
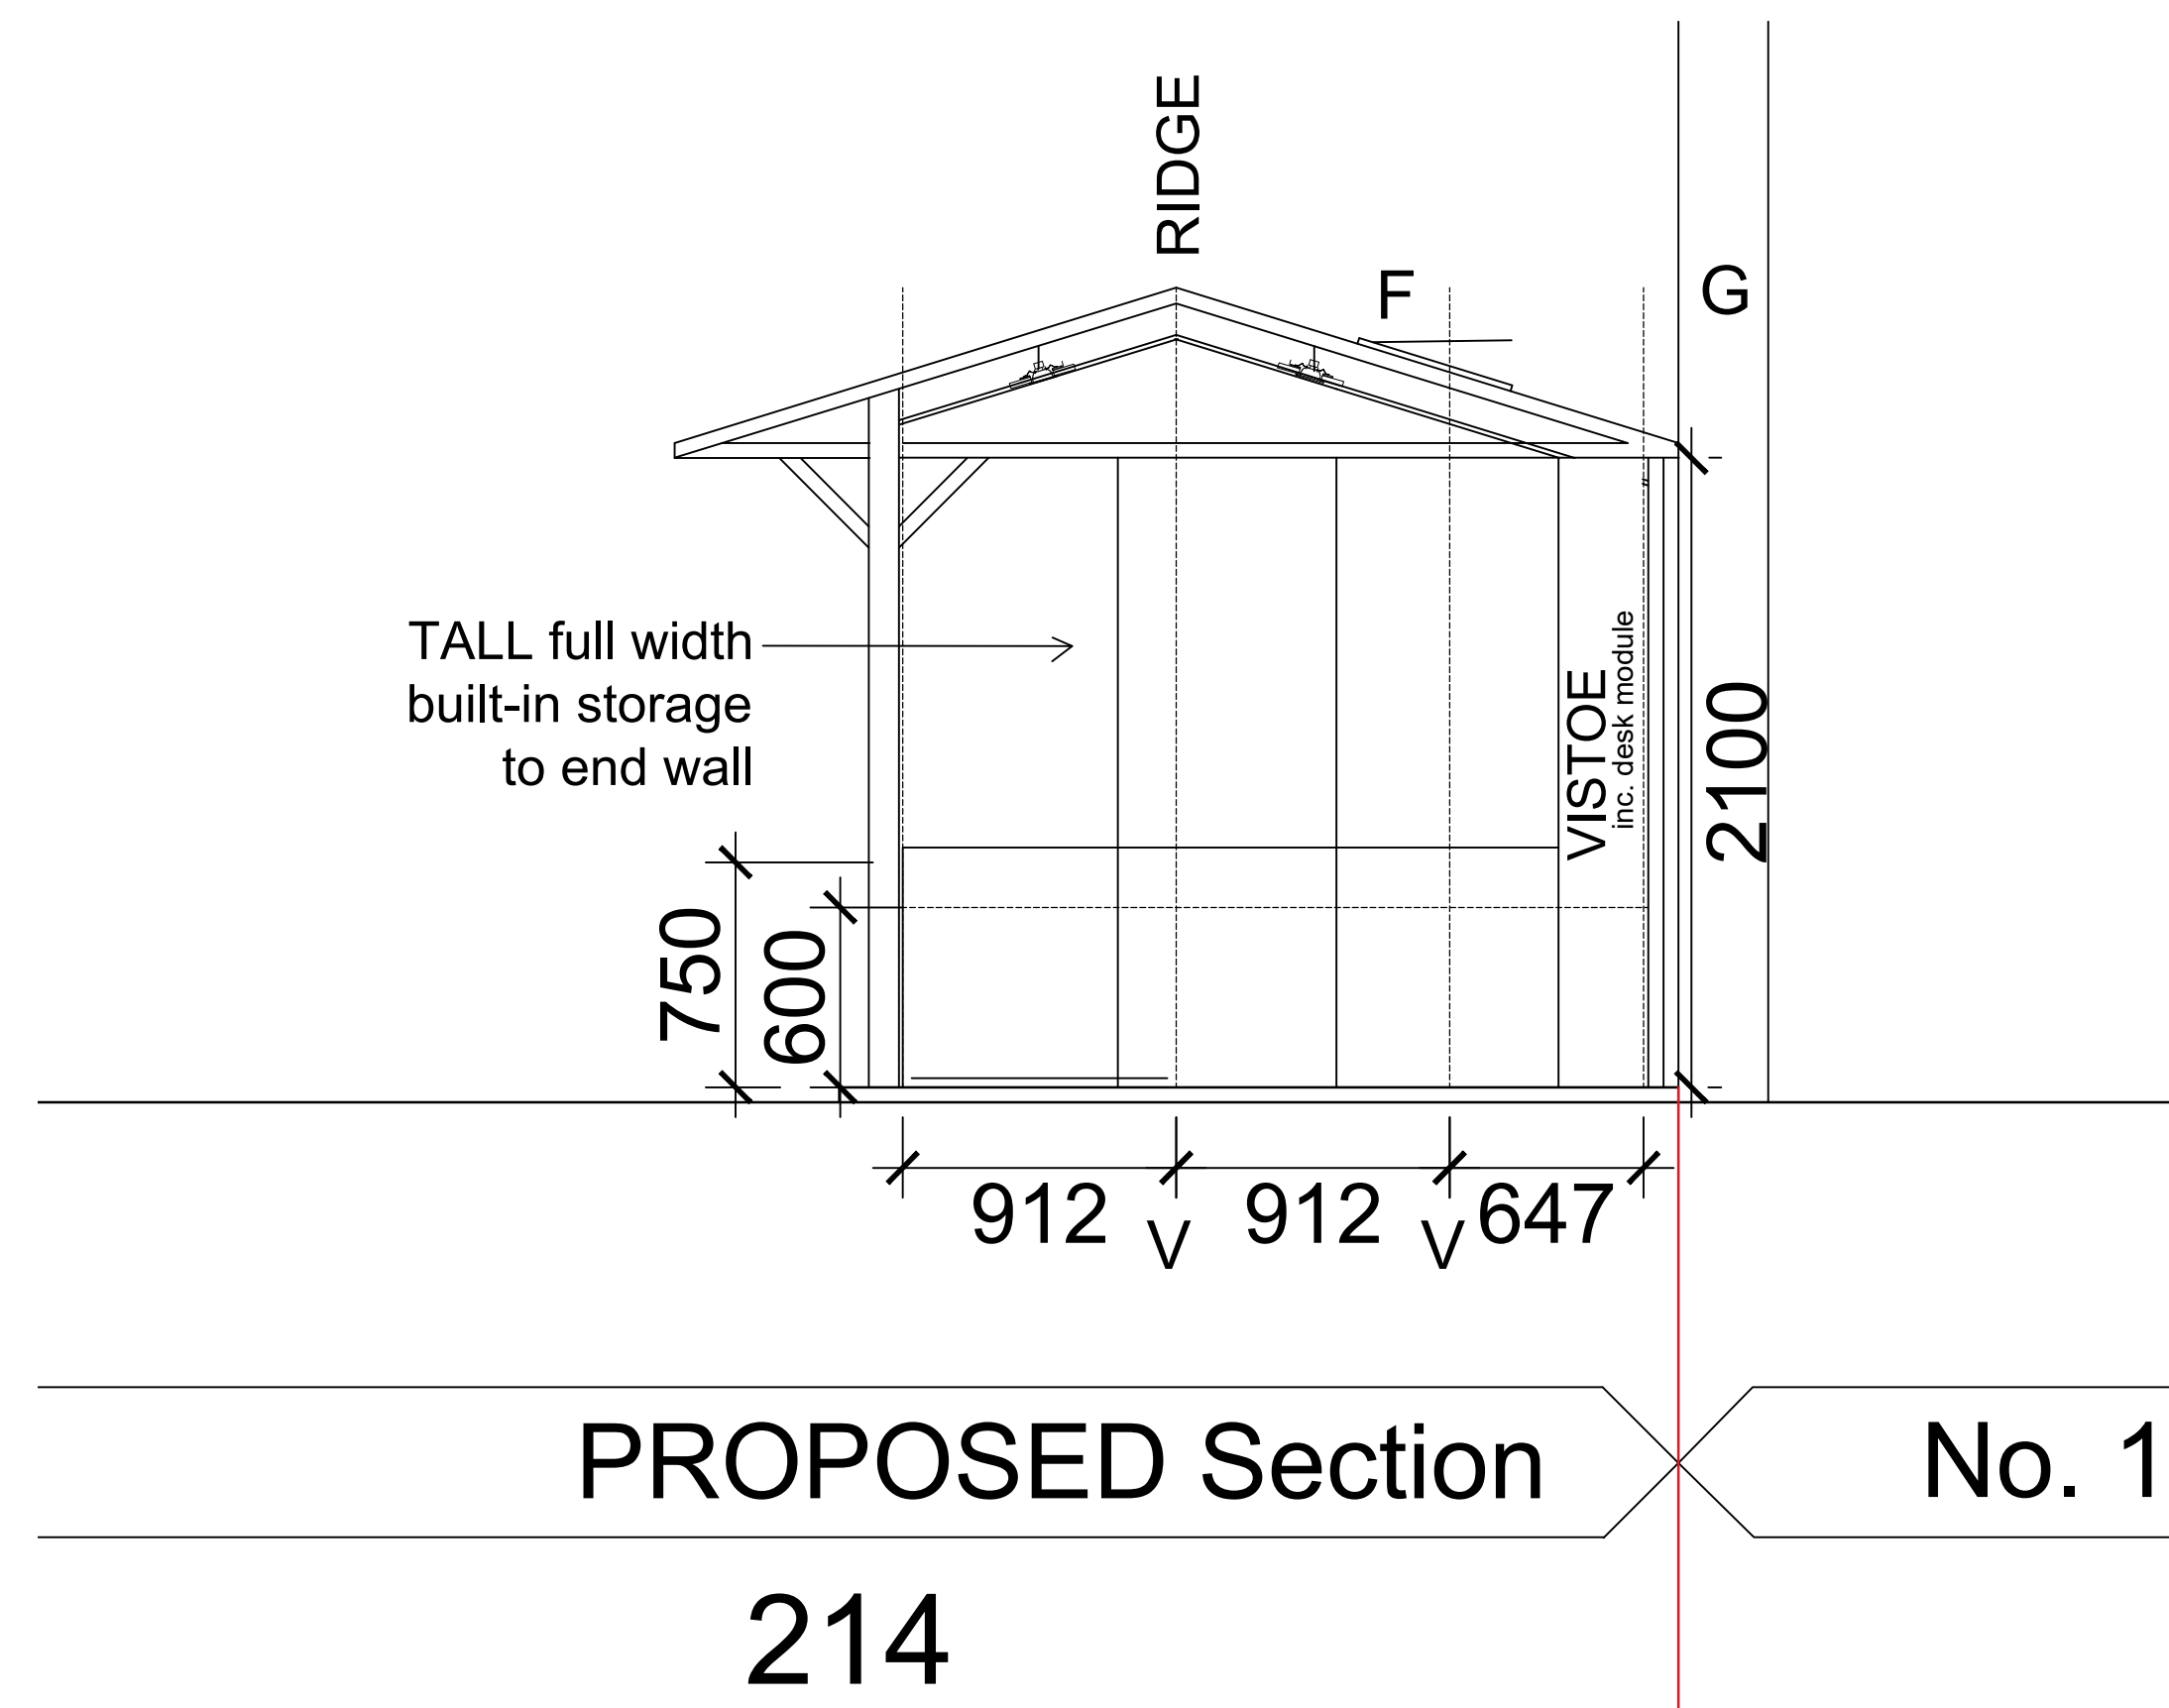
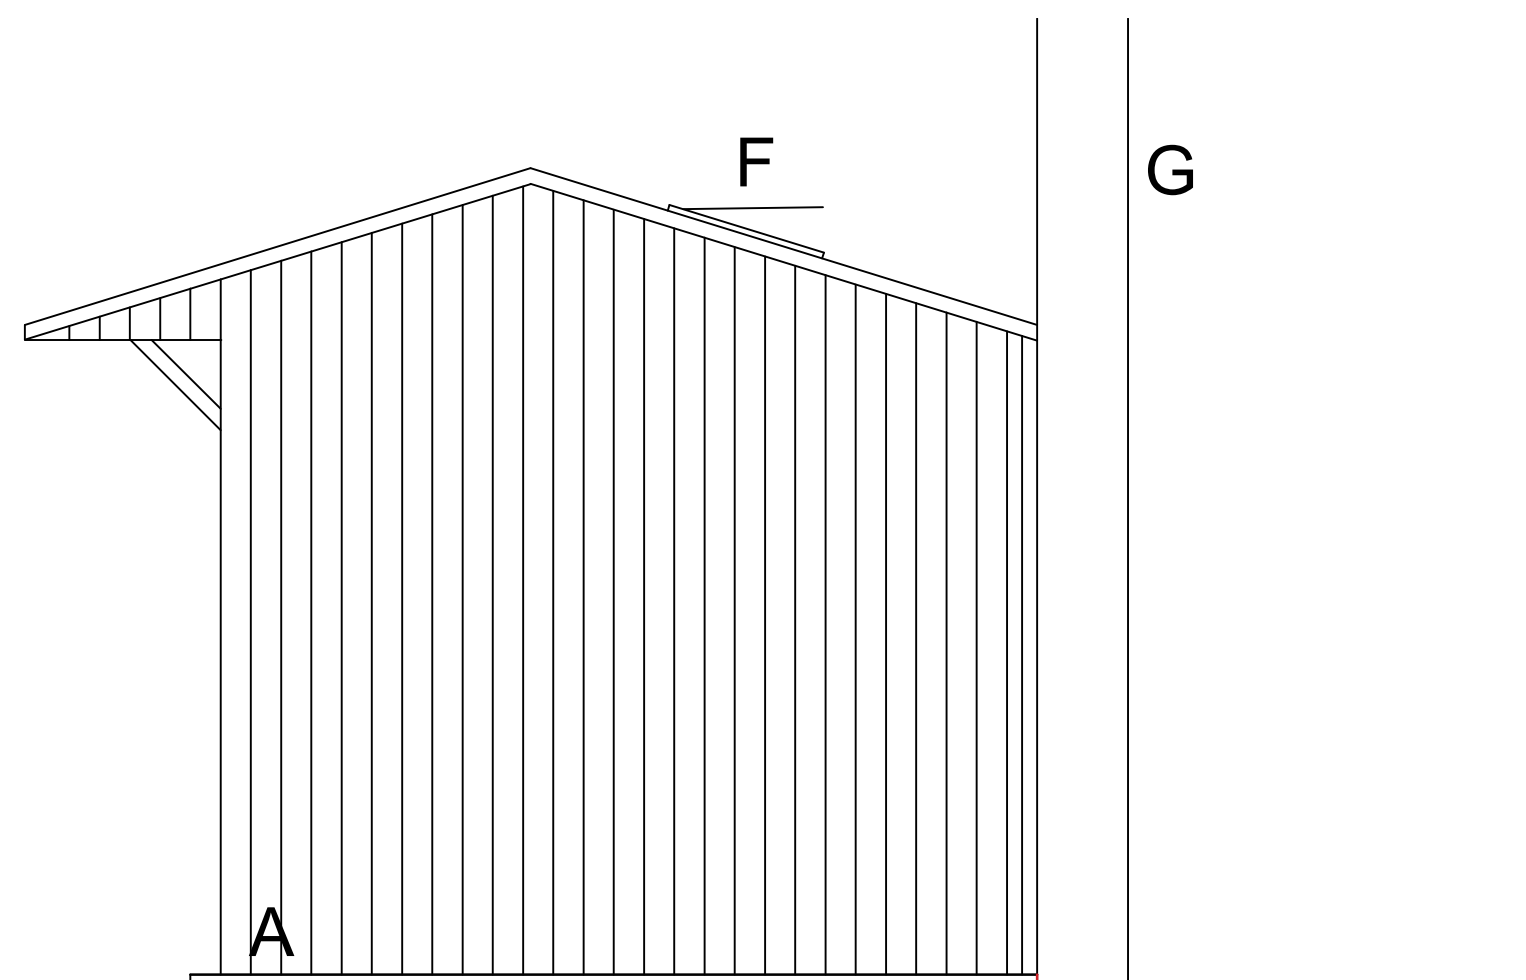
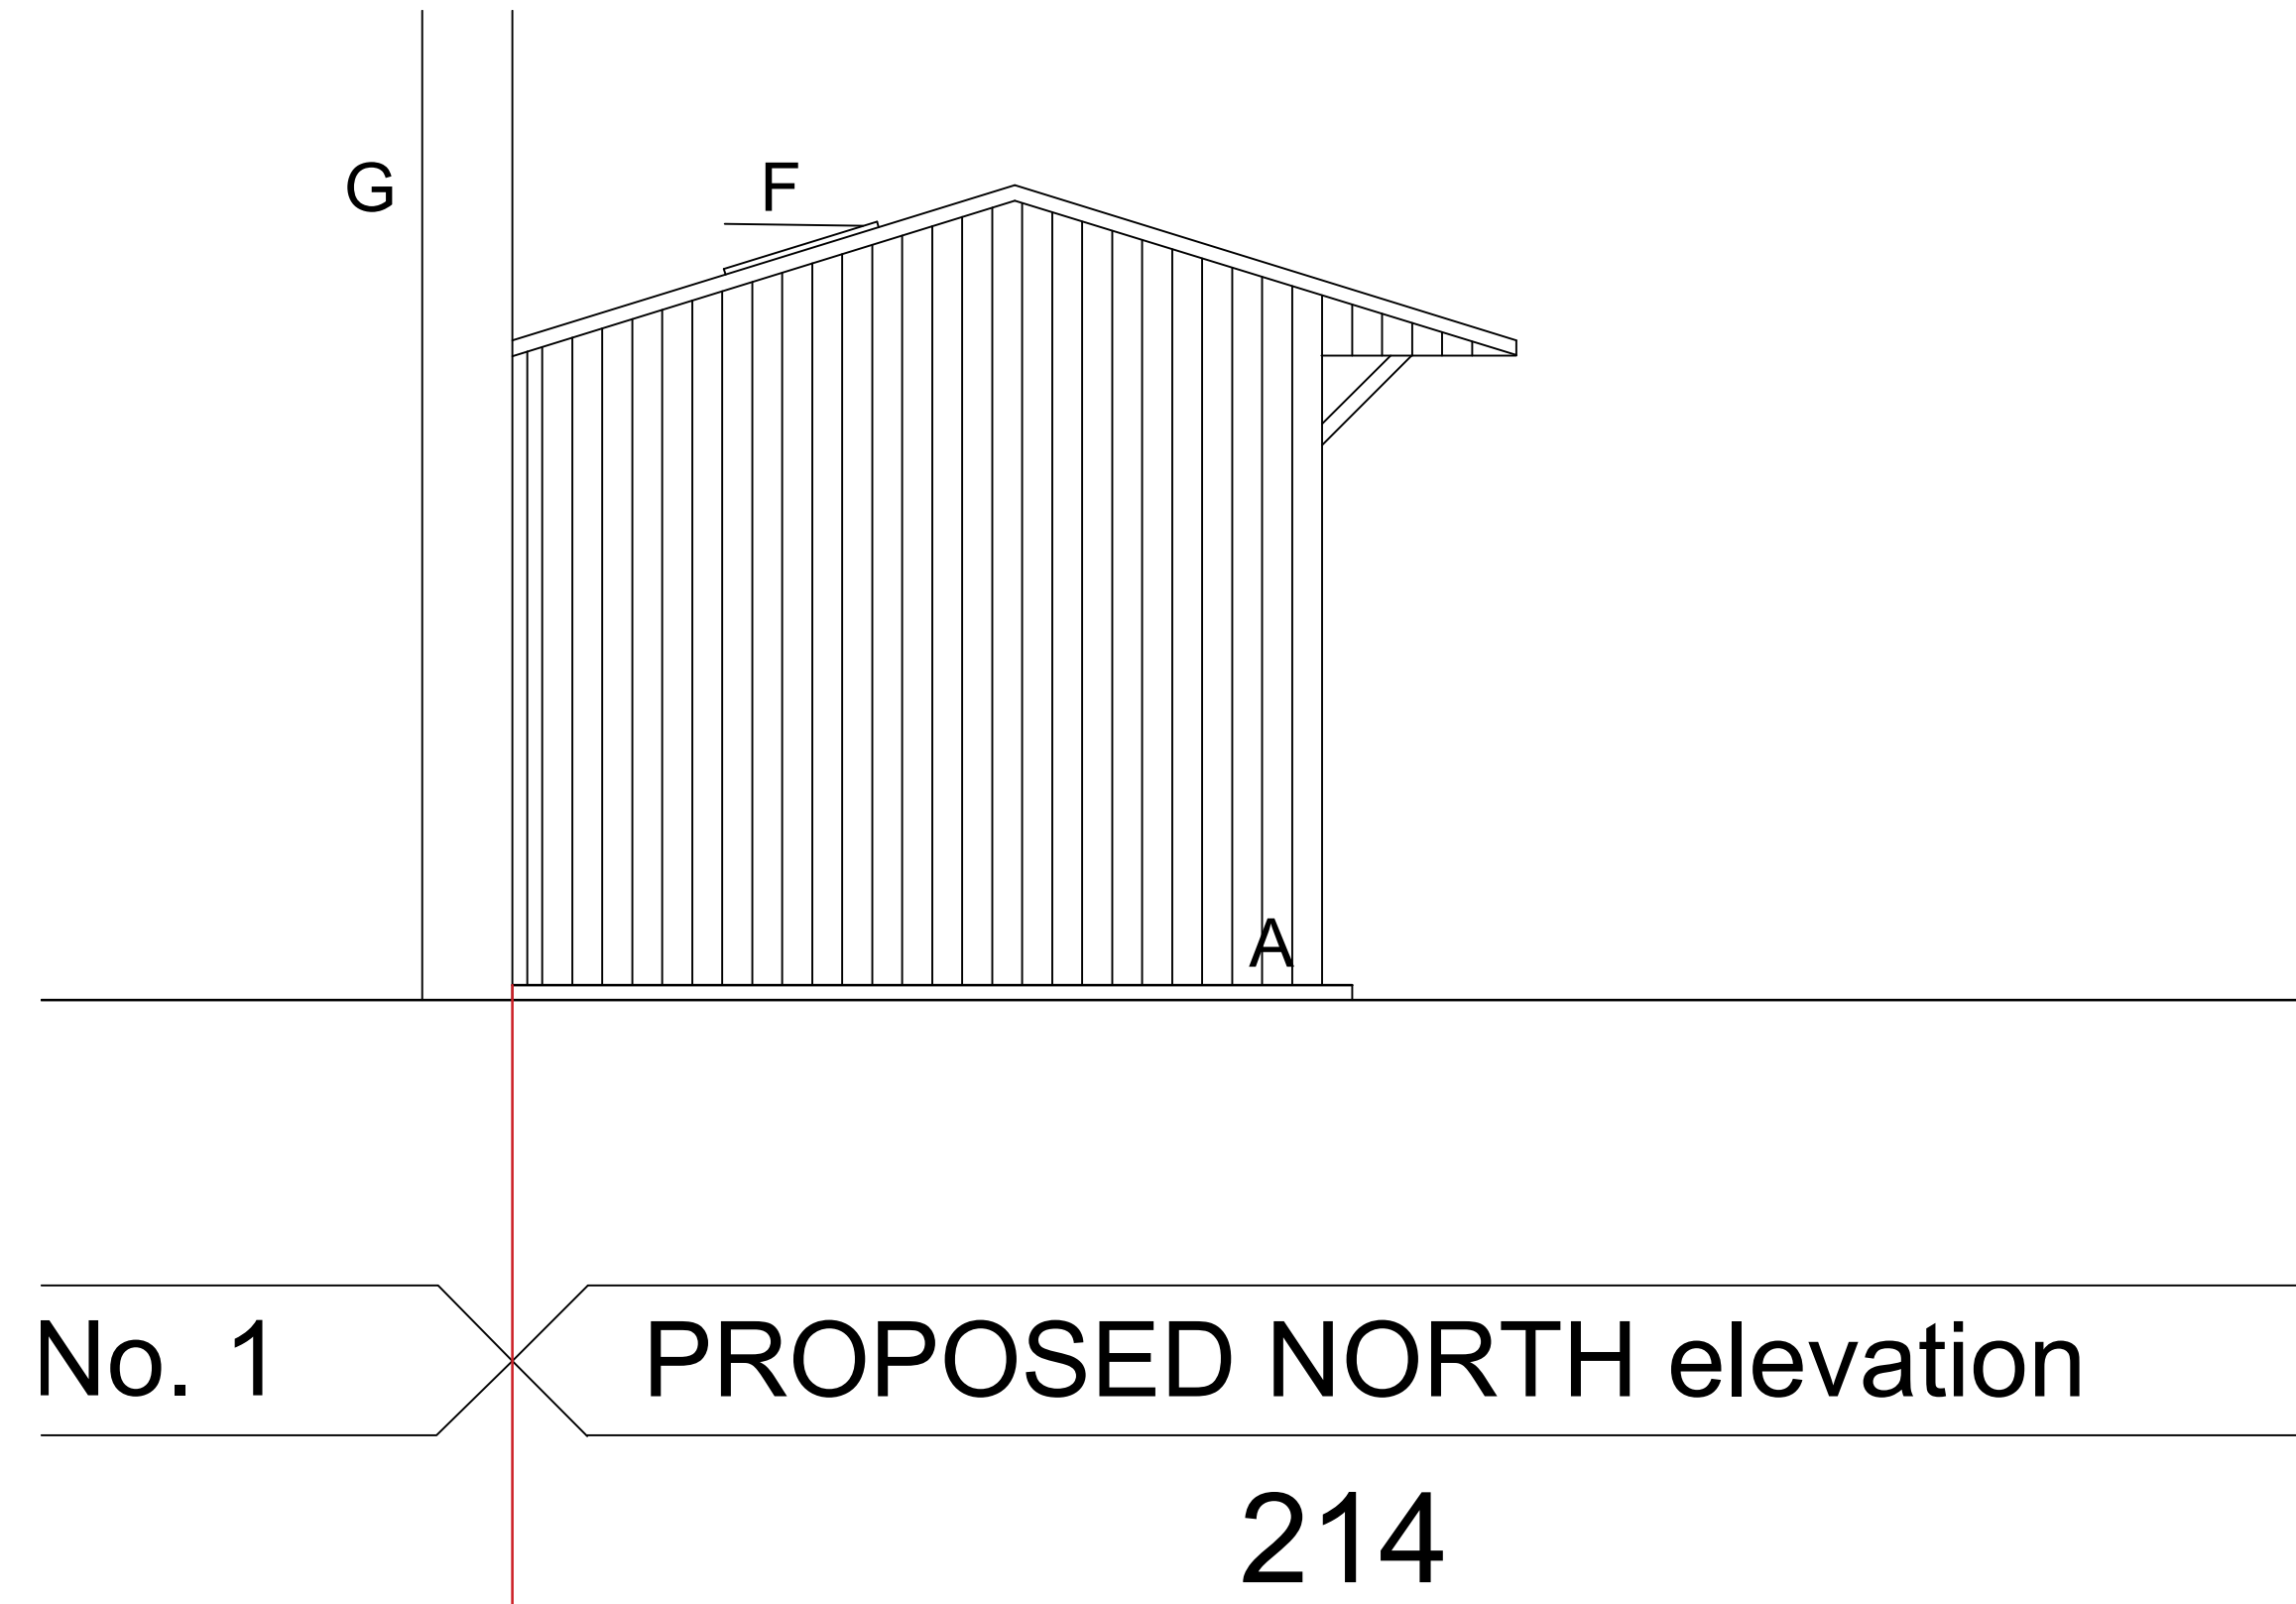


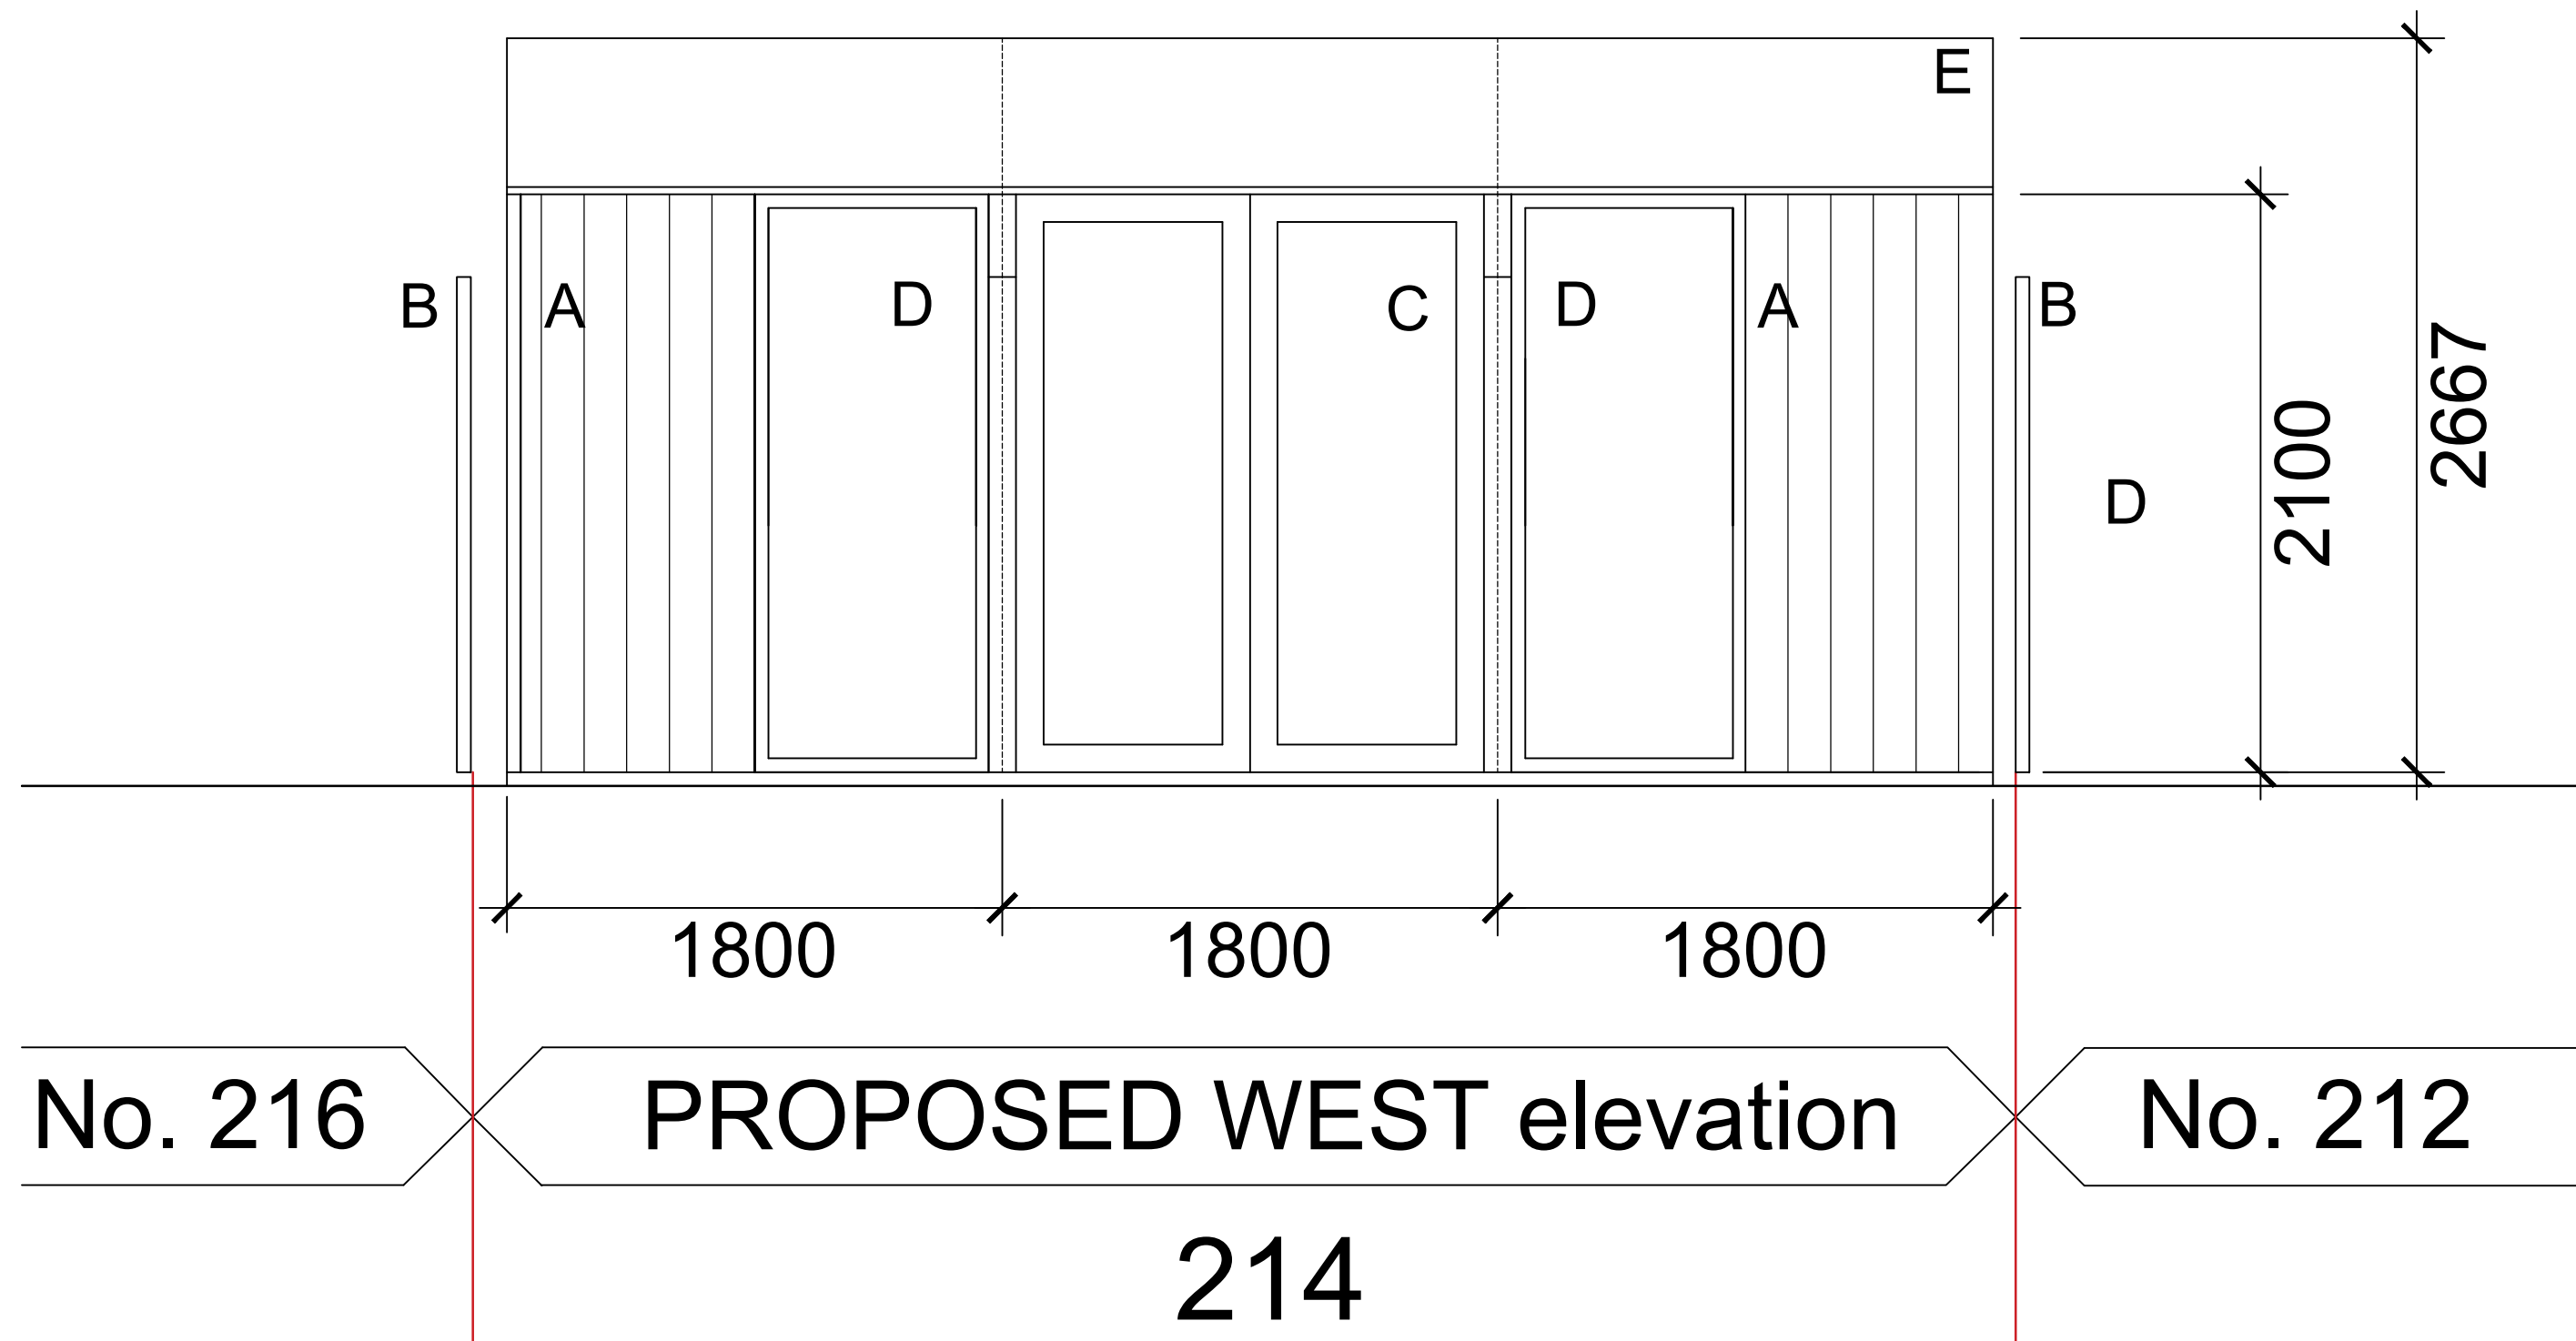

- A VERTICAL TIMBER CLADDING
B TIMBER CB FENCE
C BIFOLD / SLIDING DOORS
D WINDOWS
E FELT ROOF
F ROOF LIGHTS
G FLANK WALL
S SPOT LIGHTS
EQ EQUAL DISTANCE
NOTE-VITSOE + TALL STORAGE TO BE BACKED WITH 15mm PLY

PROPOSED Elevations
drawing title
S Lee + M Ward OUTBUILDING WORKS
214 ARCHWAY ROAD, LB HARINGEY N6 5AX
client / project


F258 /P02
drawing number
1:25 / 1:50
scale @ A1 / A3

F258
project number

A
revision
sJAM
originated by

Rev Date Drawn Description
A 24.04.23 sJAM FOR SUBMISSION
A 22.09.23 sJAM Minor amendment to windows

0 1 2 3 4 5 6 7 8 9 10
Metres
FOR PLANNING
status

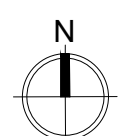

sJAM
architects.com