

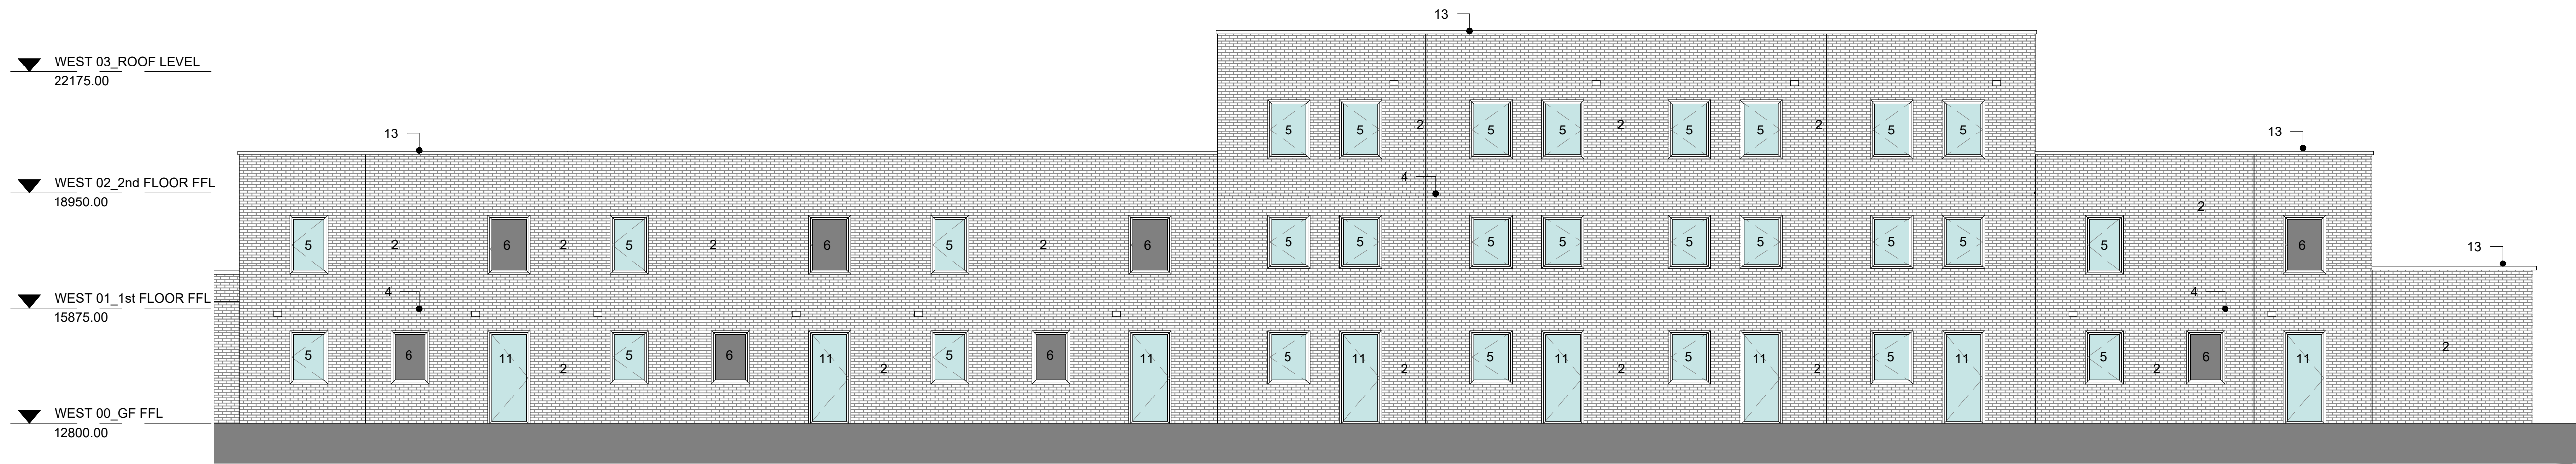


1 Proposed elevation GG
1 : 100

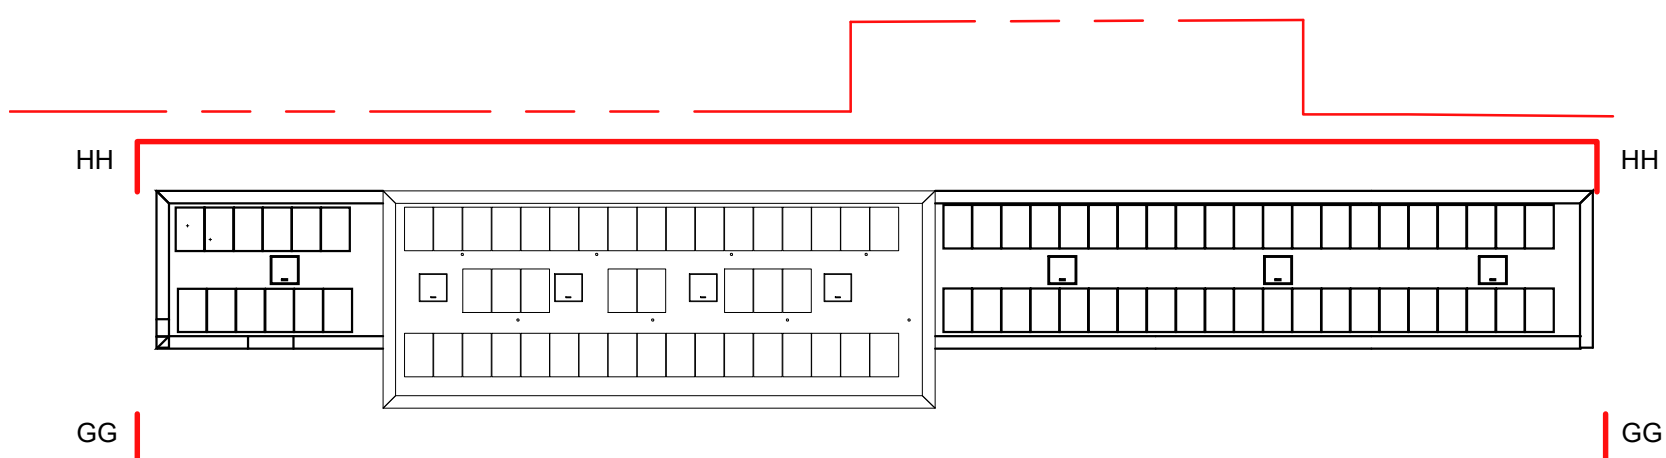

2 Proposed elevation HH
1 : 100

KEY PLAN

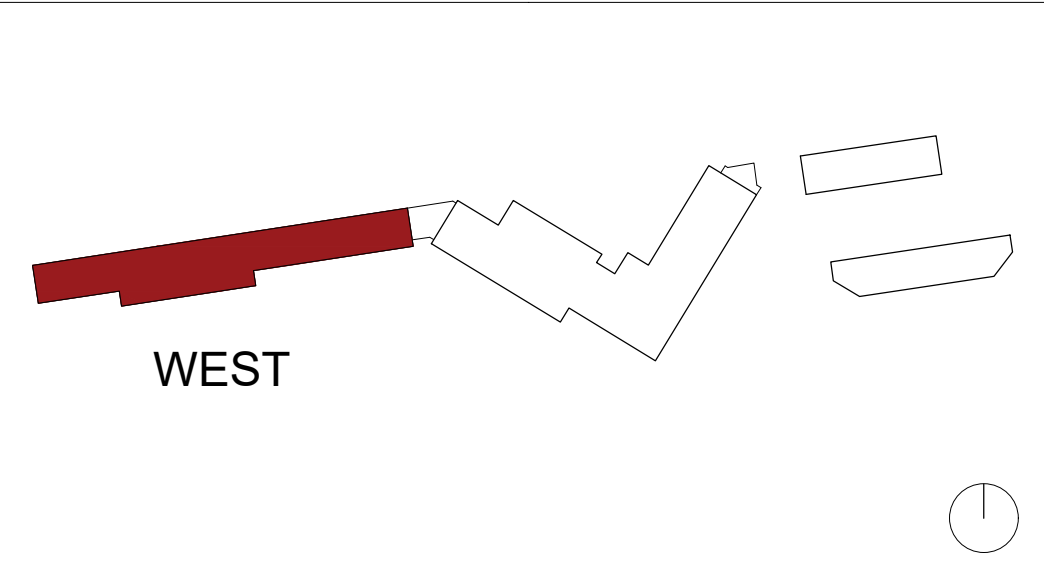

Copyright reserved

All dimensions to be checked on site before work commences.
Figured dimensions to be taken in preference to scaled dimensions.
If in doubt please ask.

FACADE MATERIALS LEGEND

- 1. PPC Aluminium composite fixed obscure glass window.
- 2. Horizontal running bond red brick.
- 3. Vertical stack bond 10mm recessed red brick.
- 4. Horizontal running bond white brick banding (one course).
- 5. PPC Aluminium composite and openable glass window.
- 6. PPC Aluminium composite and obscure openable glass window.
- 7. PPC Aluminium composite fixed glass window.
- 8. PPC Aluminium composite CW and door (inset balcony).
- 9. PPC Aluminium composite canopy.
- 10. PPC Aluminium louvred door.
- 11. PPC Aluminium composite glazed door.
- 12. PPC Aluminium composite obscure glazed door.
- 13. Roof parapet stone coping. GF private garden soldier brick coping.
- 14. PPC Aluminium balustrade.
- 15. Horizontal stack bond red brick.
- 16. Horizontal stack bond white brick (between windows).
- 17. PPC Aluminium balcony fascia.
- 18. Intercom (indicative size).
- 19. PPC Aluminium gate with balustrade.
- 20. PPC Aluminium louvred panel.
- 21. PPC Aluminium panel.
- 22. Letter boxes.
- 23. Ground level planters 150mm high.

Notes:

- All PPC aluminium elements of the facade to be RAL colour 1036.

P10	Fences updated	20/09/23
P9	Canopy sizes updated	29/08/23
P8	Planters added at GF	18/07/23
P7	For planning approval	25/05/23
P6	For planning approval	15/05/23
P5	For planning approval	21/04/23
P4	For planning approval	17/04/23
P3	General Update/For planning approval	29/03/23
P2	For planning approval	17/02/23
P1	First Issue	09/06/22

STATUS

Planning

PROJECT

Remington Road

DRAWING

Proposed elevations GG and HH

DRAWN BY	CHECKED BY	DATE
LB	CB	June 2022
SCALE (@ A1)		PROJECT NUMBER
As indicated		21019
DRAWING NUMBER		REV
RER - DAR - ZW - XX - DR - A - 0015		P10
Project Identifier	Originator	Zone
Level	Type	Discipline
Number	Revision	

Delta Architects
1 Batemans Row
London
EC2A 3HH

T 020 7613 5702

www.deltaarchitects.co.uk