

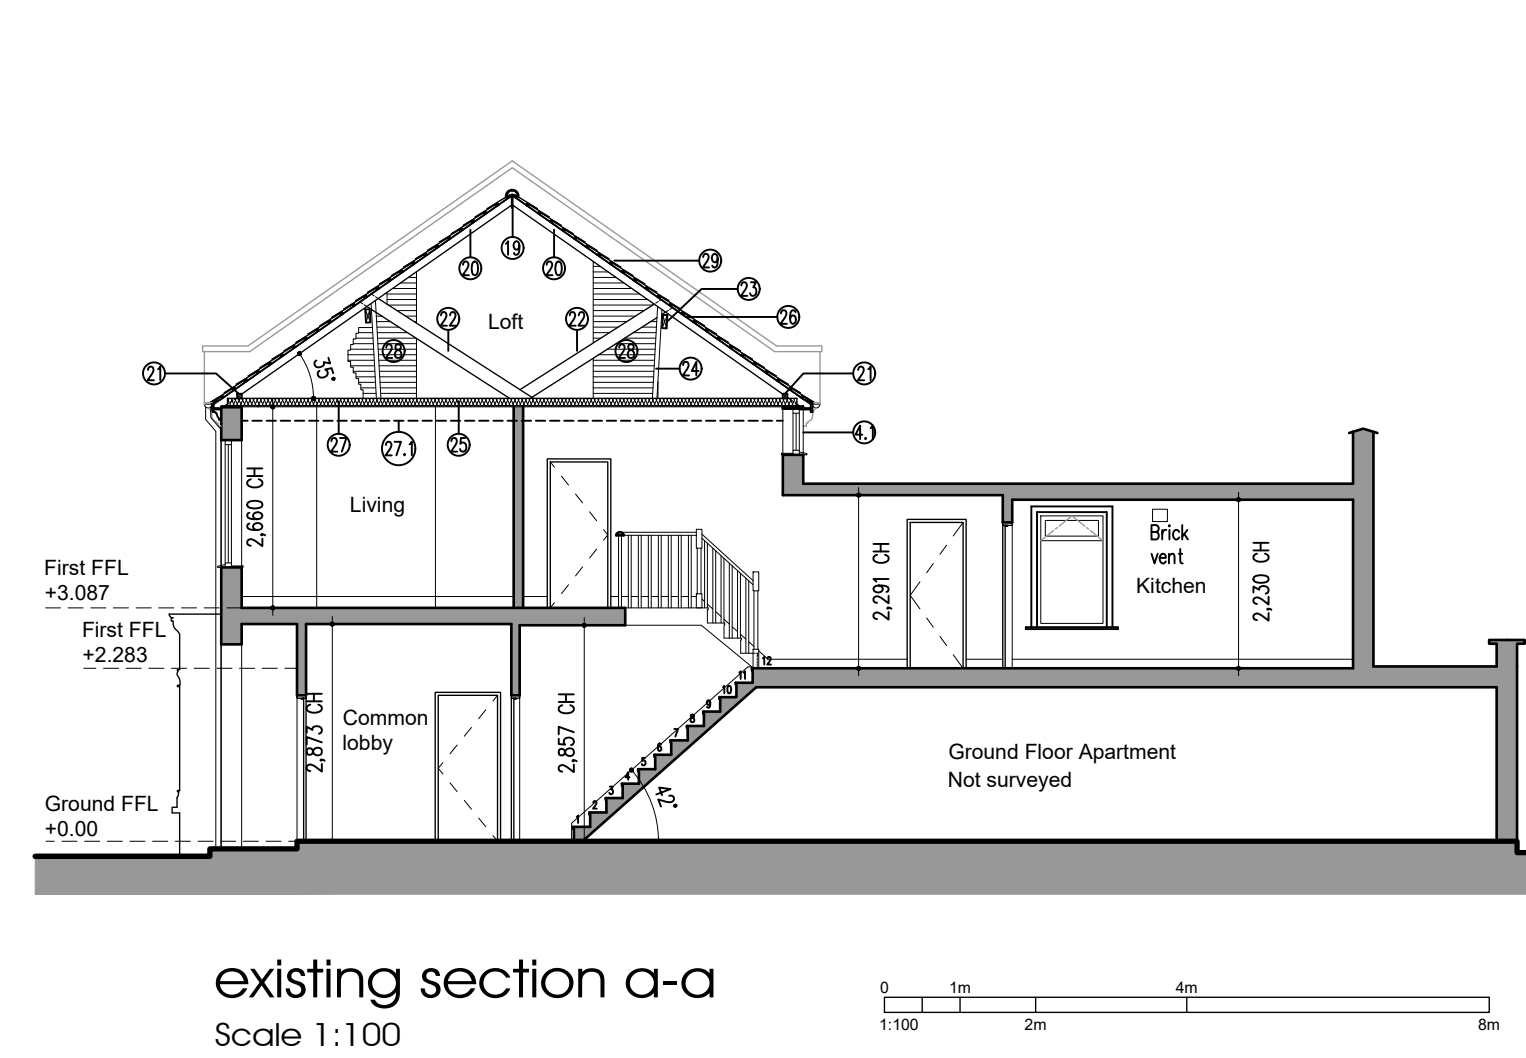
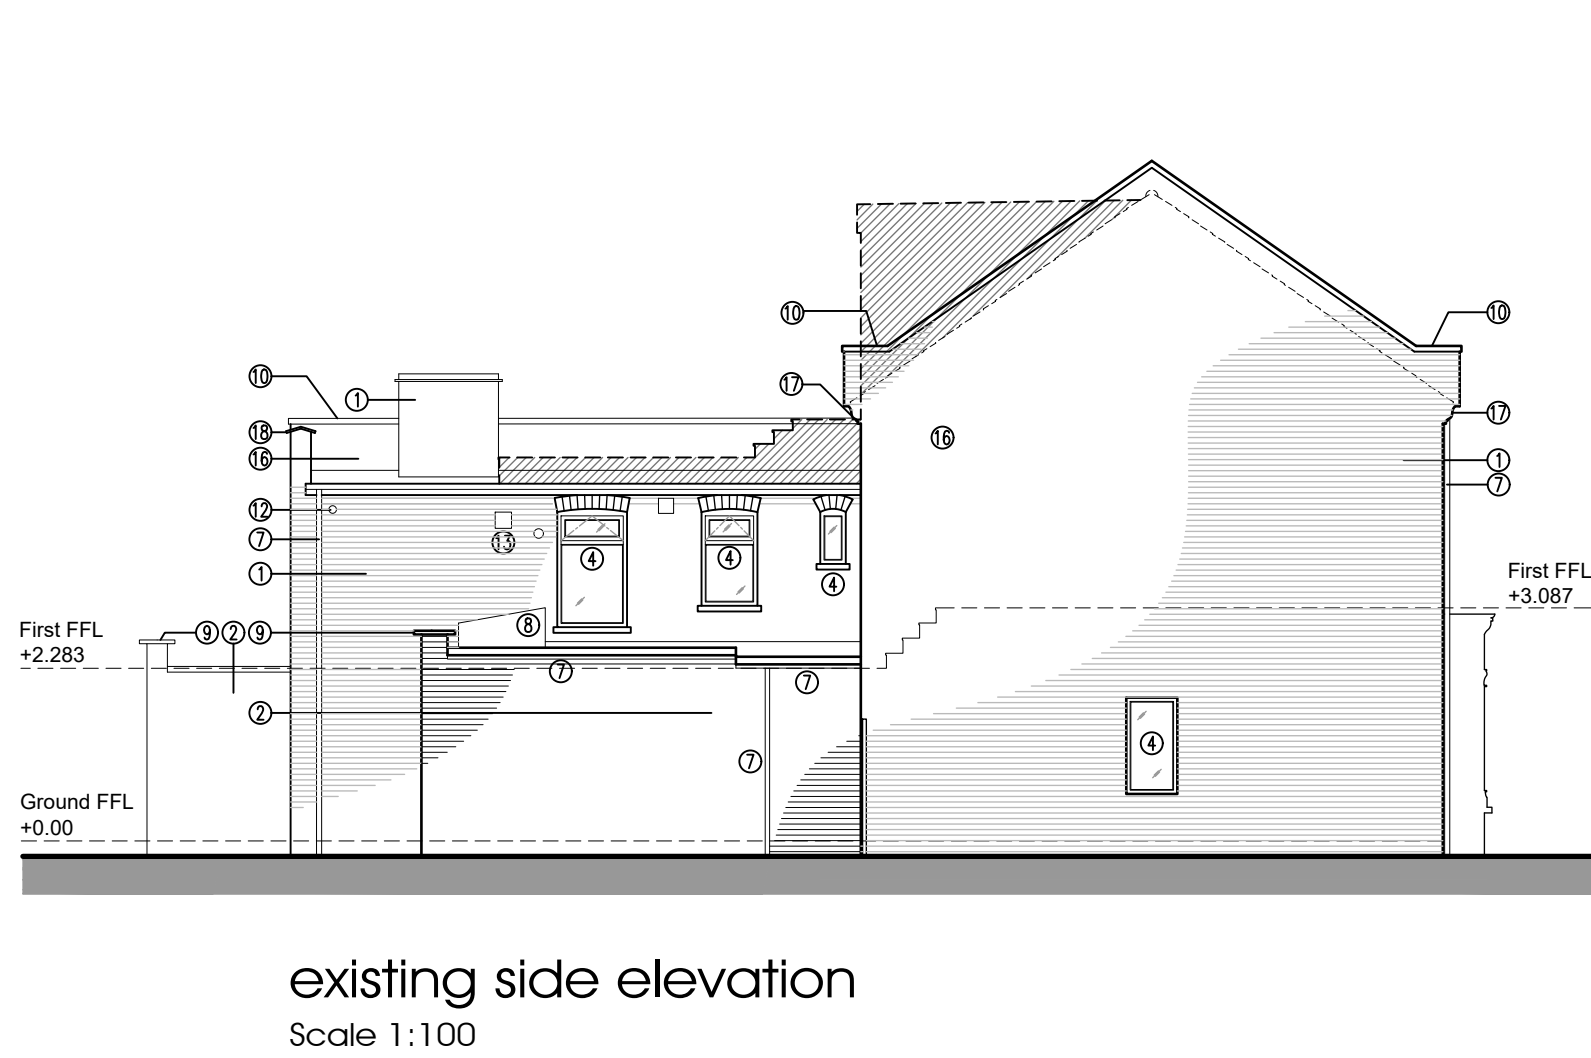
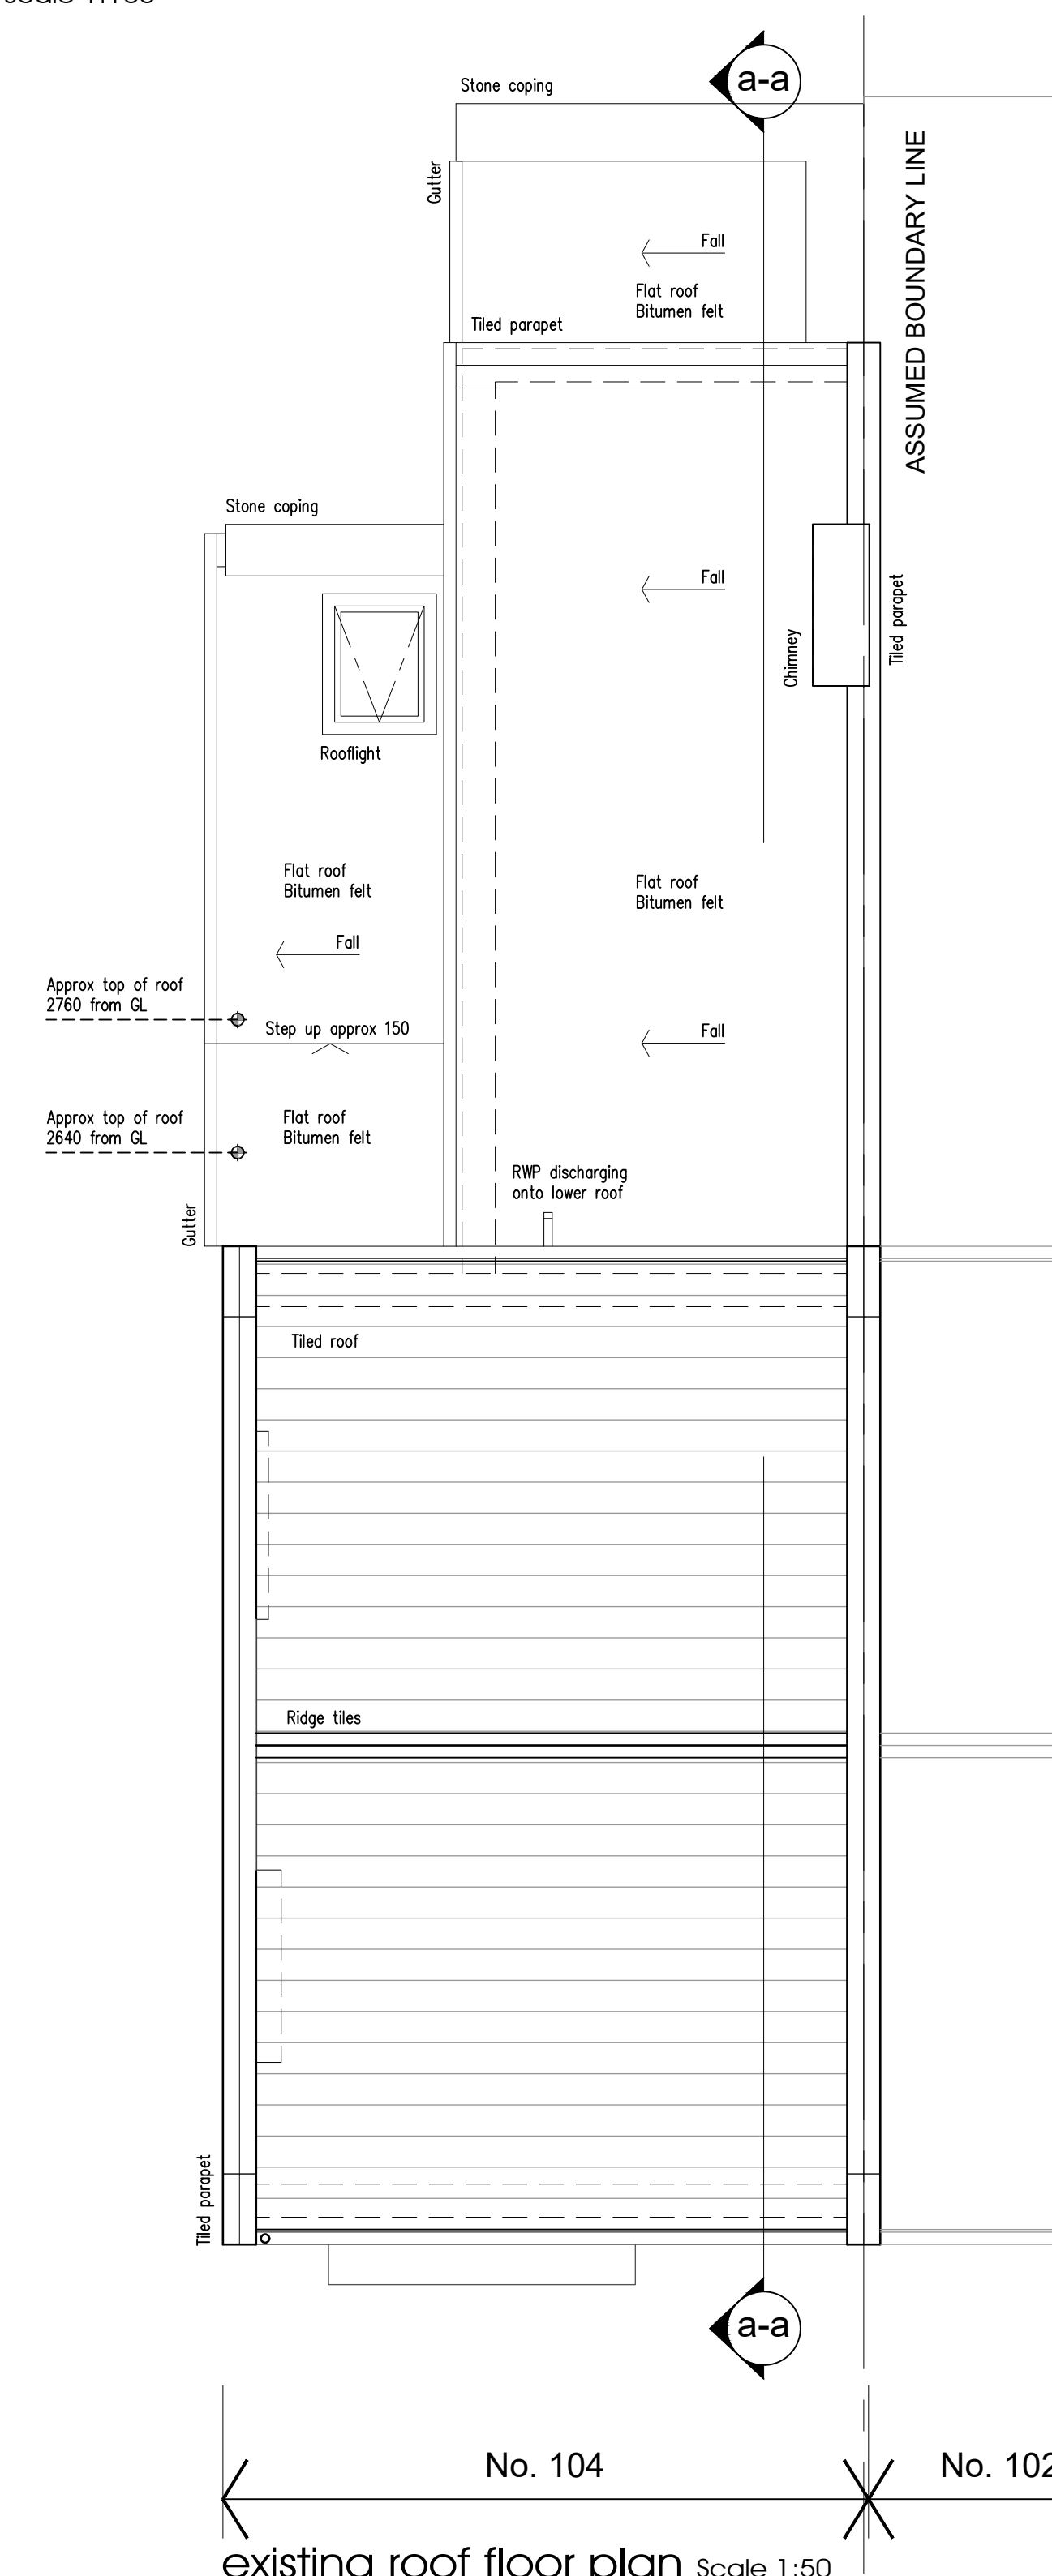


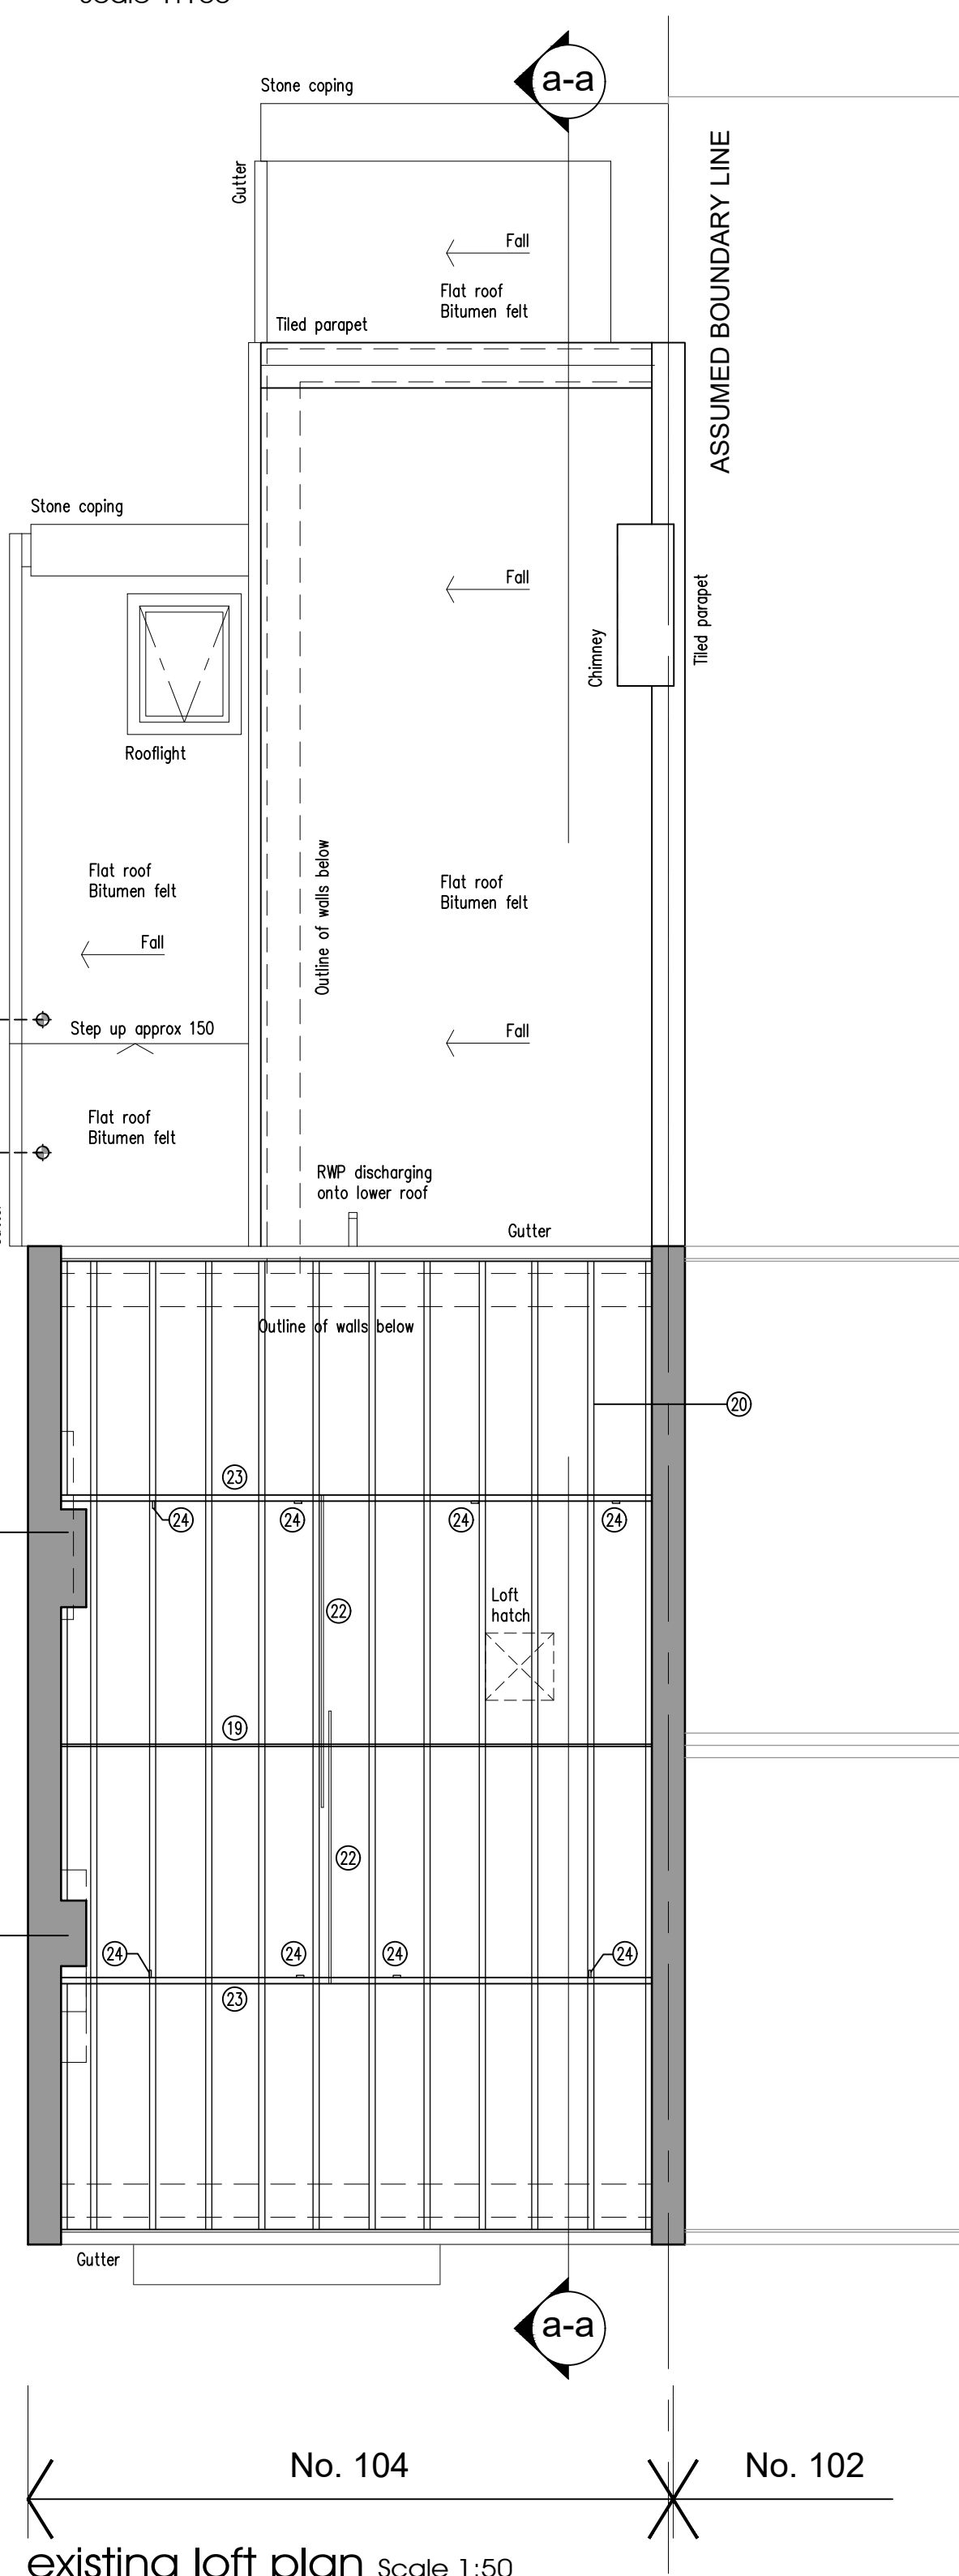

All areas have been measured from current drawings. They may vary because of (eg) survey, design development, construction tolerances, statutory requirements or re-definition of the areas to be measured.

A. 22/09/2023. PLANNING SUBMISSION. MKK.

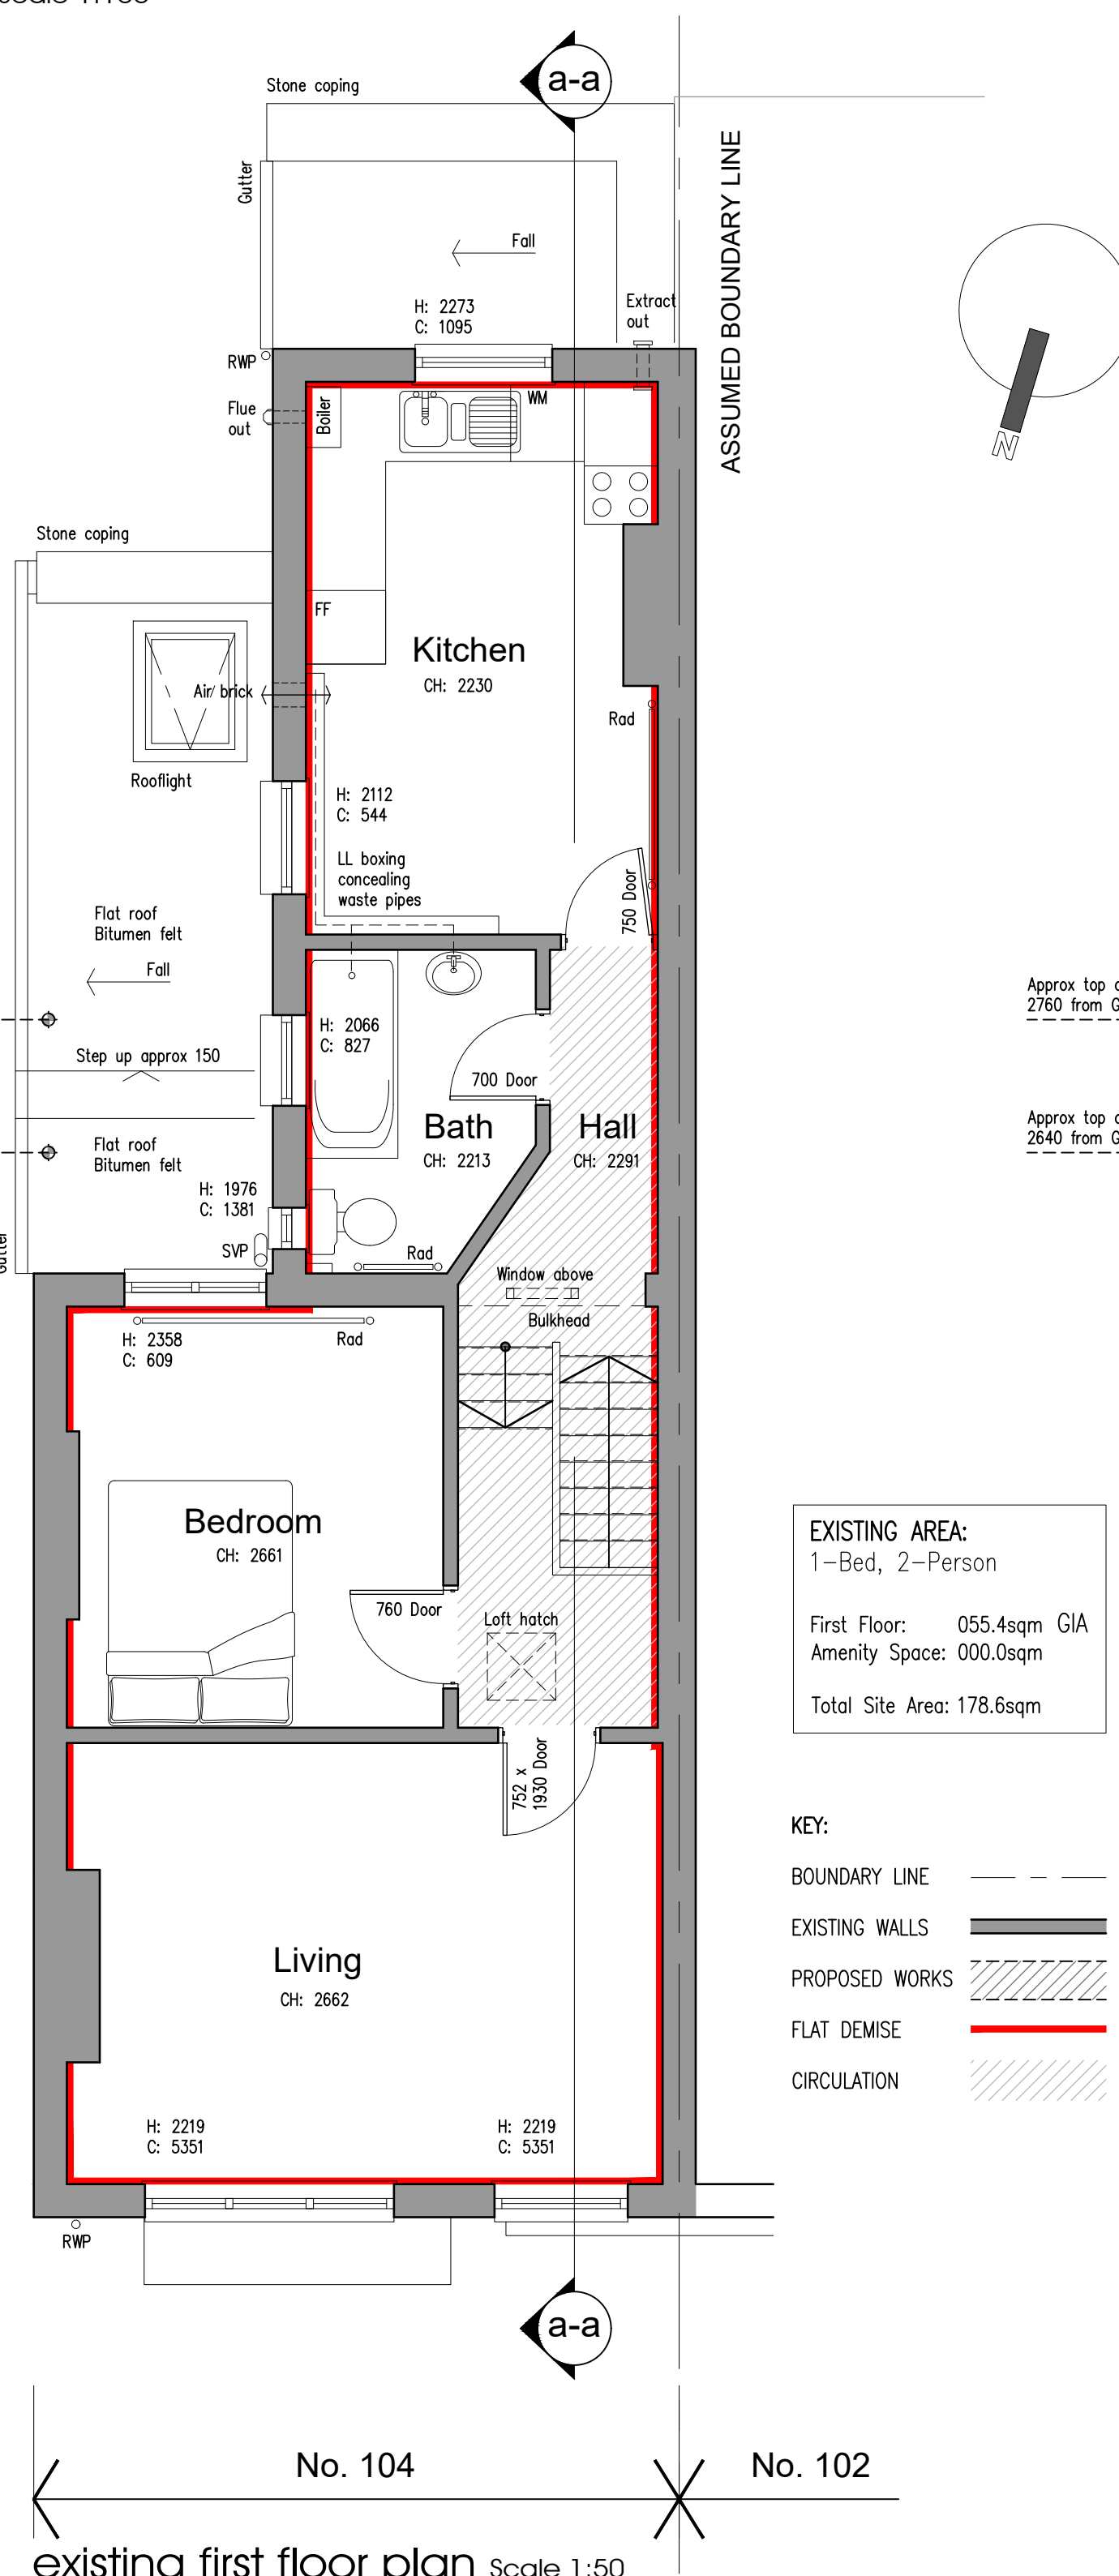

- 18 18x150mm Ridge board
- 20 50x100mm Rafters
- 21 60x60mm Wall plate (sits on ceiling joists)
- 22 18x170mm Ties
- 26 60x175mm Purlins
- 24 18x60mm Hangers
- 25 50x100mm Ceiling joist
- 26 Sarking membrane
- 27 Insulation between ceiling joists
- 27.1 Existing first floor ceiling to be lowered to accommodate new loft room
- 28 Brickwork chimney
- 29 Concrete interlocking tiled roof

PLANNING PURPOSES ONLY



date August 202

job no. 23097: P02: A