


WEST TOWNHOUSES NORTH ELEVATION




PLANNING APPROVED ELEVATION – North Elevation _ 174-026-GA-ELE-HH

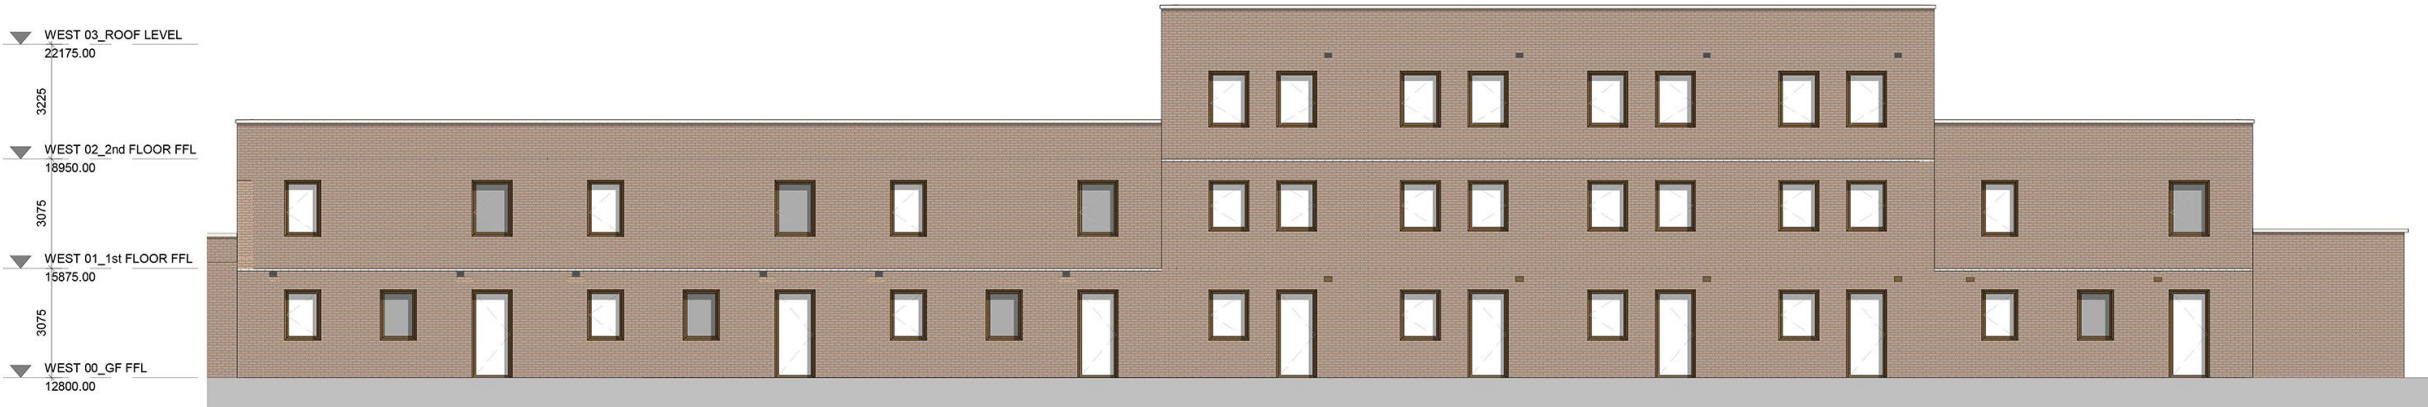

PROPOSED ELEVATION – North Elevation – RER-DAR-ZW-XX-DR-A-0122-2

KEY PLAN

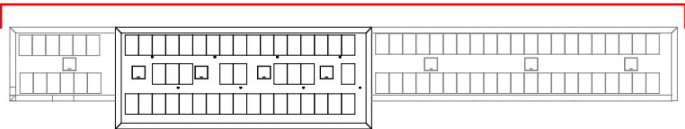

WEST TOWNHOUSES SOUTH ELEVATION




PLANNING APPROVED ELEVATION – South Elevation _ 174-026-GA-ELE-GG




PROPOSED ELEVATION – South Elevation – RER-DAR-ZW-XX-DR-A-0122-1

KEY PLAN

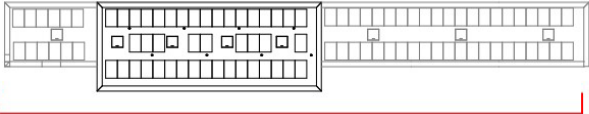


WEST TOWNHOUSES WEST ELEVATION

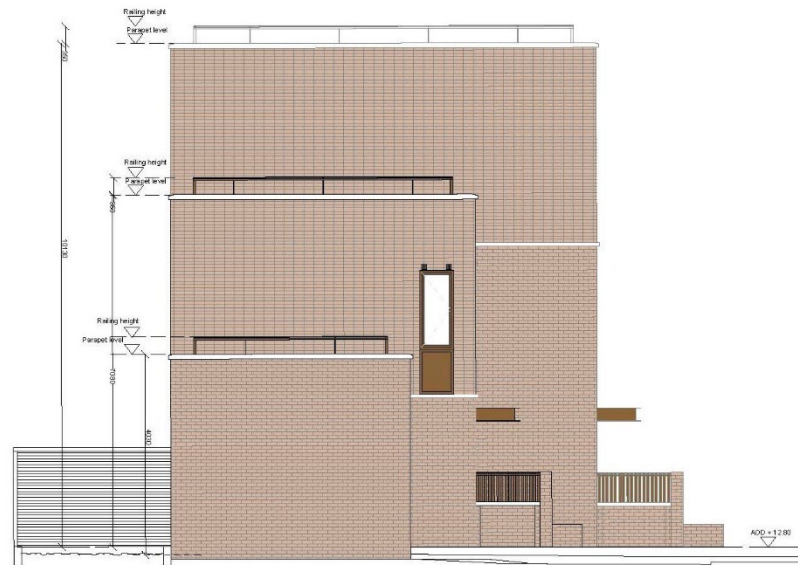


PLANNING APPROVED ELEVATION – West Elevation _ 174-027-GA-ELE-II


WEST TOWNHOUSES EAST ELEVATION

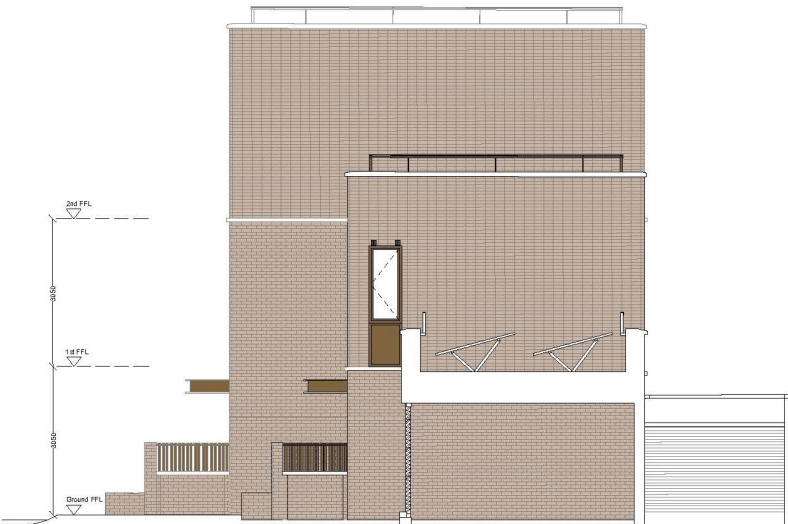

PLANNING APPROVED ELEVATION – East Elevation _ 174-027-GA-ELE-JJ

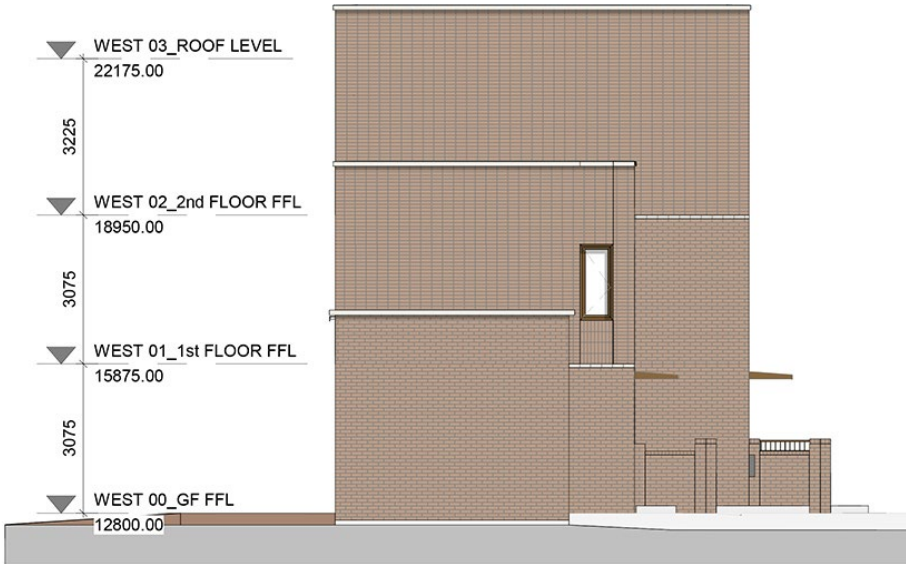


PROPOSED ELEVATION – West Elevation – RER-DAR-ZW-XX-DR-A-0122-3

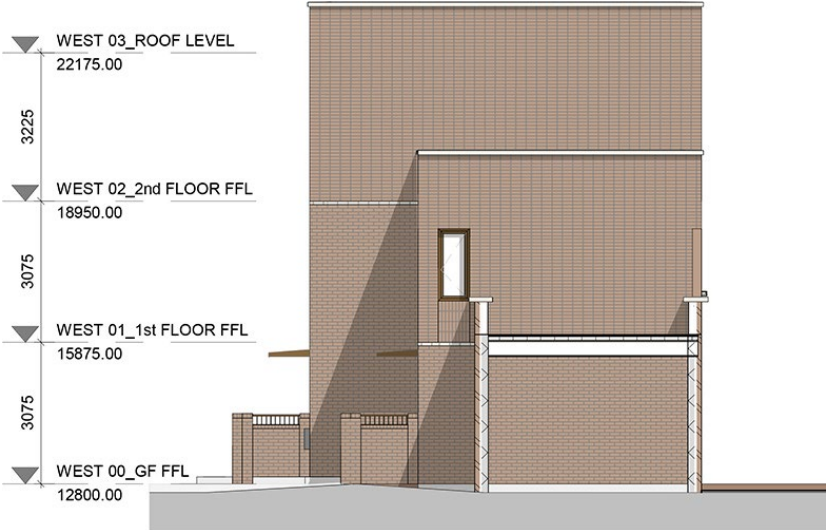


PROPOSED ELEVATION – East Elevation – RER-DAR-ZW-XX-DR-A-0122-4

KEY PLAN

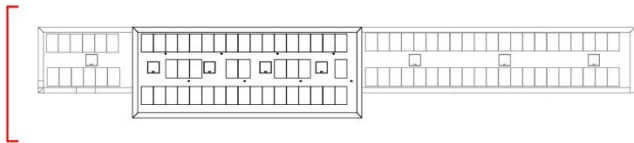


KEY PLAN

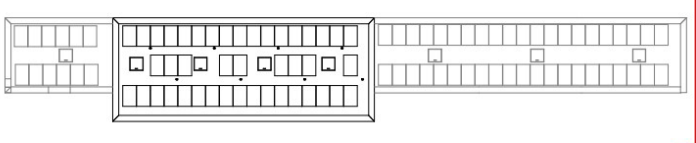

MAISONETTES NORTH ELEVATION




PLANNING APPROVED ELEVATION – North Elevation _ 174-028-GA-ELE-LL

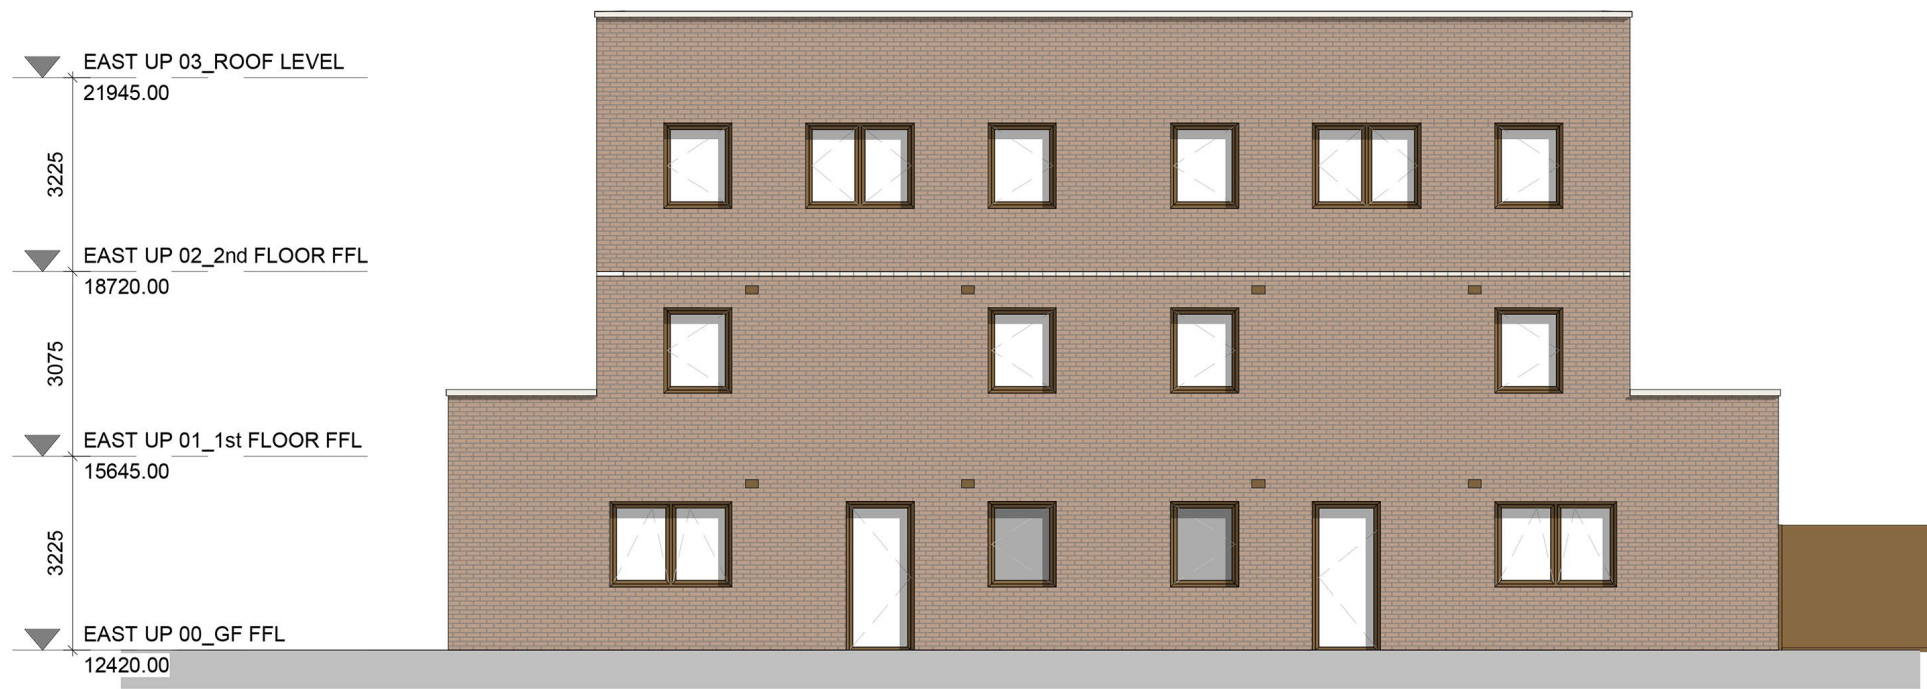

PROPOSED ELEVATION – North Elevation – RER-DAR-ZW-XX-DR-A-0134-2

KEY PLAN

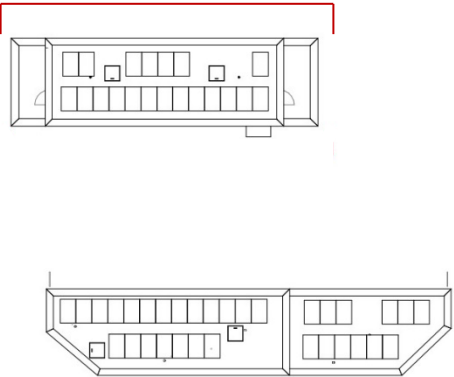



MAISONETTES SOUTH ELEVATION



PLANNING APPROVED ELEVATION – South Elevation _ 174-028-GA-ELE-KK




KEY PLAN

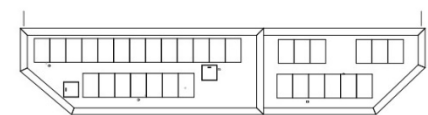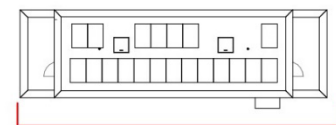


PROPOSED ELEVATION – South Elevation – RER-DAR-ZW-XX-DR-A-0134-1


TOWNHOUSES AND MAISONNETTES EAST ELEVATION

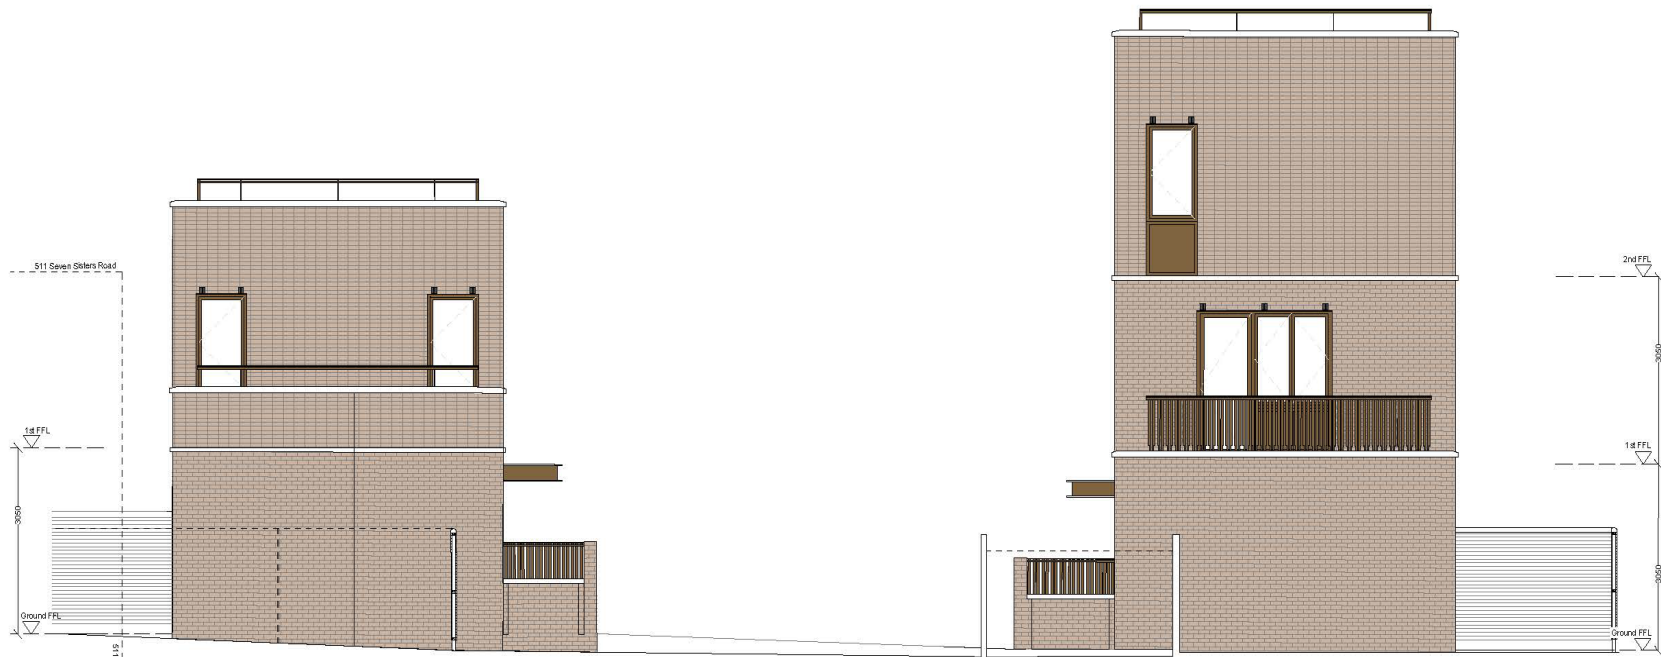

PLANNING APPROVED ELEVATION – East Elevation _ 174-030-GA-ELE-PP

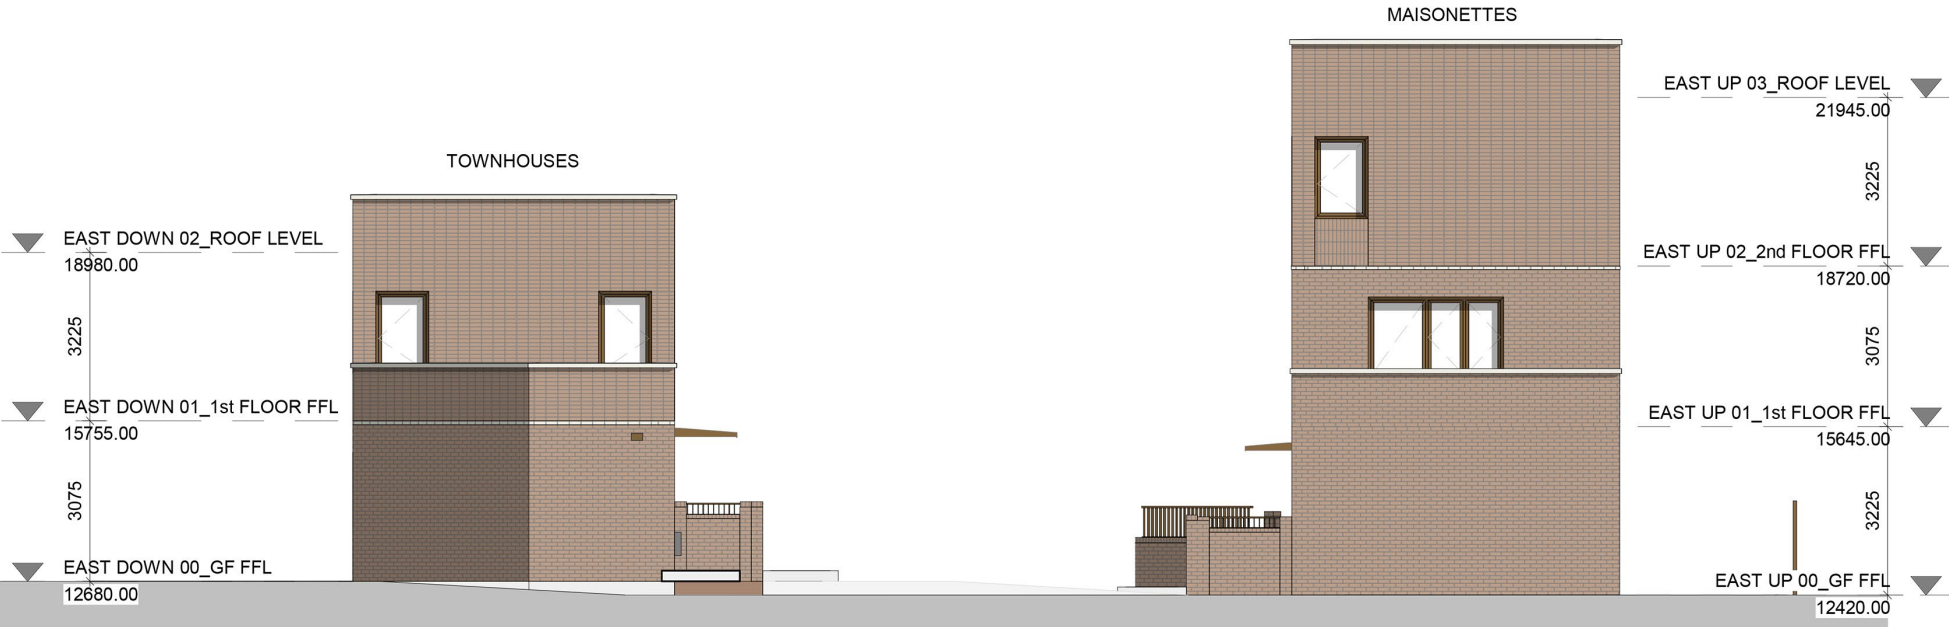

KEY PLAN

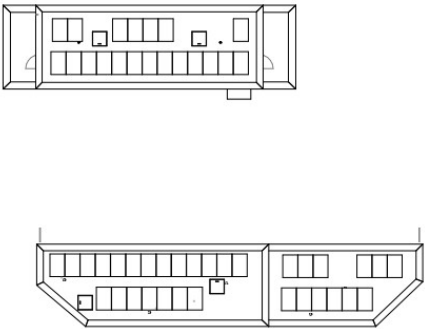


PROPOSED ELEVATION – East Elevation – RER-DAR-ZW-XX-DR-A-0134-5

TOWNHOUSES AND MAISONNETTES WEST ELEVATION




PLANNING APPROVED ELEVATION – West Elevation _ 174-030-GA-ELE-OO

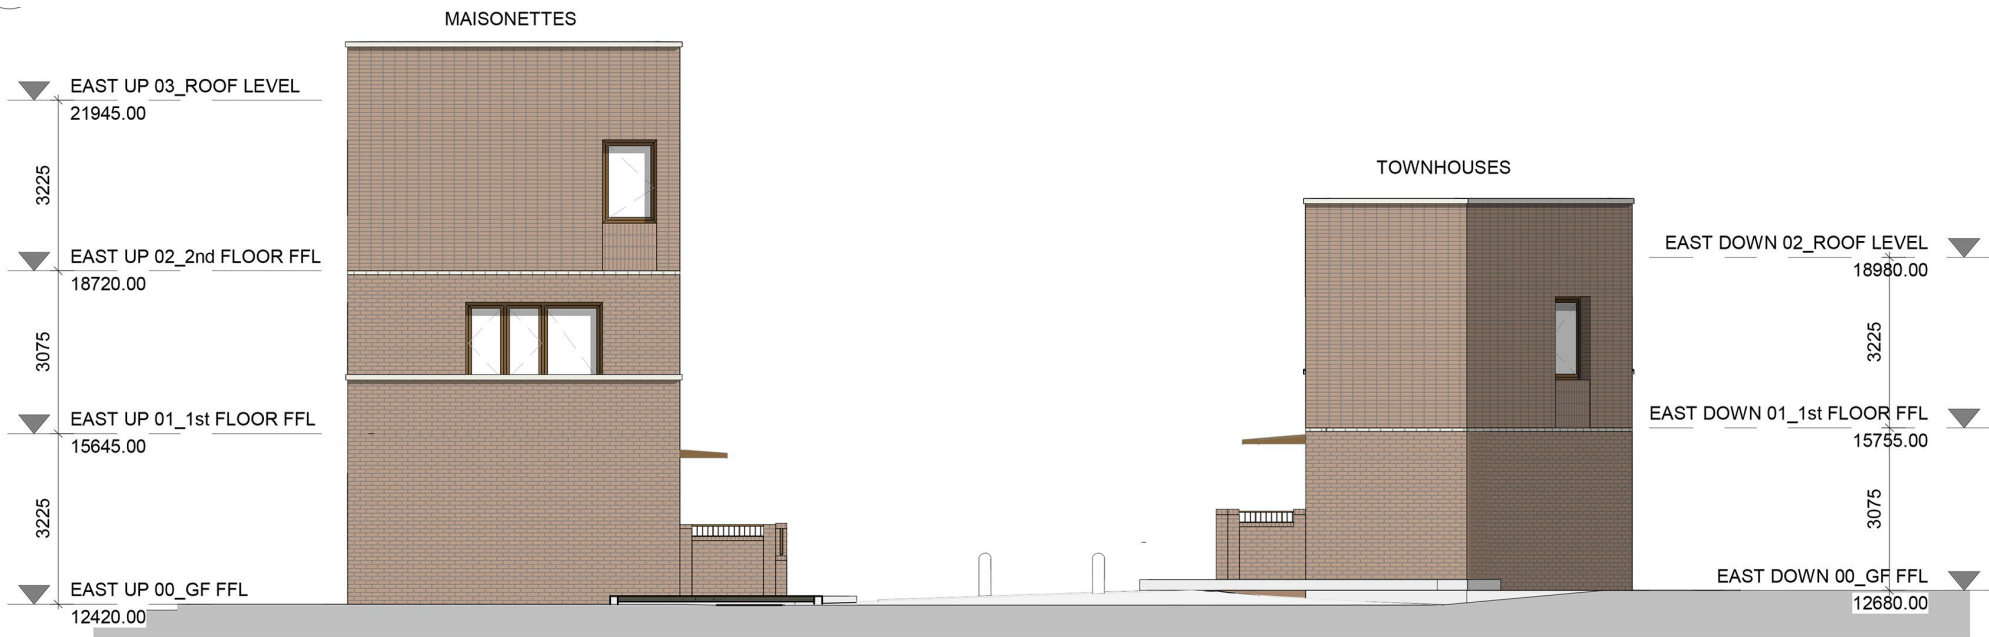

PROPOSED ELEVATION – West Elevation – RER-DAR-ZW-XX-DR-A-0134-6

KEY PLAN

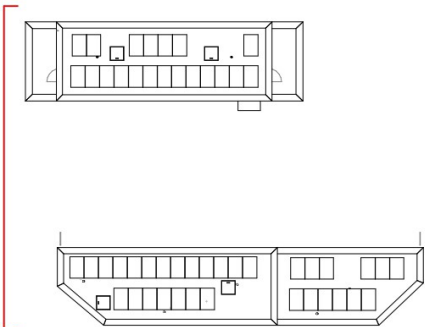

TOWNHOUSES AND MAISONNETTES NORTH ELEVATION





PLANNING APPROVED ELEVATION – North Elevation_ 174-029-GA-ELE-MM



PROPOSED ELEVATION – North Elevation – RER-DAR-ZW-XX-DR-A-0134-3


KEY PLAN

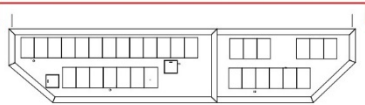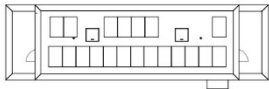

TOWNHOUSES AND MAISONNETTES SOUTH ELEVATION



PLANNING APPROVED ELEVATION – South Elevation_ 174-029-GA-ELE-NN

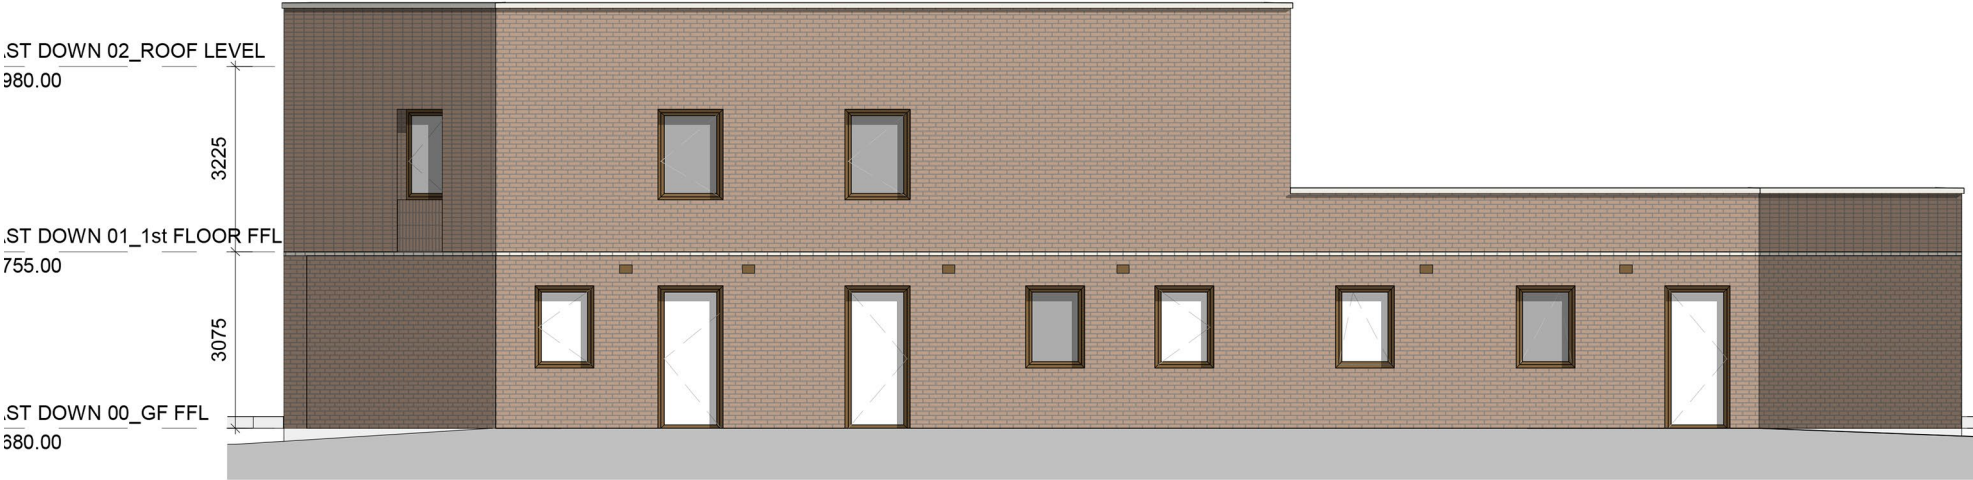

PROPOSED ELEVATION – South Elevation – RER-DAR-ZW-XX-DR-A-0134-4

