



ENLARGED
SECTION DETAIL

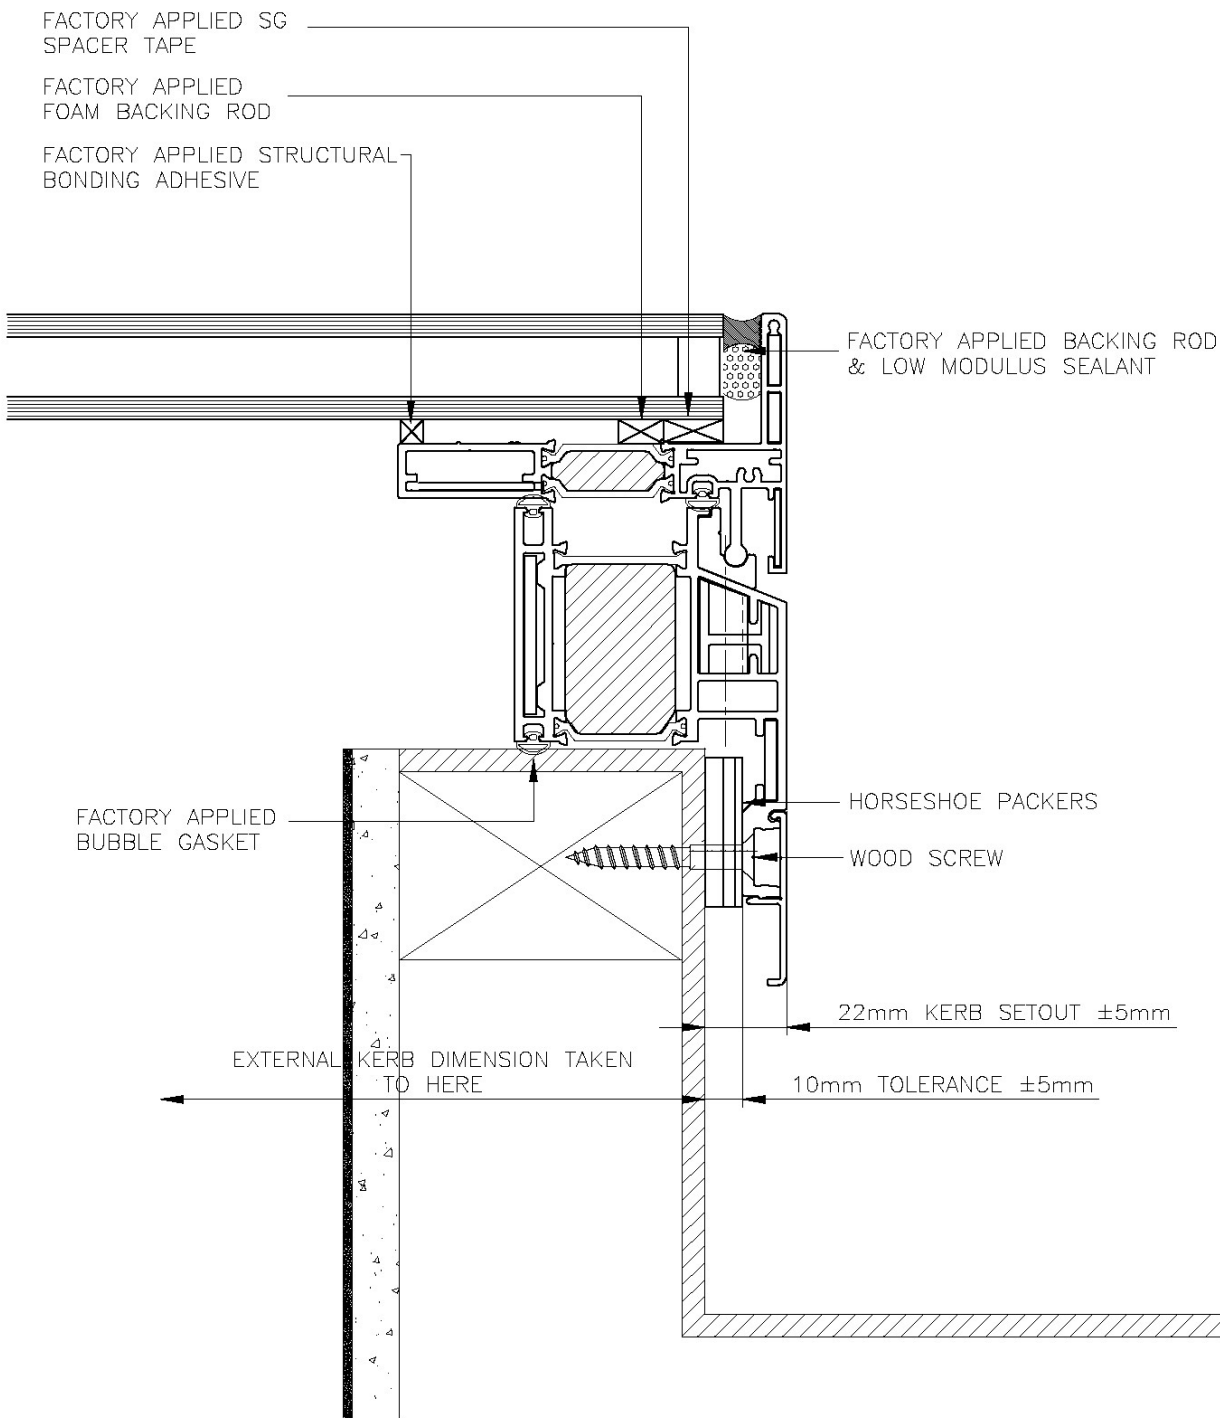

DIMENSIONAL
KERB DETAIL

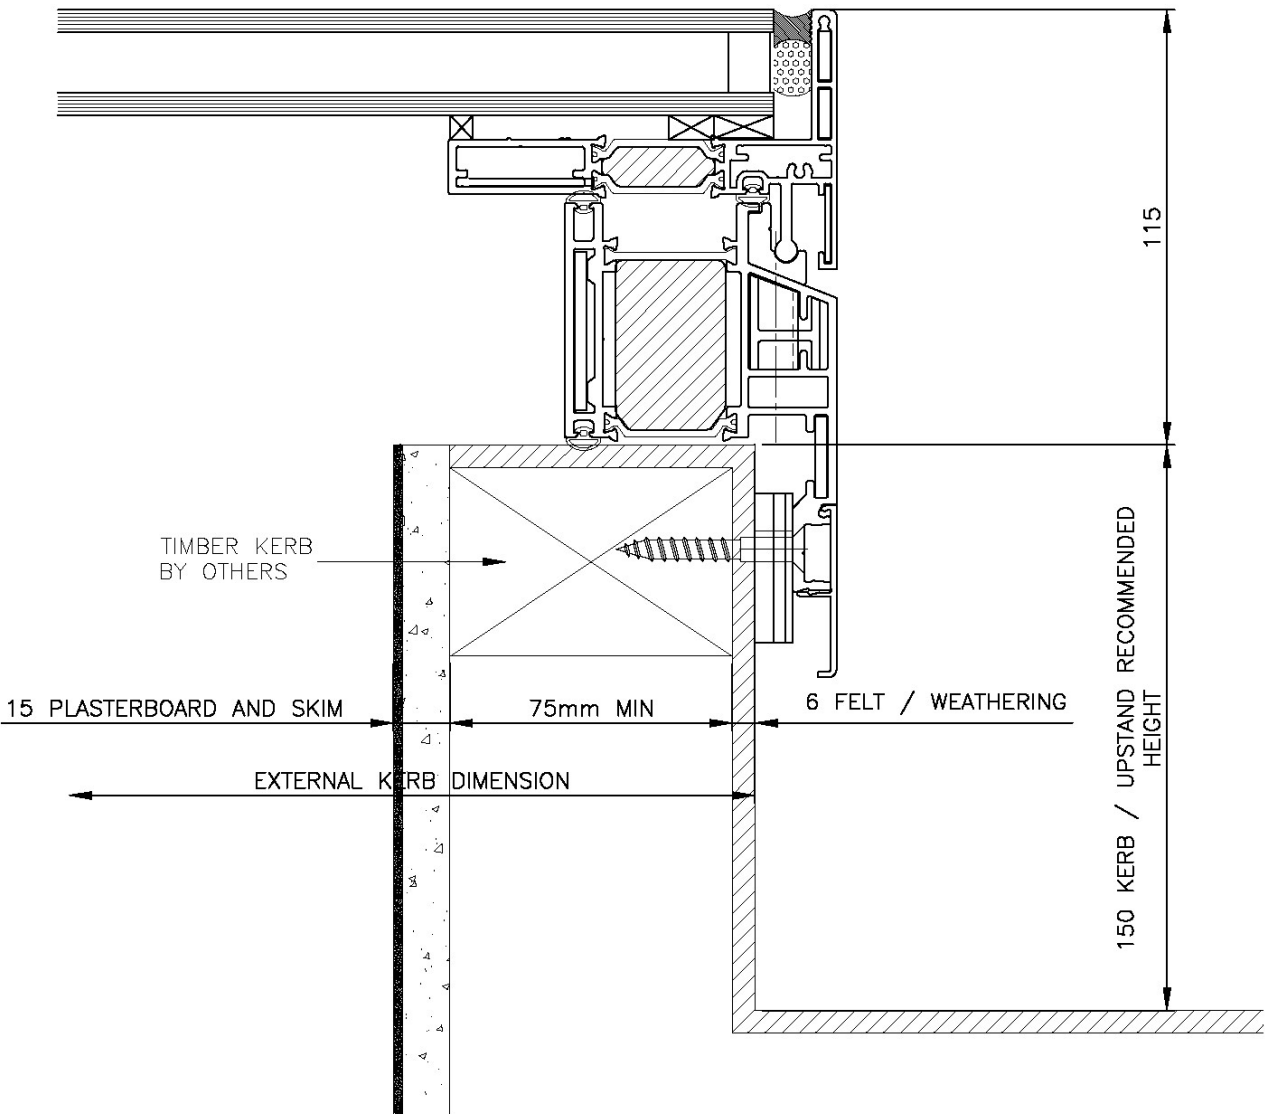

1 Flat 'roof light' details - by DUPLUS Architectural Systems Ltd.
1 : 2

No. Revision Date | Drawn by

Notes:
This is a drawing/ document intended for planning/
and or Tender purposes, do not use this as
Construction information unless it is issued for
Construction.
This drawing is copyright by Studio VK Ltd.

Key/ North star/ Scale bar

Planning

Mr Blaxland
31 Priory Gardens, N6 5QU

31 Priory Gardens

CD-Flat roof light details

Drawing. No. 900-03
Project No. 23-02
Date 18.09.23
Drawn UVk
Checked by UVk
Scale @ A3 1 : 2
www.studiovk.co.uk

STUDIO VK
Regent Studios
1 Thane Villas
Studio G03
London, N7 7PH, UK
mail@studiovk.co.uk