

Copyright reserved

All dimensions to be checked on site before work commences.
Figured dimensions to be taken in preference to scaled dimensions.
If in doubt please ask.

FACADE MATERIALS LEGEND

1. PPC Aluminium composite fixed obscure glass window.
2. Horizontal running bond red brick.
3. Vertical stack bond 10mm recessed red brick.
4. Horizontal running bond white brick banding (one course).
5. PPC Aluminium composite and openable glass window.
6. PPC Aluminium composite and obscure openable glass window.
7. PPC Aluminium composite fixed glass window.
8. PPC Aluminium composite CW and door (inset balcony).
9. PPC Aluminium composite canopy.
10. PPC Aluminium louvred door.
11. PPC Aluminium composite glazed door.
12. PPC Aluminium composite obscure glazed door.
13. Roof parapet stone coping. GF private garden soldier brick coping.
14. PPC Aluminium balustrade.
15. Horizontal stack bond red brick.
16. Horizontal stack bond white brick (between windows).
17. PPC Aluminium balcony fascia.
18. Intercom (indicative size).
19. PPC Aluminium gate with balustrade.
20. PPC Aluminium louvred panel.
21. PPC Aluminium panel.
22. Letter boxes.
23. Ground level planters 150mm high.

Notes:

- All PPC aluminium elements of the facade to be RAL colour 1036.

P9	Fences updated	20/09/23
P8	Planters added at GF	18/07/23
P7	For planning approval	25/05/23
P6	For planning approval	15/05/23
P5	For planning approval	17/04/23
P4	General Update/For planning approval	29/03/23
P3	For planning approval	17/02/23
P2	First Issue / General update	30/06/22
P1	First Issue	09/06/22

Revision	Description	Date
----------	-------------	------

STATUS

Planning

PROJECT

Remington Road

DRAWING

Proposed elevations EE and FF

DRAWN BY	CHECKED BY	DATE
LB	CB	June 2022


SCALE (@ A2)	PROJECT NUMBER
As indicated	21019

DRAWING NUMBER	REV
RER- DAR - ZC - XX - DR - A - 0014	P9


Project Ident	Originator	Zone	Level	Type	Disc	Number	Revision
---------------	------------	------	-------	------	------	--------	----------

 Delta Architects
1 Batemans Row
London
EC2A 3HH
T 020 7613 5702

www.deltaarchitects.co.uk

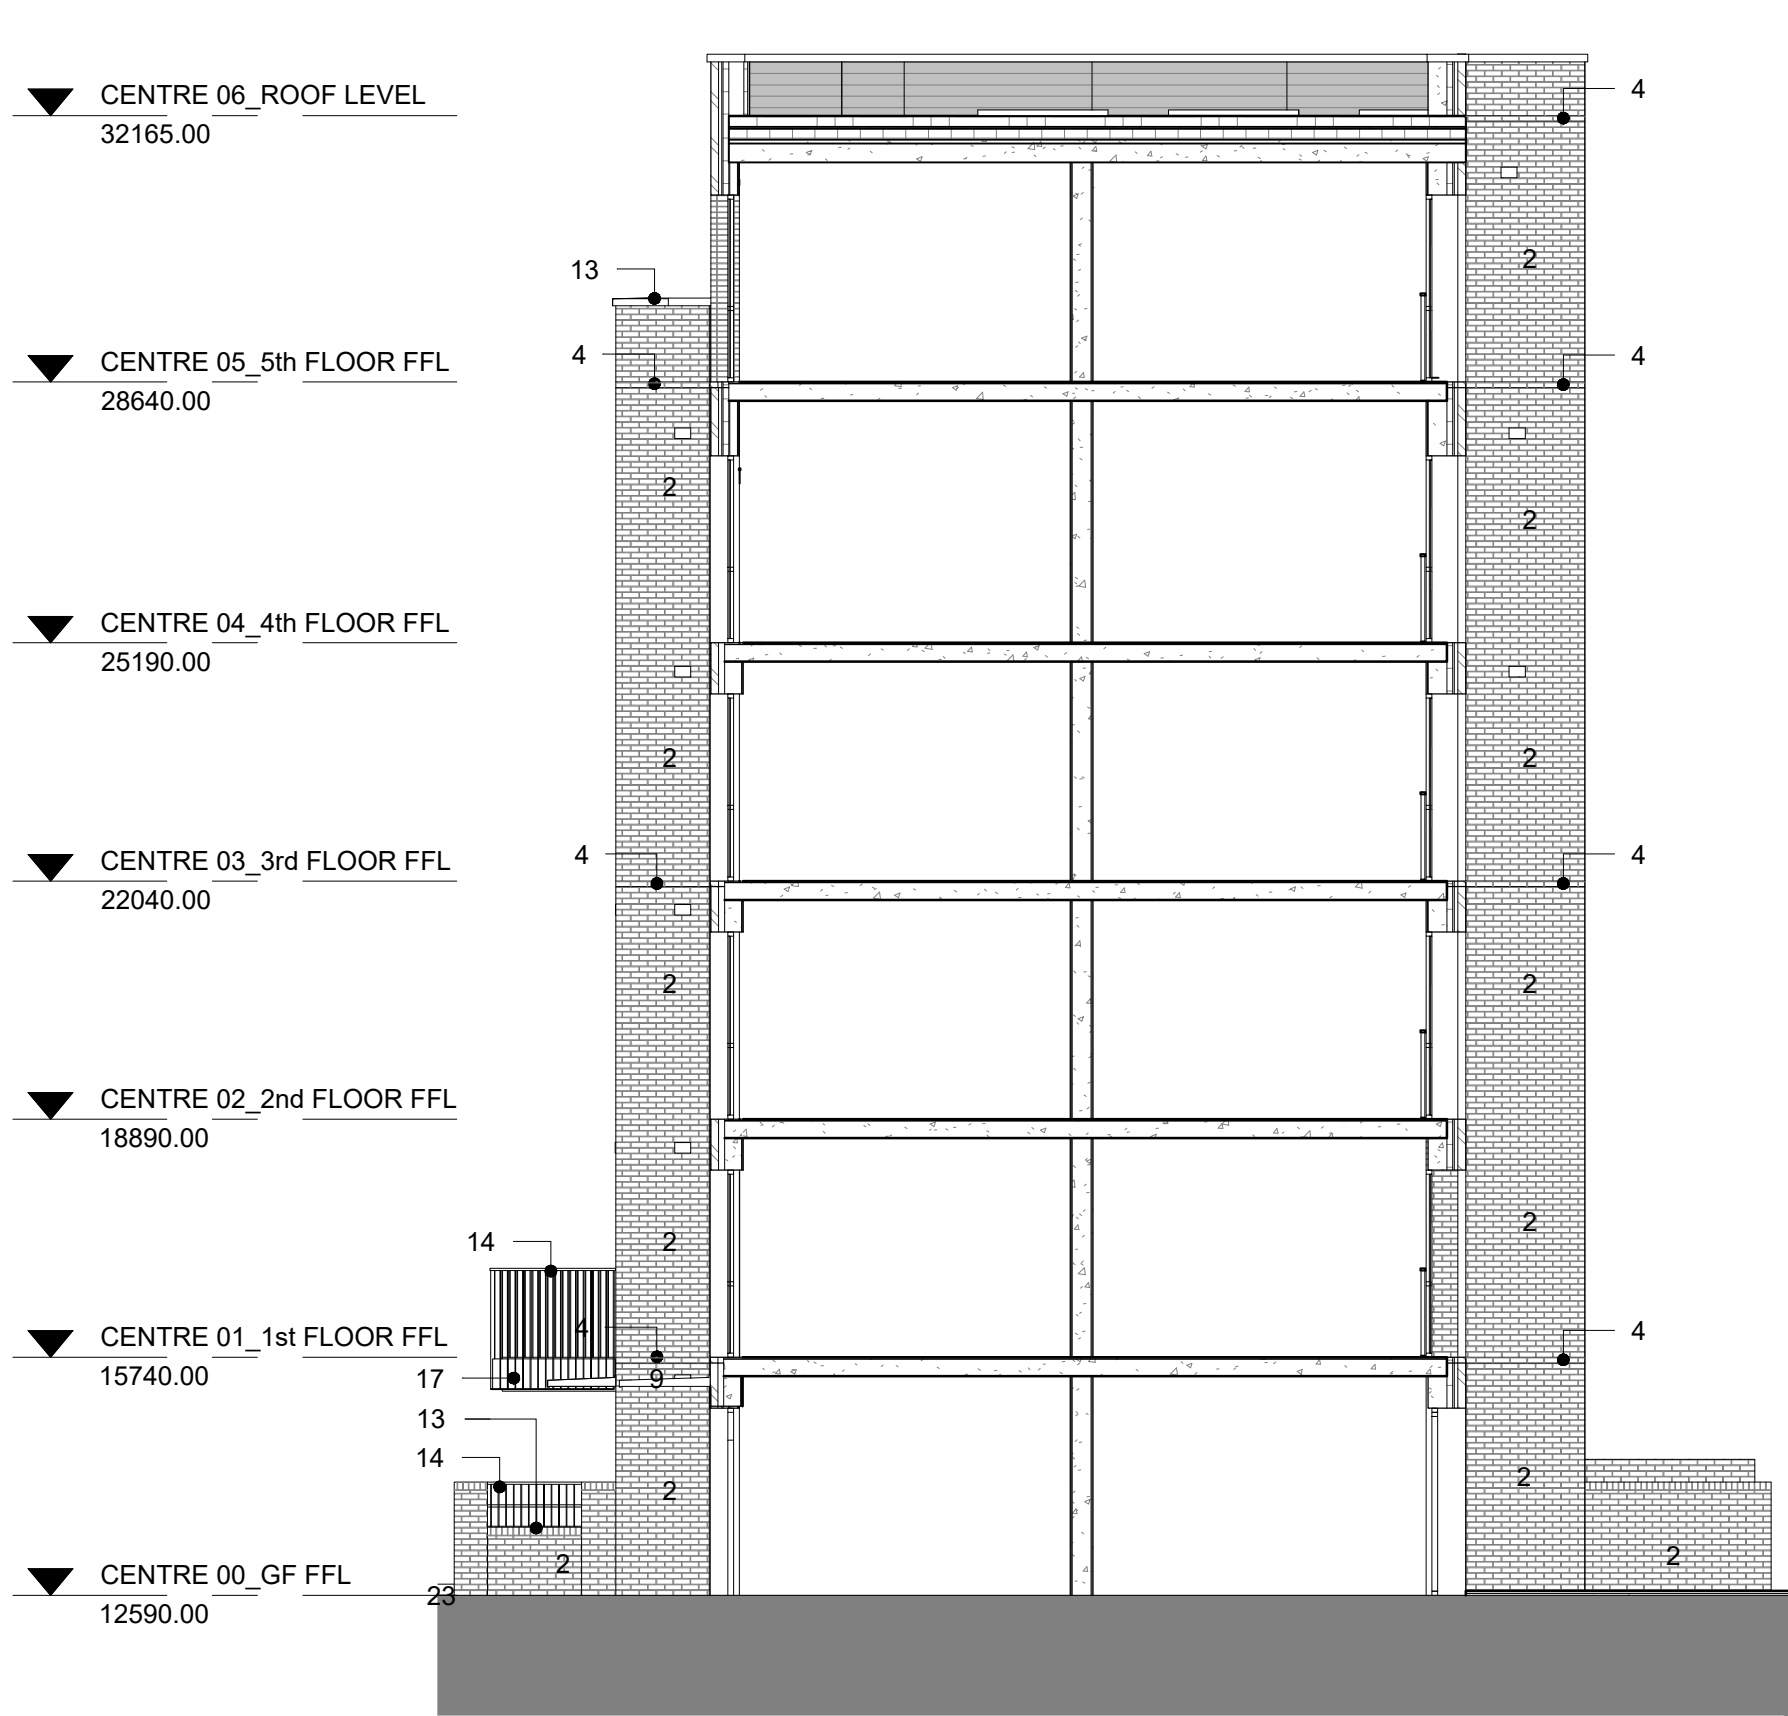

1 Proposed elevation EE
1 : 100

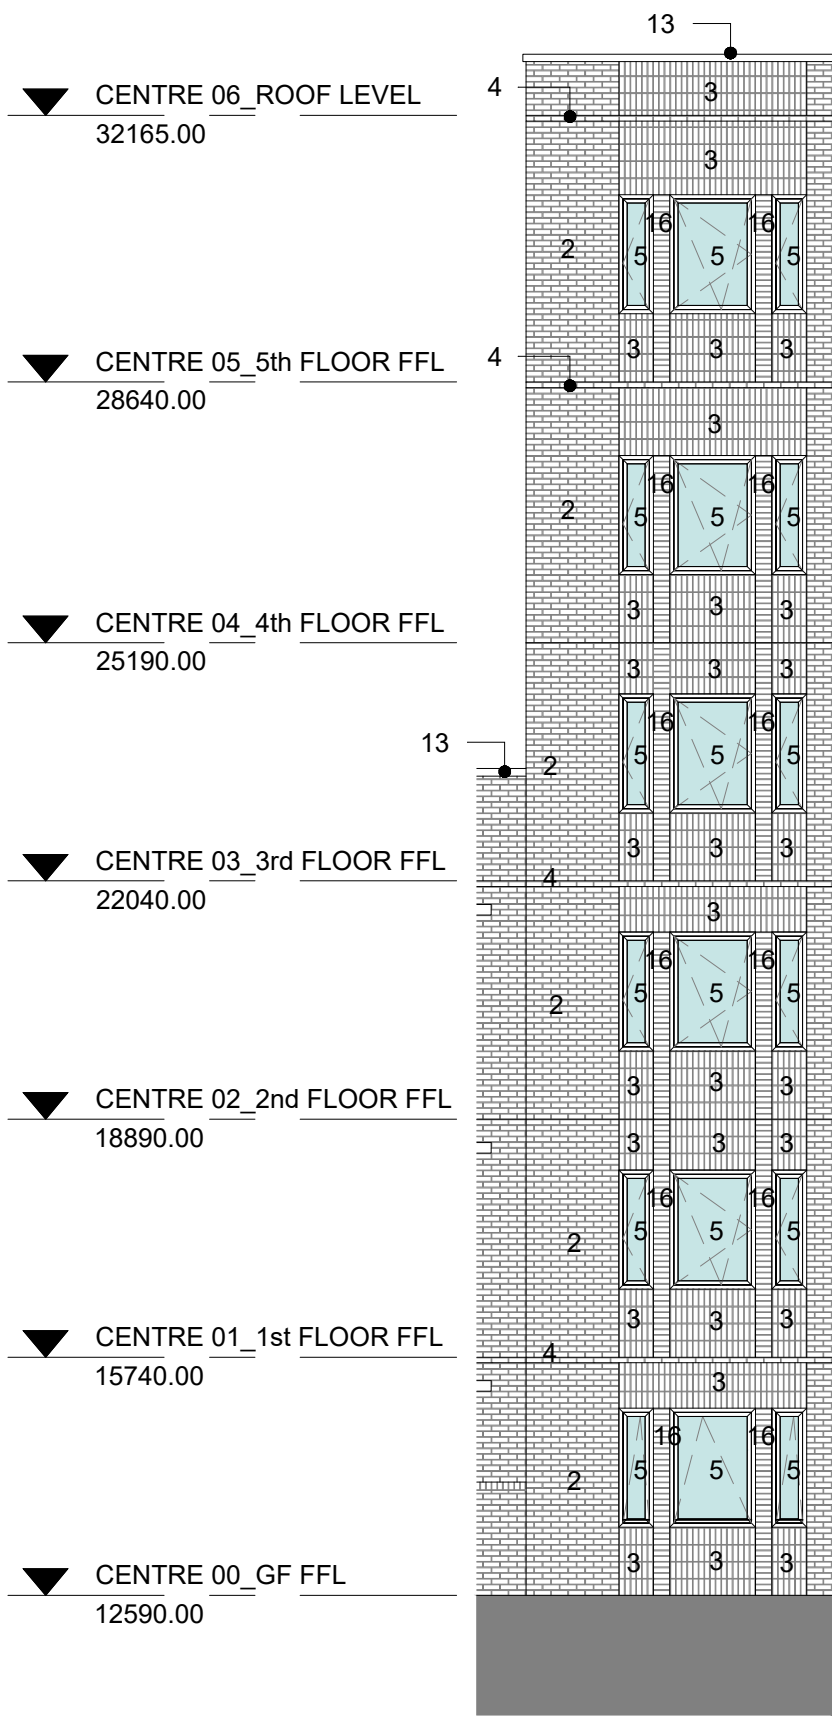

2 Proposed elevation FF
1 : 100

KEY PLAN

