


5 Spottons Grove London N17 7JB

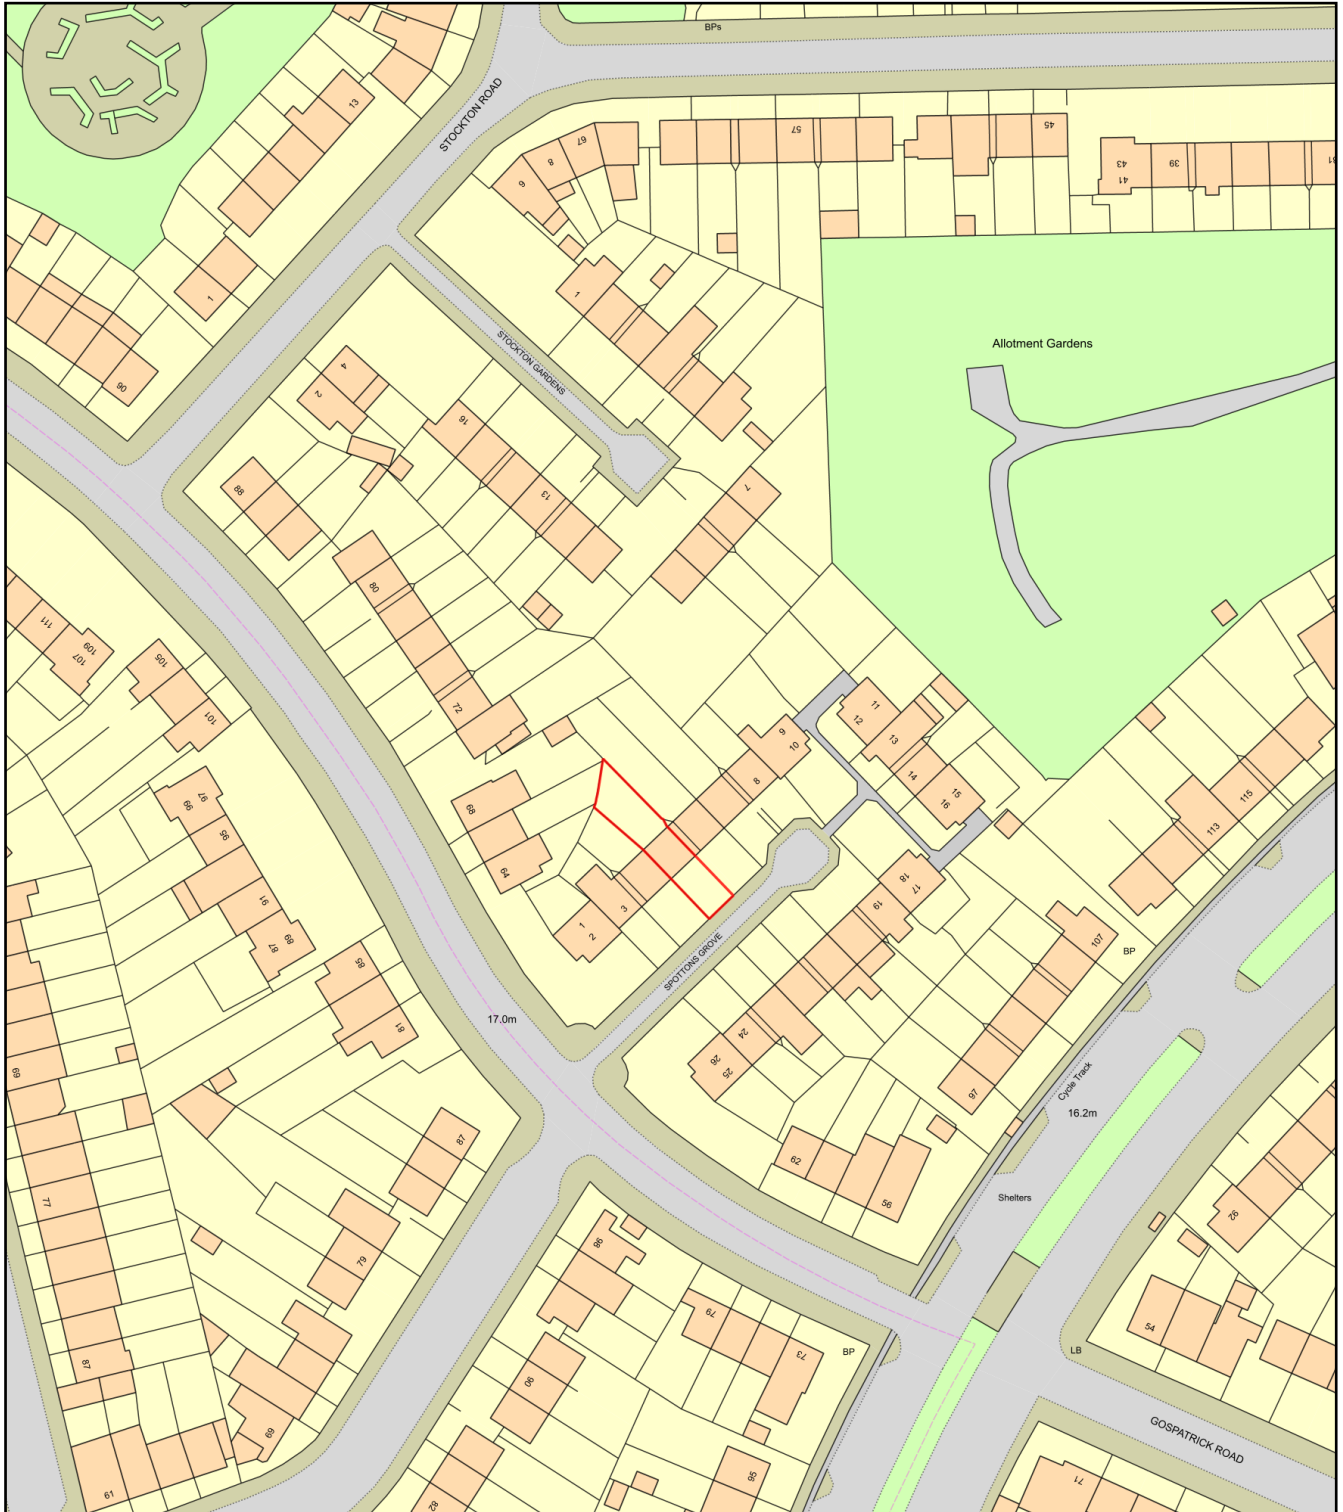

0 50
Metres



Plan Produced for: Excel Planning

Date Produced: 20 Sep 2023

Plan Reference Number: TQRQM23263132812599

Scale: 1:1250 @ A4