


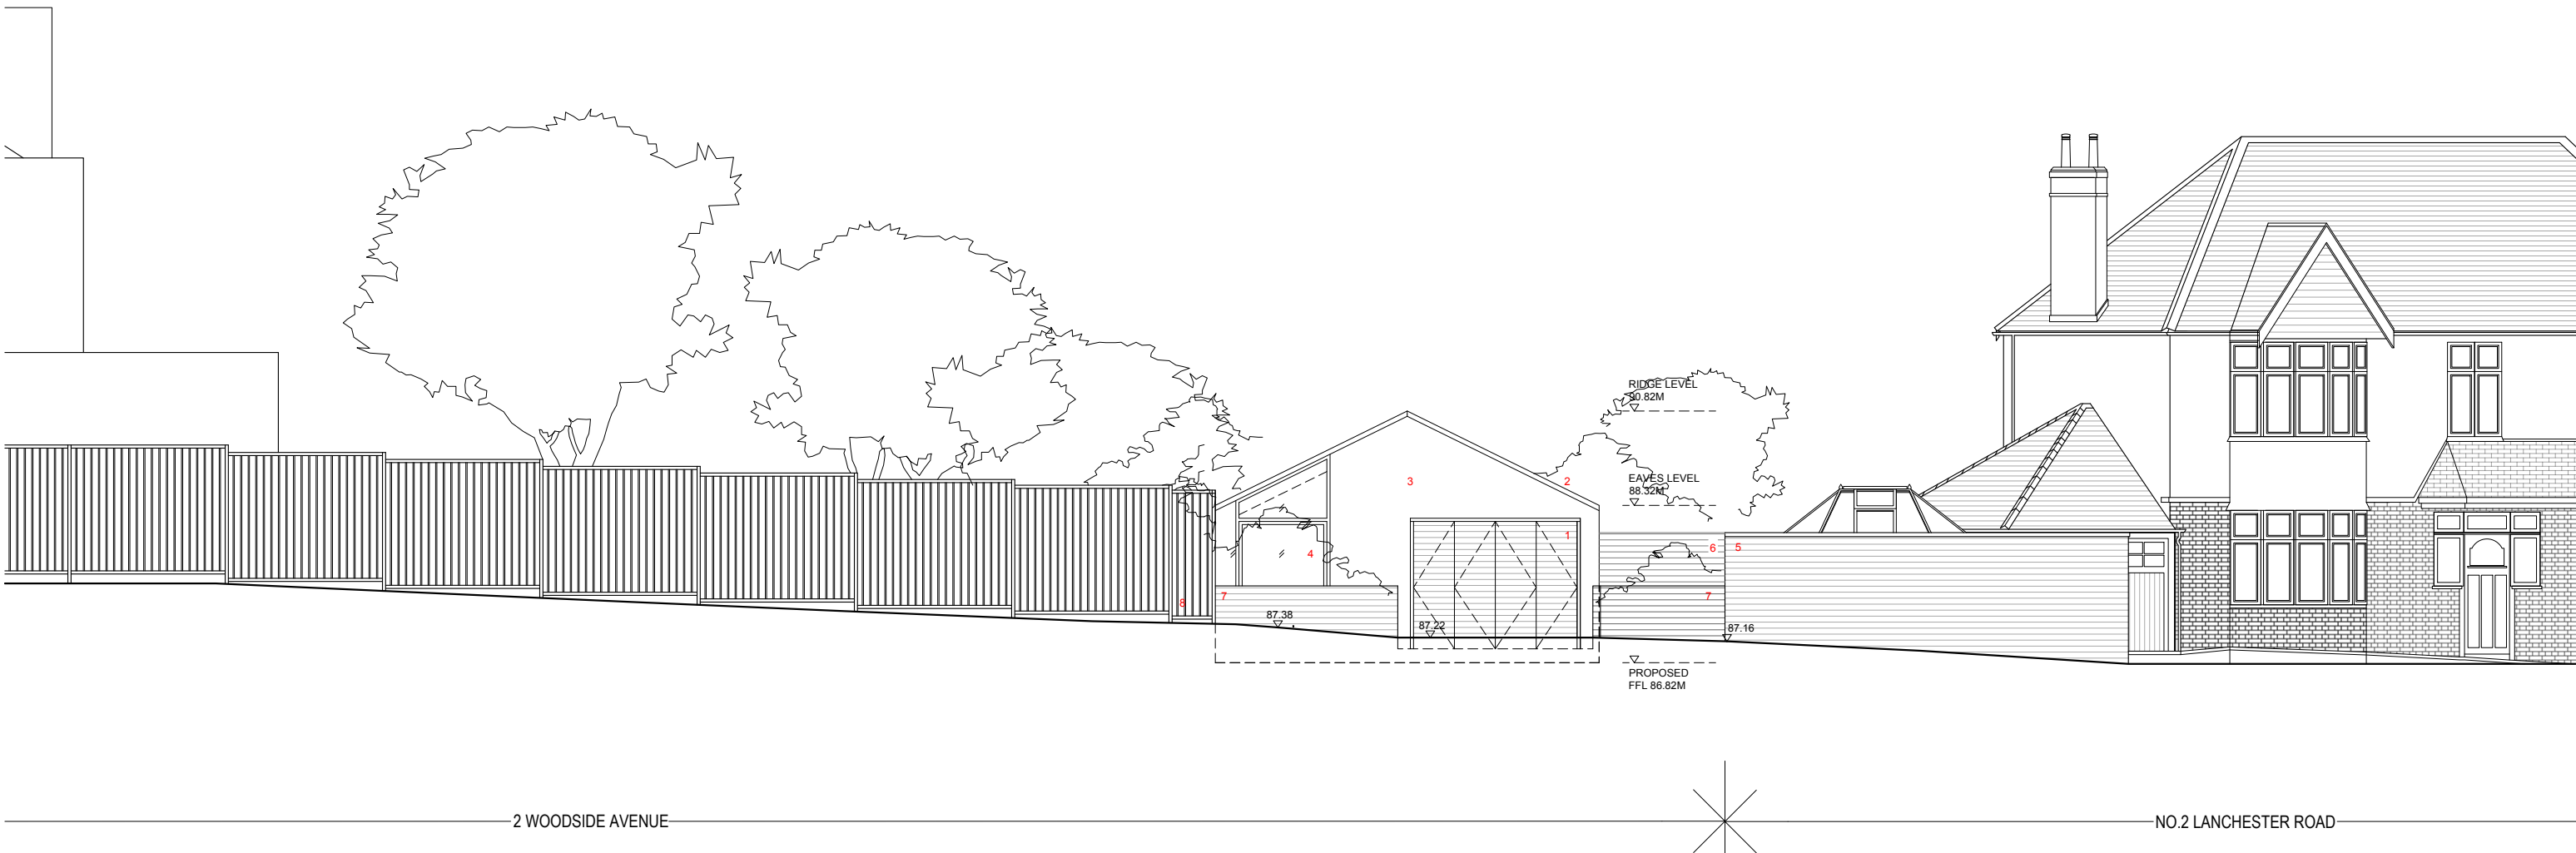

MATERIAL SPECIFICATION:

1. SLIDING FOLDING TIMBER GARAGE DOOR CEDAR NATURAL STAINED FINISH.
2. GABLE END ROOF FLASHING. FOLDED POWDER COATED ALUMINIUM TO MATCH WALL COLOUR.
3. SELF-COLOURED RENDER FINISH (WEBERPRAL MF, CHALK COLOUR)
4. GLAZED DOOR WITH FIXED LIGHT ABOVE. POWDER COATED ALUMINIUM IN A BRONZE ANODISED FINISH.
5. EXISTING TIMBER SLATTED FENCE (2 LANCHESTER ROAD)
6. TIMBER SLATTED FENCE. FENCE HEIGHT TO MATCH BOUNDARY FENCE. HORIZONTAL CEDAR NATURAL STAINED FINISH. (2 WOODSIDE AVENUE)
7. LOW TIMBER SLATTED FENCE. HORIZONTAL CEDAR NATURAL STAINED FINISH.
8. EXISTING BOUNDARY FENCE (2 WOODSIDE AVENUE). EXISTING METAL FENCING AND GATES TO BE ALTERED TO MATCH REVISED LOCATION OF DROPPED KERB.

RA

Rich Architecture

64 WOLSELEY ROAD, LONDON N8 8RP

T | 0207 096 0652 E | info@rich.uk.com

www.richarchitecture.co.uk

Project:

2 WOODSIDE AVENUE, LONDON N6 4SS

(CLASS E PERMITTED DEVELOPMENT SCHEME)

Drawing Title:

PROPOSED STREET ELEVATION (LANCHESTER ROAD)

Date:

12.07.23

Scale:

1:100@A3

Drawing No:

585-101-P2-SK02

