


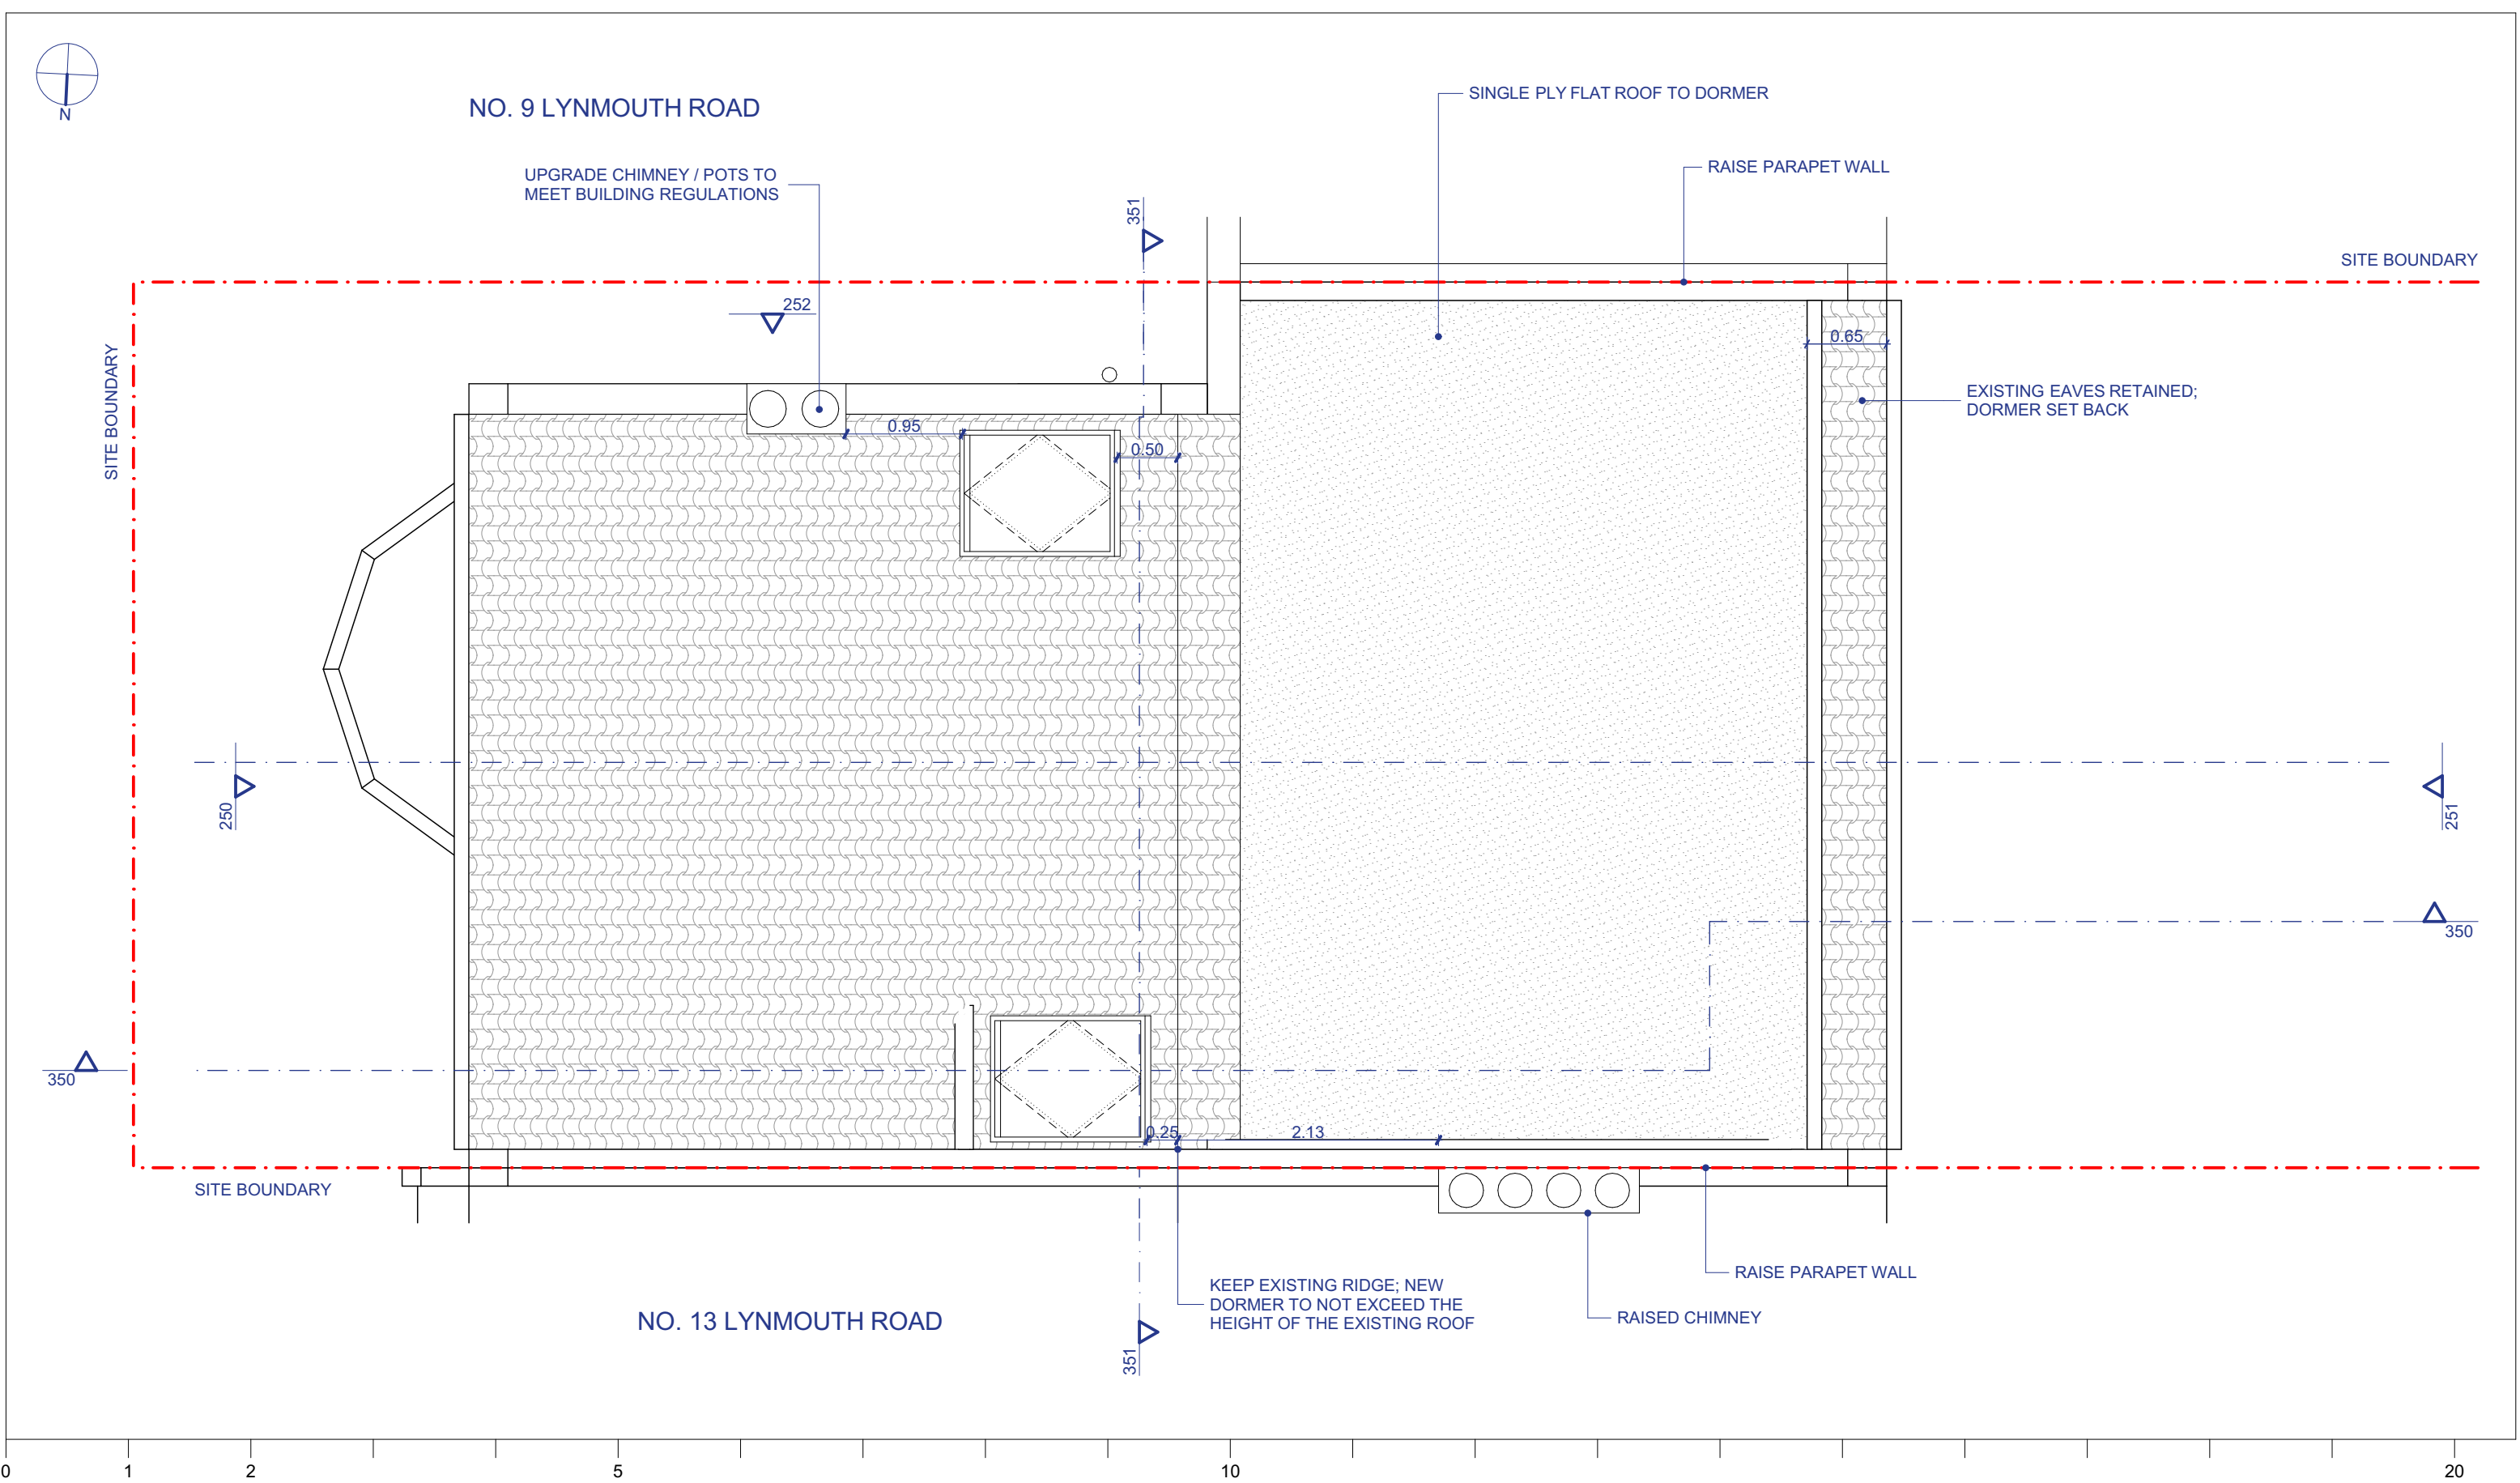

The drawings show design intent only. All dimensions to be checked on site prior to construction or production. Construction details to be confirmed by contractor/manufacturer by submitting shop drawings for designer's approval. Design/drawing is not to be scaled for production and construction purposes. All discrepancies and omissions on site must be reported to designer for their comments or approval prior to commencing work. All structural design by engineer or contractor. Architects drawings for coordination and set-out only. All electrical, lighting, HVAC, plumbing and ICT designs to be by engineer or contractor. Architects drawings for coordination and set-out only. Designs are subject to approval by statutory authorities and any necessary alterations should be made if required to comply with statutory requirements. All design concepts and drawings are the property of Collective Works LLP. No reproductions, adaptations and/or copies may be made without written consent. © copyright Collective Works LLP, all rights reserved 2023	Drawing Purpose		For Planning	Notes DIMENSIONS IN METRES. - Site Boundary	Architect		Project	
	Revision	Date	Purpose		Collective Works LLP		0272 Hygge Home	
	01	21.09.2023	For Planning		60 Grays Inn Road, Unit 2.01, London WC1X 8LU		11 Lynmouth Road	
							London N2 9LR	
							Client	H.H.L. & T.L.
							Title	Proposed Roof Plan
							Number	CW-0272-155
							Scale	1:50
							Format	A3
							Revision	01