Front

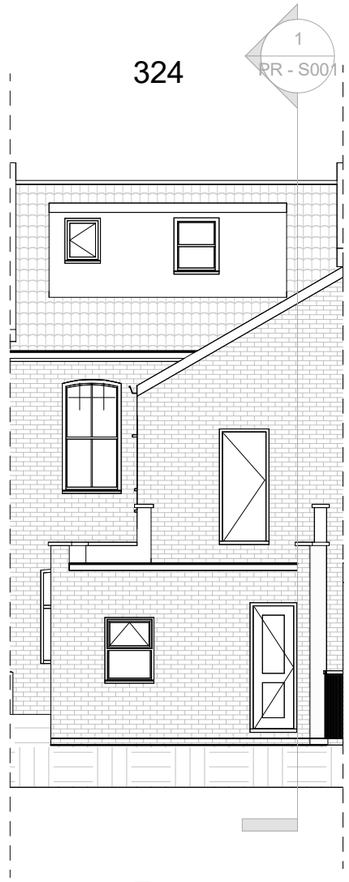

Rear

0 1 2 3 4 5

Scale In Meters

NOTES.
CONTRACTORS MUST VERIFY ALL DIMENIONS AT THE
SITE BEFORE COMENCING ANY WORK.

NO CONSTRUCTION WORK BEFORE BUILDING CONTROL
APPROVEL AND STRUCTURAL ENGINEER CONFIRMATION.

ANY DISCREPANCIES TO BE REPORTED TO GRIDKUNE.
ALL DRAWINGS ARE TO BE READ IN CONJUNCTION WITH
ALL RELEVANT DRAWINGS AND SPECIFICATIONS.

Rev	Description	Date

PROJECT TITLE

324 Philip Lane. London N15 4AB

DRAWING TITLE

Proposed Front And Rear Elevation

CLIENT

Mr Ian Braun

Date	Project number	DRWAING NUMBER	Scale (@ A3)	Drawn by
Sep 2023	7611	PR - E001	1 : 100	Cheski

PLANNING SERVICES

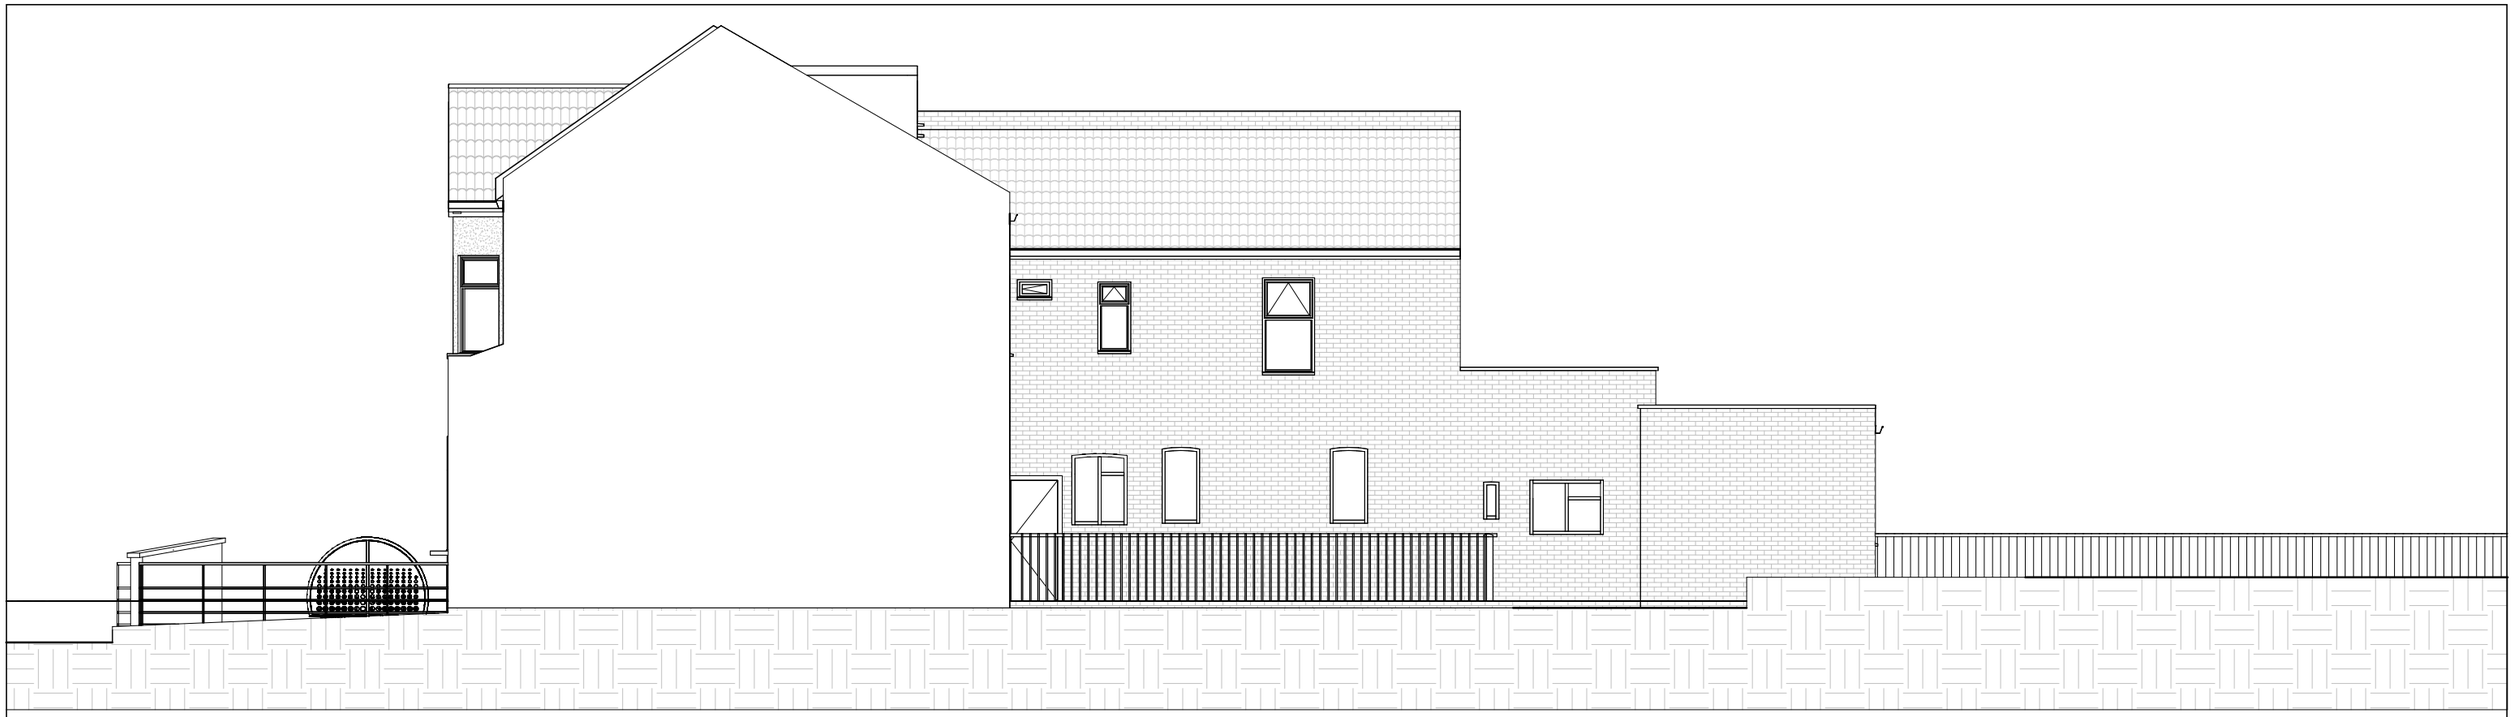

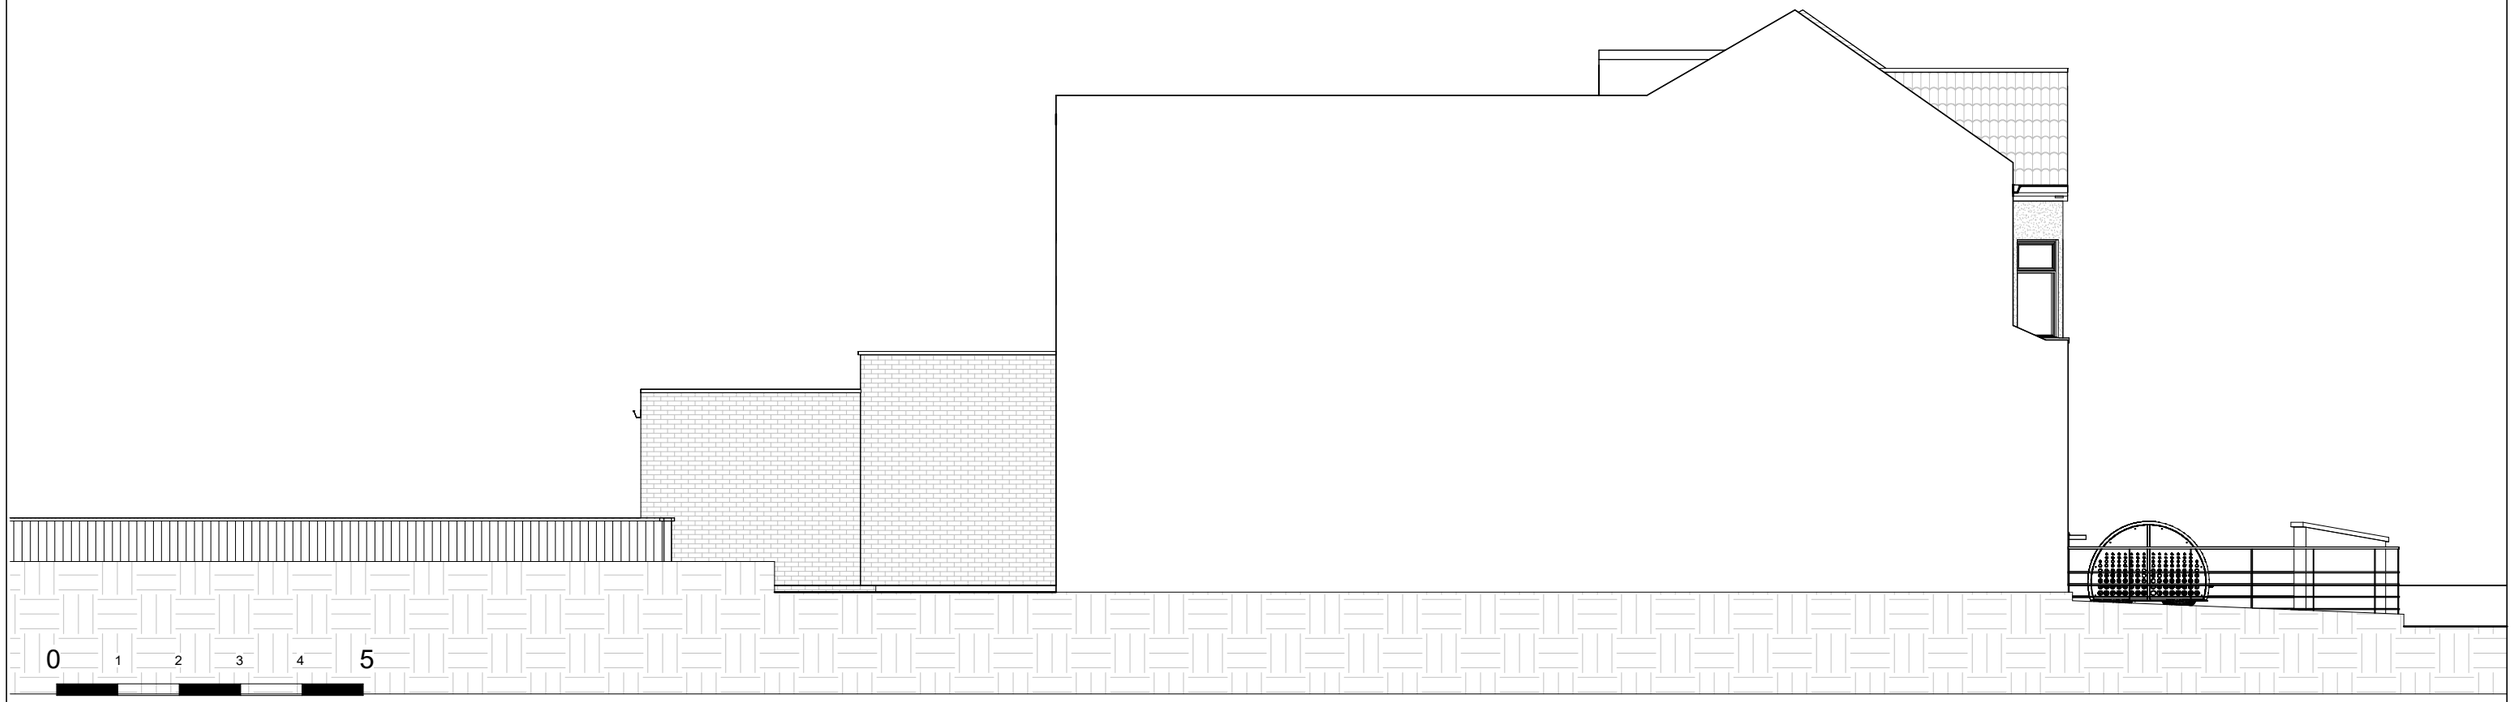

NOTES.
CONTRACTORS MUST VERIFY ALL DIMENIONS AT THE
SITE BEFORE COMENCING ANY WORK.

NO CONSTRUCTION WORK BEFORE BUILDING CONTROL
APPROVEL AND STRUCTURAL ENGINEER CONFIRMATION.

ANY DISCREPANCIES TO BE REPORTED TO GRIDKUNE.
ALL DRAWINGS ARE TO BE READ IN CONJUNCTION WITH
ALL RELEVANT DRAWINGS AND SPECIFICATIONS.

Rev	Description	Date

PROJECT TITLE

324 Philip Lane. London N15 4AB

DRAWING TITLE

Proposed Side Elevations

CLIENT

Mr Ian Braun

Date	Project number	DRWAING NUMBER	Scale (@ A3)	Drawn by
Sep 2023	7611	PR - E002	1 : 100	Cheski

PLANNING SERVICES

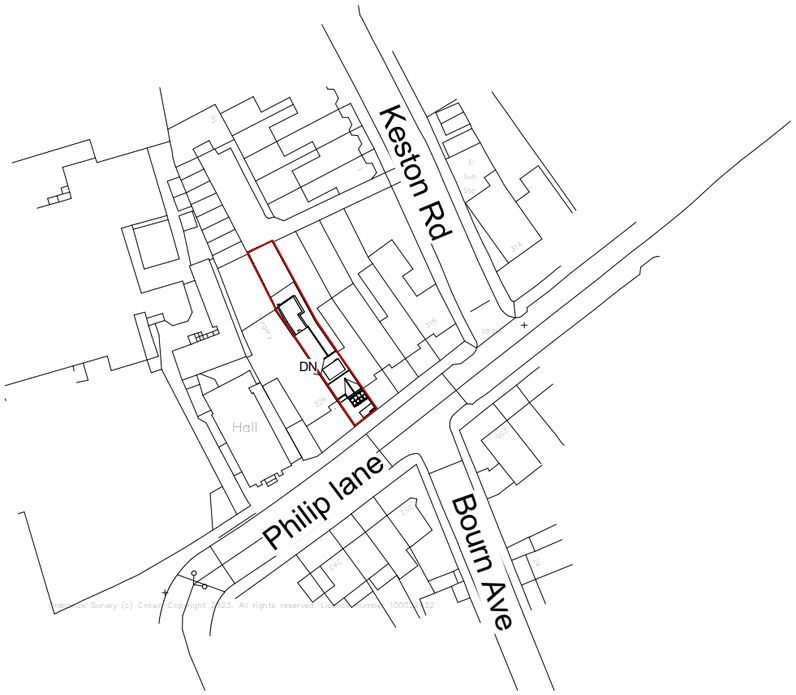

0 10 25 40 50

Scale In Meters

1 : 1250

Property boundary

Area 240m^2

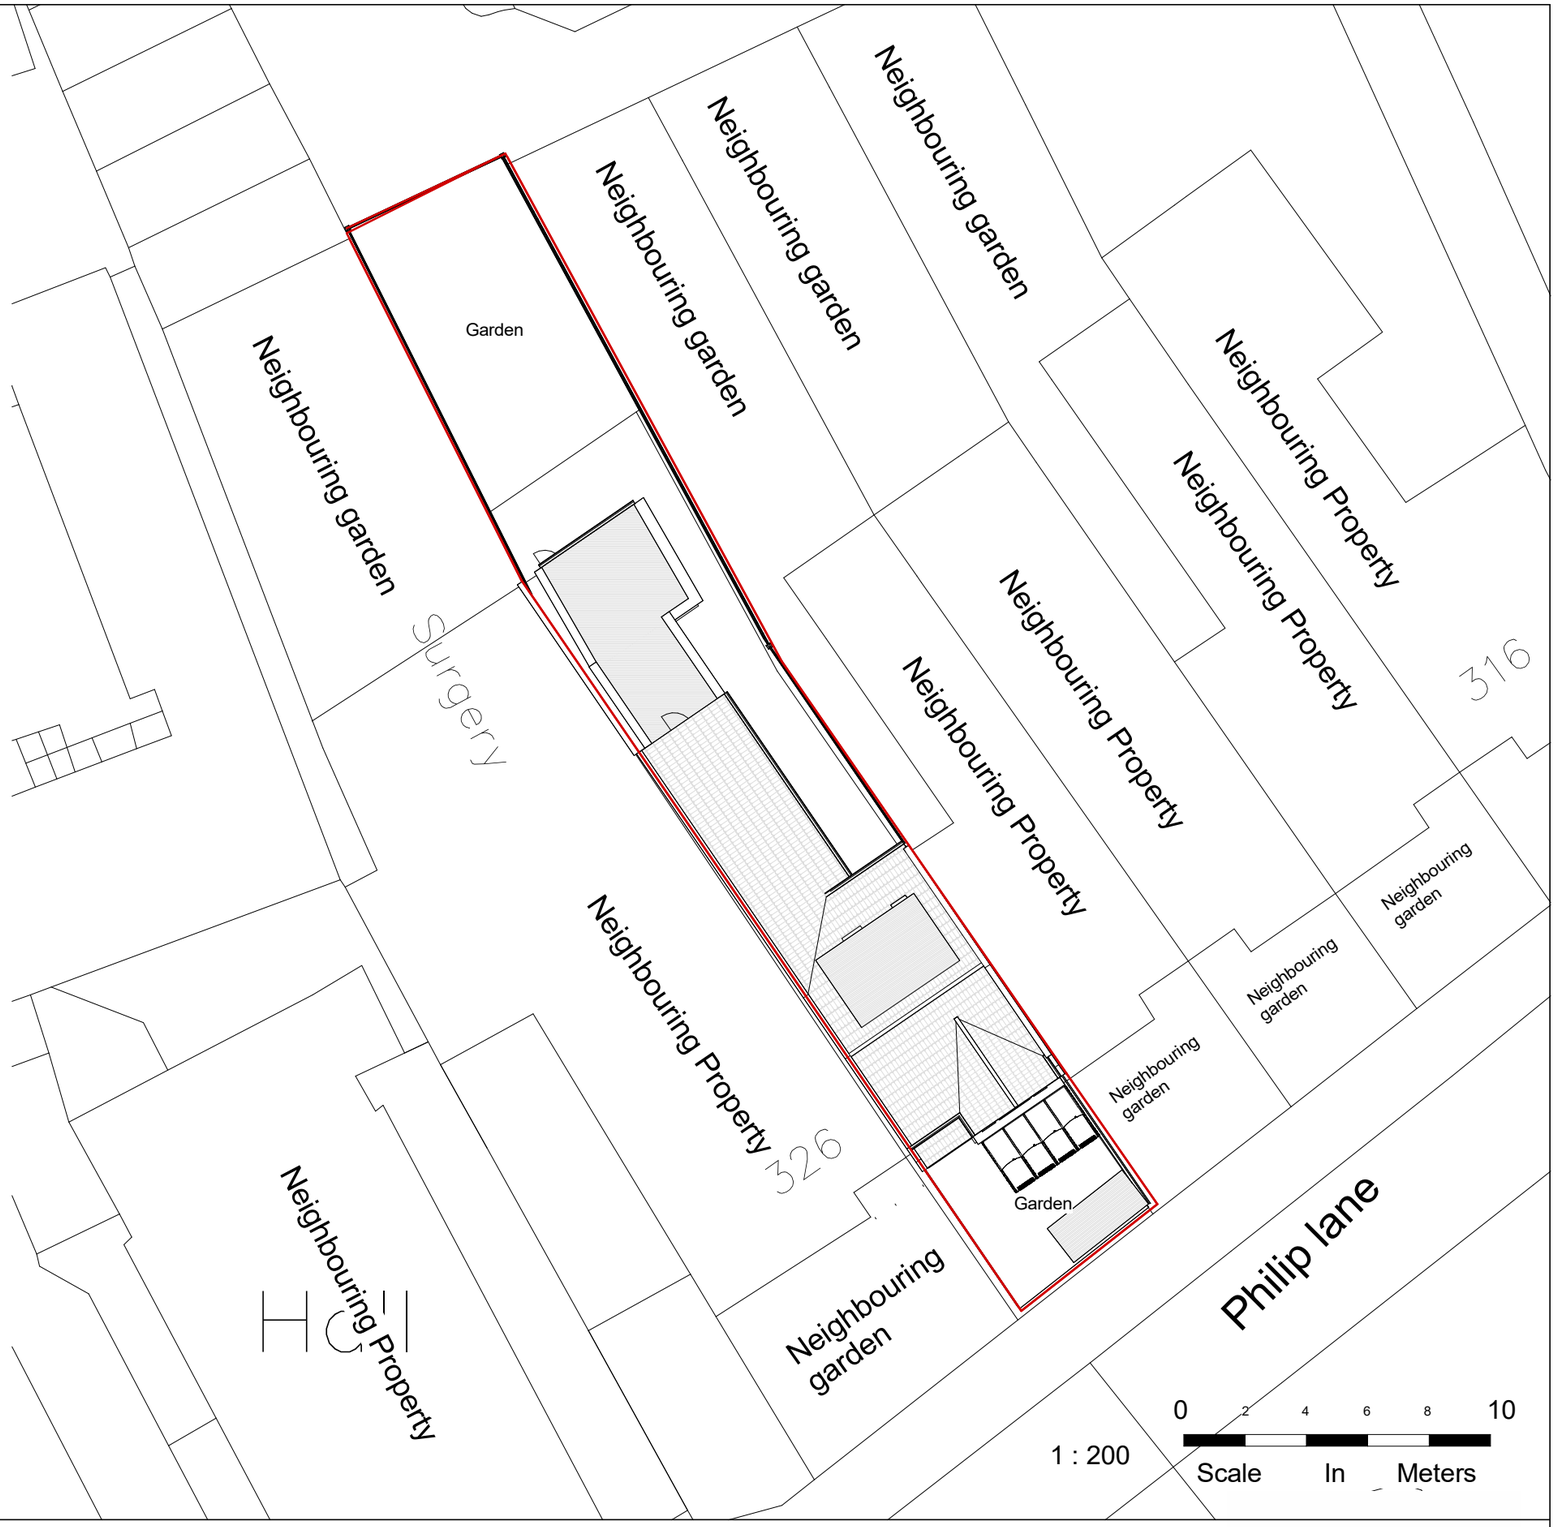

0 2 4 6 8 10

Scale In Meters

1 : 200

N

NOTES.
CONTRACTORS MUST VERIFY ALL DIMENIONS AT THE
SITE BEFORE COMENCING ANY WORK.

NO CONSTRUCTION WORK BEFORE BUILDING CONTROL
APPROVEL AND STRUCTURAL ENGINEER CONFIRMATION.

ANY DISCREPANCIES TO BE REPORTED TO GRIDKUNE.
ALL DRAWINGS ARE TO BE READ IN CONJUNCTION WITH
ALL RELEVANT DRAWINGS AND SPECIFICATIONS.

Rev	Description	Date

PROJECT TITLE			DRAWING TITLE	
324 Philip Lane. London N15 4AB			Proposed Location And Site Plan	
			CLIENT Mr Ian Braun	
Date Sep 2023	Project number 7611	DRWAING NUMBER PR - L001	Scale (@ A3) As indicated	Drawn by Cheski

PLANNING SERVICES

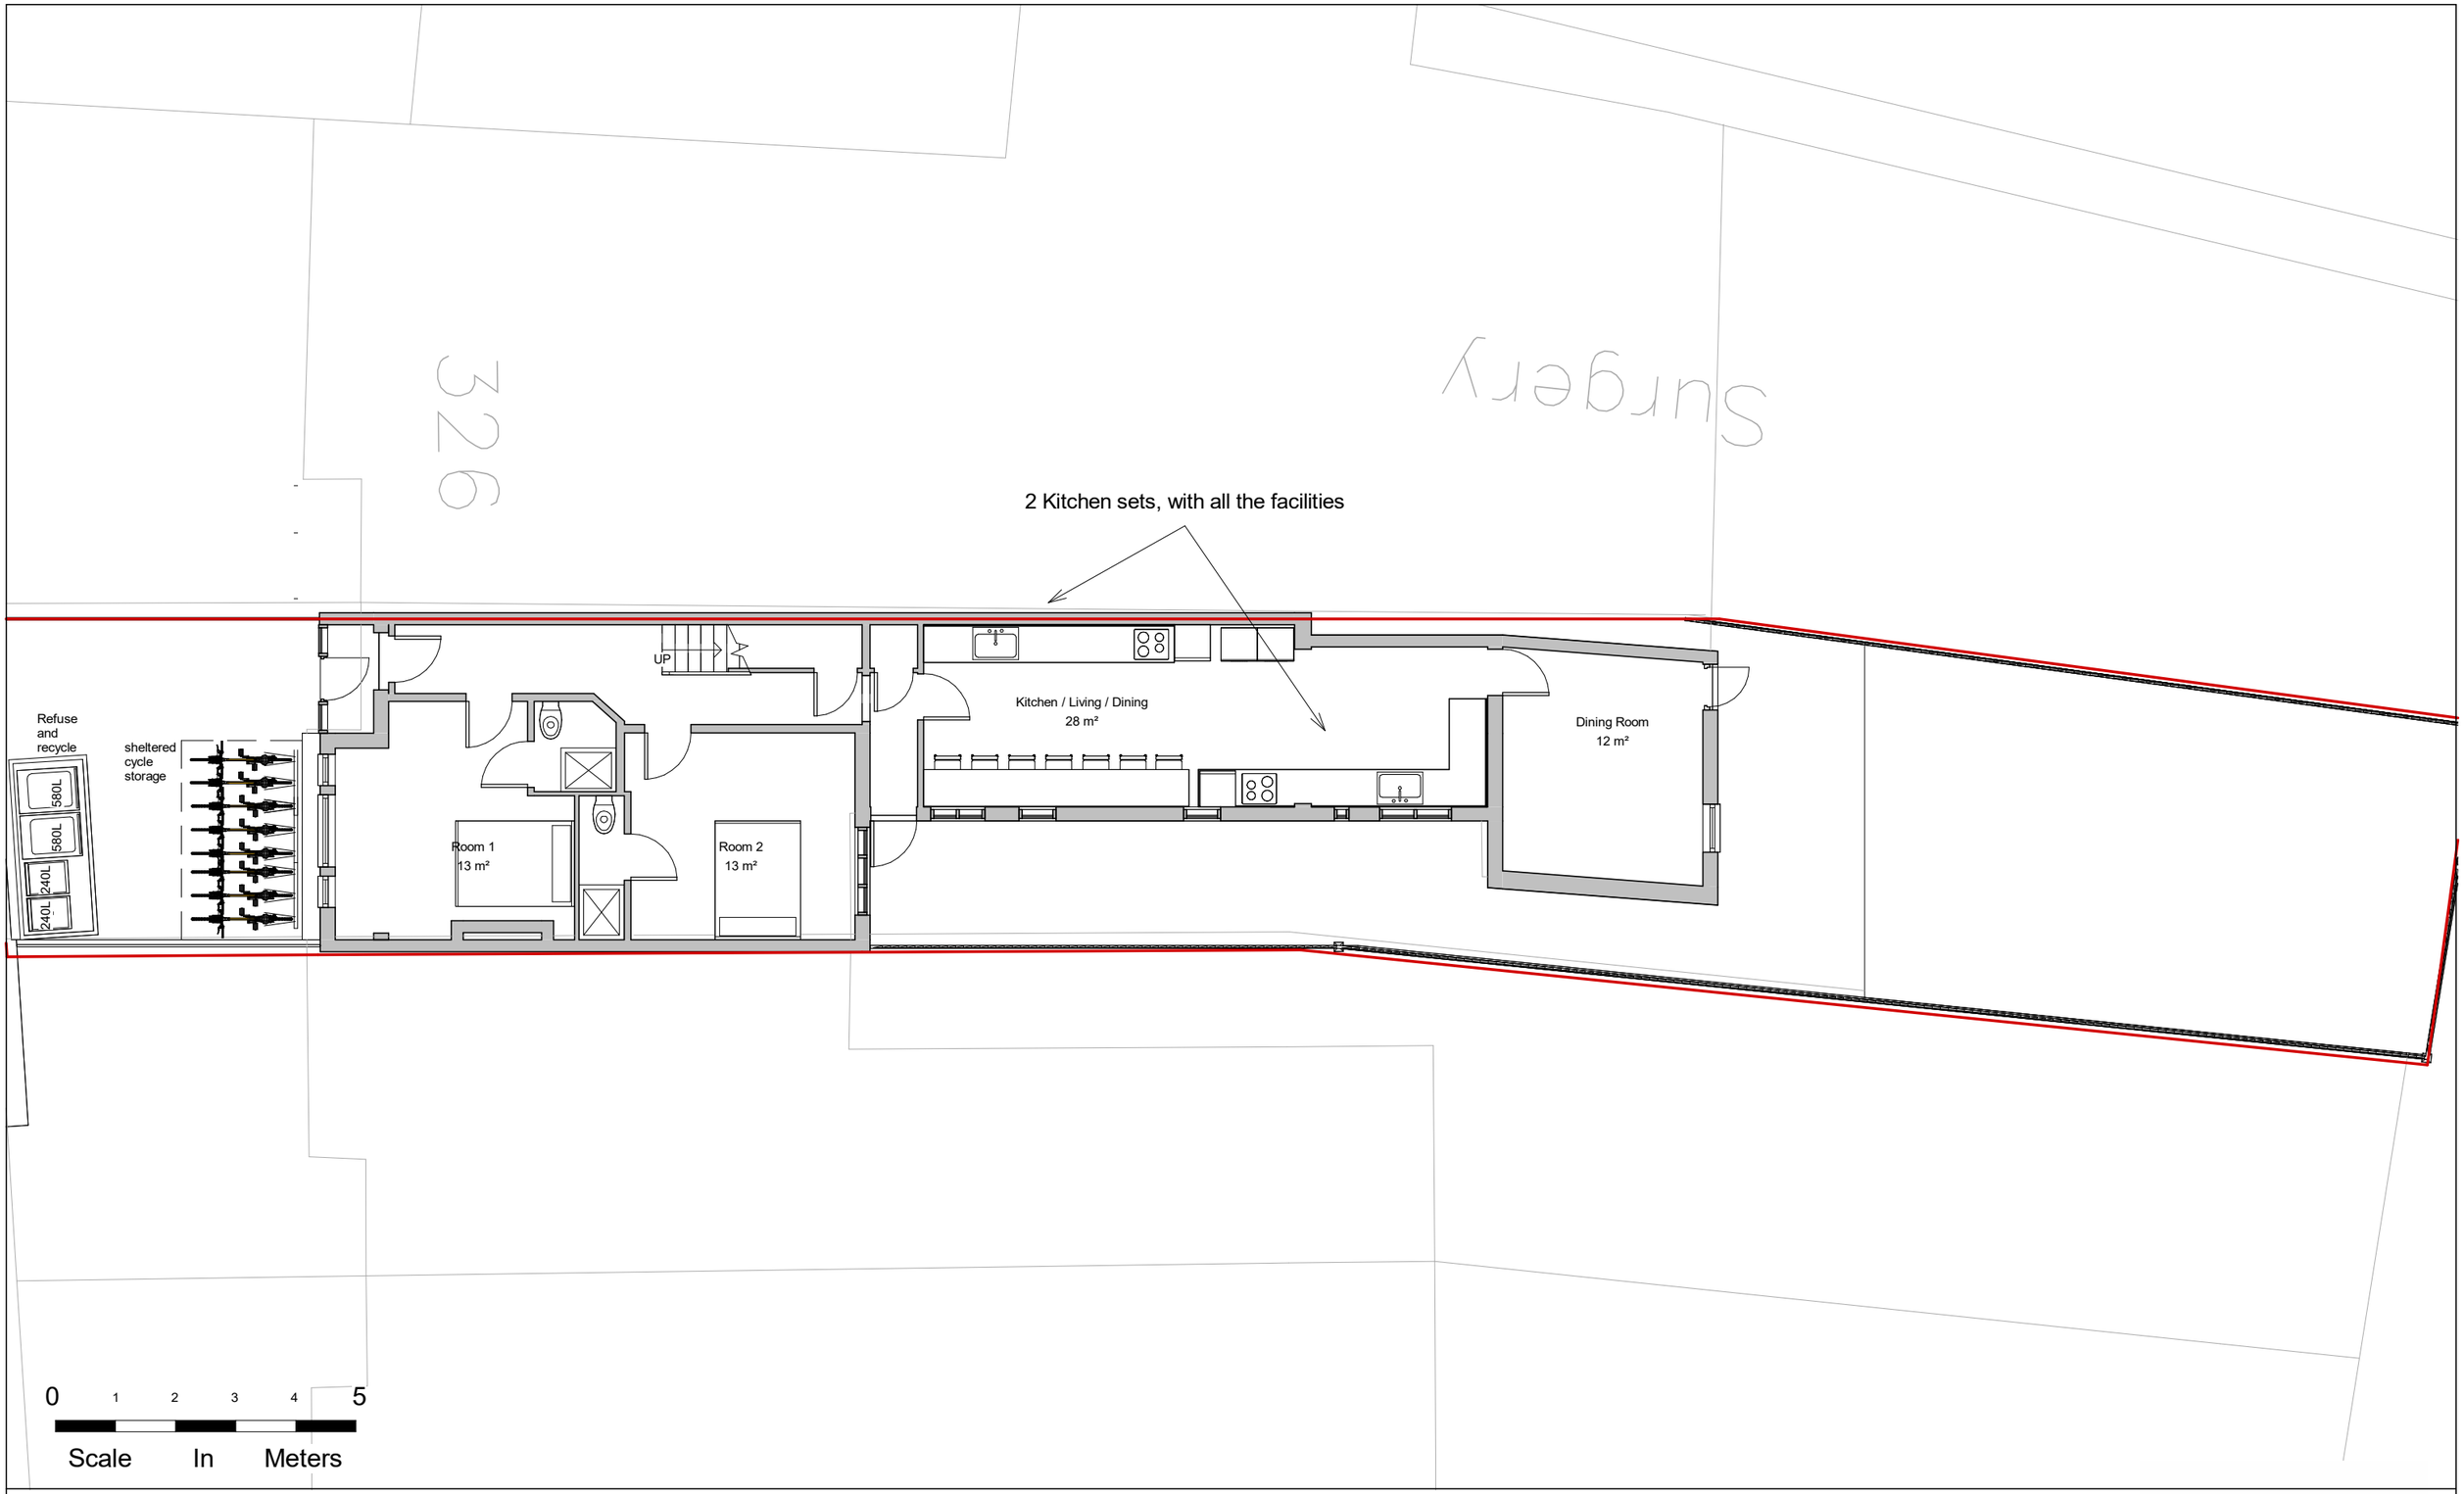

NOTES.
CONTRACTORS MUST VERIFY ALL DIMENIONS AT THE
SITE BEFORE COMENCING ANY WORK.

NO CONSTRUCTION WORK BEFORE BUILDING CONTROL
APPROVEL AND STRUCTURAL ENGINEER CONFIRMATION.

ANY DISCREPANCIES TO BE REPORTED TO GRIDKUNE.
ALL DRAWINGS ARE TO BE READ IN CONJUNCTION WITH
ALL RELEVANT DRAWINGS AND SPECIFICATIONS.

Rev	Description	Date

PROJECT TITLE

324 Philip Lane. London N15 4AB

DRAWING TITLE

Proposed Ground Floor

CLIENT

Mr Ian Braun

Date	Project number	DRWAING NUMBER	Scale (@ A3)	Drawn by
Sep 2023	7611	PR - P001	1 : 100	Cheski

PLANNING SERVICES

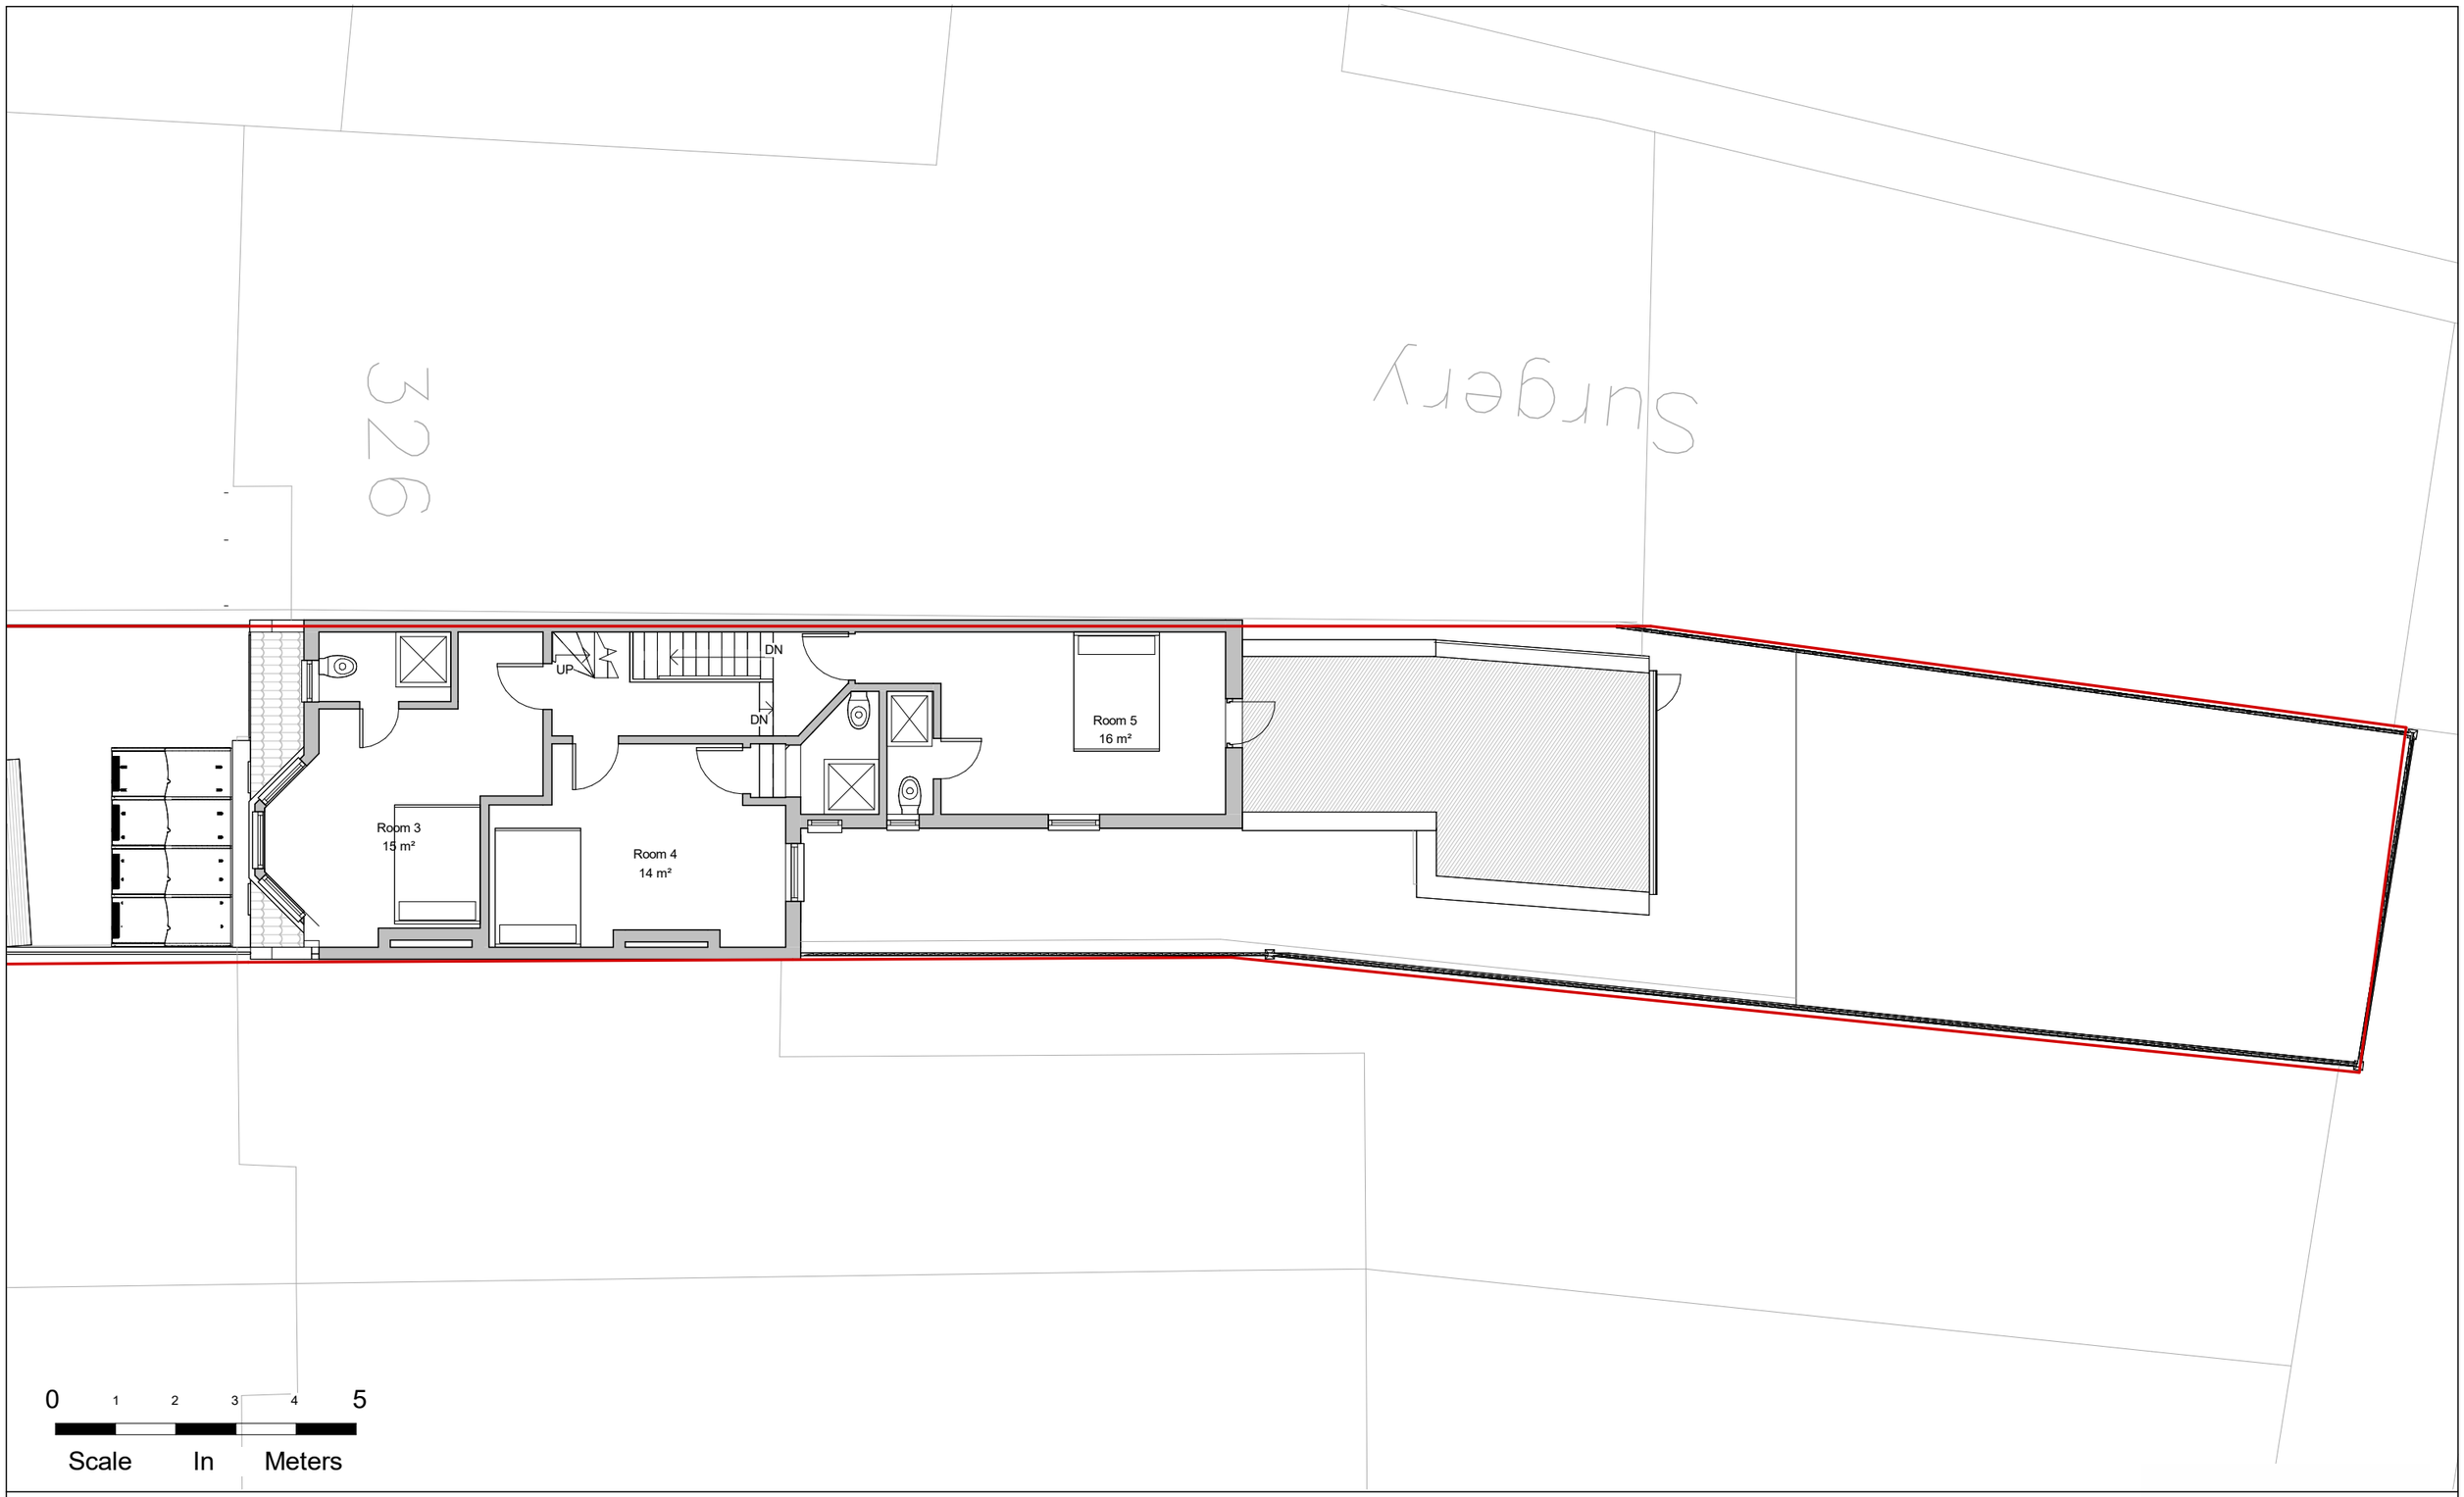

NOTES.
CONTRACTORS MUST VERIFY ALL DIMENIONS AT THE
SITE BEFORE COMENCING ANY WORK.

NO CONSTRUCTION WORK BEFORE BUILDING CONTROL
APPROVEL AND STRUCTURAL ENGINEER CONFIRMATION.

ANY DISCREPANCIES TO BE REPORTED TO GRIDKUNE.
ALL DRAWINGS ARE TO BE READ IN CONJUNCTION WITH
ALL RELEVANT DRAWINGS AND SPECIFICATIONS.

Rev	Description	Date

PROJECT TITLE

324 Philip Lane. London N15 4AB

DRAWING TITLE

Proposed First Floor

CLIENT

Mr Ian Braun

Date	Project number	DRWAING NUMBER	Scale (@ A3)	Drawn by
Sep 2023	7611	PR - P002	1 : 100	Cheski

PLANNING SERVICES

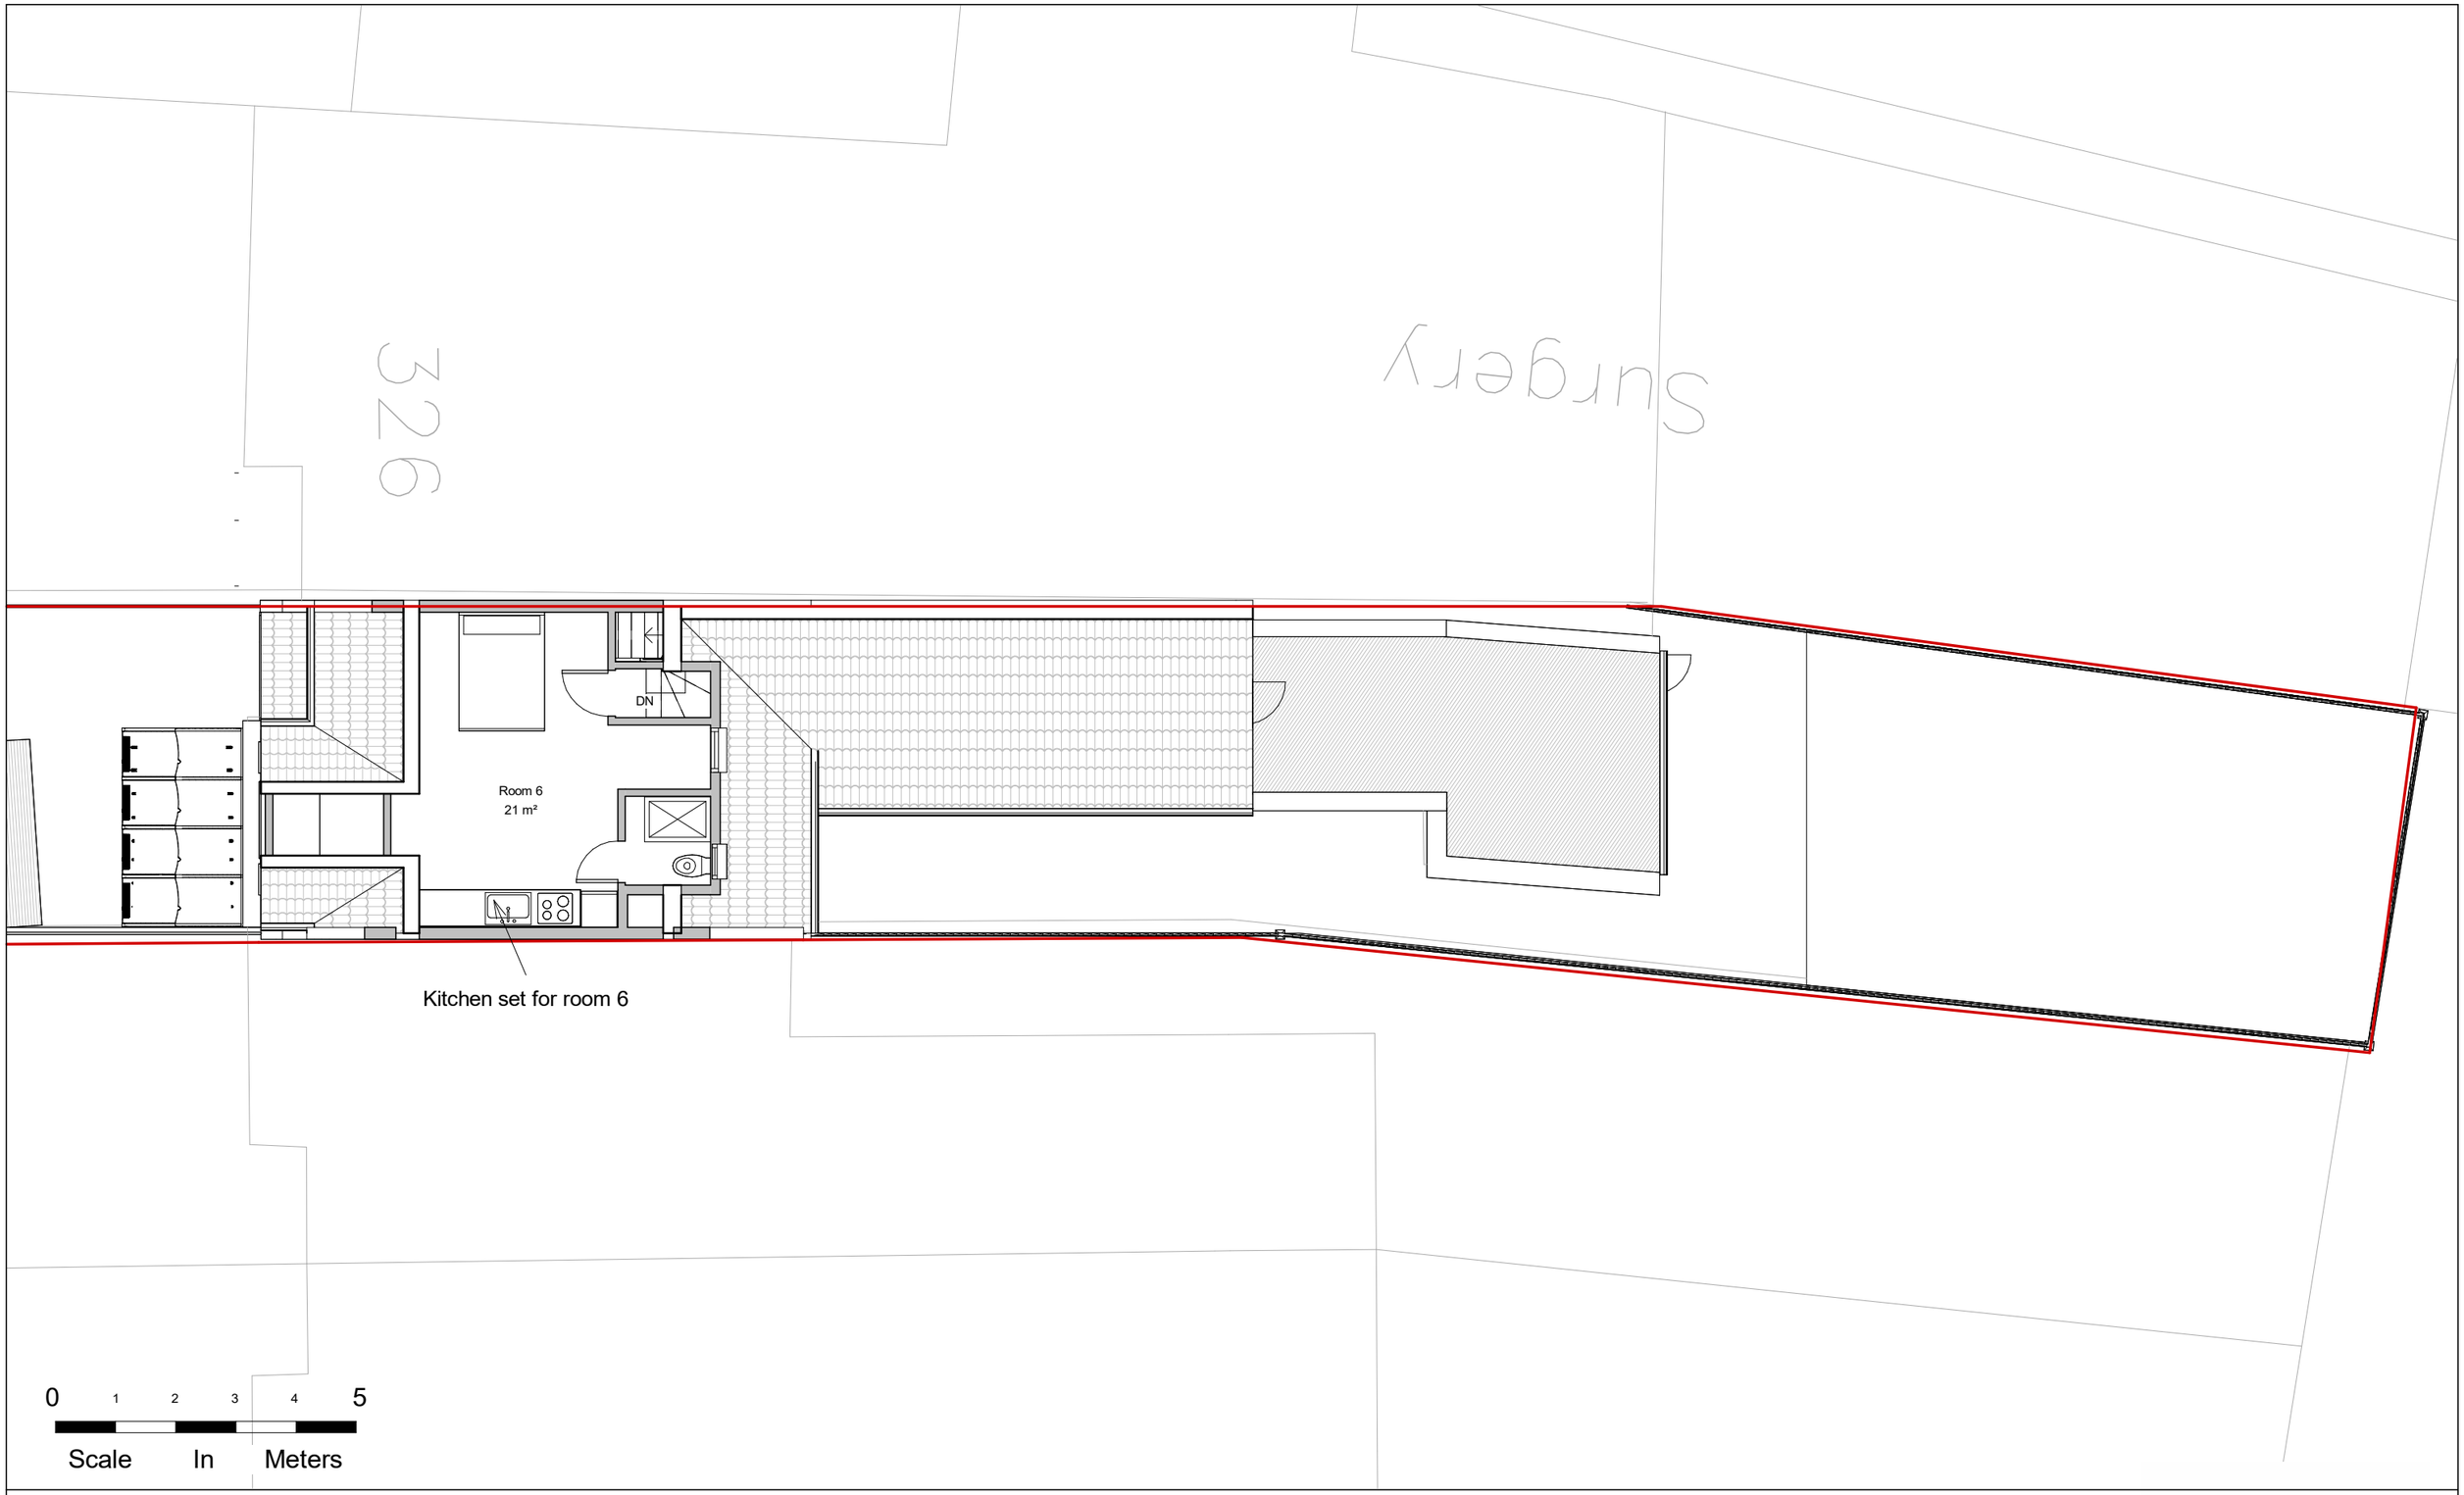

NOTES.
CONTRACTORS MUST VERIFY ALL DIMENIONS AT THE
SITE BEFORE COMENCING ANY WORK.

NO CONSTRUCTION WORK BEFORE BUILDING CONTROL
APPROVEL AND STRUCTURAL ENGINEER CONFIRMATION.

ANY DISCREPANCIES TO BE REPORTED TO GRIDKUNE.
ALL DRAWINGS ARE TO BE READ IN CONJUNCTION WITH
ALL RELEVANT DRAWINGS AND SPECIFICATIONS.

Rev	Description	Date

PROJECT TITLE

324 Philip Lane. London N15 4AB

DRAWING TITLE

Proposed Loft

CLIENT

Mr Ian Braun

Date	Project number	DRWAING NUMBER	Scale (@ A3)	Drawn by
Sep 2023	7611	PR - P003	1 : 100	Cheski

PLANNING SERVICES

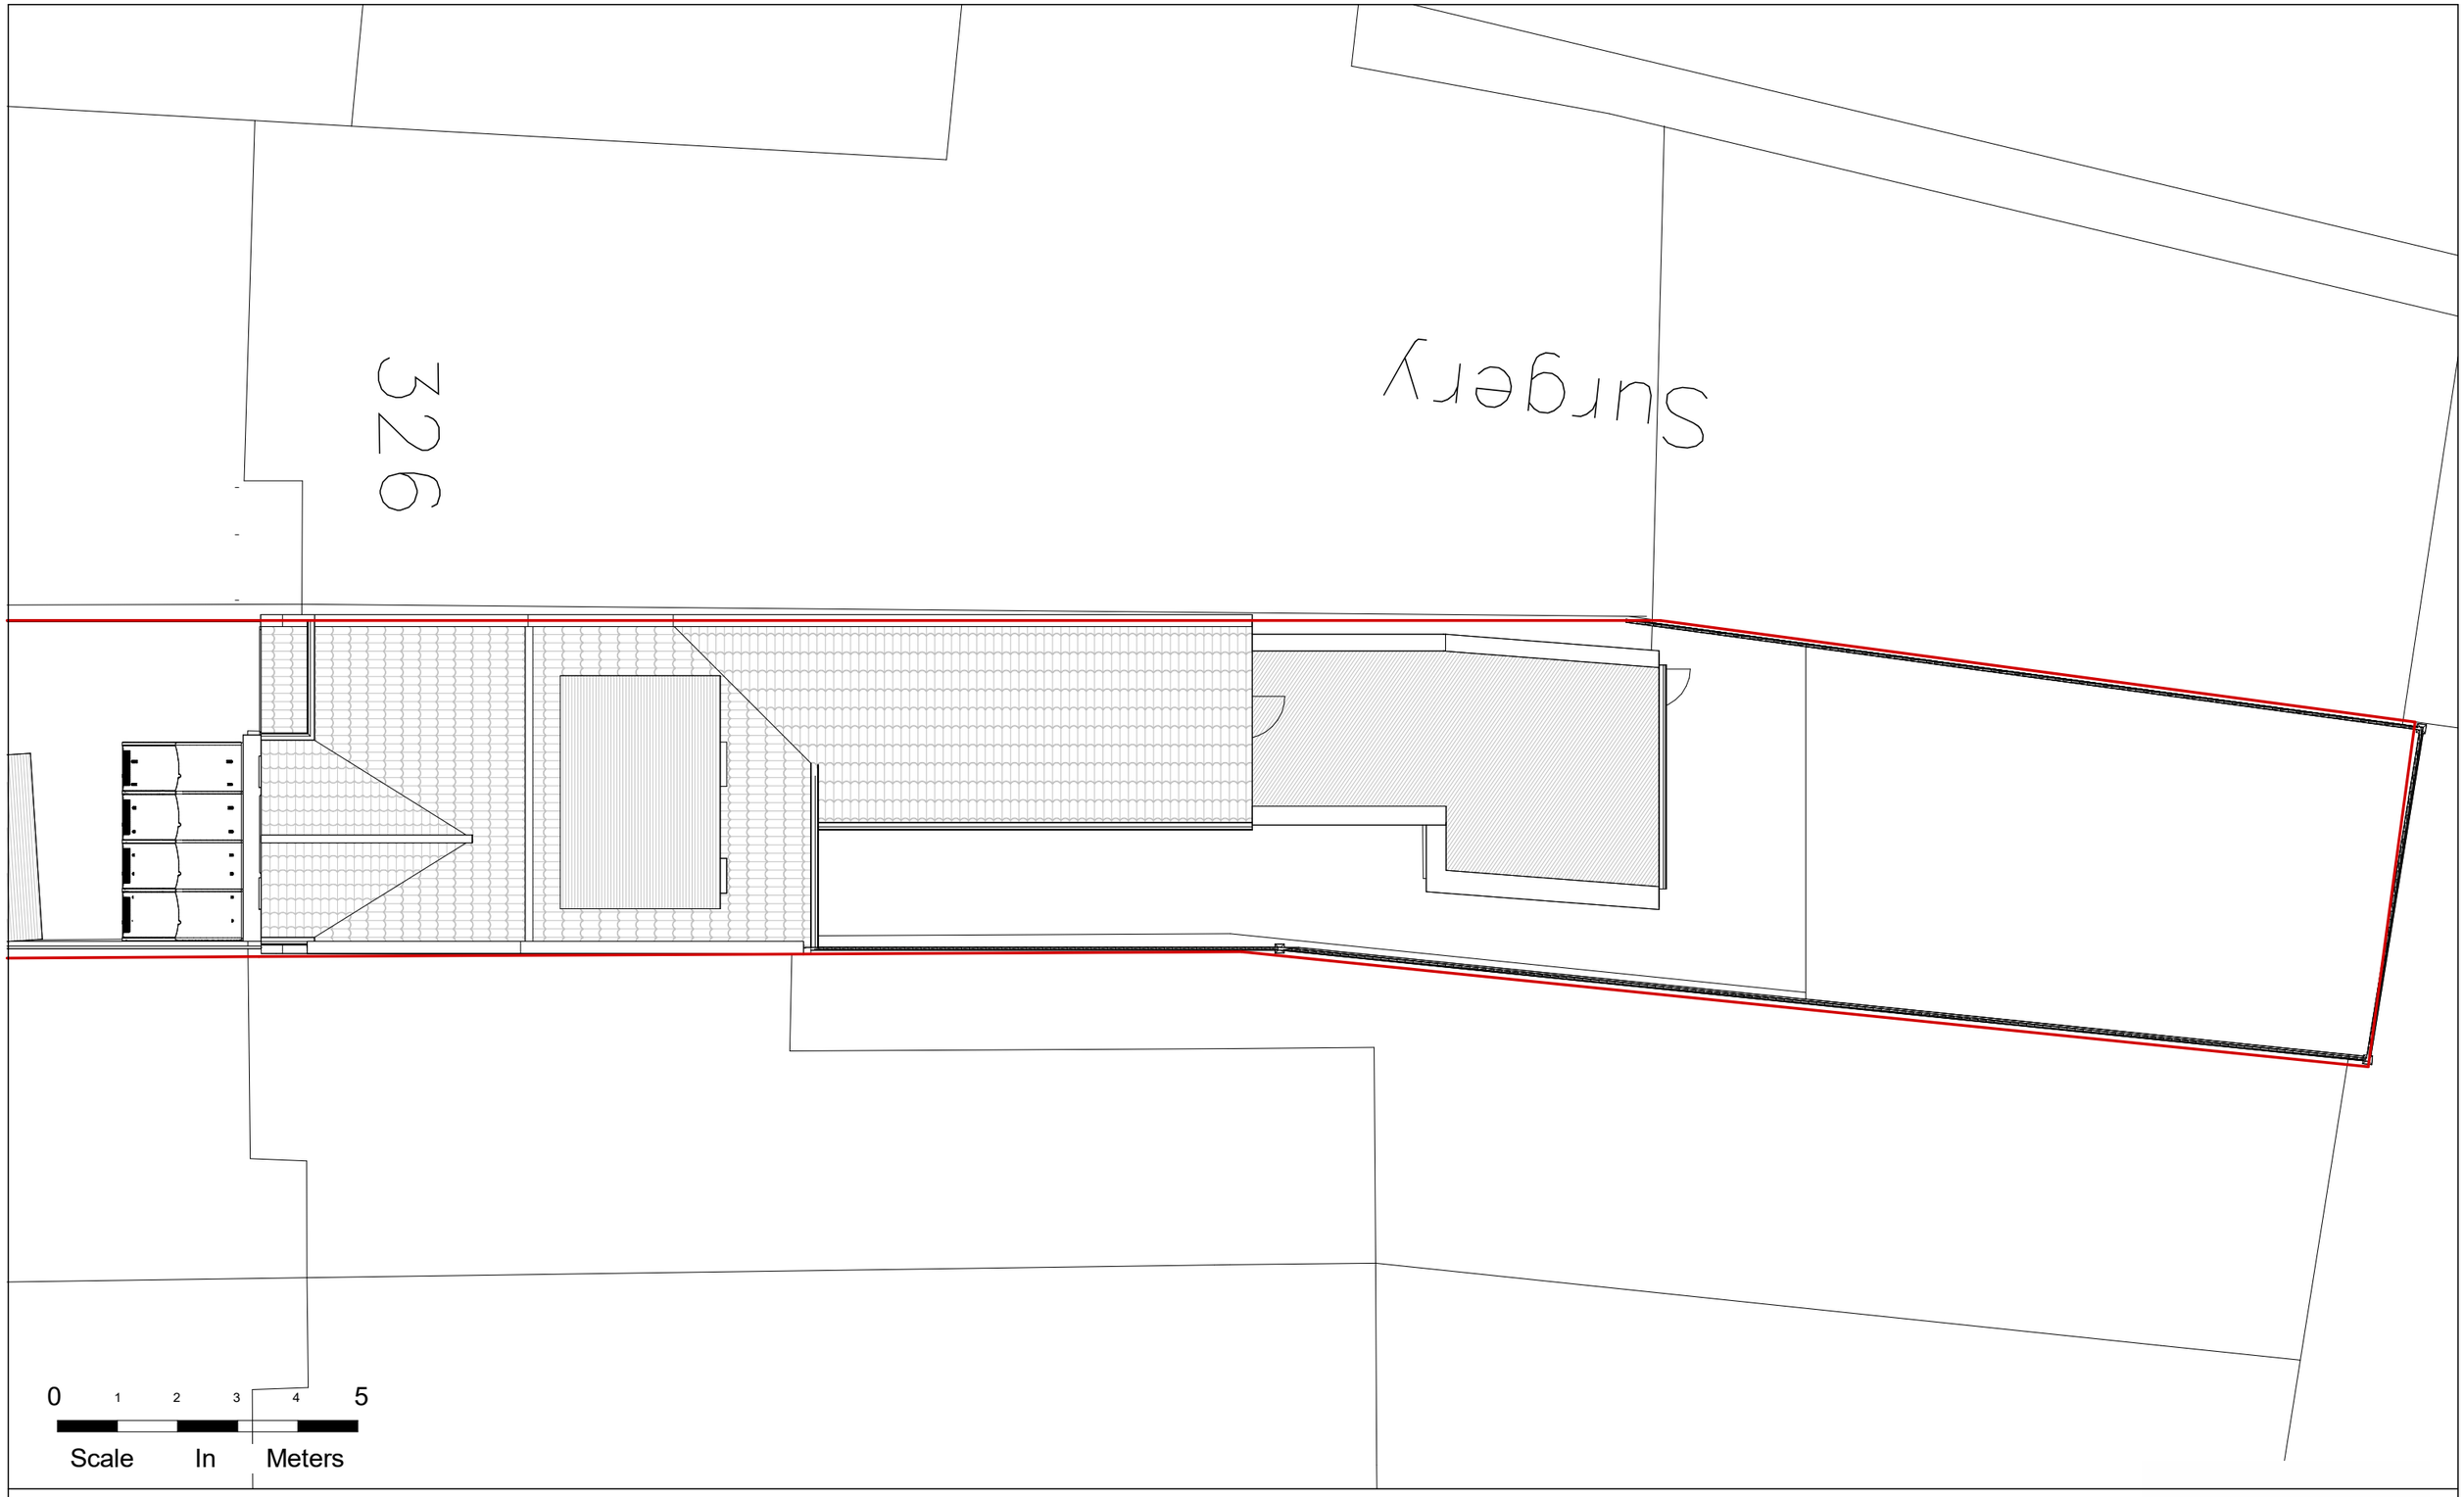

NOTES.
CONTRACTORS MUST VERIFY ALL DIMENIONS AT THE
SITE BEFORE COMENCING ANY WORK.

NO CONSTRUCTION WORK BEFORE BUILDING CONTROL
APPROVEL AND STRUCTURAL ENGINEER CONFIRMATION.

ANY DISCREPANCIES TO BE REPORTED TO GRIDKUNE.
ALL DRAWINGS ARE TO BE READ IN CONJUNCTION WITH
ALL RELEVANT DRAWINGS AND SPECIFICATIONS.

Rev	Description	Date

PROJECT TITLE

324 Philip Lane. London N15 4AB

DRAWING TITLE

Proposed Roof Level

CLIENT

Mr Ian Braun

Date	Project number	DRWAING NUMBER	Scale (@ A3)	Drawn by
Sep 2023	7611	PR - P004	1 : 100	Cheski

PLANNING SERVICES

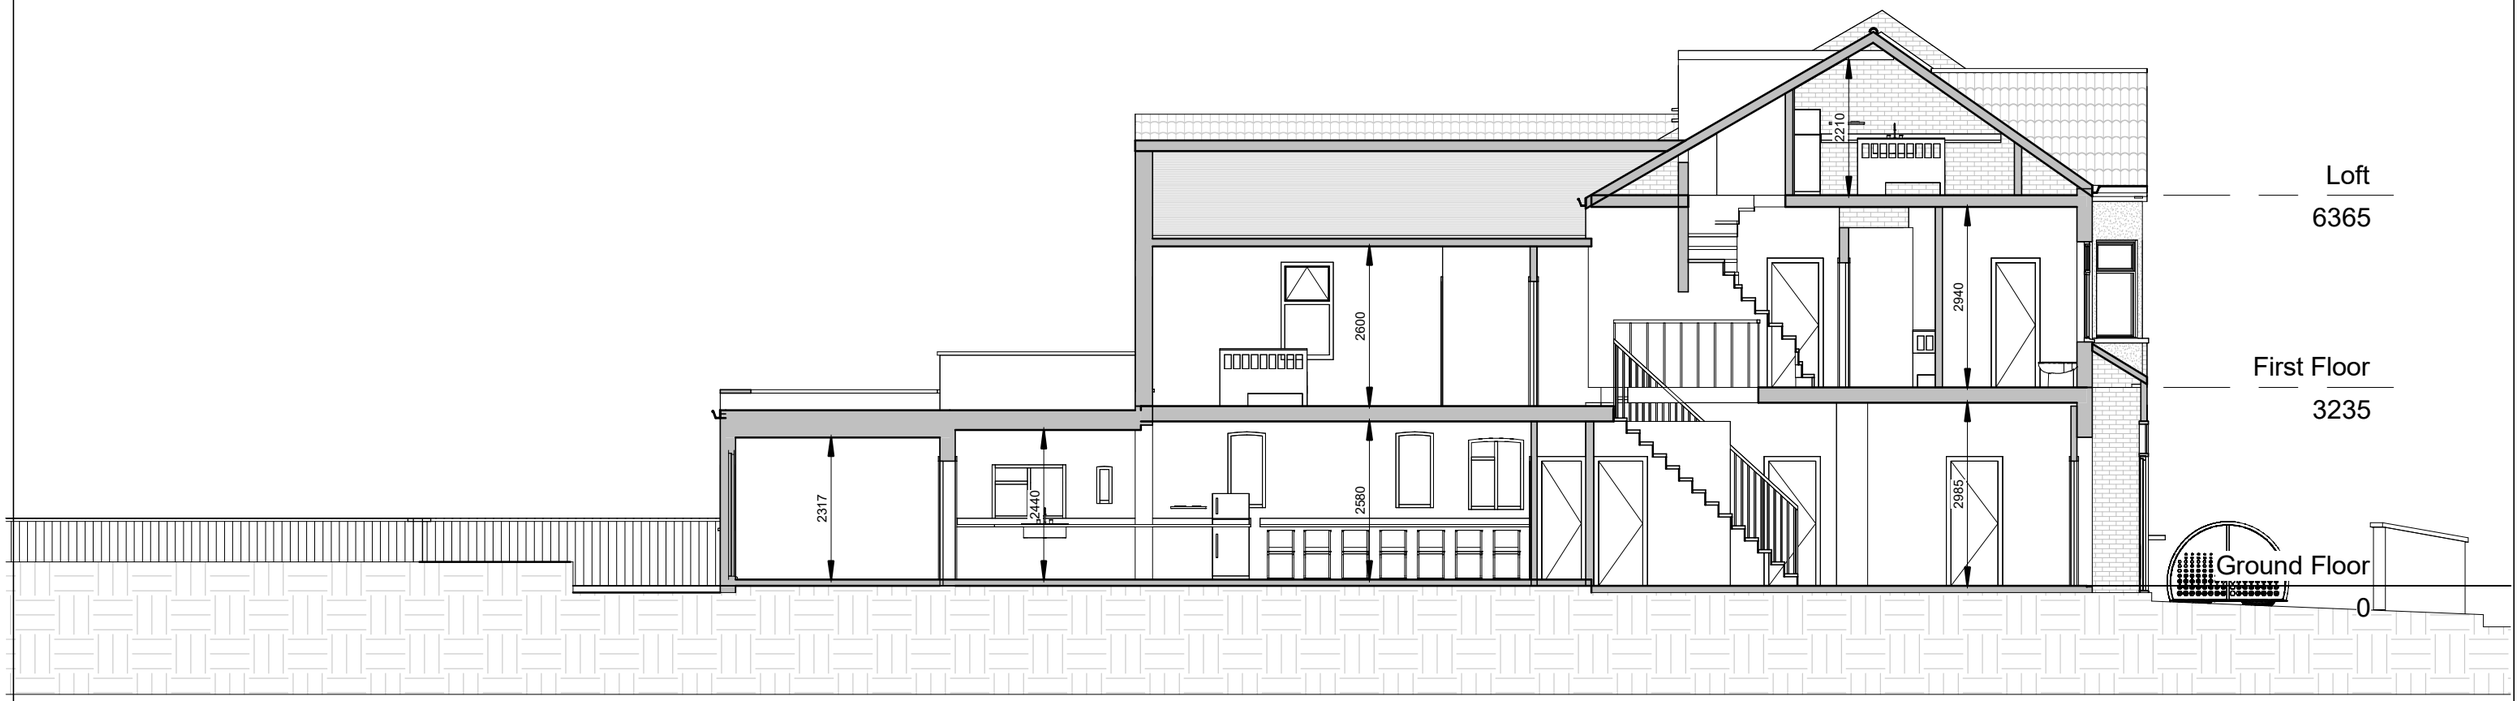

0 1 2 3 4 5

Scale In Meters

NOTES.
CONTRACTORS MUST VERIFY ALL DIMENIONS AT THE
SITE BEFORE COMENCING ANY WORK.

NO CONSTRUCTION WORK BEFORE BUILDING CONTROL
APPROVEL AND STRUCTURAL ENGINEER CONFIRMATION.

ANY DISCREPANCIES TO BE REPORTED TO GRIDKUNE.
ALL DRAWINGS ARE TO BE READ IN CONJUNCTION WITH
ALL RELEVANT DRAWINGS AND SPECIFICATIONS.

Rev	Description	Date

PROJECT TITLE

324 Philip Lane. London N15 4AB

DRAWING TITLE

Proposed Section

CLIENT

Mr Ian Braun

Date	Project number	DRWAING NUMBER	Scale (@ A3)	Drawn by
Sep 2023	7611	PR - S001	1 : 100	Cheski

PLANNING SERVICES

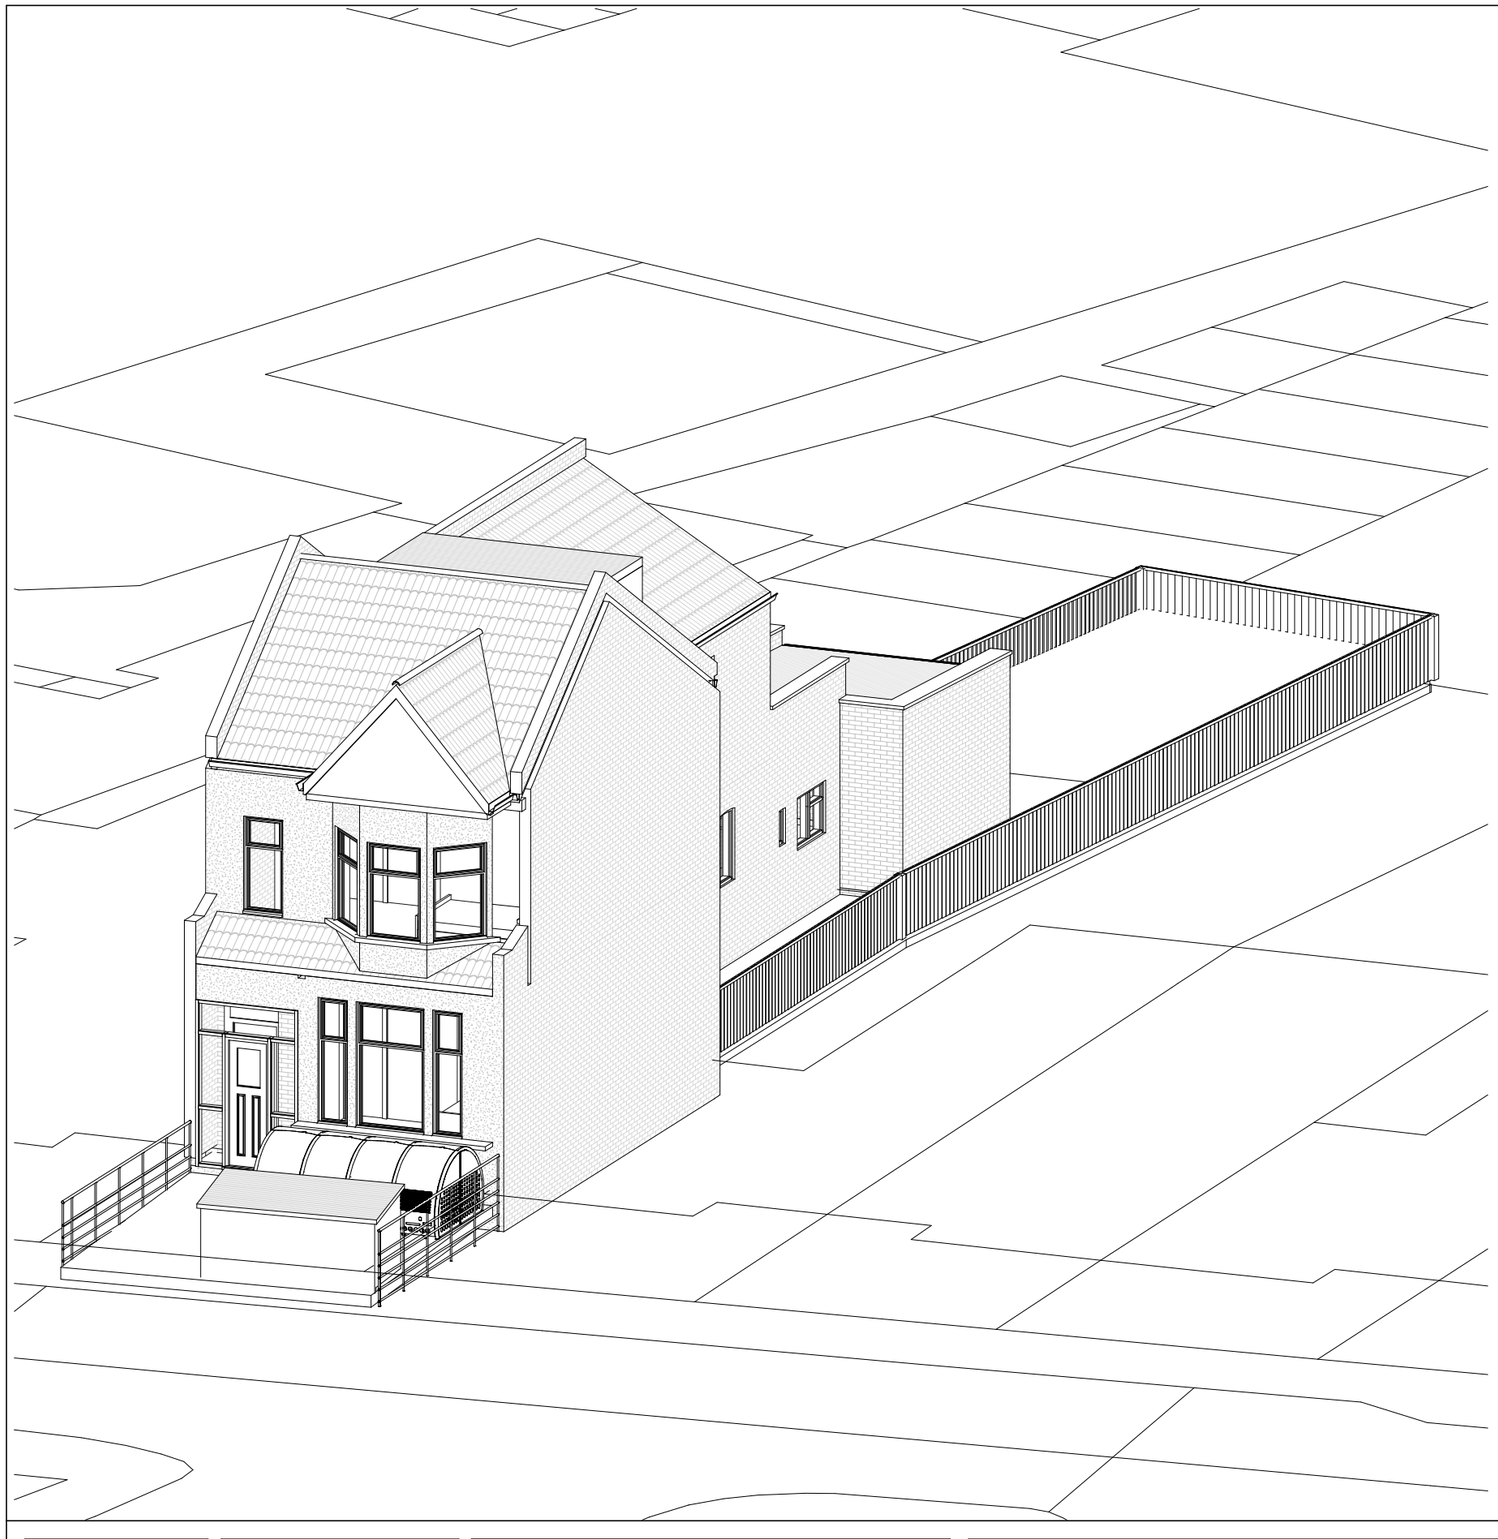

NOTES.
CONTRACTORS MUST VERIFY ALL DIMENIONS AT THE
SITE BEFORE COMENCING ANY WORK.

NO CONSTRUCTION WORK BEFORE BUILDING CONTROL
APPROVEL AND STRUCTURAL ENGINEER CONFIRMATION.

ANY DISCREPANCIES TO BE REPORTED TO GRIDKUNE.
ALL DRAWINGS ARE TO BE READ IN CONJUNCTION WITH
ALL RELEVANT DRAWINGS AND SPECIFICATIONS.

Rev	Description	Date

PROJECT TITLE

324 Philip Lane. London N15 4AB

DRAWING TITLE

Proposed Perspective Views

CLIENT

Mr Ian Braun

Date	Project number	DRWAING NUMBER	Scale (@ A3)	Drawn by
Sep 2023	7611	PR- PR001		Cheski

PLANNING SERVICES