

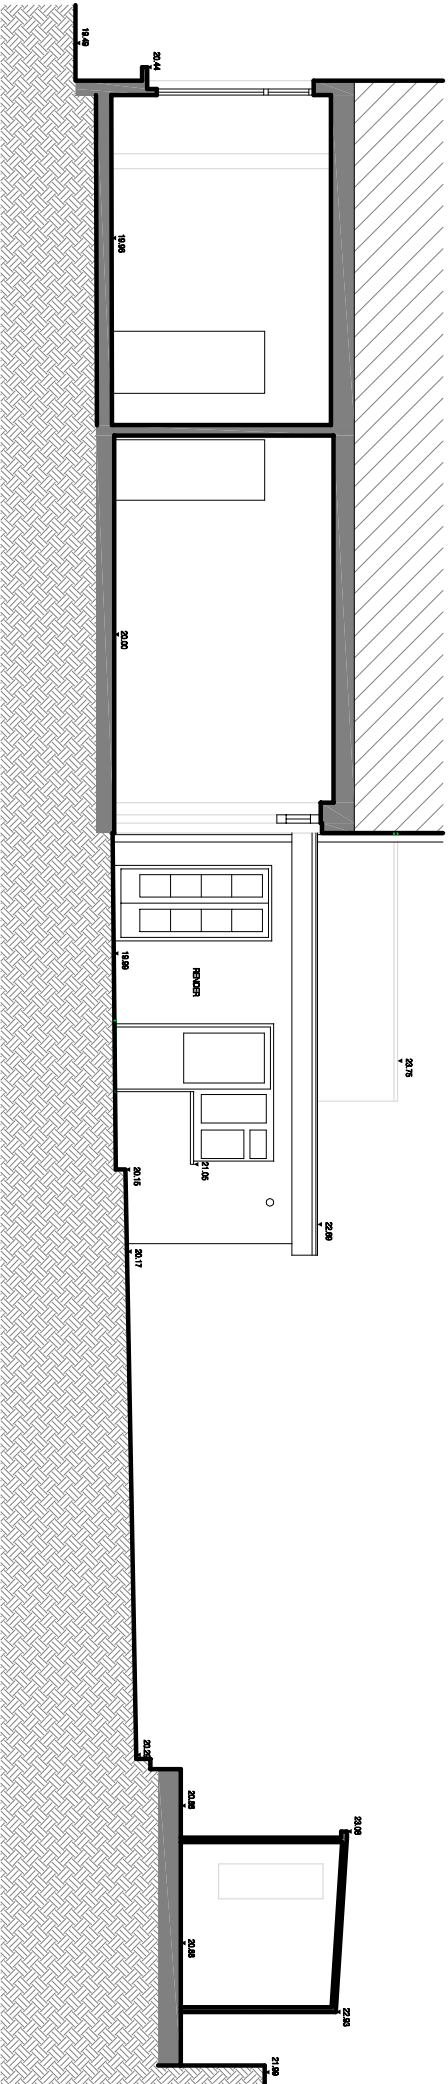


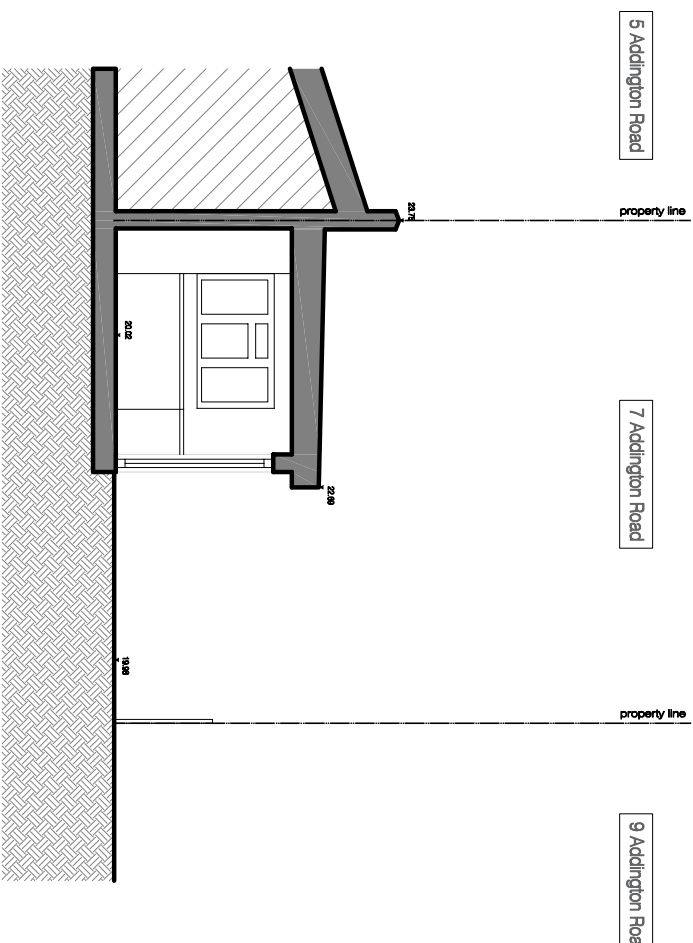

Datum: 17.00m.

Existing Section A


SCALE 1:100 @ A3

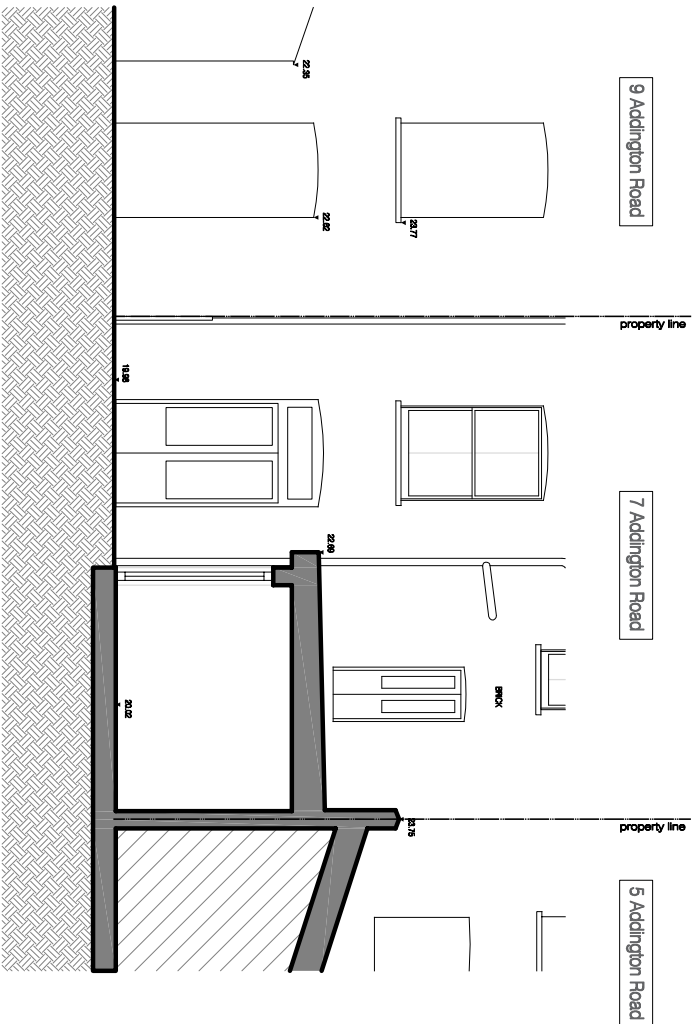

Datum: 17.00m.

Existing Section C

SCALE 1:100 @ A3

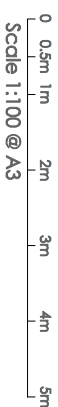

Existing Section D

SCALE 1:100 @ A3

Lucia Pflucker Architecture Ltd			PLEASE NOTE:		
Office: +44 (0) 7919208639 Email: mp@luciapflucker.com Website: www.luciapflucker.com			1. ALL DIMENSIONS TO BE CHECKED ON SITE BEFORE FABRICATION DO NOT SCALE THIS DRAWING BUT USE ONLY FULL SIZED DIMENSIONS. ANY ERRORS OR OMISSIONS ARE TO BE REPORTED TO THE ARCHITECT IMMEDIATELY.		
Address: 66A, Rothcoole Gardens London N6 9NB			2. THIS DRAWING IS TO BE READ IN CONJUNCTION WITH ALL THE RELEVANT CONSULTANTS AND/OR SPECIALISTS' DRAWINGS/DOCUMENTS AND ANY DISCREPANCIES OR VARIATIONS ARE TO BE NOTIFIED TO THE ARCHITECT BEFORE WORK COMMENCES.		
			3. ALL DRAWINGS AND DESIGNS ARE COVERED BY DESIGN INTELLECTUAL PROPERTY AND MAY NOT BE DISTRIBUTED, COPIED OR ISSUED WITHOUT WRITTEN PERMISSION OF LUCIA PFLUCKER ARCHITECTURE.		
			4. ALL DESIGN CONCEPTS ARE THE SOLE PROPERTY OF LUCIA PFLUCKER ARCHITECTURE AND NO ADAPTATIONS, REPRODUCTIONS OR COPIES MAY BE MADE WITHOUT WRITTEN PERMISSION OF LUCIA PFLUCKER ARCHITECTURE.		
			5. THESE DRAWINGS ARE SUBJECT TO ANY VARIATION REQUIRED OR RECOMMENDATION BY ANY STATUTORY AUTHORITY OR FOR THE BETTER CARRYING OUT OF THE WORKS.		
			6. SAMPLES TO BE PROVIDED BY CONTRACTOR FOR THE ARCHITECT/CLIENT APPROVAL. ALL FINISHES TO ARCHITECT/CLIENT SATISFACTION.		
			No		
			DATE		
			DESCRIPTION		
			BY		
			LP		
			LP		
			LP		
			15.09.2023		
			FOR INFORMATION		
			FOR PLANNING		
			LP		
Title			Scale		
			1 / 100		
			Date		
			17/10/22		
			Dwg. No.		
			EX-02		
			Rev.		
			02		
Project			Project Number		
7A Addington Road, London N4 4RP			0070		
Client			Checked		
PRIVATE CLIENT			LP		