



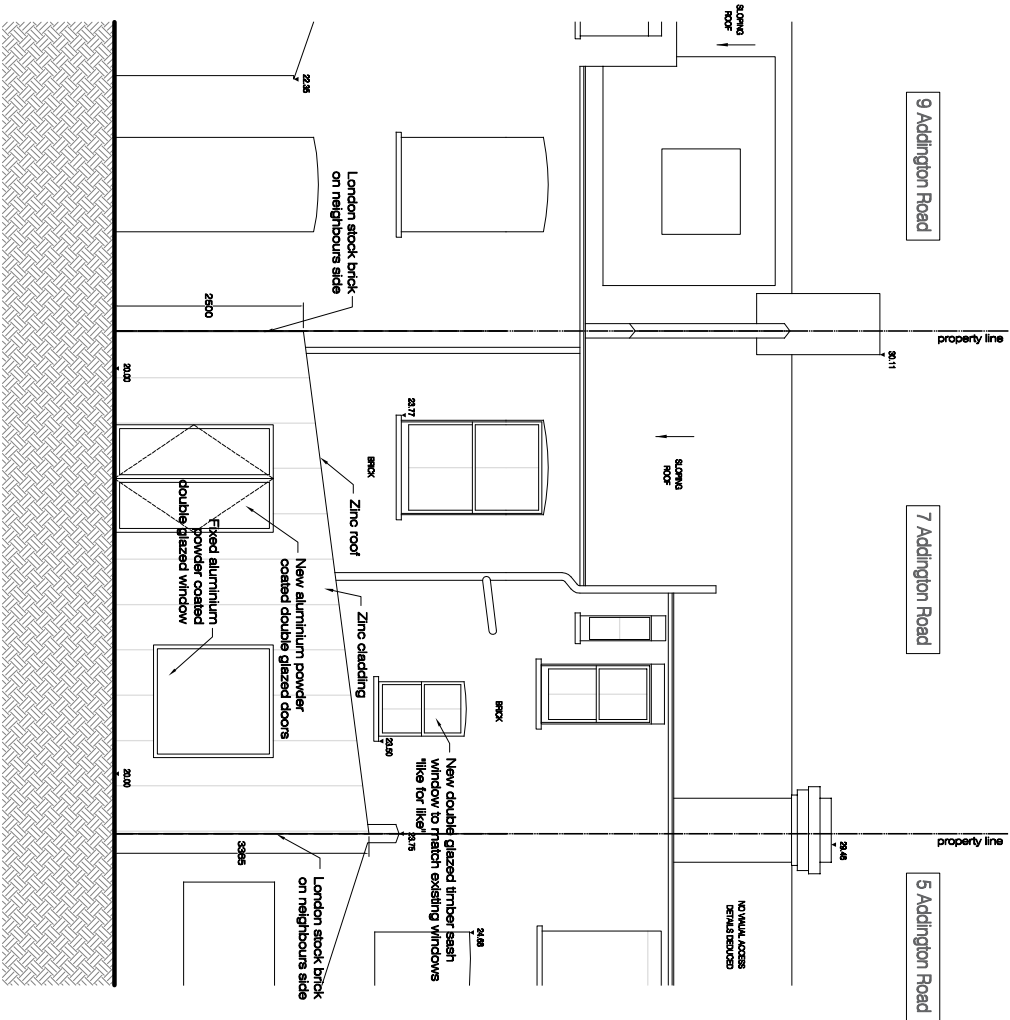

Datum: 17.00m.

## Proposed Elevation 1


SCALE 1:100 @ A3

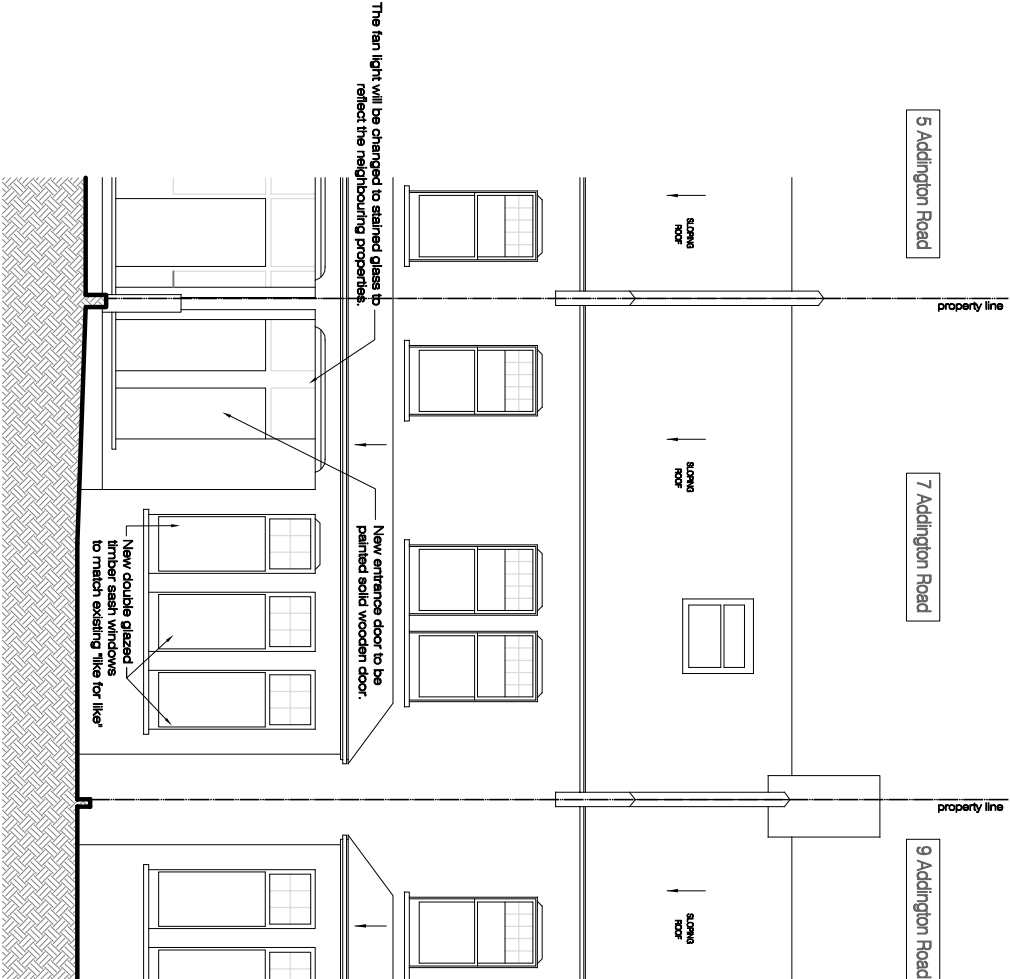

Datum: 17.00m.

## Proposed Elevation 2

SCALE 1:100 @ A3

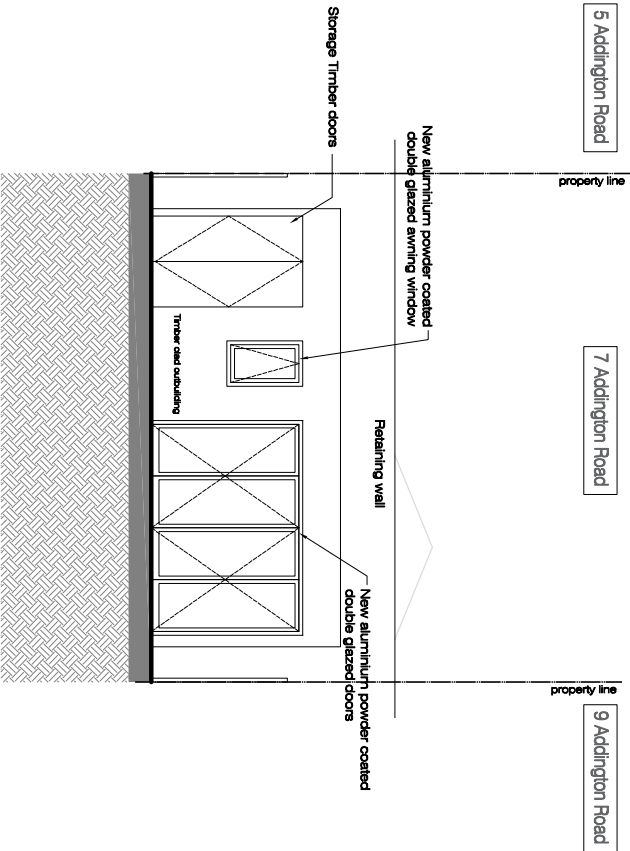

Datum: 17.00m.

## Proposed Elevation 3

SCALE 1:100 @ A3



### Lucia Plucker Architecture Ltd

Address: 66A Rathcoole Gardens  
London N8 9NB  
Office: +44 (0) 7919208639  
Mail: mcl@luciaplucker.com  
Website: www.luciaplucker.com

#### PLEASE NOTE:

- ALL DIMENSIONS TO BE CHECKED ON SITE BEFORE FABRICATION. DO NOT SCALE THIS DRAWING BUT USE ONLY FIGURED DIMENSIONS. ANY ERRORS OR OMISSIONS ARE TO BE REPORTED TO THE ARCHITECT IMMEDIATELY.
- THIS DRAWING IS TO BE READ IN CONJUNCTION WITH ALL THE RELEVANT CONSULTANTS' AND/OR SPECIALIST'S DRAWINGS. ANY DISCREPANCIES OR VARIATIONS ARE TO BE NOTIFIED TO THE ARCHITECT BEFORE WORK COMMENCES.
- ALL DRAWINGS AND DESIGNS ARE COVERED BY DESIGN RIGHT (INTELLECTUAL PROPERTY), AND MAY NOT BE DISTRIBUTED, COPIED OR ISSUED WITHOUT WRITTEN PERMISSION OF LUCIA PLUCKER ARCHITECTURE.
- ALL DESIGN CONCEPTS ARE THE SOLE PROPERTY OF LUCIA PLUCKER ARCHITECTURE AND NO PARTS OF THIS DRAWING OR DESIGN MAY BE MADE WITHOUT WRITTEN PERMISSION OF LUCIA PLUCKER ARCHITECTURE.
- THESE DRAWINGS ARE SUBJECT TO ANY VARIATION REQUIRED OR RECOMMENDATION BY ANY STATUTORY AUTHORITY, OR FOR THE BETTER CARRYING OUT OF THE WORKS.
- SAMPLES TO BE PROVIDED BY CONTRACTOR FOR THE ARCHITECT/CLIENT APPROVAL. ALL FINISHES TO ARCHITECT/CLIENT SATISFACTION.

#### REVISIONS:

| No | DATE       | DESCRIPTION     | BY |
|----|------------|-----------------|----|
| 00 | 06.09.2023 | FOR INFORMATION | LP |
| 01 | 15.09.2023 | FOR PLANNING    | LP |

| Title               |                                  | Scale   | Dwg. No.       | Rev. |
|---------------------|----------------------------------|---------|----------------|------|
| Proposed Elevations |                                  | 1 / 100 | AR-03          | 01   |
| Project             | 7A Addington Road, London N4 4RP | Drawn   | Project Number |      |
| Client              | PRIVATE CLIENT                   | Checked | 0070           |      |