



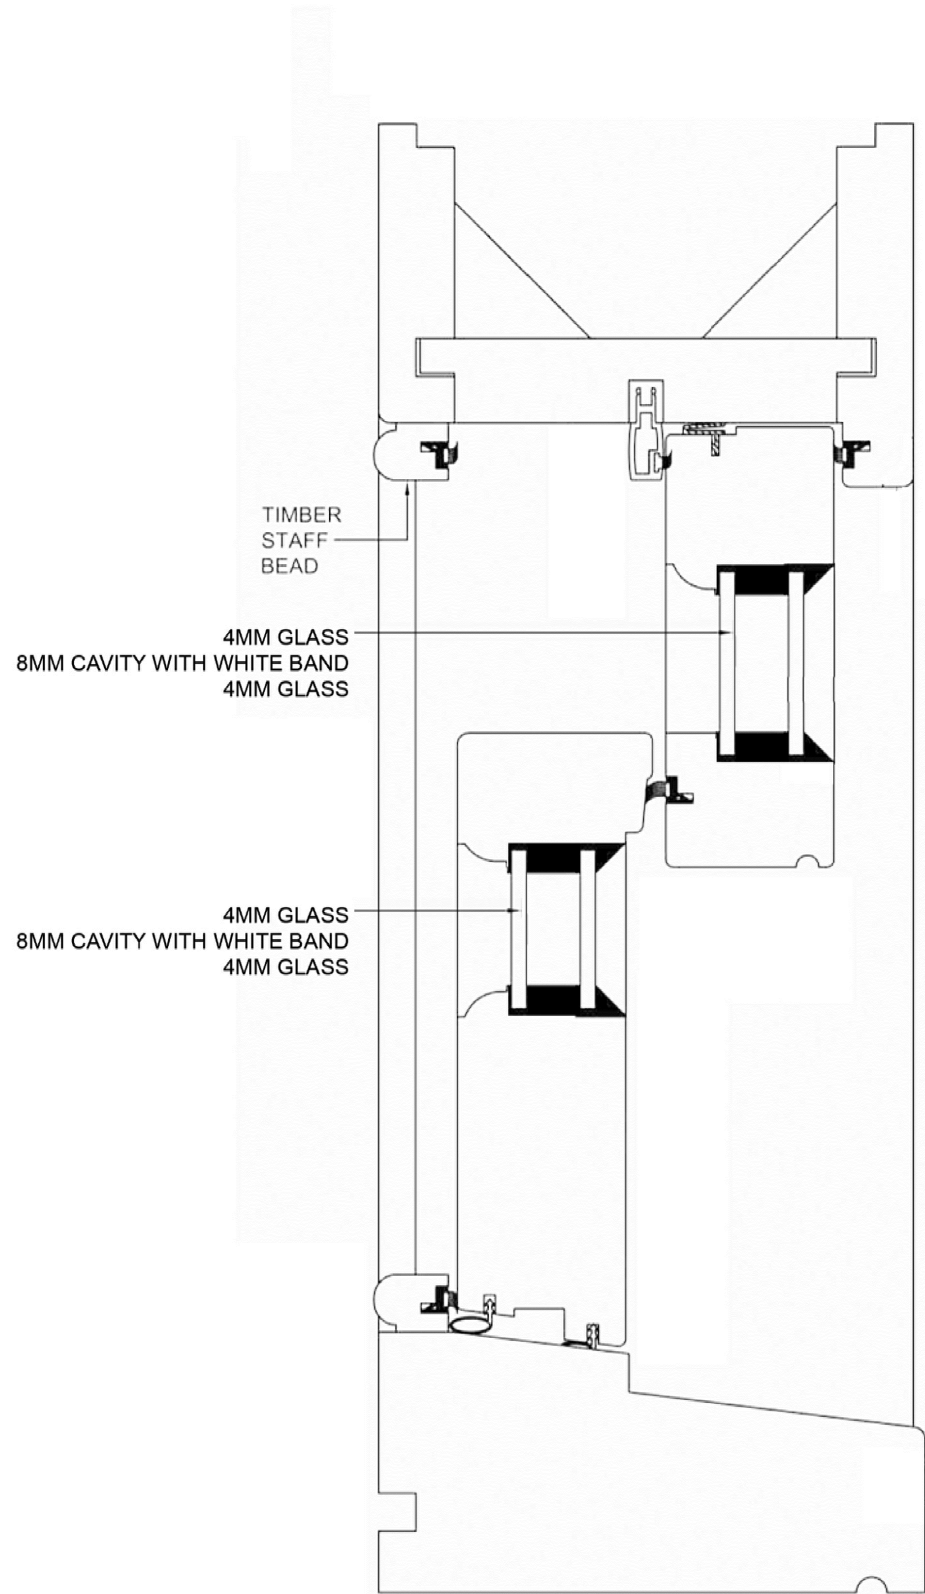


Proposed Double Glazing Head Detail

SCALE:1:2@A3

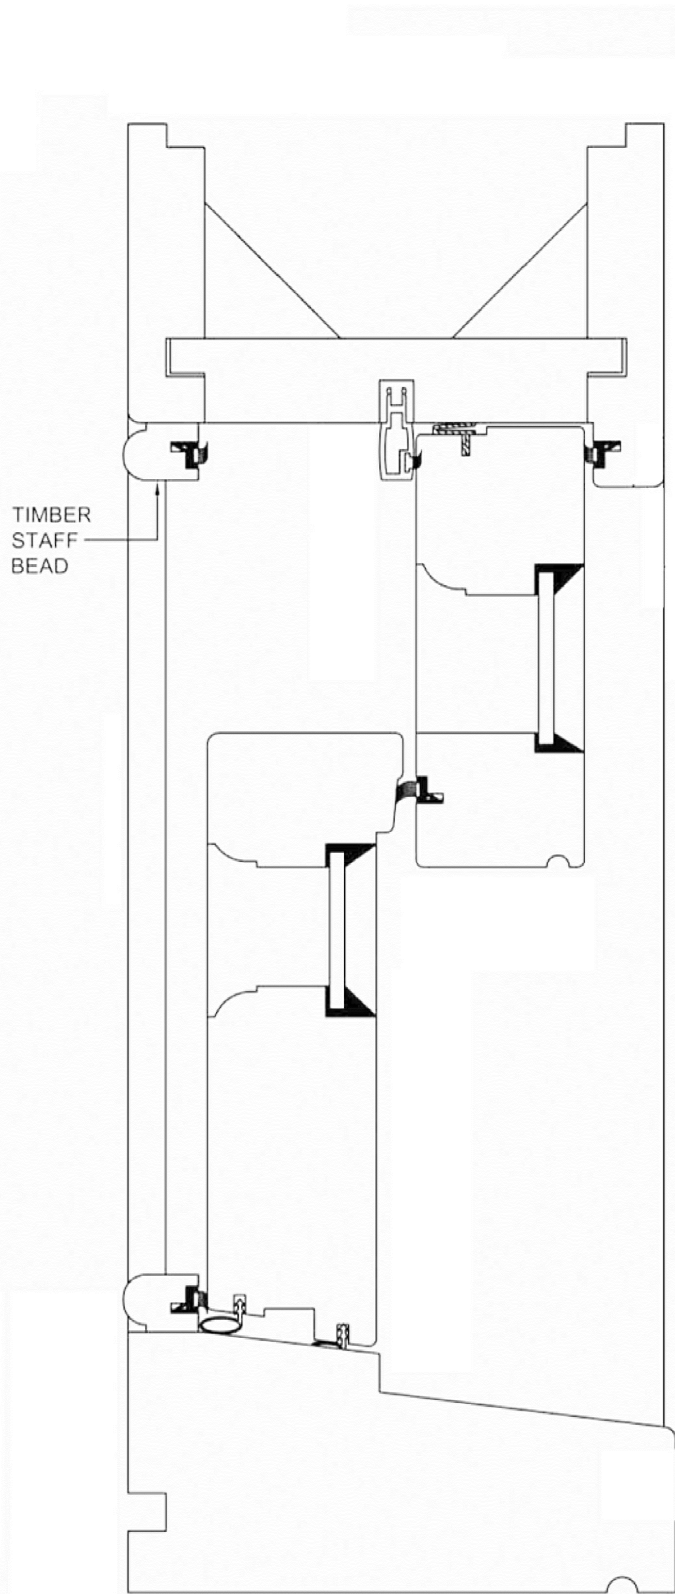


Existing Single Glazing Head Detail

SCALE:1:2@A3

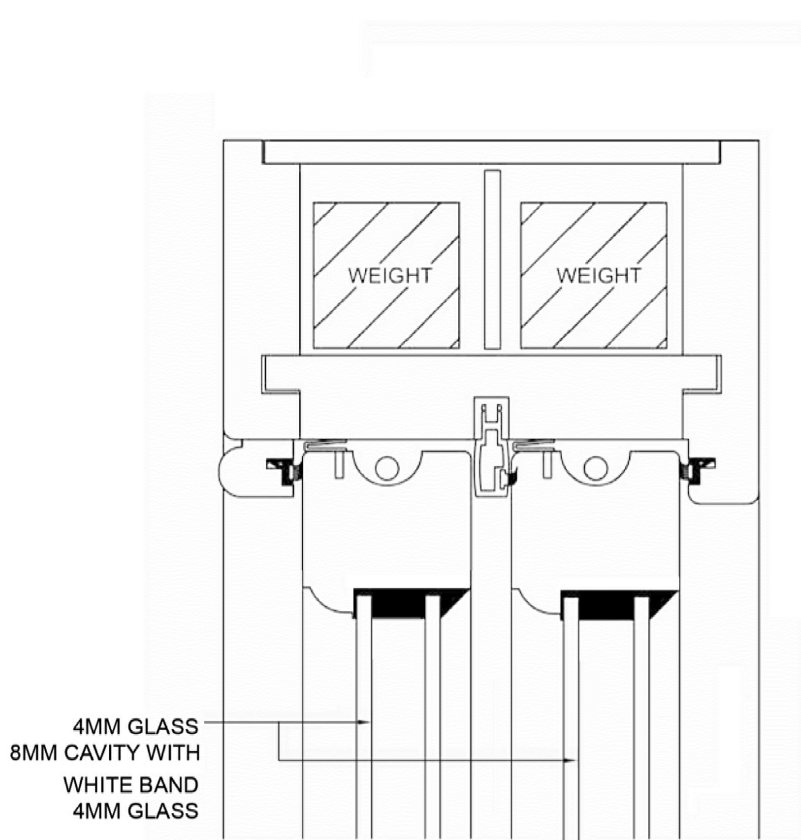


Proposed Double Glazing Jamb Detail

SCALE:1:2@A3

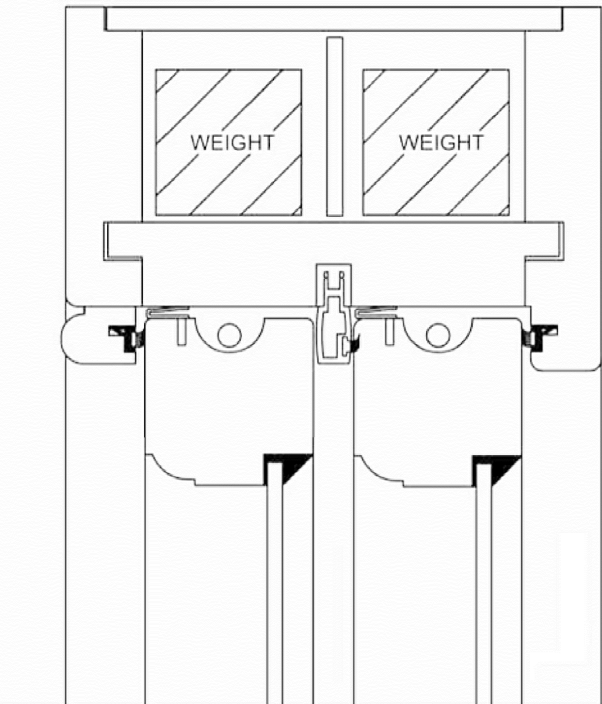

Existing Single Glazing Jamb Detail

SCALE:1:2@A3

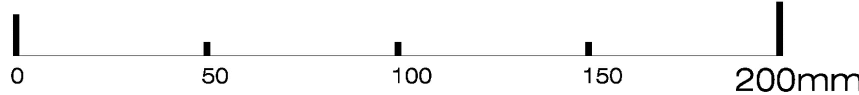

Lucia Pflucker Architecture Ltd

Address: 66A Rathcoole Gardens
London N8 9NB
Office: +44 (0) 7919208639
Mail: mail@luciapflucker.com
Website: www.luciapflucker.com

PLEASE NOTE:

1. ALL DIMENSIONS TO BE CHECKED ON SITE BEFORE FABRICATION. DO NOT SCALE THIS DRAWING BUT USE ONLY FIGURED DIMENSIONS. ANY ERRORS OR OMISSIONS ARE TO BE REPORTED TO THE ARCHITECT IMMEDIATELY.
2. THIS DRAWING IS TO BE READ IN CONJUNCTION WITH ALL THE RELEVANT CONSULTANTS' AND/OR SPECIALISTS' DRAWINGS/DOCUMENTS AND ANY DISCREPANCIES OR VARIATIONS ARE TO BE NOTIFIED TO THE ARCHITECT BEFORE WORK COMMENCES.
3. ALL DRAWINGS AND DESIGNS ARE COVERED BY DESIGN RIGHT (INTELLECTUAL PROPERTY), AND MAY NOT BE DISTRIBUTED, COPIED OR ISSUED WITHOUT WRITTEN PERMISSION OF LUCIA PFLUCKER ARCHITECTURE.
4. ALL DESIGN CONCEPTS ARE THE SOLE PROPERTY OF LUCIA PFLUCKER ARCHITECTURE AND NO ADAPTATIONS, REPRODUCTIONS OR COPIES MAY BE MADE WITHOUT WRITTEN PERMISSION OF LUCIA PFLUCKER ARCHITECTURE.

ADDITIONAL NOTES:

REVISIONS:

No	DATE	DESCRIPTION	BY
00	15.09.2023	FOR INFORMATION	LP

Client
PRIVATE CLIENT

Project
7A Addington Road, London N4 4RP

Title
Double Glazing Detail

Scale 1 / 2	Dwg. No. SK-08	Rev. 00
Date 14/09/23	Project Number 0070	
Drawn LP		
Checked LP		