

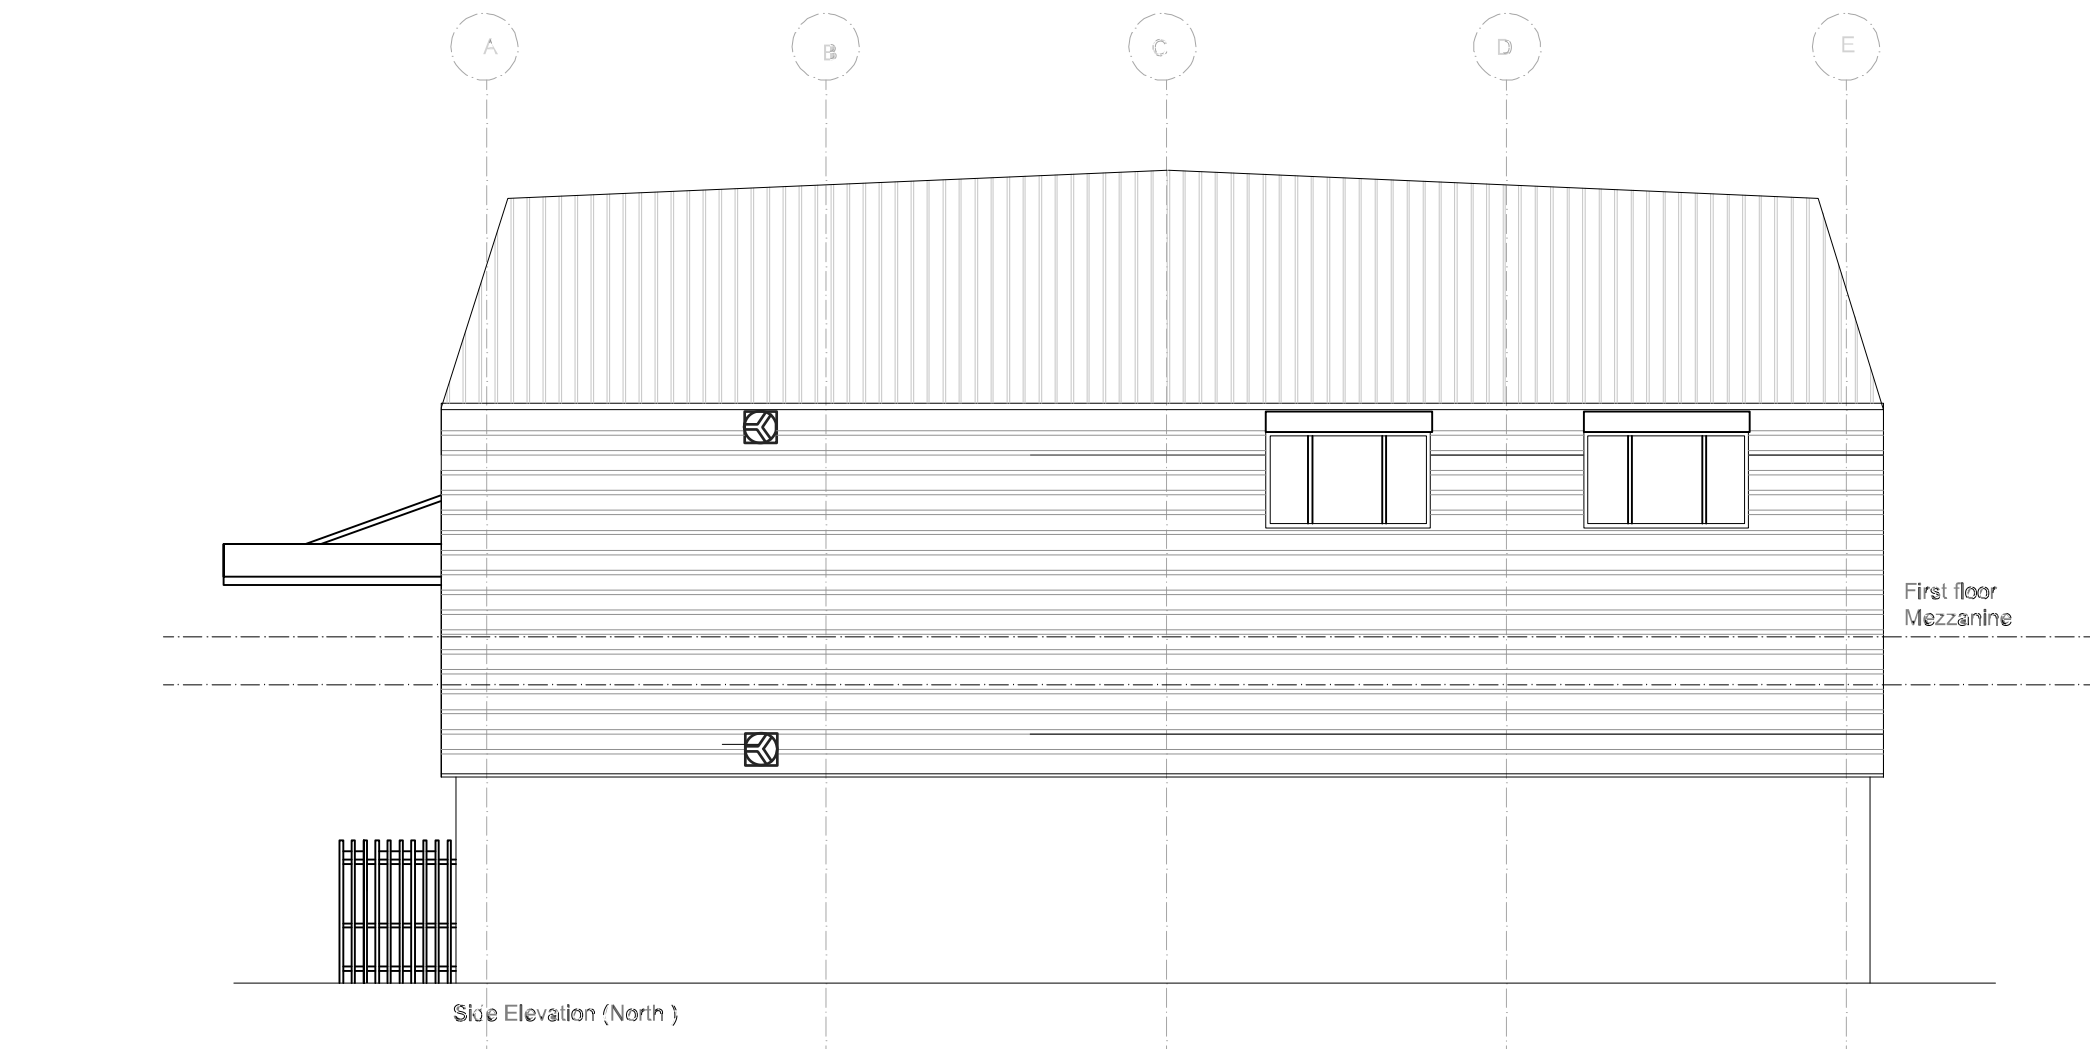


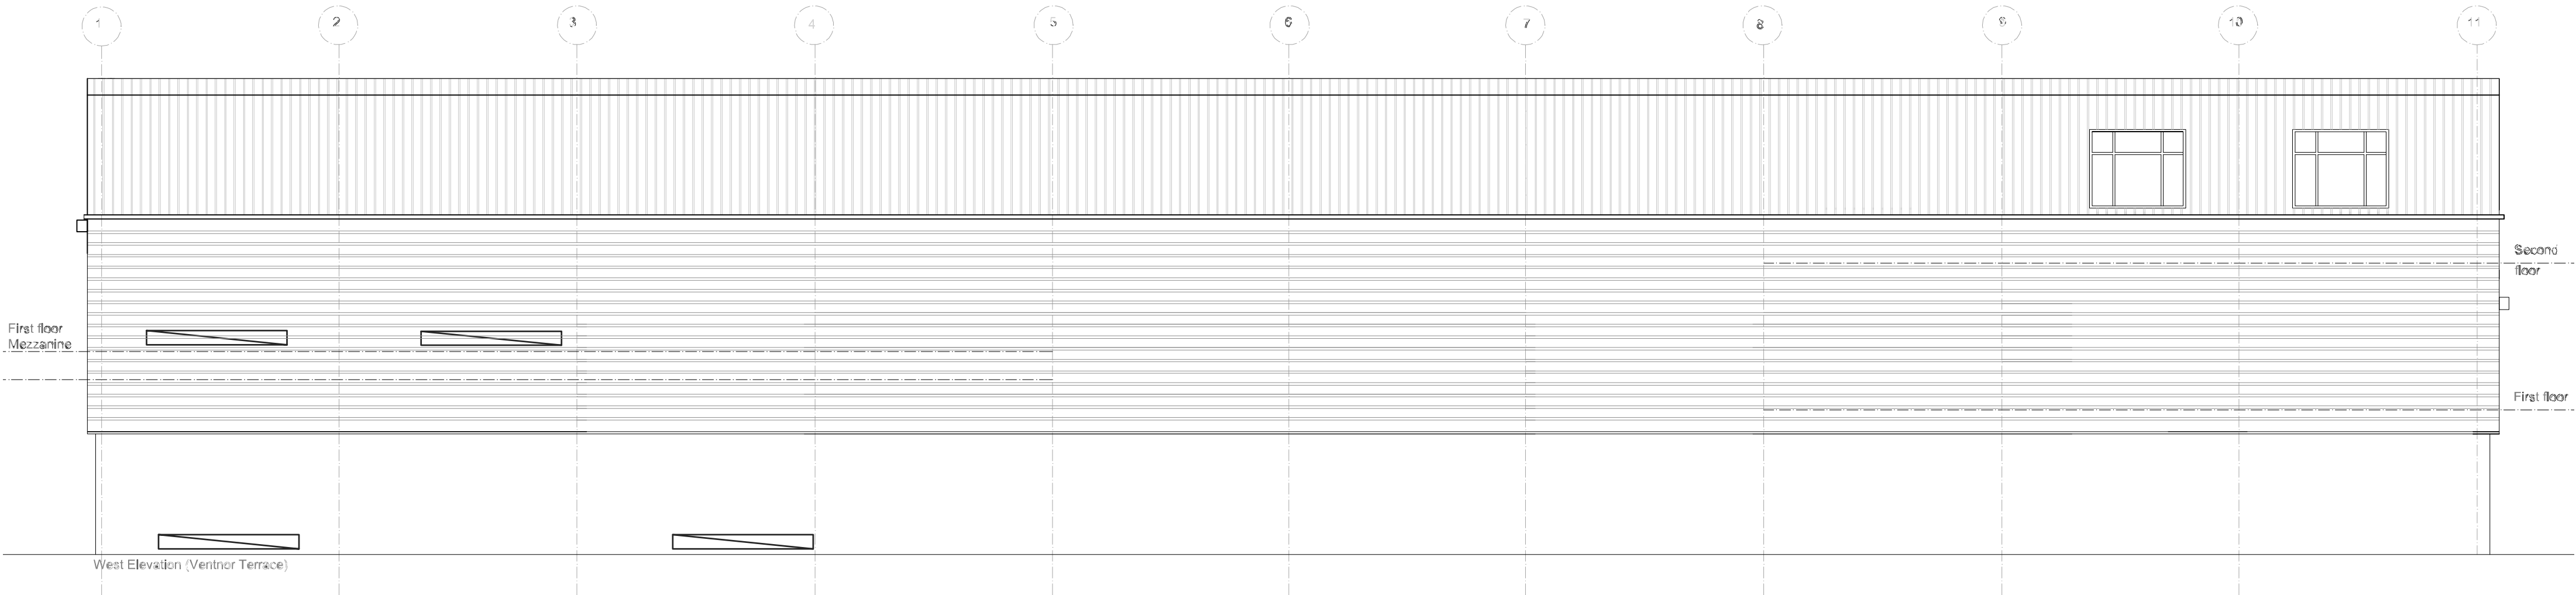

Scale

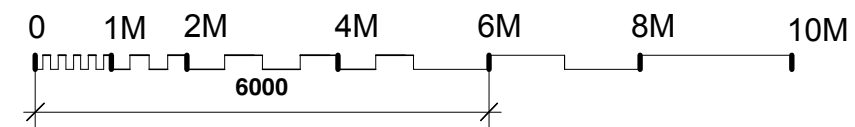

Project 1a Fountainayne Rd
N15 4QL

Drawing : EXISTING Elevation

Date: Feb 2017
Scale: 1.100 @ A2

Drawing No: 390.105