EXISTING SIDE SECTIONAL ELEVATION

EXISTING REAR ELEVATION

PROPOSED SIDE SECTIONAL ELEVATION

PROPOSED REAR ELEVATION

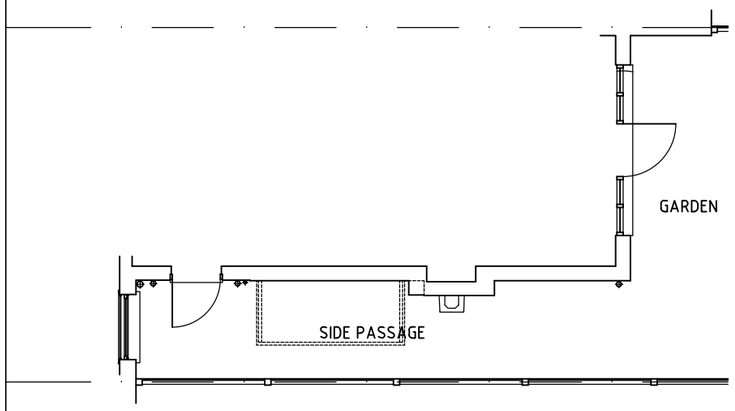

EXISTING PLAN

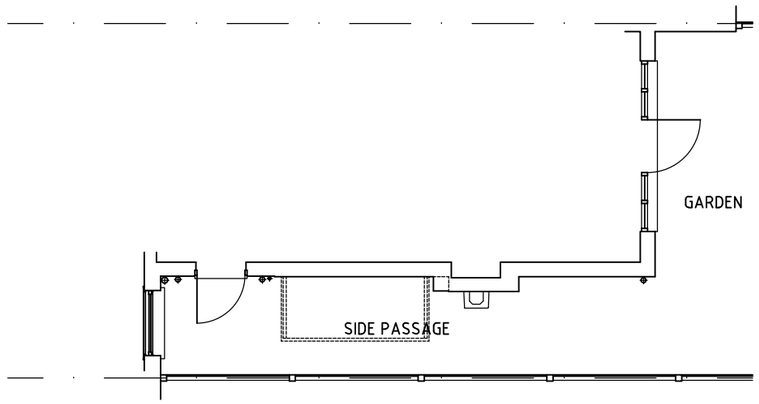

PROPOSED PLAN

0 1 2 3 4 5 10

SCALE - M

AMENDMENTS
A
B
C
D
E
F
G
H
J
K
L
M
N
P
Q

TGN ARCHITECTS LTD
21 COLDFALL AVENUE
MUSWELL HILL
LONDON
N10 3HS
T - 020 3074 1083 E - NickTinson@TGNArch.co.uk

CONTRACT:
15 ROSEBERY ROAD, N10

DRAWING:
EXISTING & PROPOSED PLANS & ELEVATIONS

SCALE: 1:100at A3	DATE: 09-23
DRAWN BY: NRLT	CHECKED:

DRAWING NO.
2310 | S | 1