




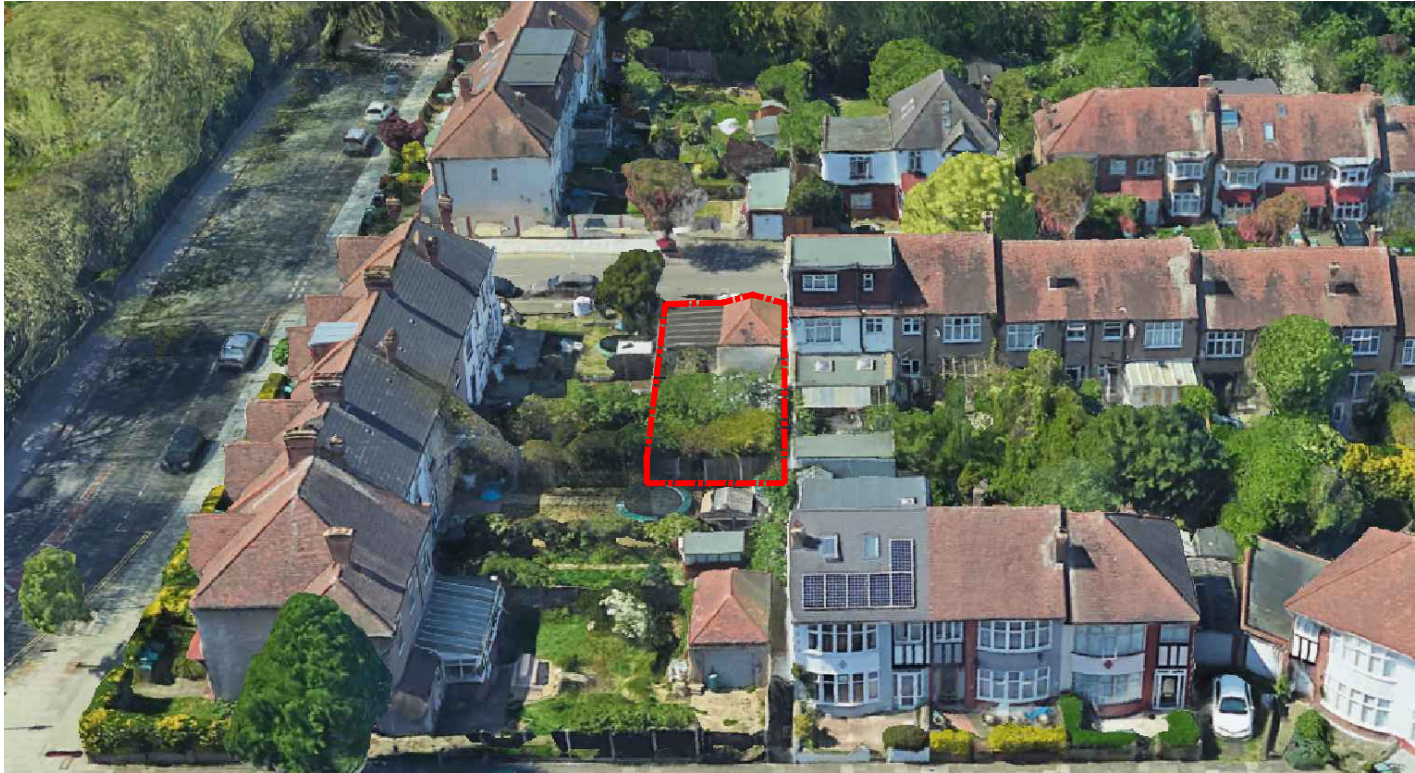


1.1 - Aerial view from East

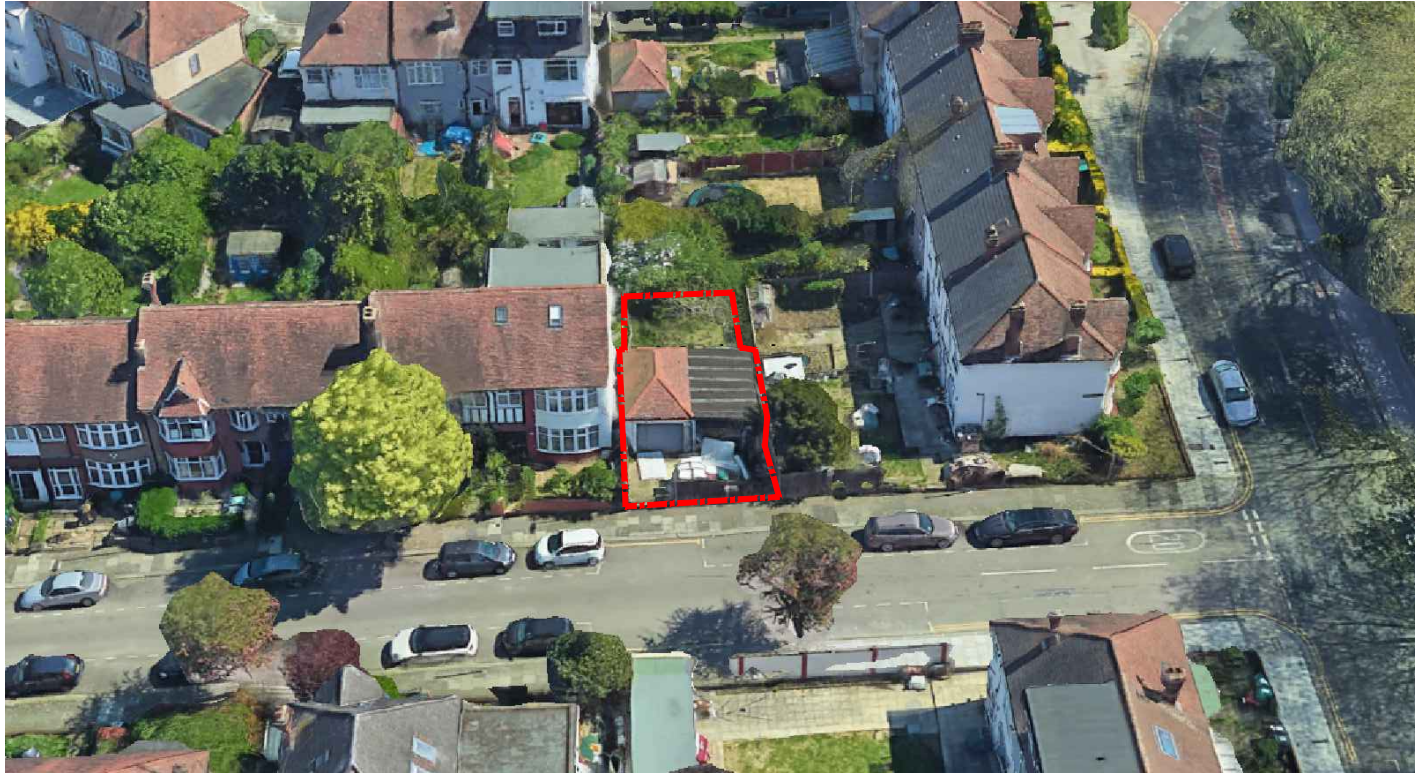

1.2 - Aerial view from West

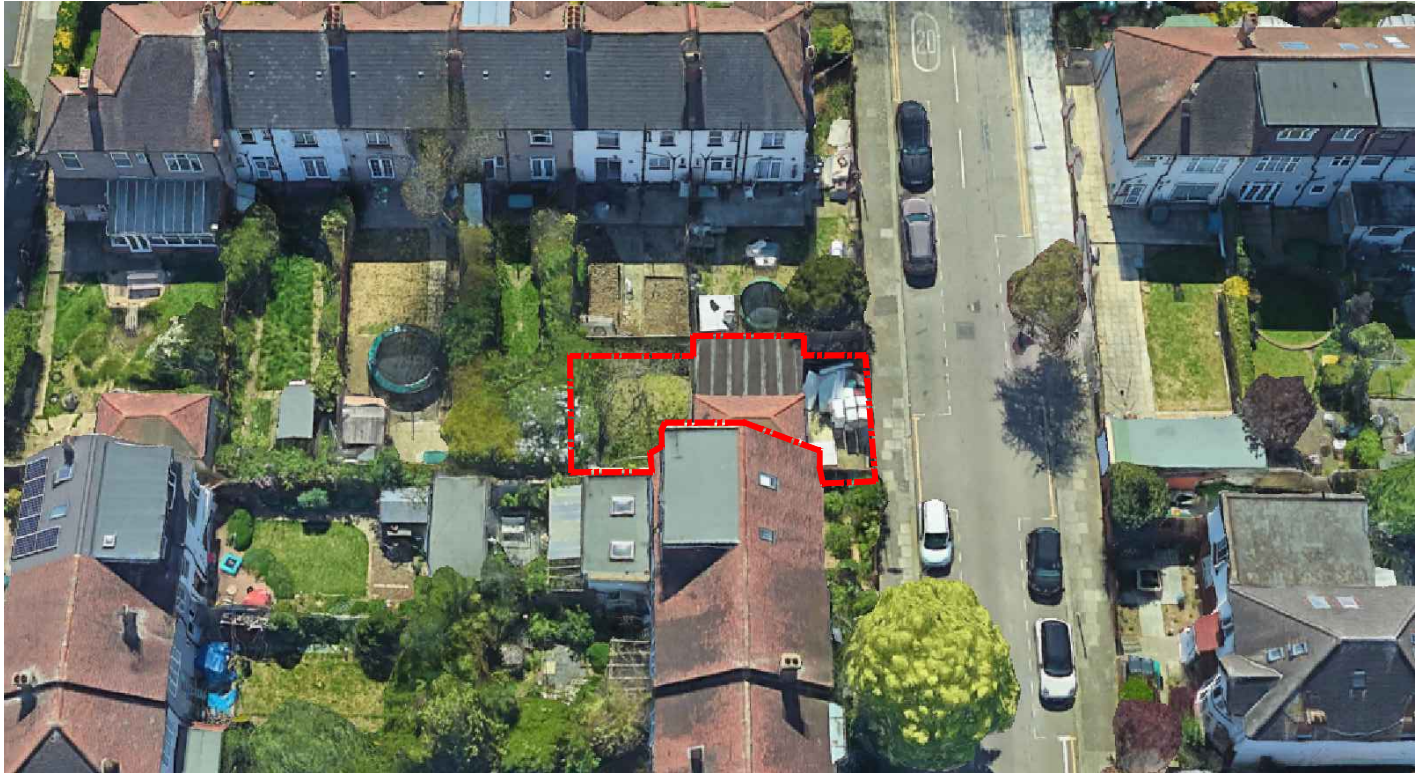

1.3 - Aerial view from North

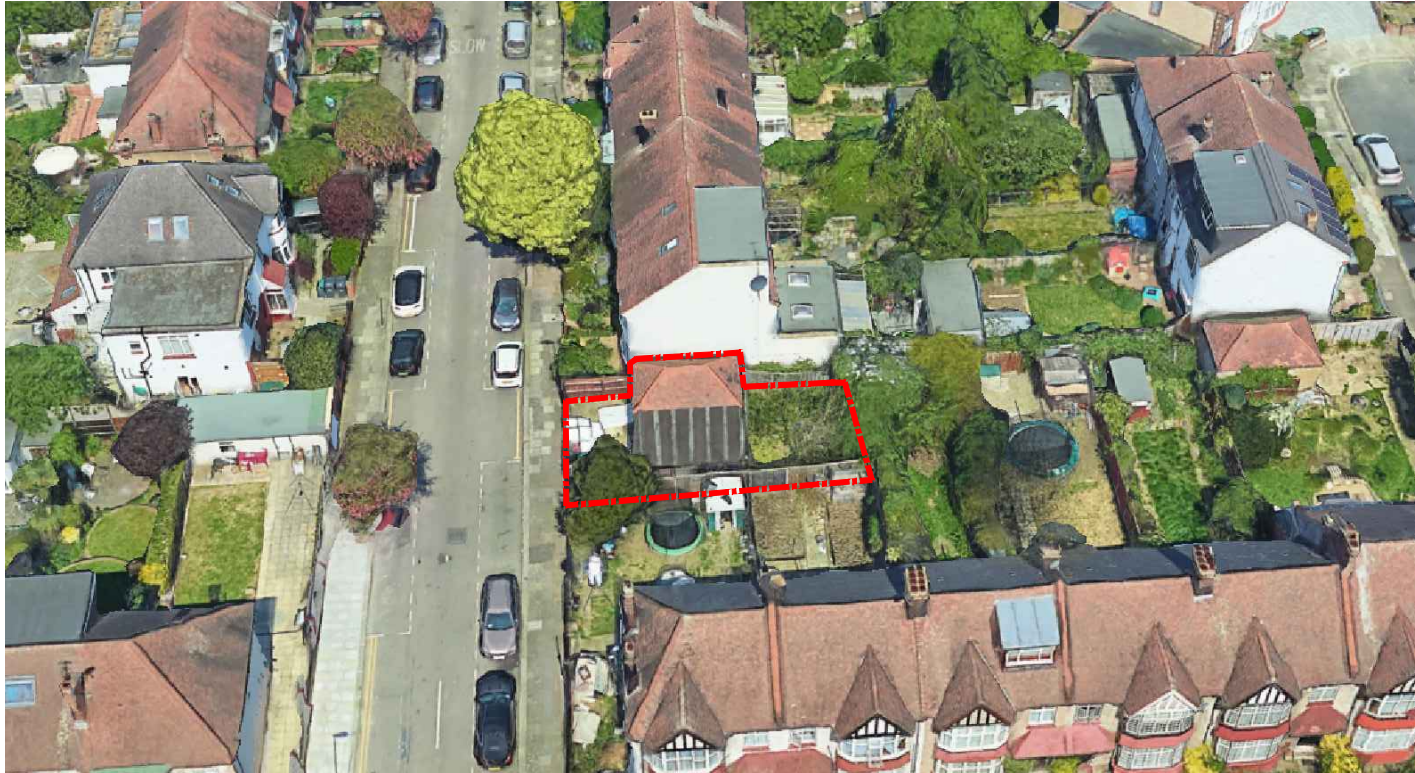

1.4 - Aerial view from South

[01] AERIAL VIEWS

NOTE: DO NOT SCALE FROM DRAWINGS – EXCEPT FOR PLANNING PURPOSES. ALL DISCREPANCIES TO BE REPORTED TO ARCHITECT IMMEDIATELY. ALL DIMENSIONS TO BE VERIFIED BY CONTRACTOR ON SITE PRIOR TO THE COMMENCEMENT OF ANY WORKS.	P1	16/11/22	Pre planning application Issue	ISO-A3	VIVENDI ARCHITECTS LTD Unit E3U, Bounds Green Industrial Estate, Ringway, London N11 2UD Tel/Fax +44 (0)20 3232 4000 - email: info@vivendiarchitects.com © VIVENDI ARCHITECTS LTD 2009 All rights reserved, including but not limited to The Copyright, Designs and Patents Act 1988	CLIENT:	Mr. T. Vassiliou	DRAWN: SM	STATUS: PLA	
	P2	07/09/23	Issued For Planning				CHECKED: PK	SCALE AT A3: N/A	REVISION: P2	
							ISSUED BY: PK	JOB AND DRAWING NO: 1882-E01-01		
						PROJECT TITLE: 104 - 106 Downhills Park Road, London N17 6PA				
						DRAWING TITLE: Aerial views				