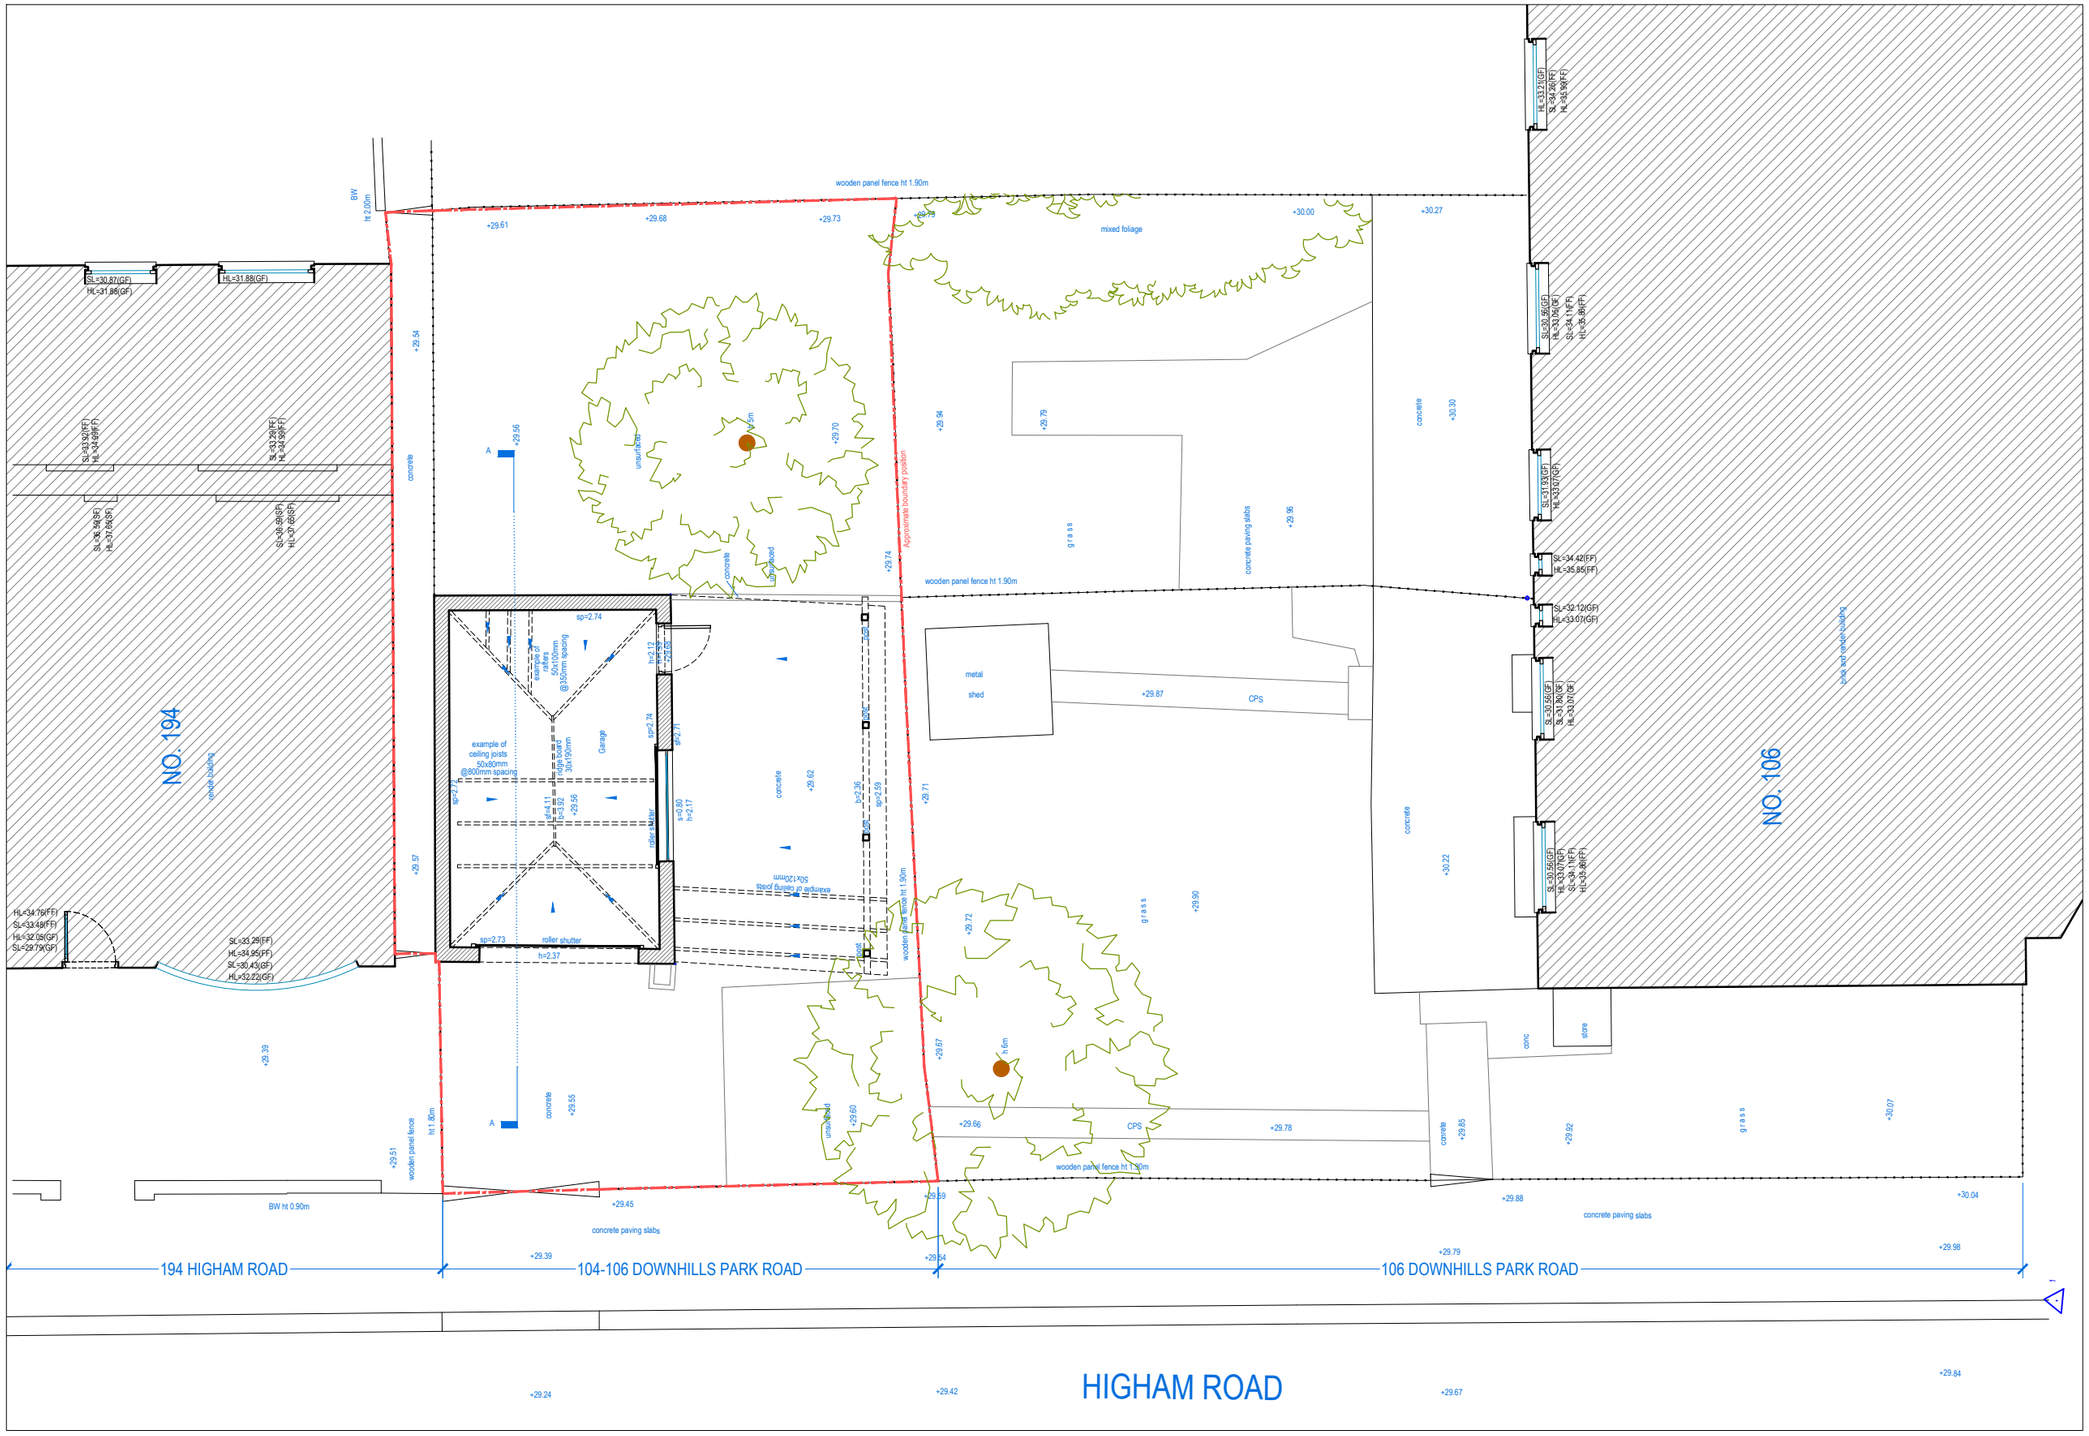

[01] EXISTING GROUND FLOOR PLAN

1:100 @ A3

NOTE:
DO NOT SCALE FROM DRAWINGS – EXCEPT FOR PLANNING PURPOSES.
ALL DISCREPANCIES TO BE REPORTED TO ARCHITECT IMMEDIATELY.
ALL DIMENSIONS TO BE VERIFIED BY CONTRACTOR ON SITE PRIOR TO THE COMMENCEMENT OF ANY WORKS.

Scale 1:100 — 0 1 2.5 5 10m

P1	16/11/22	Pre planning application Issue
P2	07/09/23	Issued For Planning

ISO–A3

VIVENDI ARCHITECTS LTD
Unit E3U, Bounds Green Industrial Estate, Ringway, London N11 2UD
Tel/Fax +44 (0)20 3232 4000 - email: info@vivendiarchitects.com
© VIVENDI ARCHITECTS LTD 2009
All rights reserved, including but not limited to The Copyright, Designs and Patents Act 1988

CLIENT: Mr. T. Vassiliou

PROJECT TITLE: 104 - 106 Downhills Park Road, London N17 6PA

DRAWING TITLE: Existing Ground Floor Plan

DRAWN: SM
CHECKED: PK
ISSUED BY: PK
STATUS: PLA
SCALE AT A3: 1:100
REVISION: P2
JOB AND DRAWING NO: 1882-E02-00