
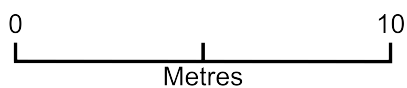


60 Tottenham Lane

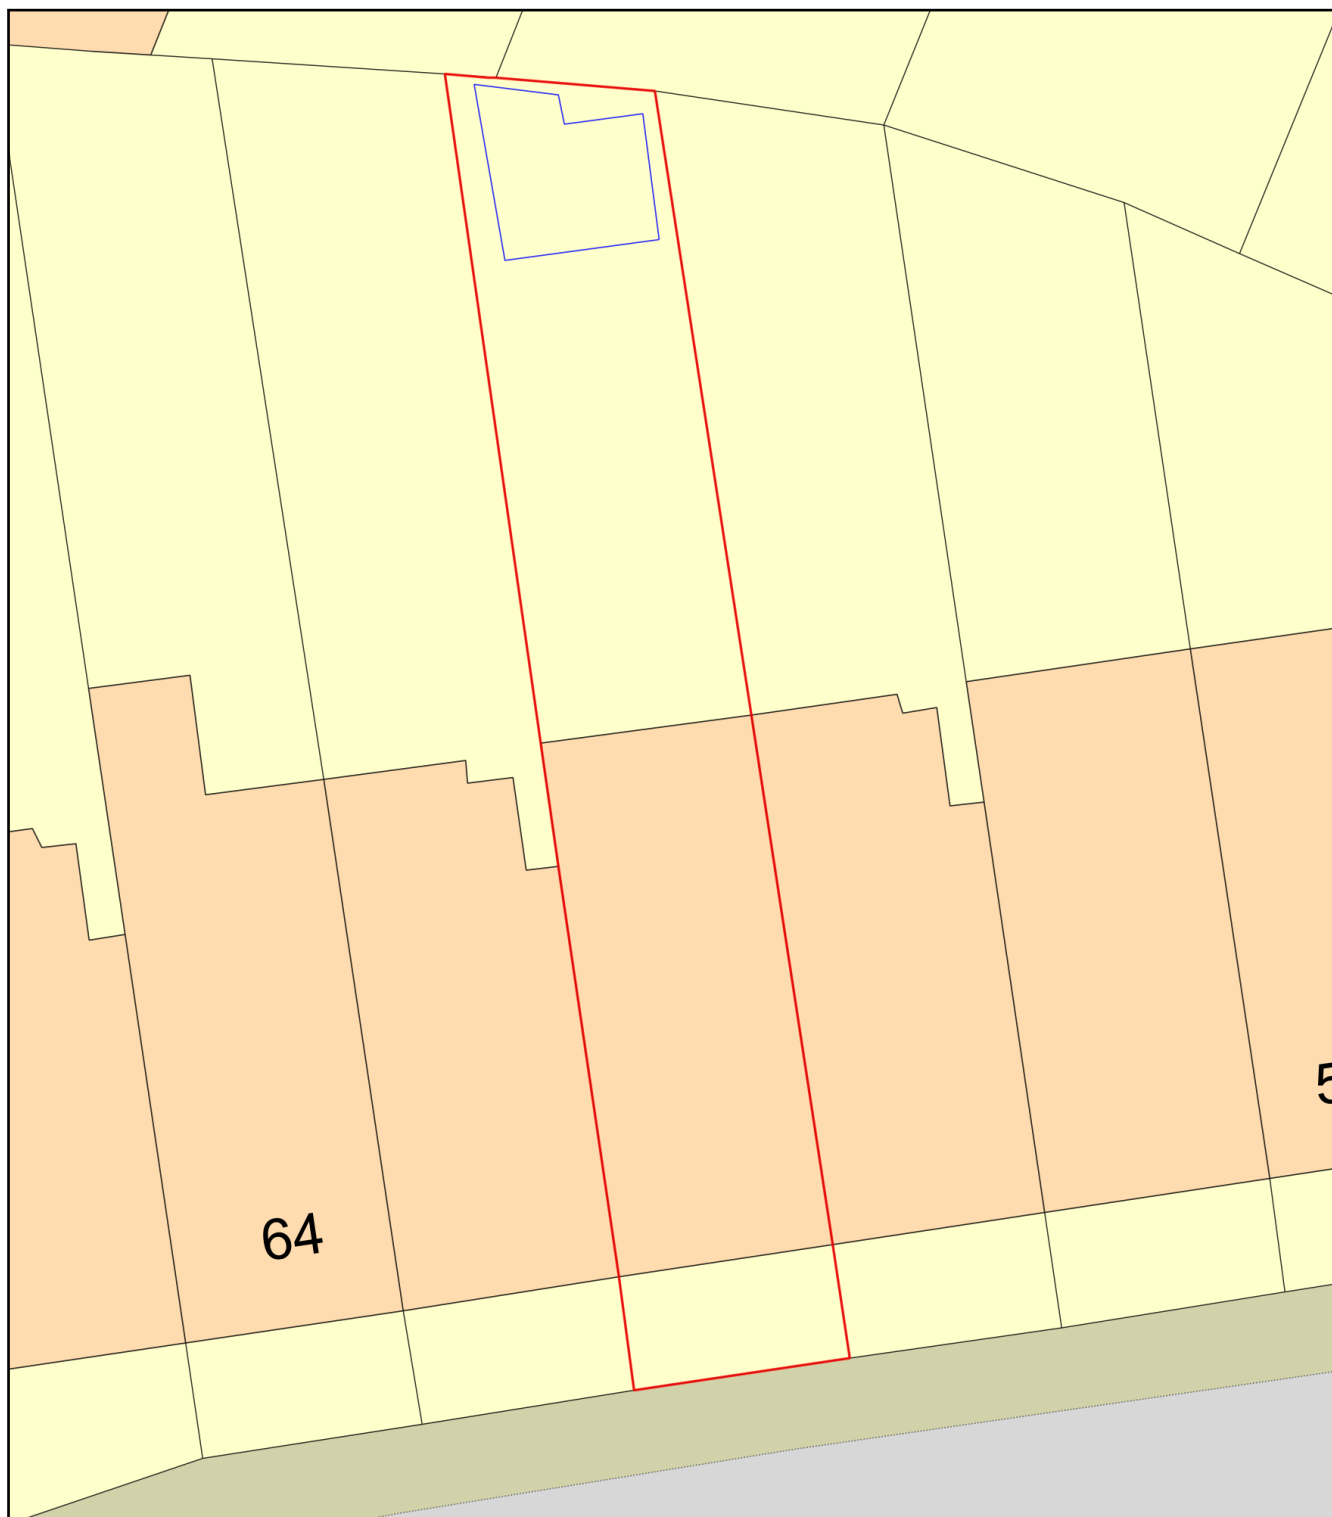

Plan Produced for: Gayi

Date Produced: 27 Sep 2023

Plan Reference Number: TQRQM23270182052912

Scale: 1:200 @ A4