


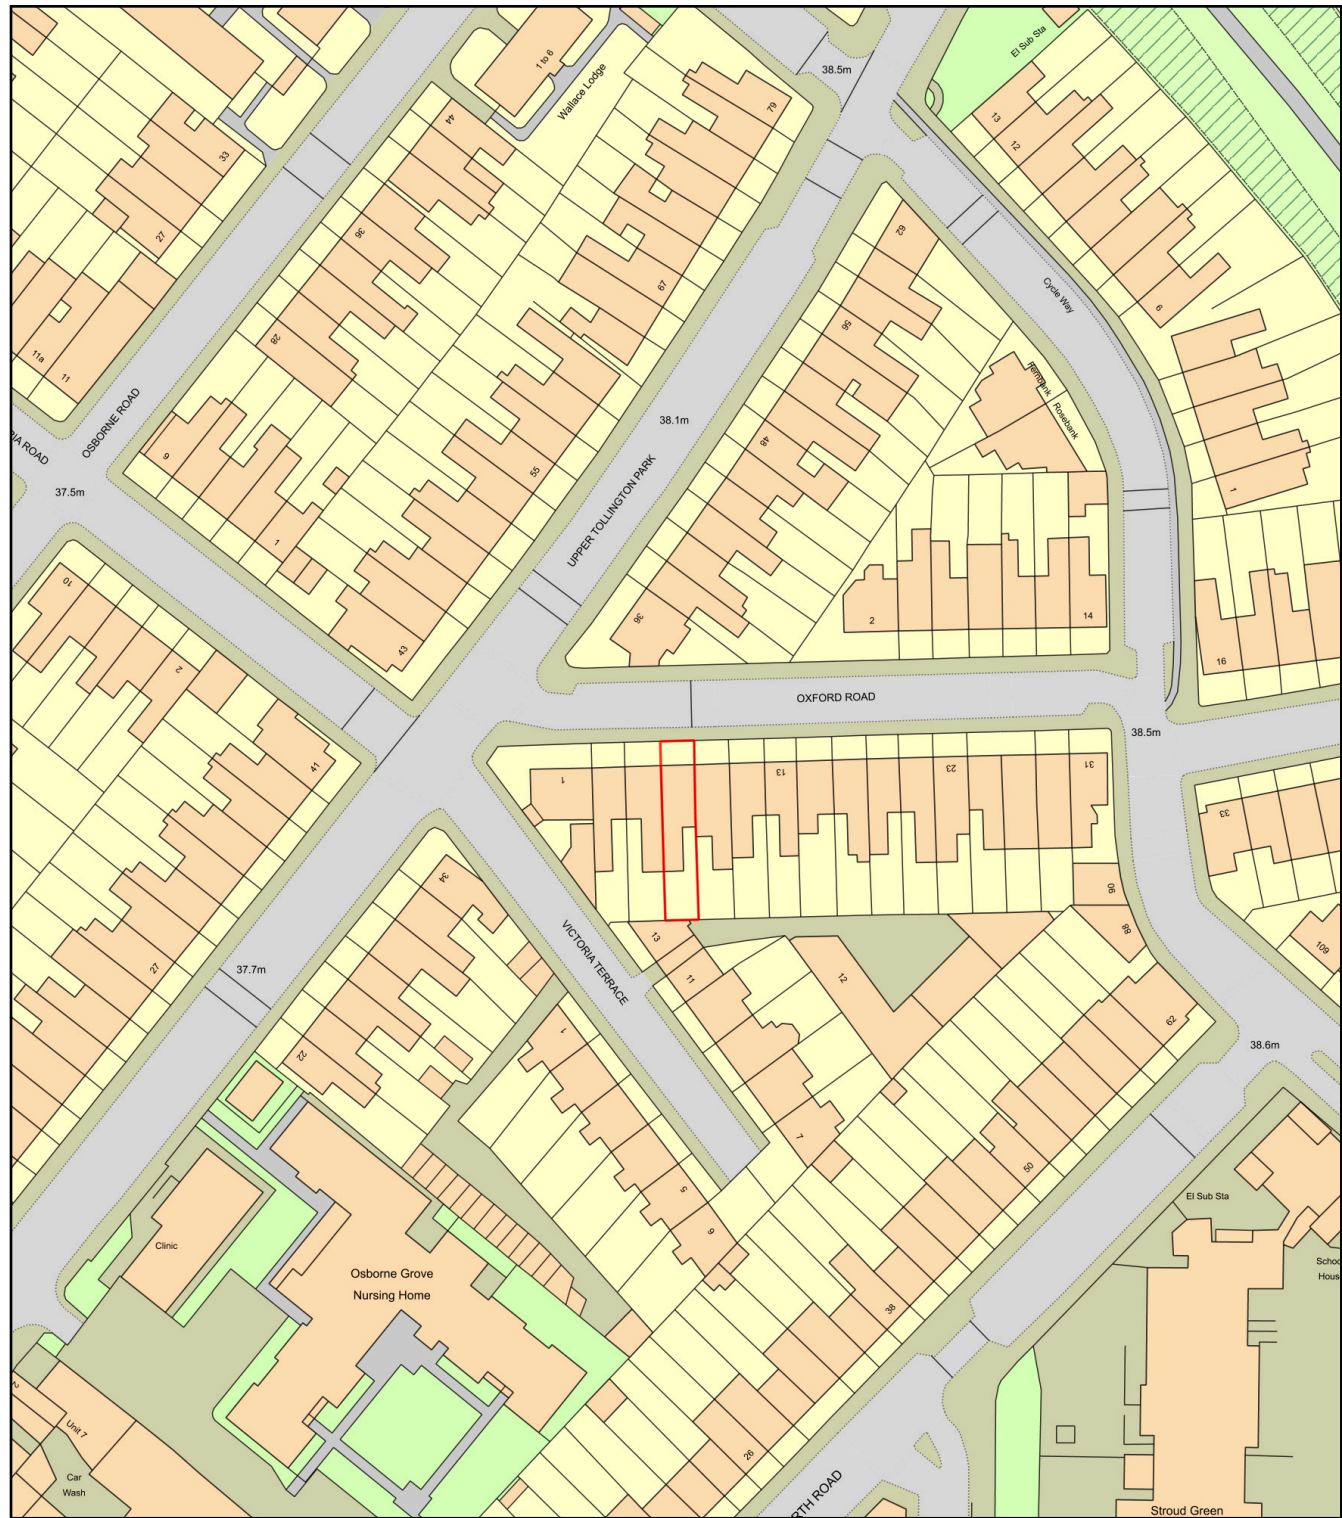

Plan Produced for: KA DESIGNS
Date Produced: 26 Jan 2022
Plan Reference Number: TQRQM22026100751403
Scale: 1:1250 @ A4

© Crown copyright and database rights 2021 OS 100042766



Plan Produced for: KA DESIGNS
Date Produced: 26 Jan 2022
Plan Reference Number: TQRQM22026100653122
Scale: 1:500 @ A4

© Crown copyright and database rights 2021 OS 100042766