


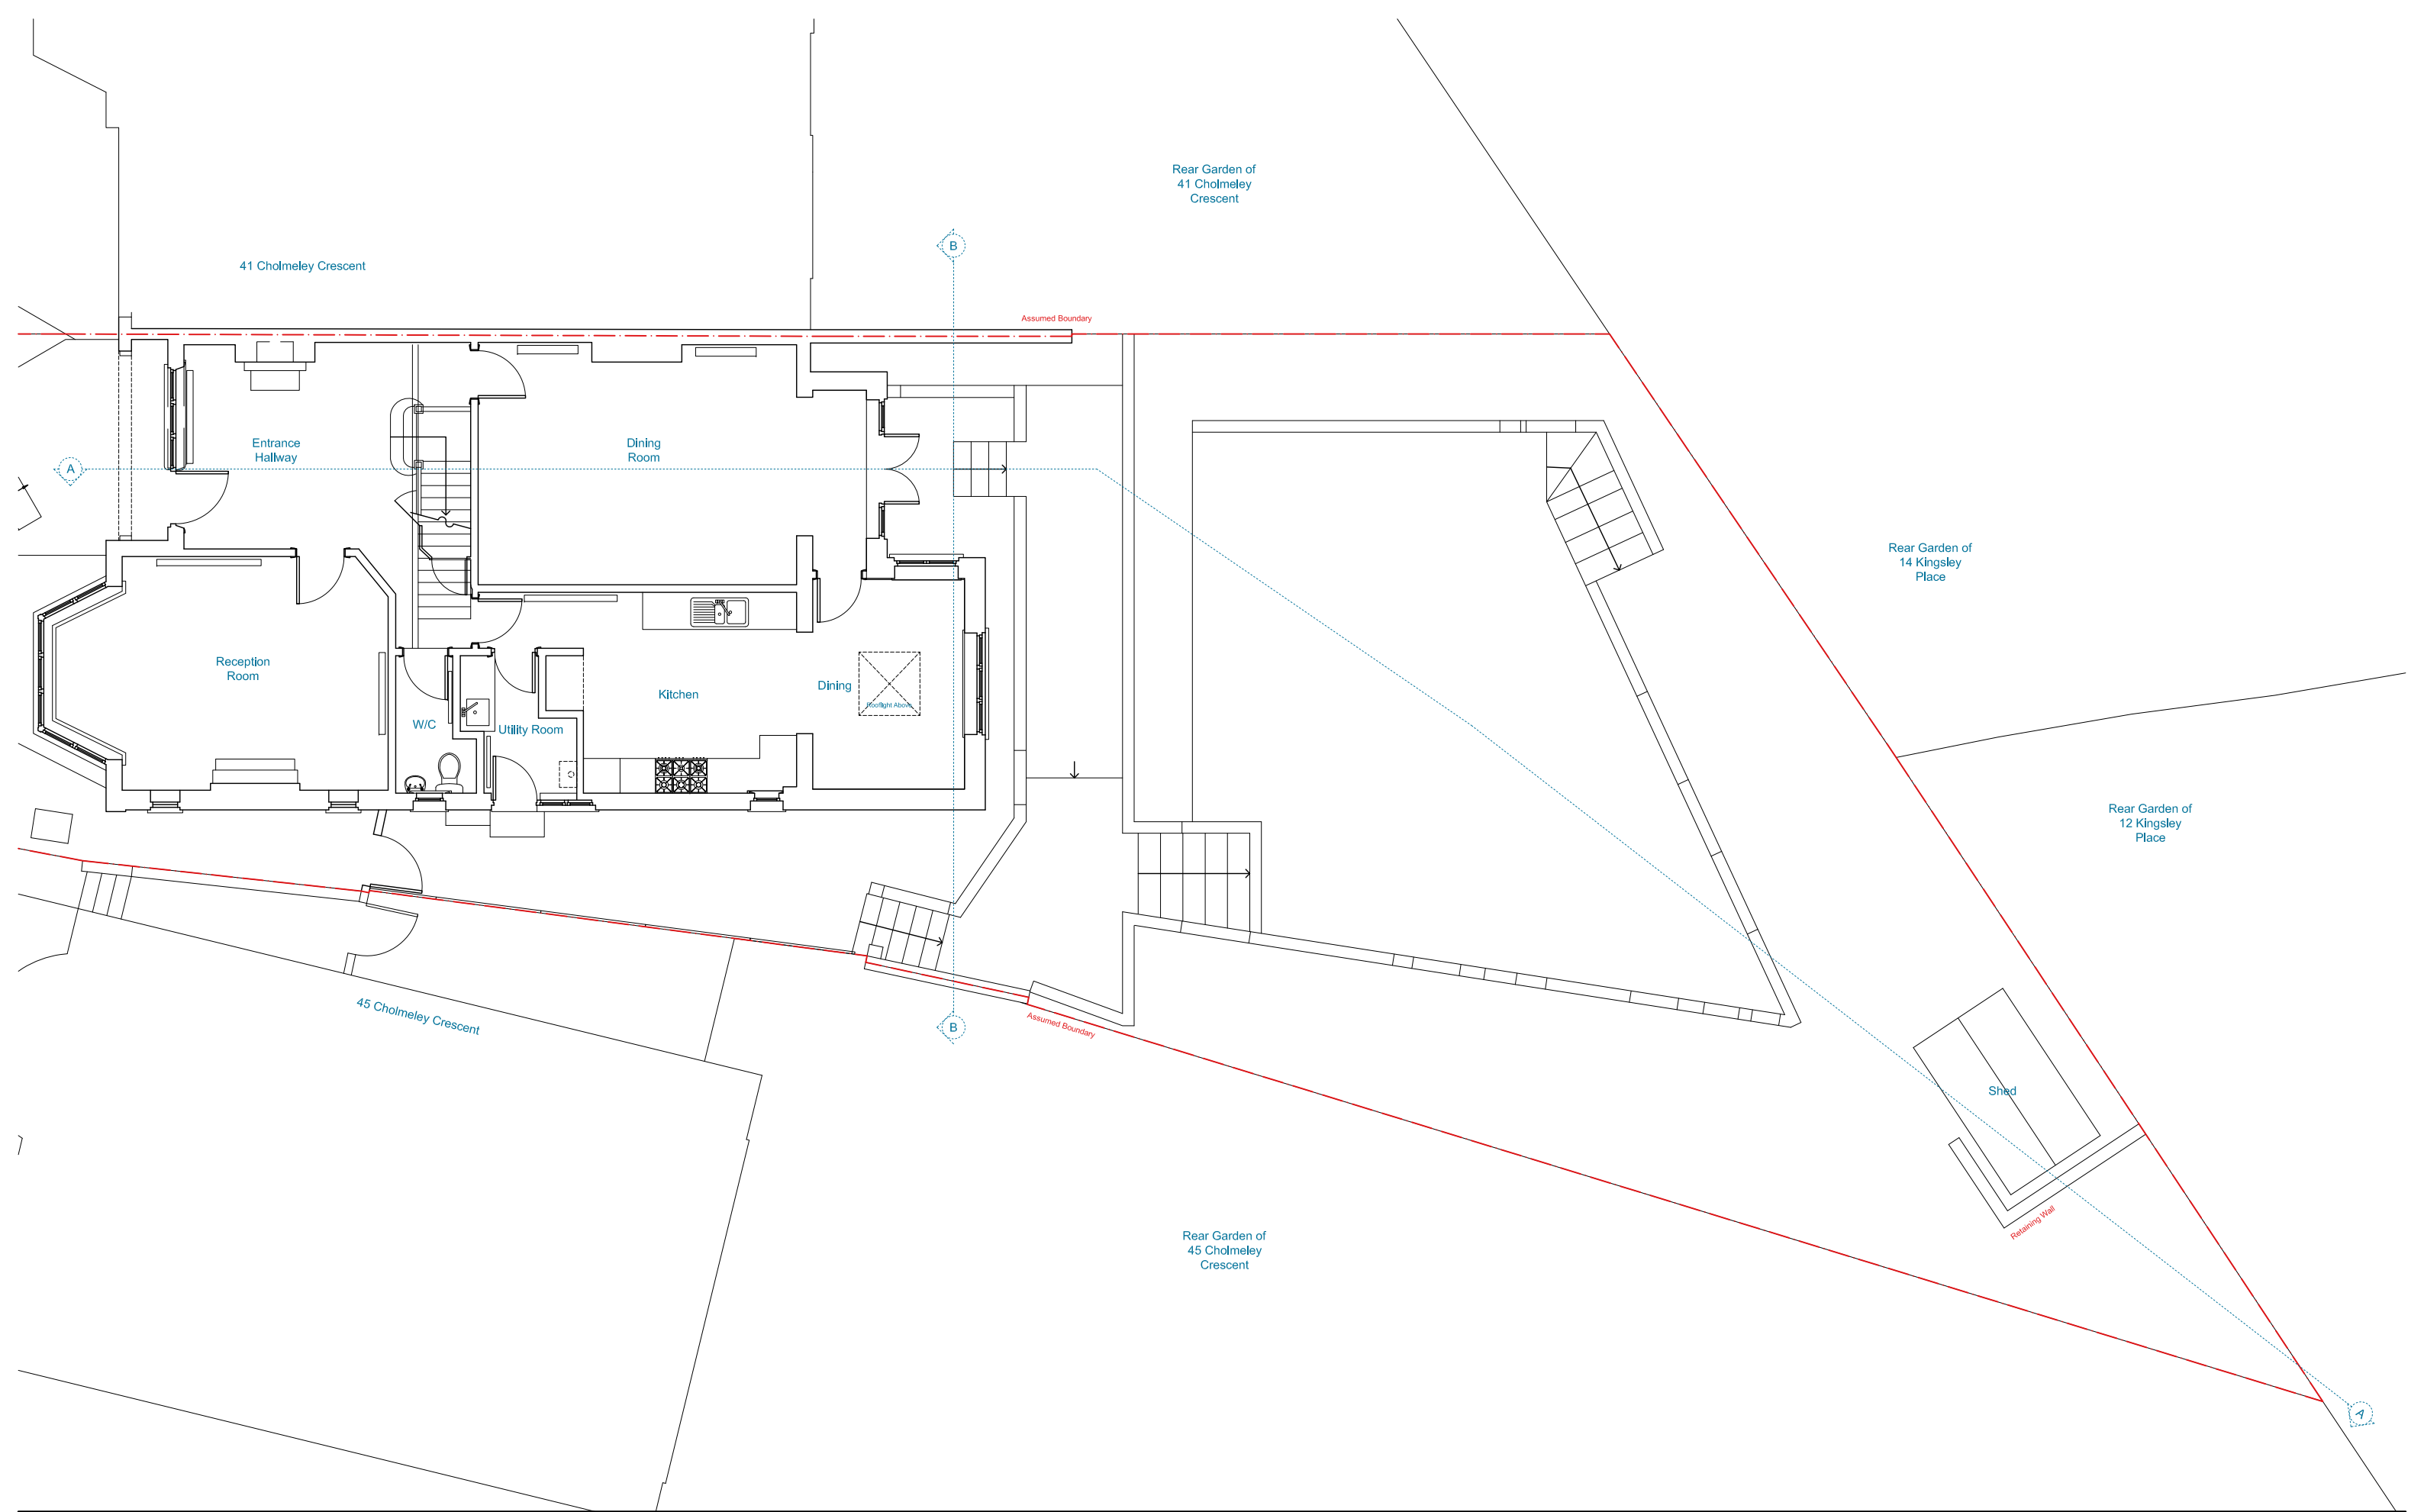


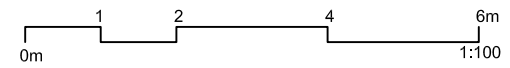



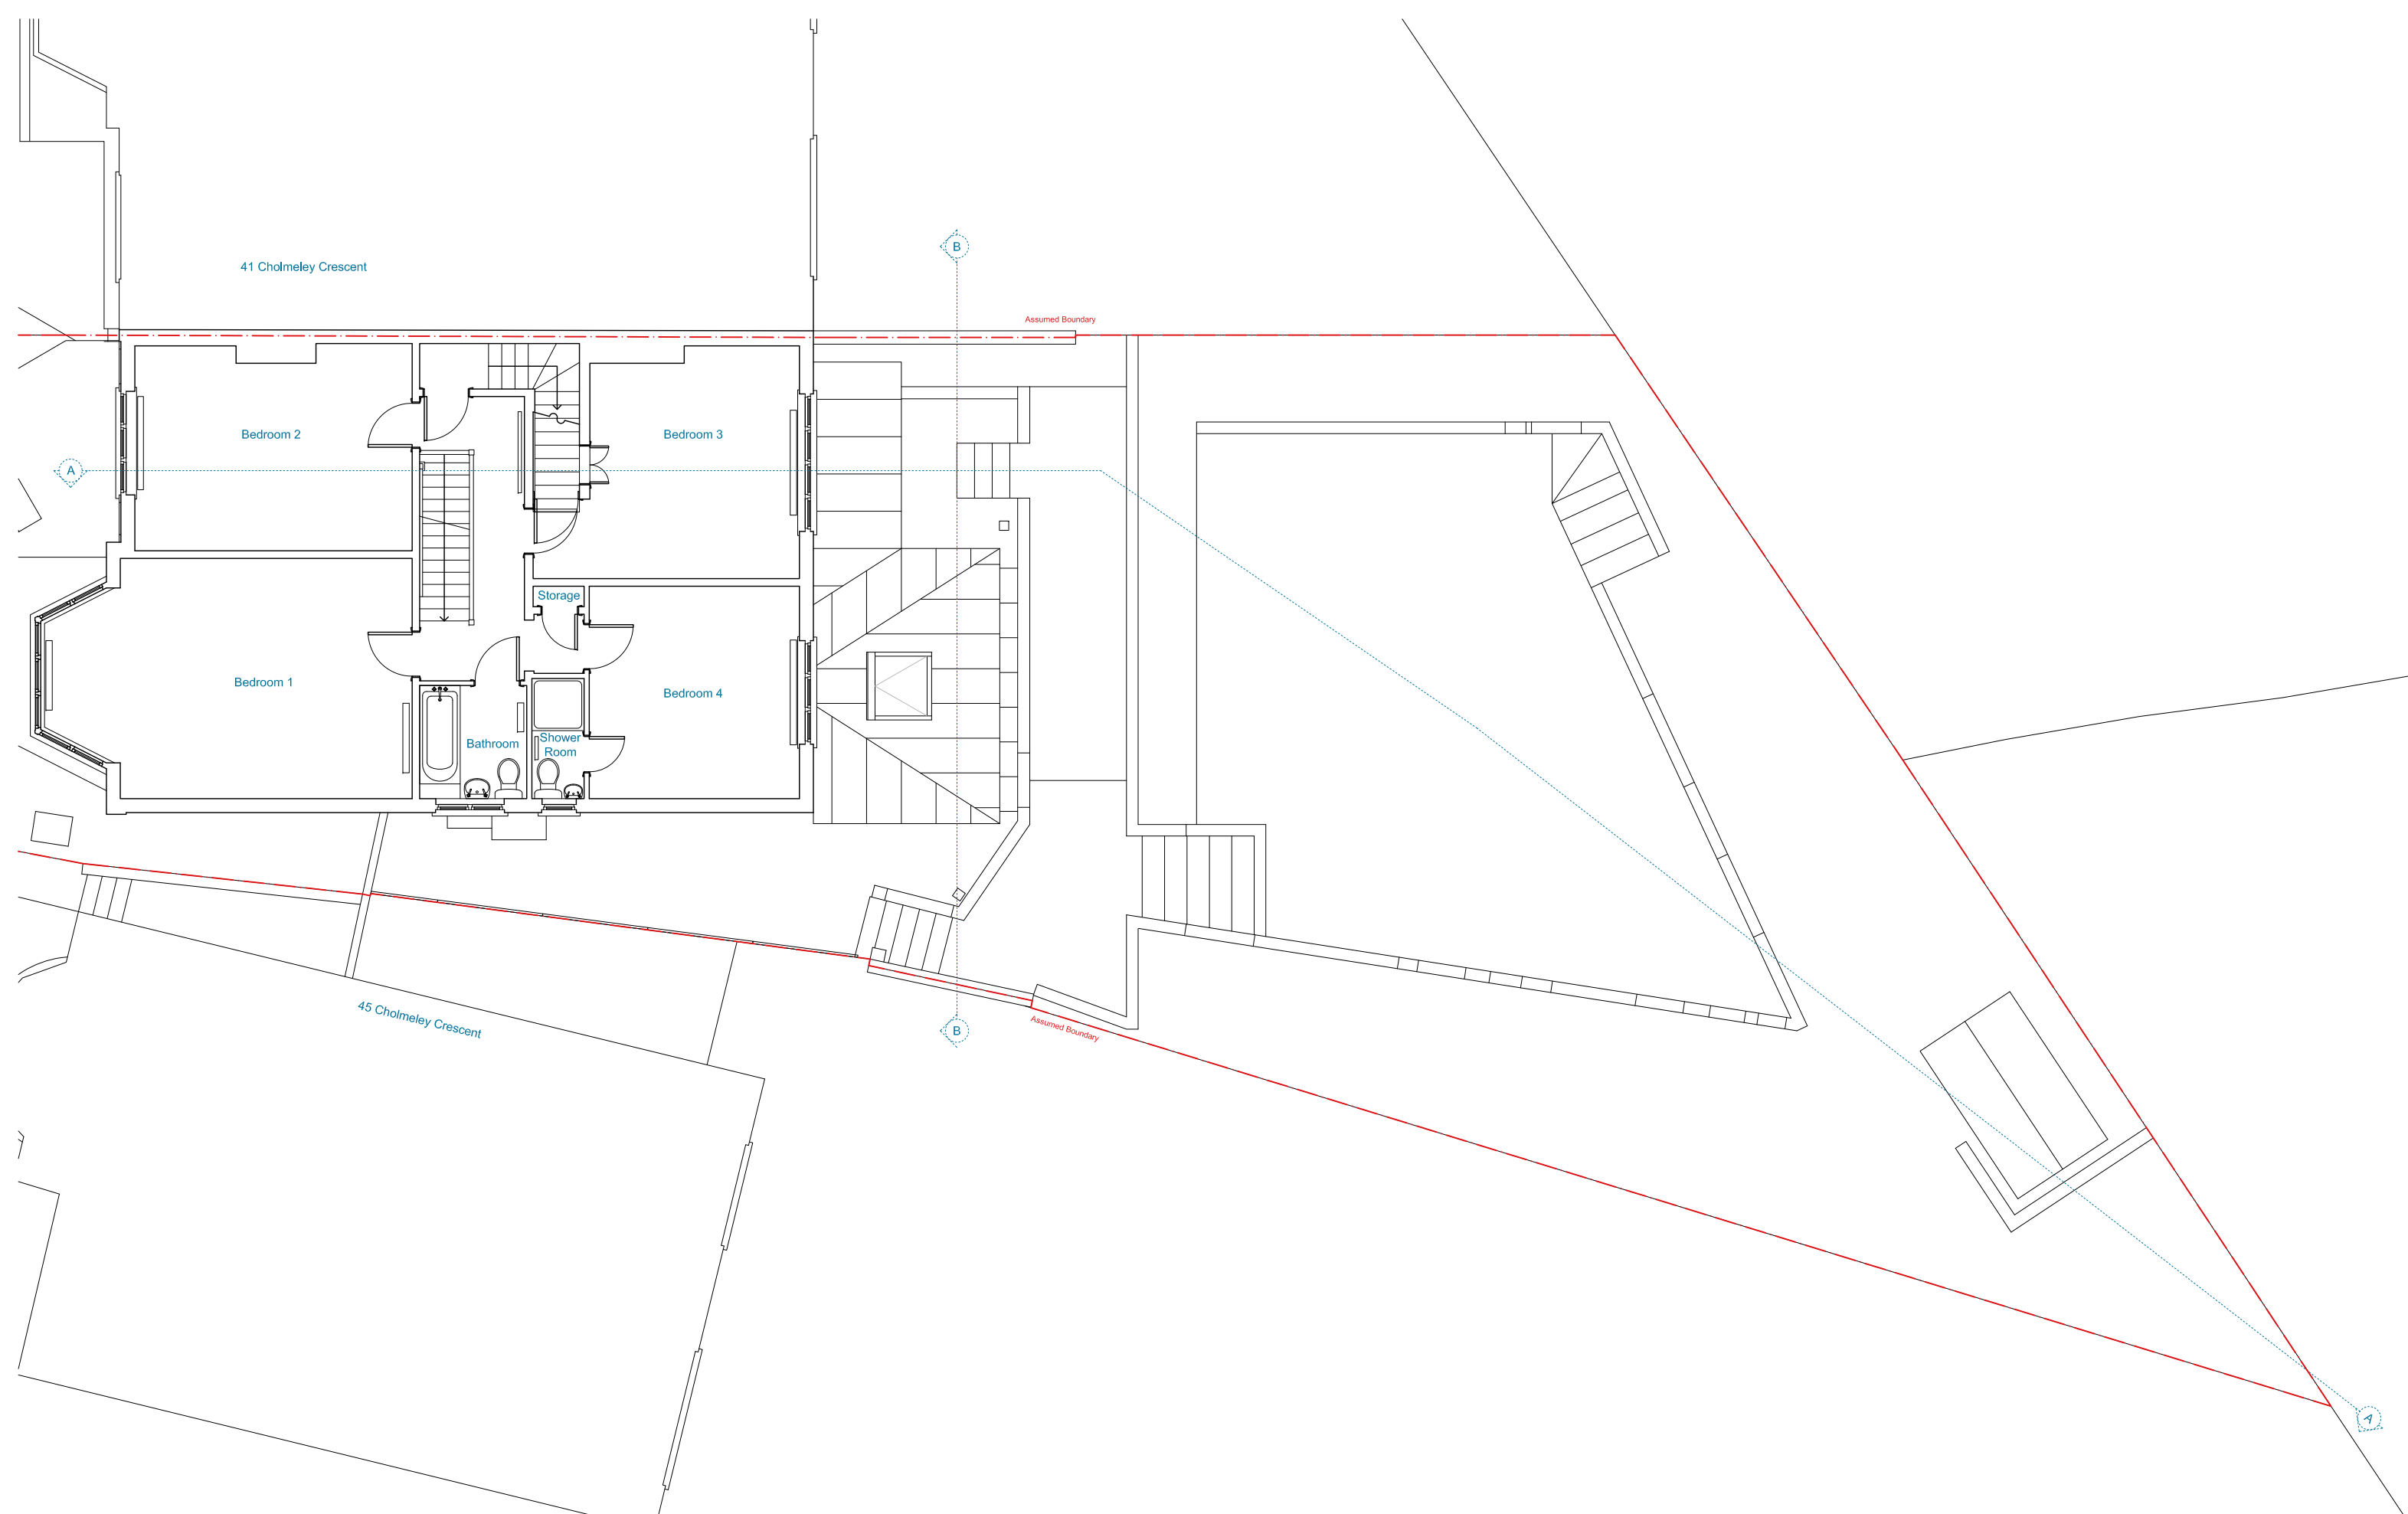


PLANNING

Title:	Existing FF Plan	Dwg No.:	2247-101
Project:	43 Cholmeley Crescent	Scale:	1:100 @ A3
Date:	28.09.23	Rev:	P01

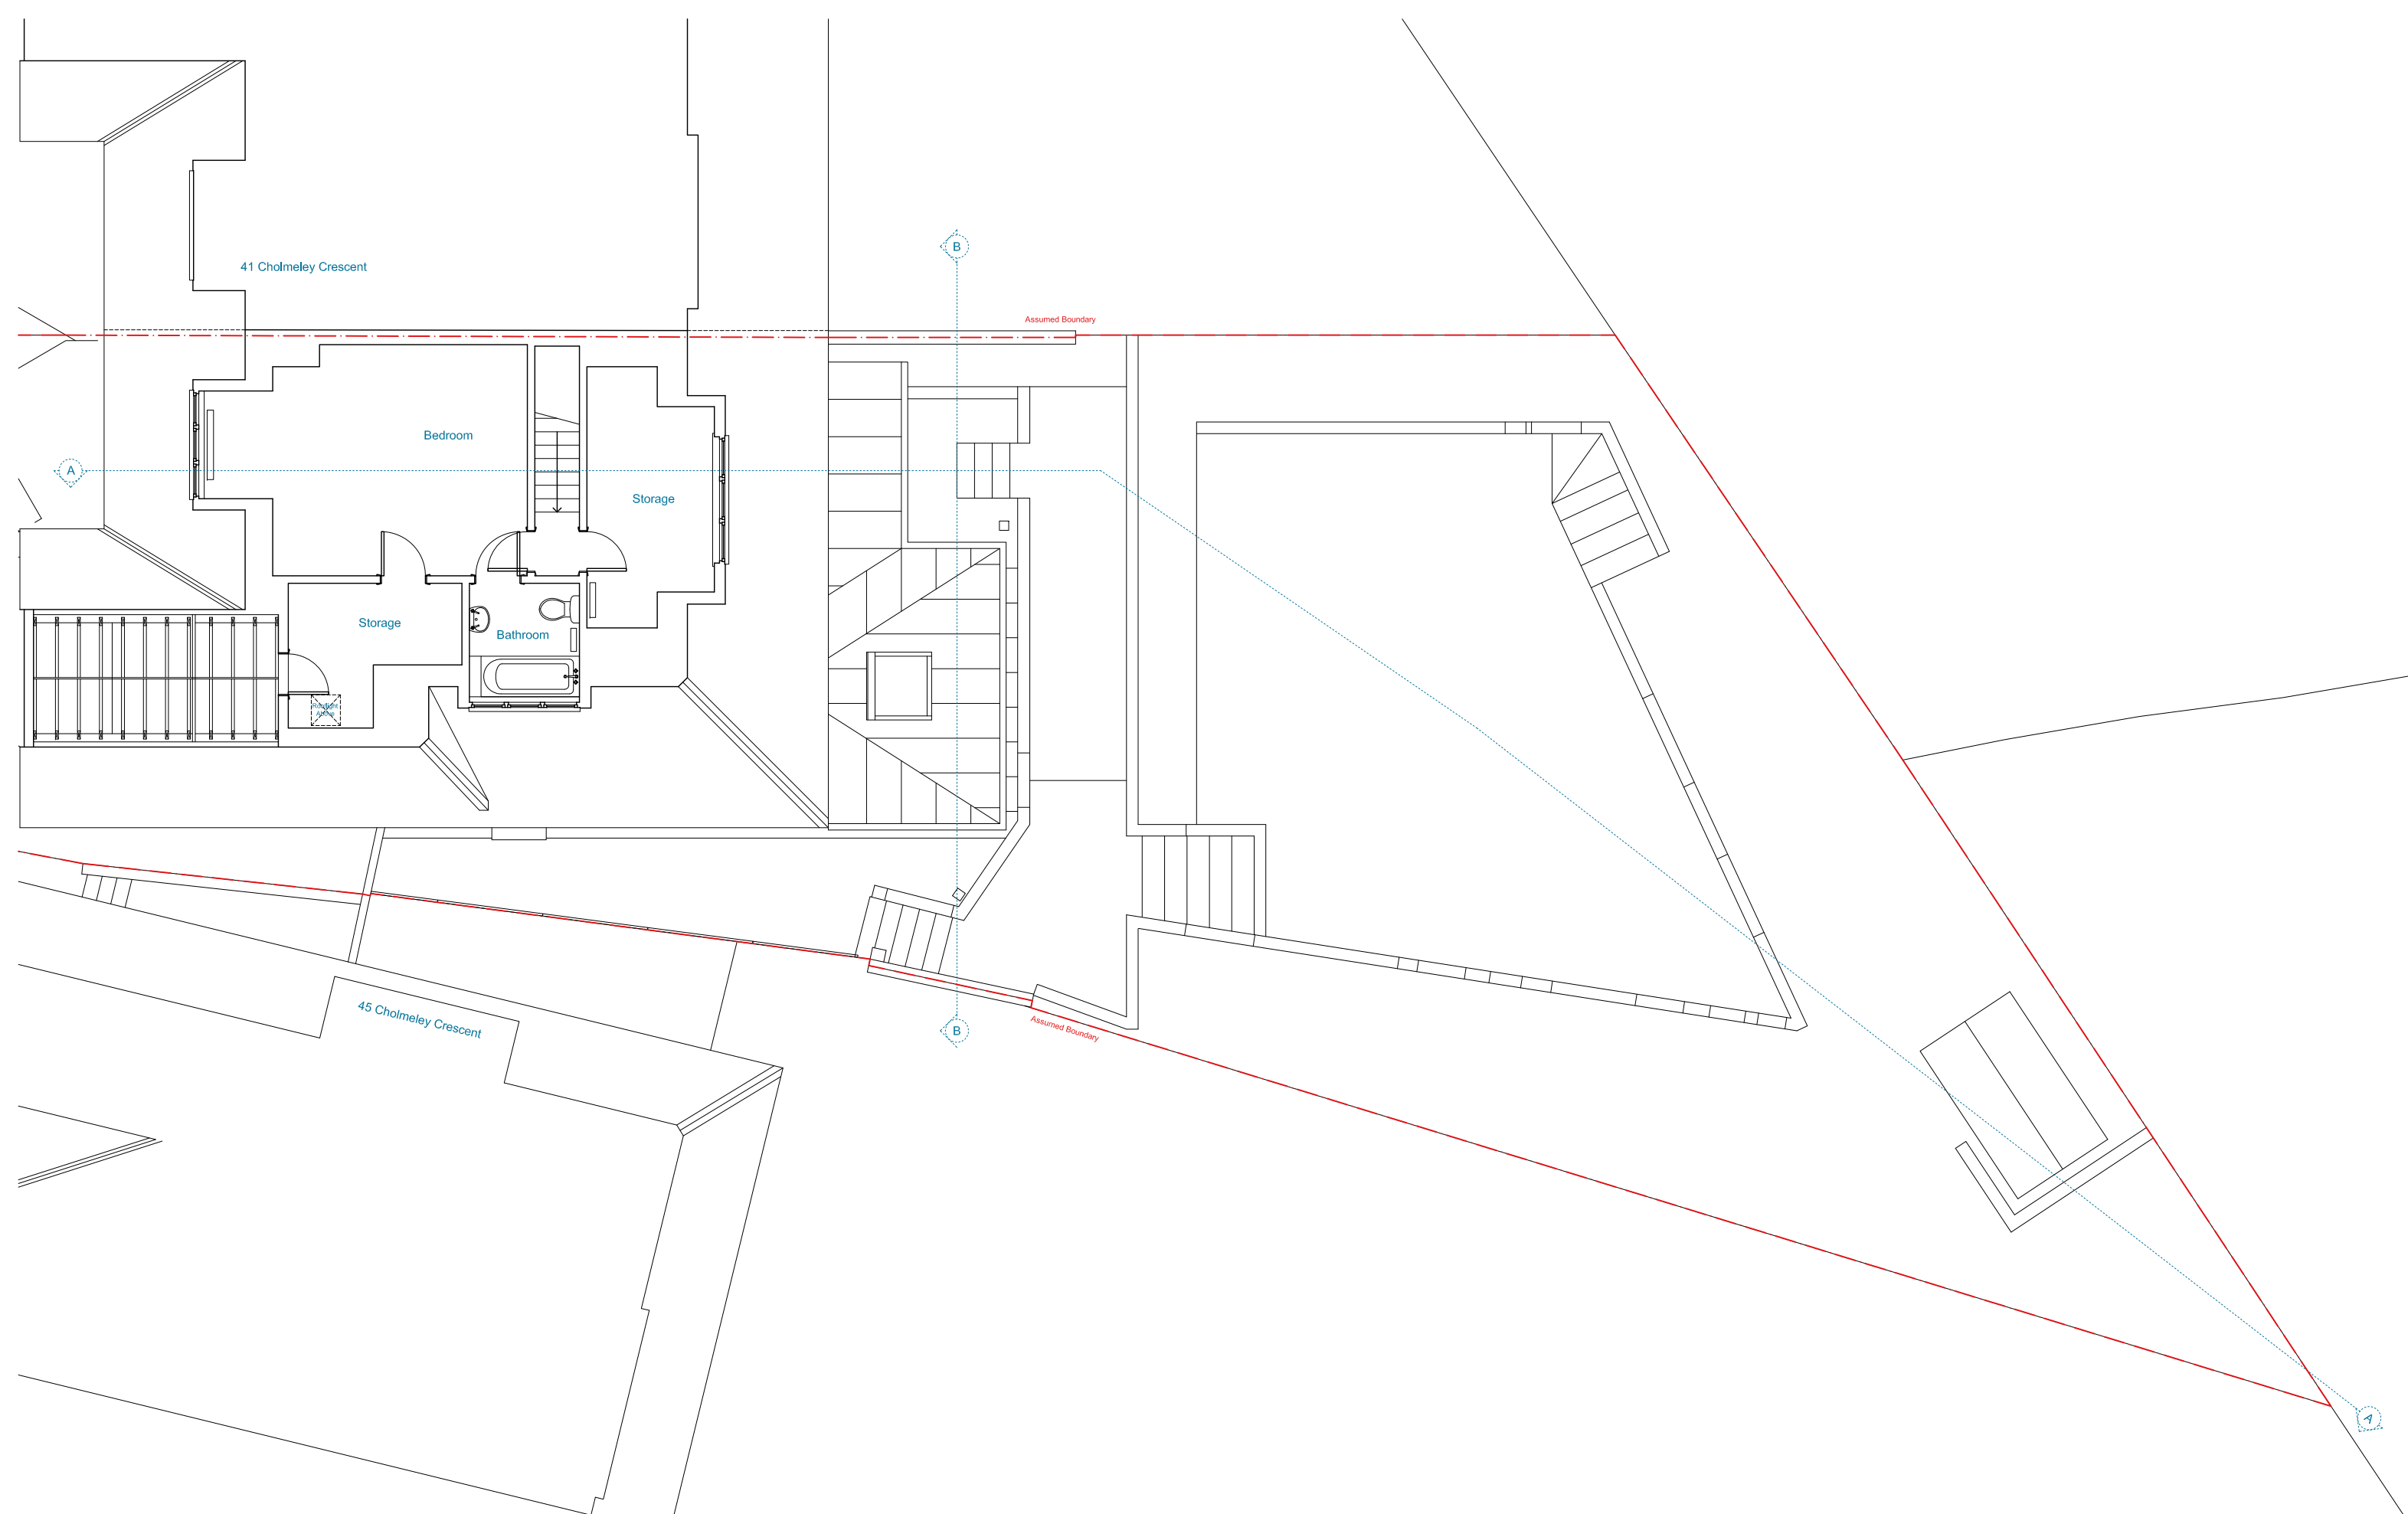



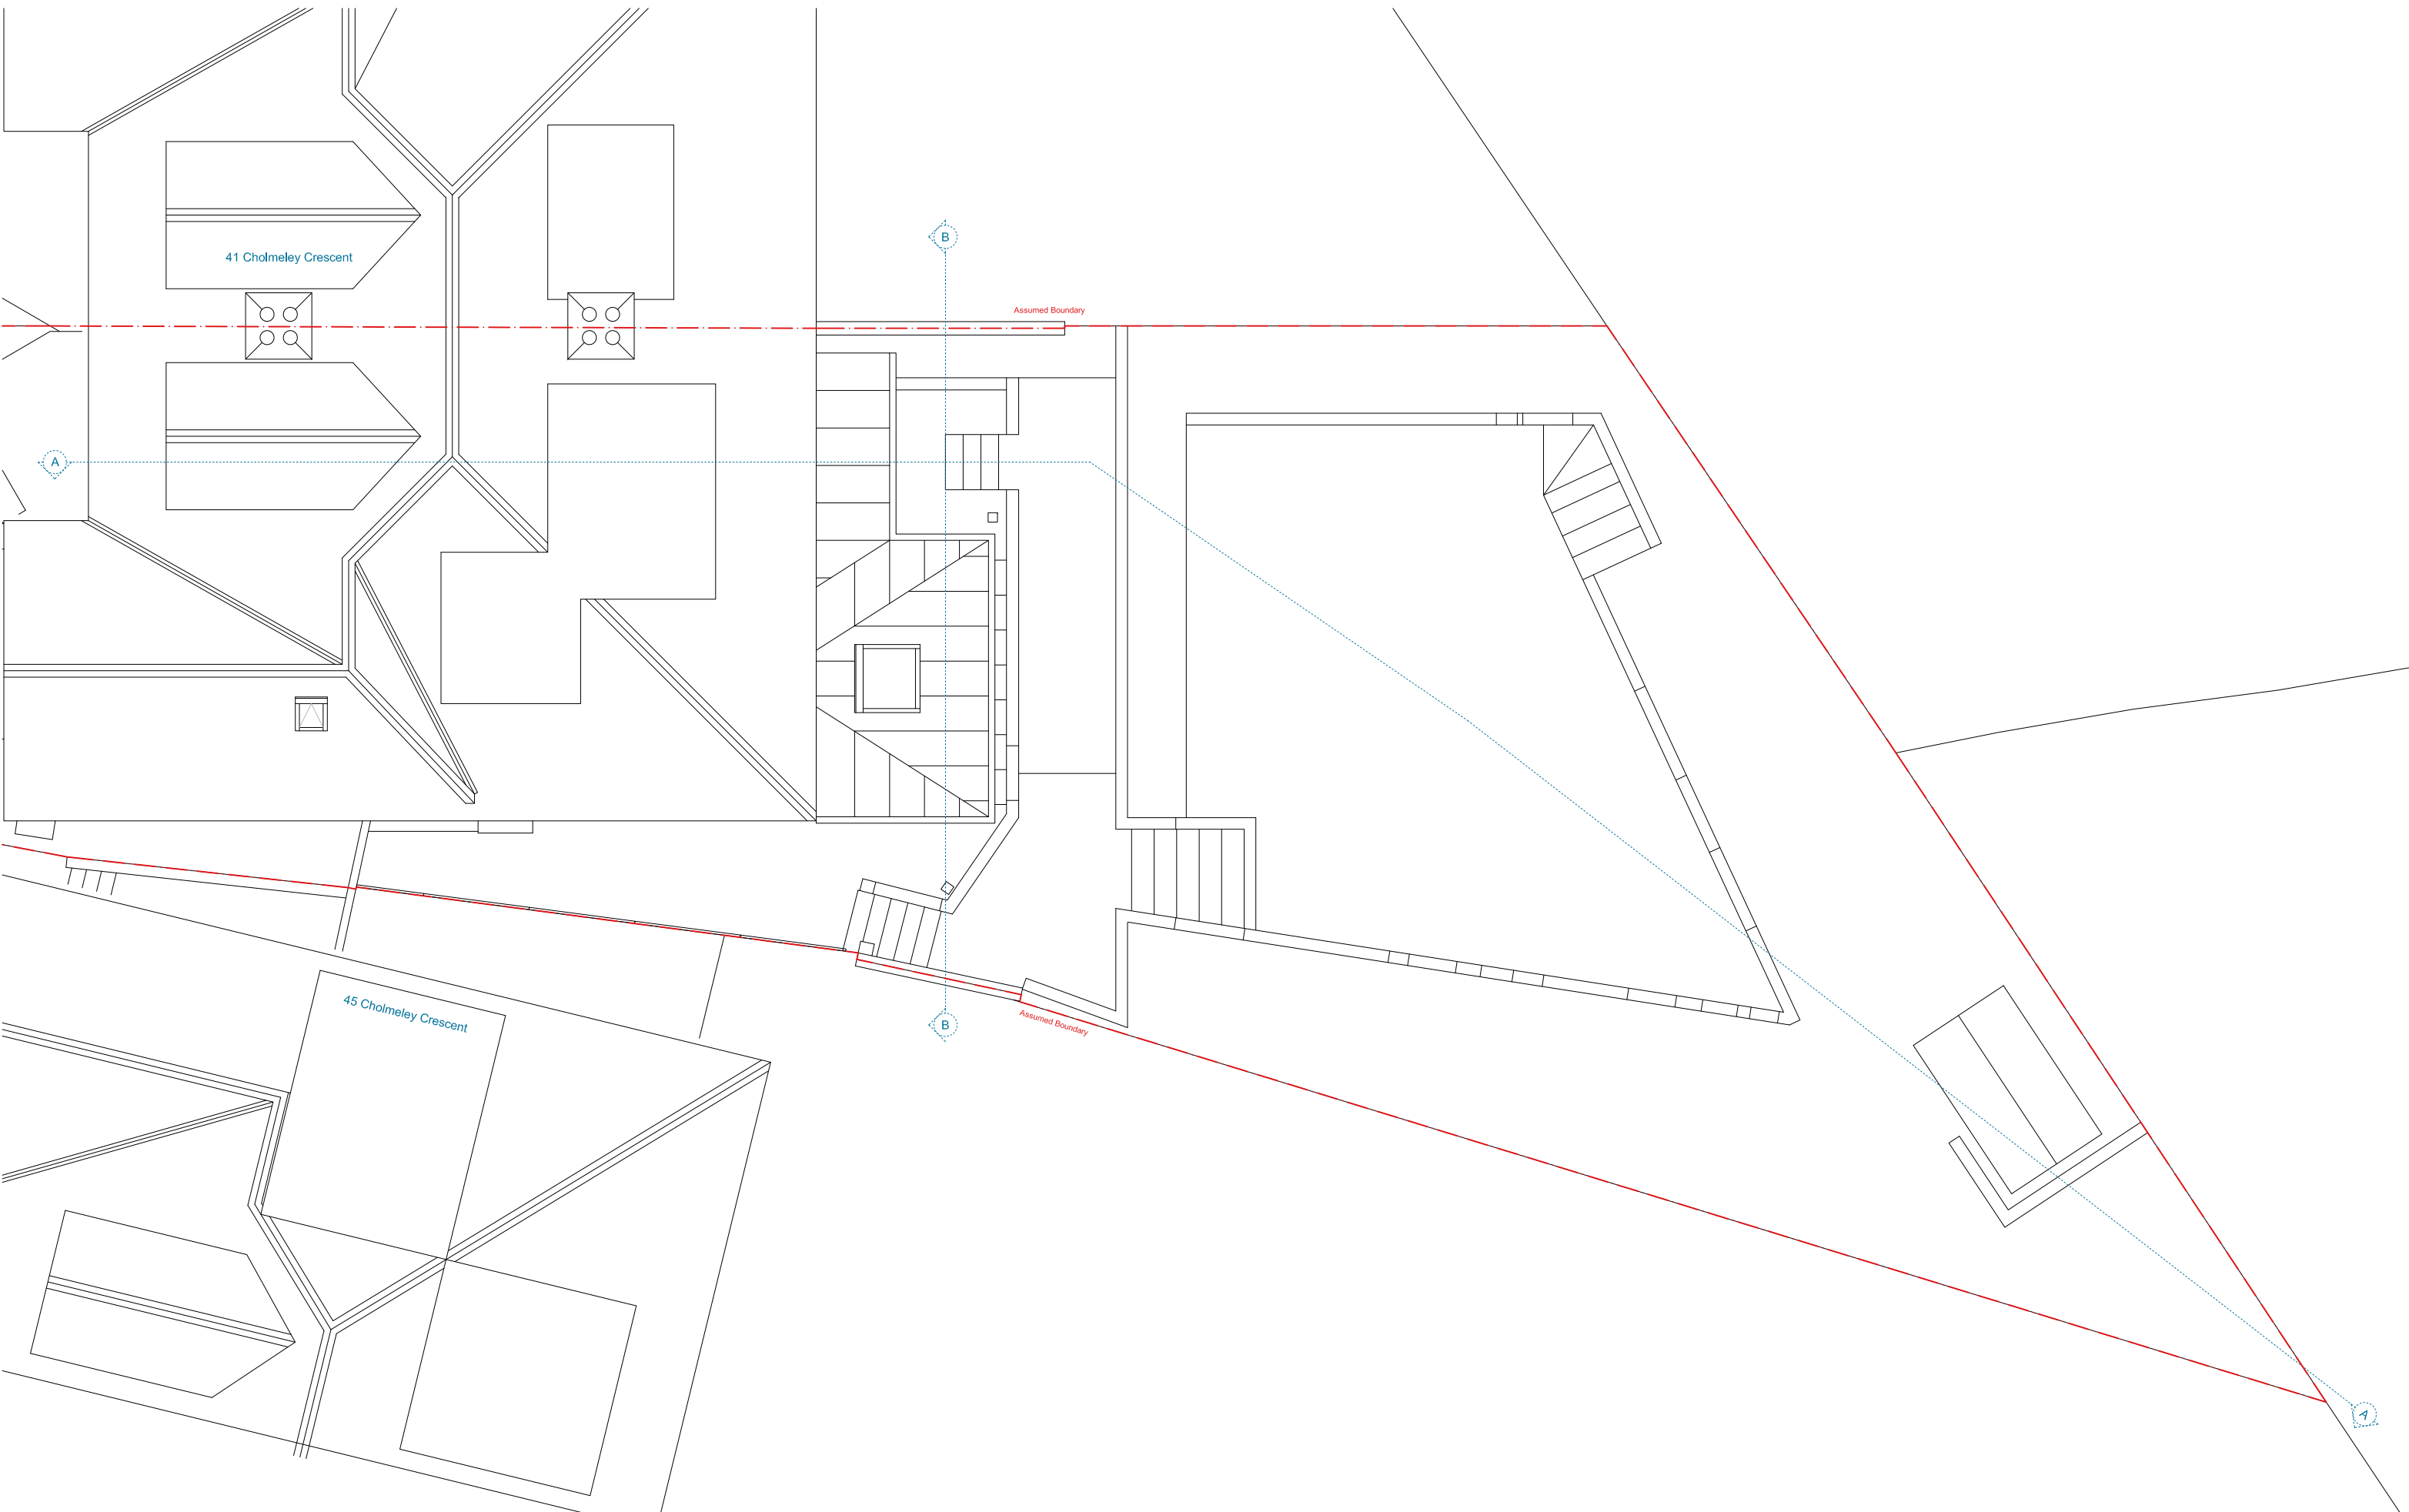


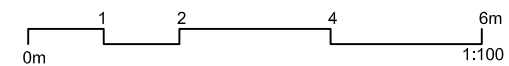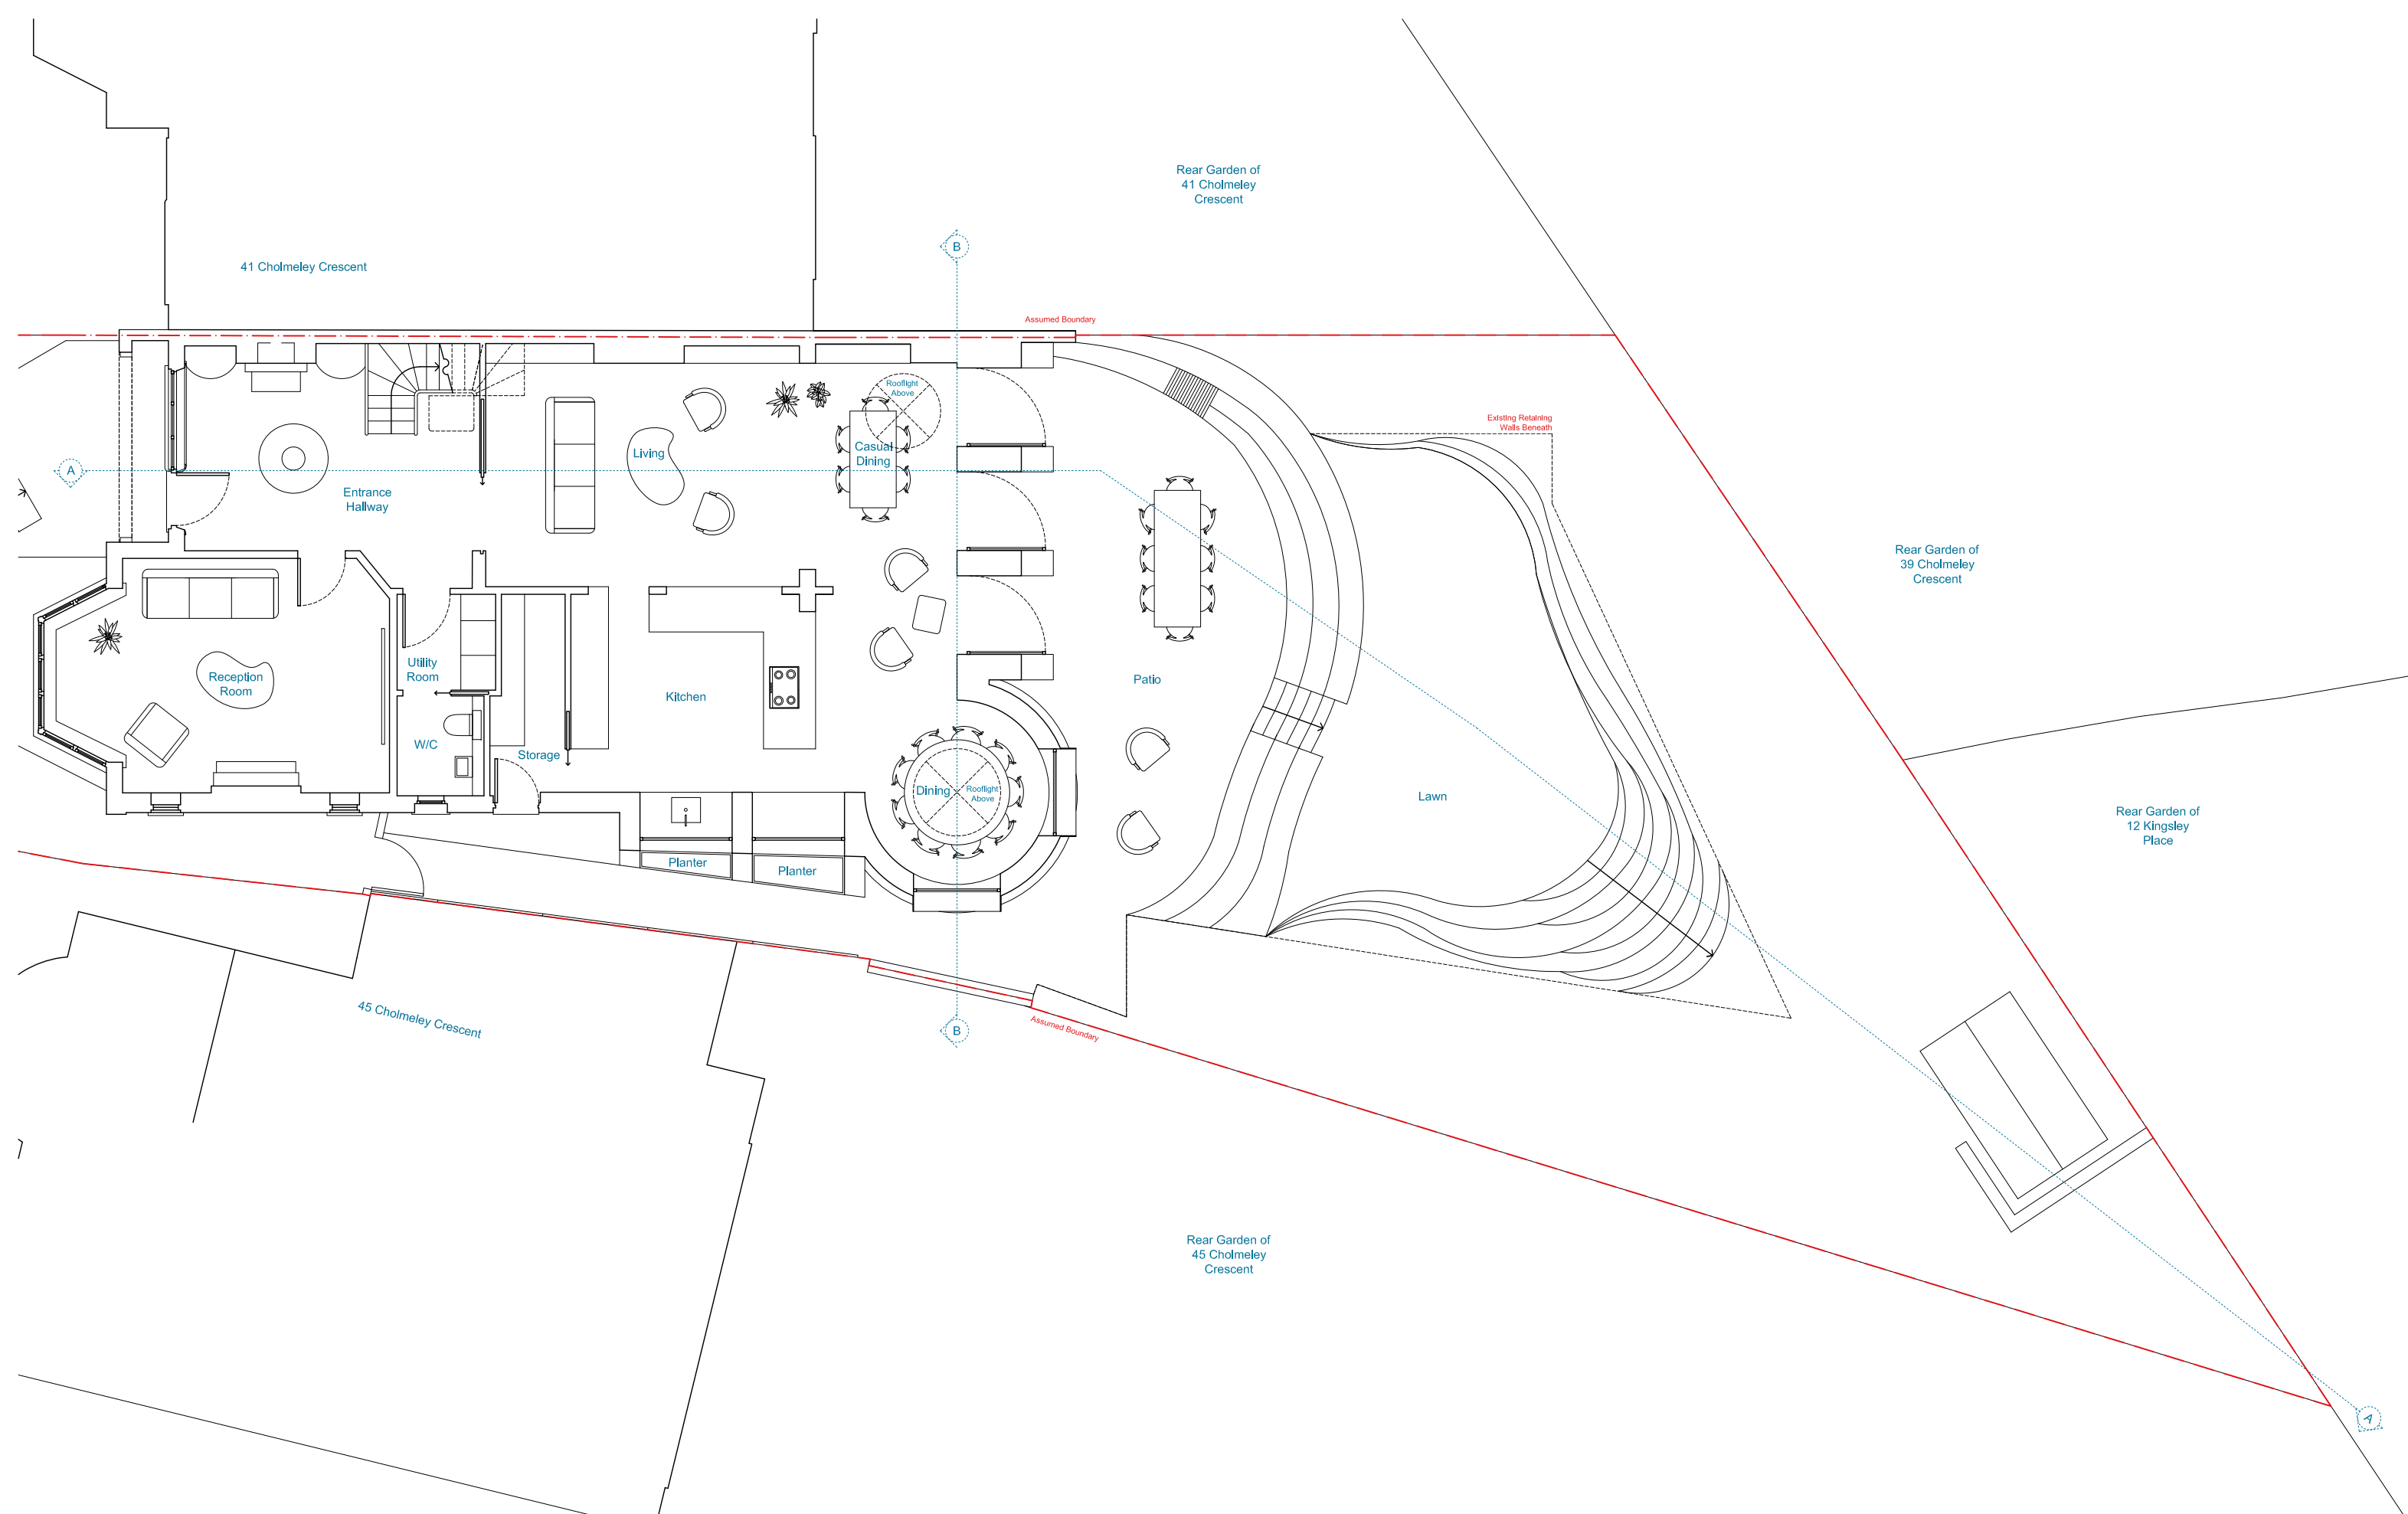



PLANNING

Title:	Proposed GF Plan	Dwg No.:	2247-150
Project:	43 Cholmeley Crescent	Scale:	1:100 @ A3
Date:	28.09.23	Rev:	P01

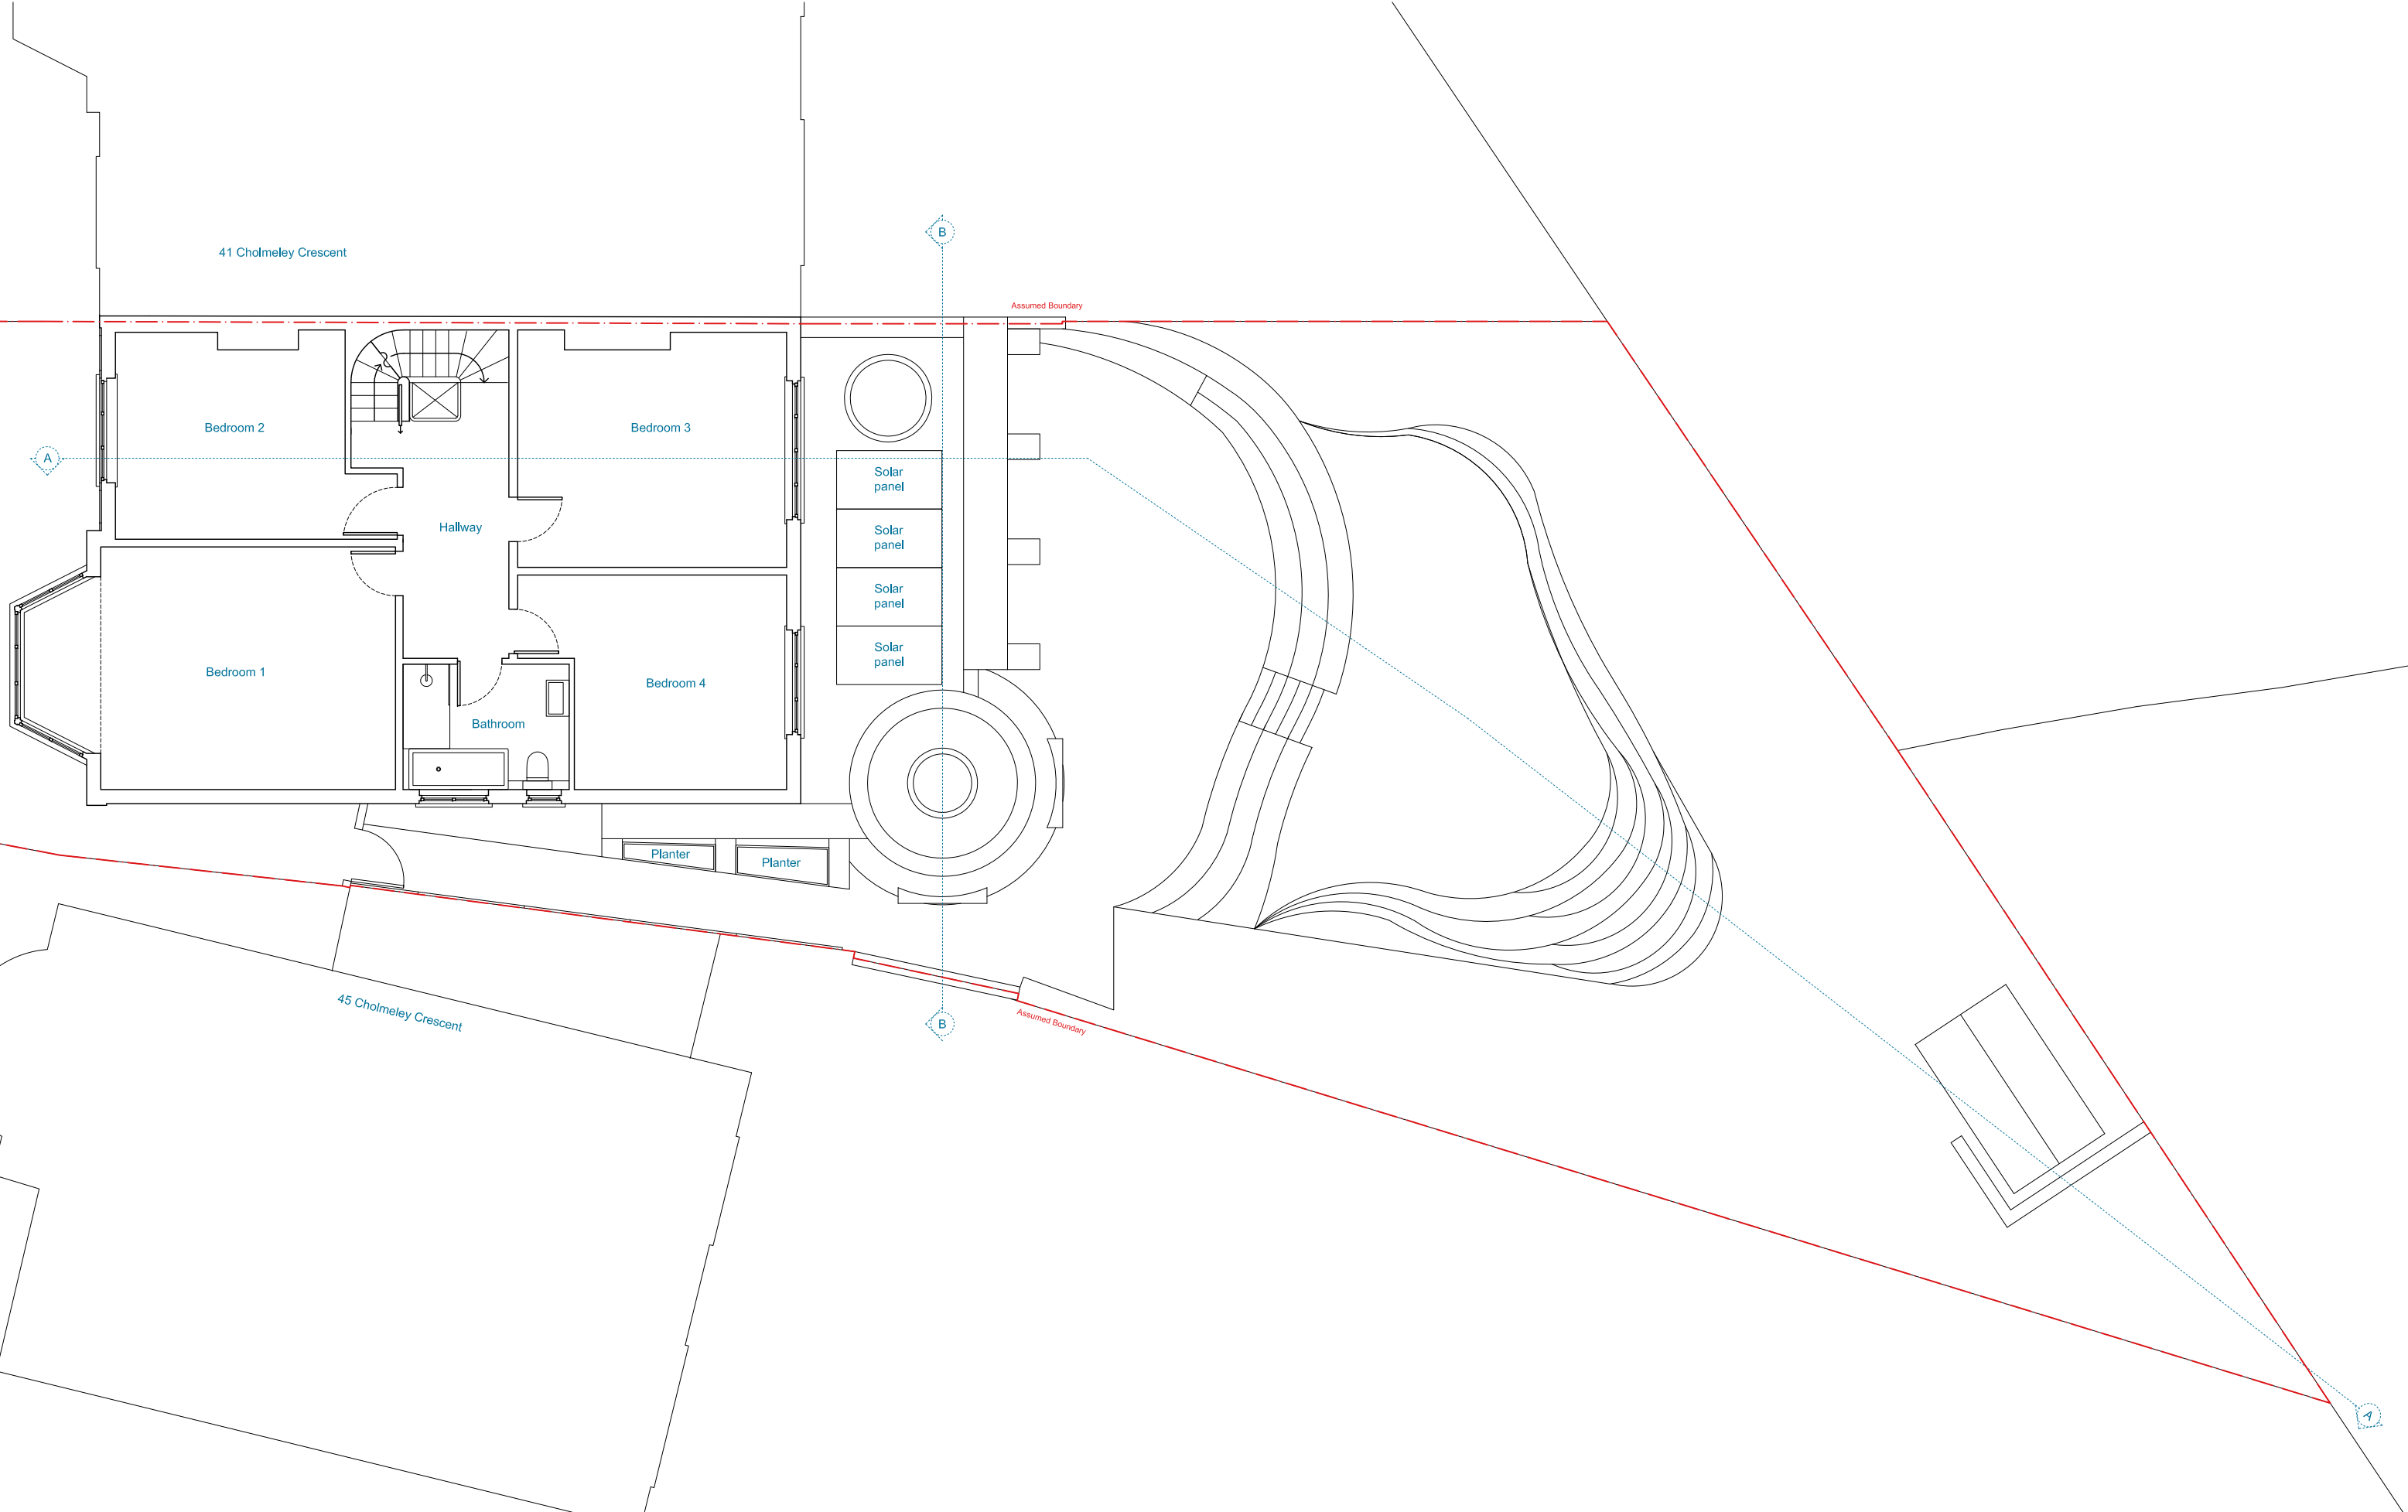

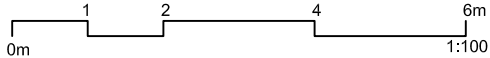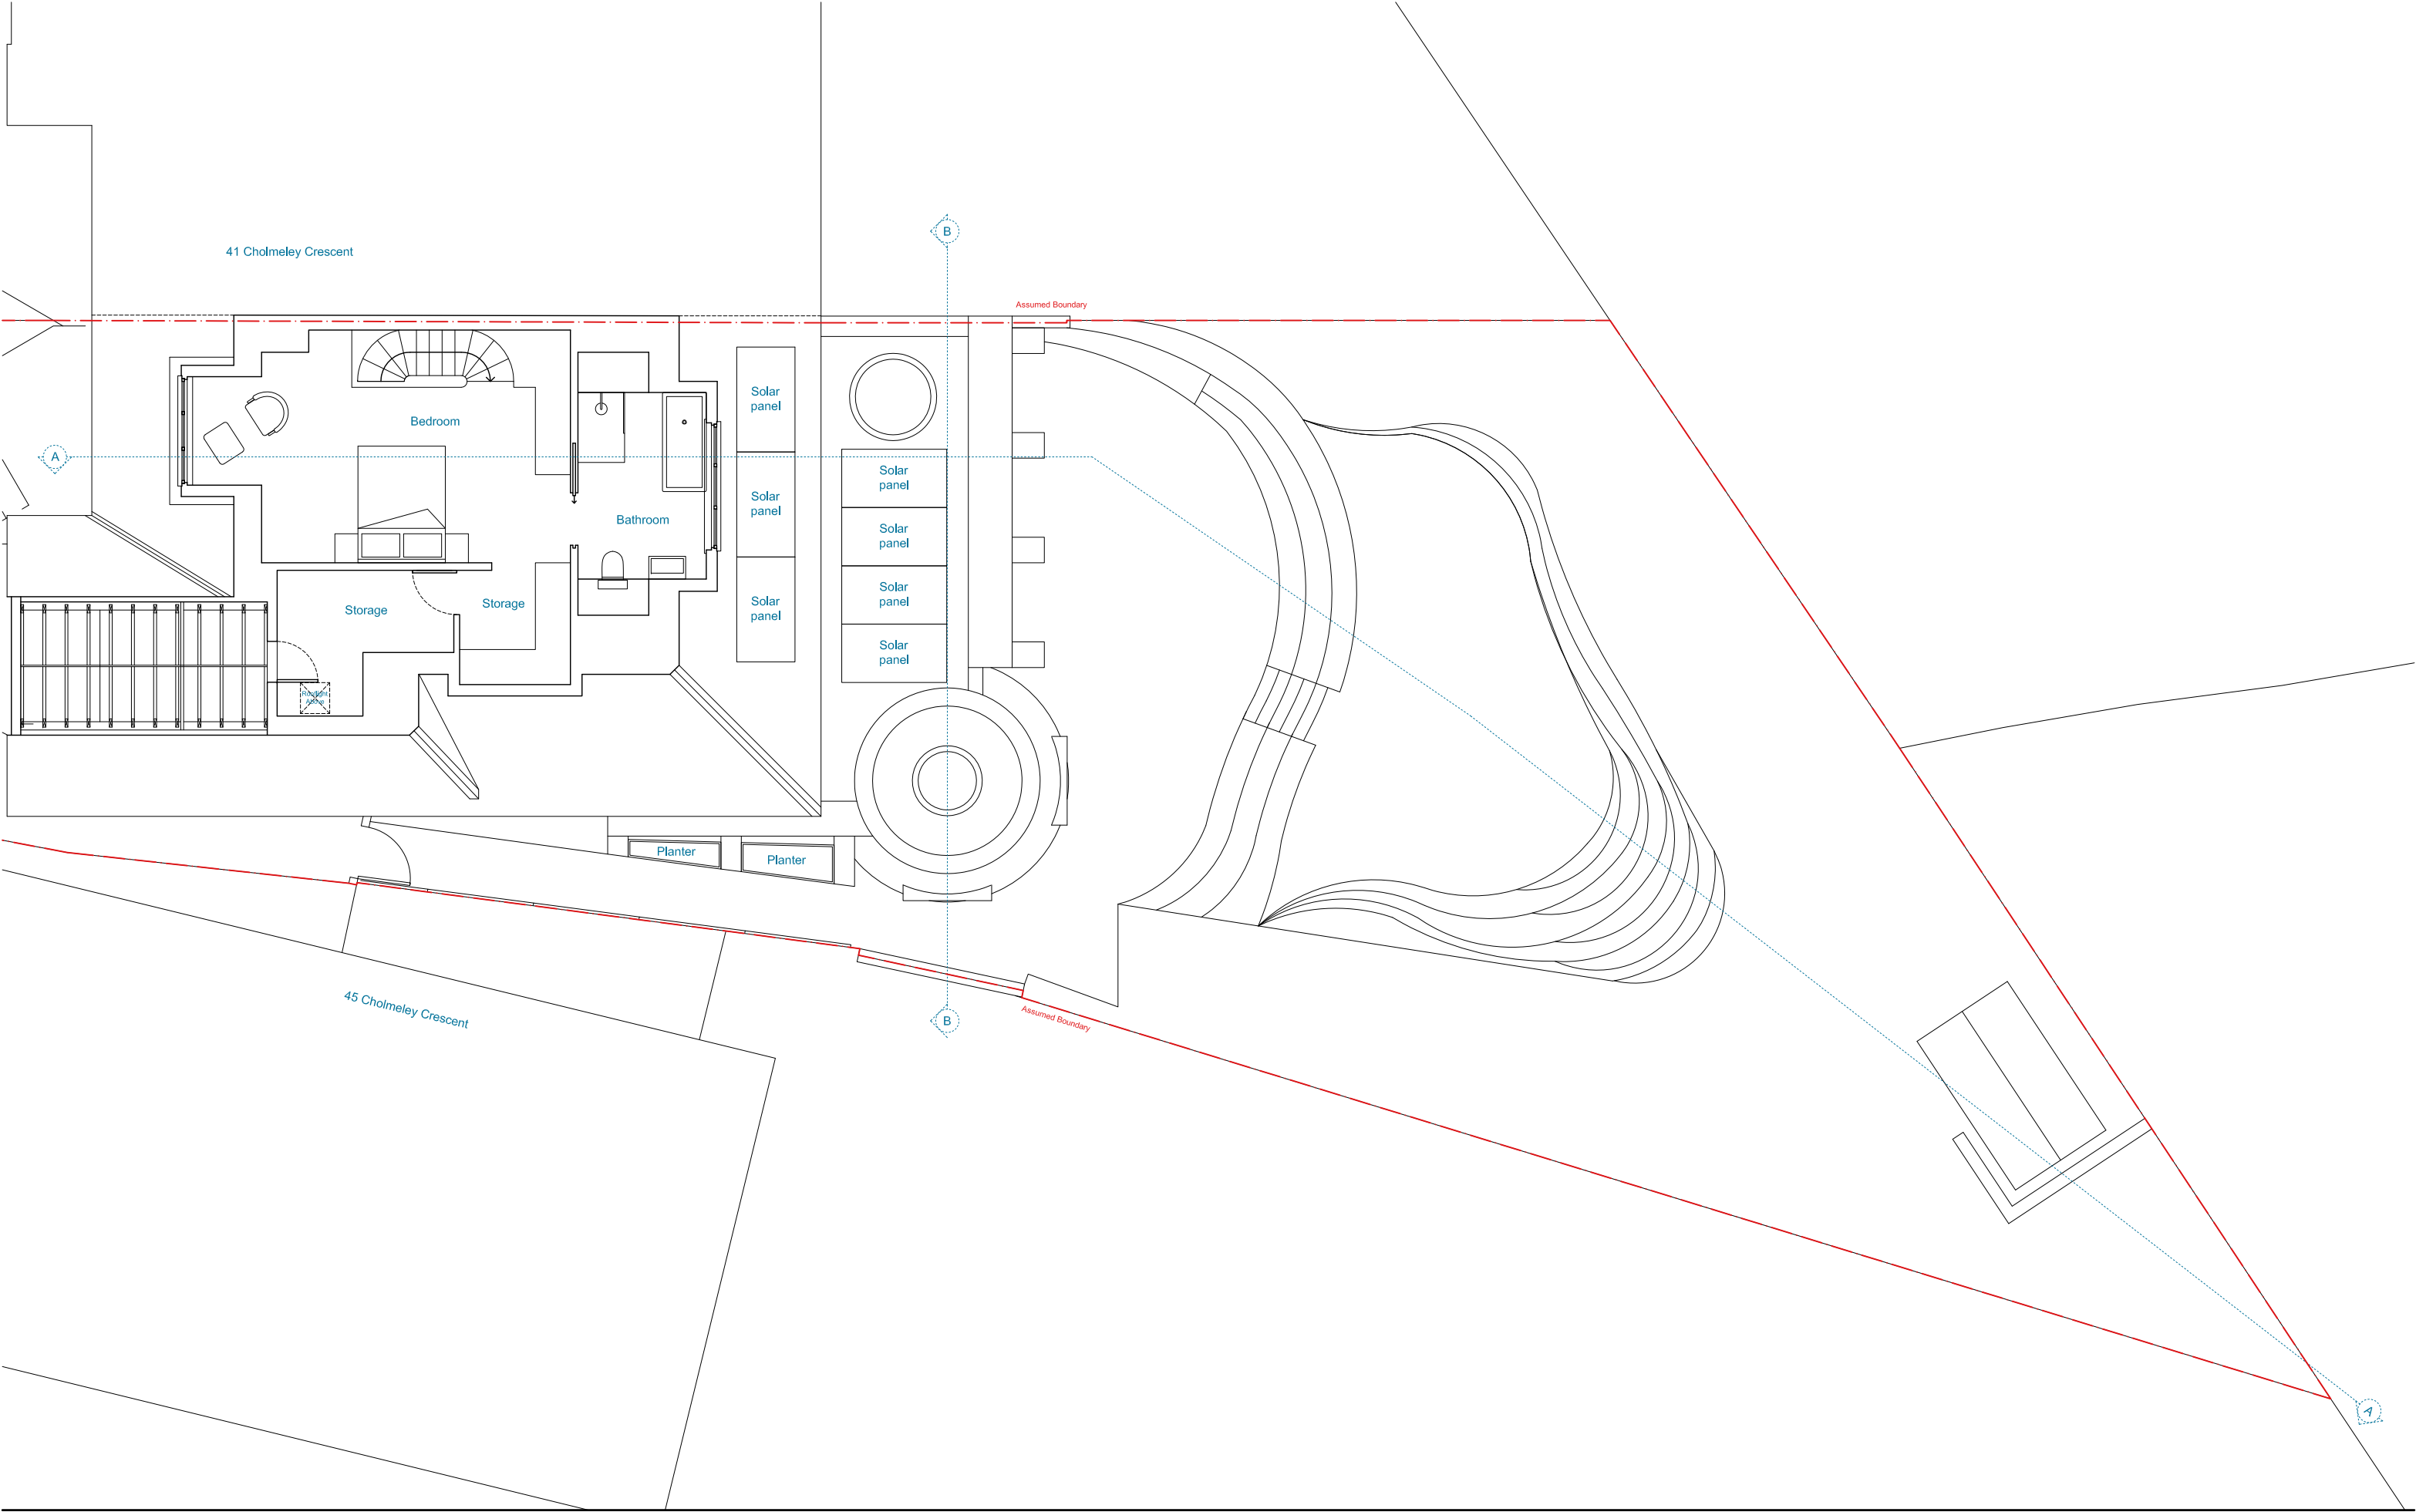

PLANNING

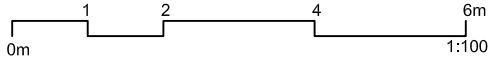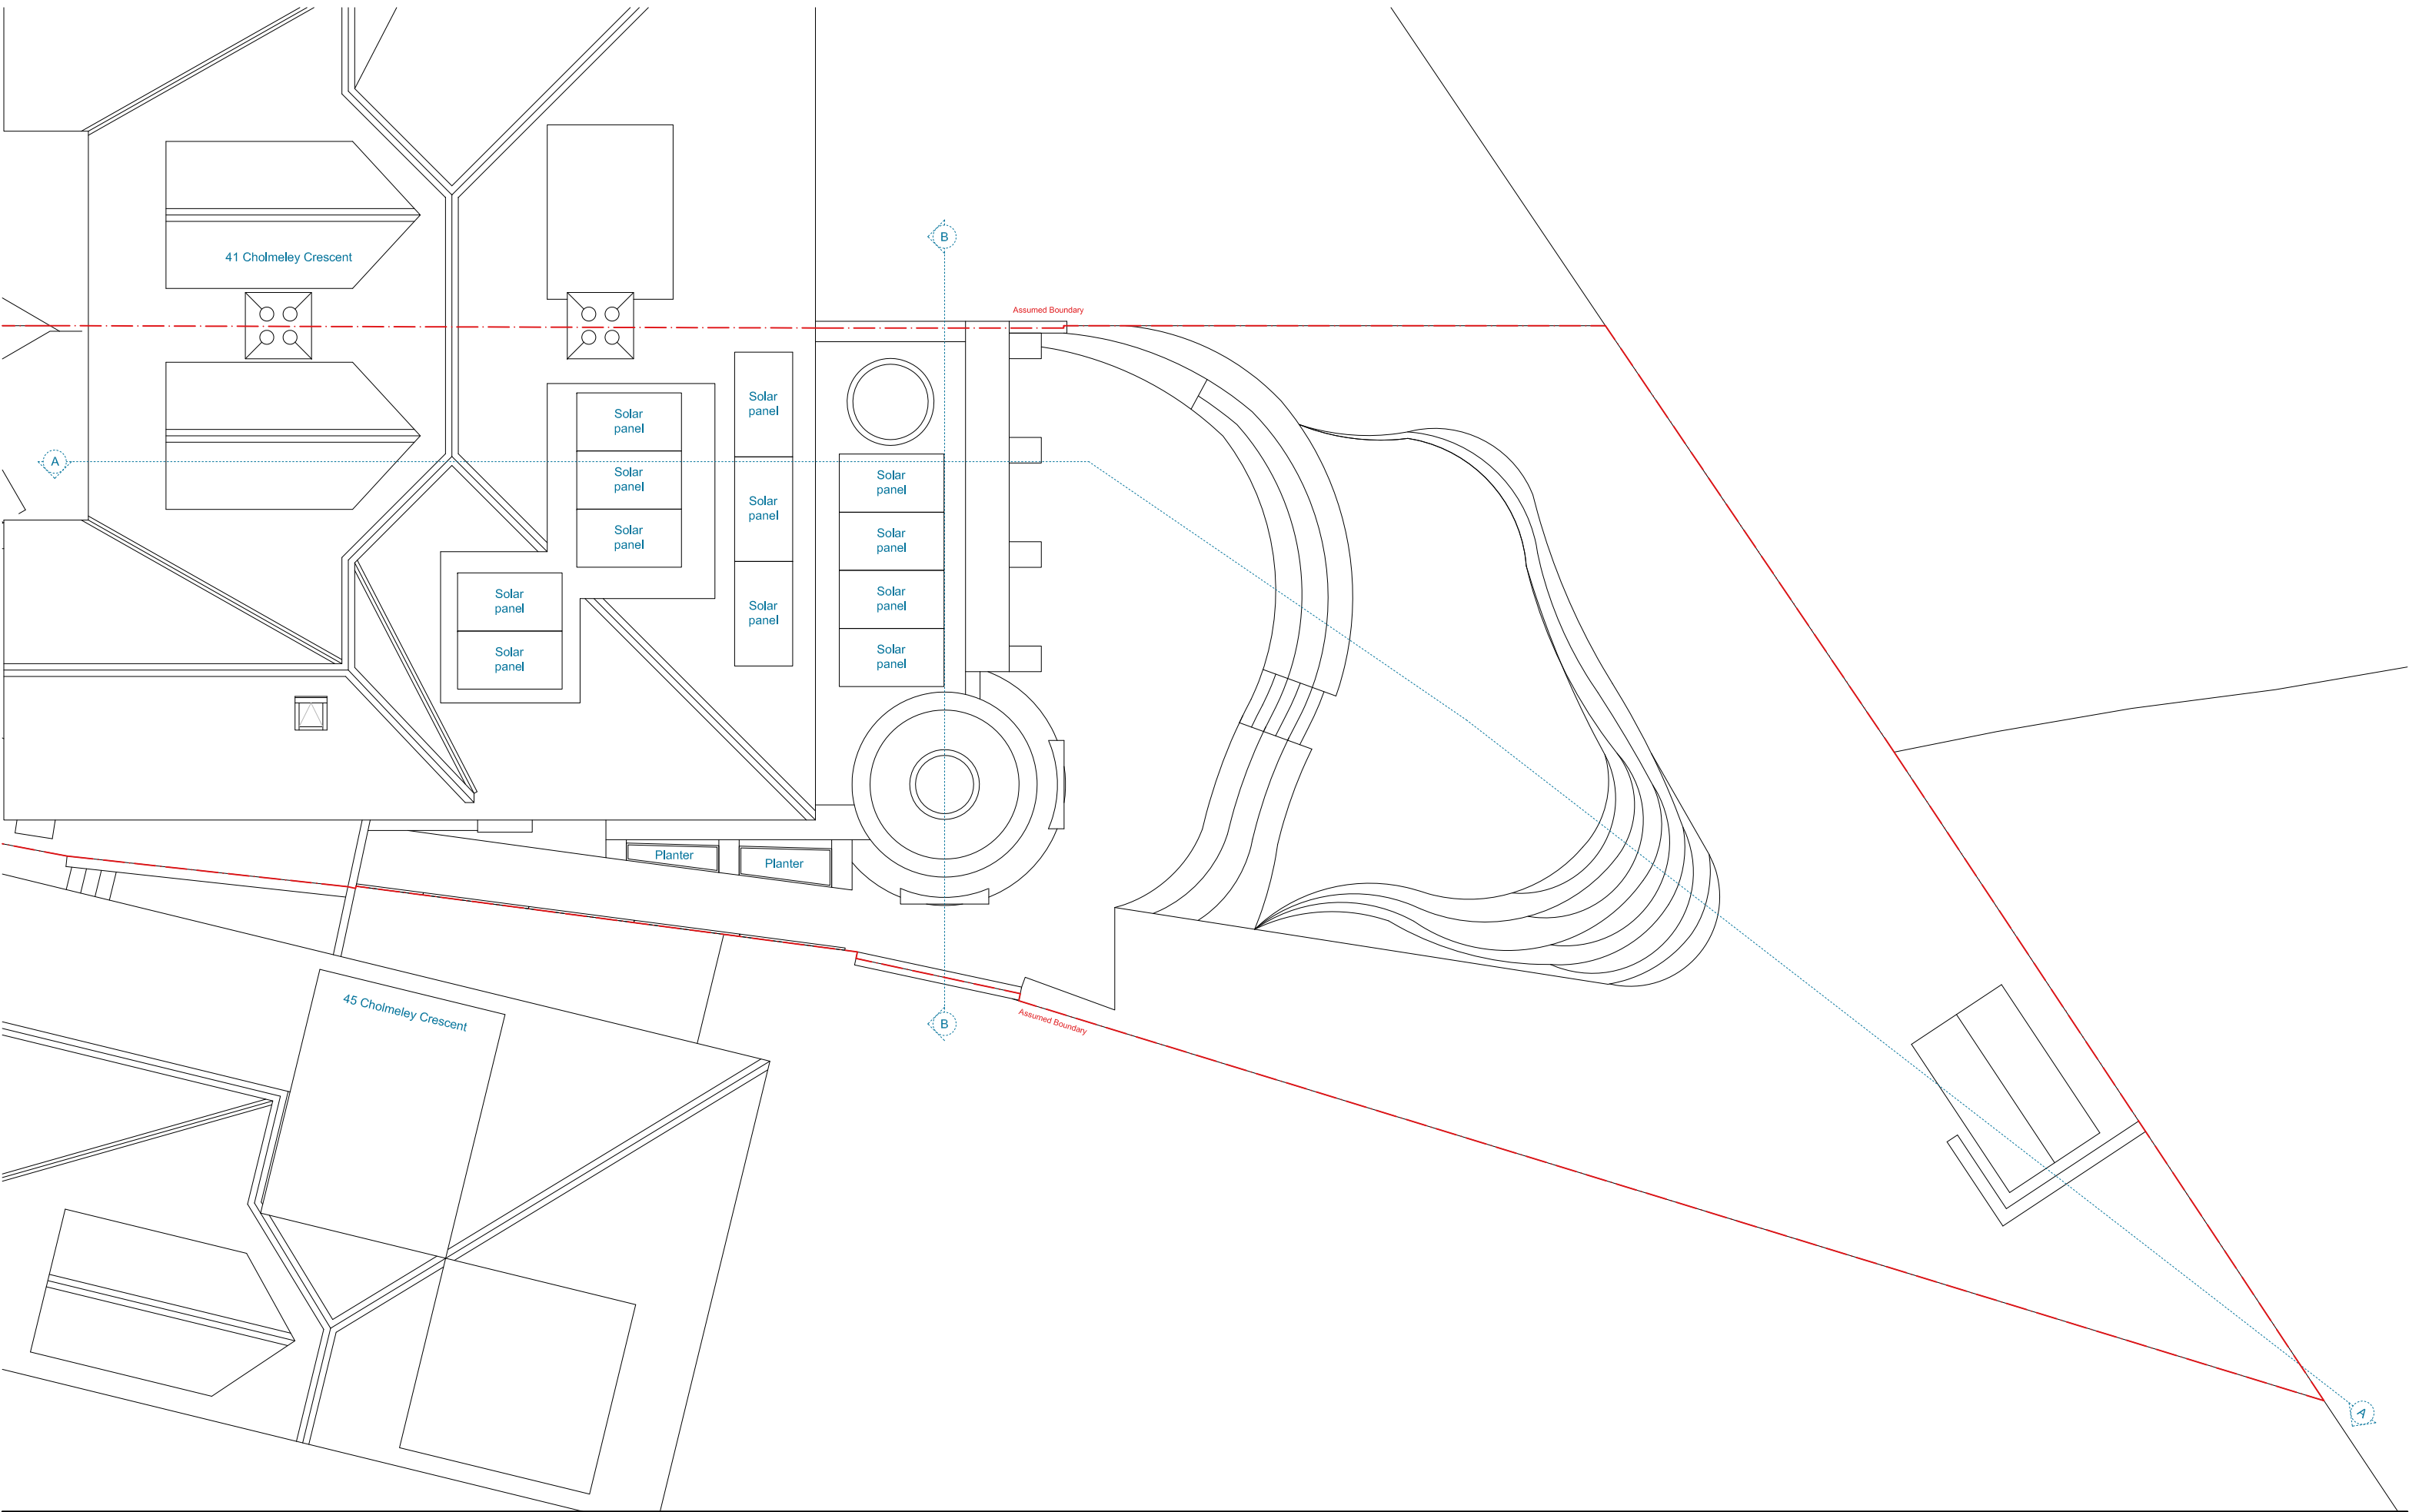

PLANNING



Front




Rear

Existing Materials Key	
01	Rough White Render
02	Painted Timber Windows/Doors
03	Velux Rooflight
04	Zinc Standing Seam
05	Terracotta Tiles
06	Timber Fence
07	Red Brick



Existing Materials Key

- 01 Rough White Render
- 02 Painted Timber Windows/Doors
- 03 Velux Rooflight
- 04 Zinc Standing Seam
- 05 Terracotta Tiles
- 06 Timber Fence
- 07 Red Brick

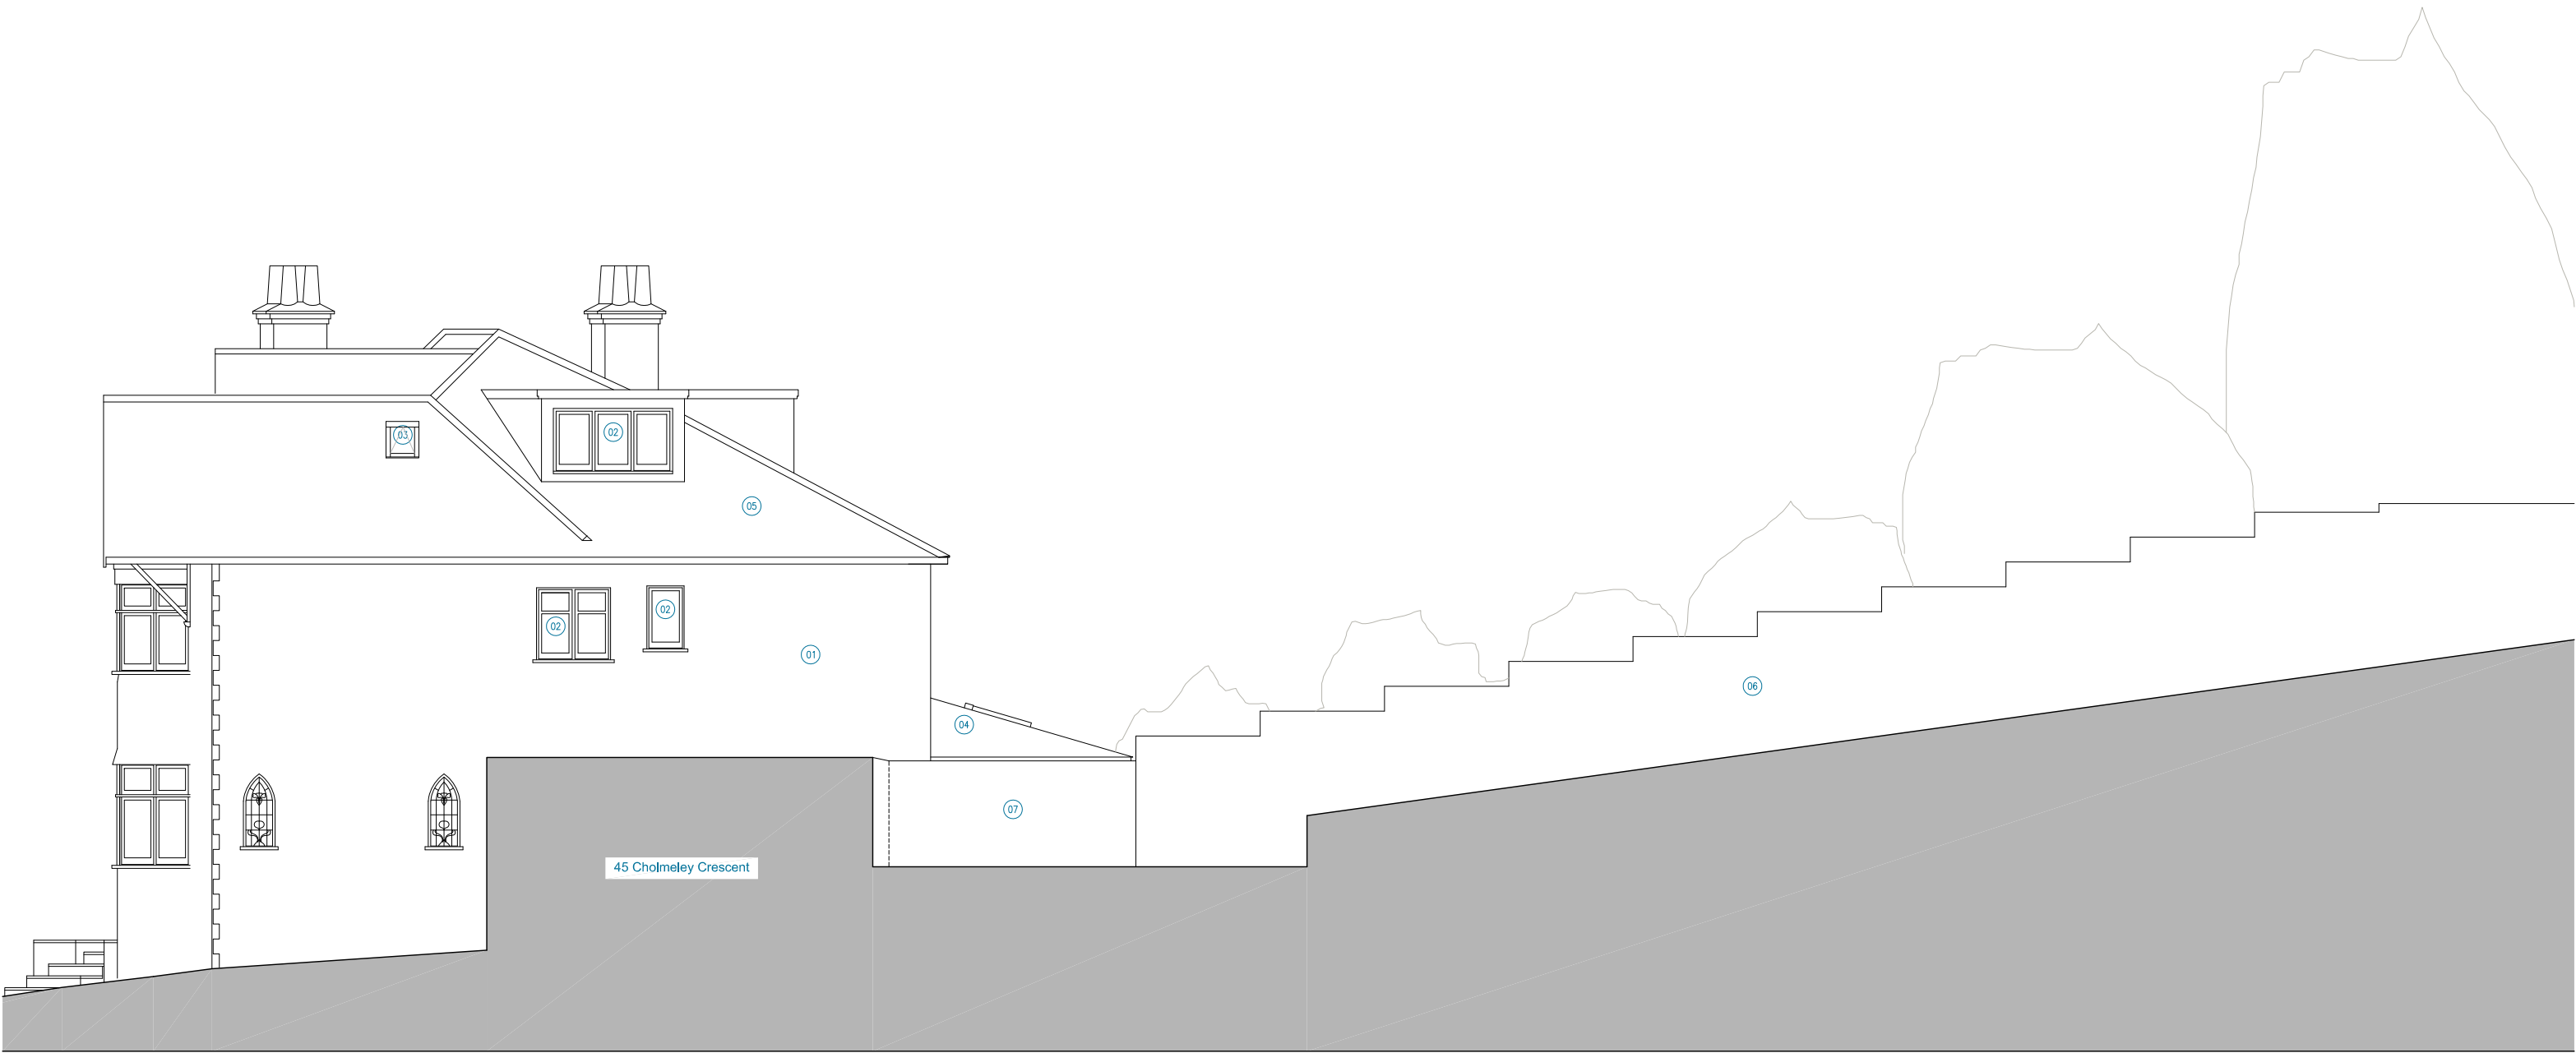

Existing Materials Key

- 01 Rough White Render
- 02 Painted Timber Windows/Doors
- 03 Velux Rooflight
- 04 Zinc Standing Seam
- 05 Terracotta Tiles
- 06 Timber Fence
- 07 Red Brick




Existing Materials Key

- 01 Rough White Render
- 02 Painted Timber Windows/Doors
- 03 Velux Rooflight
- 04 Zinc Standing Seam
- 05 Terracotta Tiles
- 06 Timber Fence
- 07 Red Brick




Front

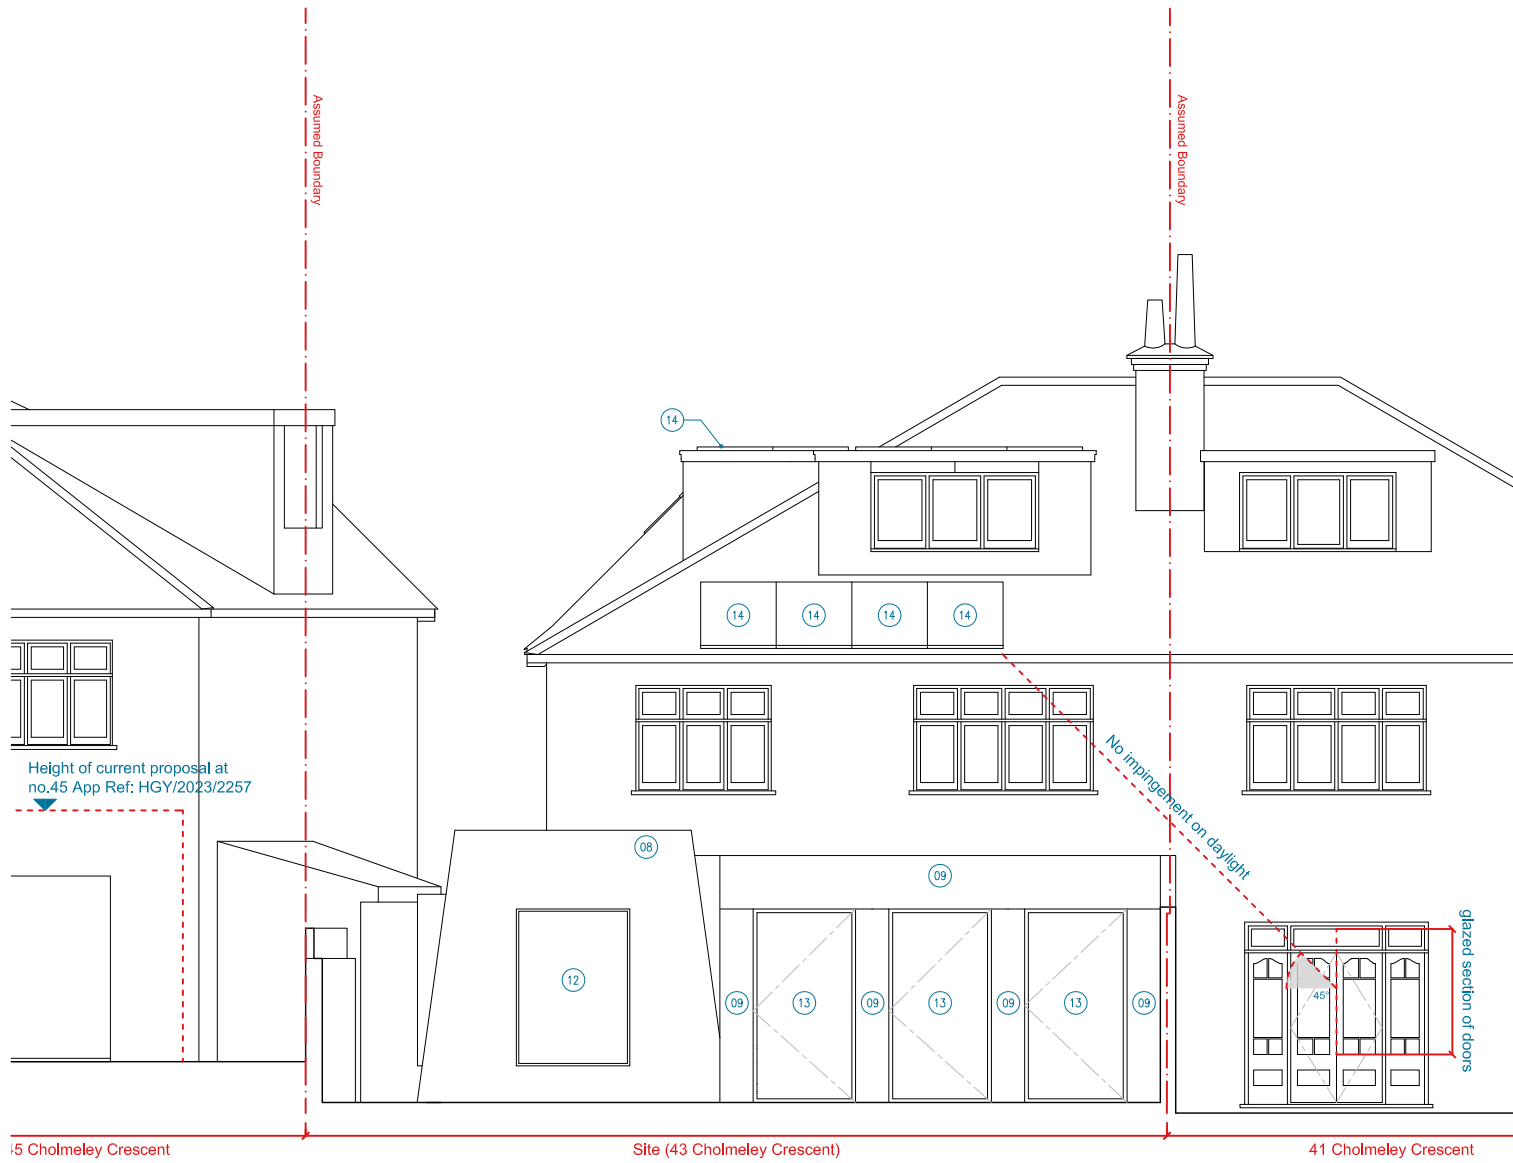


Rear

Proposed Materials Key-
See D&A Statement for more info

- 08 Red Brick
- 09 Rough Cut Structural Stone
- 10 Rough White Render
- 11 Aluminium Framed Window
- 12 Aluminium Framed Window with Steel Window Box
- 13 Aluminium Framed Door
- 14 Solar Panel

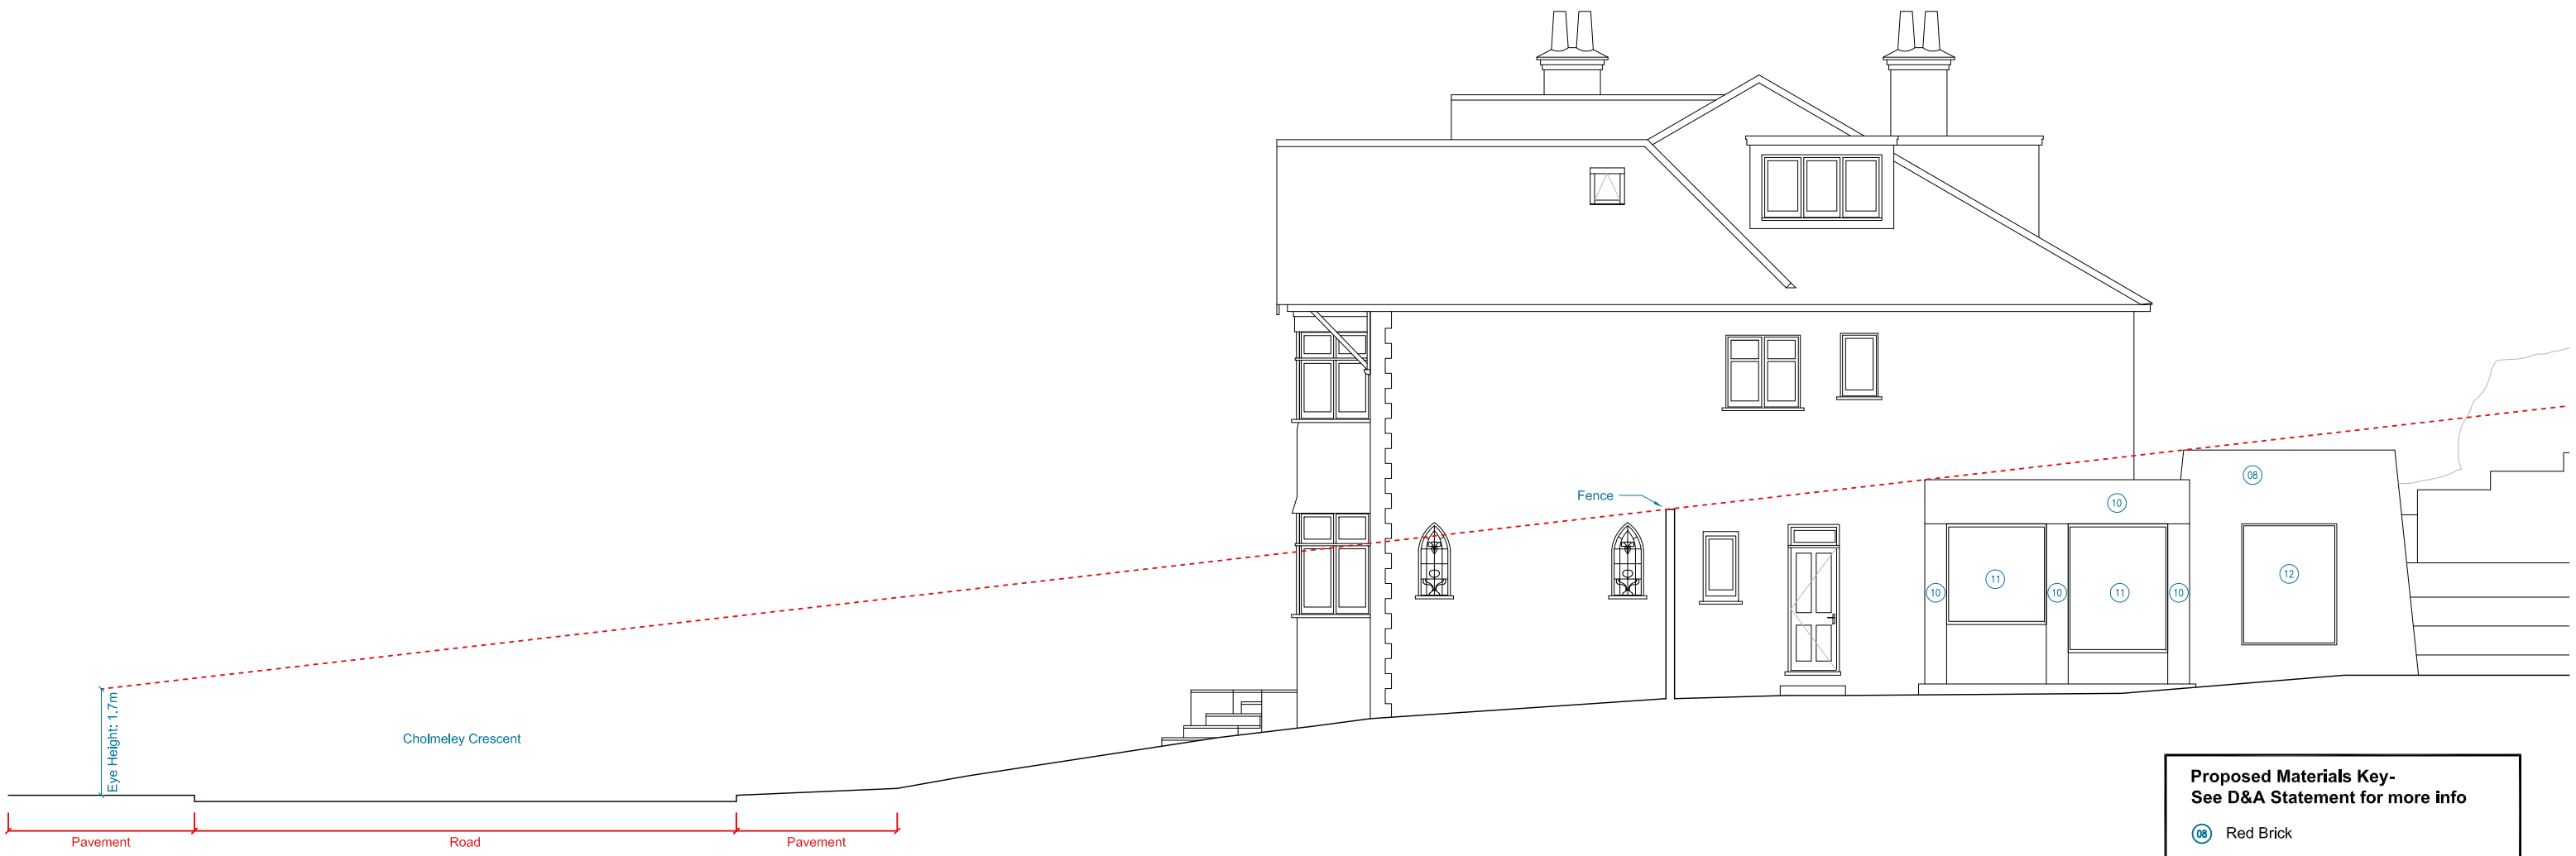


Proposed Materials Key- See D&A Statement for more info	
08	Red Brick
09	Rough Cut Structural Stone
10	Rough White Render
11	Aluminium Framed Window
12	Aluminium Framed Window with Steel Window Box
13	Aluminium Framed Door
14	Solar Panel

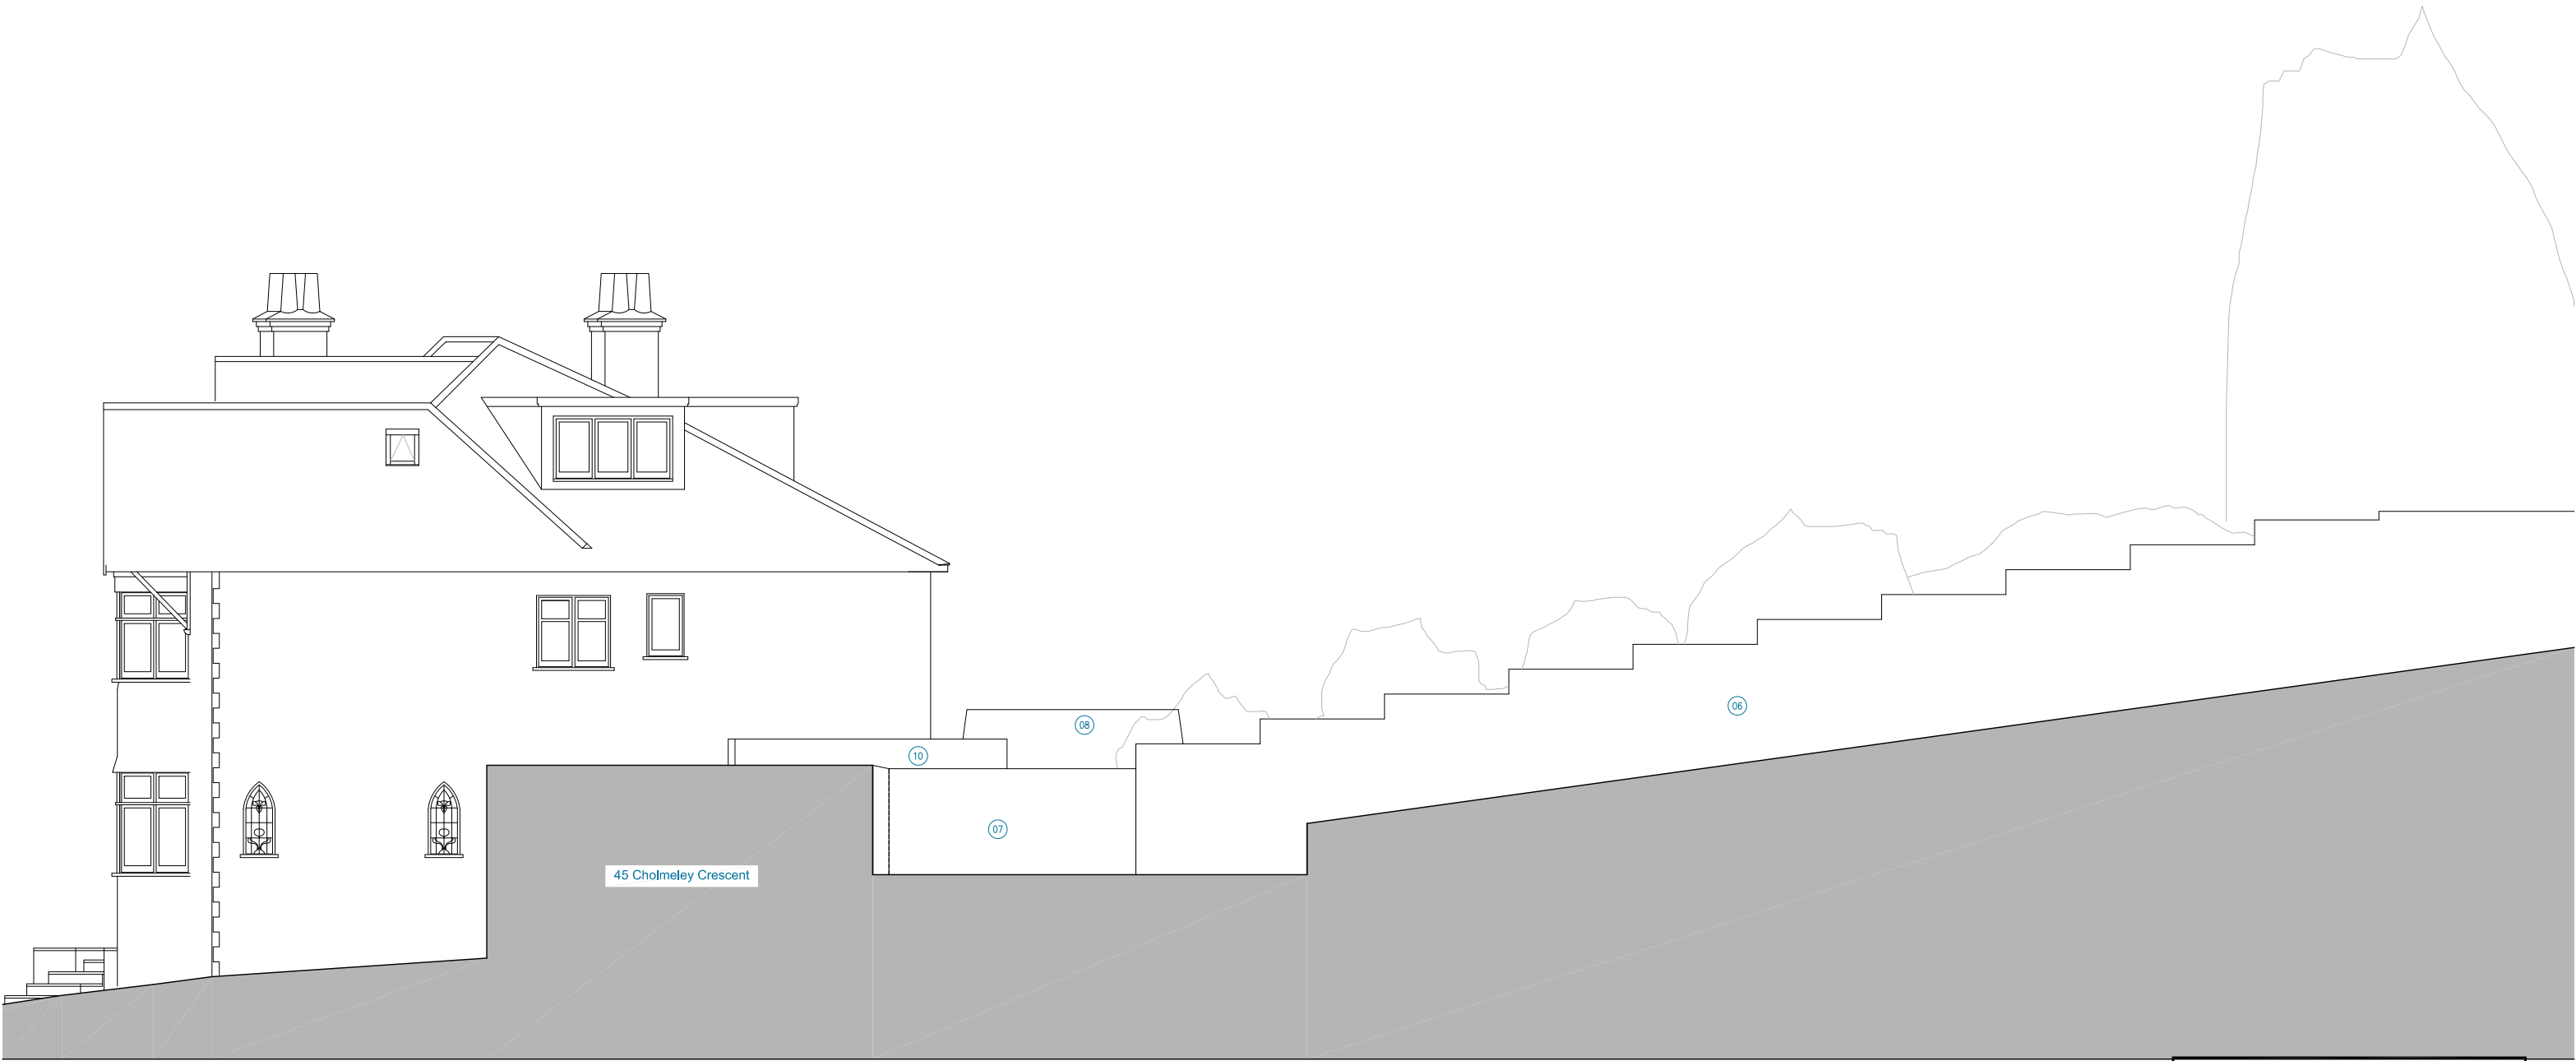

Existing Materials Key	
01	Rough White Render
02	Painted Timber Windows/Doors
03	Velux Rooflight
04	Zinc Standing Seam
05	Terracotta Tiles
06	Timber Fence
07	Red Brick

Proposed Materials Key- See D&A Statement for more info	
08	Red Brick
09	Rough Cut Structural Stone
10	Rough White Render
11	Aluminium Framed Window
12	Aluminium Framed Window with Steel Window Box
13	Aluminium Framed Door
14	Solar Panel

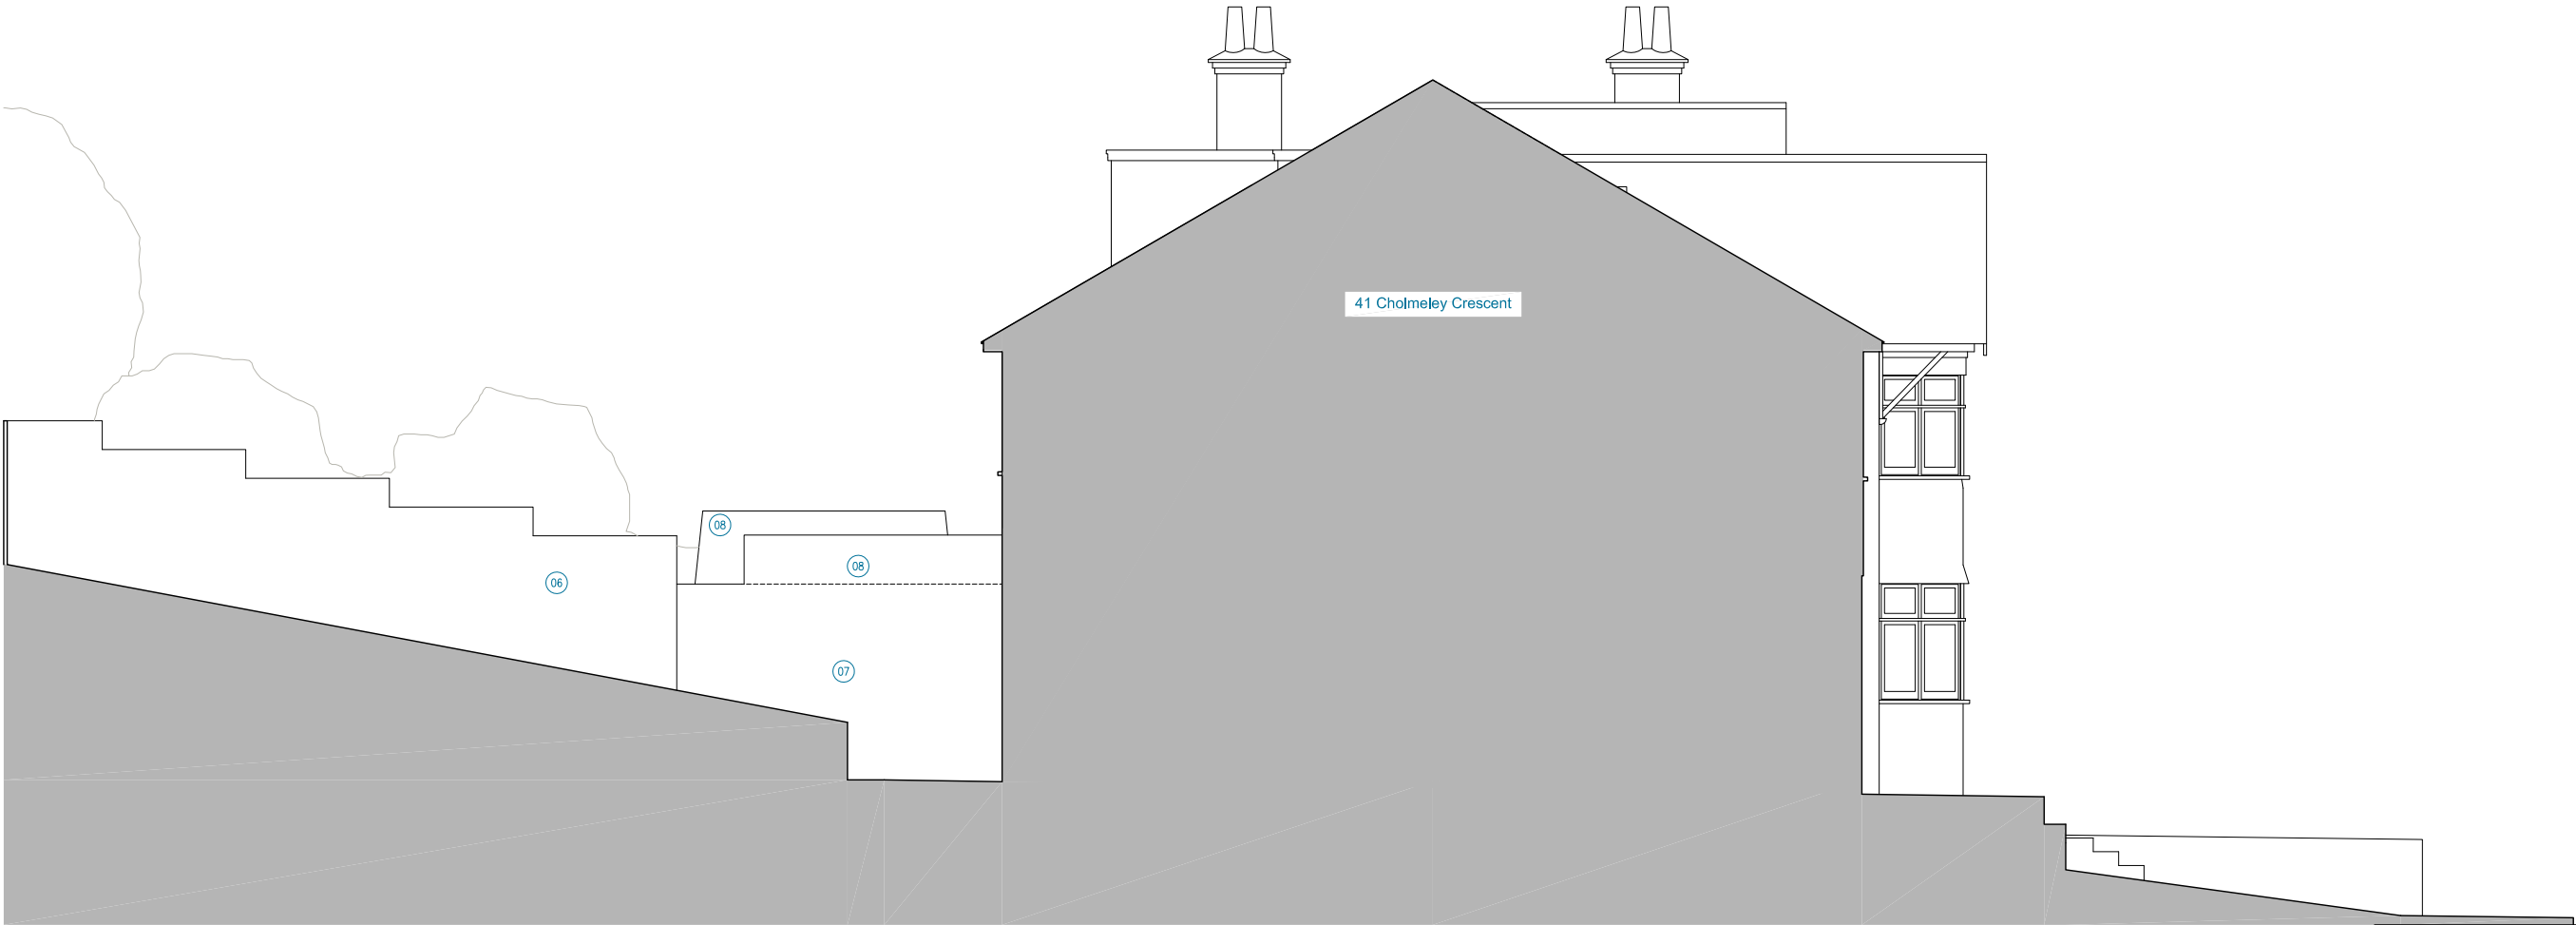

Existing Materials Key

- 01 Rough White Render
- 02 Painted Timber Windows/Doors
- 03 Velux Rooflight
- 04 Zinc Standing Seam
- 05 Terracotta Tiles
- 06 Timber Fence
- 07 Red Brick

**Proposed Materials Key-
See D&A Statement for more info**

- 08 Red Brick
- 09 Rough Cut Structural Stone
- 10 Rough White Render
- 11 Aluminium Framed Window
- 12 Aluminium Framed Window with Steel Window Box
- 13 Aluminium Framed Door
- 14 Solar Panel

