



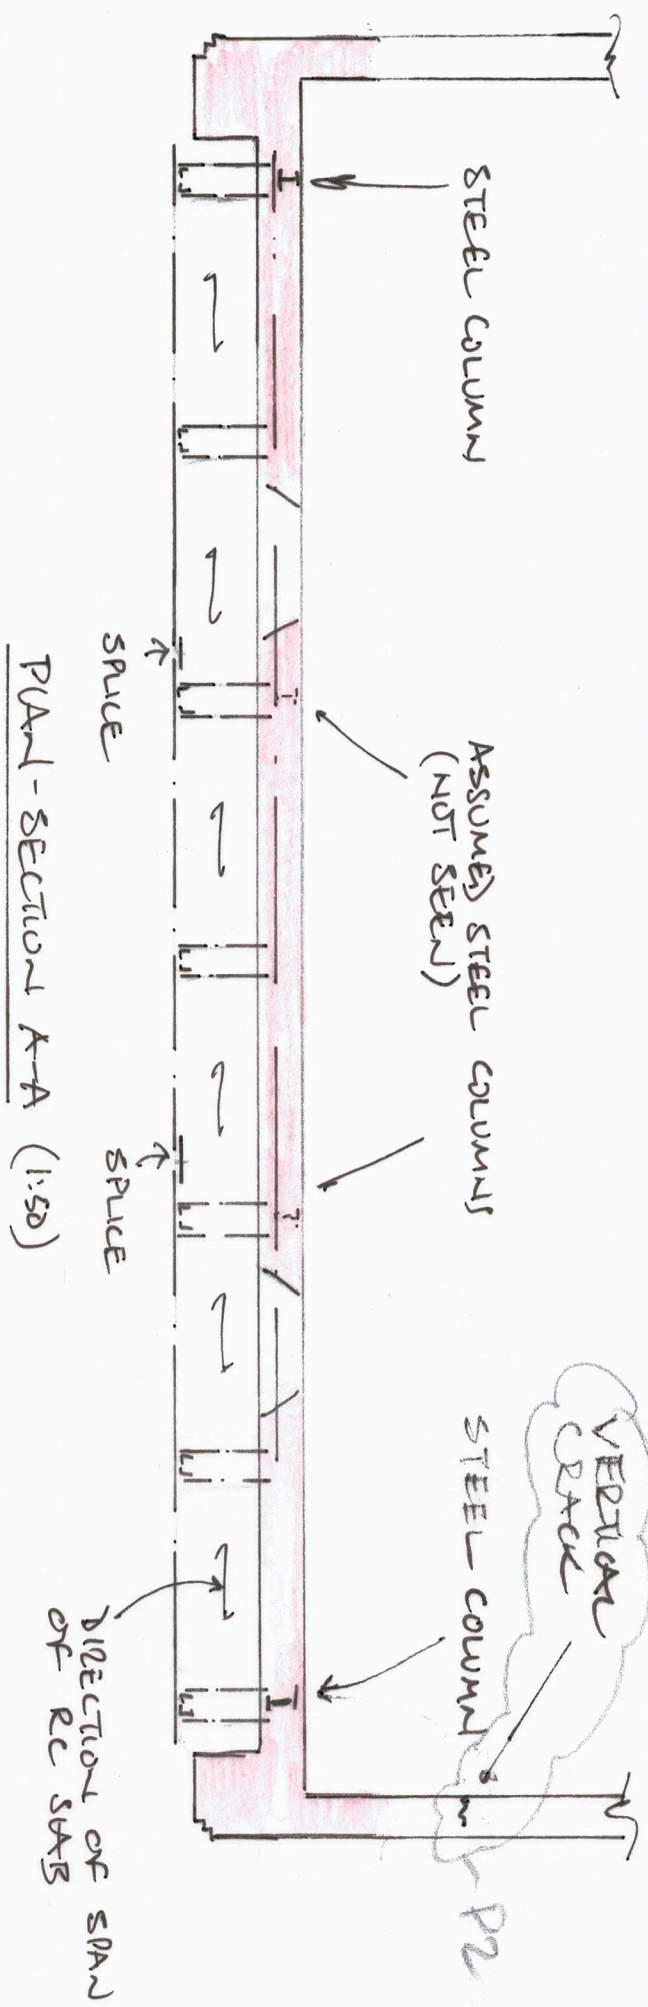

PLAN - SECTION A-A (1:50)

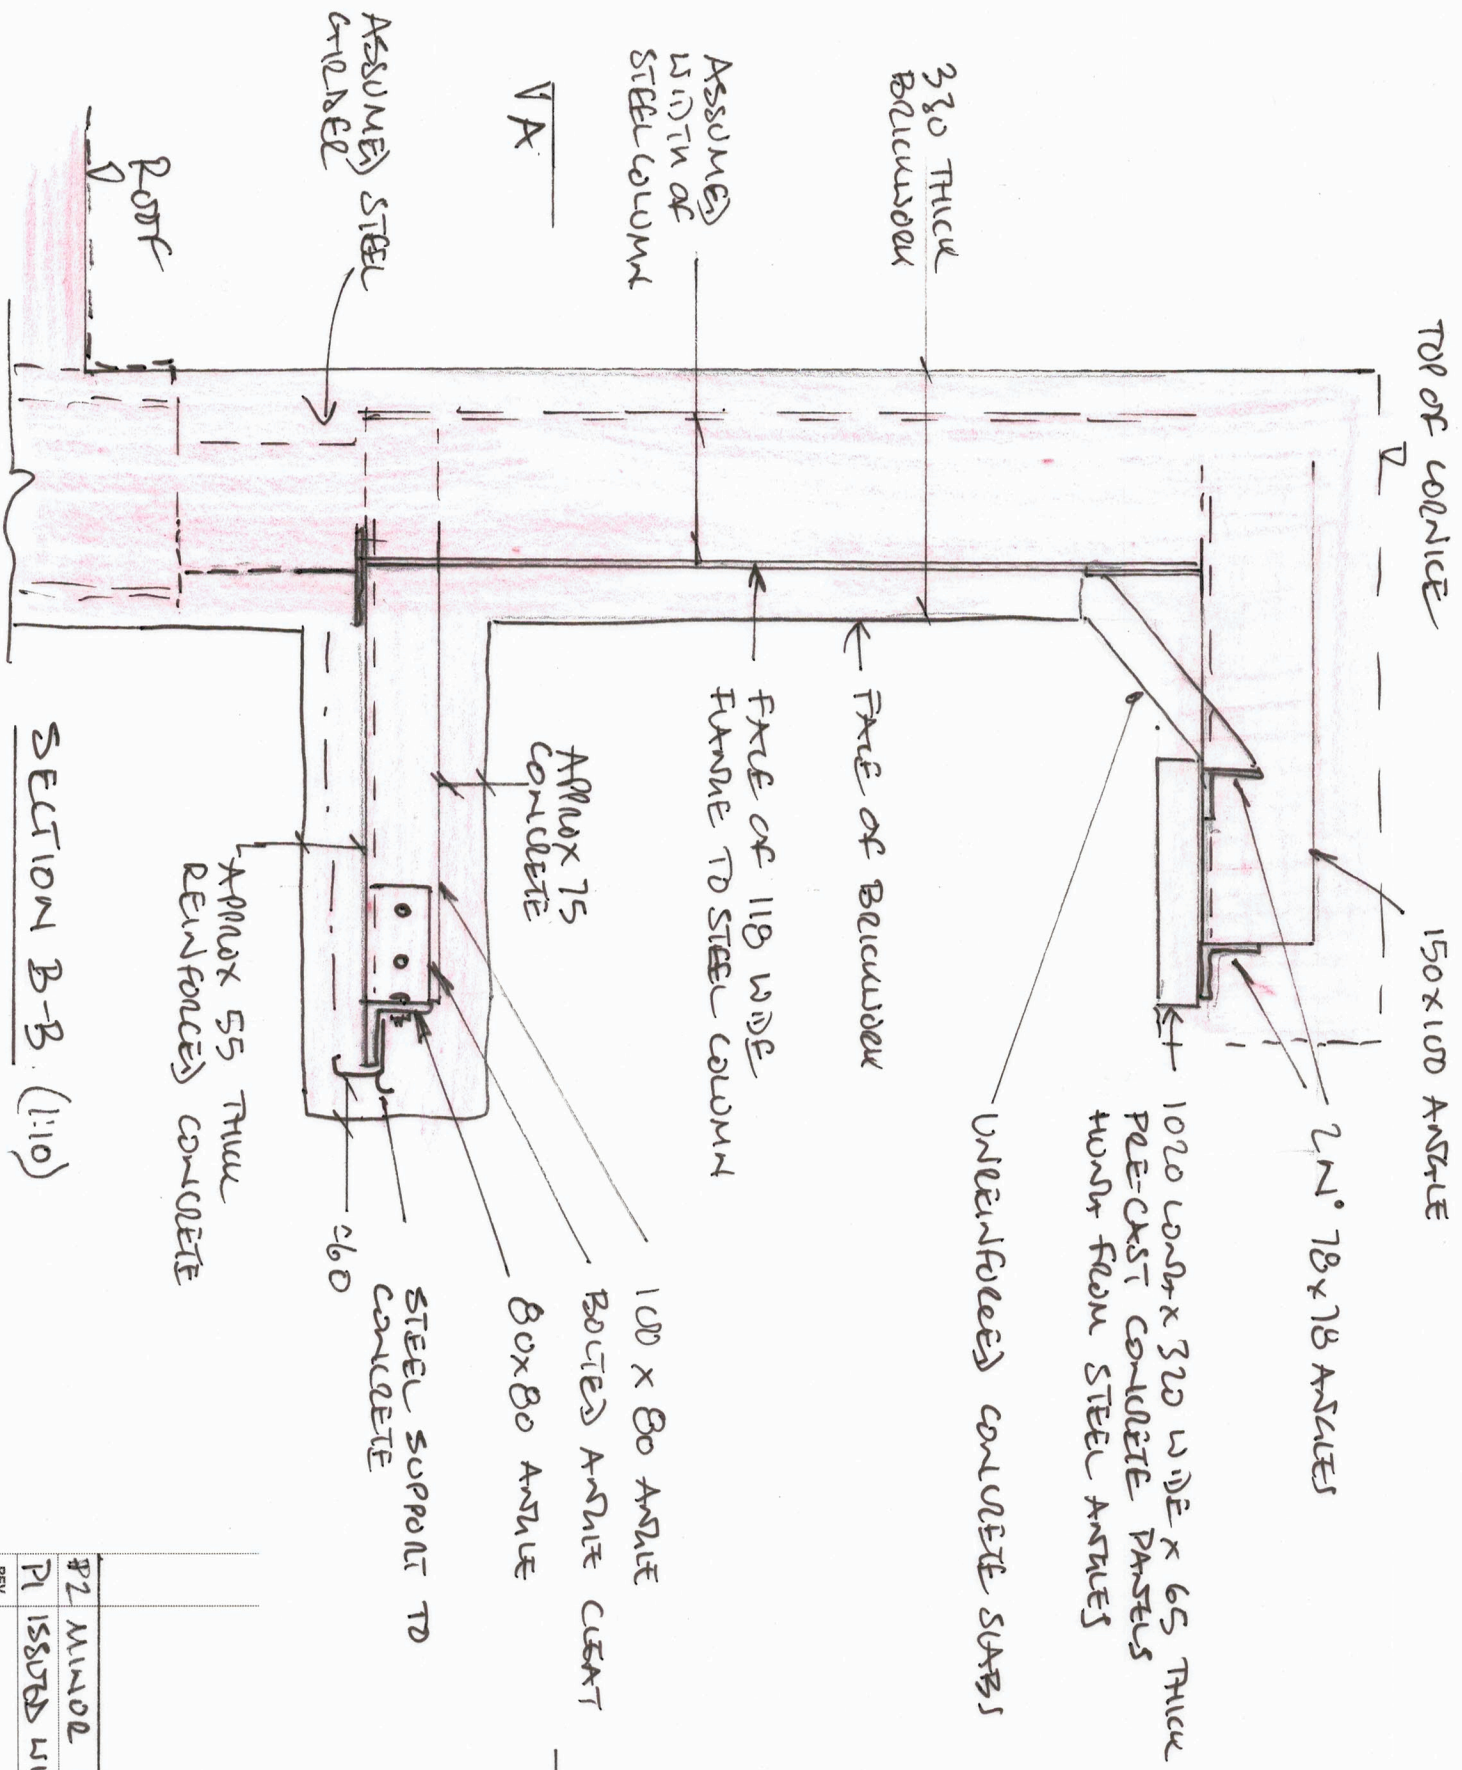

SECTION B-B (1:10)

REV	DESCRIPTION	DATE	BY	AUTH
P2	MINOR UPDATE	17.7.13	ST	
P1	ISSUED WITH LETTER.	27.5.12	ST	

Stand Consulting Engineers 52 Foundling Court, The Brunswick Centre, Marchmont Street, London, WC1N 1AN Tel: 020 7278 6136 www.standengineers.co.uk info@standengineers.co.uk				
PROJECT DOMINION CENTRE WOOD GREEN		TITLE CORNICE EXISTING STRUCTURE		
DATE	DRAWN	AUTHORISED	PROJECT NO.	DRAWING NO.
25.5.12	ST		860	SK1
				ADDED
				P2