



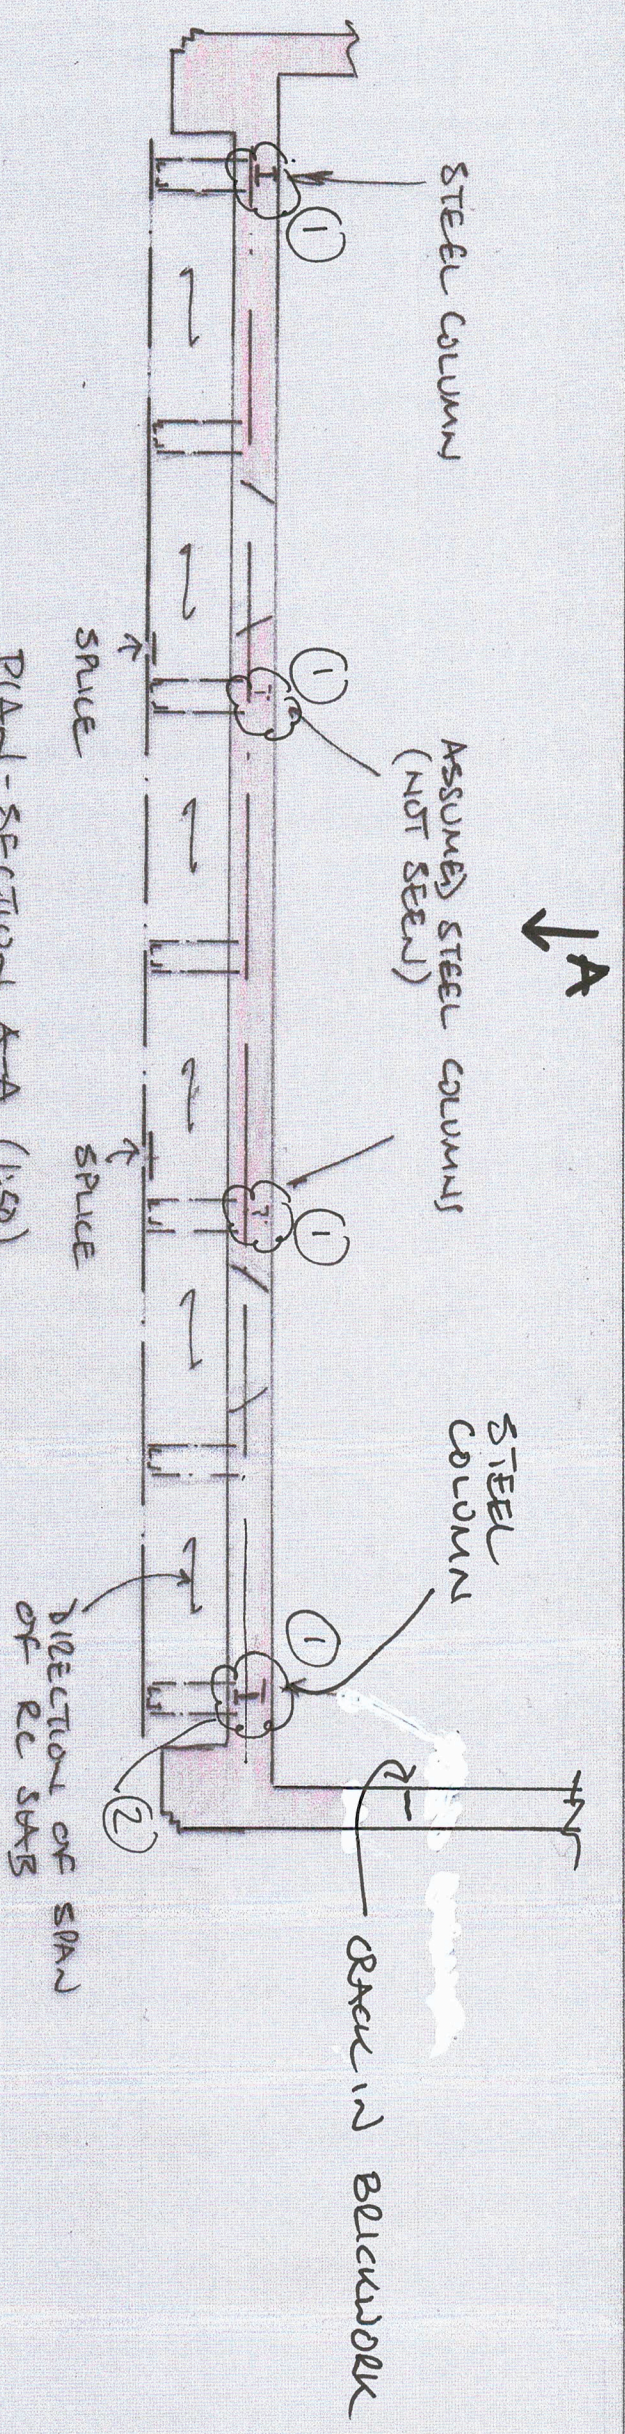

PLAN - SECTION A-A (1:50)

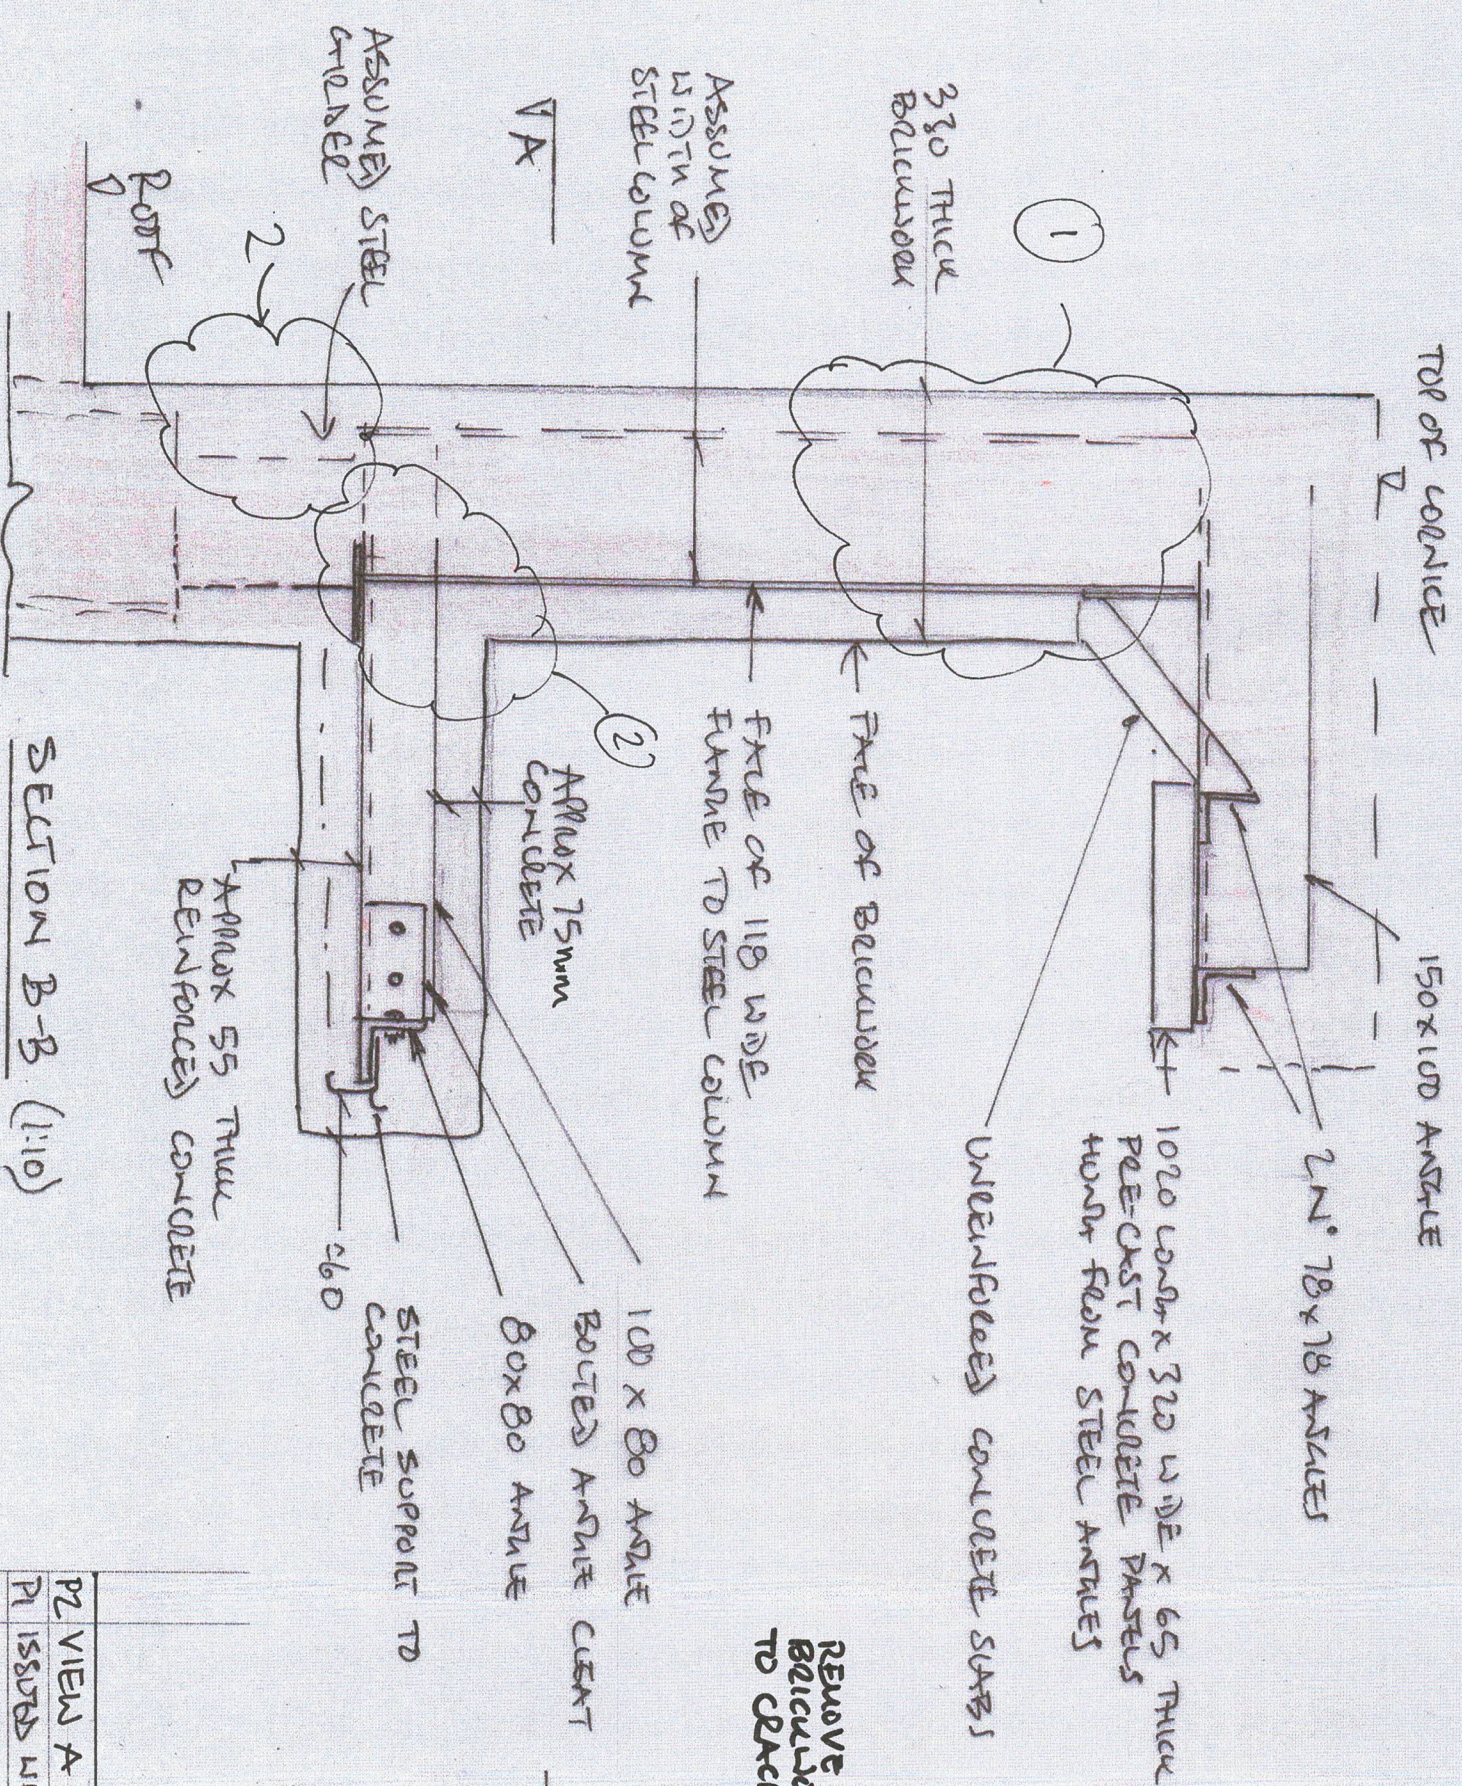


SECTION B-B (1:10)

INVESTIGATIONS

- ① EXPOSE COLUMNS TO CONFIRM LOCATION, SIZE & CONDITION
- ② EXPOSE BEAM TO CONFIRM SIZE & CONDITION & CONNECTIONS

VIEW A (1:100)

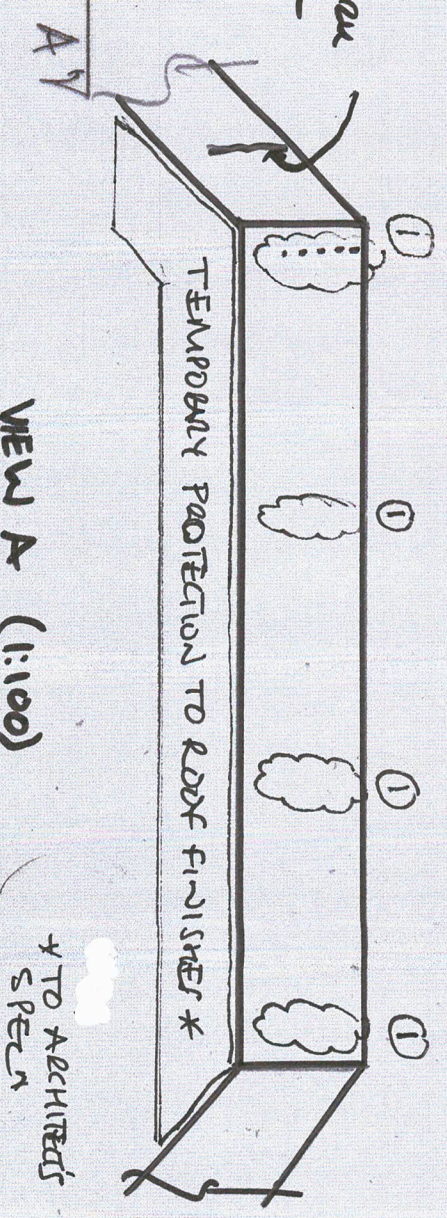

- NOTES:
- ALL EXPOSED AREAS TO BE INSPECTED BY ENGINEER.
 - AFTER INSPECTION EXPOSED AREAS TO BE COVERED WITH WATERPROOF PROTECTION TO ARCHITECTS SPEC.

REV	DESCRIPTION	DATE	BY	AUTH
P2	VIEW A ADDED	17.12.15		
P1	ISSUED WITH LETTER.	27.5.12	ST	

PROJECT	TITLE	DATE	DRAWN	AUTHORISED	PROJECT NO.	DRAWING NO.	SCALE	REV
Stand Consulting Engineers 52 Foundling Court, The Brunswick Centre, Marlborough Street, London, WC1N 1AN	DOMINION CENTRE WOOD GREEN	25.5.12	ST		860	SK2	AS	P2

Stand Consulting Engineers
52 Foundling Court, The Brunswick Centre,
Marlborough Street, London, WC1N 1AN
Tel: 020 7278 6136
www.standengineers.co.uk
info@standengineers.co.uk