


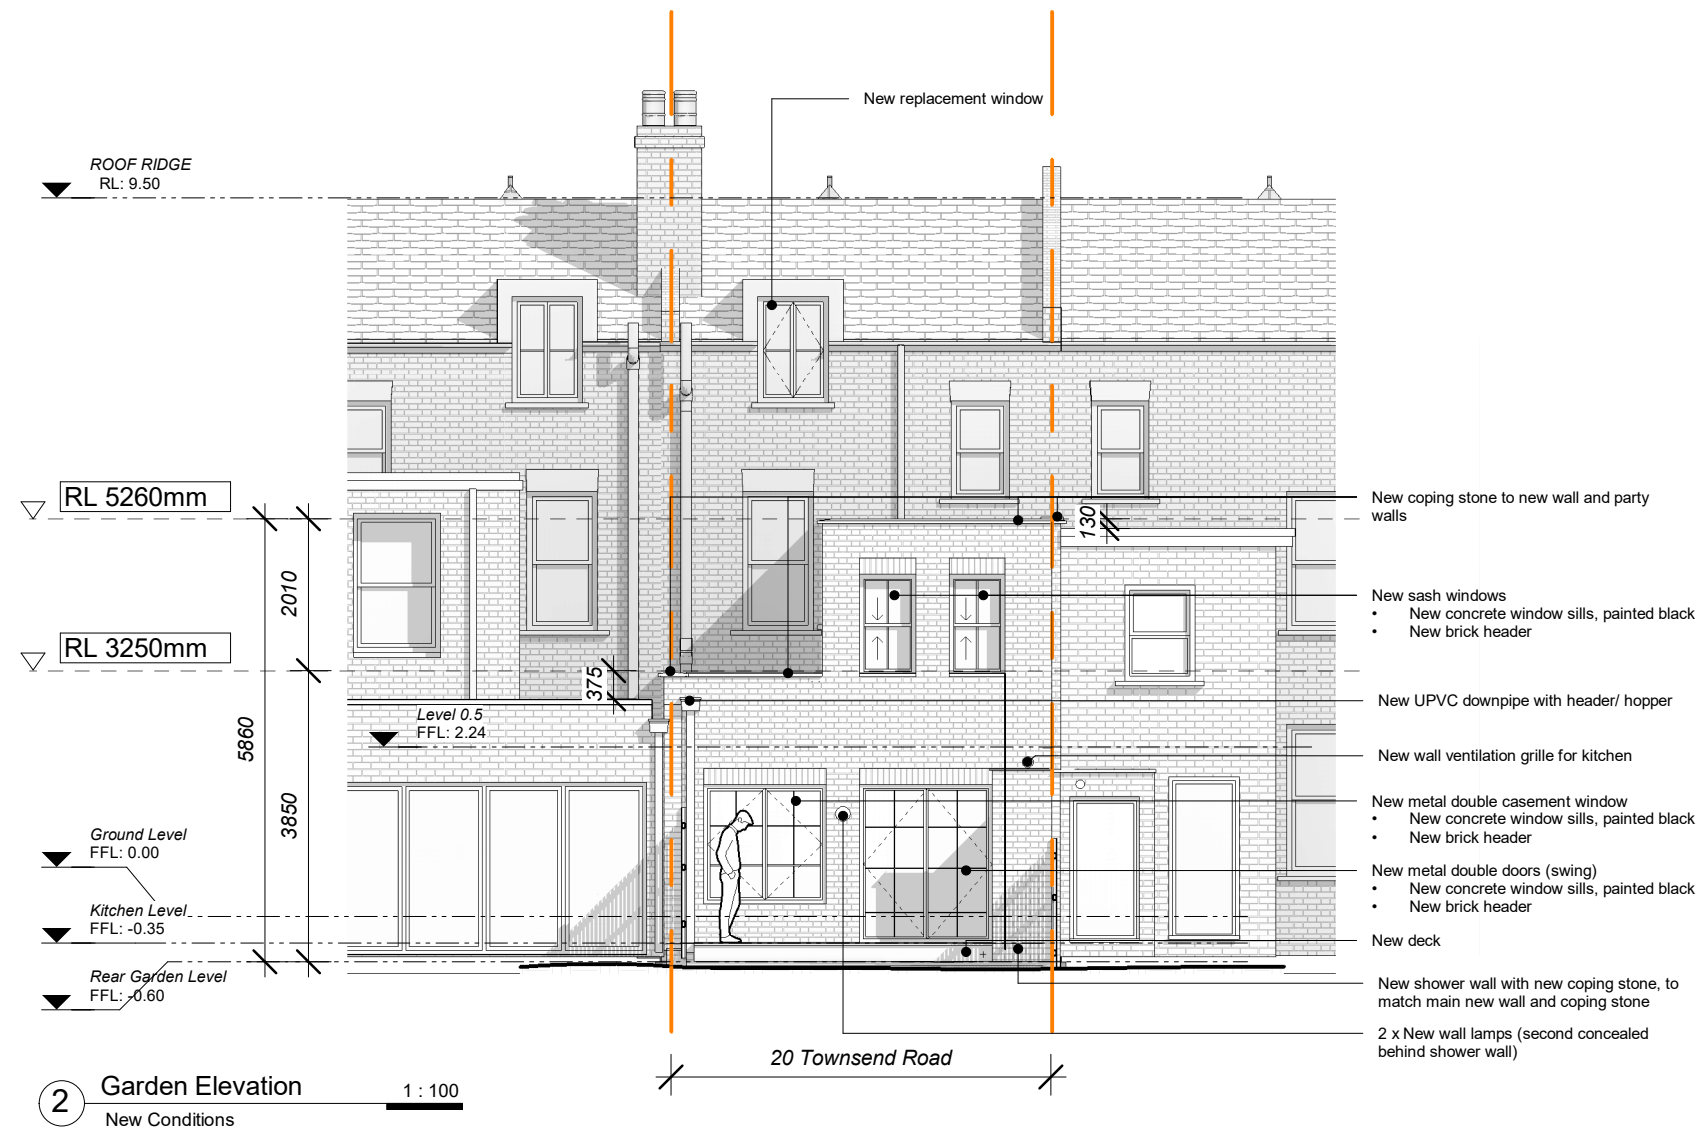


NOTE: Brick type, bond and setting out point not represented accurately
NOTE: Not all new piping (downpipes) shown

PRINCIPLE NEW FACADE MATERIALS



Traditional London Stock Brick to match existing appearance. New brick geometry to differ.

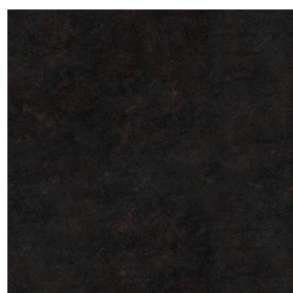

Black painted/ powder coated metal windows and doors



Black painted timber windows to match existing



Masonry coping stone



Black painted masonry sill to match existing

1 : 100@A3
1 : 50@A1

0 0.5 1 2 3M

Do not scale from this drawing. Use figured dimensions only. Figured dimensions are in millimetres unless noted otherwise. All dimensions and levels are to be verified on site. All areas are estimated and should be verified on site. Detailed site survey to be carried out to verify positions and level relationships with site features and ordnance survey. The Architect must be notified of any discrepancy. Boundaries are indicative only and are to be verified by professional others. Where building components are described in the specification as Descriptive Specification - (Contractor Design) elements shown on this drawing pertaining to those components are to be read as "Issued for Design Intent only". Dowley & Co. Ltd is not responsible for any errors caused by the transmission, translation, software or computer systems. Dowley & Co. Ltd is not responsible for nor shall be liable for the consequences of any use made of the drawings or models other than that for which they were produced by Dowley & Co. Ltd for the Client. All Intellectual Property Rights reserved to solely Dowley & Co. Ltd unless otherwise stated by Dowley & Co. Ltd.

20 Townsend Road
South Tottenham, London. N15 4NT

Elevations
New Conditions

TWR
14/06/23

PL 1.10
Rev. 001

The Barn, Burnham Overy Staithes.
PE31 8JG
telephone +44 (0)7846382005
telephone +45 93897244
email sam@dowleycoarc.com

DOWLEY