



KEY:

- SITE BOUNDARY 6,135m²
- SITE ACCESS & APPLICATION SITE 584m²
- EXISTING BUILDING AREA 1,490m²

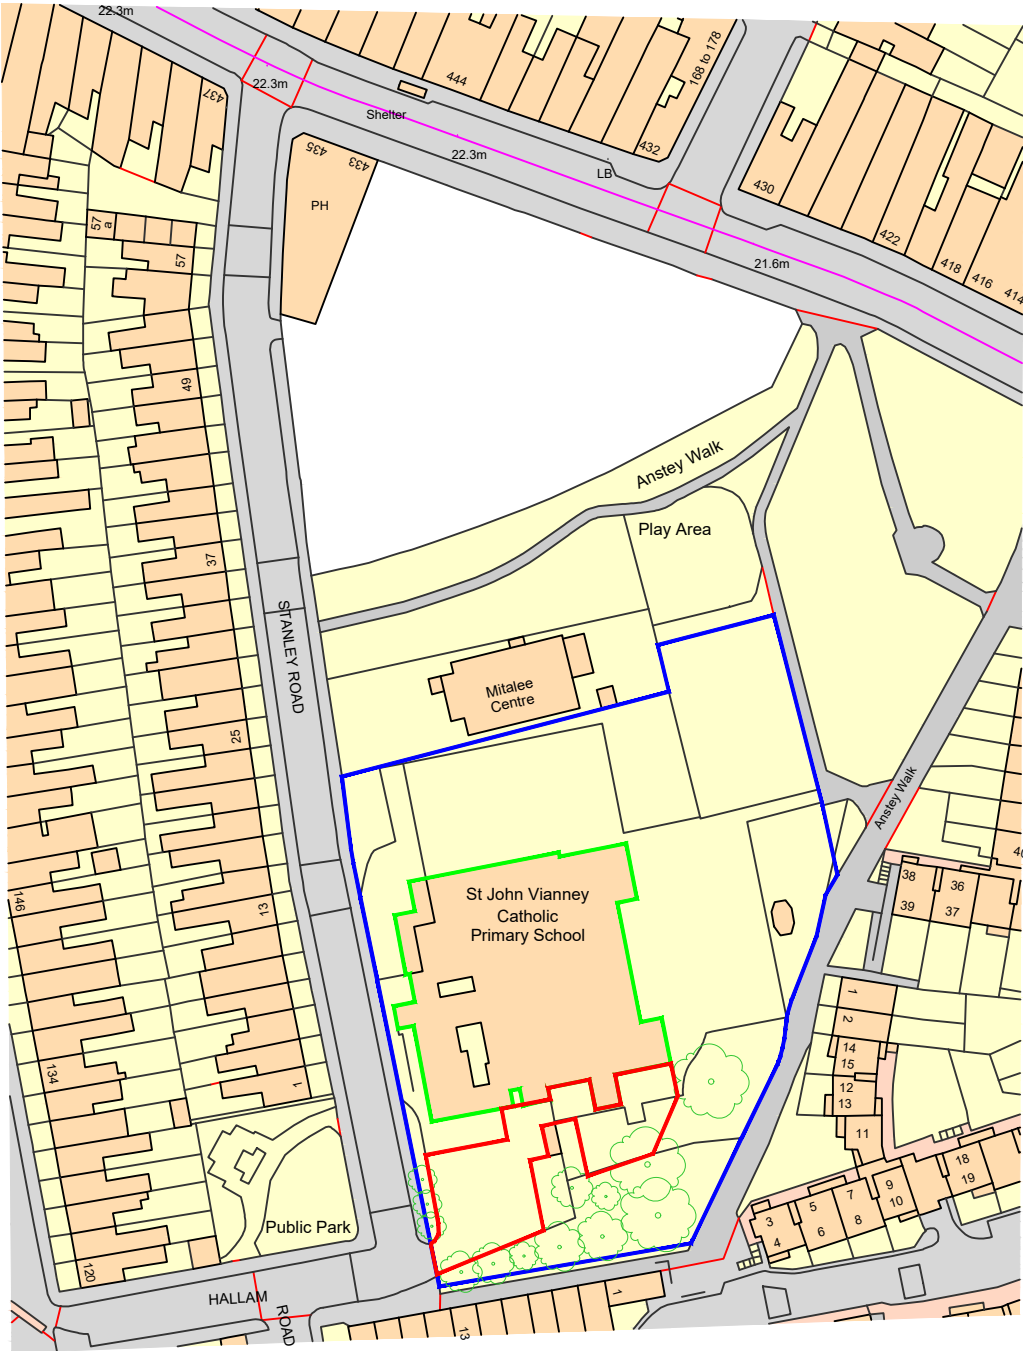

Ordnance Survey, (c) Crown Copyright 2023. All rights reserved. Licence number 100022432

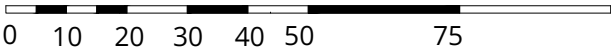

Scale 1:1250
100 (metres)



Drawing Status: PLANNING			
PL1	PLANNING ISSUE	XX/XX/23	JT
Rev	Description	Date	By
MAJESTY HOUSE, AVENUE WEST SKYLINE 120, BRAINTREE ESSEX, CM77 7AA T: 01279 647111 W: www.barker-associates.co.uk E: mail@barker-associates.co.uk			
Client ST JOHN VIANNEY CATHOLIC PRIMARY SCHOOL			
Project Title ST JOHN VIANNEY CATHOLIC PRIMARY SCHOOL - RAAC MITIGATION-REMEDIATION WORKS, STANLEY ROAD, ST ANN'S, HARINGEY, N15 3HD			
Drawing Title SITE LOCATION PLAN			
Drawn JT	Checked MM	Scale 1:1250 @ A3	Date Sep. 23
SURVEYING			
Drawing Number JVC001-BA-ZZ-ZZ-DR-B-0001		Project No. P23-1051	Status S0
		Revision PL1	