





EXISTING ELEVATION

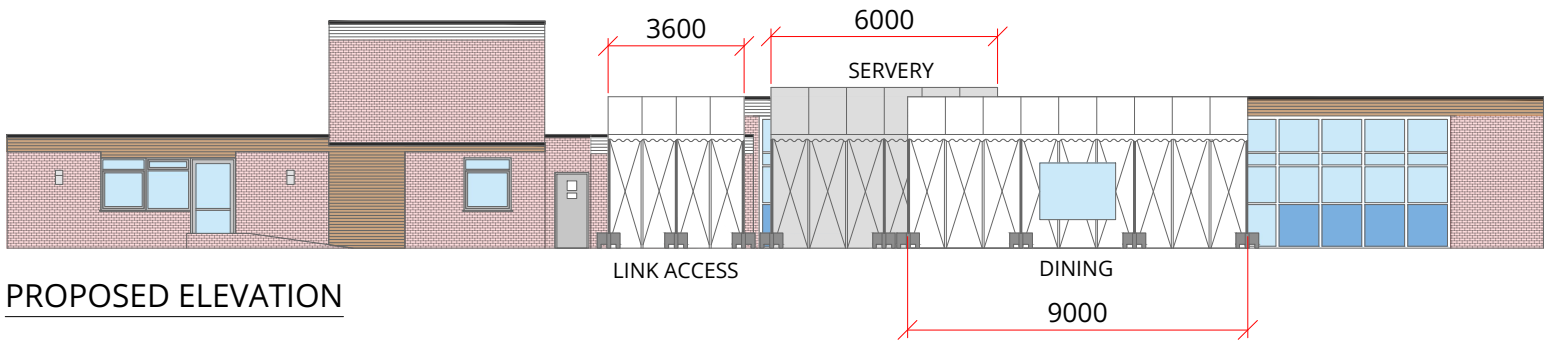

PROPOSED ELEVATION

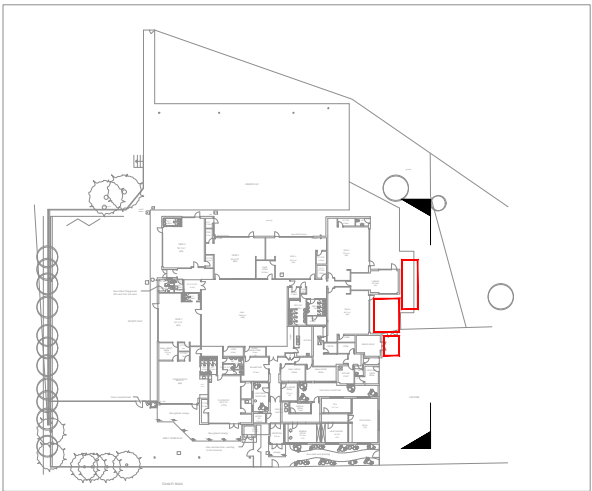

LOCATION PLAN



Drawing Status:

PLANNING

PL1	PLANNING ISSUE	XX/XX/23	JT
-----	----------------	----------	----

Rev	Description	Date	By

MAJESTY HOUSE, AVENUE WEST
SKYLINE 120, BRAINTREE
ESSEX, CM77 7AA
T: 01279 647111
W: www.barker-associates.co.uk
E: mail@barker-associates.co.uk

Client

ST JOHN VIANNEY CATHOLIC PRIMARY SCHOOL

Project Title

ST JOHN VIANNEY CATHOLIC PRIMARY SCHOOL -
RAAC MITIGATION-REMEDIATION WORKS,
STANLEY ROAD, ST ANN'S, HARINGEY, N15 3HD

Drawing Title

EXISTING & PROPOSED ELEVATIONS

Drawn JT	Checked MM	Scale 1:200 @ A3	Date Sep. 23
-------------	---------------	---------------------	-----------------

SURVEYING

Drawing Number JVC001-BA-ZZ-ZZ-DR-B-0004		Project No. P23-1051
Status S0	Revision PL1	