© THIS DRAWING IS A COPYRIGHT OF BARKER ASSOCIATES.

KEY:

1. LINK ACCESS MARQUEE (3.6m X 3.0m)
2. SERVERY MARQUEE (6.0m X 4.5m)
3. DINING MARQUEE (9.0m X 3.0m)

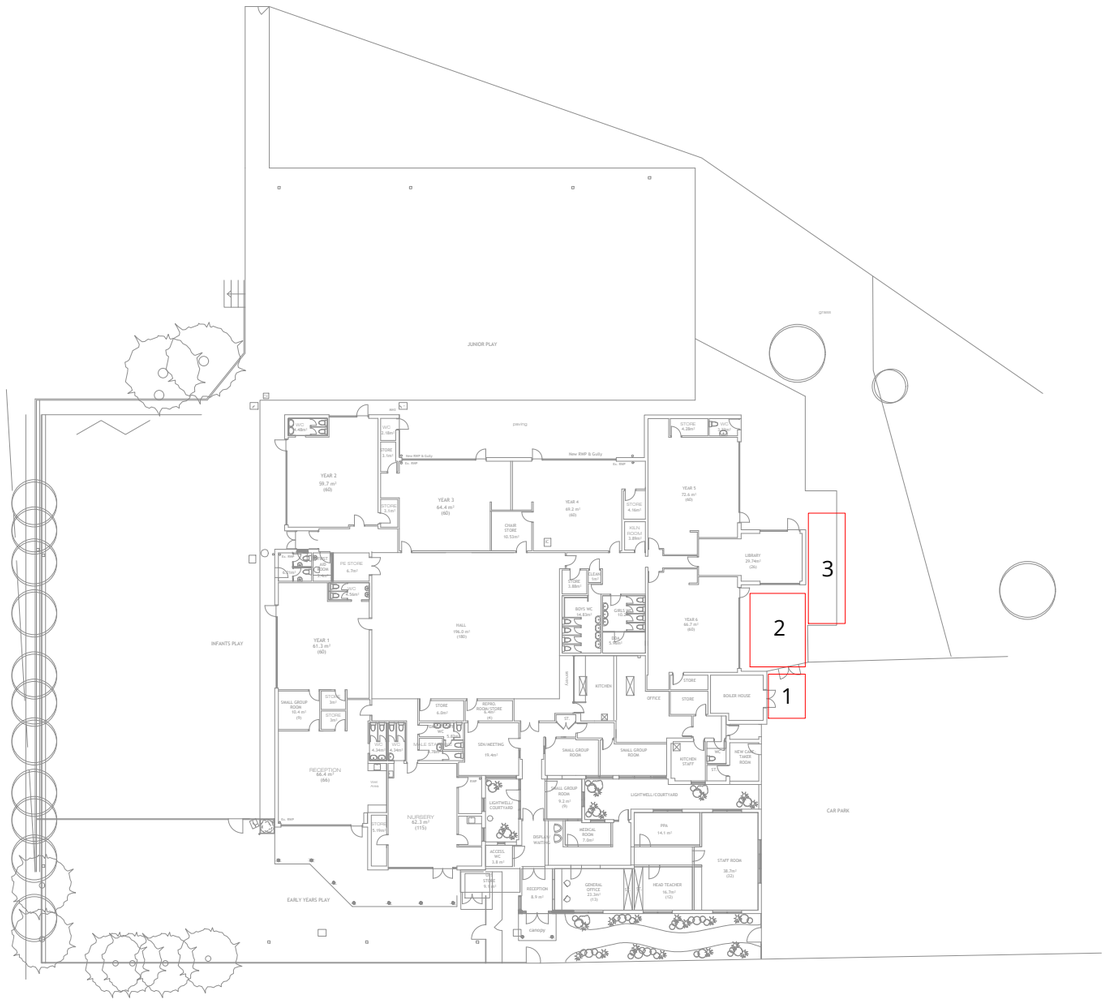

N

0 5 10 15 20 25

Scale 1:500
50 (metres)

Drawing Status:

PLANNING

Rev	Description	Date	By
PL1	PLANNING ISSUE	XX/XX/23	JT

MAJESTY HOUSE, AVENUE WEST
SKYLINE 120, BRAINTREE
ESSEX, CM77 7AA

T: 01279 647111

W: www.barker-associates.co.uk
E: mail@barker-associates.co.uk

Client
ST JOHN VIANNEY CATHOLIC PRIMARY SCHOOL

Project Title
ST JOHN VIANNEY CATHOLIC PRIMARY SCHOOL -
RAAC MITIGATION-REMEDIATION WORKS,
STANLEY ROAD, ST ANN'S, HARINGEY, N15 3HD

Drawing Title
PROPOSED SITE PLAN

Drawn	Checked	Scale	Date
JT	MM	1:500 @ A3	Sep. 23

SURVEYING

Project No. P23-1051

Drawing Number	Status	Revision
JVC001-BA-ZZ-ZZ-DR-B-0003	S0	PL1