


2.14 Elevation Materials

2.14.1 The different material treatments help to articulate the form of the building in a way that relates to the character of the area, as shown in our analysis on the preceding pages, while also keeping it discrete.


2.14.2 The materials are cohesive and carefully detailed to elevate the design of the building, and while related to the context the proposal would be built to contemporary standards.



Front Elevation 1:200@A3

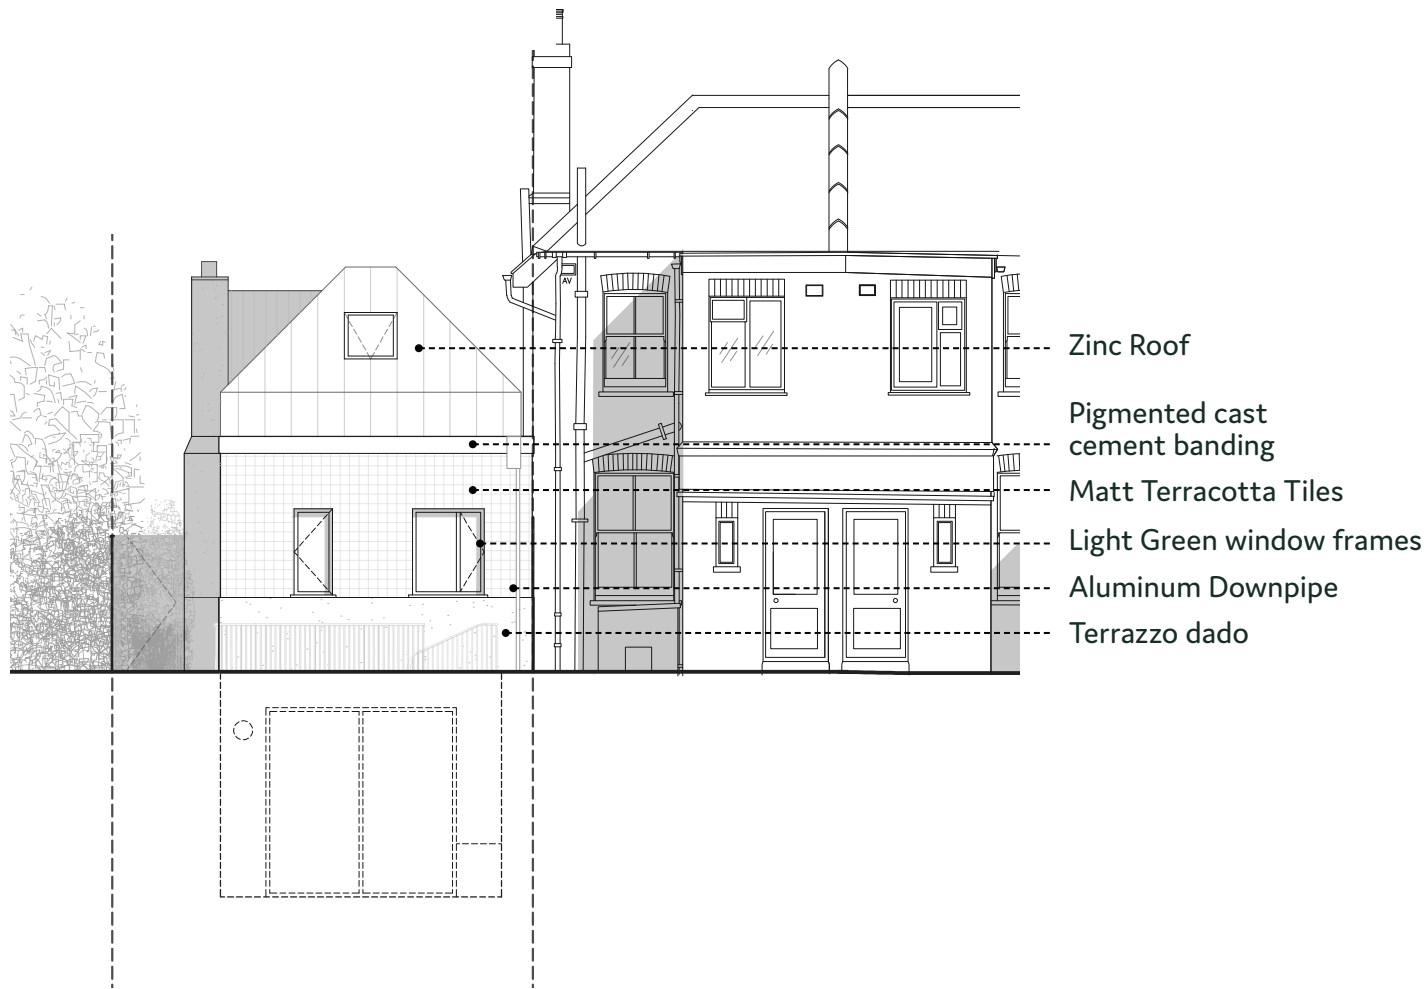

Rear Elevation 1:200@A3

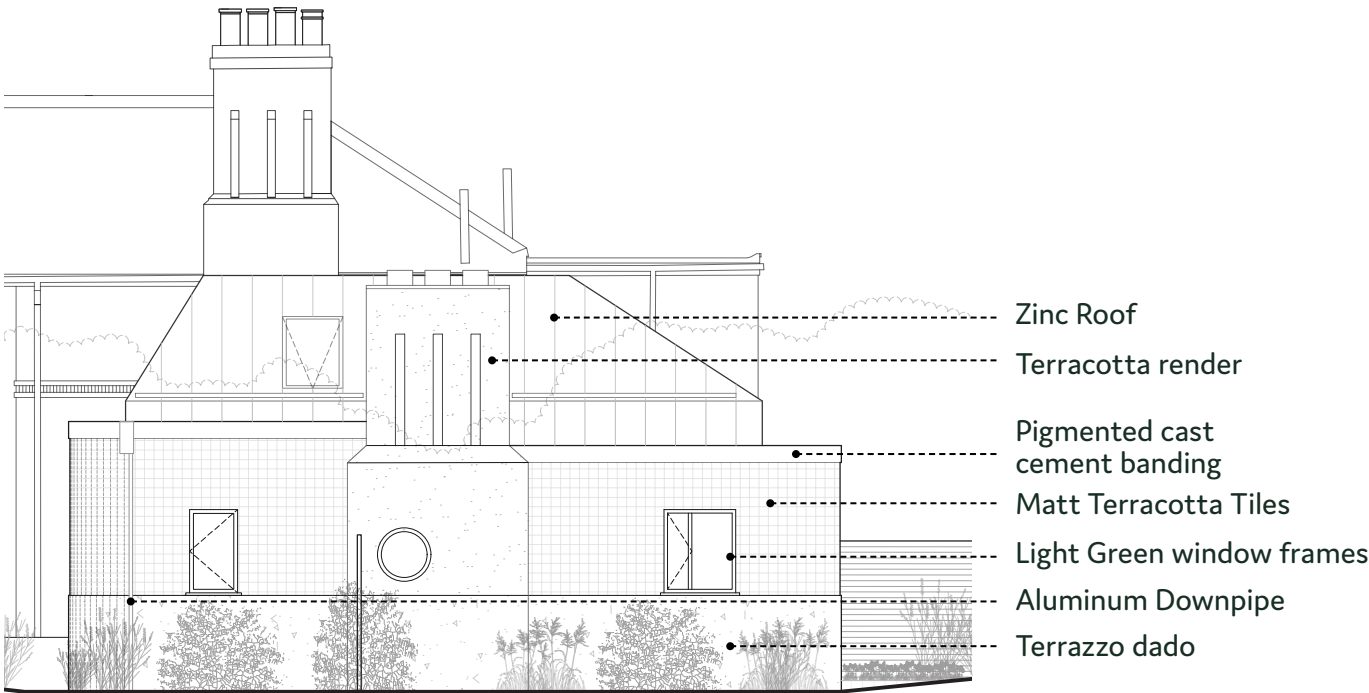

Side Elevation 1:200@A3



3.18 View from Nightingale Lane