



KEY


- 30. Timber Planter
- 33. Proposed gutter to match existing
- 42. Proposed rain water down pipe
- 44. Proposed grey alluminium Conservation roof light
- 45. **Raised parapet wall**
- 46. Proposed extended roof
- 47. Proposed solar panels
- 48. Standing seam metal cladding
- 49. Proposed external adjustable solar blinds
- 51. Proposed facing brickwork
- 52. Proposed opaque privacy glazing
- 53. Proposed timber glazed sliding door
- 54. Proposed brickwork

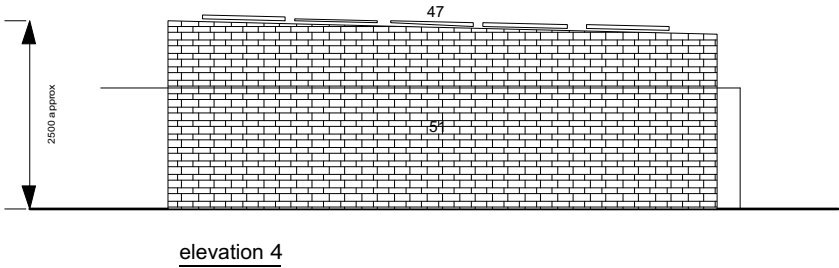


elevation 4

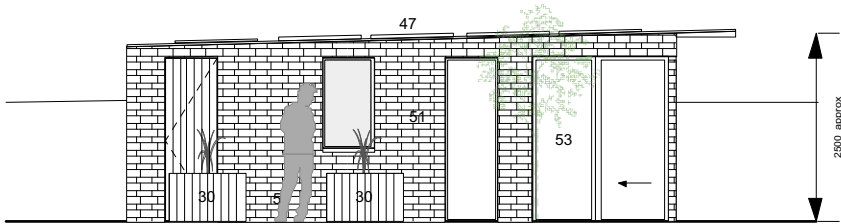


elevation 2
at A3 paper size

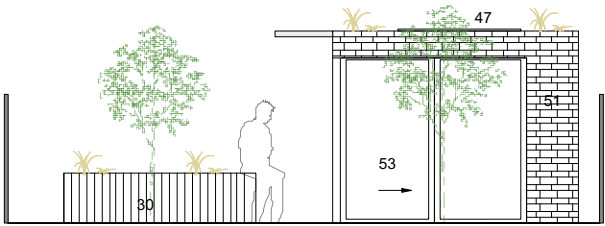

elevation 1
at A3 paper size

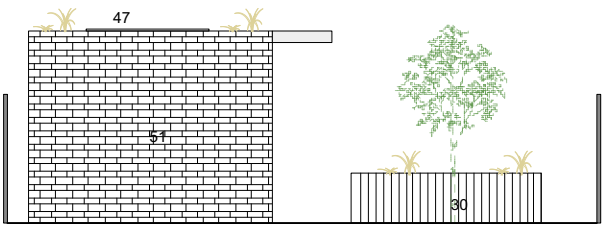

elevation 3
at A3 paper size

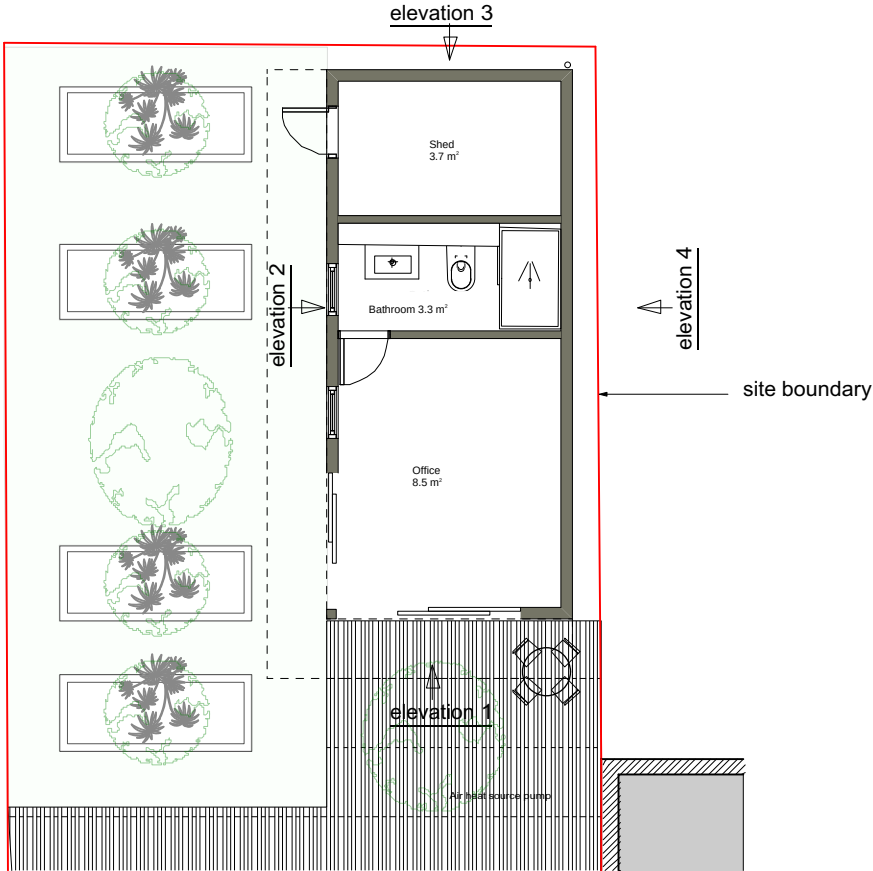

Plan 1.100
at A3 paper size



SCALE BAR

158 Woodfield Way N11 2NU.

AS NOTED

SCALE As noted @ A3 Paper size

DWG NO. PL 01

REV. /

rev. date notes

S.e.g Architects

64 Sydney Road

London N10 2RL

e - mail:

info@segarchitects.com

t.07812955089

This drawing is the copyright of the Architect. Figured dimensions to be taken in preference to those scaled. All dimensions to be checked on site before any work proceeds. Drawing not to be used for land transfer purposes. Drawings to be read in conjunction with relevant drawings and specification. Not to be reproduced, retained or disclosed to any unauthorised person either wholly or in part without written permission.

Party Wall etc Act 1996
The client / contractors required to serve the notice to the adjoining owner of the adjoining property in accordance with the Party Wall etc Act 1996 (and its amendments) with regard to the works to carry out the works to the adjoining property.