PROPOSED

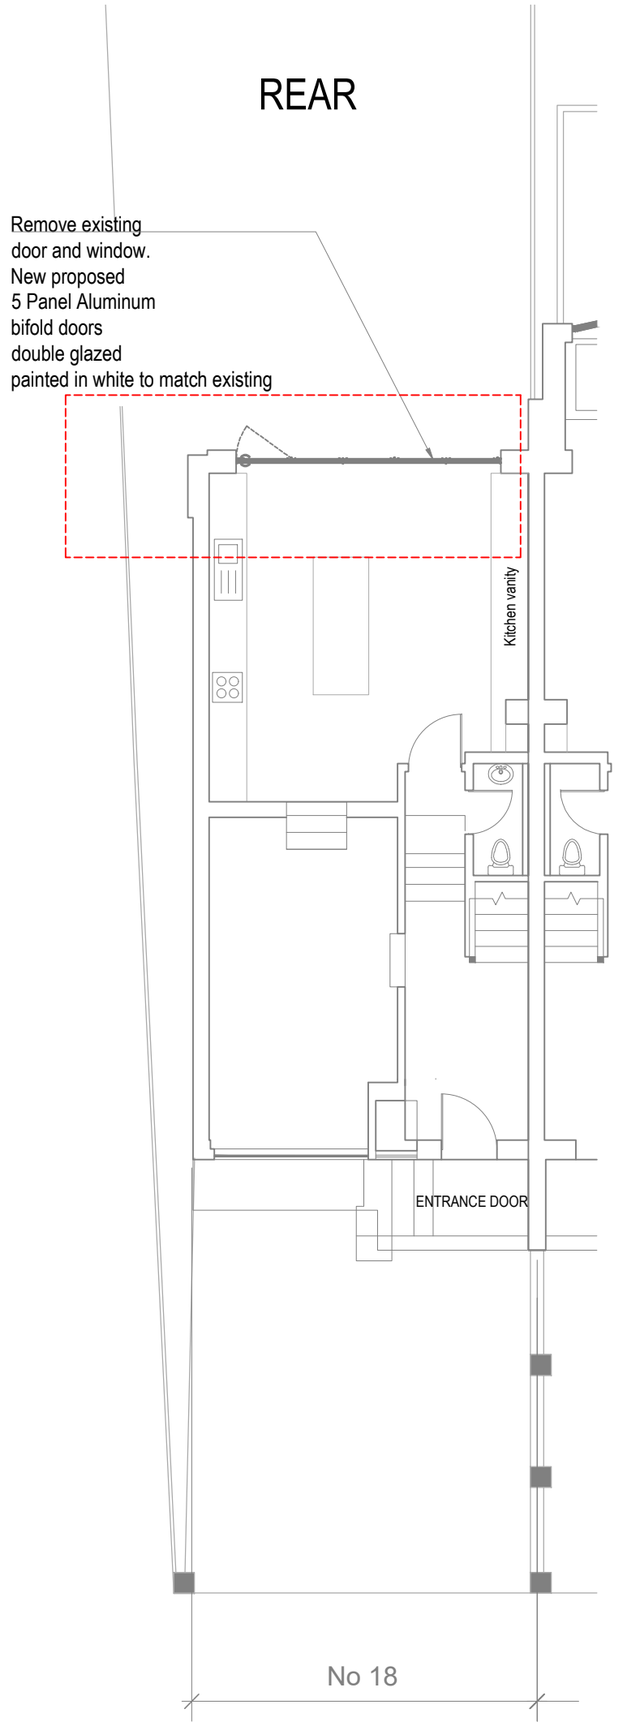

GROUND FLOOR

Scale 1:100 @ A3

1:1 - mm - 0 10 20 30 40

1:100 - m - 0 1 2 3 4

Rev	Desc	By	Date	Ch
REVISIONS				

arkluta

15 Ashfield Road
London
W3 7JE

Tel (+ 44) 0208 743 5600
Mob (+ 44) 077 69811452

E-mail: arkluta@hotmail.co.uk

Project:

18 MONTENOTTE ROAD
LONDON N8 8RL

Client :

Title:

EXISTING

GROUND FLOOR PLAN - New proposed 5 Panel aluminum bifold doors

Scale: **1:100@A3**	Drawn by: SA
Date: **OCT 2023**	Checked by: LV
Drawing No: 23-18MR-04	Rev: .