


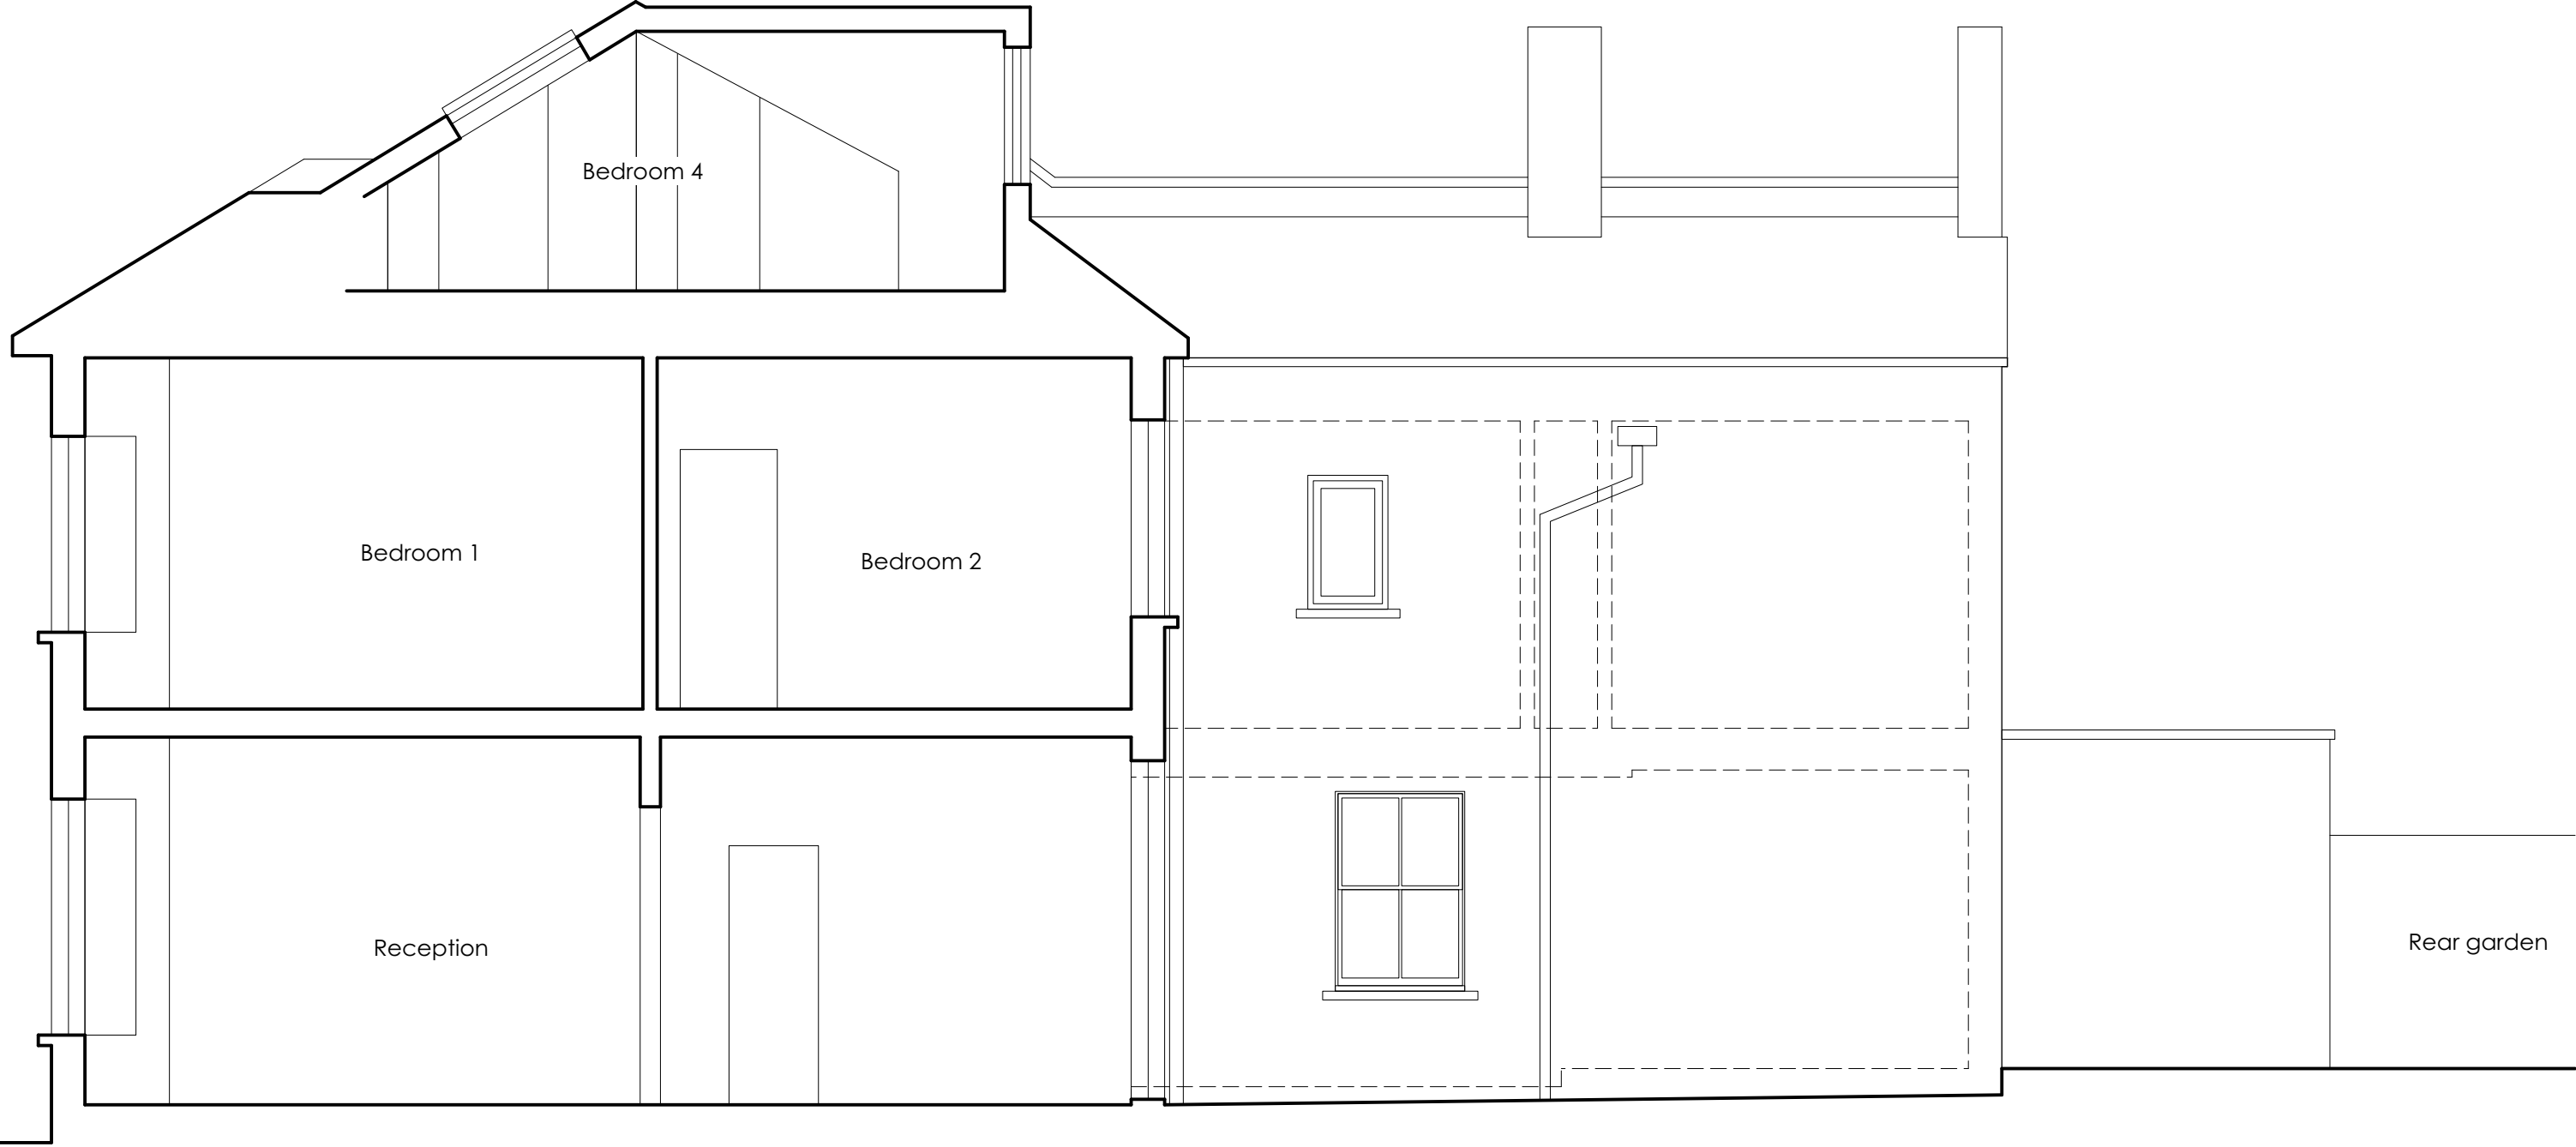

SCHAMROTH + HARRISS ARCHITECTS


James Harriss 257 Kennington Road, London SE11 6BY
t: 07961 125042
e: james@schamrothandharriss.co.uk

Ruth Schamroth Consultant
www.schamrothandharriss.co.uk

- Notes
- 1. No dimensions to be scaled
 - 2. All dimensions to be verified by the contractor before work commences.
 - 3. The Architects are to be notified immediately if any discrepancies are found.
 - 4. All shop drawings are to be approved by the architects before work commences.

REVISIONS	DATE

This drawing is 1:50 when printed at A3 size.
For other formats refer to scale below.

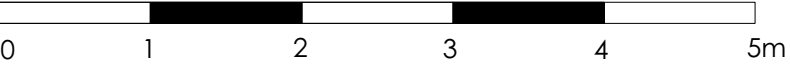

job: 6 Bryanstone Road N8 8TN

title: Section AA
Survey drawing

scale: 1:50	date: Apr 22	
drawing no:	2399	S04