

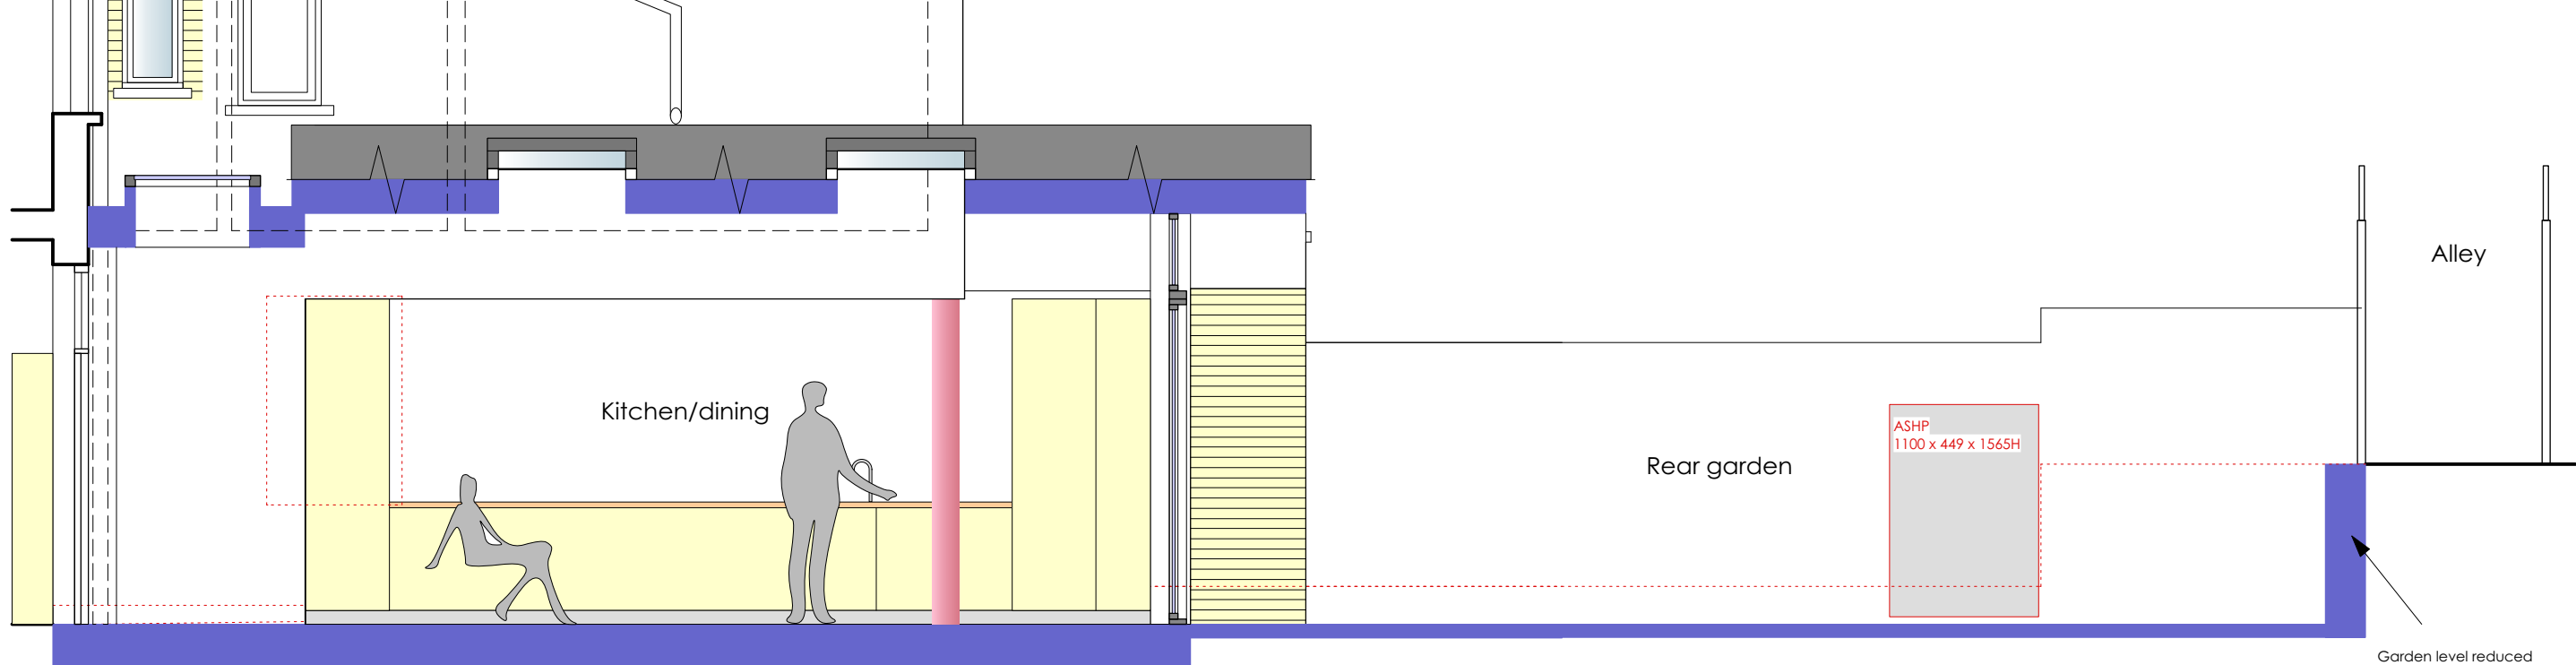


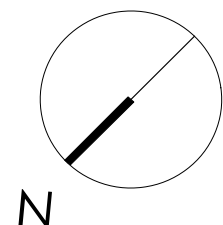

Section AA

Plan

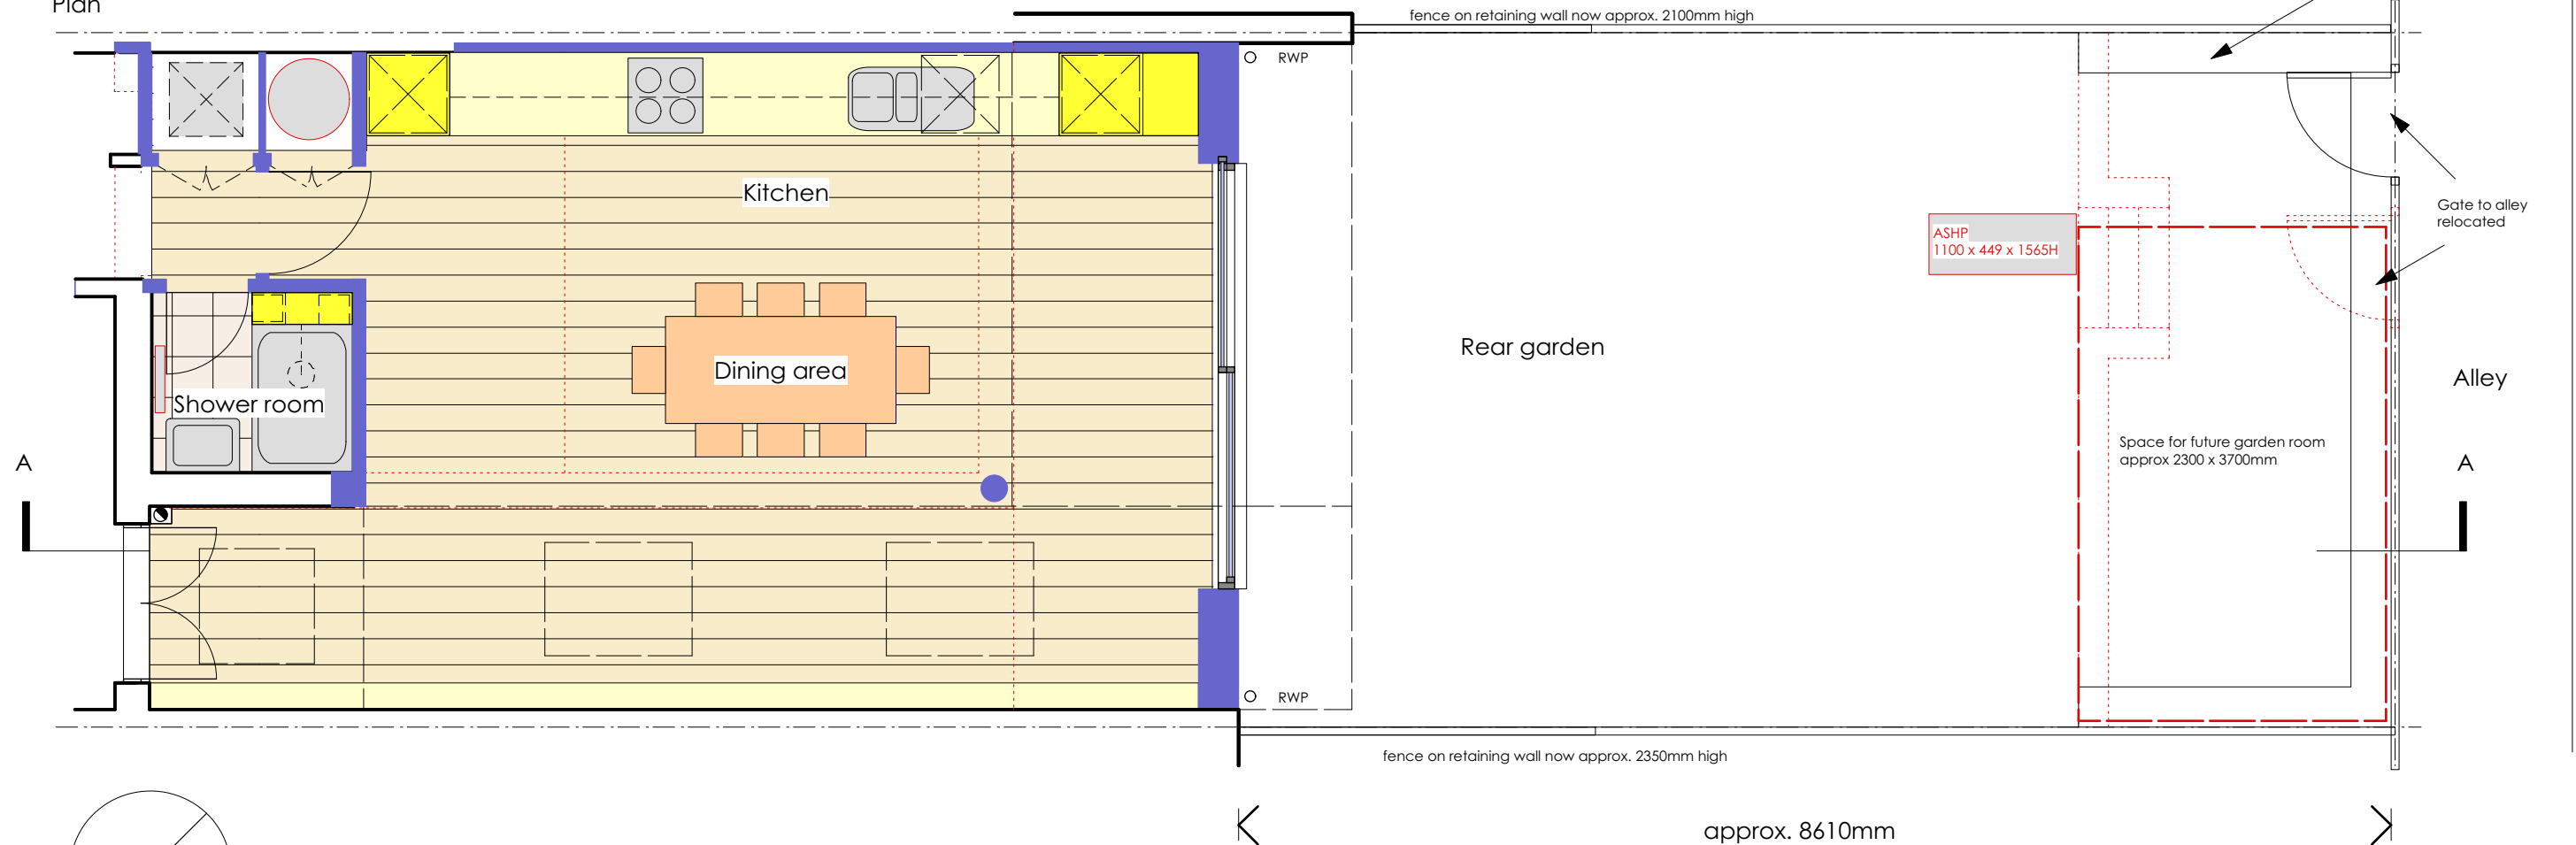

N

SCHAMROTH + HARRISS ARCHITECTS

James Harriss 257 Kennington Road, London SE11 6BY
t: 07961 125042
e: james@schamrothandharriss.co.uk

Ruth Schamroth Consultant
www.schamrothandharriss.co.uk

Notes


1. No dimensions to be scaled
2. All dimensions to be verified by the contractor before work commences.
3. The Architects are to be notified immediately if any discrepancies are found.
4. All shop drawings are to be approved by the architects before work commences.

REVISIONS

DATE

This drawing is 1:50 when printed at A3 size.

For other formats refer to scale below.

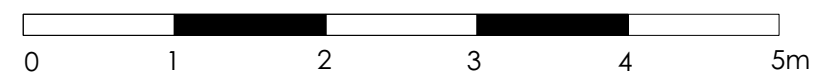

job: 6 Bryanstone Road N8 8TN

title: Rear garden
Proposed drawing

scale: 1:50

date: Jun 23

drawing no:

2399 TP05