


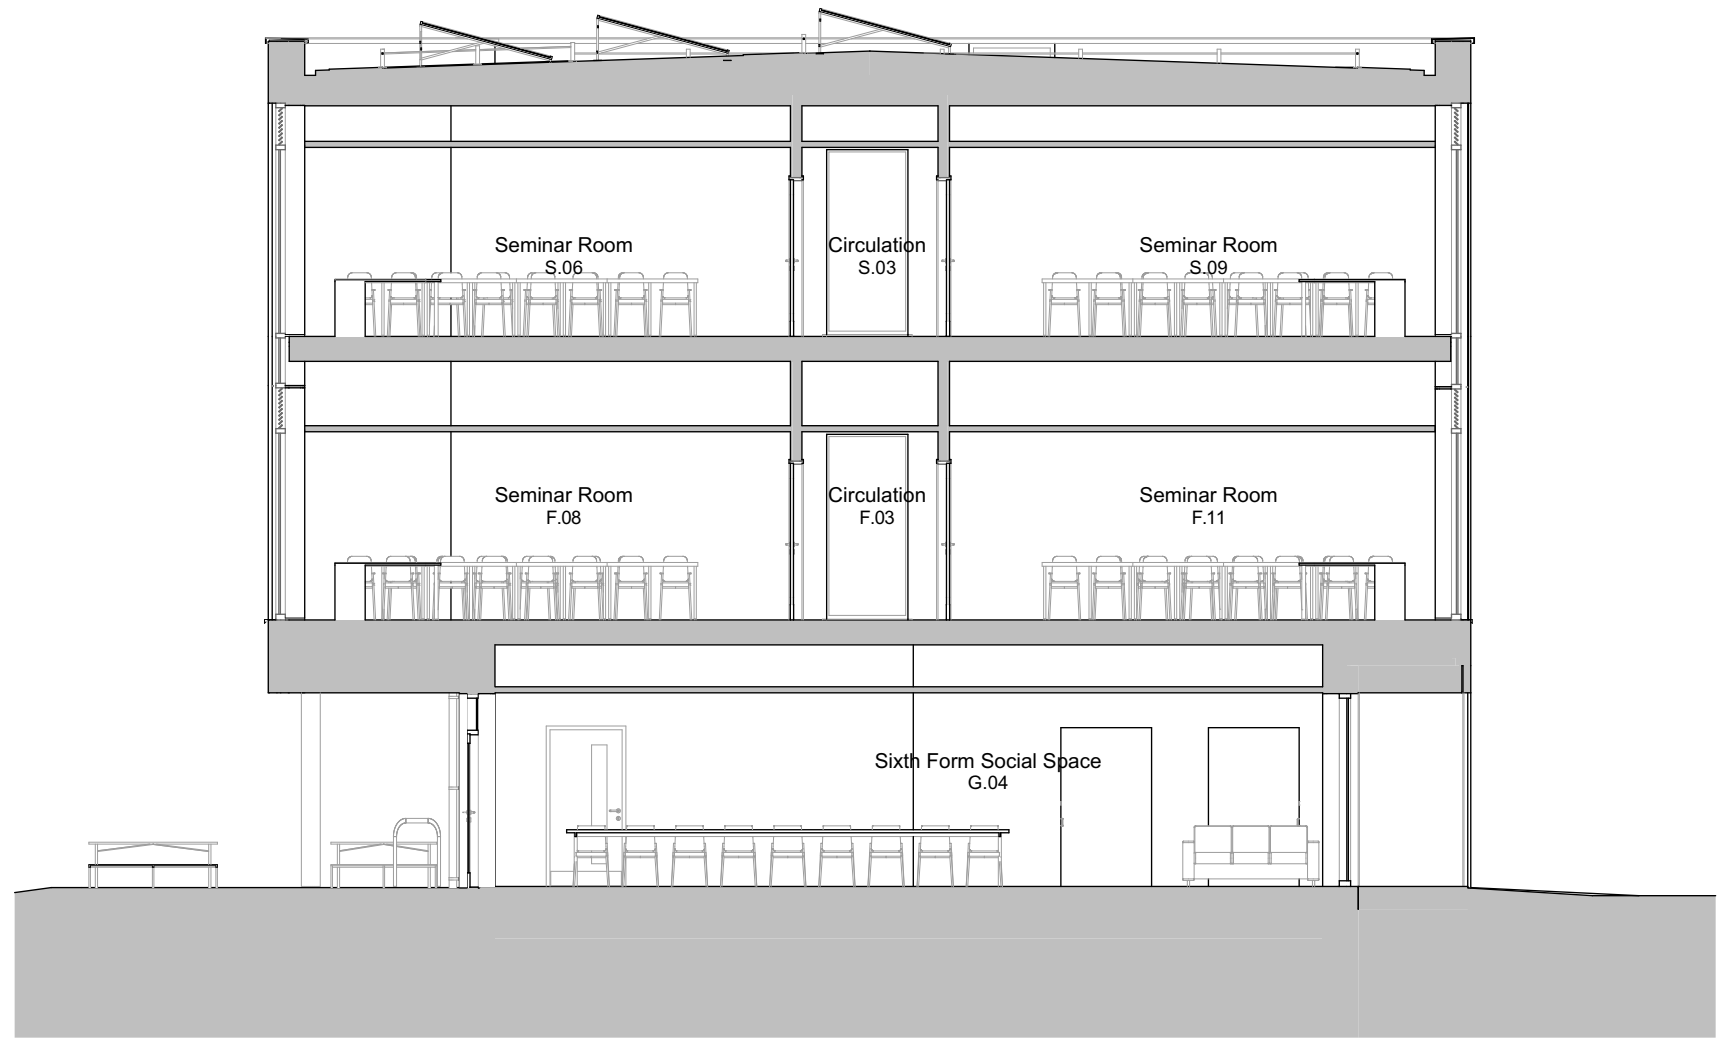


1 Building Section AA 1:100




2 Building Section BB 1:100



3 Building Section CC 1:100

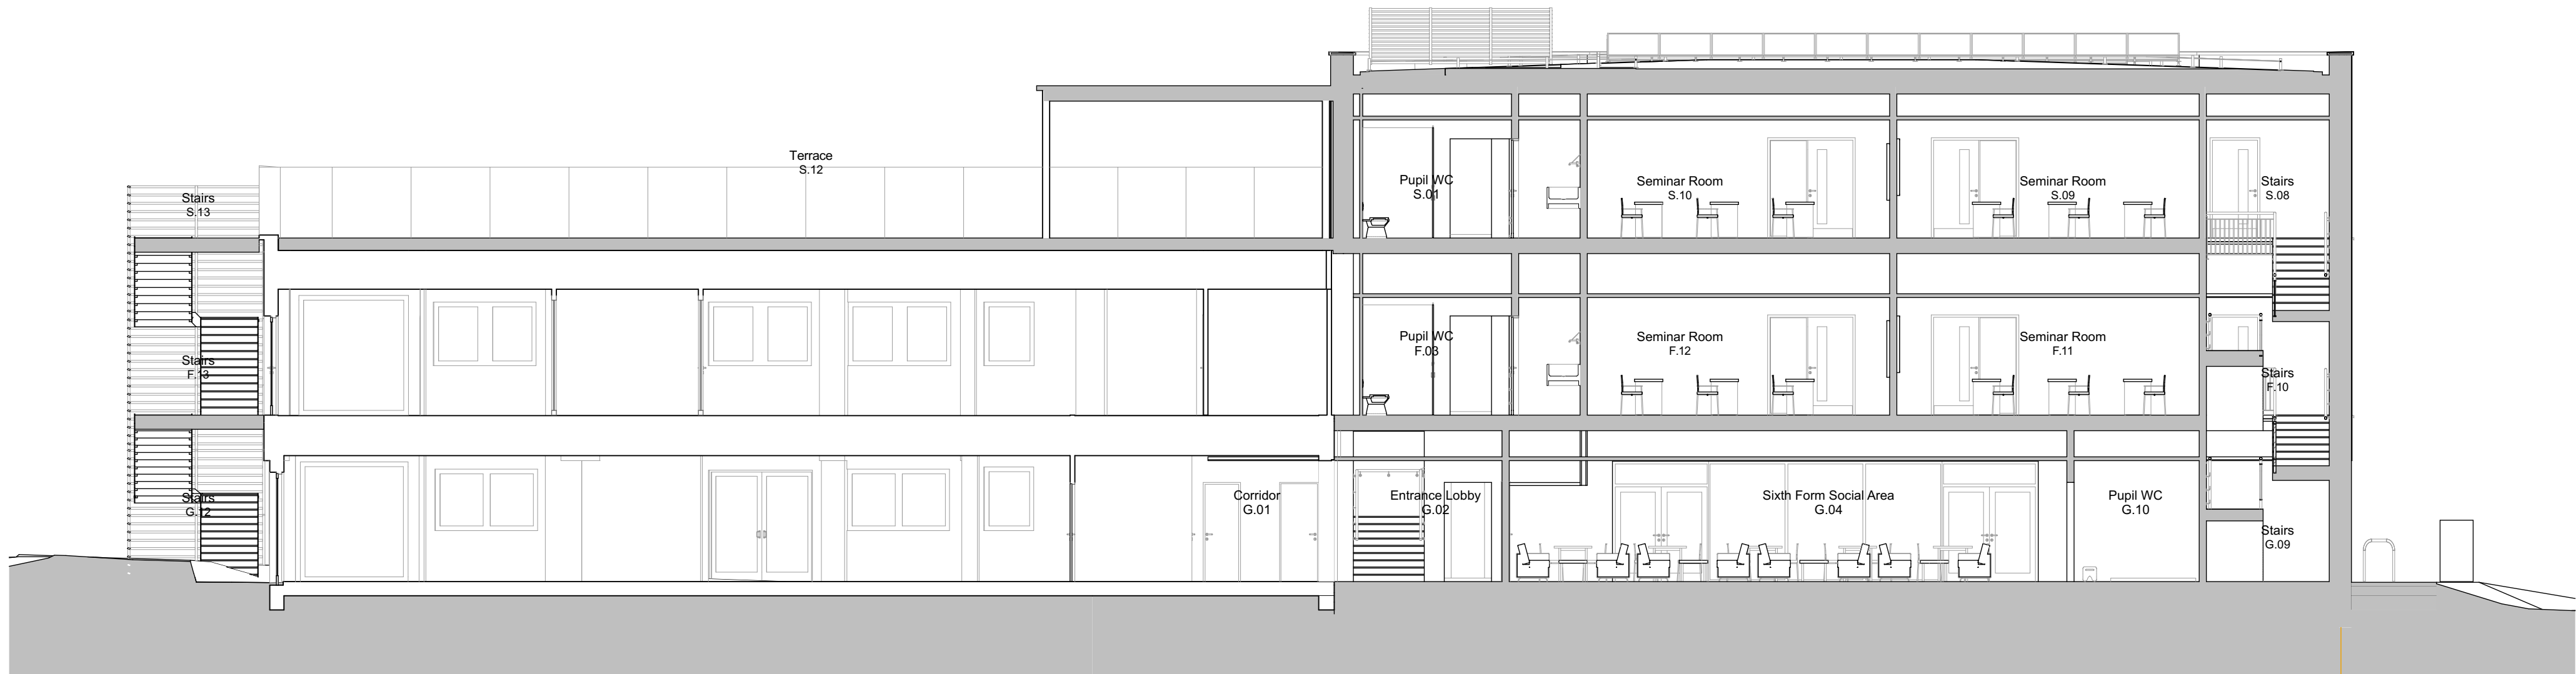

4 Building Section DD 1:100

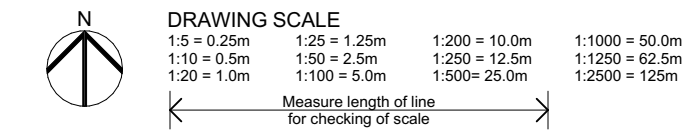

GENERAL NOTES

All works to comply with the Building Regulations and completed to the satisfaction of Building Control. All works must be completed to the minimum standard required by Building Control & NHBC except where the standards required on these drawings are higher, in this case the specification on these drawings should be followed.

All works to comply with relevant British Standards and codes of practice including BS 8000. Works to be undertaken in accordance with relevant health and safety legislation, adopting safe methods of working and in accordance with manufacturers' product literature and H&S data sheets.

Drawing should be read in conjunction with relevant Structural and M&E design information, and Contractor to check all levels, dimensions and heights on site before commencing.

CHANGE MANAGER

Change	Description	By
Ch085	Parapet raised. First and Second Floor FFL raised to suit existing floor levels. Window setting out amended to suit new levels.	JB

P07	Planning Issue	25/09/2023	GW	DA
P06	Planning Issue	21/09/2023	GW	DA
P05	Preliminary	12/09/2023	GW	DA
P04	Preliminary	15/06/2023	GW	DA
P03	Tender Issue	16/11/2022	GW	DA
P02	Second Issue	14/11/2022	GW	DA
P01	First Issue	09/11/2022	GW	DA
Rev	Issue Status	Date	By	Ch0

Thinking Buildings

Oxfordshire: 01295 236 246 | Derbyshire: 01332 416 405
email@thinking-buildings.co.uk
www.thinking-buildings.co.uk

Client Name: Alexandra Park School
Project Name: Alexandra Park School Sixth Form
Site Address: Bidwells Gardens, London, N11 2AZ

Drawing Name: Proposed Sections

CDE File Name: 2234 - THB - ZZ - SP - DR - A - 0065 - P07

Project No:	Originator	Zone	Level	Type	Rev	Drawing No	Revision
2234	0065	S0	P07				

Print Size: A1

Do not scale from this drawing. Refer to figured dimensions only. Thinking Buildings Limited registered in England and Wales No. 7636362. Drawing copyright of Thinking Buildings Ltd.

TS_A1_Landscape_2022 Version 1.0_A025