

© KDS & Associates Ltd
No part of this drawing may be reproduced without written consent.
All contractors must visit site and be responsible for taking and checking all dimensions relating to this work.
Do not scale from this drawing.

REVISION NOTES

P1	20.03.2020	JH	PRELIMINARY ISSUE
C1	30.04.2020	JH	ISSUED FOR CONSTRUCTION

ASPHALT TO TOP OF COPING
STONE TO MATCH EXISTING
CONDITION (SUBJECT TO
H.E. REQUIREMENT)

LOCALIZED INCREASE IN
COPING WIDTH AS PER
ORIGINAL CONSTRUCTION

PORTLAND STONE COPING
WITH DRIP DETAIL TO BE
REINSTATED

REBUILD BRICK OUTER SKIN
(CUT BRICKS REQUIRED
DUE TO POSITION OF
CONCRETE). ALLOW FOR
TOLERANCE BETWEEN
BRICK AND CONCRETE


WATERPROOFING
TREATMENT (RIW) TO
EXISTING CONCRETE

WEEP HOLES

DAMP-PROOF COURSING

ASPHALT LAPPED UP AND
OVER CONCRETE
STRUCTURE

NEW MASTIC ASPHALT
WARM ROOF BUILD UP WITH
25mm INSULATION TO MATCH
PREVIOUS REMEDIAL WORK

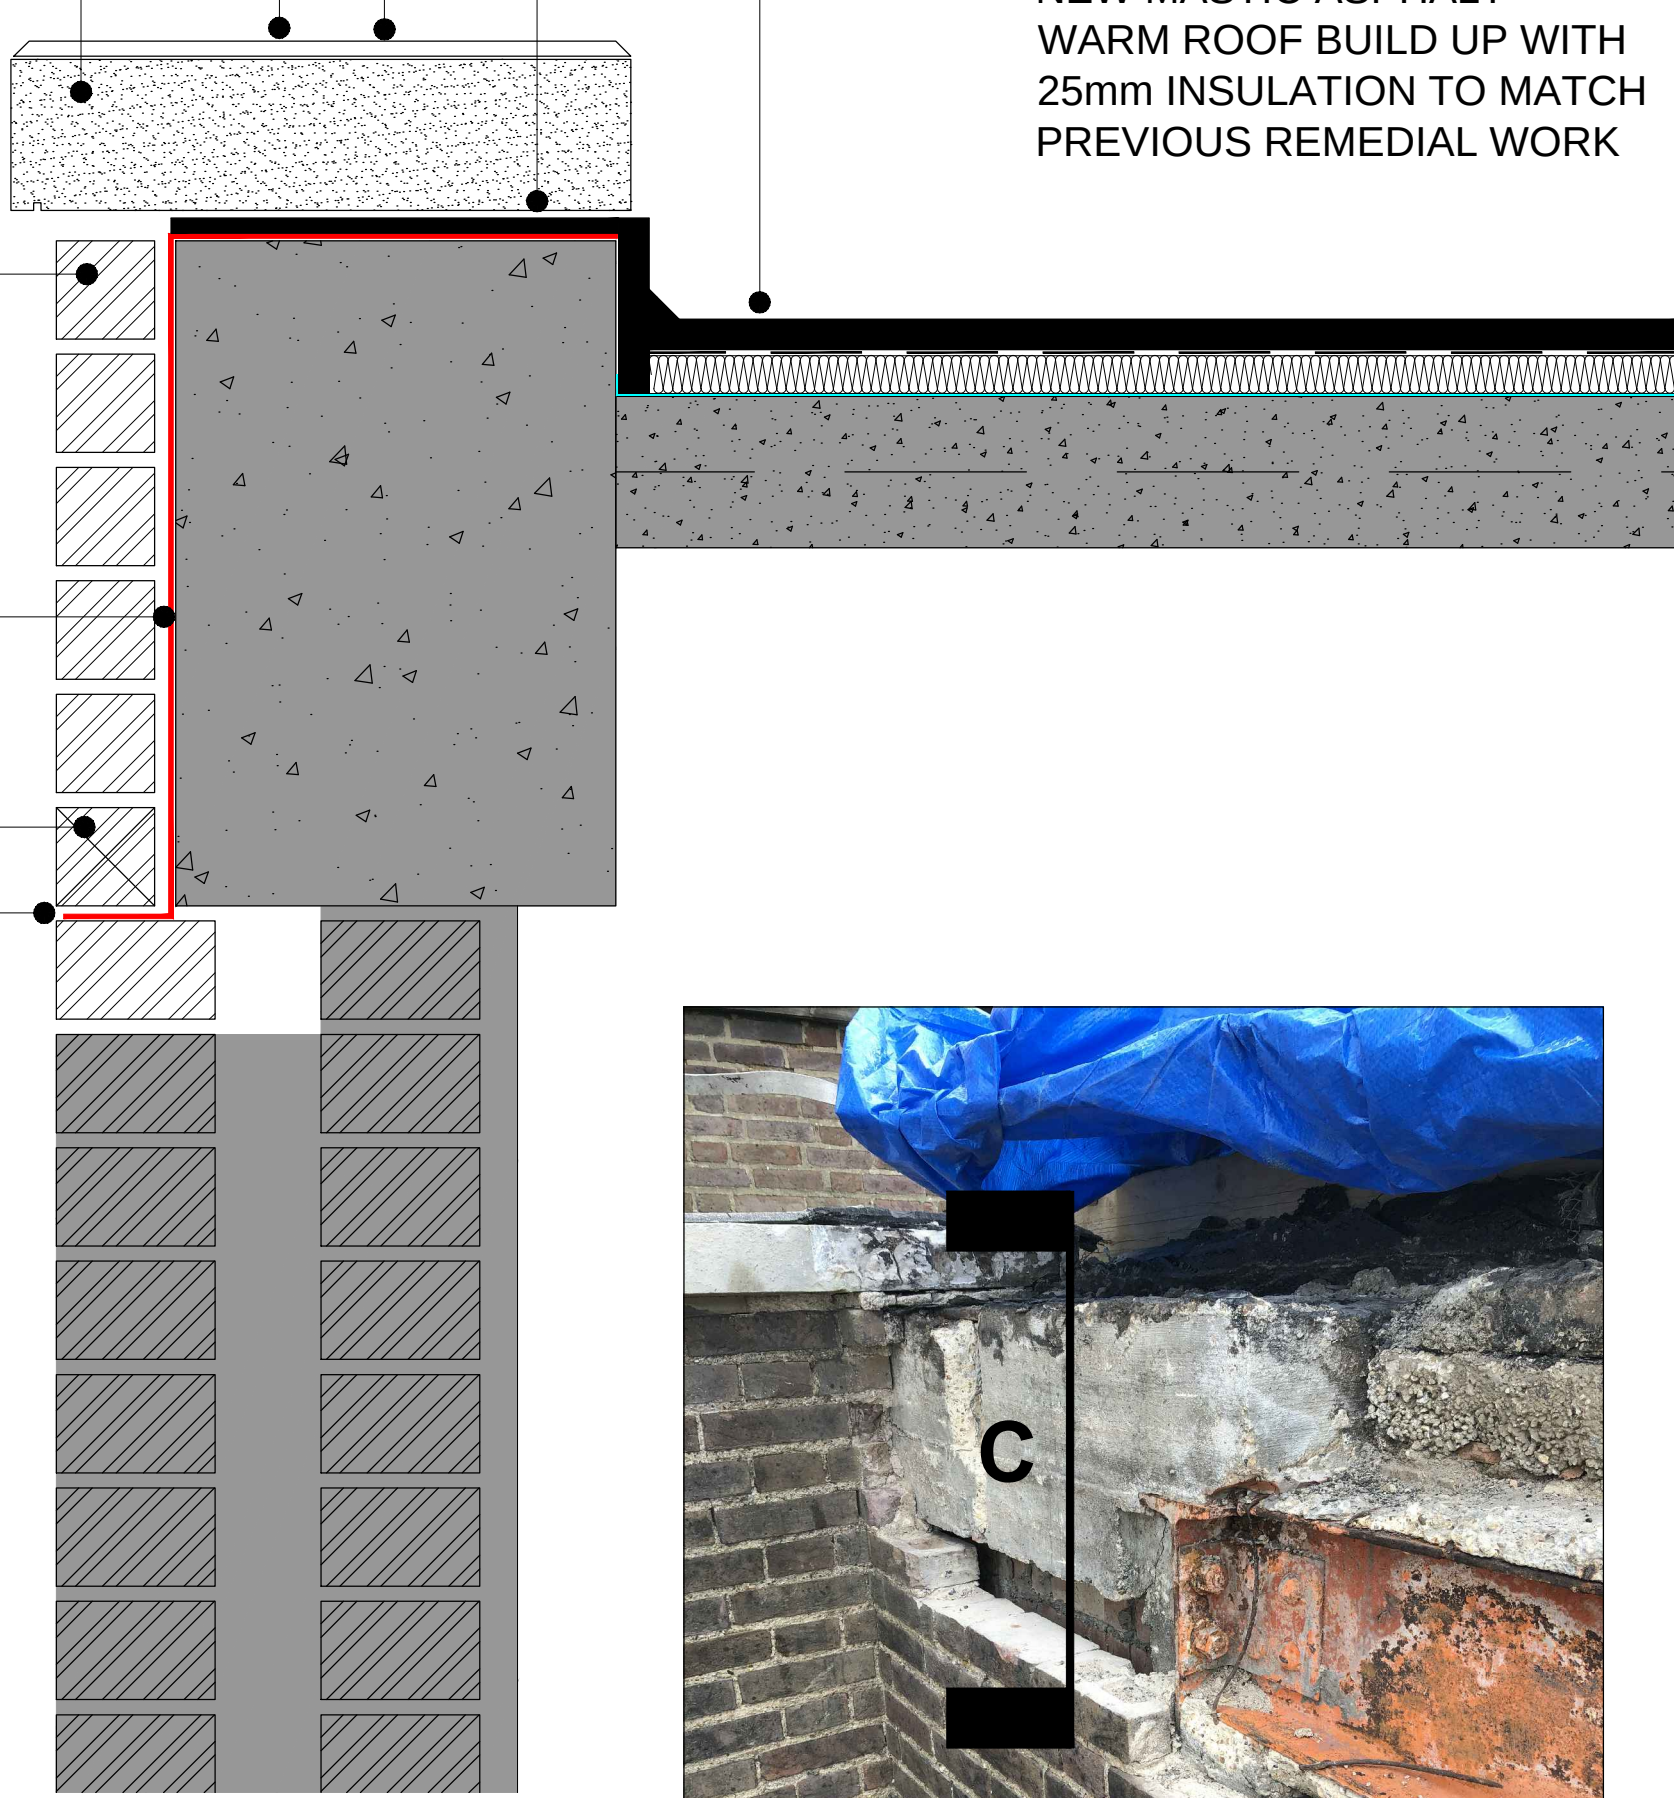

EXISTING WEST WING WALL

C

WEST WING NORTH PARAPET PROPOSED (CONCRETE)

ASPHALT TO TOP OF COPING
STONE TO MATCH EXISTING
CONDITION (SUBJECT TO H.E.
REQUIREMENT)

PORTLAND STONE COPING
WITH DRIP DETAIL TO BE
REINSTATED


CALCIUM SILICATE BOARD
TO CLOSE CAVITY

CONTINUOUS STEEL PLATE
TO SUPPORT INNER
PARAPET WALL. FIXING AT
NOMINAL 450mm CENTERS

REBUILD BRICK OUTER SKIN
WALL

ASPHALT LAPPED UP
AND OVER PARAPET
WALL

NEW MASTIC ASPHALT
WARM ROOF BUILD UP WITH
25mm INSULATION TO MATCH
PREVIOUS REMEDIAL WORK

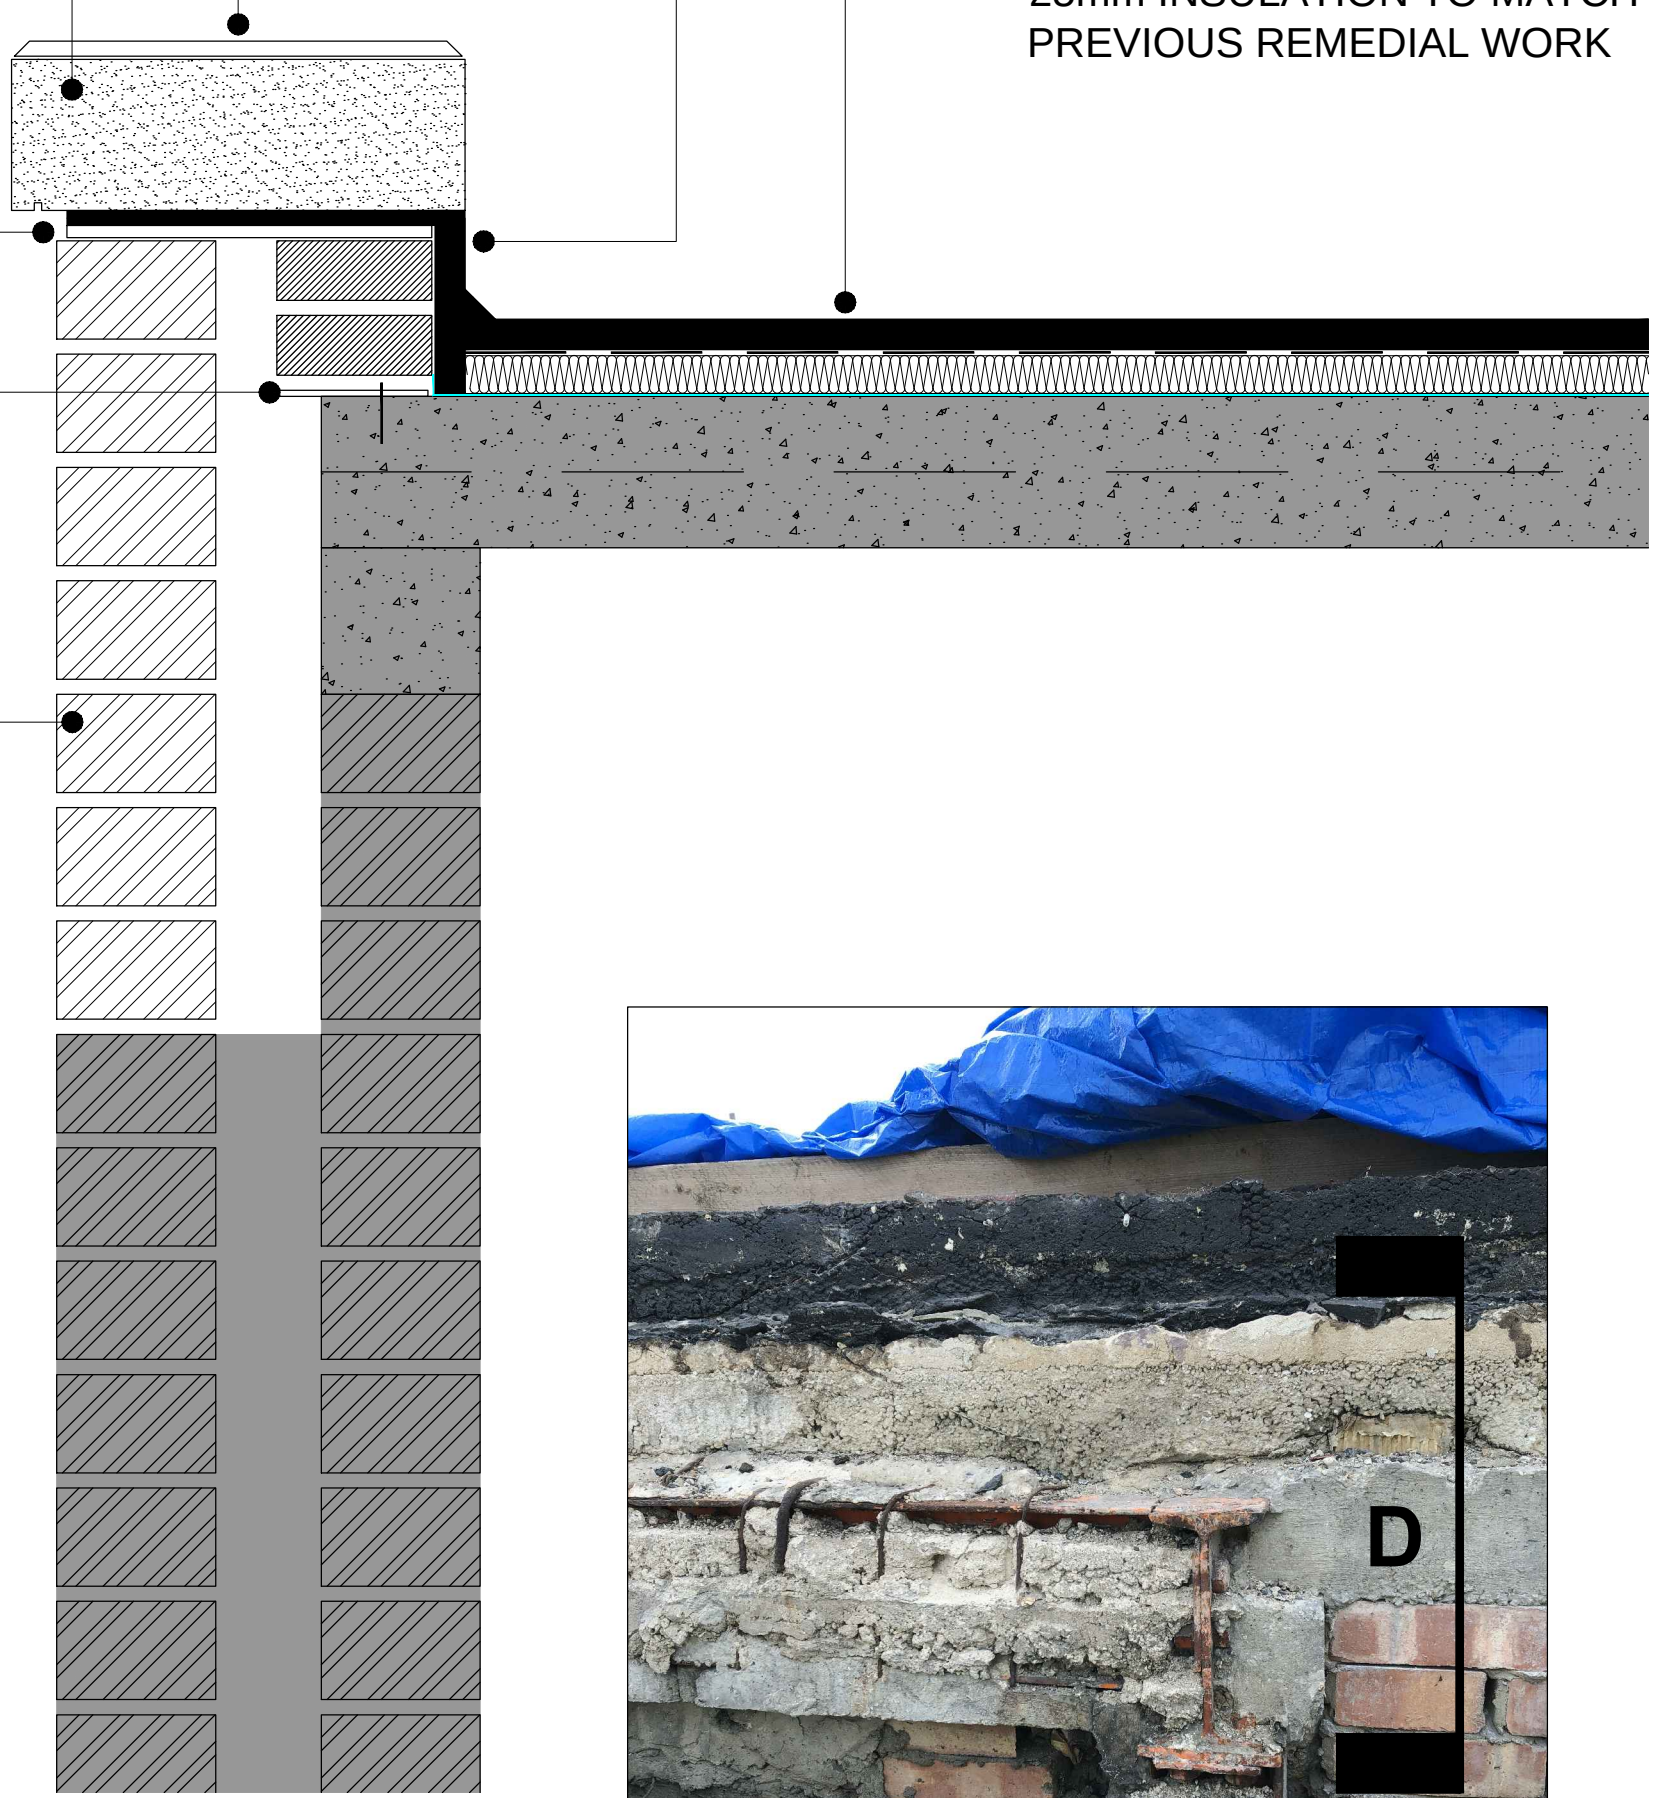

EXISTING WEST WING WALL

D

WEST WING NORTH PARAPET PROPOSED (CONCRETE)

KEYPLAN



ARDMORE CONSTRUCTION LTD
6 WHARF STUDIOS,
28 WHARF ROAD,
LONDON, N1 7GR
TEL: 0208-344 0300
www.ardmoregroup.co.uk

KDS ASSOCIATES LTD
TECHNICAL ● ARCHITECTURAL ● MANAGEMENT ● CONSULTANTS

101 THE BLACKFRIARS FOUNDRY
156 BLACKFRIARS ROAD
LONDON SE1 6EN
0203 355 0775
www.kdsassociates.co.uk

CONSTRUCTION

PROJECT / DRAWING TITLE
HORNSEY TOWN HALL
TOWN HALL & BROADWAY ANNEX
LONDON N8 9JJ

DRAWING TITLE
TOWN HALL & BROADWAY ANNEX
WEST WING PARAPET WALL
PROPOSED REBUILD (AT CONCRETE)

DATE / DRAWN BY
20.03.20 JH

SCALE
1:5 @A1

PROJECT / DRAWING NO
3670-KDS-TH-02-DR-A-21-6103

REV
C1