




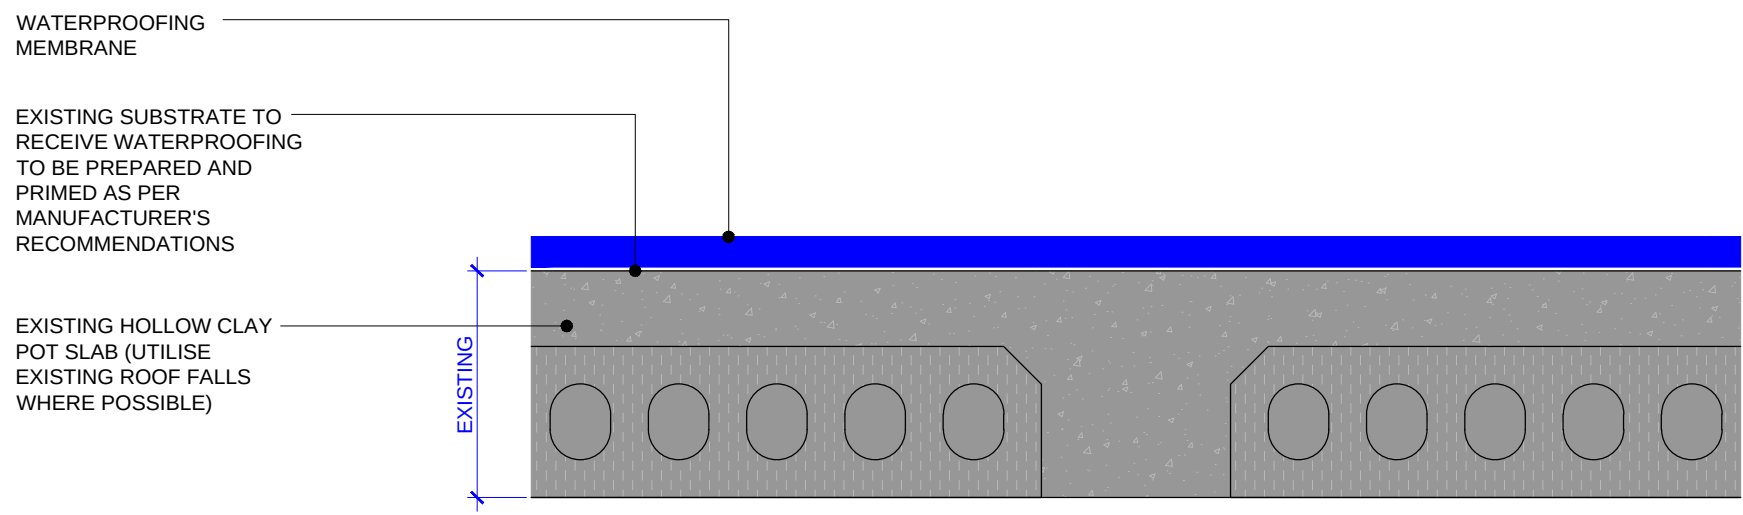


A TYPE A - MASTIC ASPAHLT ON EXISTING (NO INSULATION)  
SCALE 1:5 @ A1

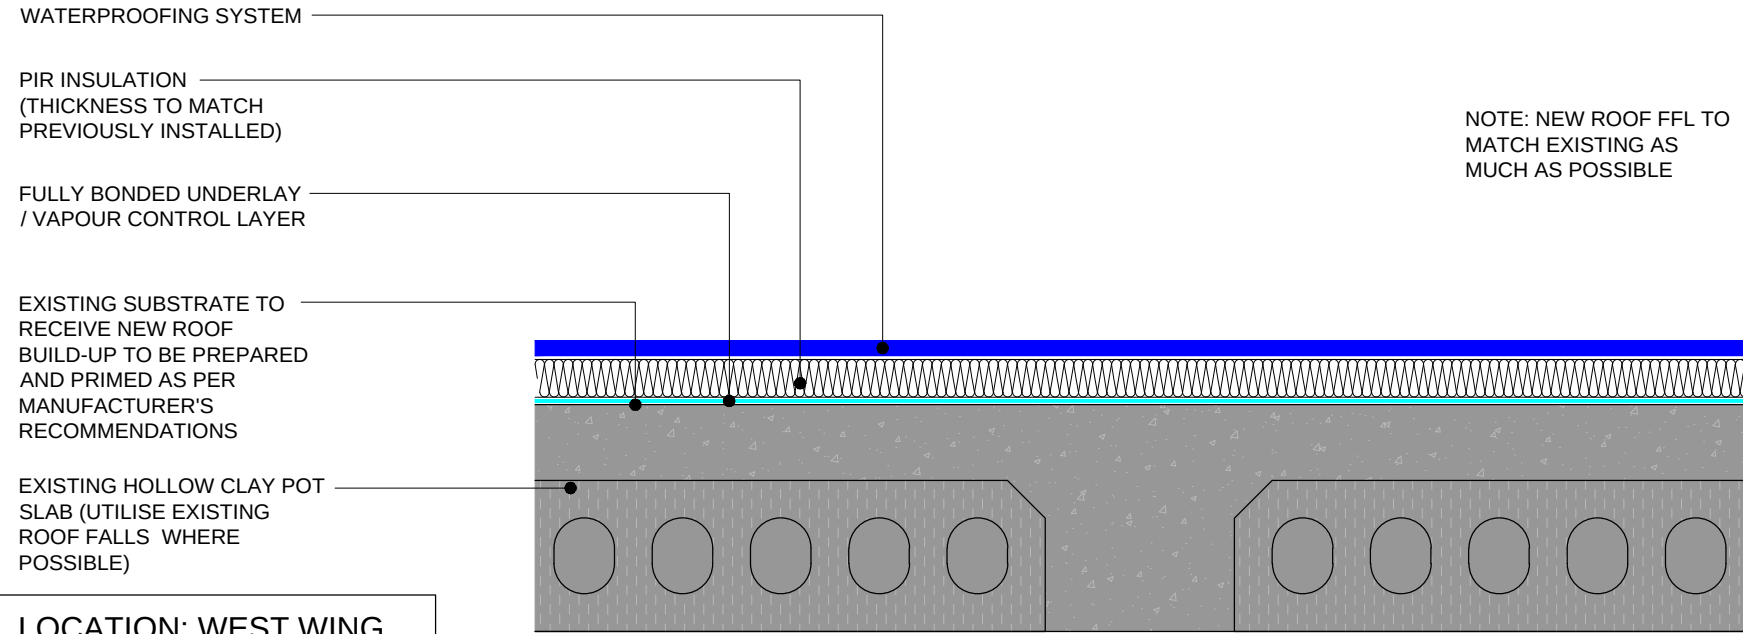

A1 TYPE A1 - MASTIC ASPAHLT WARM ROOF ON EXISTING  
SCALE 1:5 @ A1

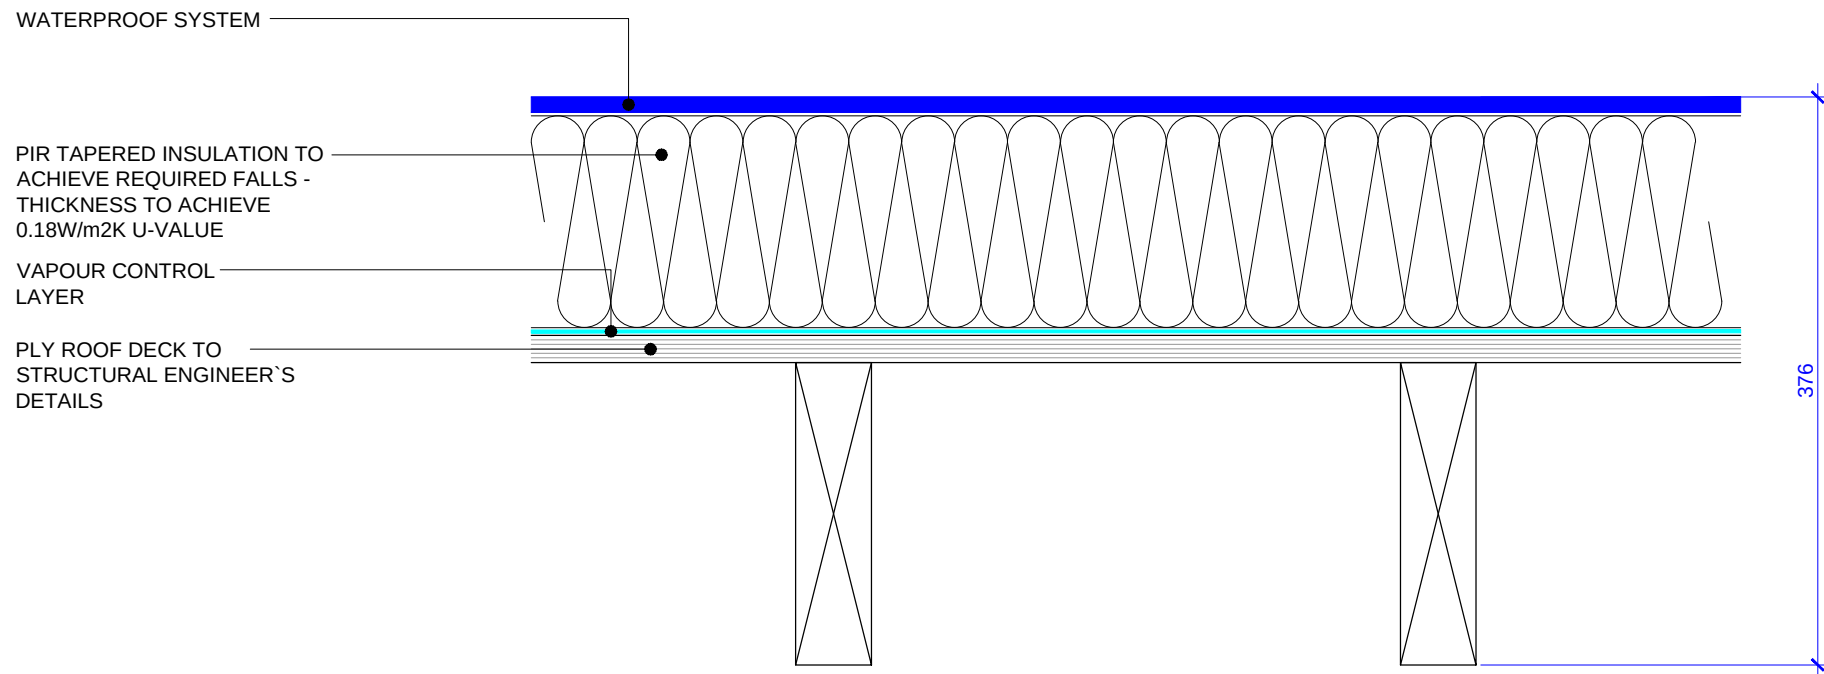

C TYPE C - NEW MASTIC ASPHALT WARM ROOF - TAPERED  
SCALE 1:5 @ A1

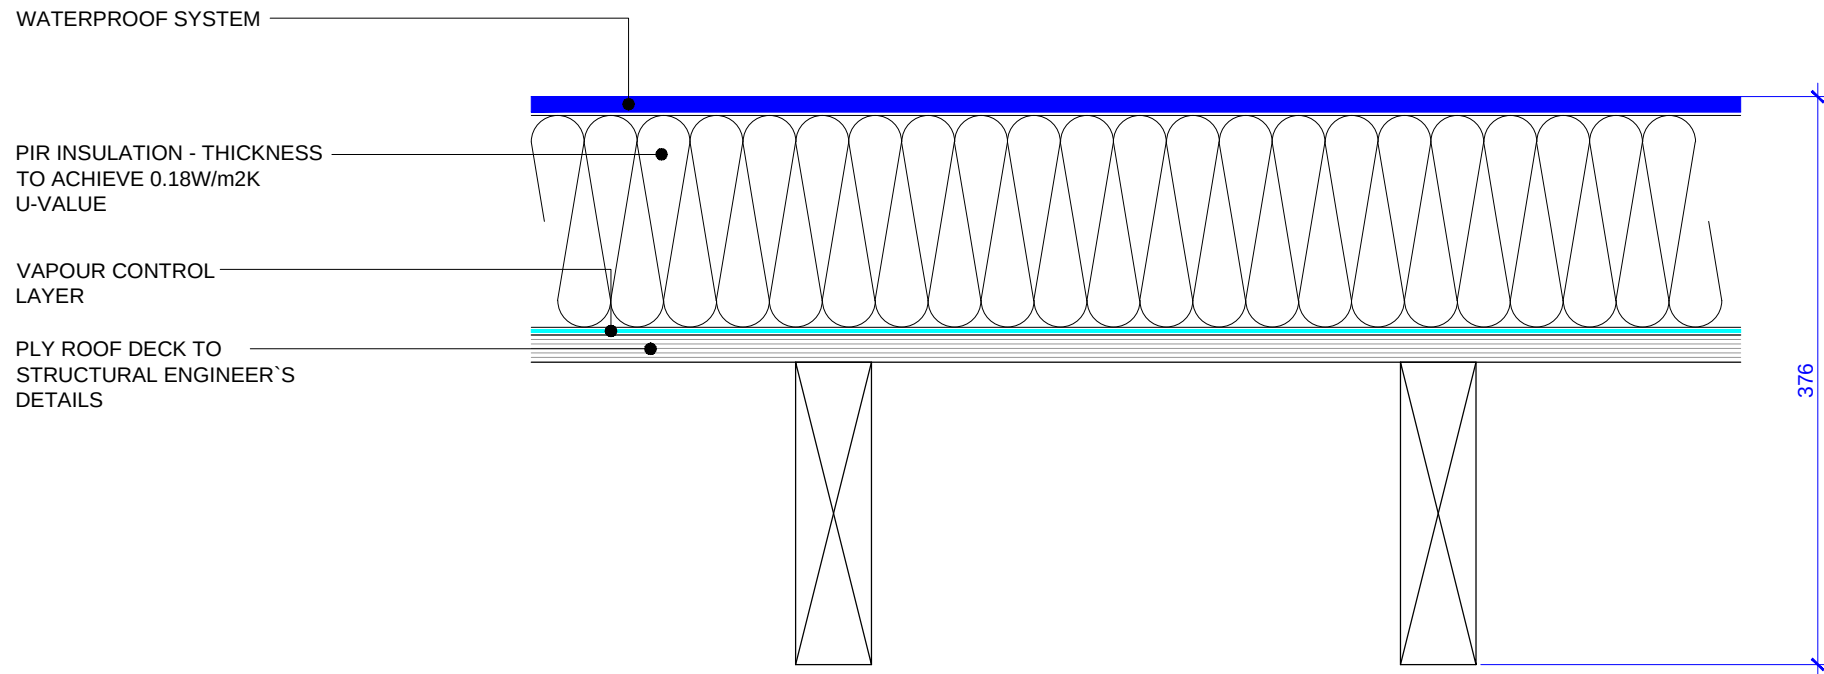

C1 TYPE C1 - NEW MASTIC ASPHALT WARM ROOF  
SCALE 1:5 @ A1


DETAIL SUPERSEDED WITH DRAWING 27-6409

D TYPE D - ALTERATIONS TO PITCH ROOF  
SCALE 1:5 @ A1

© KDS & Associates Ltd  
No part of this drawing may be reproduced without written consent.  
All contractors must visit site and be responsible for taking and checking all dimensions relating to this work.  
Do not scale from this drawing.

| REVISION NOTES |            |    |                                                  |  |
|----------------|------------|----|--------------------------------------------------|--|
| P1             | 30.03.2020 | JH | ISSUED FOR INFORMATION                           |  |
| C1             | 30.04.2020 | JH | ISSUED FOR CONSTRUCTION                          |  |
| C2             | 30.07.2020 | JH | SEE REVISION CLOUD                               |  |
| C3             | 25.09.2020 | WB | ROOF TYPE C1 ADDED                               |  |
| C4             | 05.02.2021 | JH | PITCHED ROOF DETAIL AMENDED - SEE REVISION CLOUD |  |
| C5             | 17.11.2021 | JH | PITCHED ROOF DETAIL SUPERSEDED                   |  |

KEYPLAN

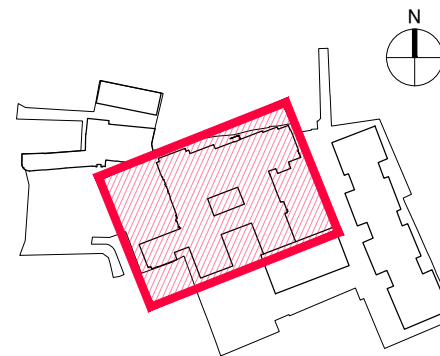

**Armore GROUP**  
ARDMORE CONSTRUCTION LTD  
6 WHARF STUDIOS,  
28 WHARF ROAD,  
LONDON, N1 7GR  
TEL: 0208-344 0300  
www.armoragroup.co.uk

**KDS ASSOCIATES LTD**  
TECHNICAL ● ARCHITECTURAL ● MANAGEMENT ● CONSULTANTS  
101 THE BLACKFRIARS FOUNDRY  
156 BLACKFRIARS ROAD  
LONDON SE1 6EN  
0203 355 0775  
www.kdsassociates.co.uk

**CONSTRUCTION**

PROJECT / DRAWING TITLE  
HORNSEY TOWN HALL  
TOWN HALL & BROADWAY ANNEX  
LONDON N8 9JJ


DRAWING TITLE  
TOWN HALL  
ROOF BUILD UPS

DATE / DRAWN BY  
27.03.20 JH


SCALE  
1:5 @ A1

PROJECT / DRAWING NO  
3670-KDS-TH-RF-DR-A-27-6405


REV  
C5

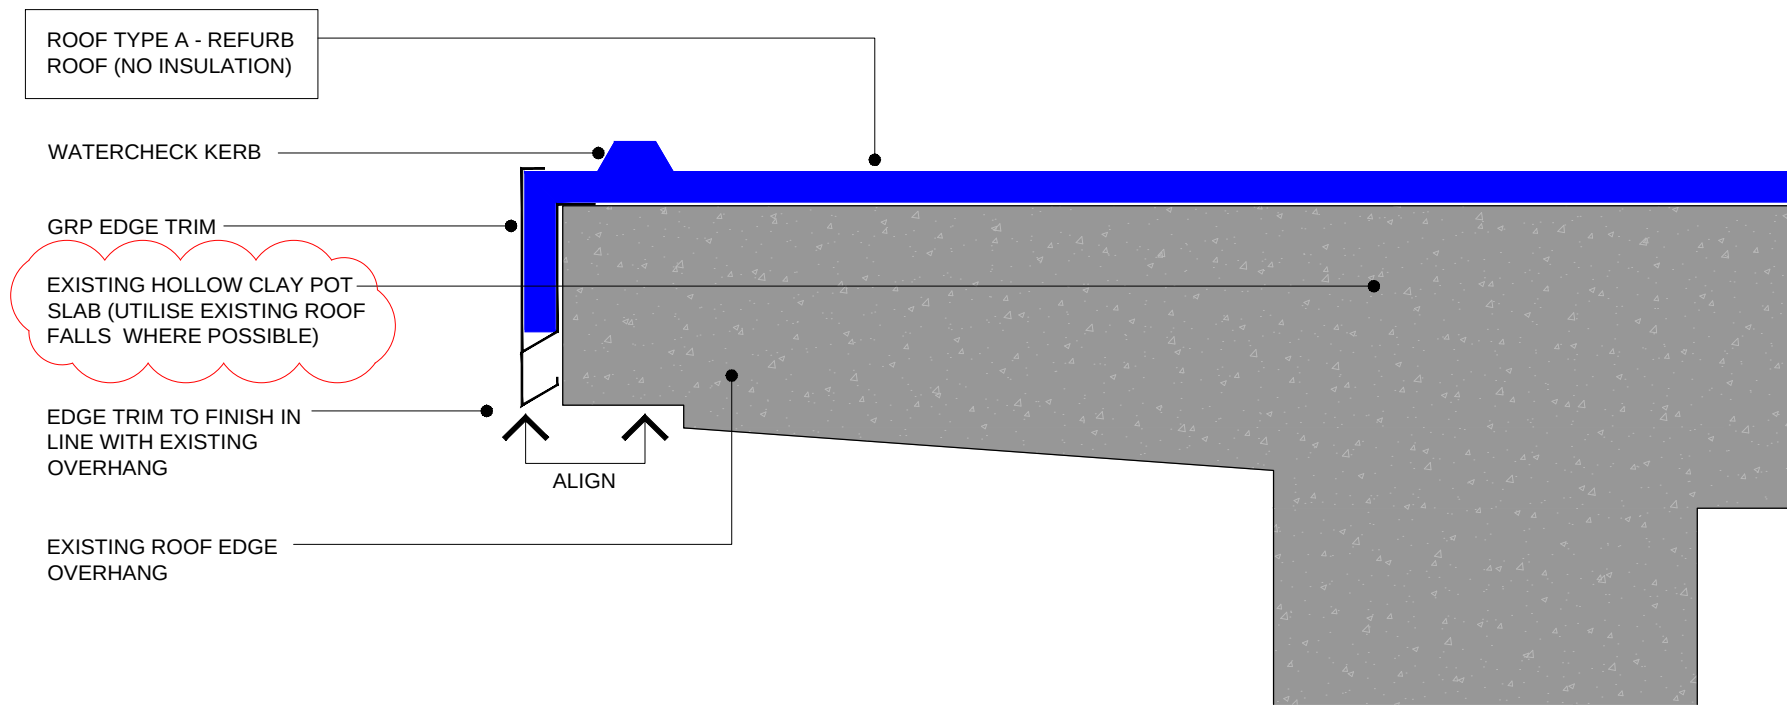


**A** ROOF EDGE DETAIL  
SCALE 1:5 @ A1

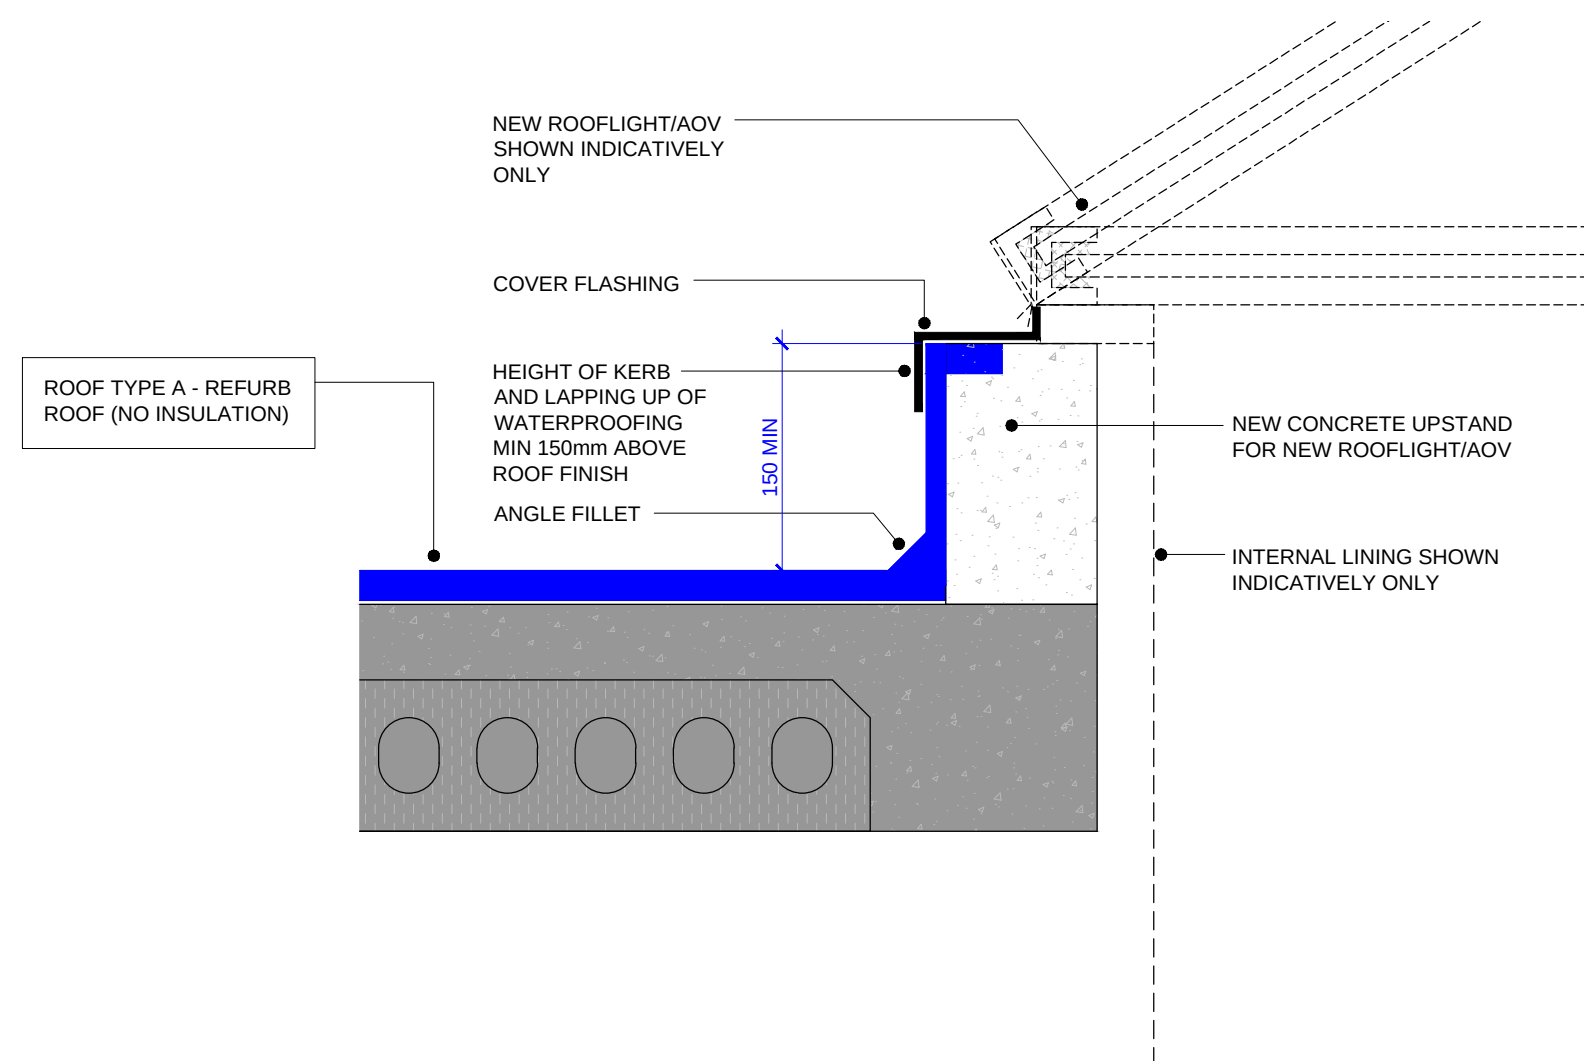


**B** NEW UPSTAND DETAIL  
SCALE 1:5 @ A1

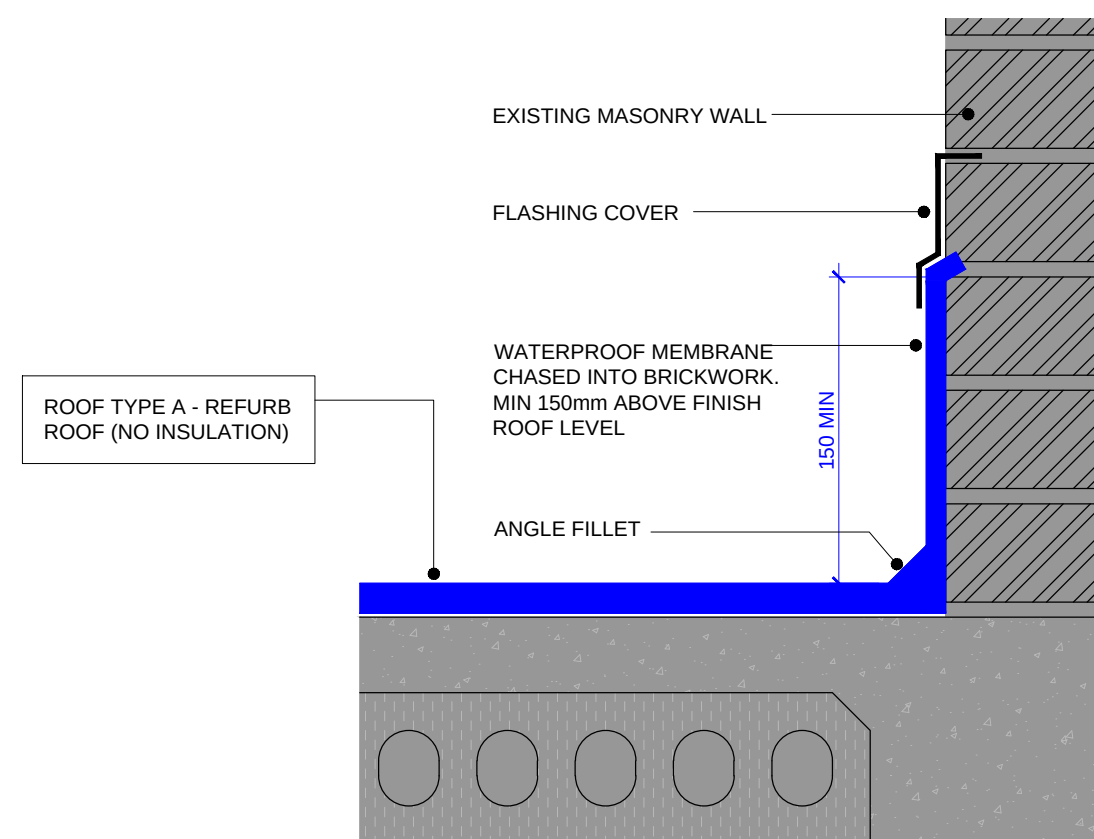


**C** SKIRTING DETAIL  
SCALE 1:5 @ A1

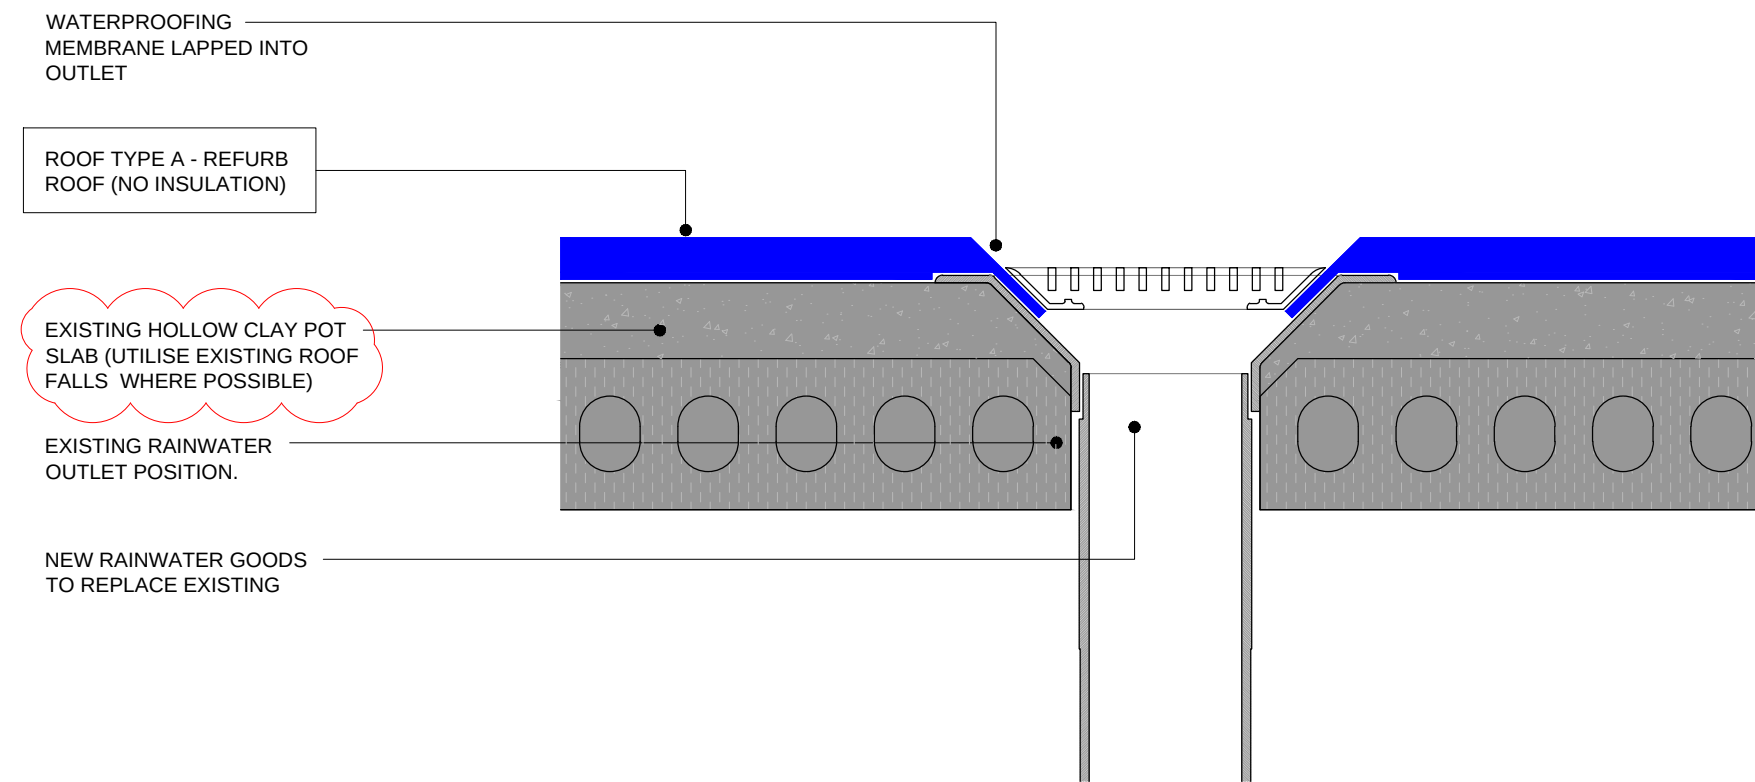

**D** RAINWATER OUTLET DETAIL  
SCALE 1:5 @ A1

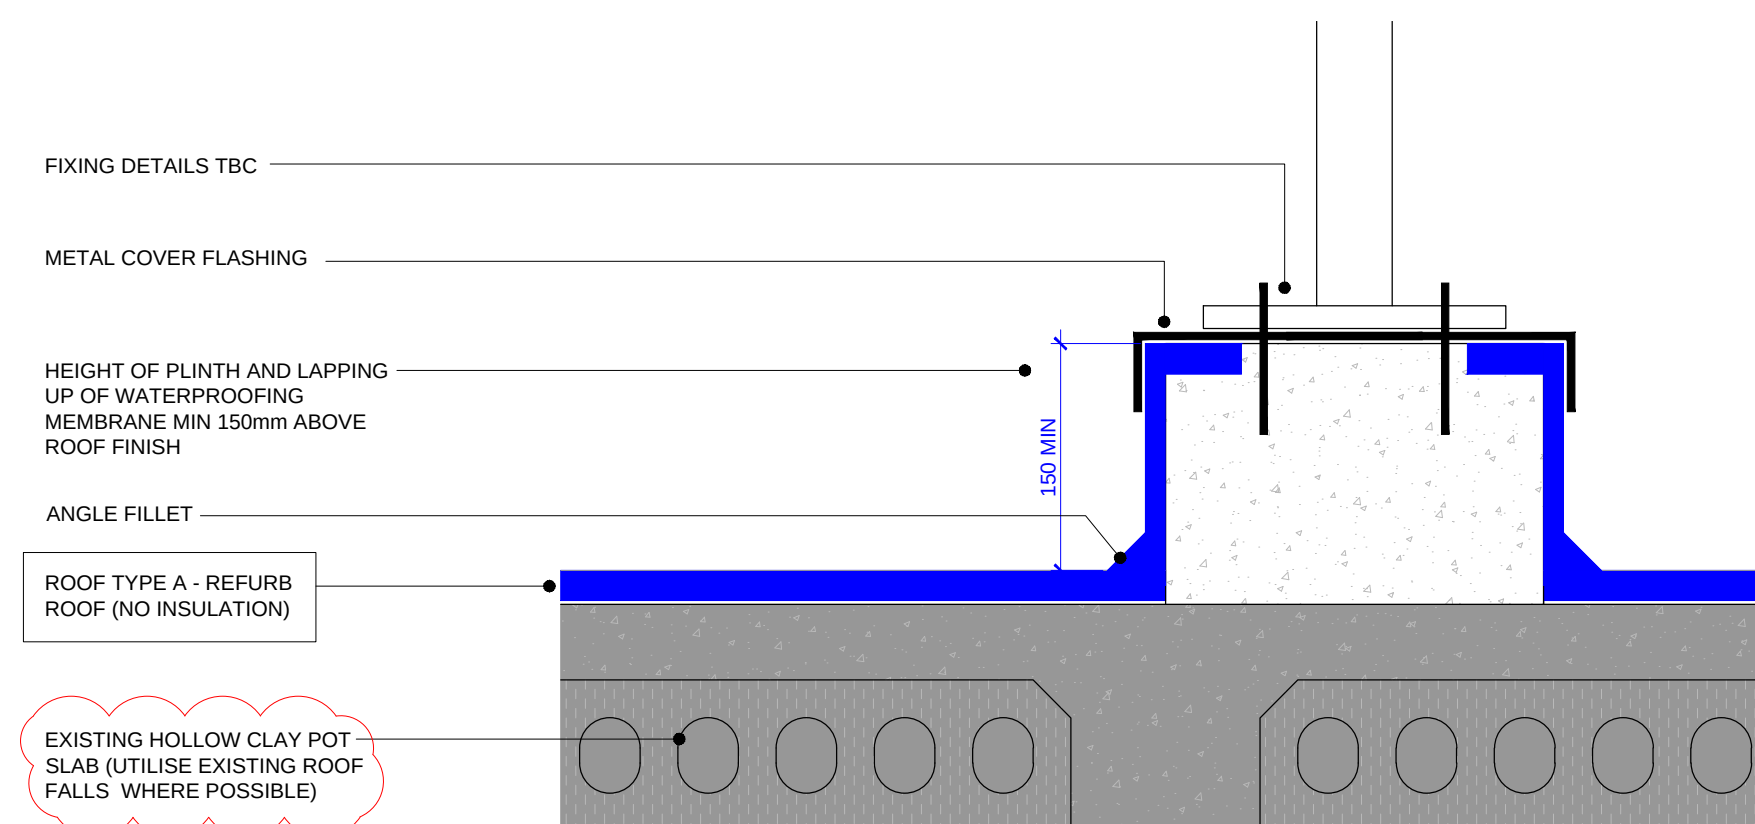

**E** PLINTH DETAIL  
SCALE 1:5 @ A1

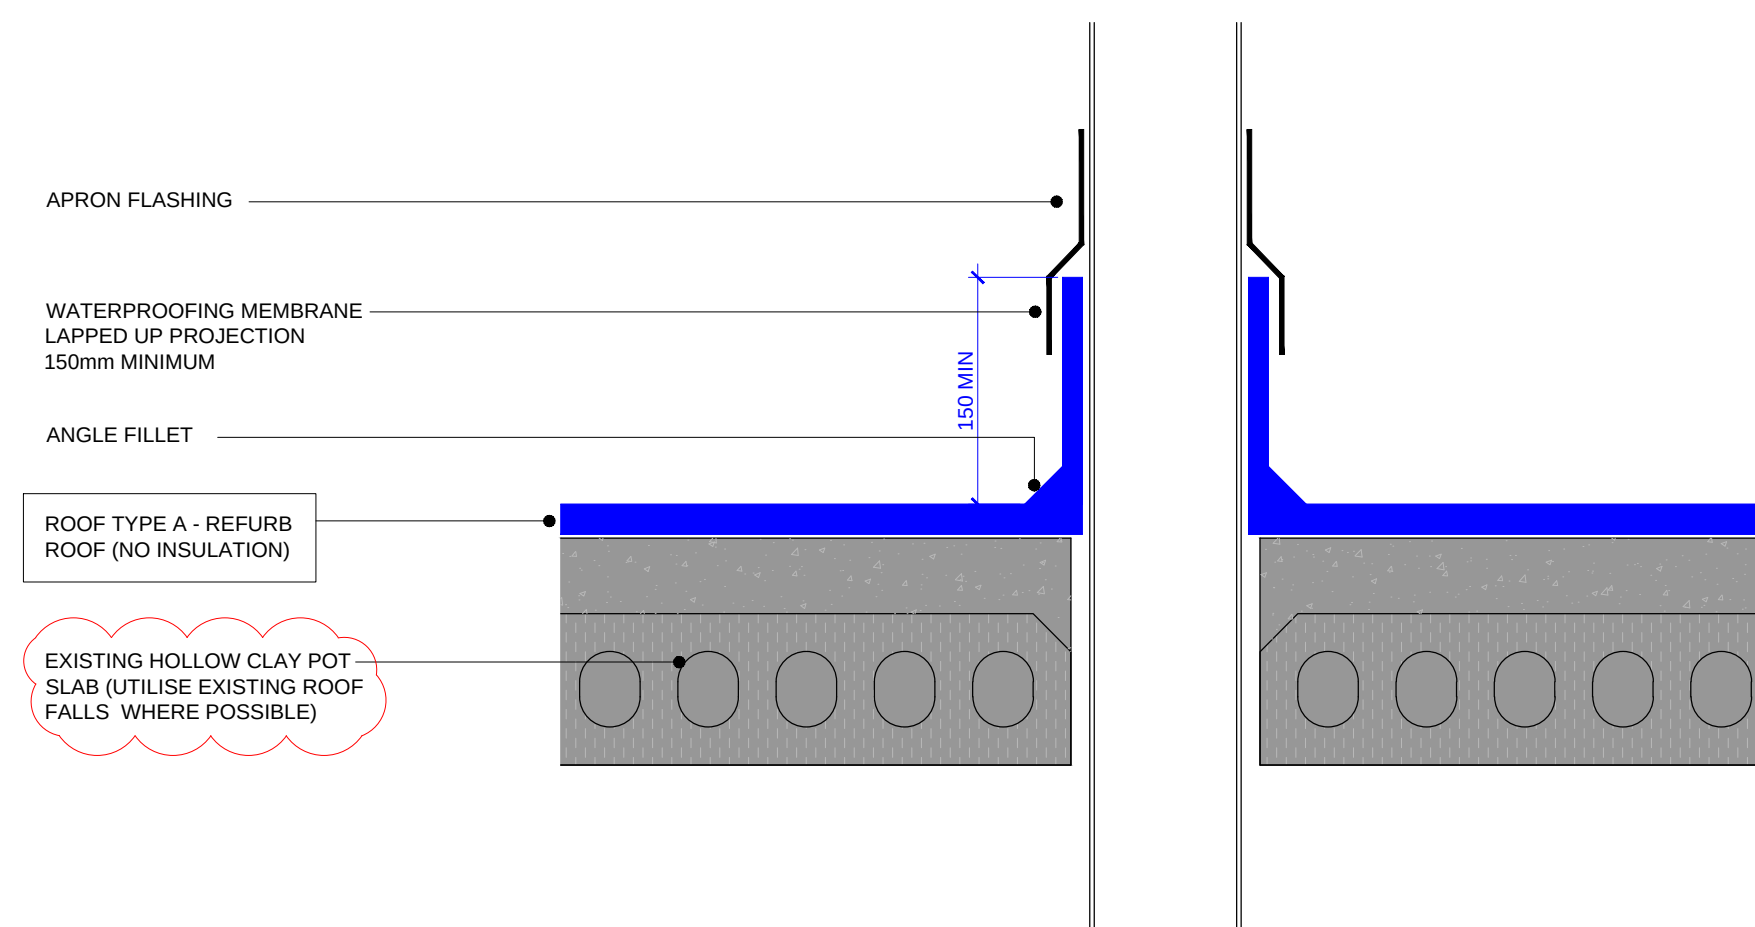


**F** PROJECTION DETAIL  
SCALE 1:5 @ A1

© KDS & Associates Ltd  
No part of this drawing may be reproduced without written consent.  
All contractors must visit site and be responsible for taking and checking all dimensions relating to this work.  
Do not scale from this drawing.

| REVISION NOTES |            |    |                         |
|----------------|------------|----|-------------------------|
| P1             | 30.03.2020 | JH | ISSUED FOR INFORMATION  |
| C1             | 30.04.2020 | JH | ISSUED FOR CONSTRUCTION |
| C2             | 30.07.2020 | JH | SEE REVISION CLOUDS     |

#### KEYPLAN

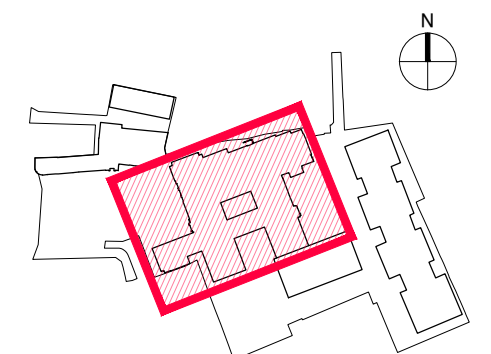


**ARDMORE CONSTRUCTION LTD**  
6 WHARF STUDIOS,  
28 WHARF ROAD,  
LONDON, N1 7GR  
TEL: 0208-344 0300  
www.ardmoregroup.co.uk


**KDS ASSOCIATES LTD**  
TECHNICAL • ARCHITECTURAL • MANAGEMENT • CONSULTANTS  
101 THE BLACKFRIARS FOUNDRY  
156 BLACKFRIARS ROAD  
LONDON SE1 6EN  
0203 355 0775  
www.kdsassociates.co.uk

## CONSTRUCTION


|                                                                                             |                   |           |
|---------------------------------------------------------------------------------------------|-------------------|-----------|
| PROJECT / DRAWING TITLE<br>HORNSEY TOWN HALL<br>TOWN HALL & BROADWAY ANNEX<br>LONDON N8 9JJ |                   |           |
| DRAWING TITLE<br>TOWN HALL<br>MASTIC ASPHALT REFURB ROOF (COLD)<br>TYPICAL DETAILS          |                   |           |
| DATE / DRAWN BY<br>27.03.20 JH                                                              | SCALE<br>1:5 @ A1 | REV<br>C2 |
| PROJECT / DRAWING NO<br>3670-KDS-TH-RF-DR-A-27-6406                                         |                   |           |

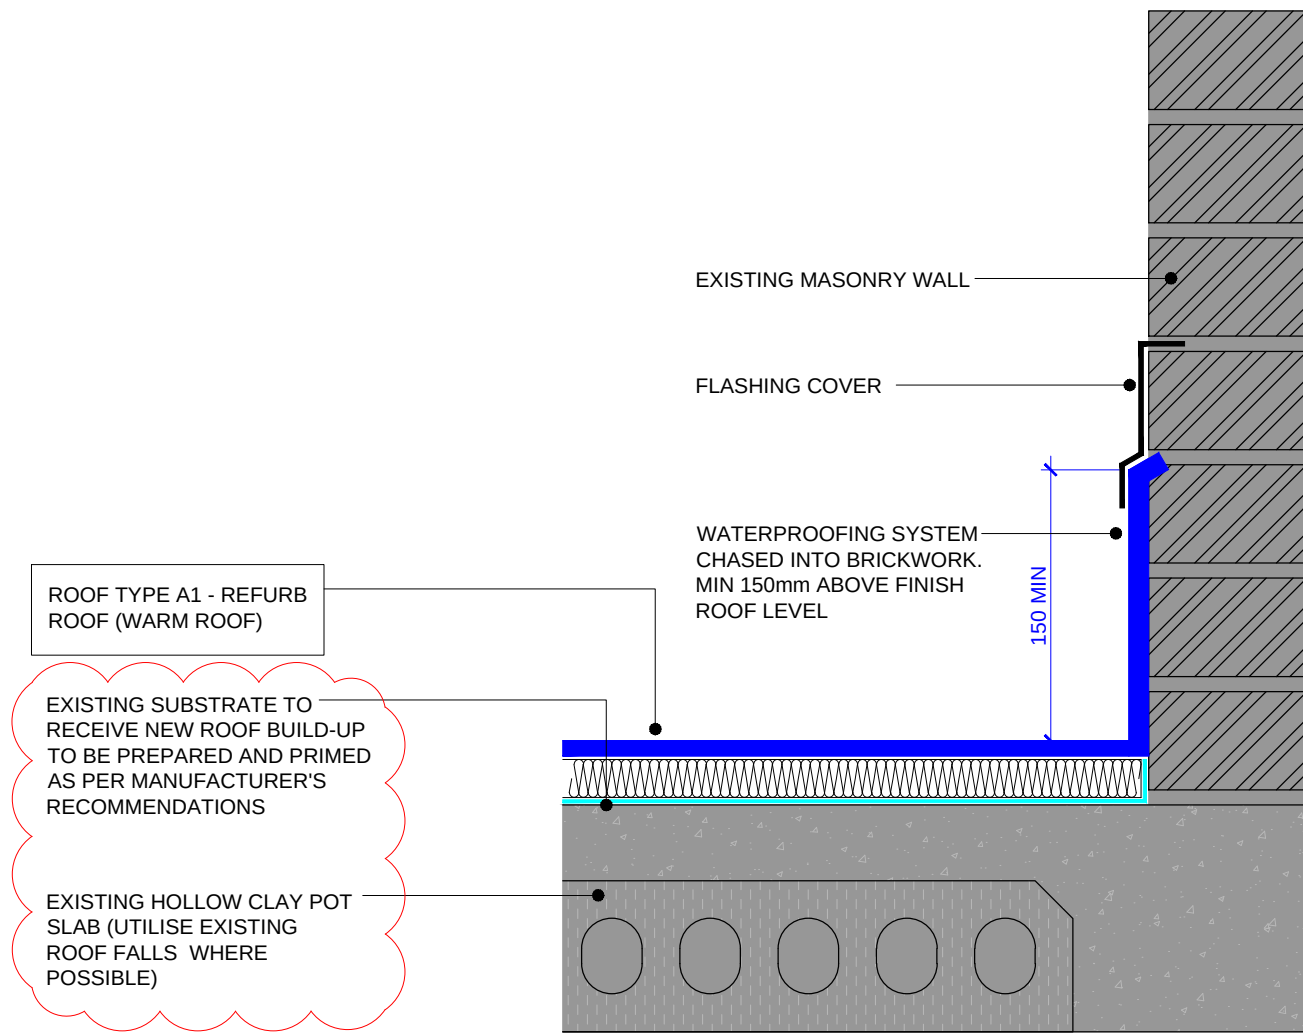


A SKIRTING DETAIL  
SCALE 1:5 @ A1

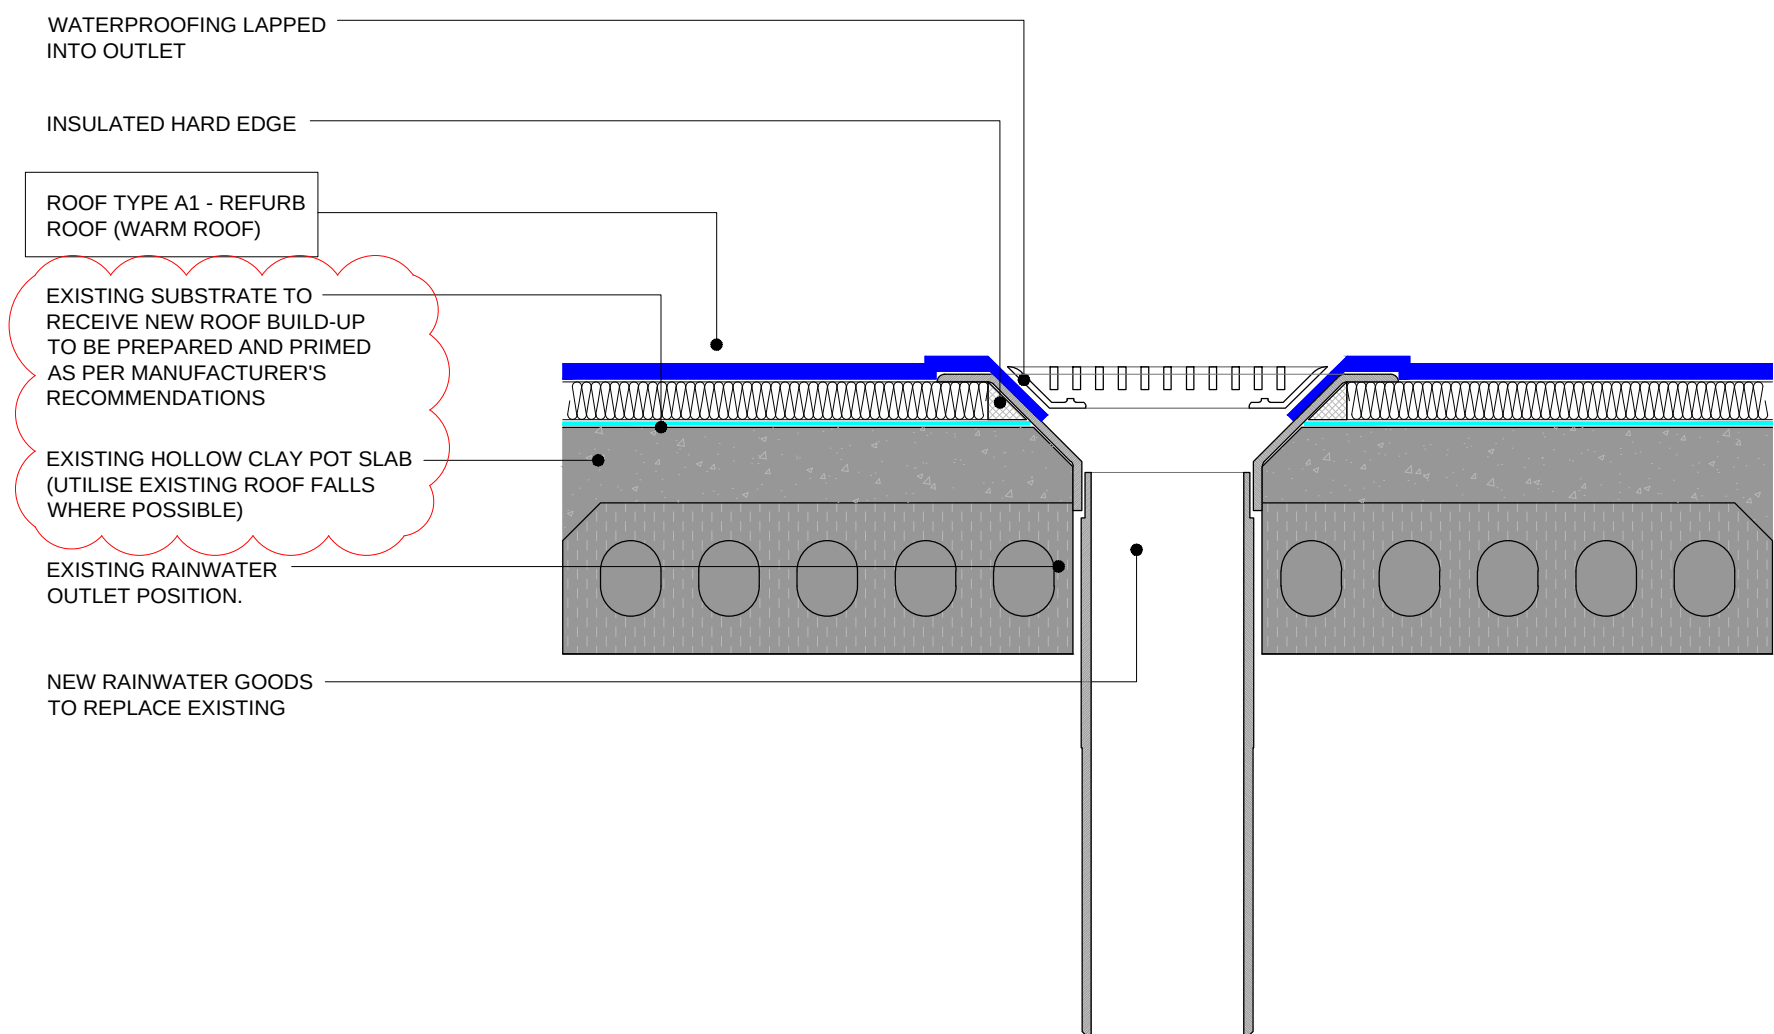

B RAINWATER OUTLET DETAIL  
SCALE 1:5 @ A1

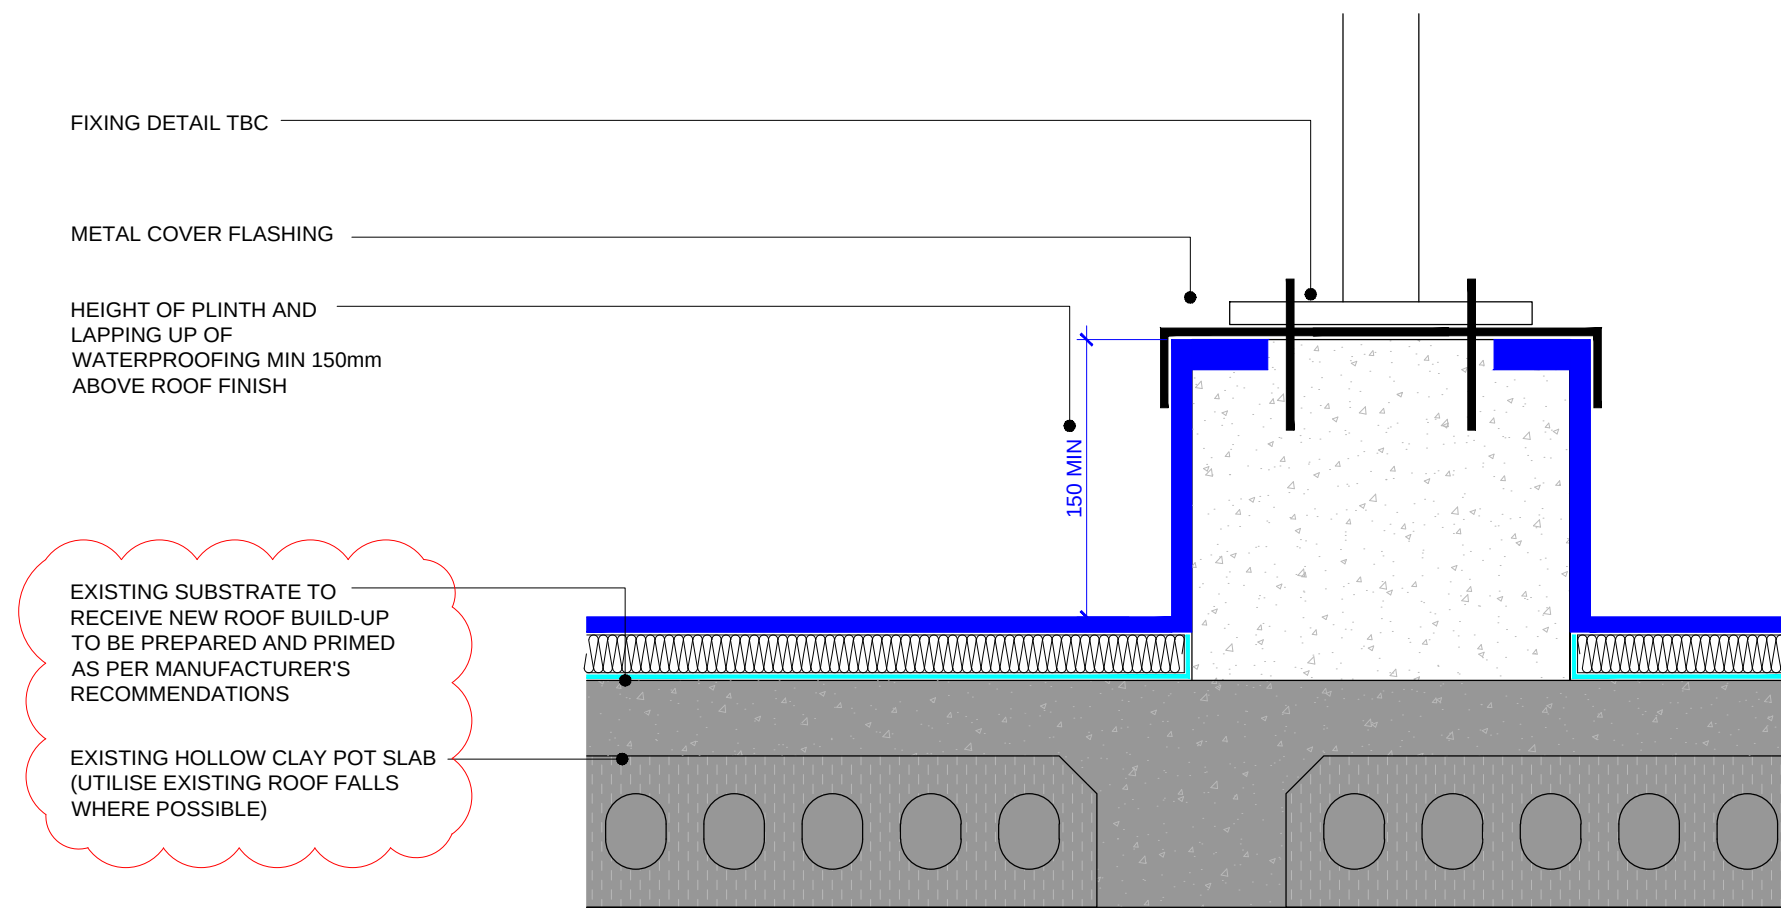


C PLINTH DETAIL  
SCALE 1:5 @ A1

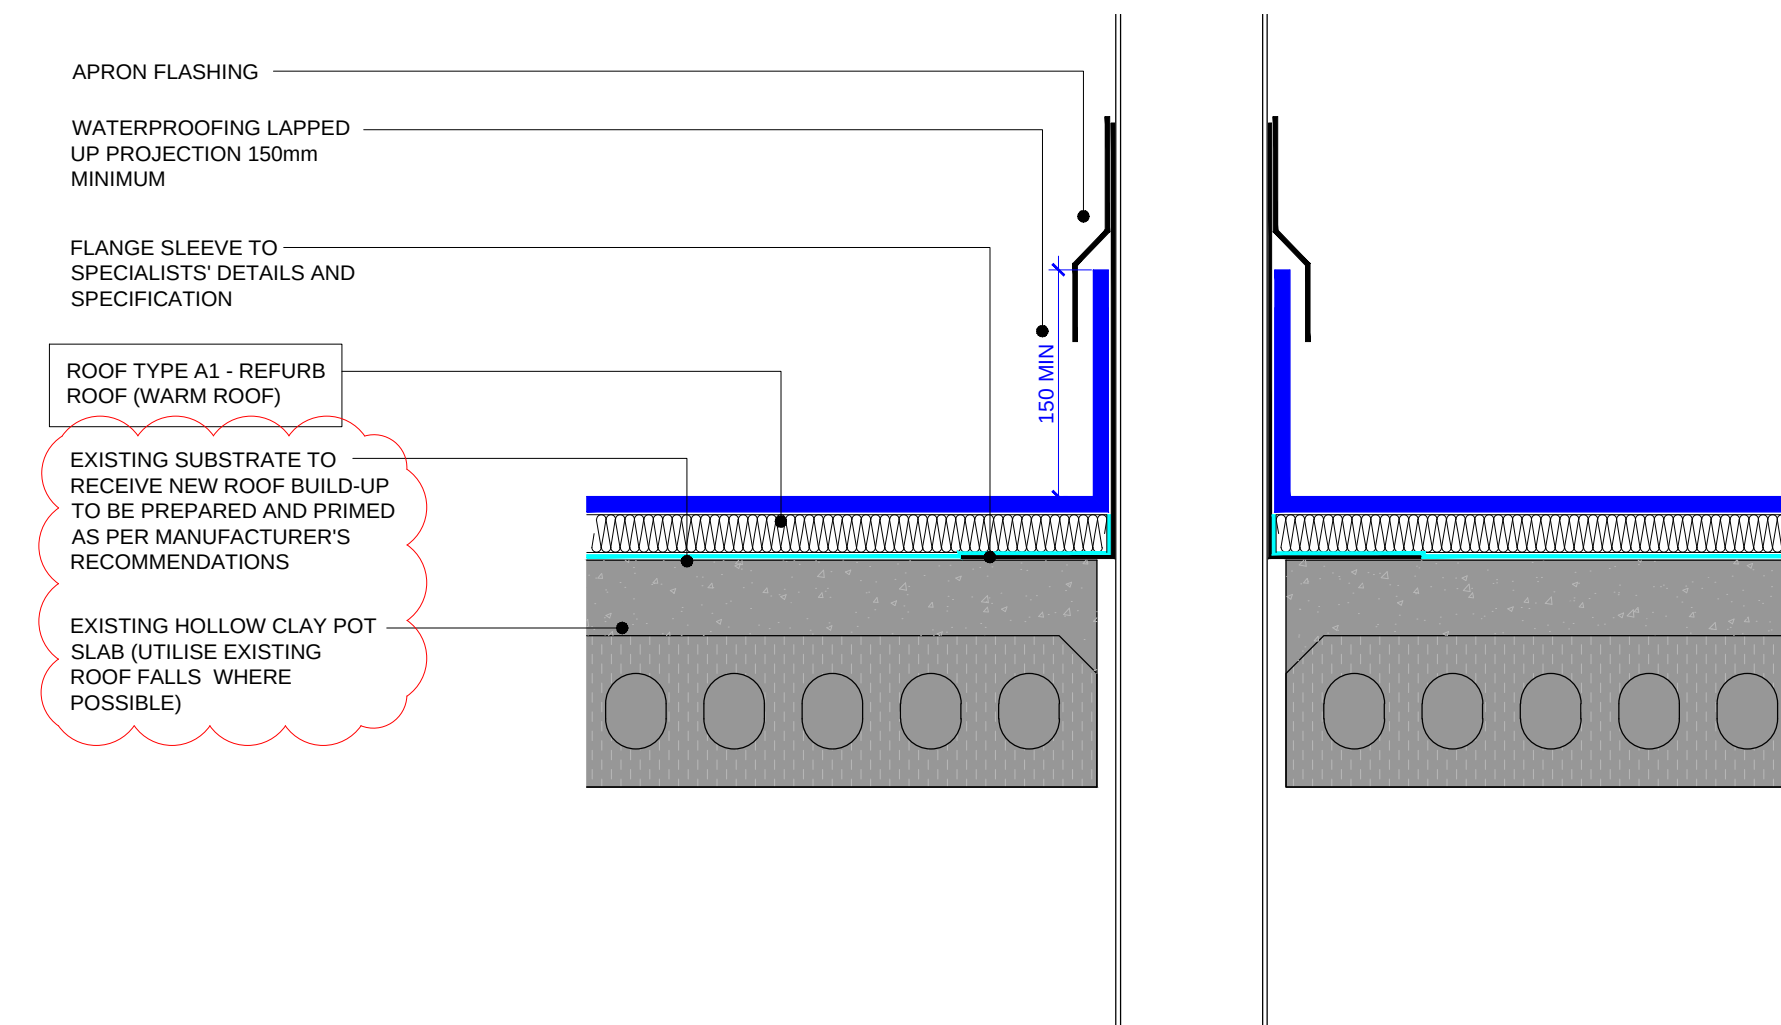

D PROJECTION DETAIL  
SCALE 1:5 @ A1

| REVISION NOTES |            |    |                         |
|----------------|------------|----|-------------------------|
| P1             | 30.03.2020 | JH | ISSUED FOR INFORMATION  |
| C1             | 30.04.2020 | JH | ISSUED FOR CONSTRUCTION |
| C2             | 30.07.2020 | JH | SEE REVISION CLOUDS     |

#### KEYPLAN

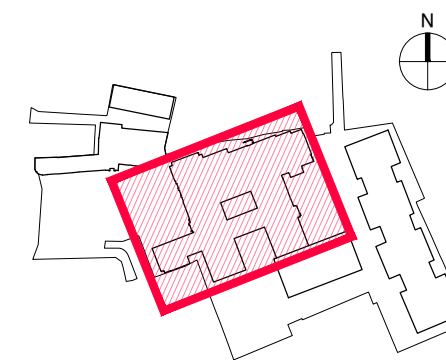

## CONSTRUCTION

PROJECT / DRAWING TITLE  
HORNSEY TOWN HALL  
TOWN HALL & BROADWAY ANNEX  
LONDON N8 9JJ


DRAWING TITLE  
TOWN HALL  
MASTIC ASPHALT REFURB ROOF (WARM)  
TYPICAL DETAILS

DATE / DRAWN BY  
27.03.20 JH

SCALE  
1:5 @ A1

PROJECT / DRAWING NO  
3670-KDS-TH-RF-DR-A-27-6407

REV  
C2

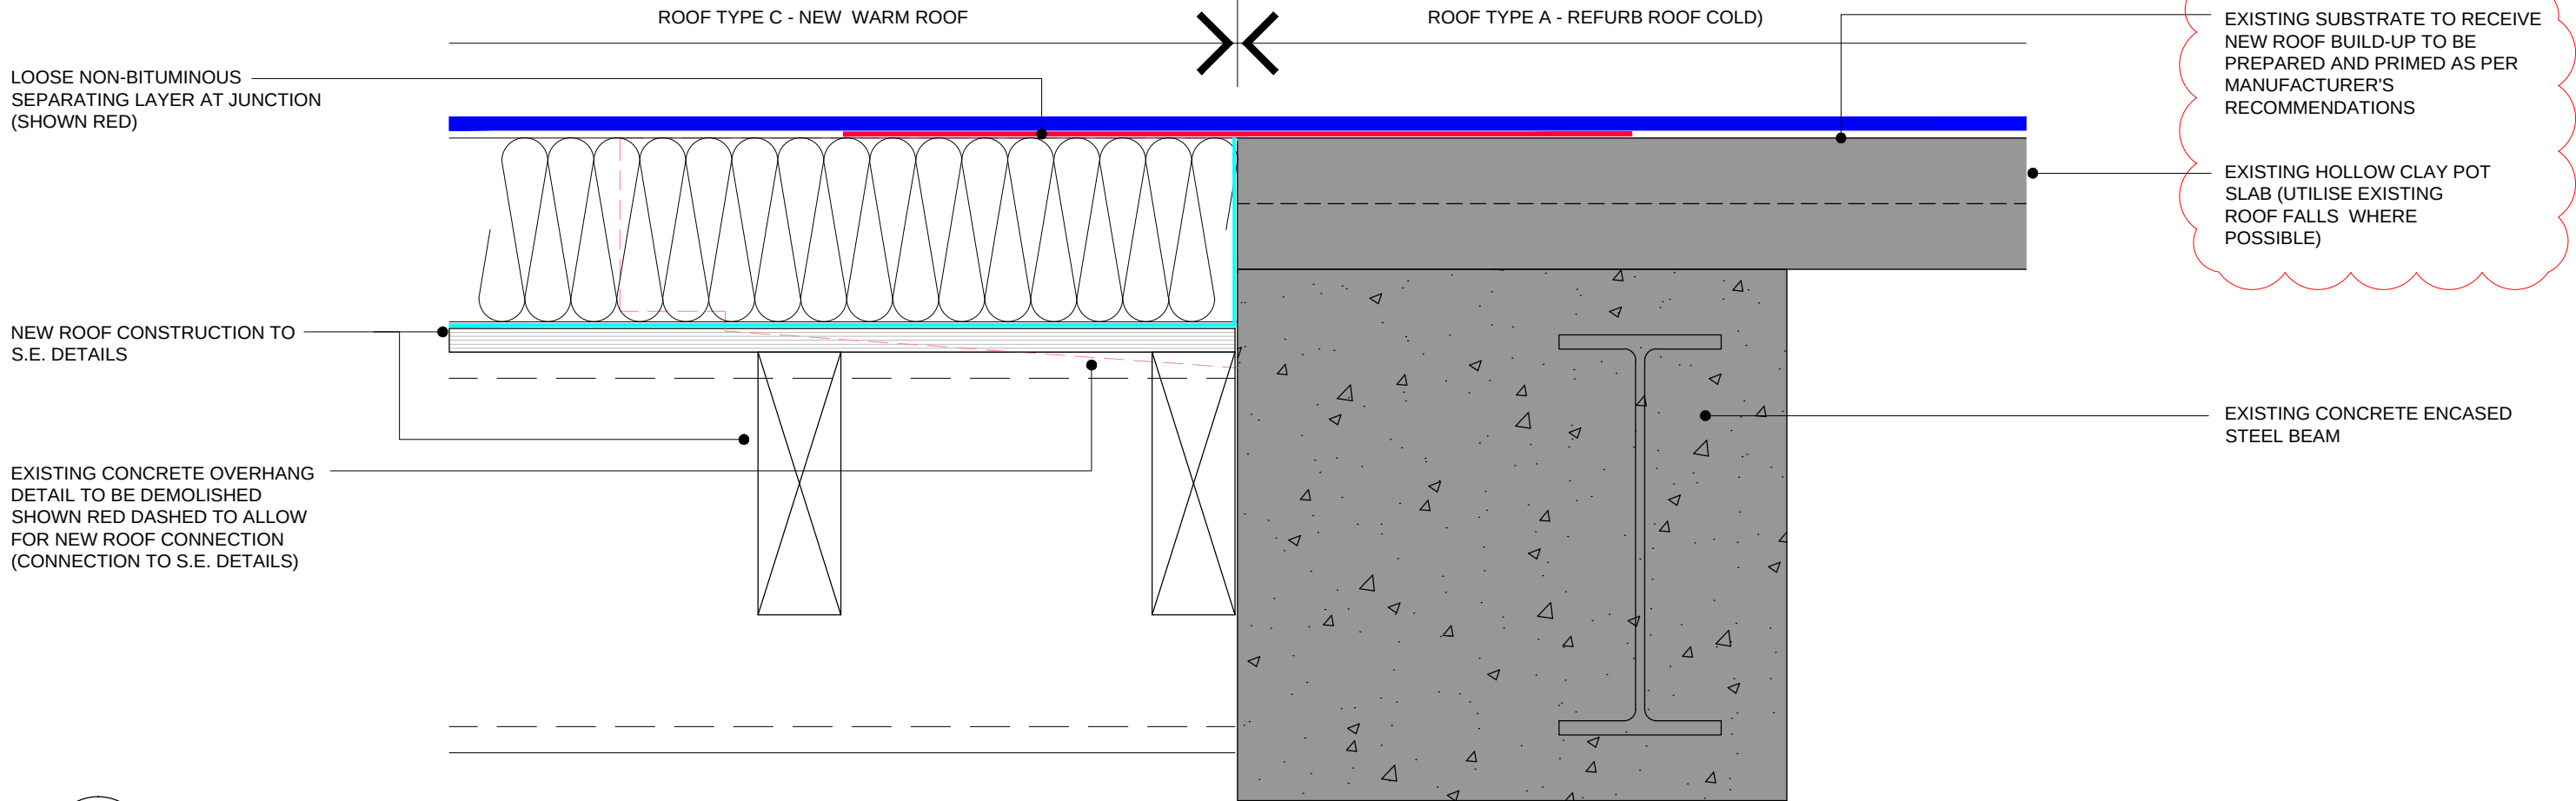


A  
- REFURB / NEW ROOF JUNCTION  
SCALE 1:5 @ A1

© KDS & Associates Ltd  
No part of this drawing may be reproduced without written consent.  
All contractors must visit site and be responsible for taking and checking all dimensions relating to this work.  
Do not scale from this drawing.

| REVISION NOTES |            |    |                         |
|----------------|------------|----|-------------------------|
| P1             | 30.03.2020 | JH | ISSUED FOR INFORMATION  |
| C1             | 30.04.2020 | JH | ISSUED FOR CONSTRUCTION |
| C2             | 30.07.2020 | JH | SEE REVISION CLOUDS     |

#### KEYPLAN

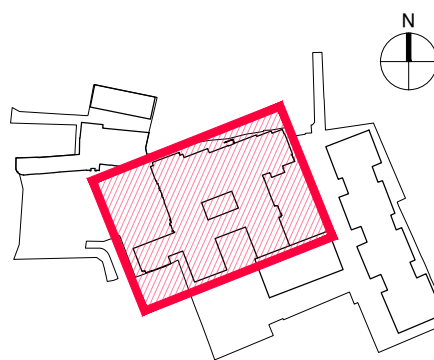

 **ARDMORE CONSTRUCTION LTD**  
6 WHARF STUDIOS,  
28 WHARF ROAD,  
LONDON, N1 7GR  
TEL: 0208-344 0300  
www.ardmoregroup.co.uk

**KDS ASSOCIATES LTD**  
TECHNICAL ● ARCHITECTURAL ● MANAGEMENT ● CONSULTANTS  
101 THE BLACKFRIARS FOUNDRY  
156 BLACKFRIARS ROAD  
LONDON SE1 6EN  
0203 355 0775  
www.kdsassociates.co.uk

## CONSTRUCTION

PROJECT / DRAWING TITLE  
**HORNSEY TOWN HALL  
TOWN HALL & BROADWAY ANNEX  
LONDON N8 9JJ**


DRAWING TITLE  
**TOWN HALL  
NEW MASTIC ASPHALT WARM ROOF  
JUNCTION DETAIL**

|                                |                   |
|--------------------------------|-------------------|
| DATE / DRAWN BY<br>27.03.20 JH | SCALE<br>1:5 @ A1 |
|--------------------------------|-------------------|


|                                                     |           |
|-----------------------------------------------------|-----------|
| PROJECT / DRAWING NO<br>3670-KDS-TH-RF-DR-A-27-6408 | REV<br>C2 |
|-----------------------------------------------------|-----------|

REVISION NOTES


|    |            |    |                         |
|----|------------|----|-------------------------|
| P1 | 29.05.2020 | JH | PRELIMINARY ISSUE       |
| C1 | 21.12.2020 | WB | ISSUED FOR CONSTRUCTION |

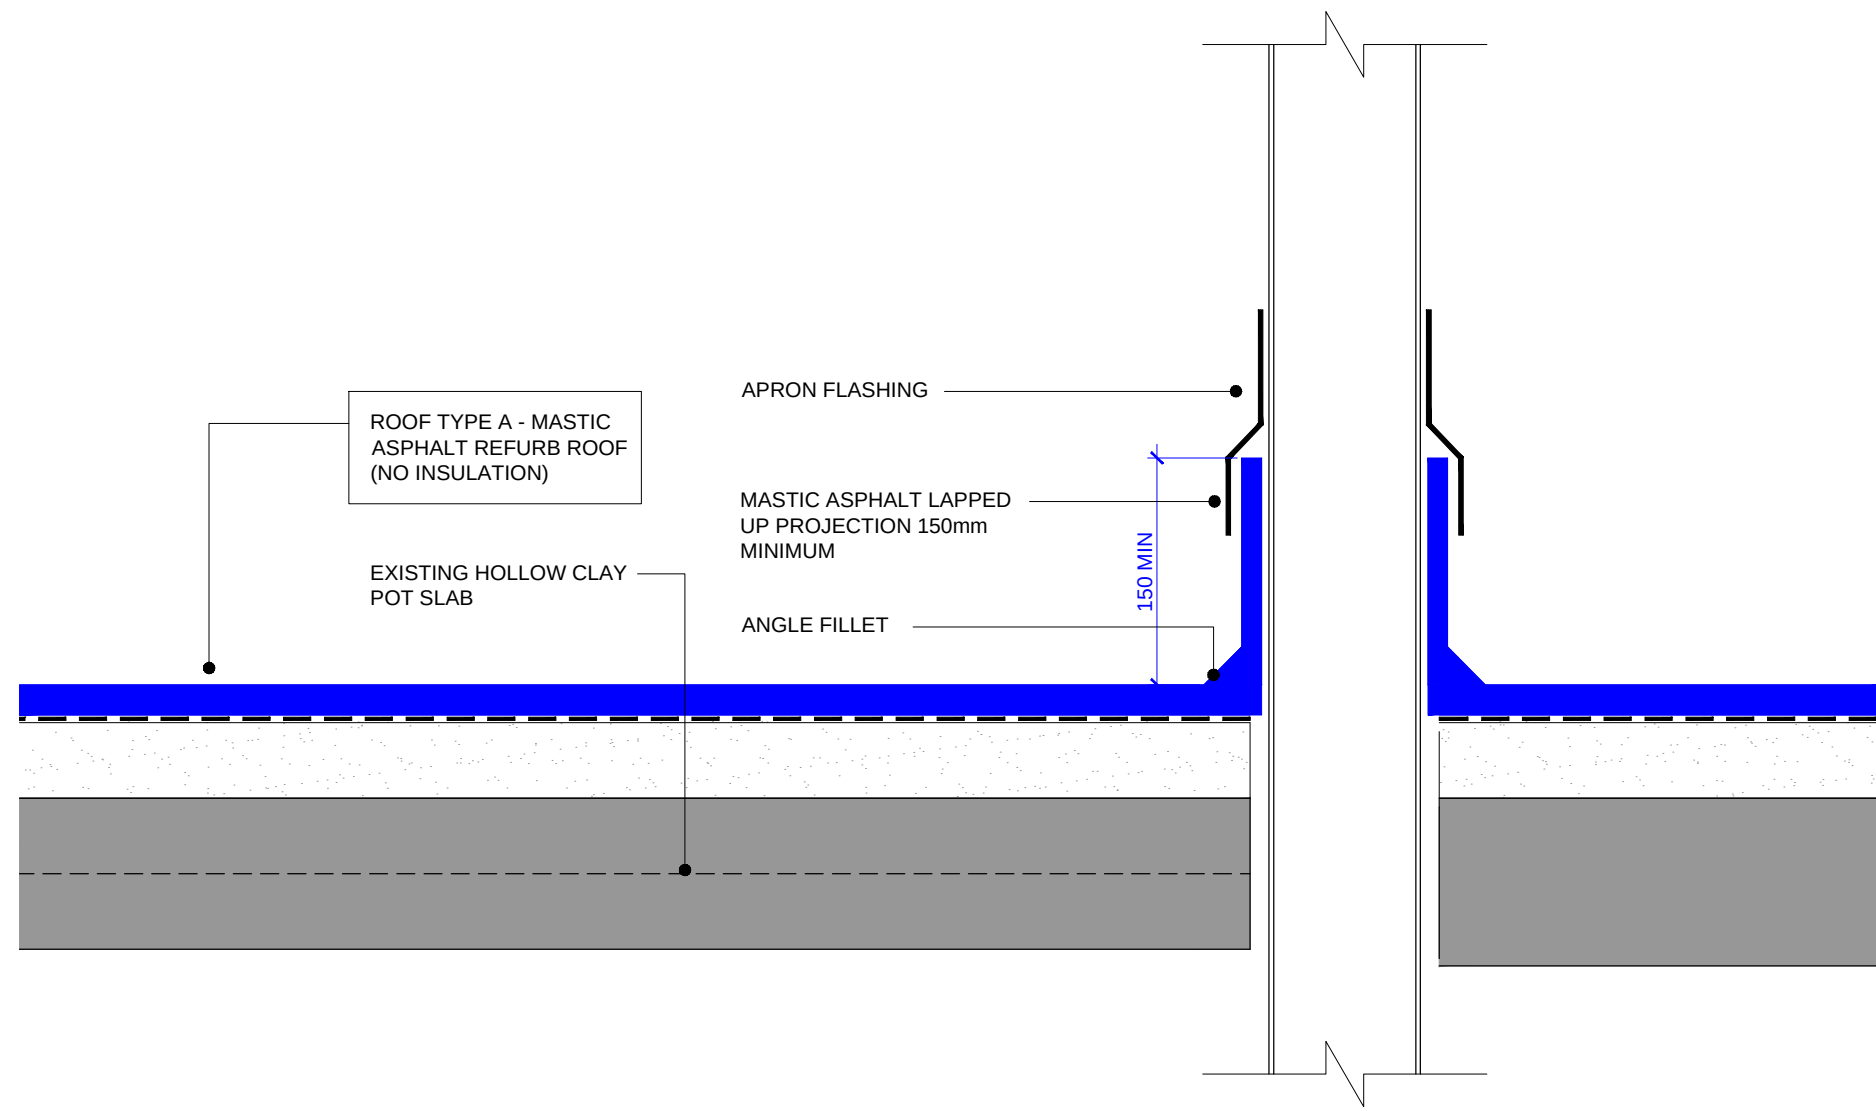


F EXISTING ROOF - SERVICES THROUGH  
1:5 @ A1

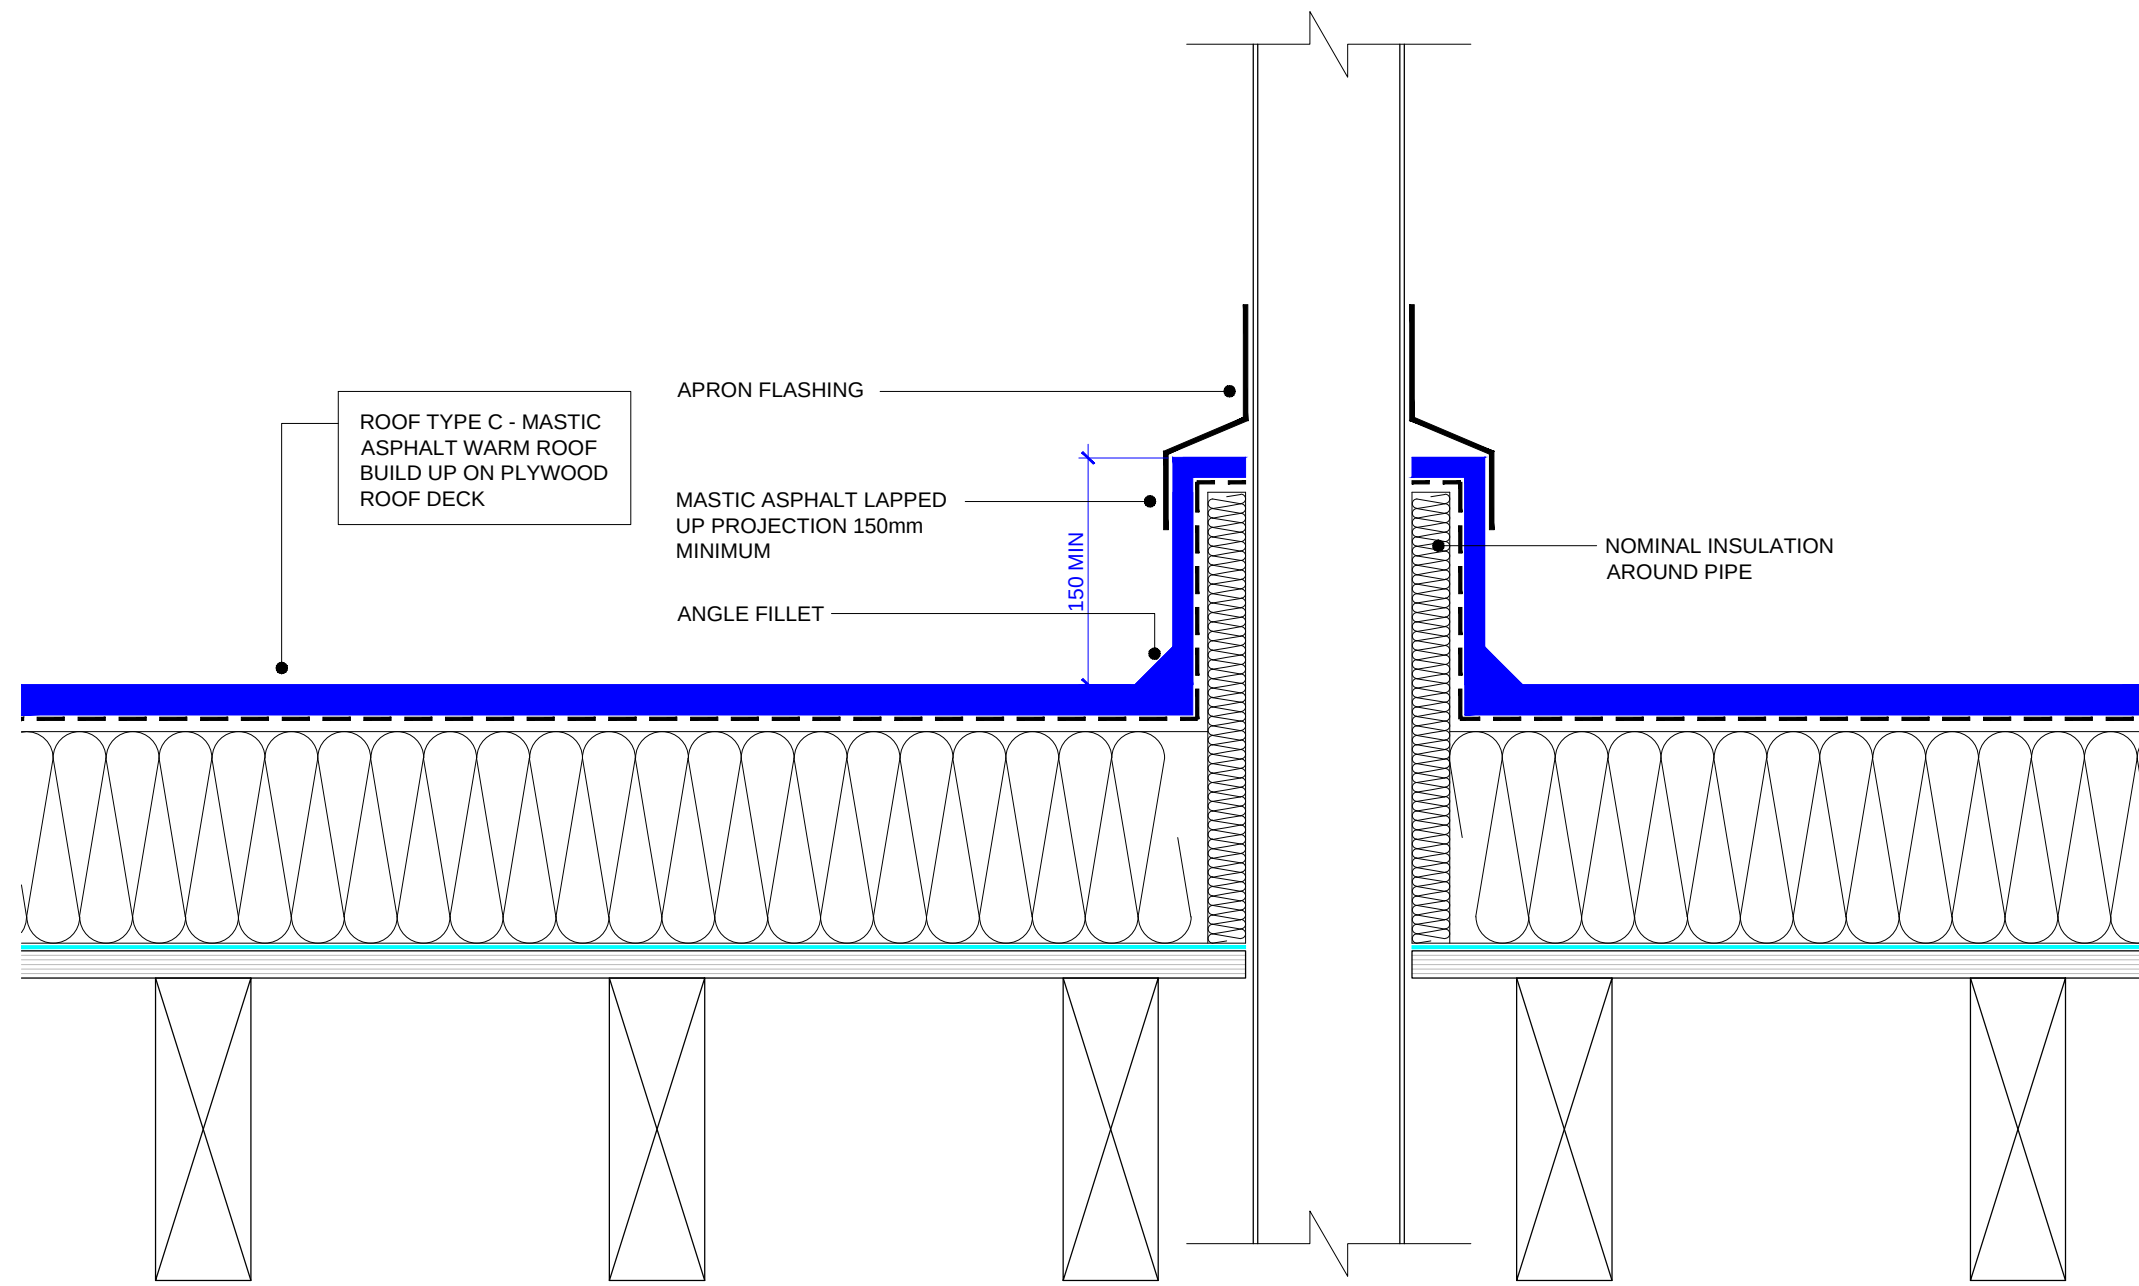

G NEW ROOF - SERVICES THROUGH  
1:5 @ A1

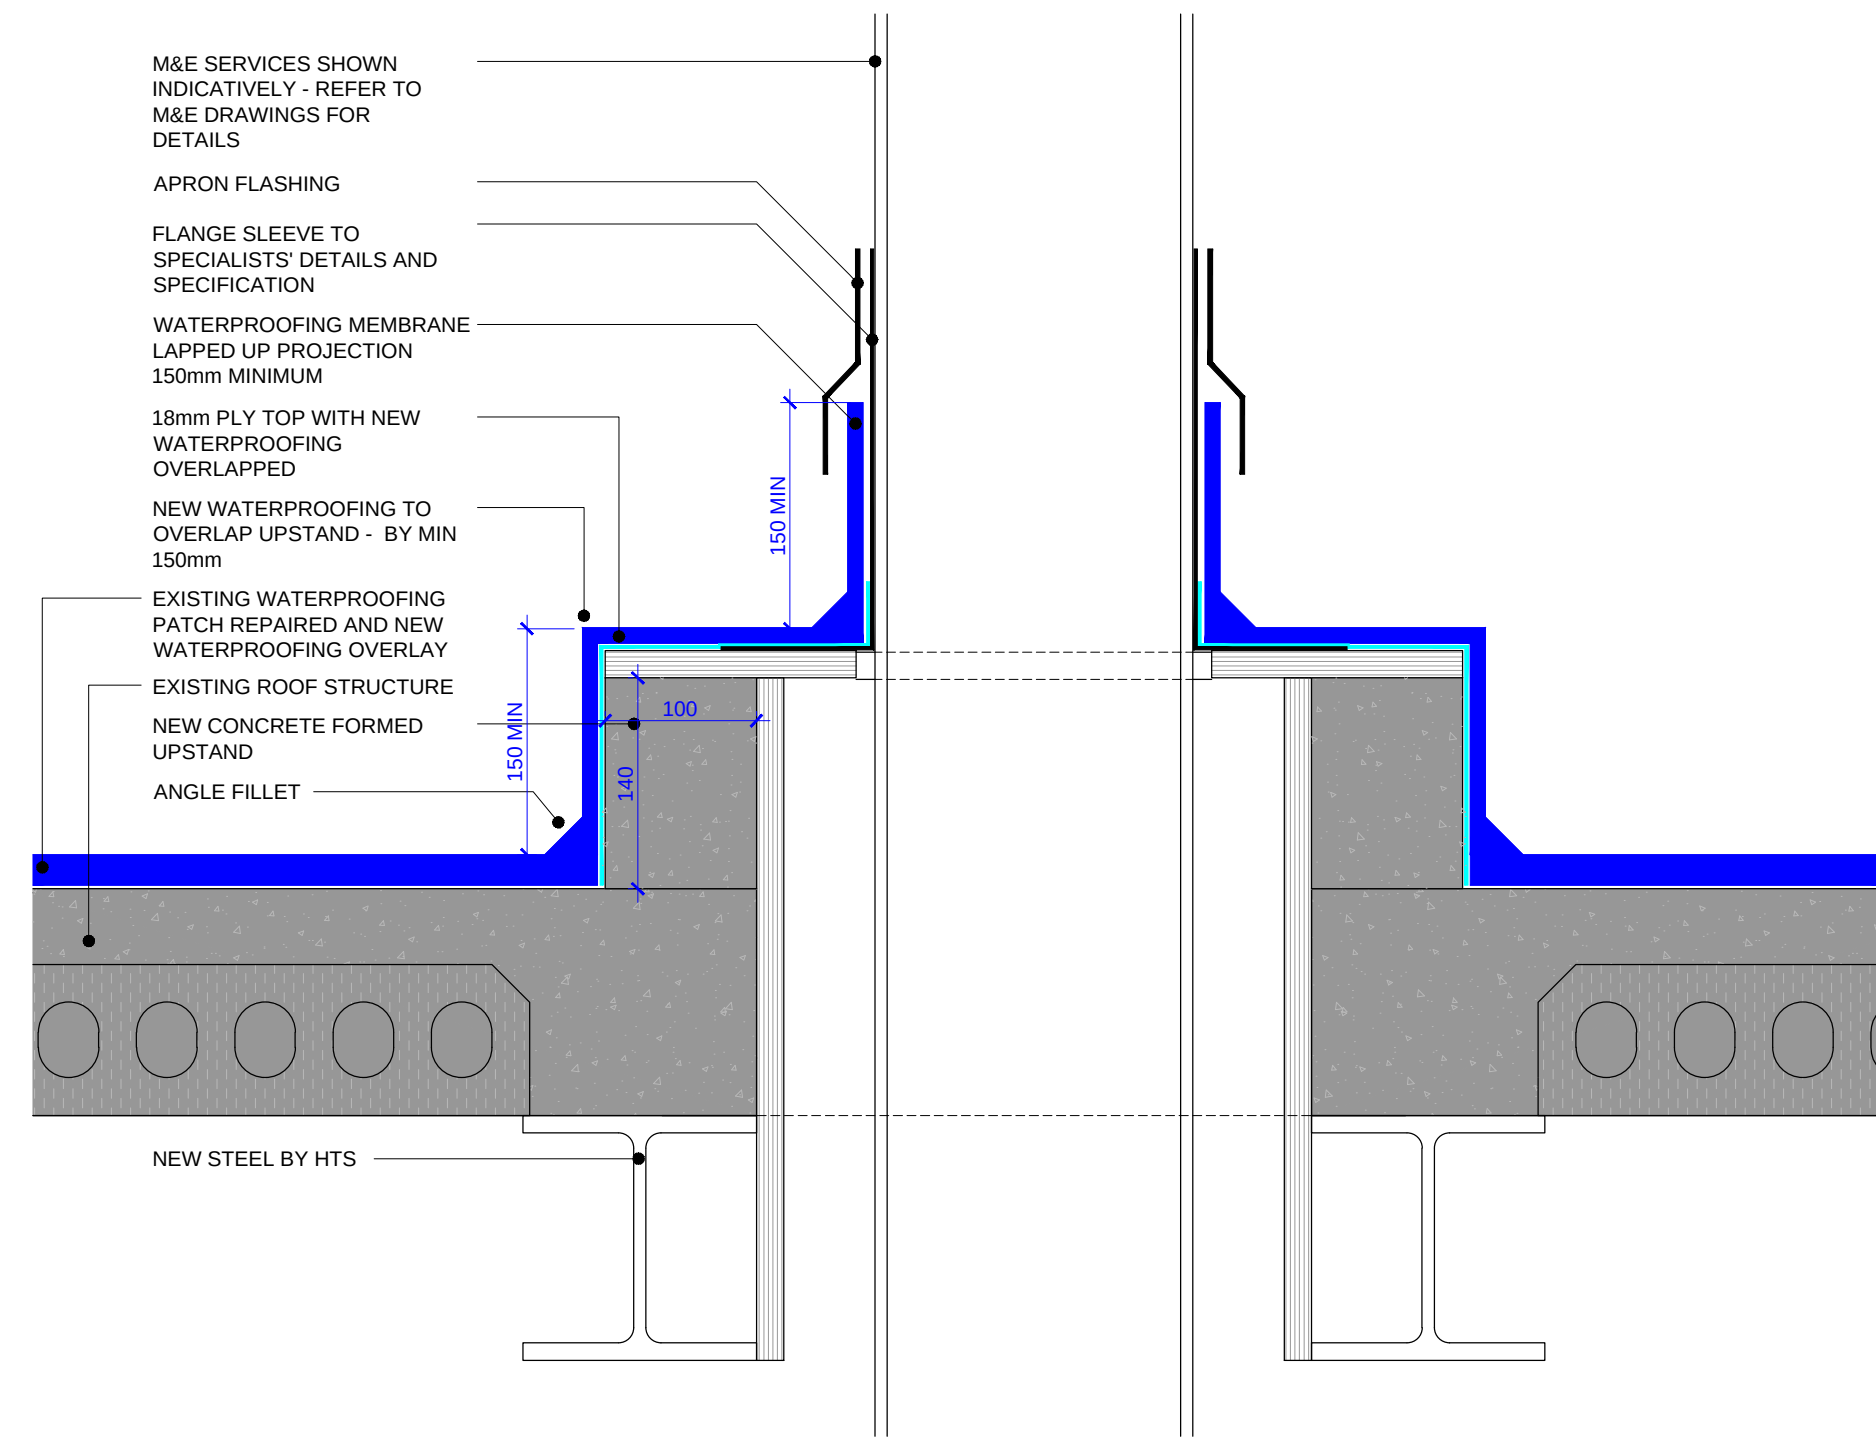


H EXISTING ROOF - SERVICES THROUGH (UPSTAND)  
1:5 @ A1

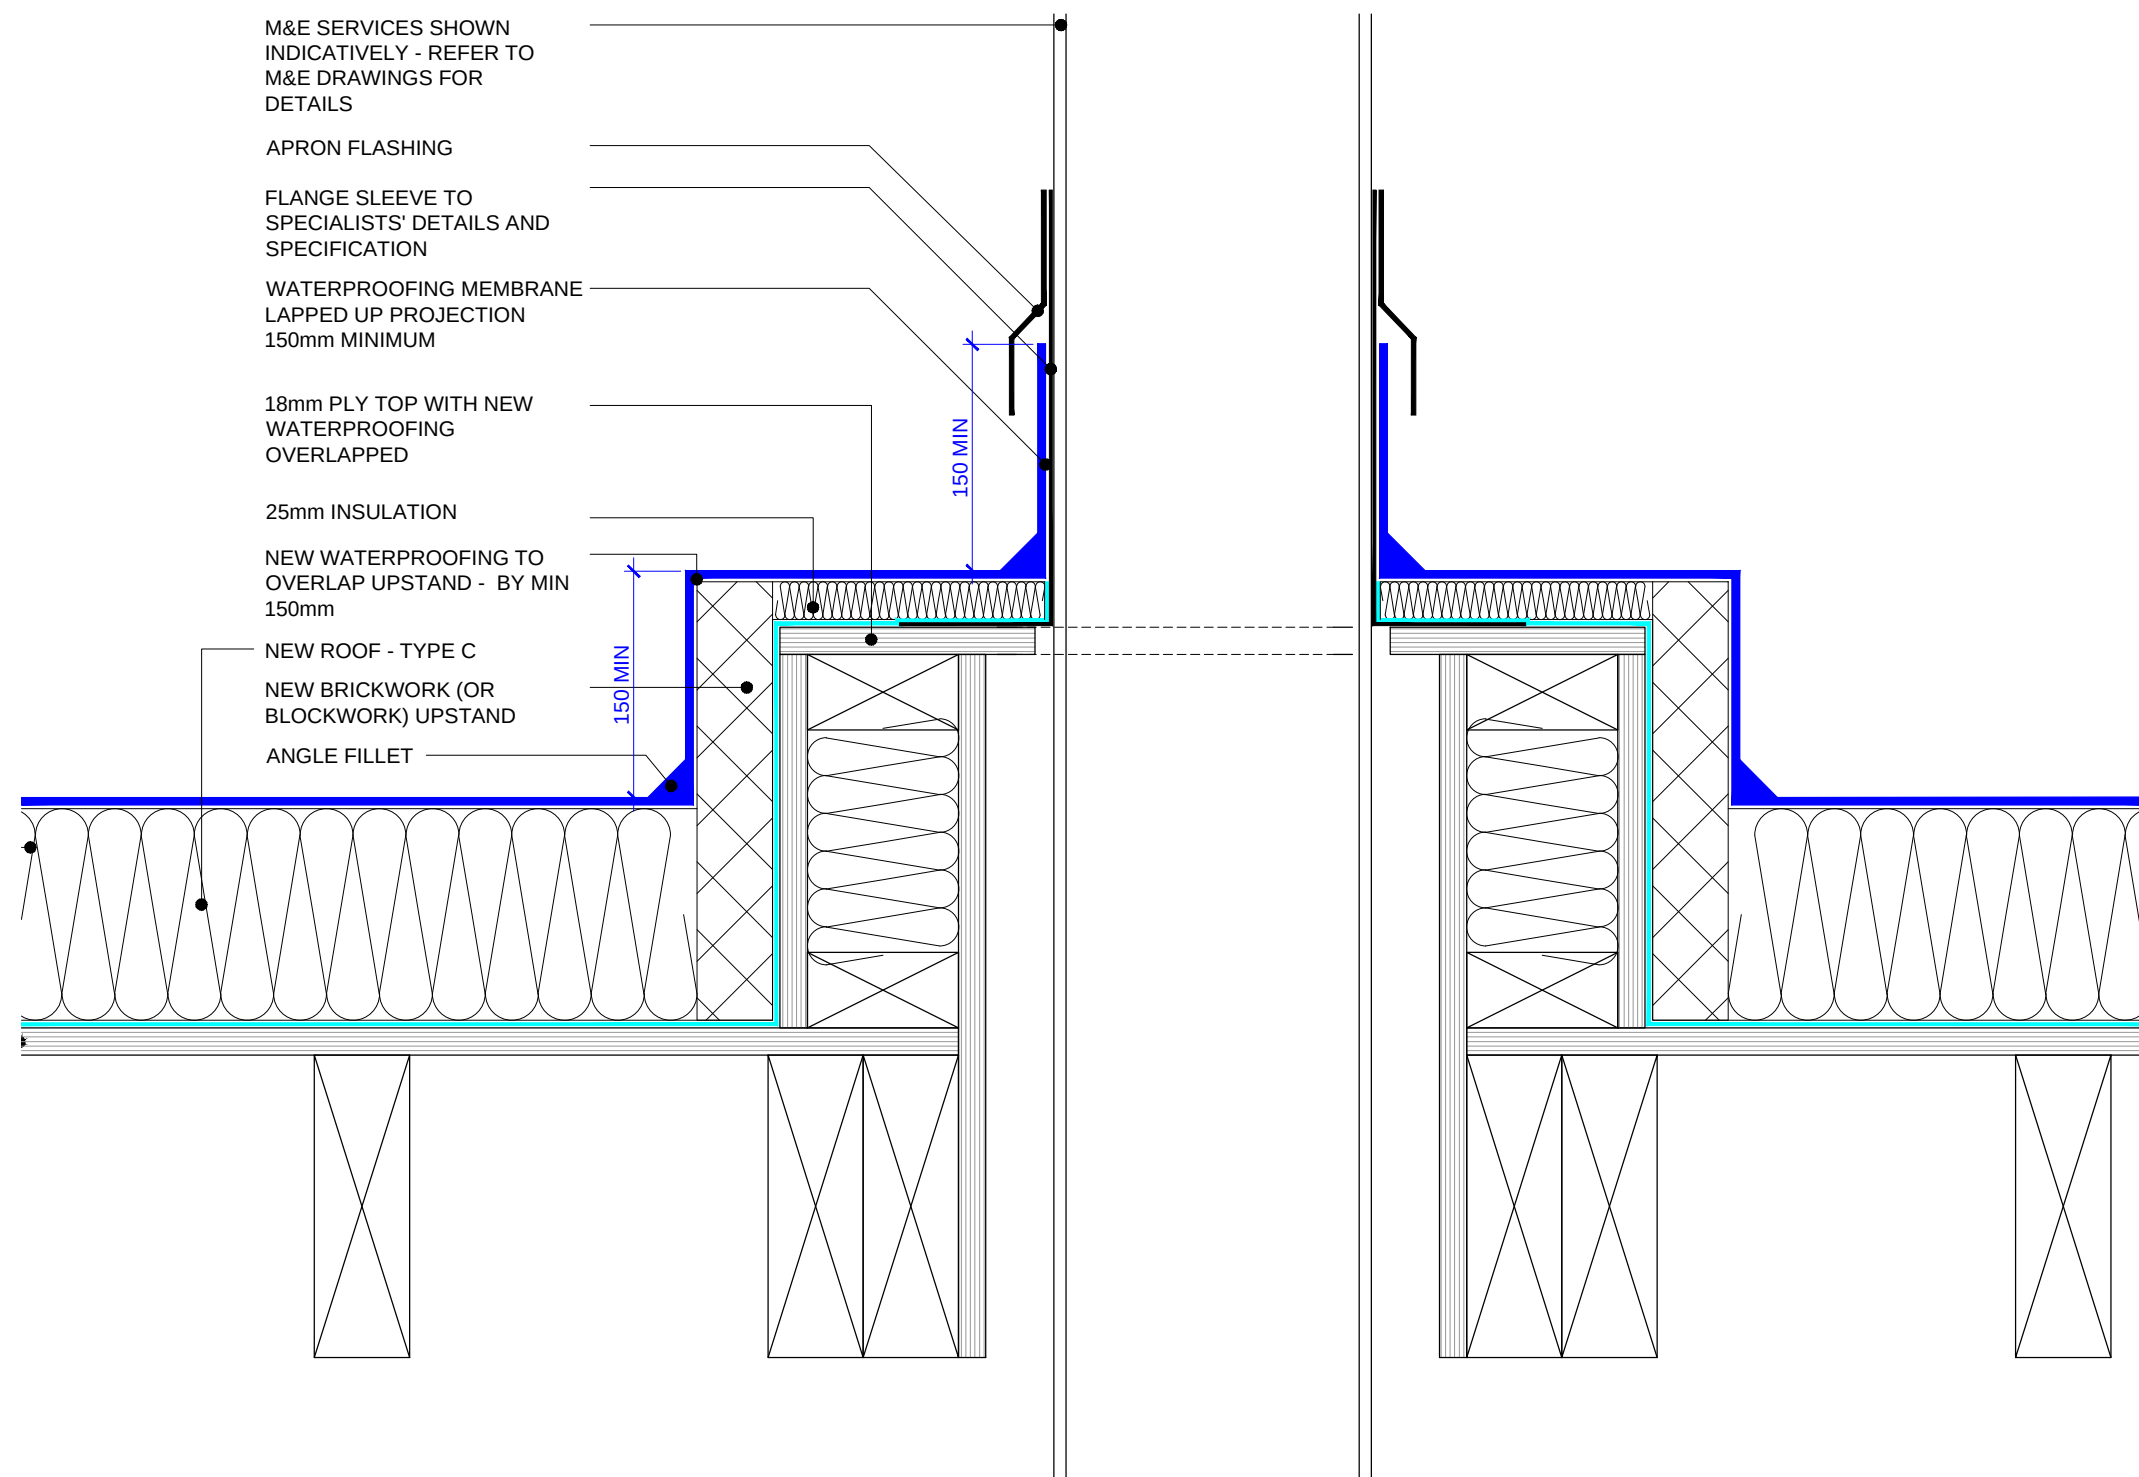

I NEW ROOF - SERVICES THROUGH (UPSTAND)  
1:5 @ A1

KEYPLAN

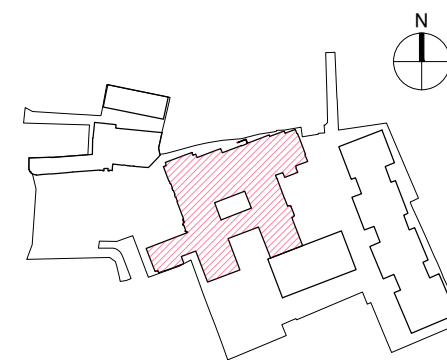

ARDMORE CONSTRUCTION LTD  
6 WHARF STUDIOS,  
28 WHARF ROAD,  
LONDON, N1 7GR  
TEL: 0208-344 0300  
www.ardmoregroup.co.uk

**KDS ASSOCIATES LTD**  
TECHNICAL ● ARCHITECTURAL ● MANAGEMENT ● CONSULTANTS

101 THE BLACKFRIARS FOUNDRY  
156 BLACKFRIARS ROAD  
LONDON SE1 6EN  
0203 355 0775  
www.kdsassociates.co.uk

CONSTRUCTION

PROJECT / DRAWING TITLE  
HORNSEY TOWN HALL  
TOWN HALL & BROADWAY ANNEX  
LONDON N8 9JJ

DRAWING TITLE  
TOWN HALL  
SERVICES THROUGH ROOF  
TYPICAL DETAILS

DATE / DRAWN BY  
29.05.20 WB

SCALE  
1:5 @ A1

PROJECT / DRAWING NO  
3670-KDS-TH-RF-DR-A-27-6453

REV  
C1