




01 Existing joinery
1:NTS



02 Existing joinery & timber wall lining
1:NTS

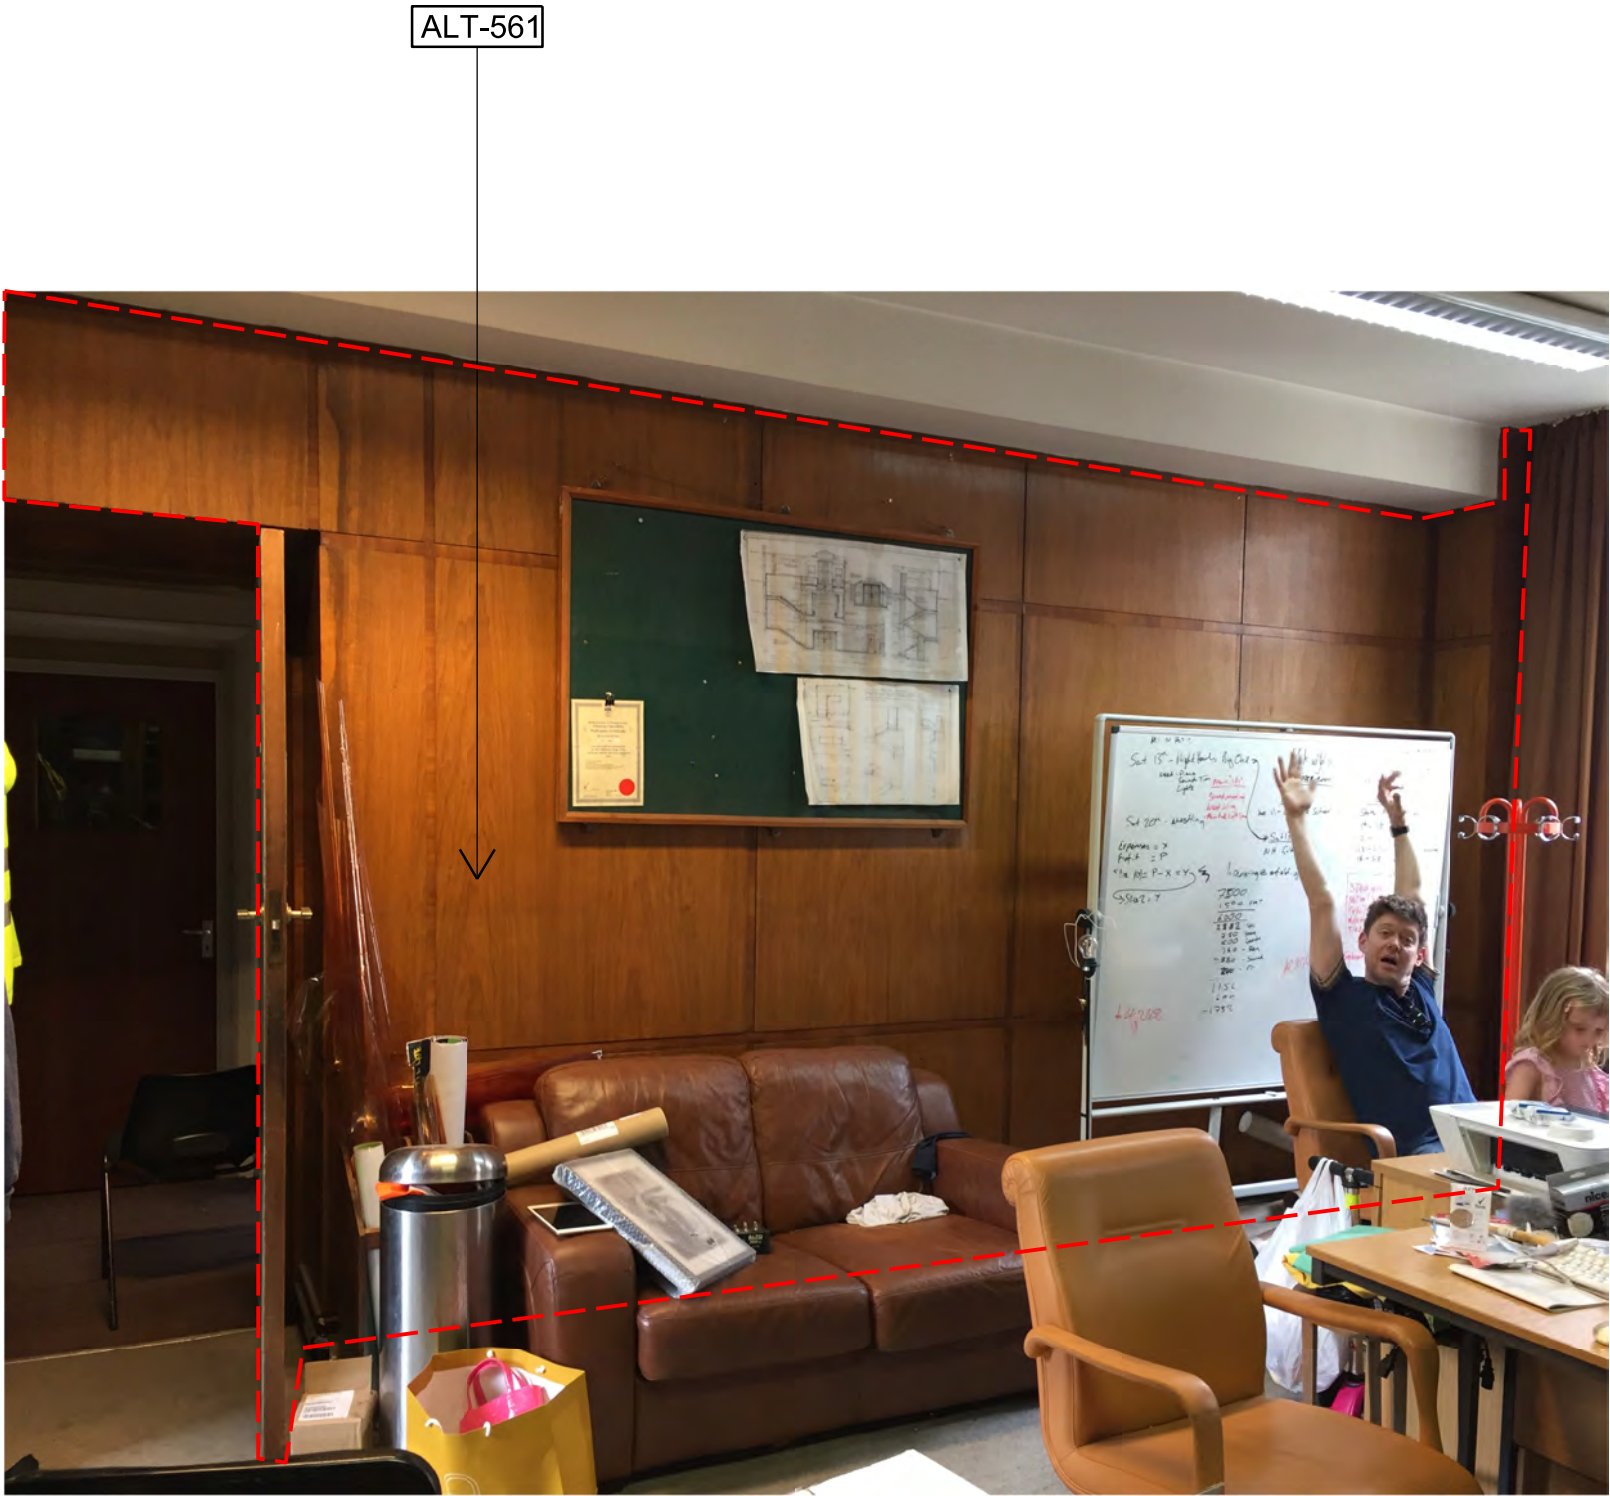

03 Existing timber wall lining
1:NTS



04 Existing timber wall lining
1:NTS



05 Existing timber wall lining
1:NTS



06 Existing timber wall lining
1:NTS

General Notes

1. Dimensions are in millimetres unless stated otherwise.
2. Levels are in metres AOD unless stated otherwise.
3. Dimensions govern. Do not scale off drawing.
4. All dimensions to be verified on site before proceeding.
5. All discrepancies to be notified in writing to Make Limited.

© Make Limited 2015

00	27/11/18	Stage 4 For Tender	RK
Rev	Date	Reason For Issue	Chk

STAGE 4

DRAWING STATUS


make

32 Cleveland Street,
London, W1T 4JY

tel +44 (0) 20 7636 5151

info@makearchitects.com
www.makearchitects.com

Client
Crouch End (FEC) Limited
Ground Floor, 12 Stanhope Gate
London
W1K 1AW

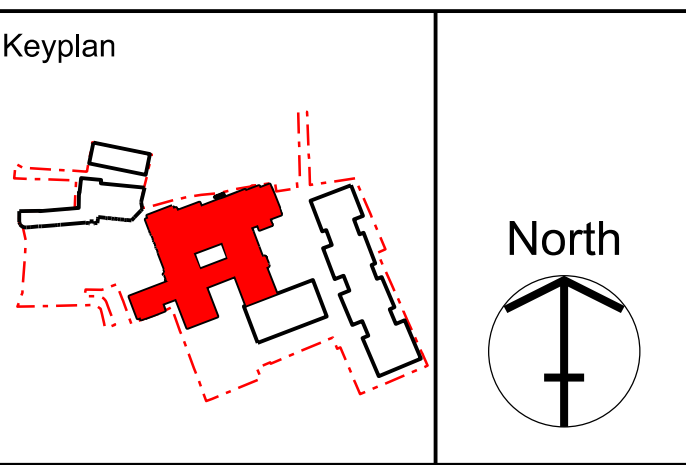


Project
Hornsey Town Hall

Drawing Title
Town Hall
Photographs of existing
panelled room
G.8


Scale	Paper Size	Date
1: NTS	@A1	02.11.18
Project No.	Draw No.	Rev No.
1360	A3770	00



01 Existing timber wall lining
1:NTS

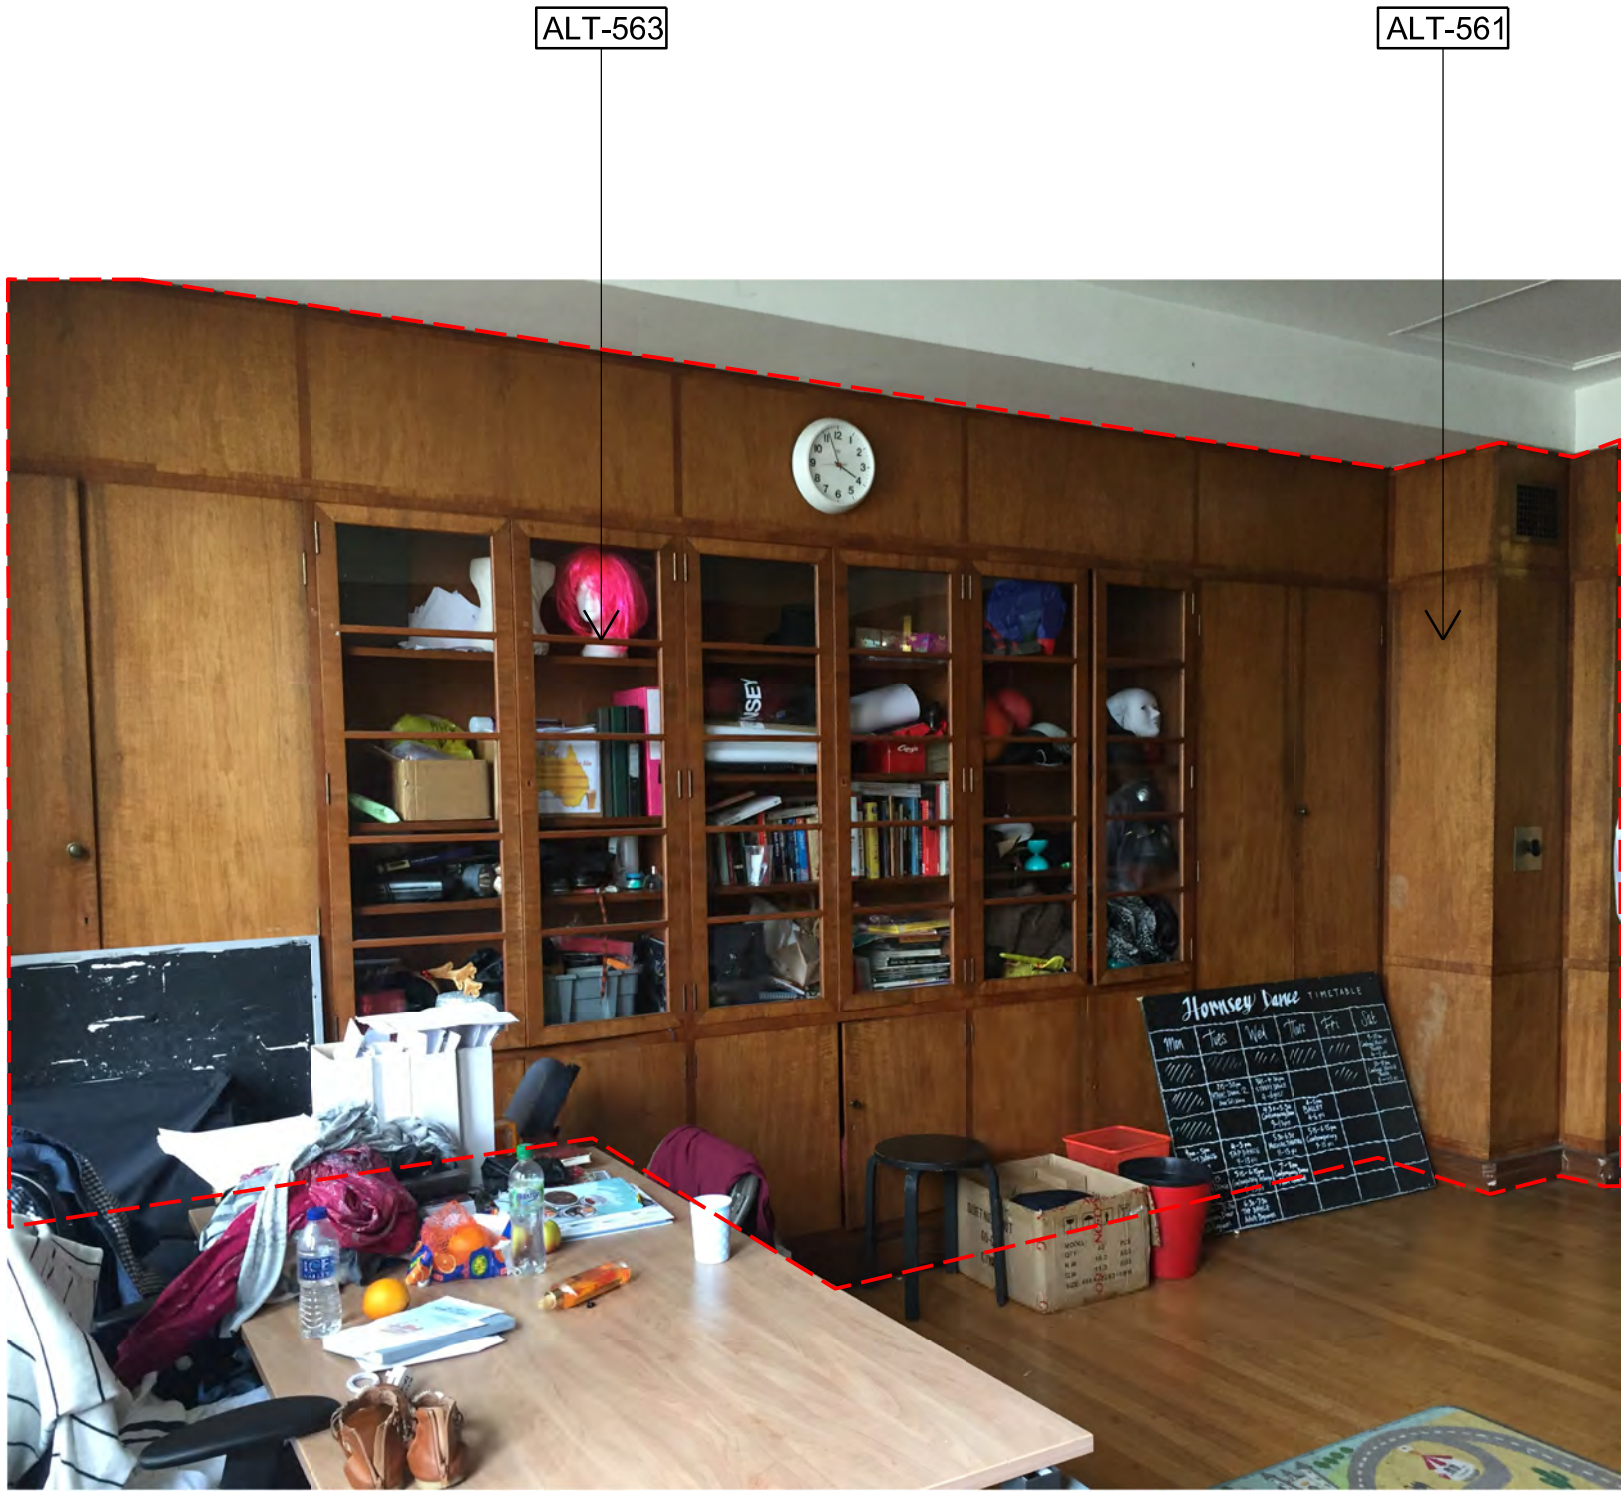

02 Existing joinery & timber wall lining
1:NTS

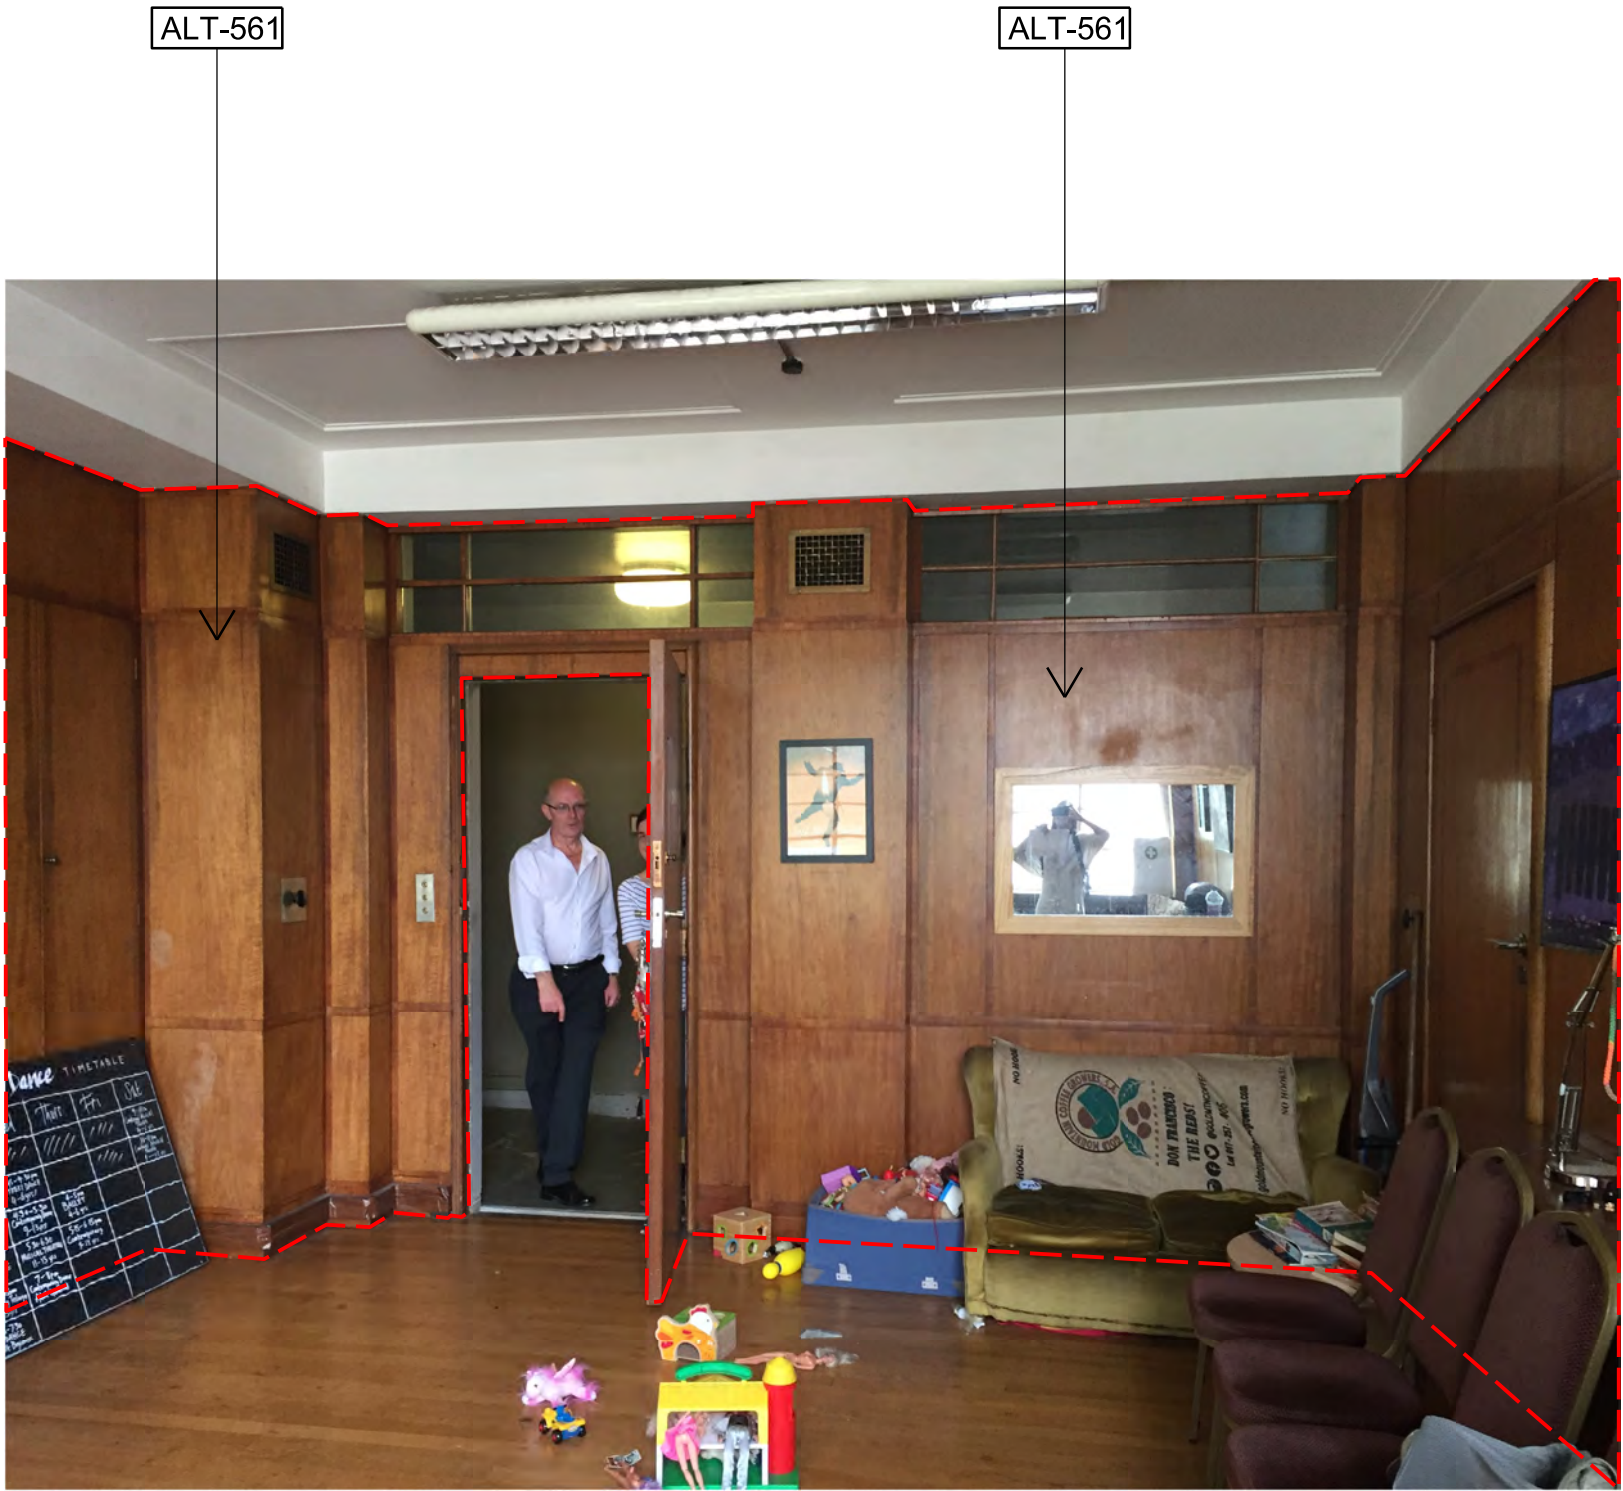

03 Existing timber wall lining
1:NTS



04 Existing timber wall lining
1:NTS



05 Existing timber wall lining
1:NTS

- General Notes
1. Dimensions are in millimetres unless stated otherwise.
 2. Levels are in metres AOD unless stated otherwise.
 3. Dimensions govern. Do not scale off drawing.
 4. All dimensions to be verified on site before proceeding.
 5. All discrepancies to be notified in writing to Make Limited.
- © Make Limited 2015

00	27/11/18	Stage 4 For Tender	RK
Rev	Date	Reason For Issue	Chk

STAGE 4

DRAWING STATUS

make


32 Cleveland Street,
London, W1T 4JY

tel +44 (0) 20 7636 5151

info@makearchitects.com
www.makearchitects.com

Client
Crouch End (FEC) Limited
Ground Floor, 12 Stanhope Gate
London
W1K 1AW

Keyplan

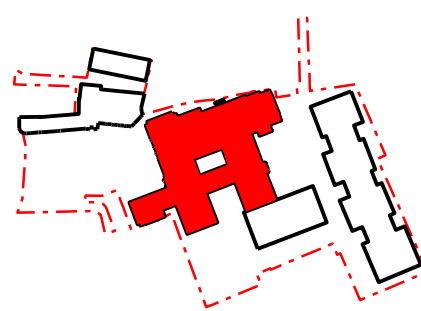

Project
Hornsey Town Hall


Drawing Title
Town Hall
Photographs of existing
panelled room
G.15

Scale	Paper Size	Date
1: NTS	@A1	02.11.18


Project No.	Draw No.	Rev No.
1360	A3771	00




01 Existing joinery & timber wall lining
1:NTS

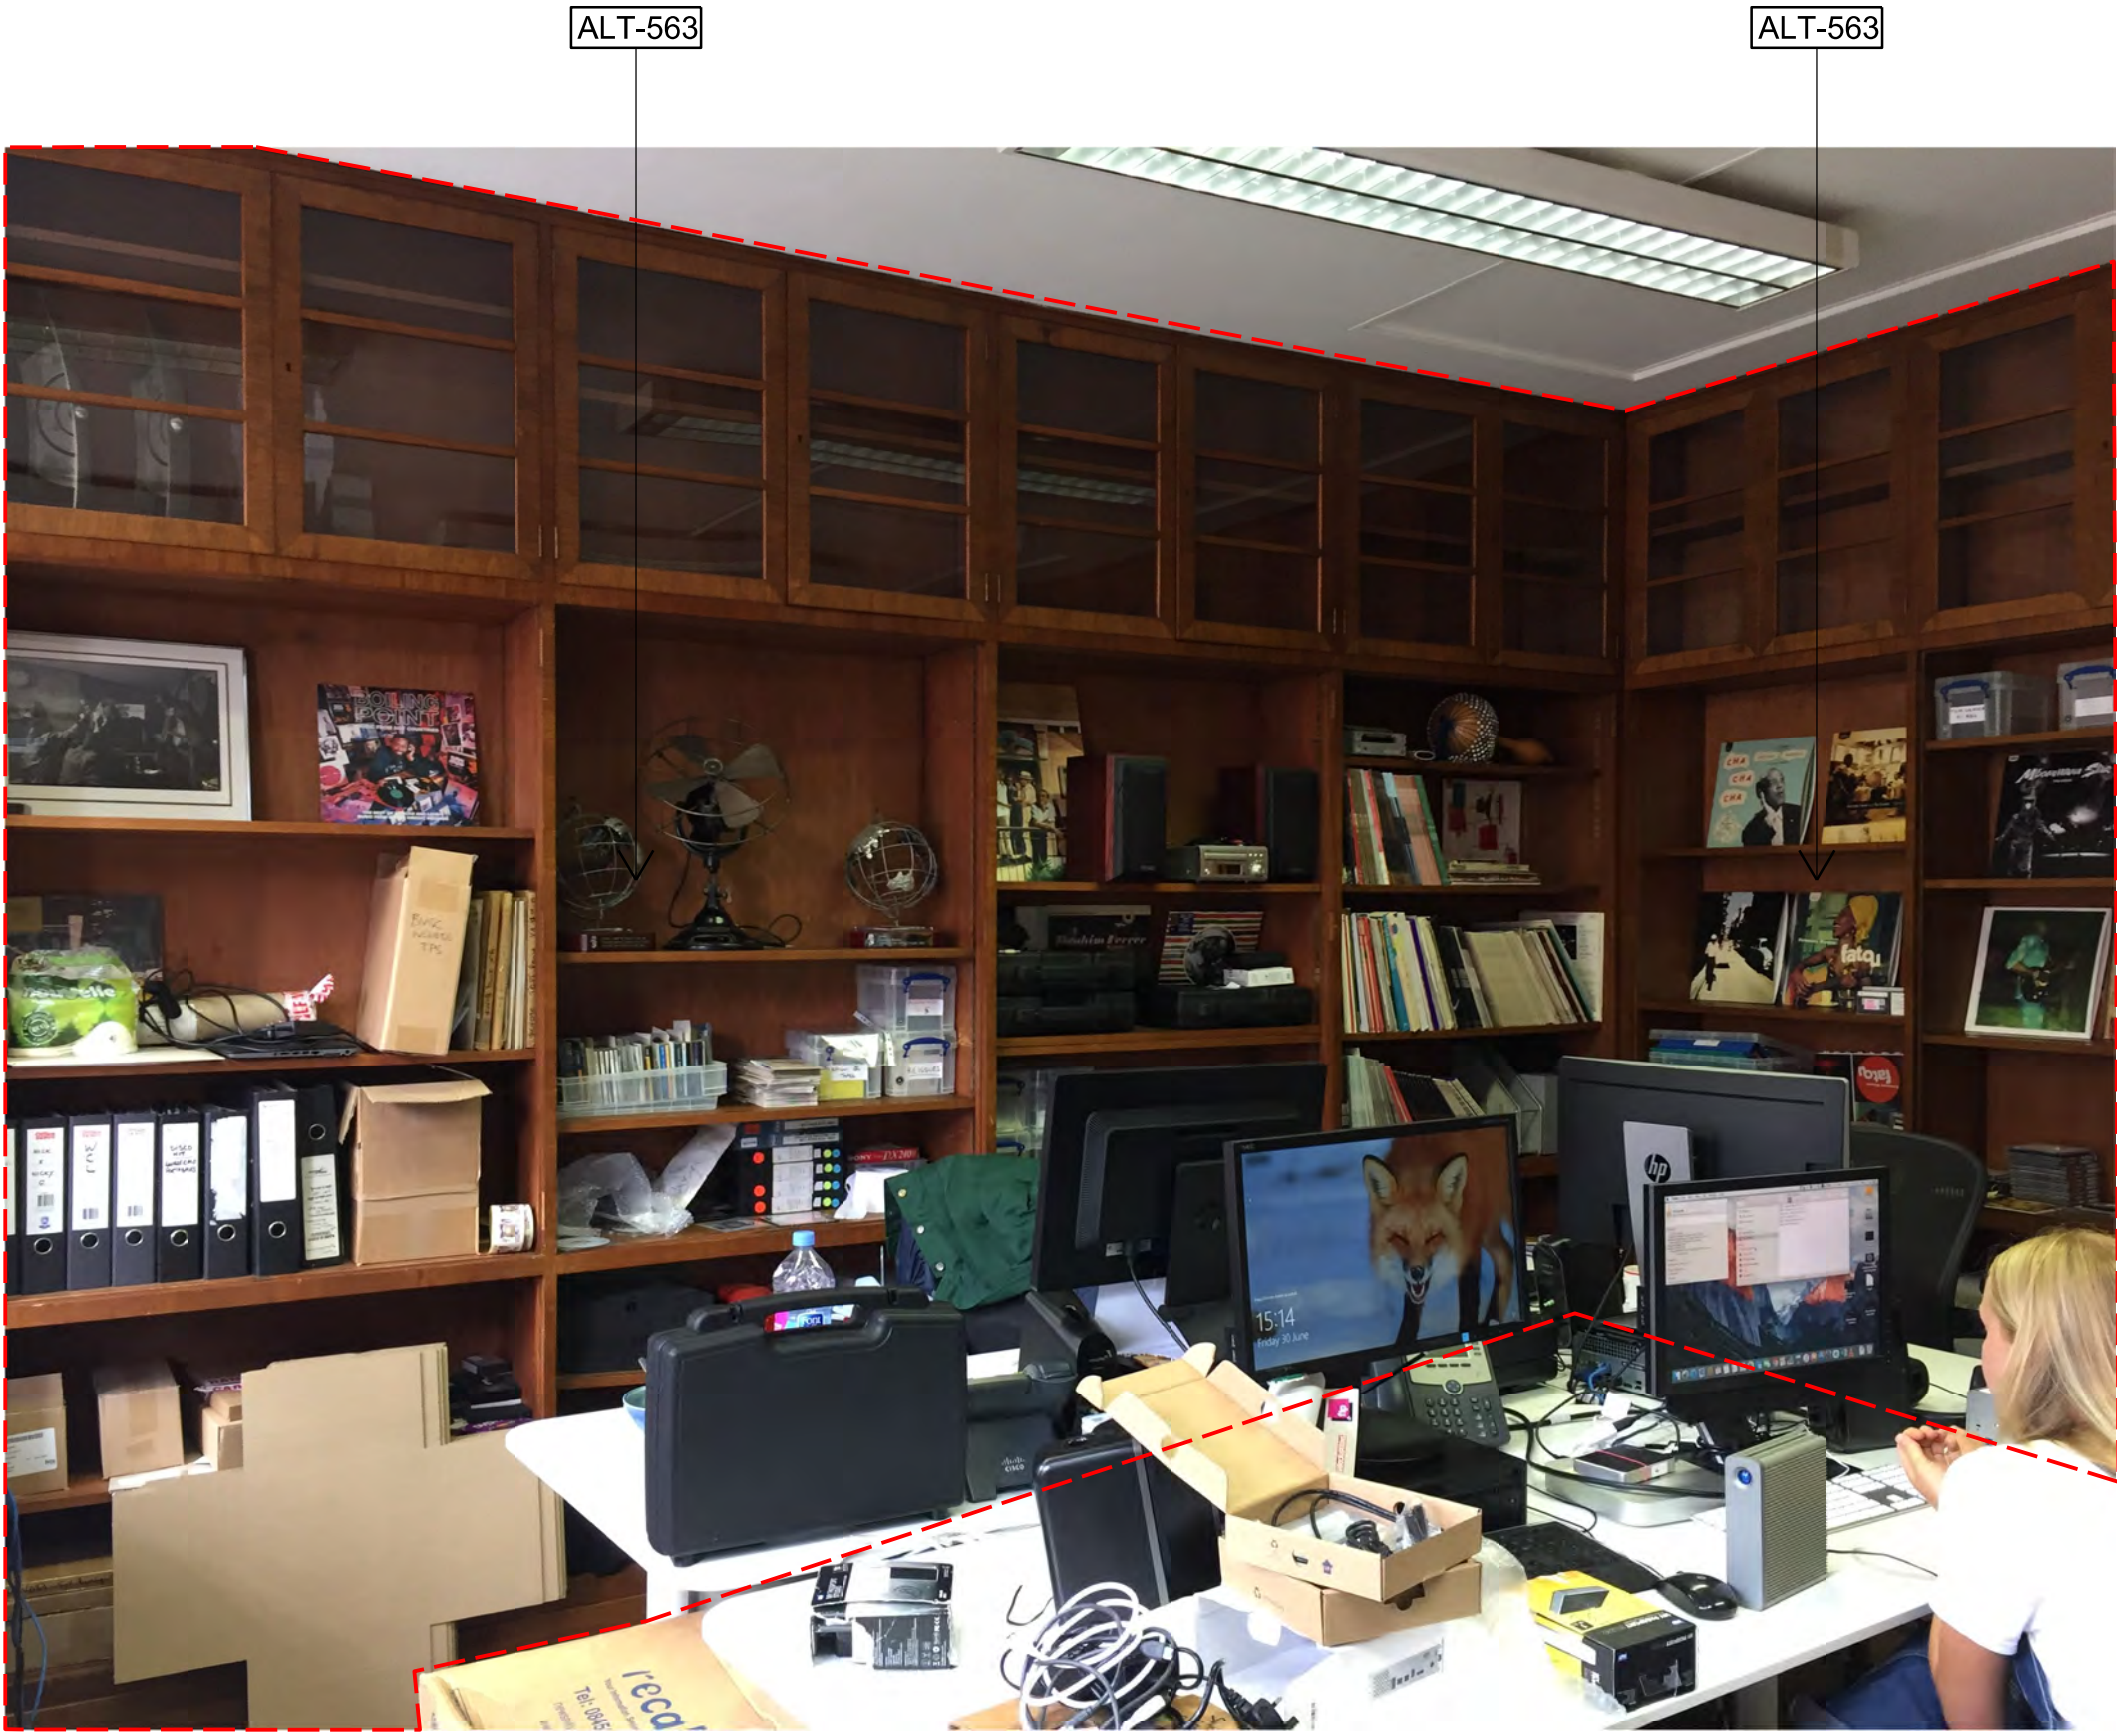

02 Existing joinery
1:NTS

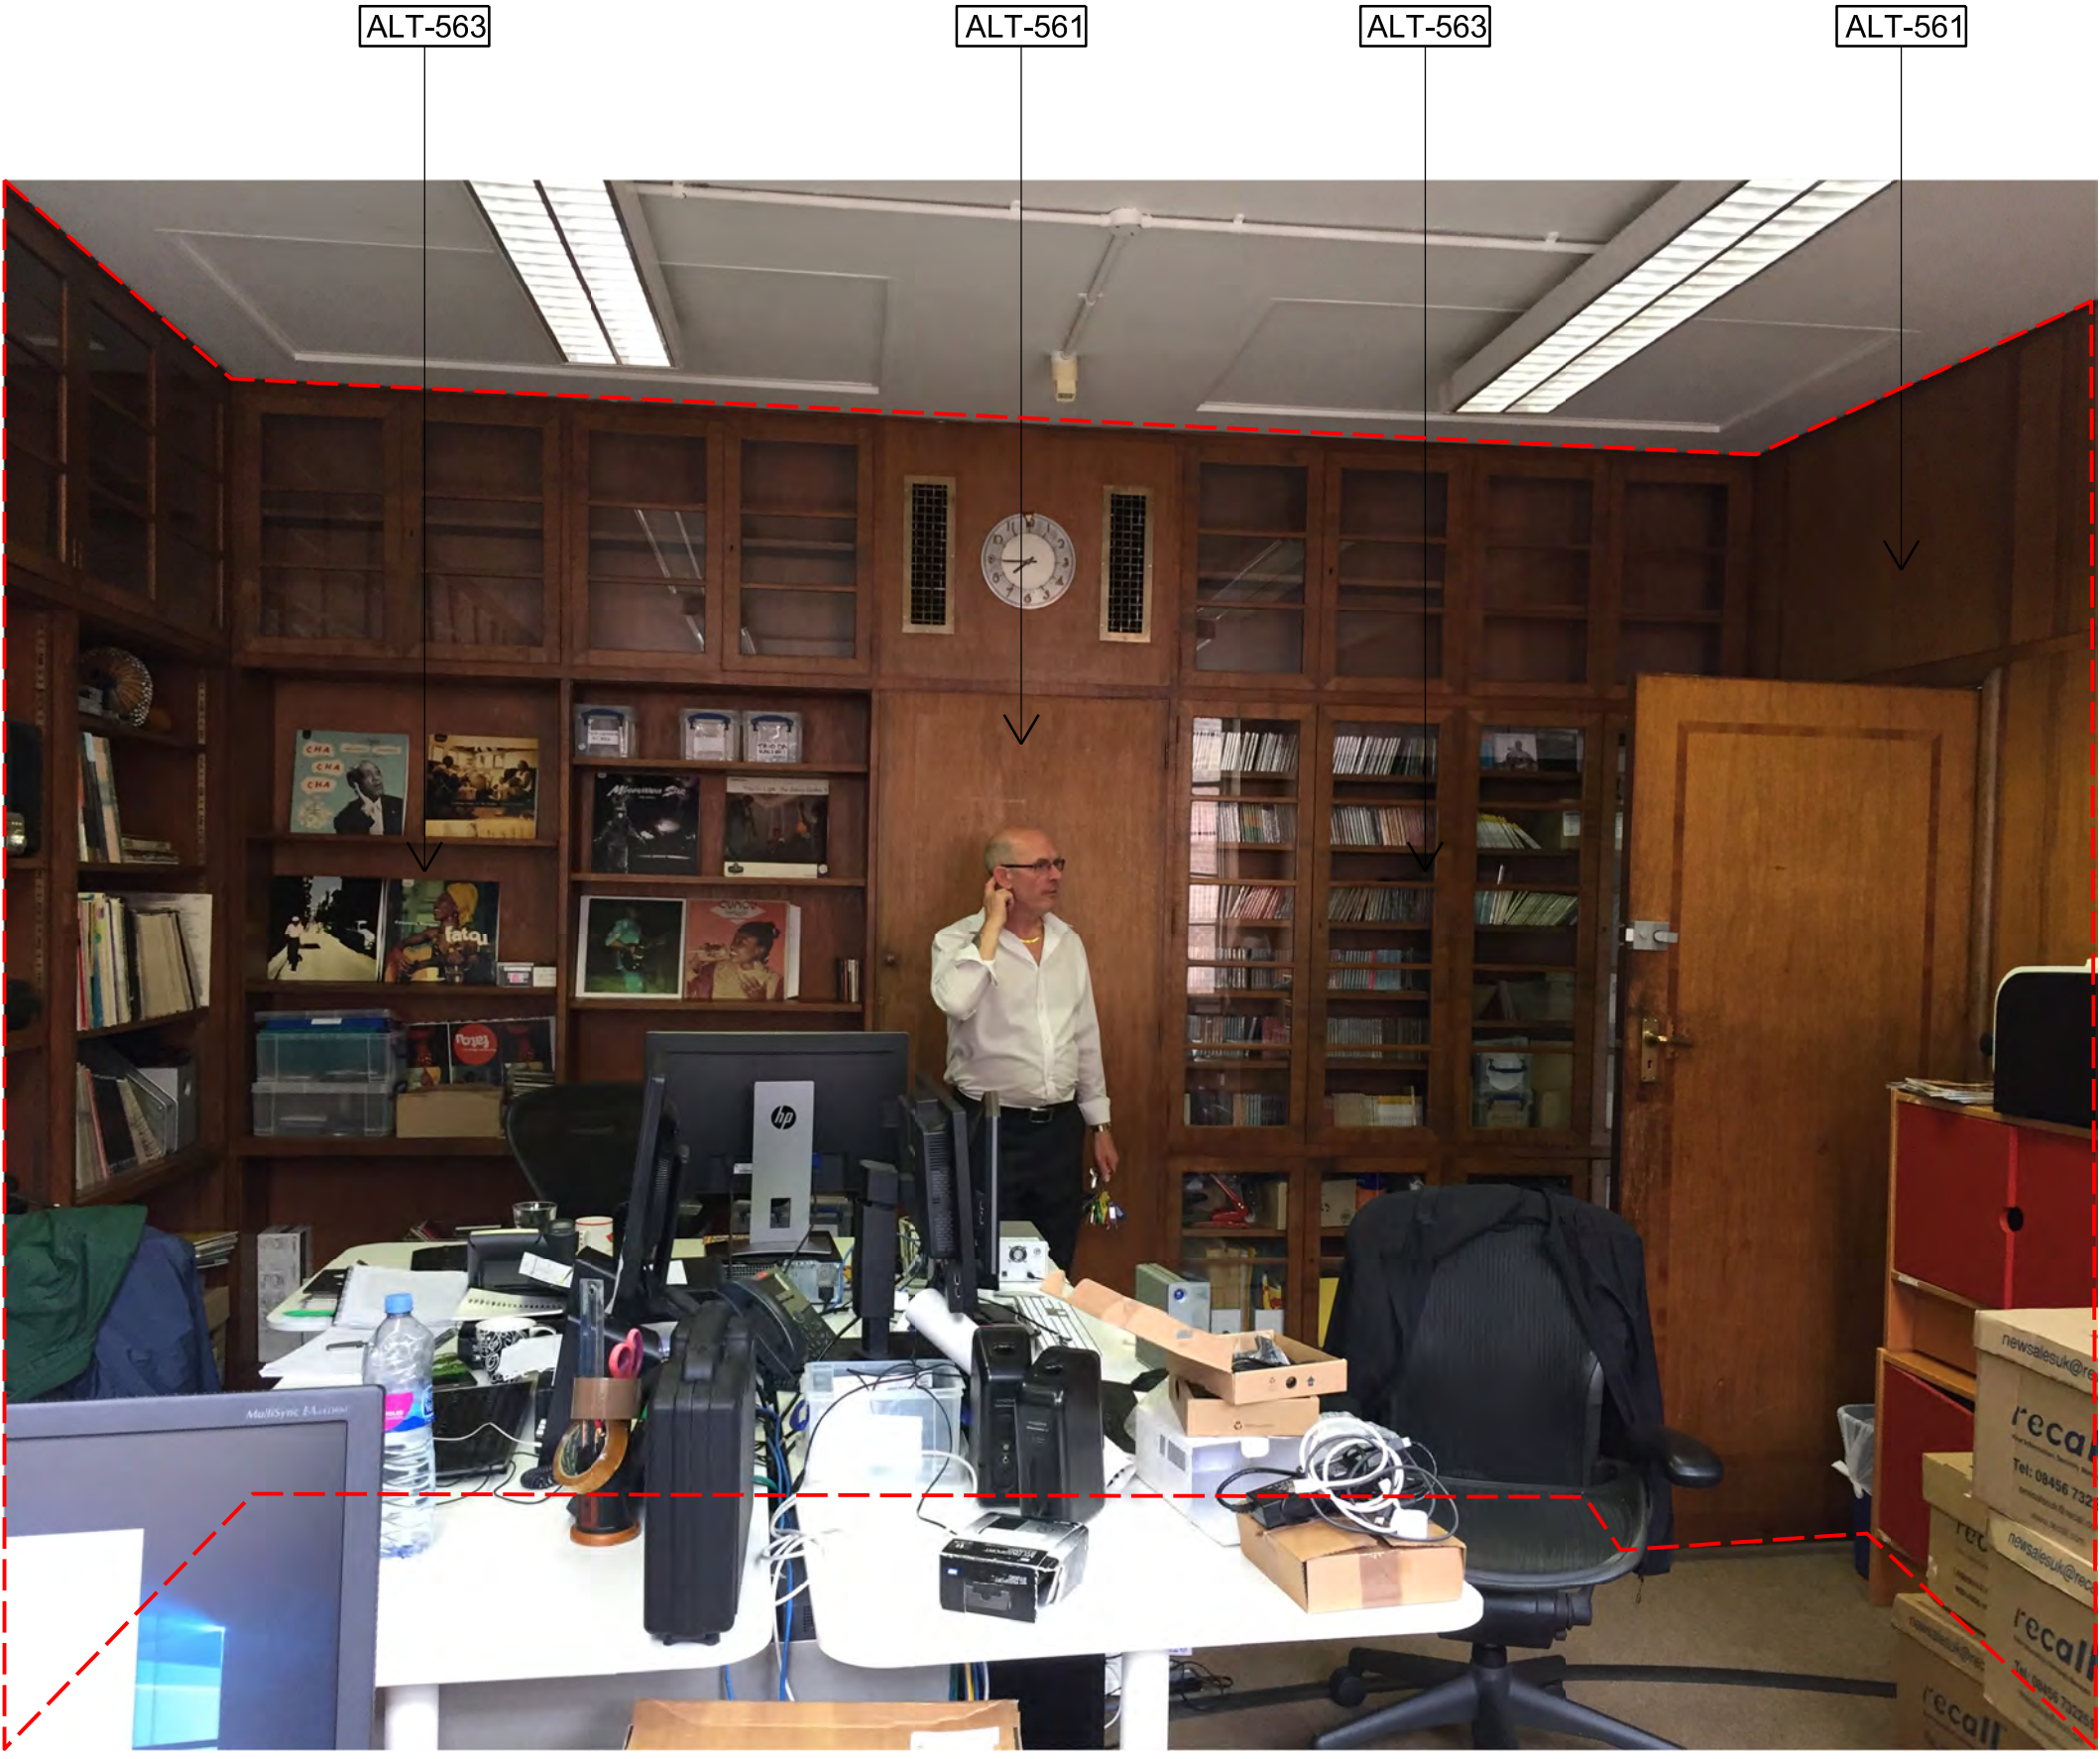

03 Existing joinery & timber wall lining
1:NTS

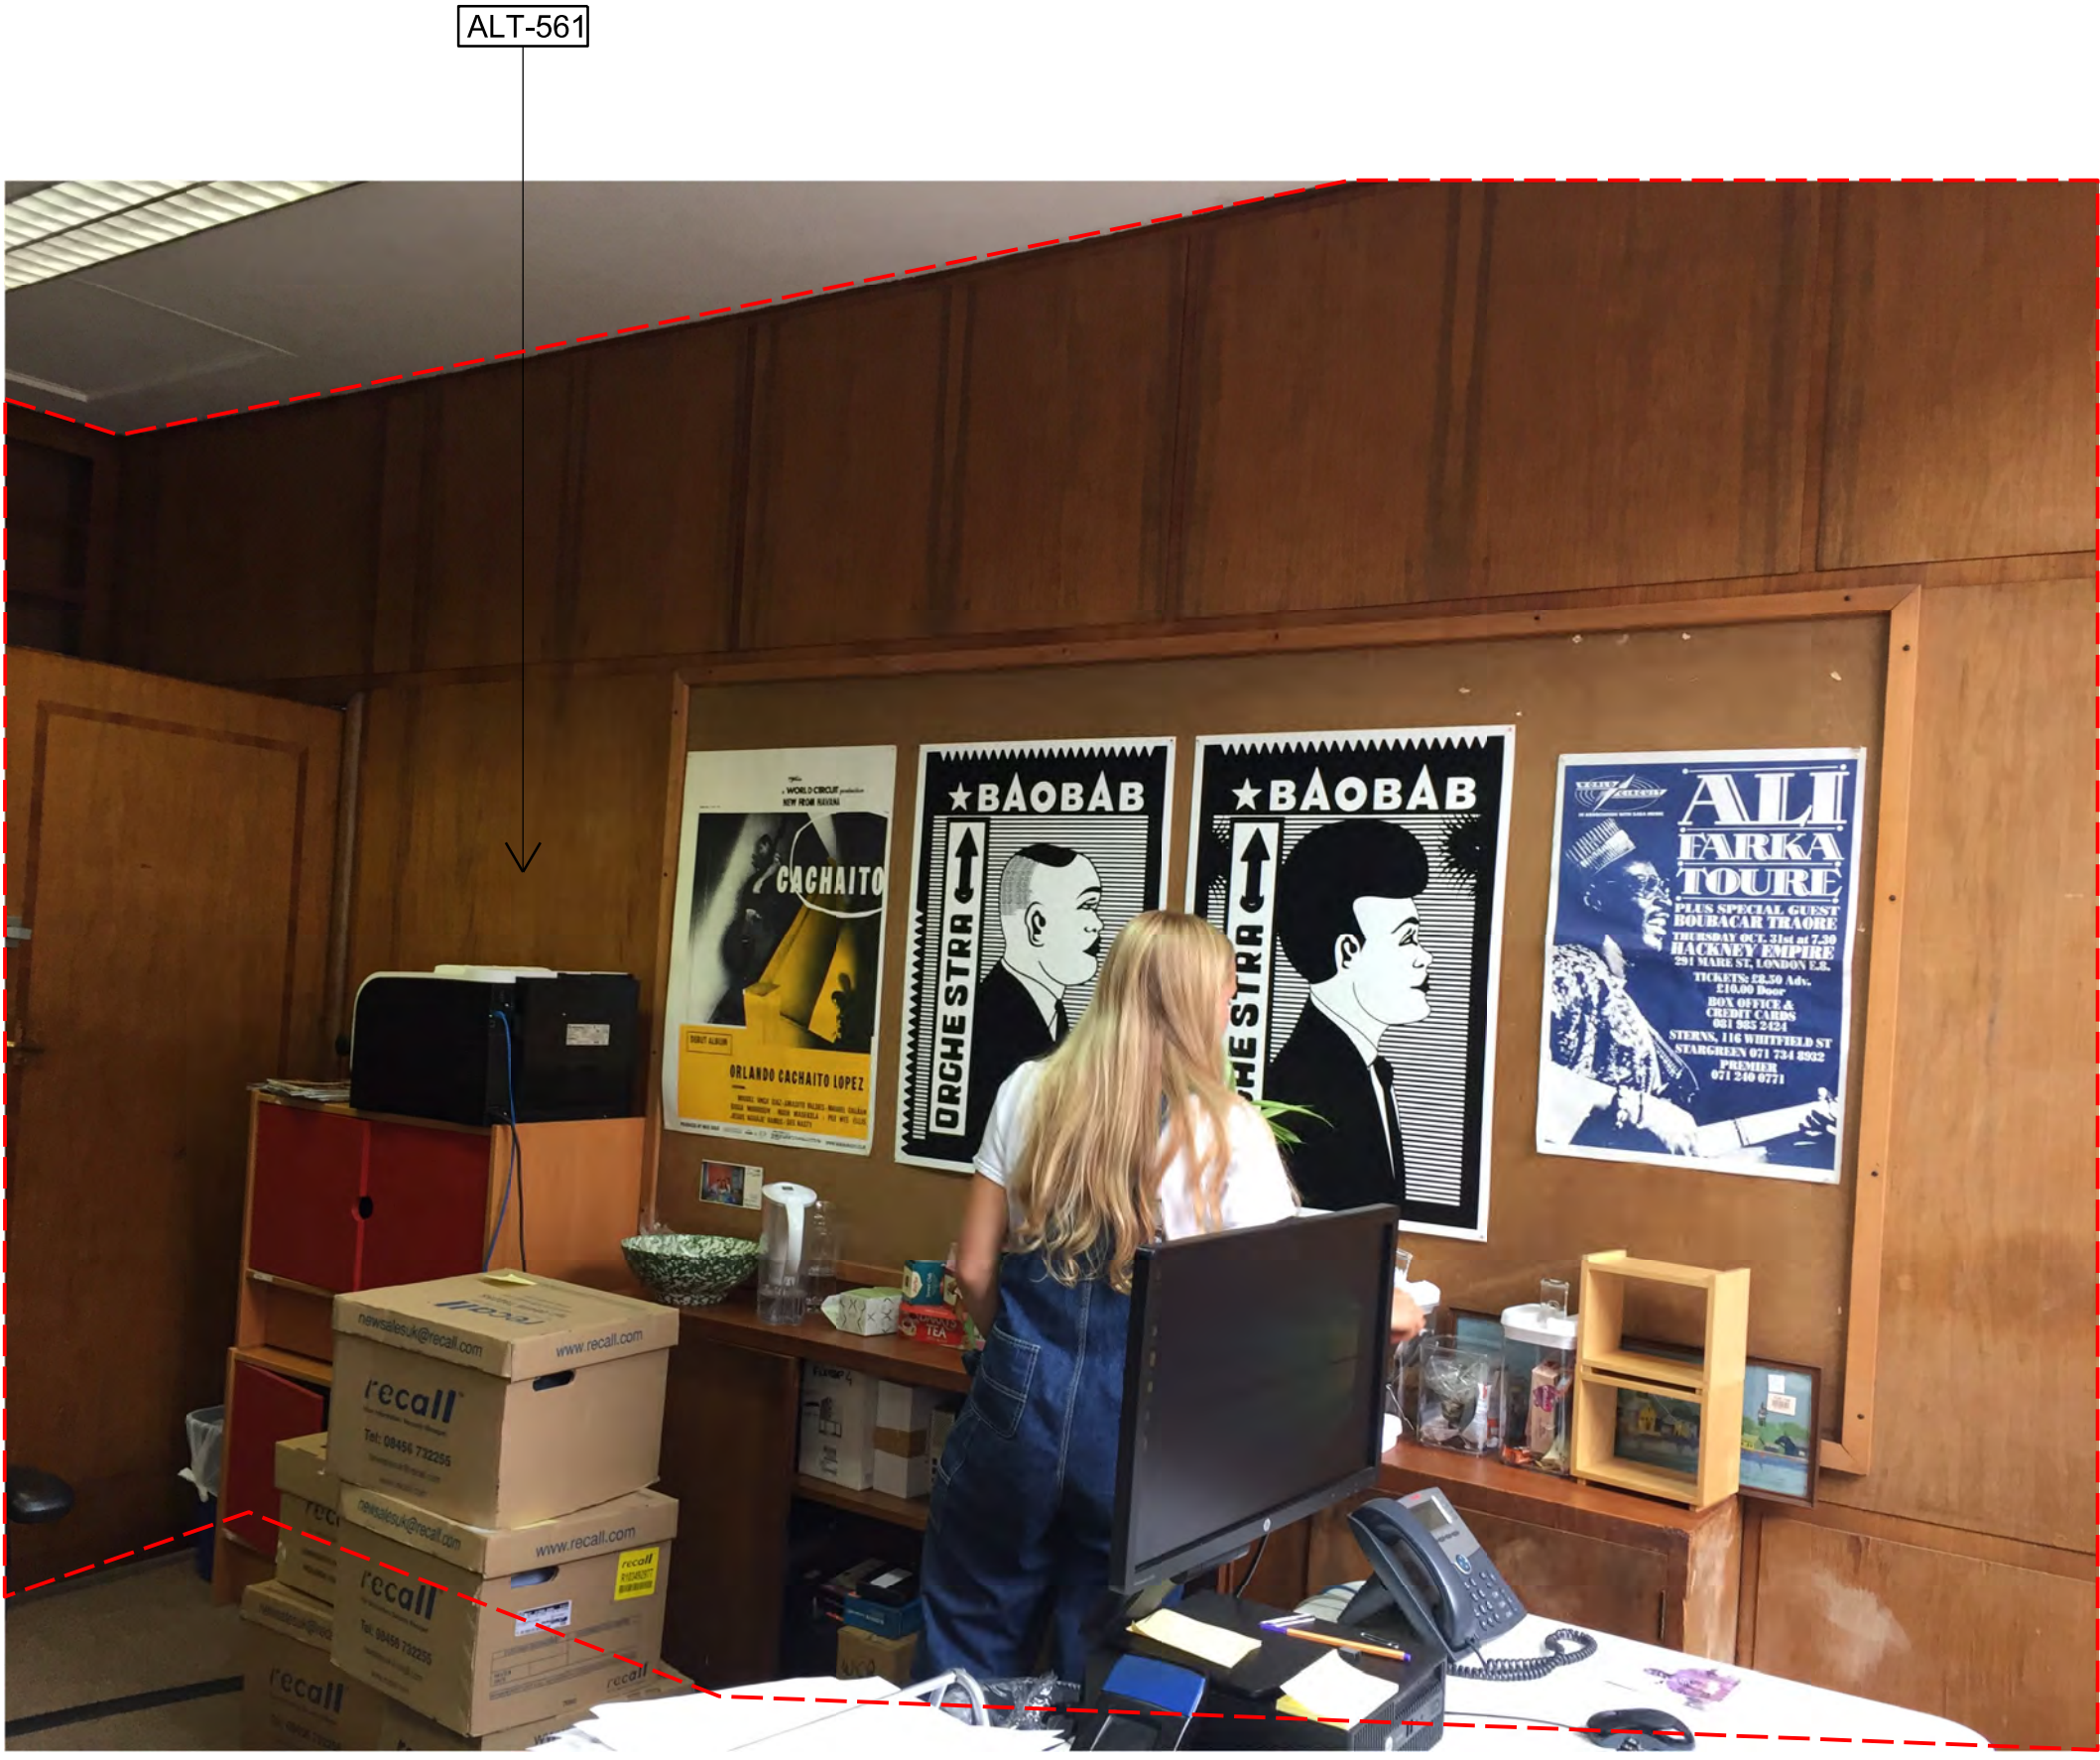

04 Existing timber wall lining
1:NTS

- General Notes
1. Dimensions are in millimetres unless stated otherwise.
 2. Levels are in metres AOD unless stated otherwise.
 3. Dimensions govern. Do not scale off drawing.
 4. All dimensions to be verified on site before proceeding.
 5. All discrepancies to be notified in writing to Make Limited.
- © Make Limited 2015

00	27/11/18	Stage 4 For Tender	RK
Rev	Date	Reason For Issue	Chk

STAGE 4

DRAWING STATUS


make

32 Cleveland Street,
London, W1T 4JY

tel +44 (0) 20 7636 5151

info@makearchitects.com
www.makearchitects.com


Client
Crouch End (FEC) Limited
Ground Floor, 12 Stanhope Gate
London
W1K 1AW

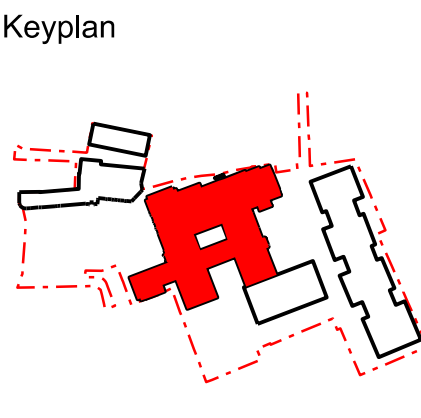

Project
Hornsey Town Hall

Drawing Title
Town Hall
Photographs of existing
panelled room
F.9

Scale	Paper Size	Date
1: NTS	@A1	02.11.18
Project No.	Draw No.	Rev No.
1360	A3772	00

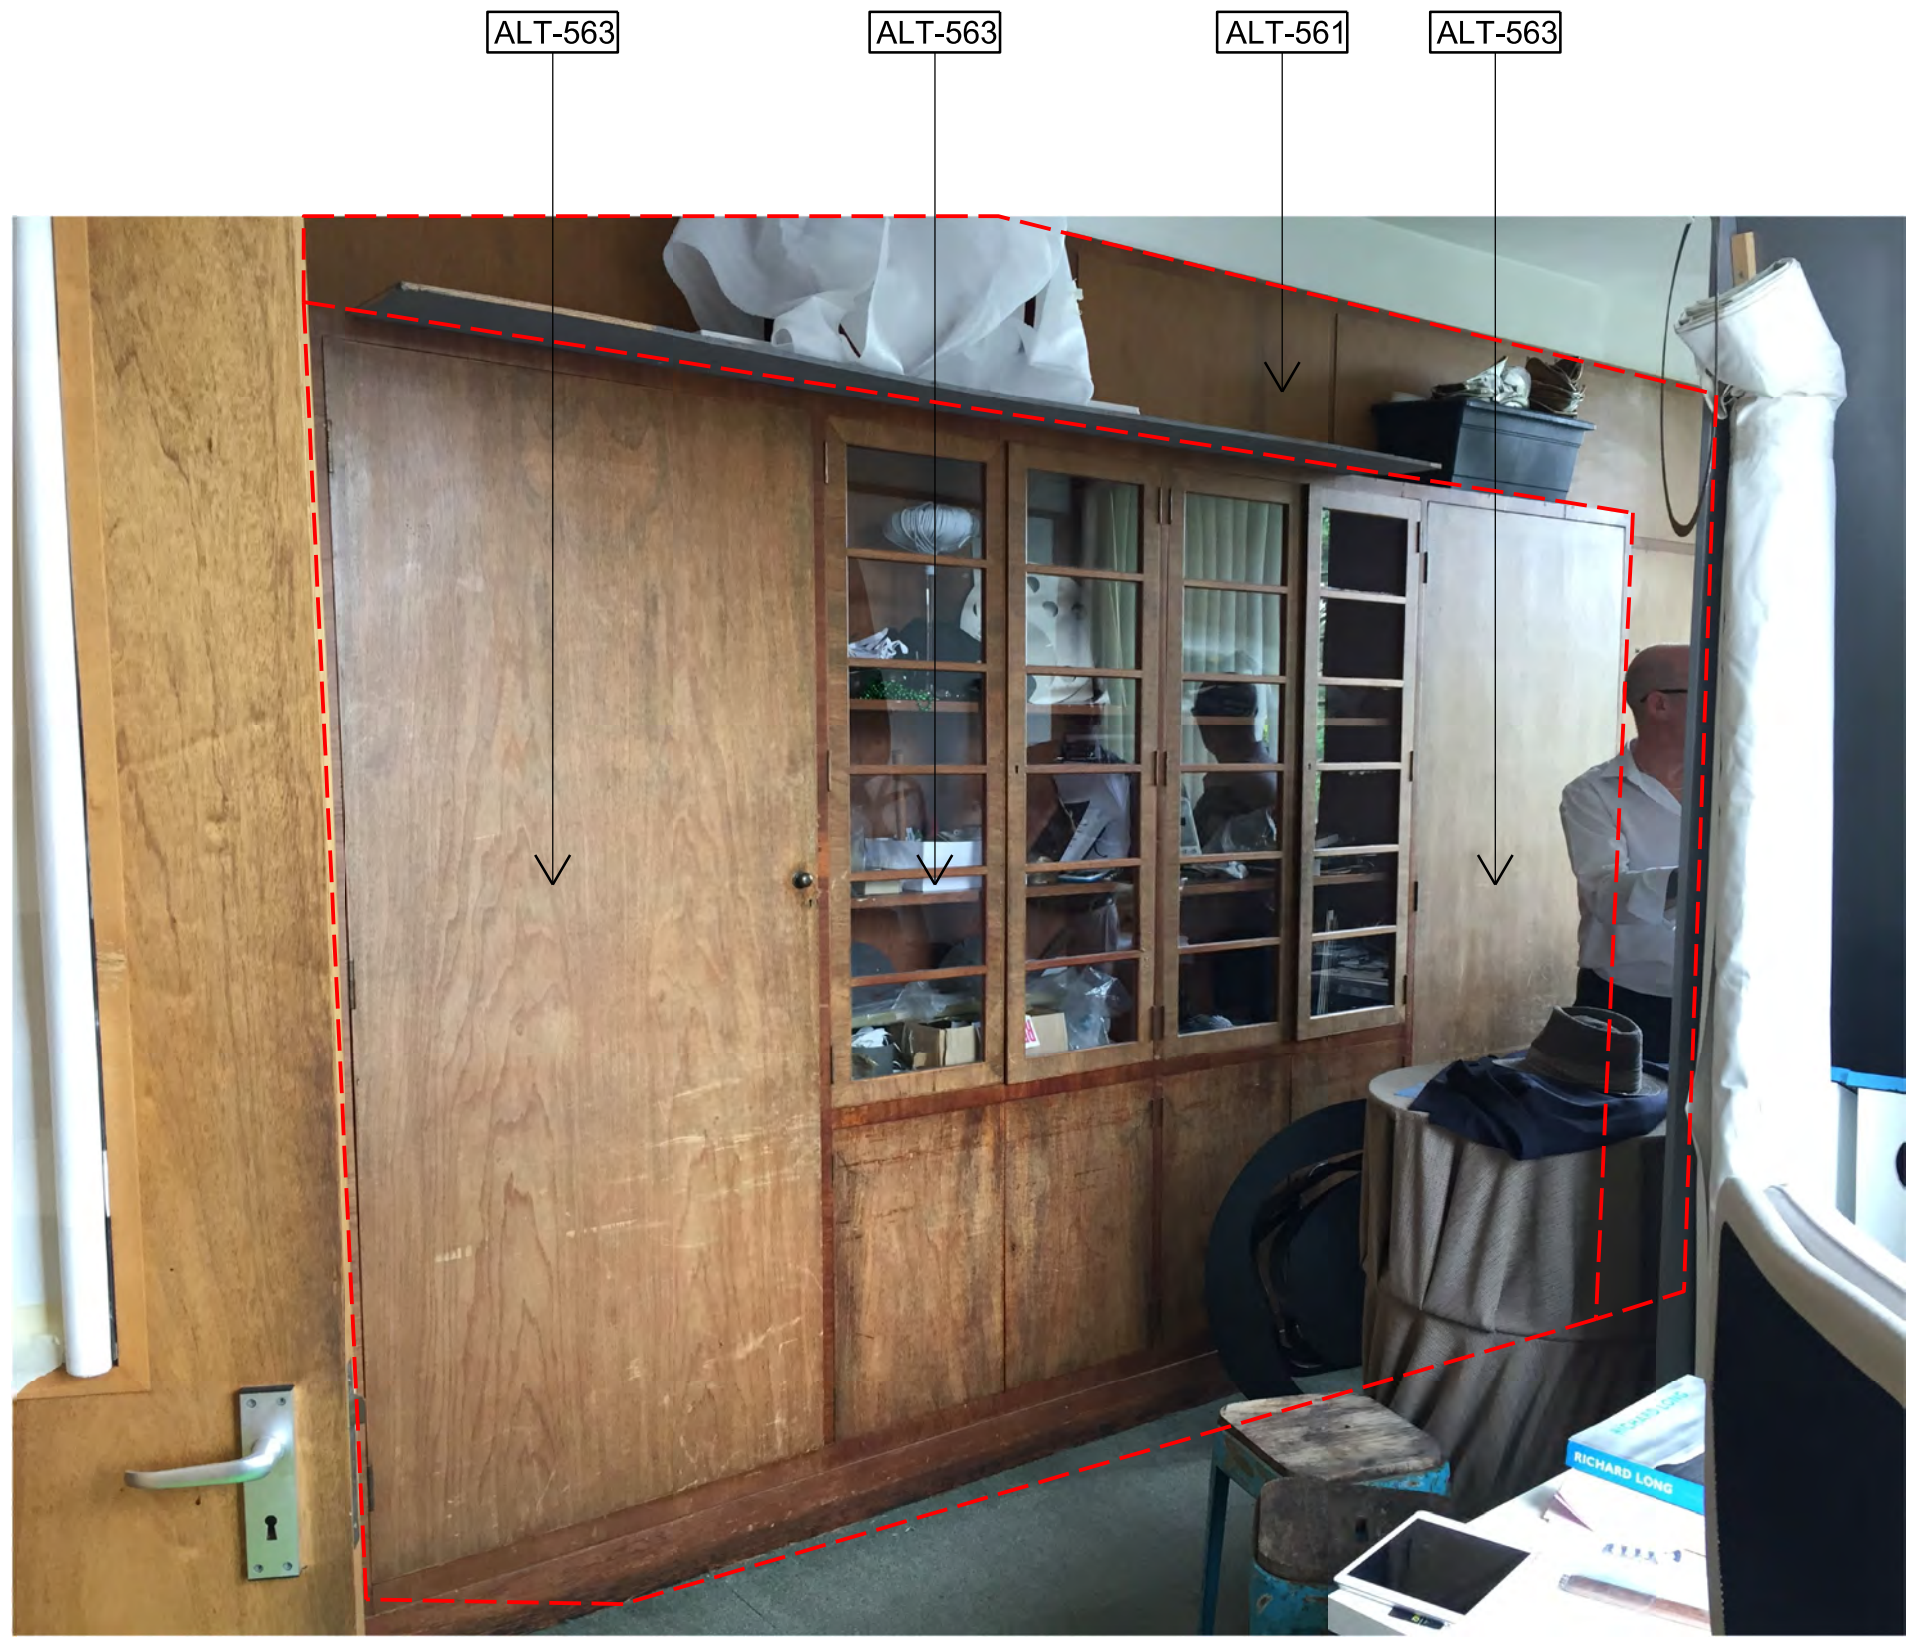


01 Existing joinery & timber wall lining
1:NTS



02 Existing joinery & timber wall lining
1:NTS



03 Existing timber wall lining
1:NTS

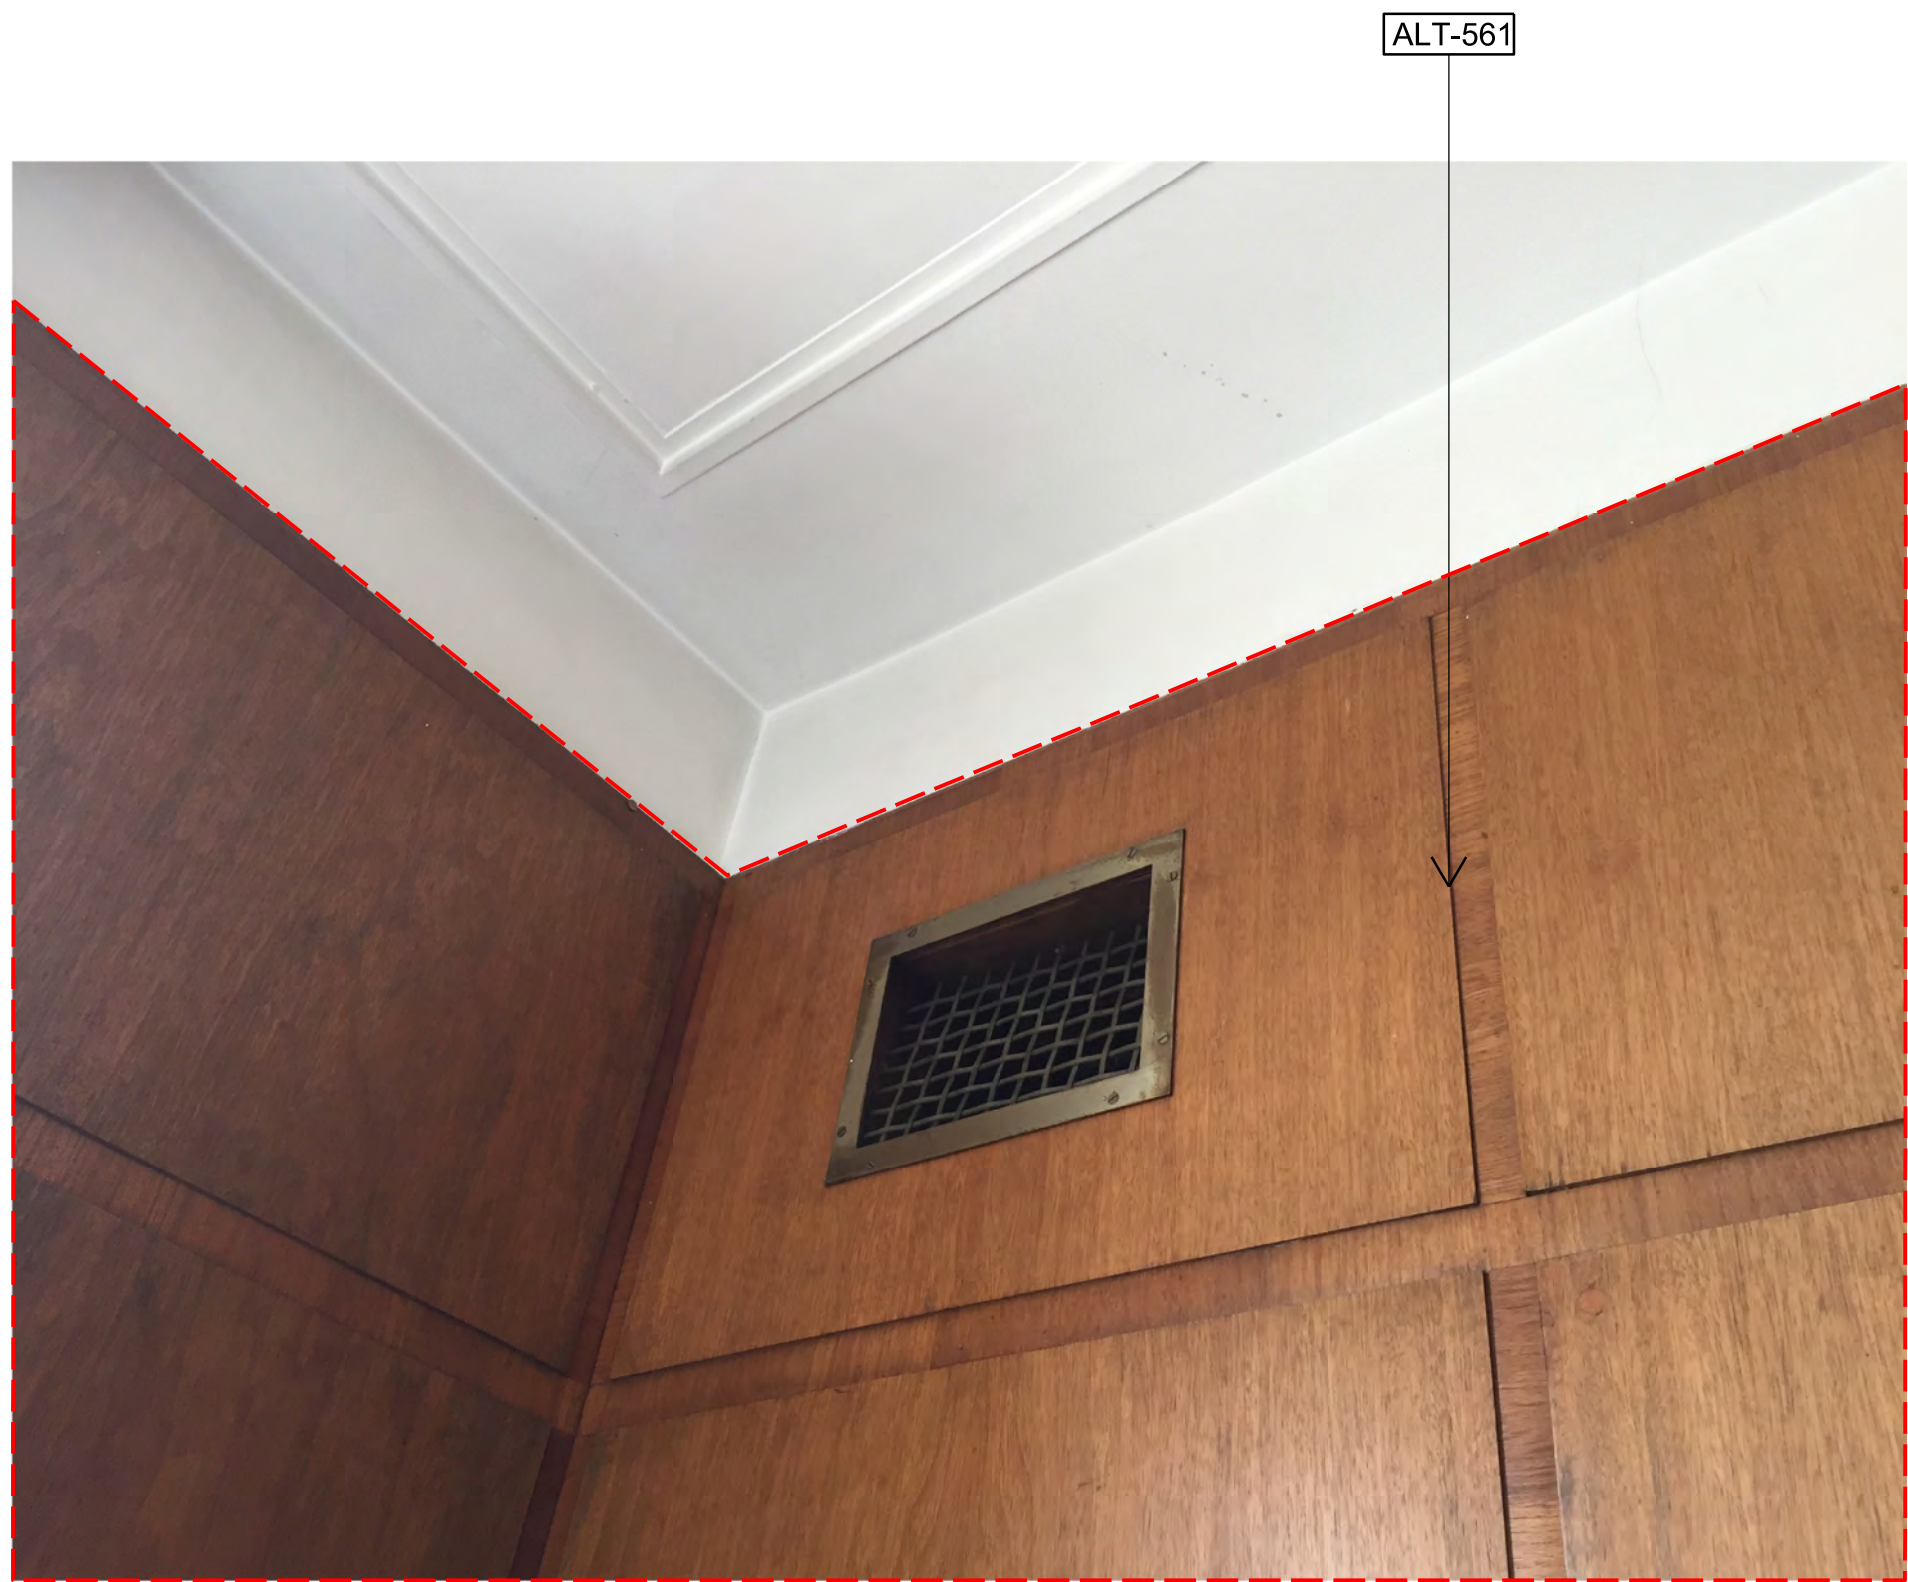

04 Existing timber wall lining
1:NTS



05 Existing joinery & timber wall lining
1:NTS

- General Notes
1. Dimensions are in millimetres unless stated otherwise.
 2. Levels are in metres AOD unless stated otherwise.
 3. Dimensions govern. Do not scale off drawing.
 4. All dimensions to be verified on site before proceeding.
 5. All discrepancies to be notified in writing to Make Limited.
- © Make Limited 2015

00	27/11/18	Stage 4 For Tender	RK
Rev	Date	Reason For Issue	Chk

STAGE 4

DRAWING STATUS

make



32 Cleveland Street,
London, W1T 4JY

tel +44 (0) 20 7636 5151

info@makearchitects.com
www.makearchitects.com

Client
Crouch End (FEC) Limited
Ground Floor, 12 Stanhope Gate
London
W1K 1AW

Keyplan

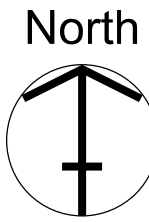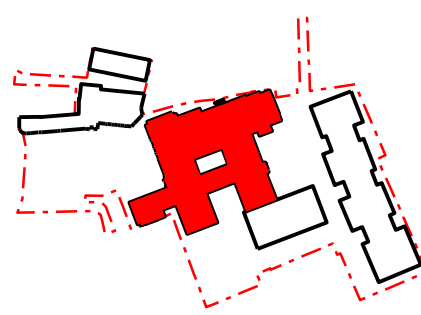


Project
Hornsey Town Hall

Drawing Title
Town Hall
Photographs of existing
panelled room
F.21

Scale 1: NTS Paper Size @A1 Date 02.11.18


Project No. 1360 Draw No. A3773 Rev No. 00

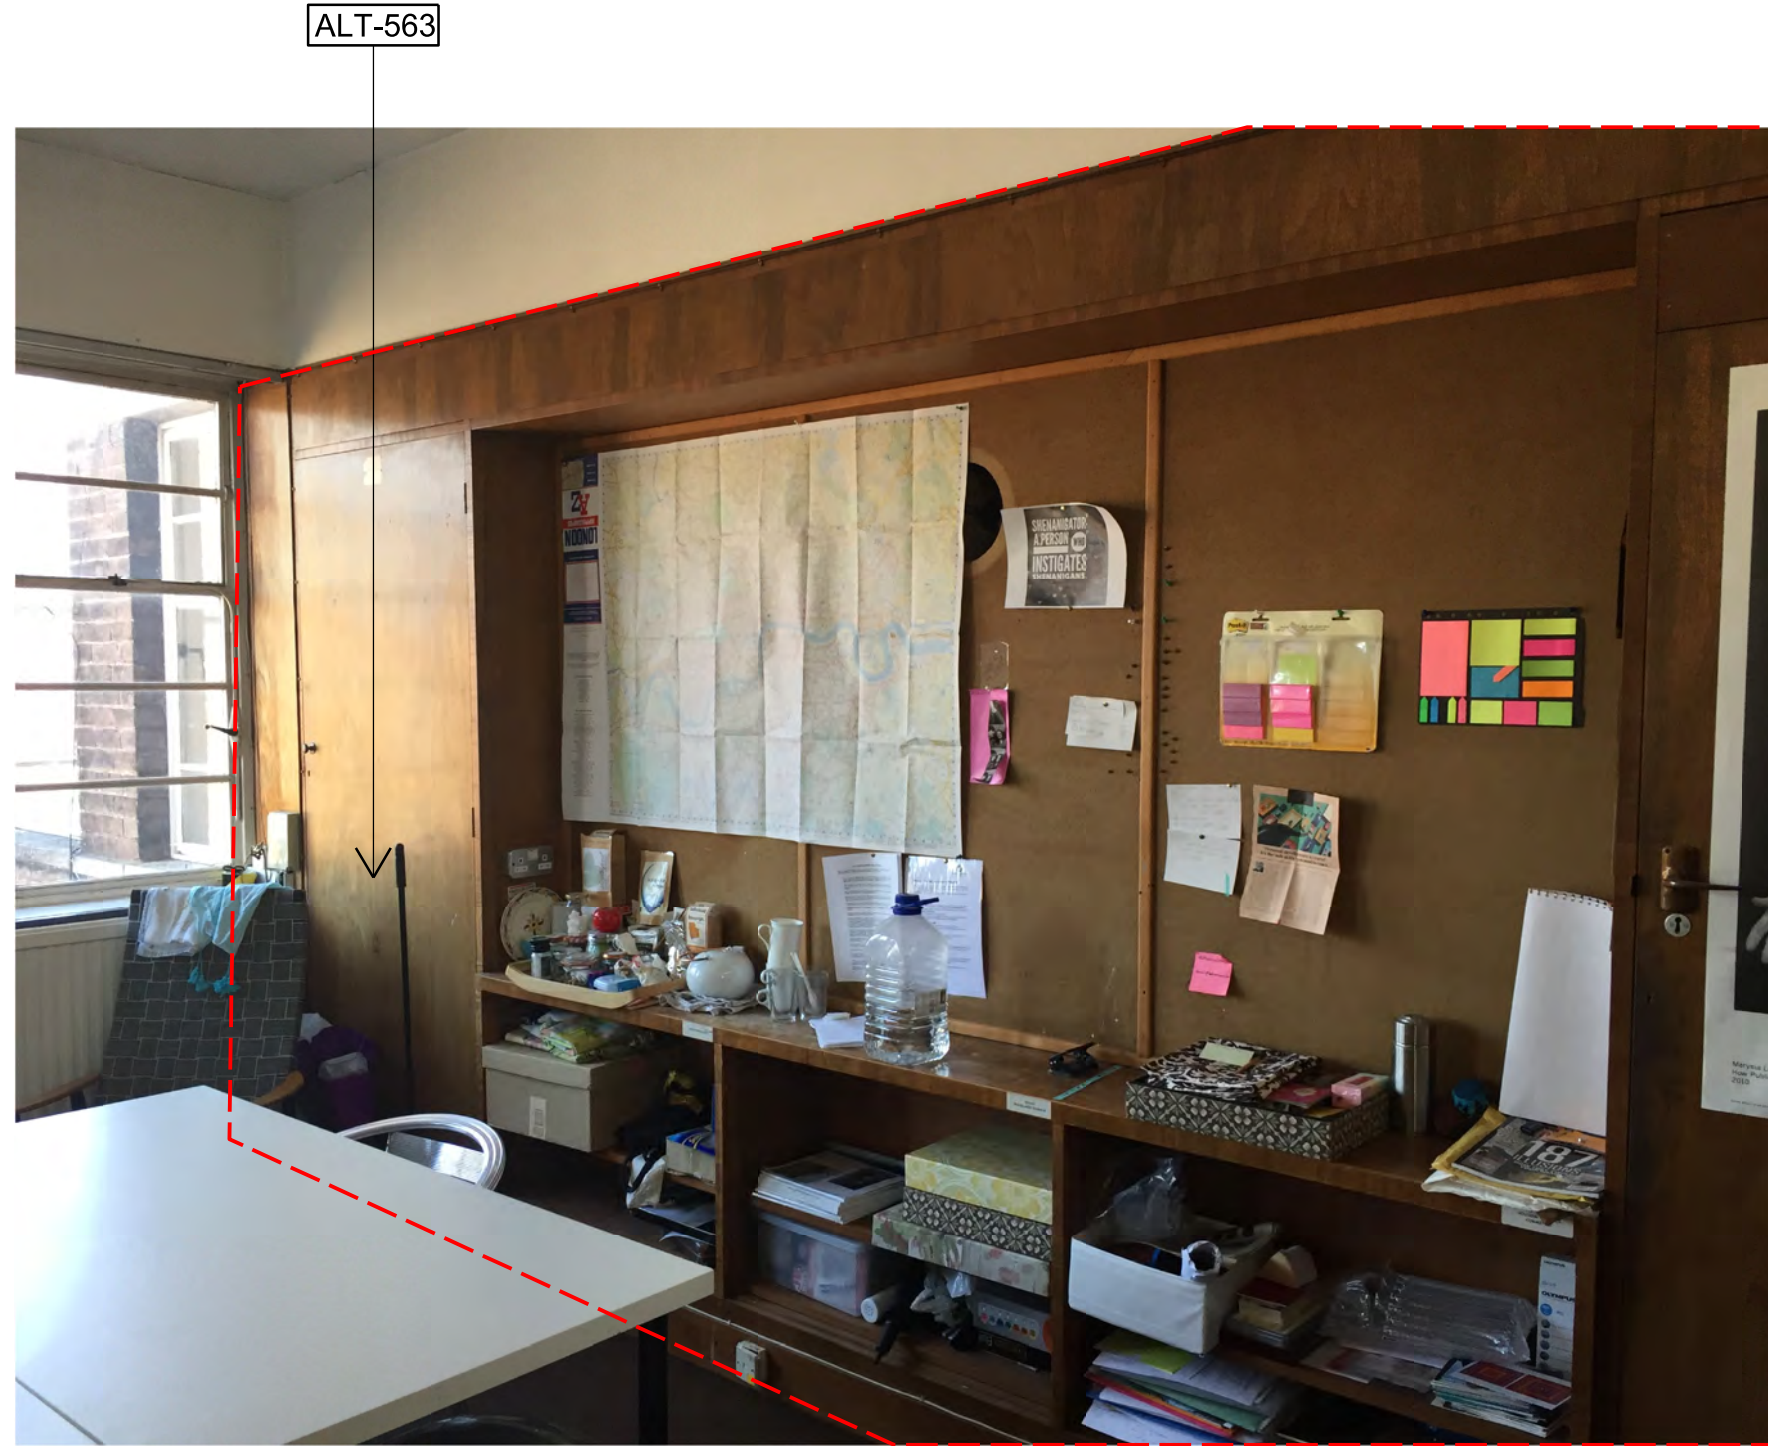

01 Existing Joinery



02 Existing timber panelling

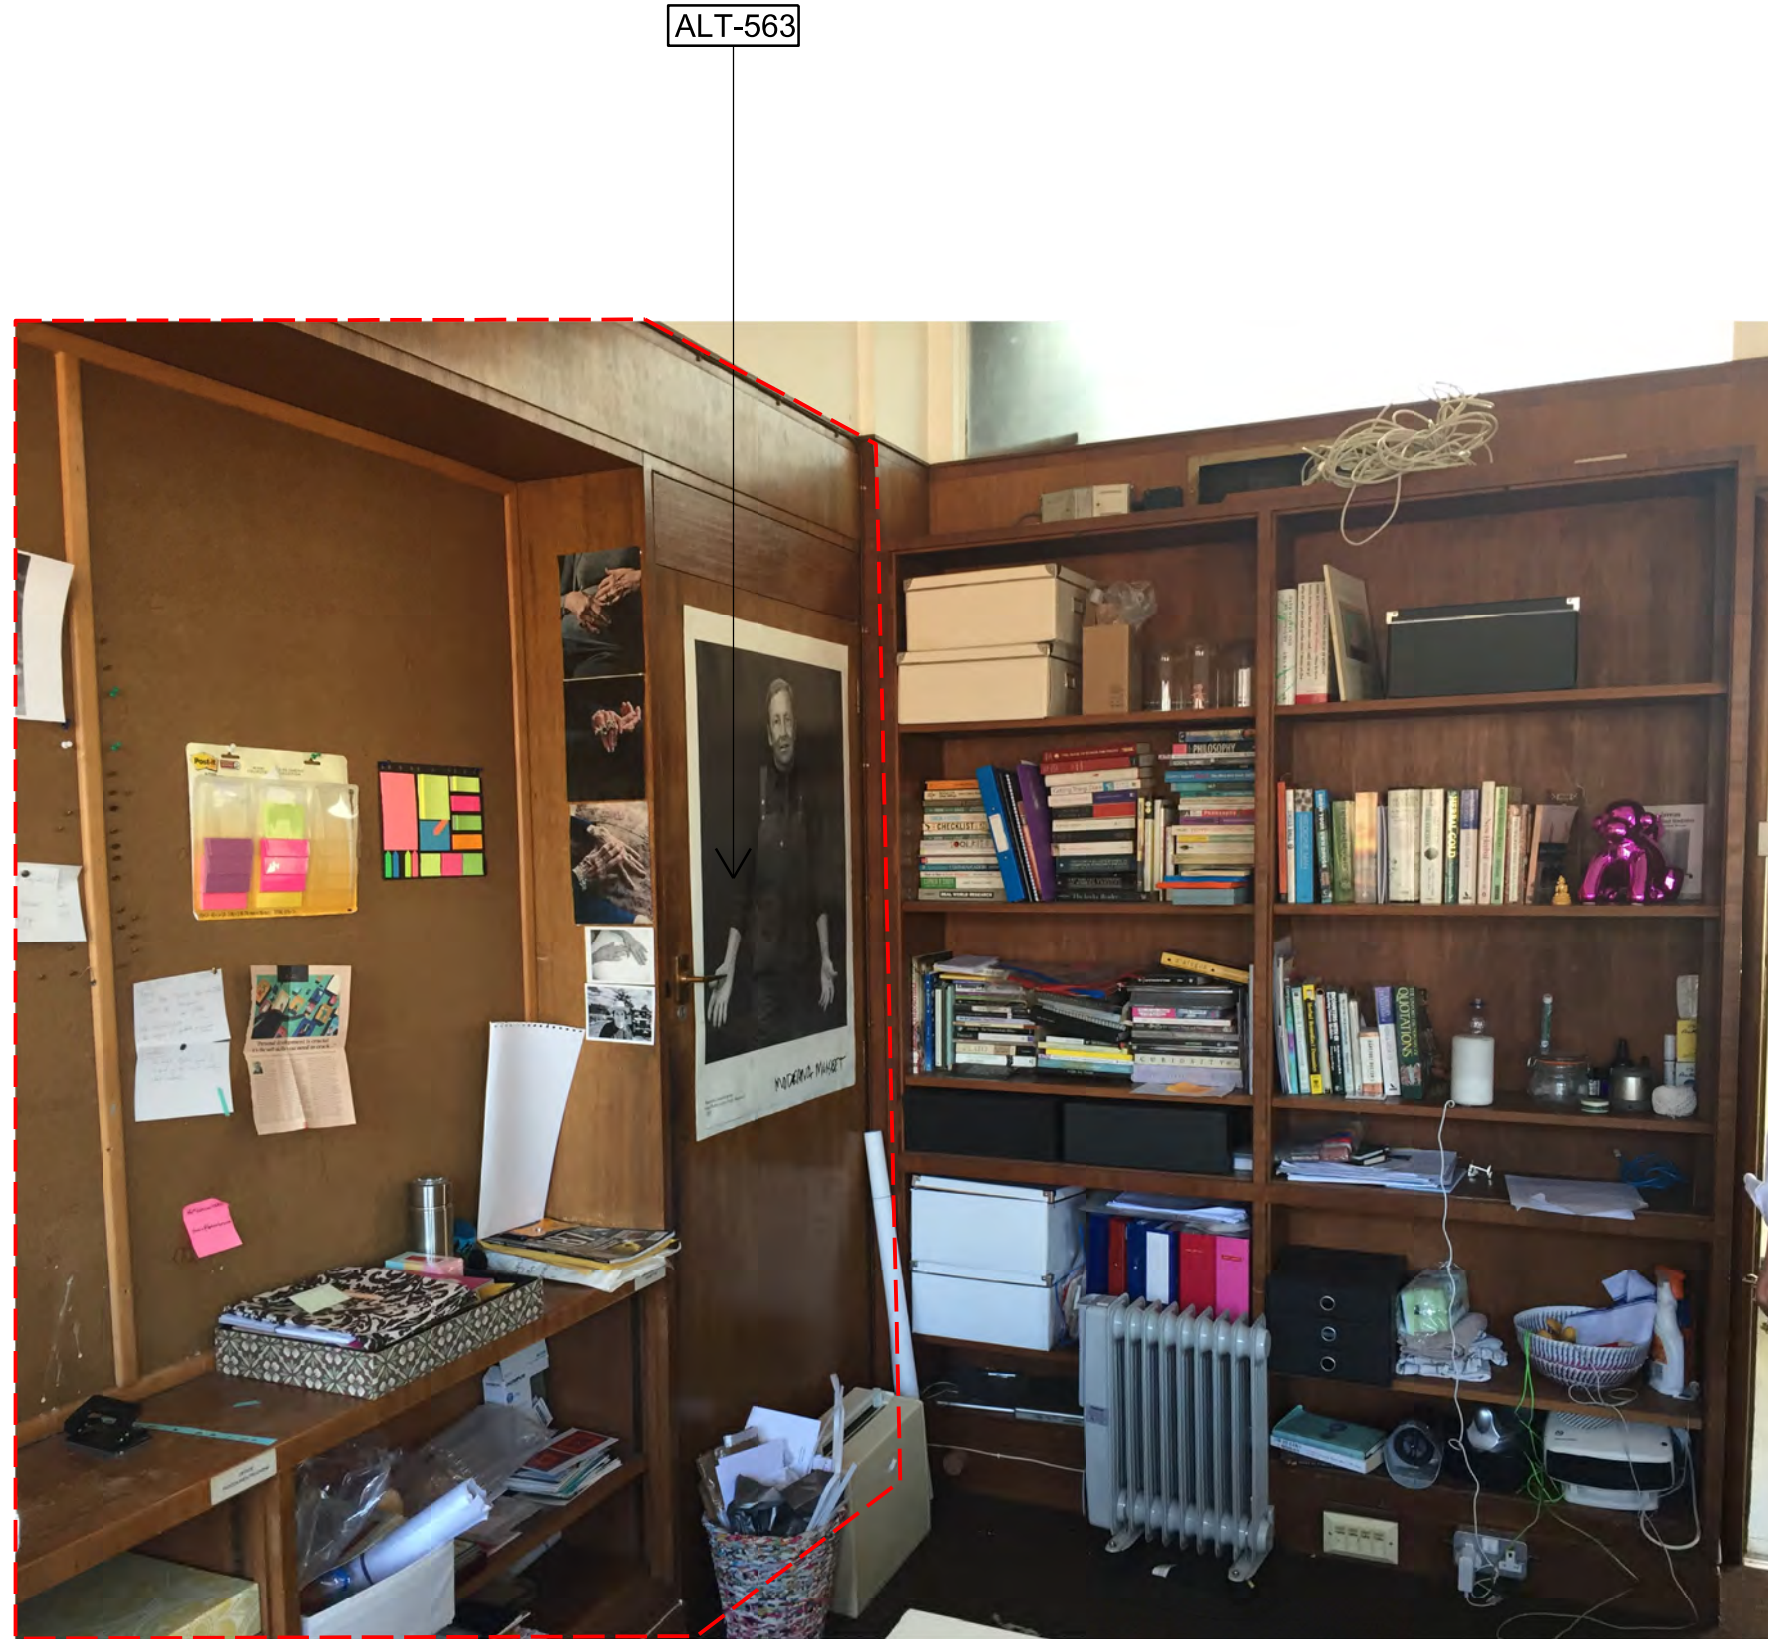

03 Existing joinery

General Notes

1. Dimensions are in millimetres unless stated otherwise.
2. Levels are in metres AOD unless stated otherwise.
3. Dimensions govern. Do not scale off drawing.
4. All dimensions to be verified on site before proceeding.
5. All discrepancies to be notified in writing to Make Limited.

© Make Limited 2015

00	27/11/18	Stage 4 For Tender	RK
Rev	Date	Reason For Issue	Chk

STAGE 4

DRAWING STATUS

make

32 Cleveland Street,
London, W1T 4JY

tel +44 (0) 20 7636 5151

info@makearchitects.com
www.makearchitects.com

Client
Crouch End (FEC) Limited
Ground Floor, 12 Stanhope Gate
London
W1K 1AW

Keyplan

North

Project

Hornsey Town Hall

Drawing Title

Town Hall
Photographs of existing
panelled room
S.6

Scale	Paper Size	Date
1: NTS	@A1	02.11.18

Project No.	Draw No.	Rev No.
1360	A3774	00