

REVISION NOTES

P1	01.07.2019	JH	ISSUED FOR INFORMATION
C1	14.02.2020	JH	ISSUED FOR CONSTRUCTION

KEY

* APPLICABLE ACROSS THE ENTIRE FACADE AND/OR ROOF

REFER TO MAKE SPECIFICATION DOCUMENT FOR FULL DESCRIPTION OF SPECIFICATION CODES


ALT-301	*
ALT-401	*
ALT-402	*
ALT-705	*
ALT-706	*
BRK-101	CWS-101 BRICK NO CAVITY WALL
EWS-801	CWS-102 BRICK + BLOCK CAVITY WALL
EWS-802	CWS-103 BRICK + BRICK CAVITY WALL
EWS-803	
EWS-804	
EWS-805	

INDICATES SPECIFIC AREAS OF CONCERN.
REFER TO ANNOTATIONS AND HUTTON + ROSTRON FACADE MASONRY CONDITION INVESTIGATION REPORT.

FOR EXTERNAL LIGHTING CODES, REFER TO SPECIALIST LIGHTING DESIGNER'S DOCUMENTATION

FOR EXTERNAL EMERGENCY AND/OR MAINTENANCE LIGHTING, REFER TO ELECTRICAL ENGINEER'S DOCUMENTATION

KEYPLAN

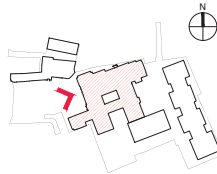

ARDMORE CONSTRUCTION LTD
6 WHARF STUDIOS,
28 WHARF ROAD,
LONDON, N1 7GR
TEL: 0208-344 0300
www.ardmoregroup.co.uk

KDS ASSOCIATES LTD
TECHNICAL • ARCHITECTURAL • MANAGEMENT • CONSULTANTS
101 THE BLACKFRIARS FOUNDRY
156 BLACKFRIARS ROAD
LONDON SE1 8EN
0203 355 0775
www.kdsassociates.co.uk

CONSTRUCTION

PROJECT / DRAWING TITLE
HORNSEY TOWN HALL
TOWN HALL & BROADWAY ANNEX
LONDON N8 9JJ


DRAWING TITLE
TOWN HALL PROPOSED ELEVATION
ELEVATION 01 (WEST)

DATE / DRAWN BY
01.07.19 JH

SCALE
1:100 @ A1

PROJECT / DRAWING NO
3670-KDS-TH-ZZ-DR-A-05-2200

REV
C1

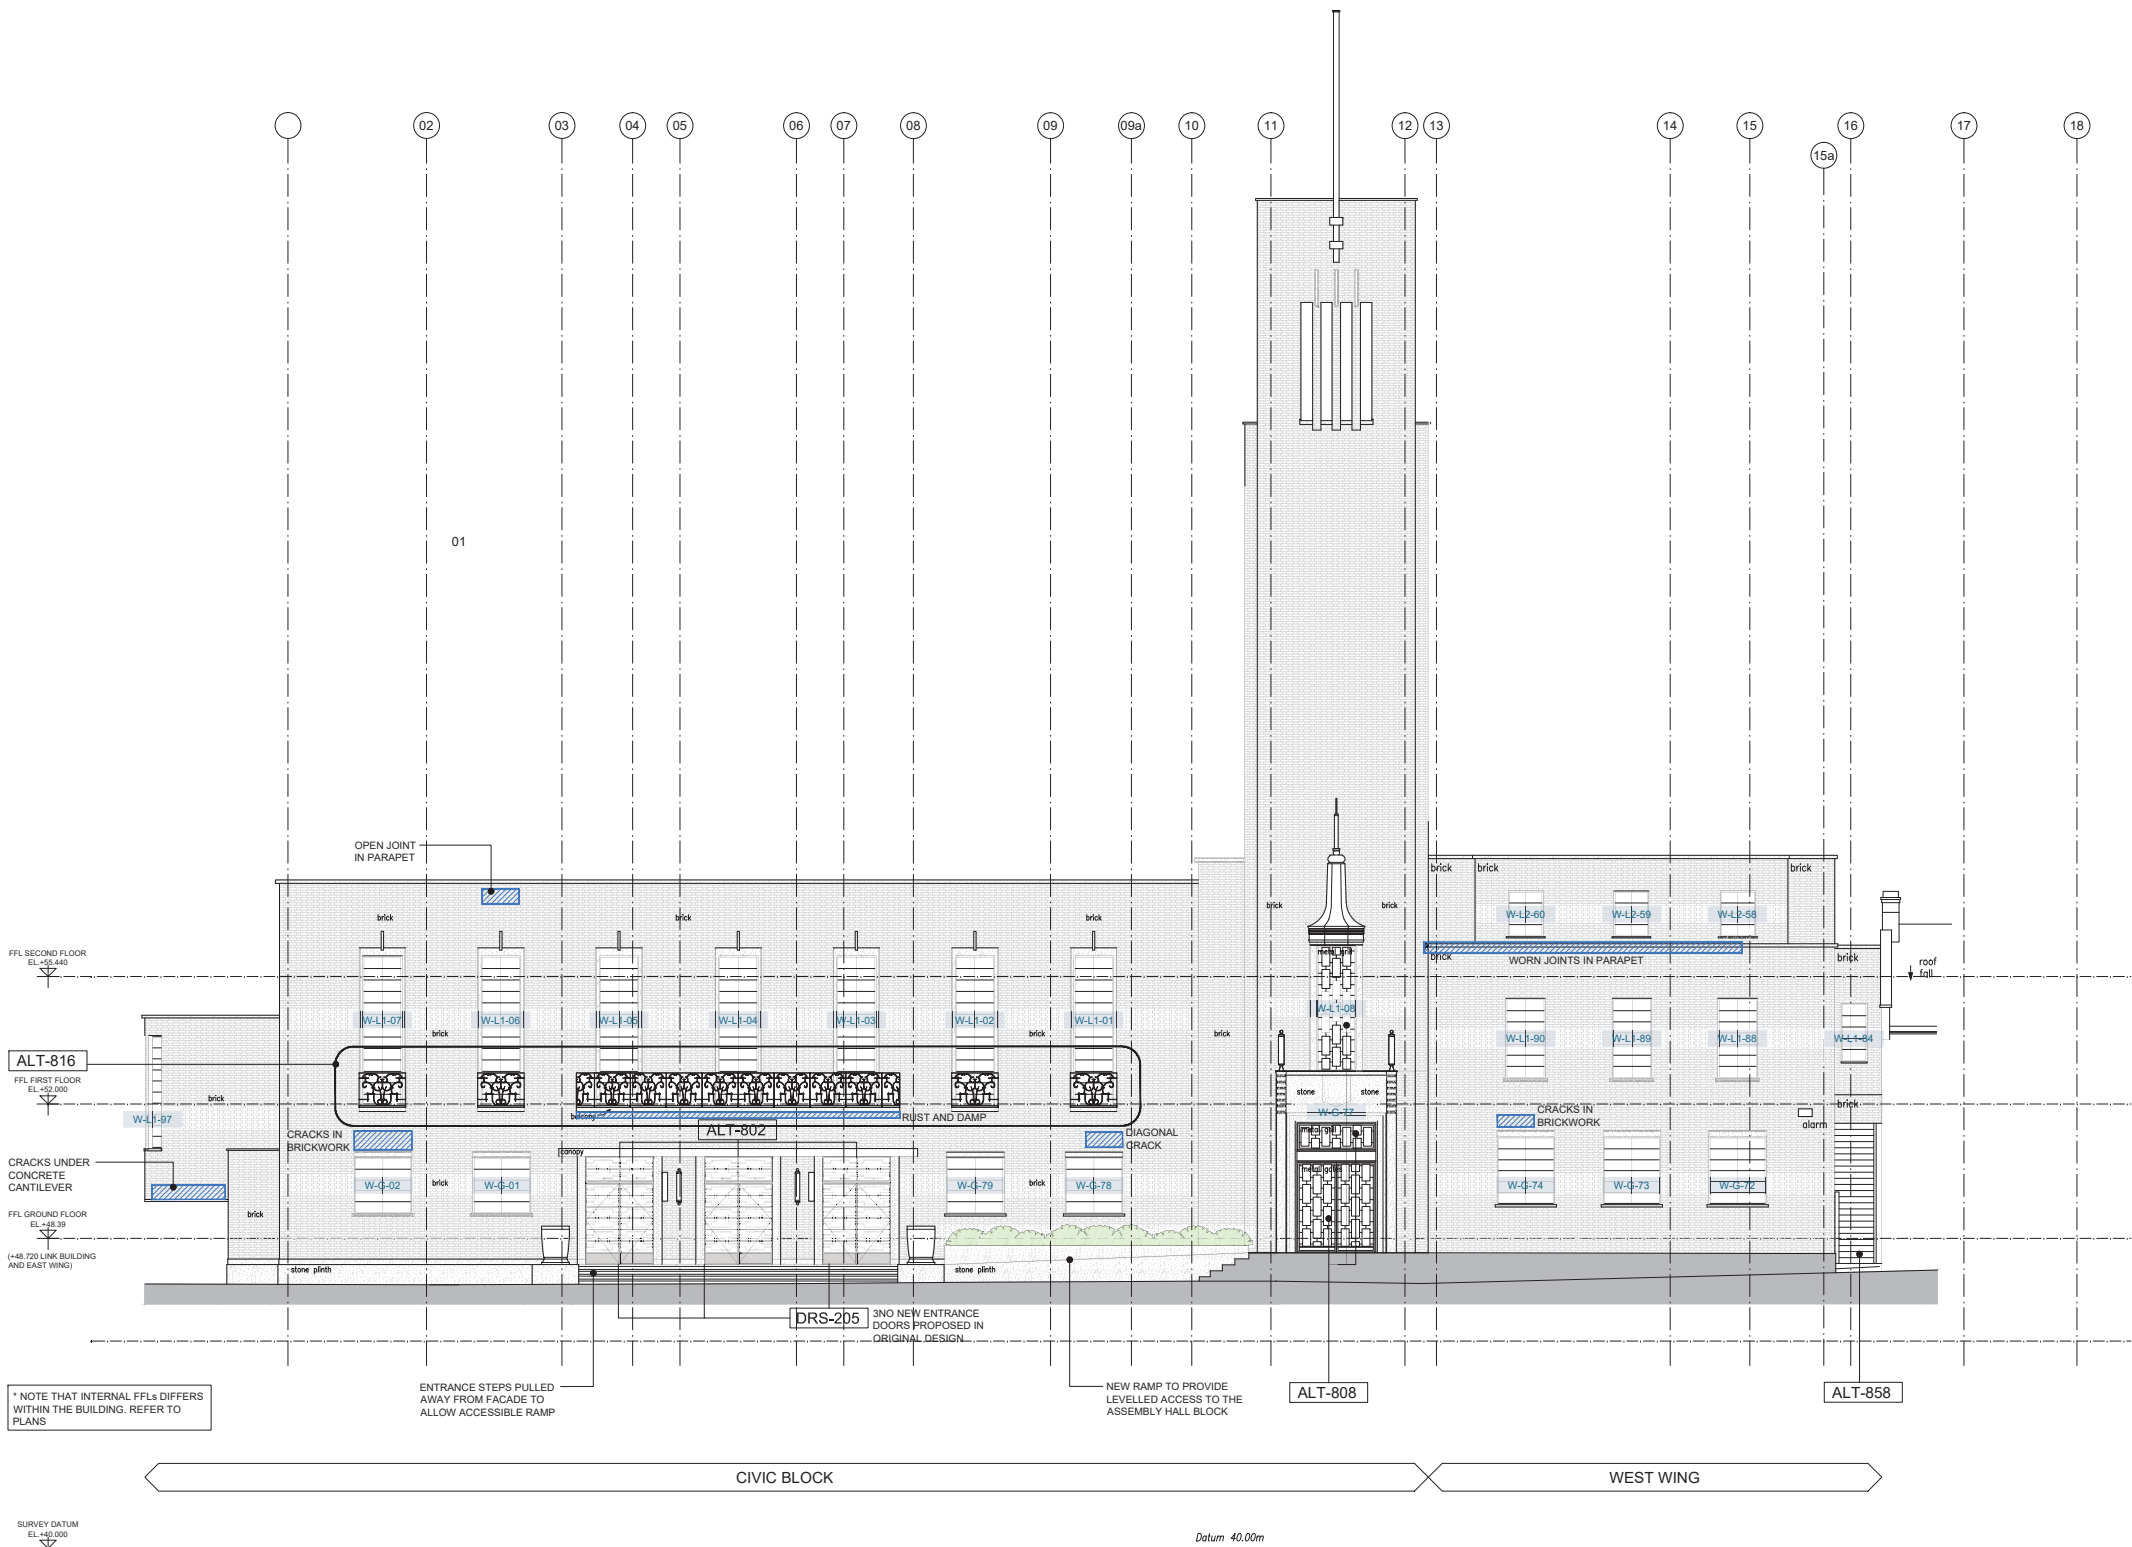

REVISION NOTES			
P1	01.07.2019	JH	ISSUED FOR INFORMATION
C1	14.02.2020	JH	ISSUED FOR CONSTRUCTION
C2	05.10.2020	JH	LOUVRE AND GRILLE POSITIONS REVISED

KEY
* APPLICABLE ACROSS THE ENTIRE FACADE AND/OR ROOF

REFER TO MAKE SPECIFICATION DOCUMENT FOR FULL DESCRIPTION OF SPECIFICATION CODES


ALT-301	*
ALT-401	*
ALT-402	*
ALT-705	*
ALT-706	*
BRK-101	CWS-101
EWS-801	CWS-102
EWS-802	CWS-103
EWS-803	
EWS-804	
EWS-805	

INDICATES SPECIFIC AREAS OF CONCERN. REFER TO ANNOTATIONS AND HUTTON + ROSTRON FACADE MASONRY CONDITION INVESTIGATION REPORT.

FOR EXTERNAL LIGHTING CODES, REFER TO SPECIALIST LIGHTING DESIGNER'S DOCUMENTATION

FOR EXTERNAL EMERGENCY AND/OR MAINTENANCE LIGHTING, REFER TO ELECTRICAL ENGINEER'S DOCUMENTATION

KEYPLAN

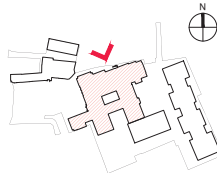



ARDMORE CONSTRUCTION LTD
6 WHARF STUDIOS,
28 WHARF ROAD,
LONDON, N1 7GR
TEL: 0208-344 0300
www.ardmoregroup.co.uk




KDS ASSOCIATES LTD
TECHNICAL • ARCHITECTURAL • MANAGEMENT • CONSULTANTS
101 THE BLACKFRIARS FOUNDRY
156 BLACKFRIARS ROAD
LONDON SE1 1BN
0203 355 0775
www.kdsassociates.co.uk

CONSTRUCTION

PROJECT / DRAWING TITLE
**HORNSEY TOWN HALL
TOWN HALL & BROADWAY ANNEX
LONDON N8 9JJ**

DRAWING TITLE
TOWN HALL PROPOSED ELEVATION 02 (NORTH)

DATE / DRAWN BY 01.07.19 JH	SCALE 1:100 @ A1	REV C2
PROJECT / DRAWING NO 3670-KDS-TH-ZZ-DR-A-05-2201		

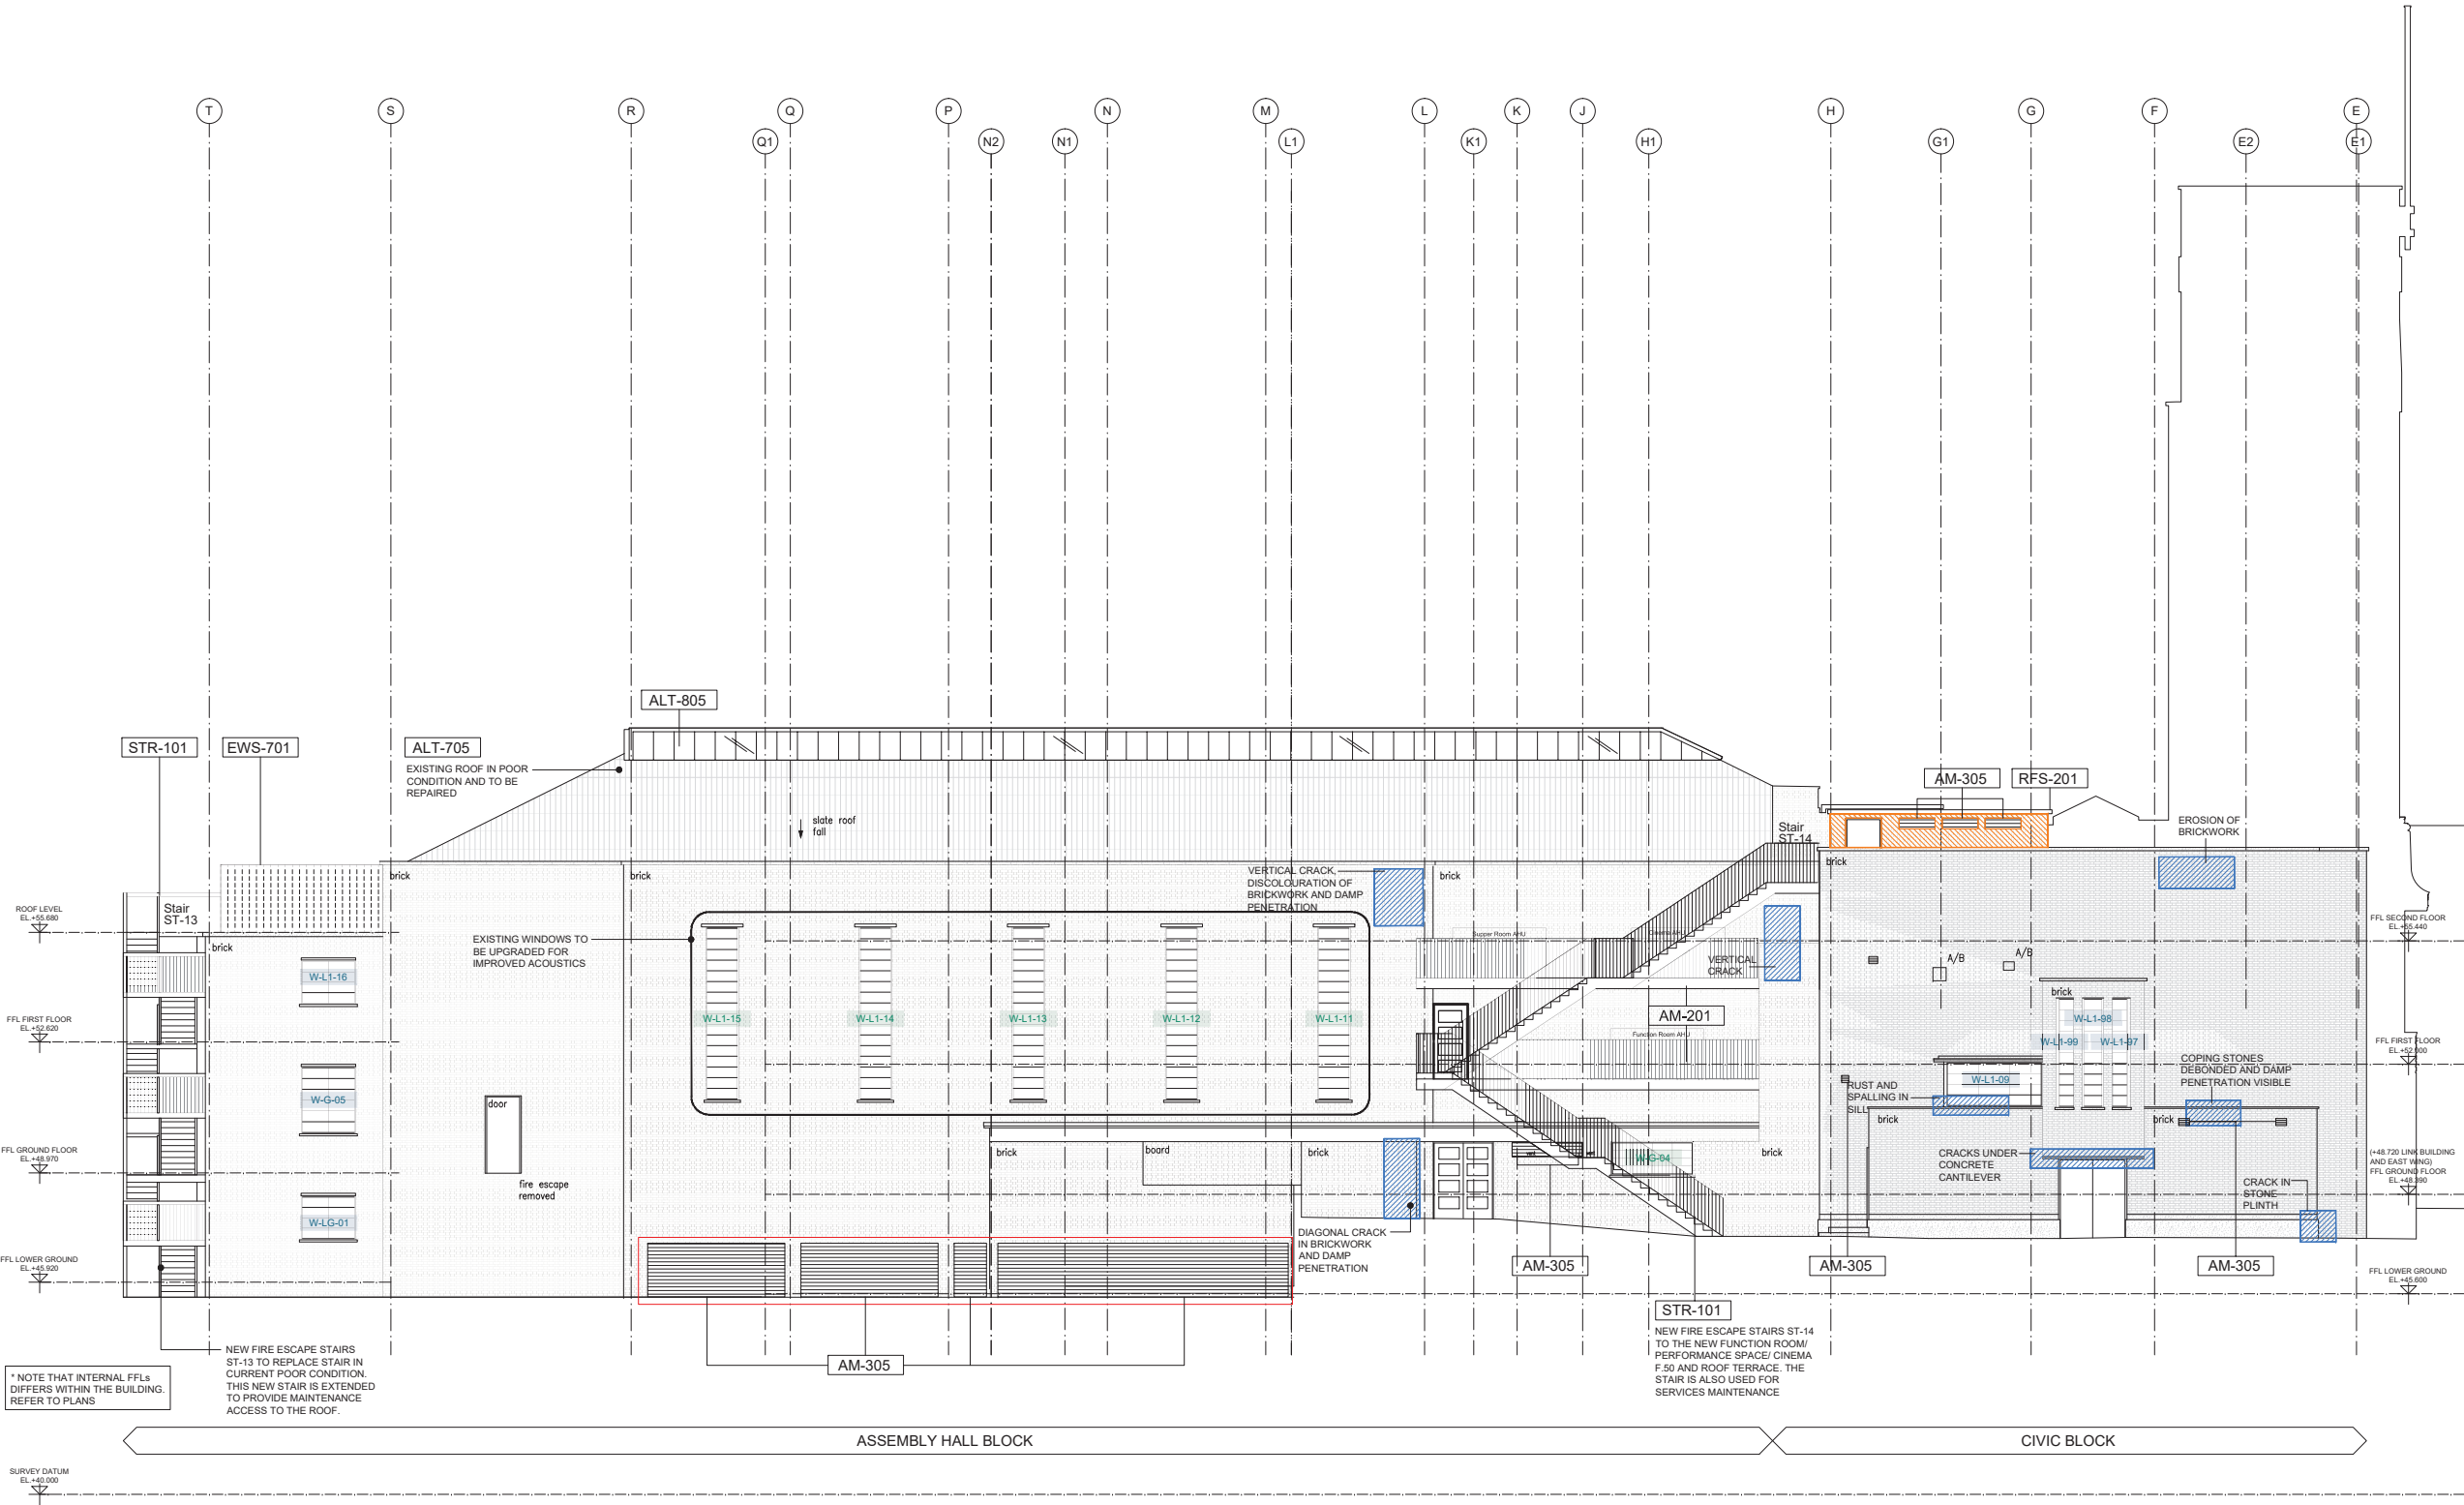

* NOTE THAT INTERNAL FFLS DIFFERS WITHIN THE BUILDING. REFER TO PLANS

SURVEY DATUM
EL +45.500

REVISION NOTES			
P1	01.07.2019	JH	ISSUED FOR INFORMATION
C1	14.02.2020	JH	ISSUED FOR CONSTRUCTION
C2	05.10.2020	JH	HEIGHT OF GOODS LIFT REDUCED

KEY
* APPLICABLE ACROSS THE ENTIRE FACADE AND/OR ROOF
REFER TO MAKE SPECIFICATION DOCUMENT FOR FULL DESCRIPTION OF SPECIFICATION CODES


ALT-301	*
ALT-401	*
ALT-402	*
ALT-705	*
ALT-706	*
BRK-101	CWS-101 BRICK NO CAVITY
EWS-801	CWS-102 BRICK + BLOCK CAVITY WALL
EWS-802	CWS-103 BRICK + BRICK CAVITY WALL
EWS-803	
EWS-804	
EWS-805	

INDICATES SPECIFIC AREAS OF CONCERN.
REFER TO ANNOTATIONS AND HUTTON + ROSTRON FACADE MASONRY CONDITION INVESTIGATION REPORT.

FOR EXTERNAL LIGHTING CODES, REFER TO SPECIALIST LIGHTING DESIGNER'S DOCUMENTATION

FOR EXTERNAL EMERGENCY AND/OR MAINTENANCE LIGHTING, REFER TO ELECTRICAL ENGINEER'S DOCUMENTATION

KEYPLAN

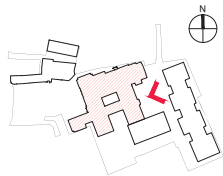

CONSTRUCTION


PROJECT / DRAWING TITLE
HORNSEY TOWN HALL
TOWN HALL & BROADWAY ANNEX
LONDON N8 9JJ
DRAWING TITLE
TOWN HALL PROPOSED ELEVATION
ELEVATION 03 (EAST)


DATE / DRAWN BY
01.07.19 JH

SCALE
1:100 @ A1

PROJECT / DRAWING NO
3670-KDS-TH-ZZ-DR-A-05-2202

REV
C2

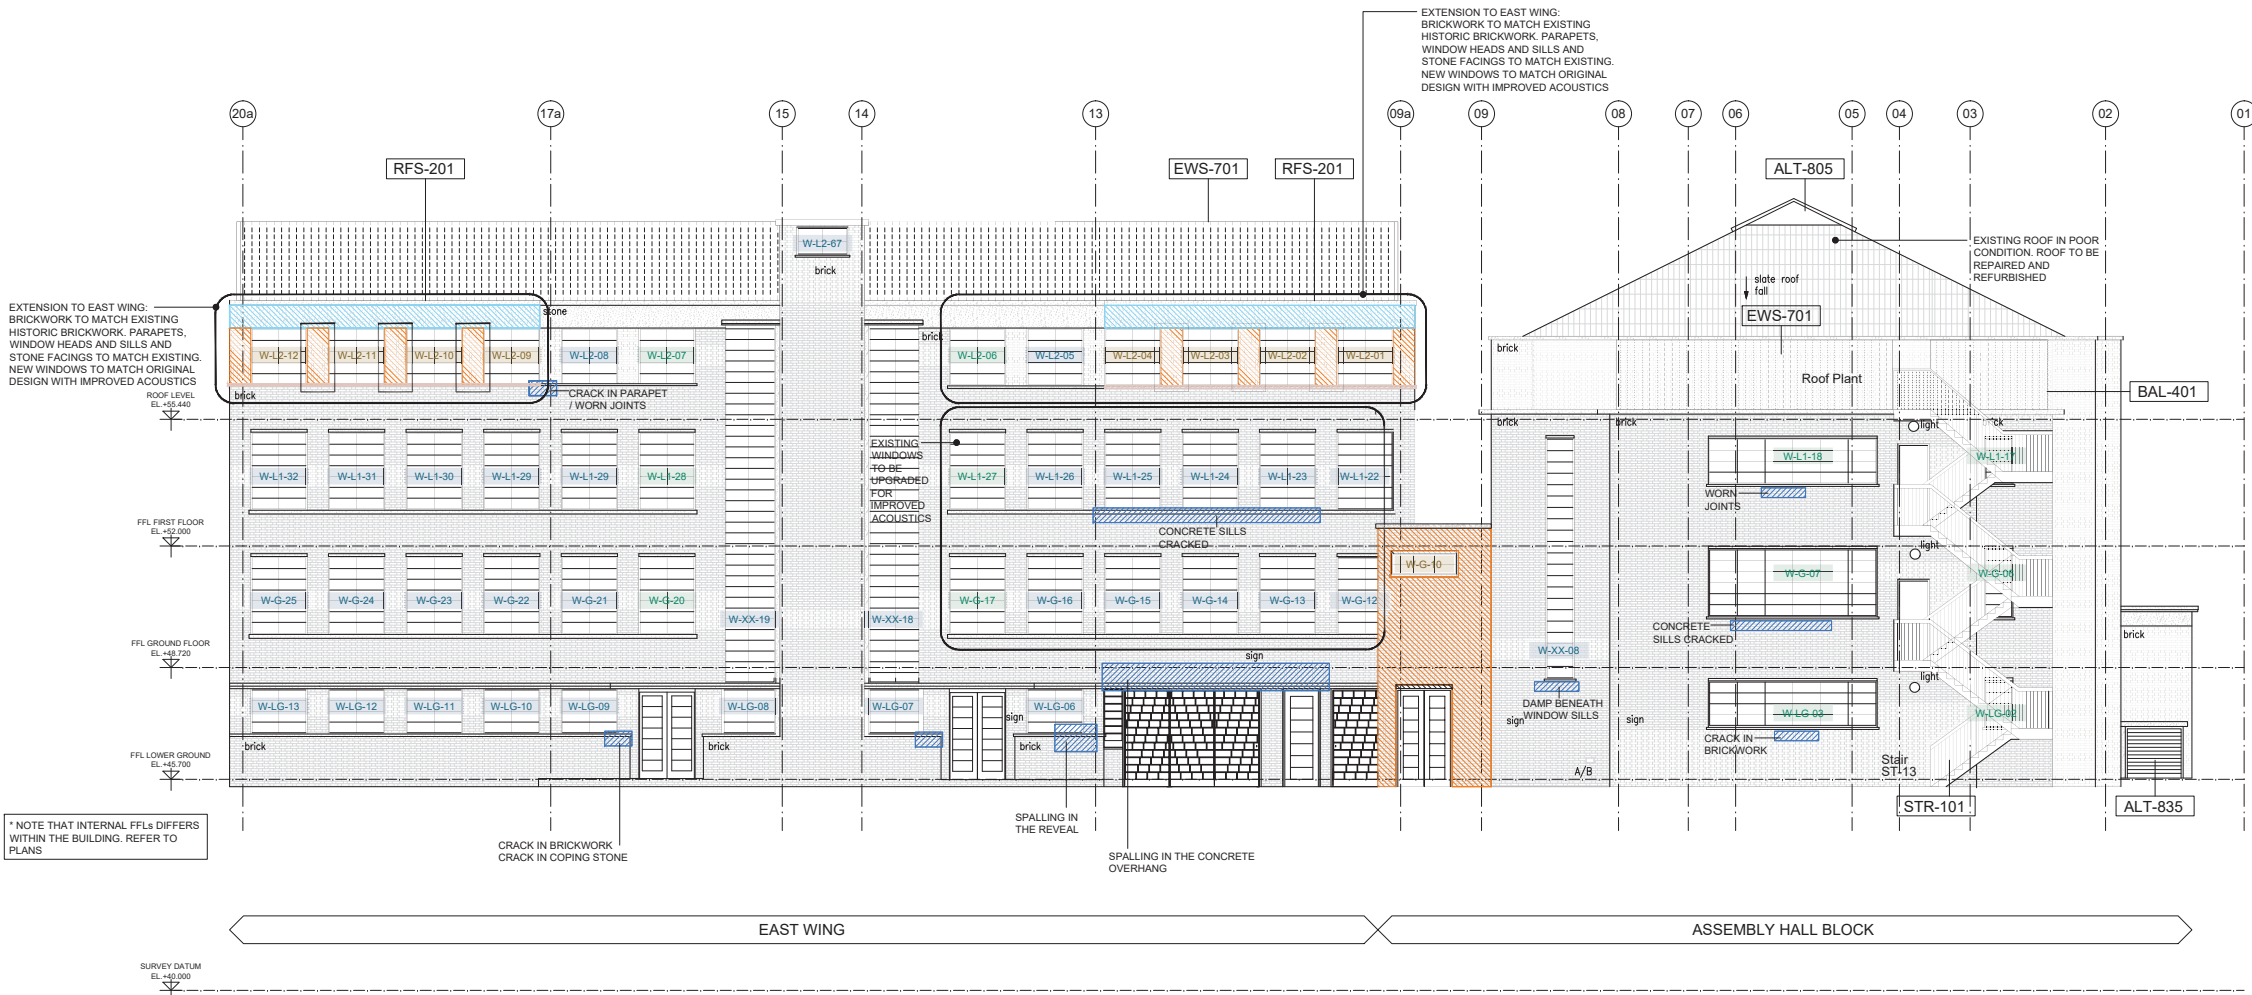

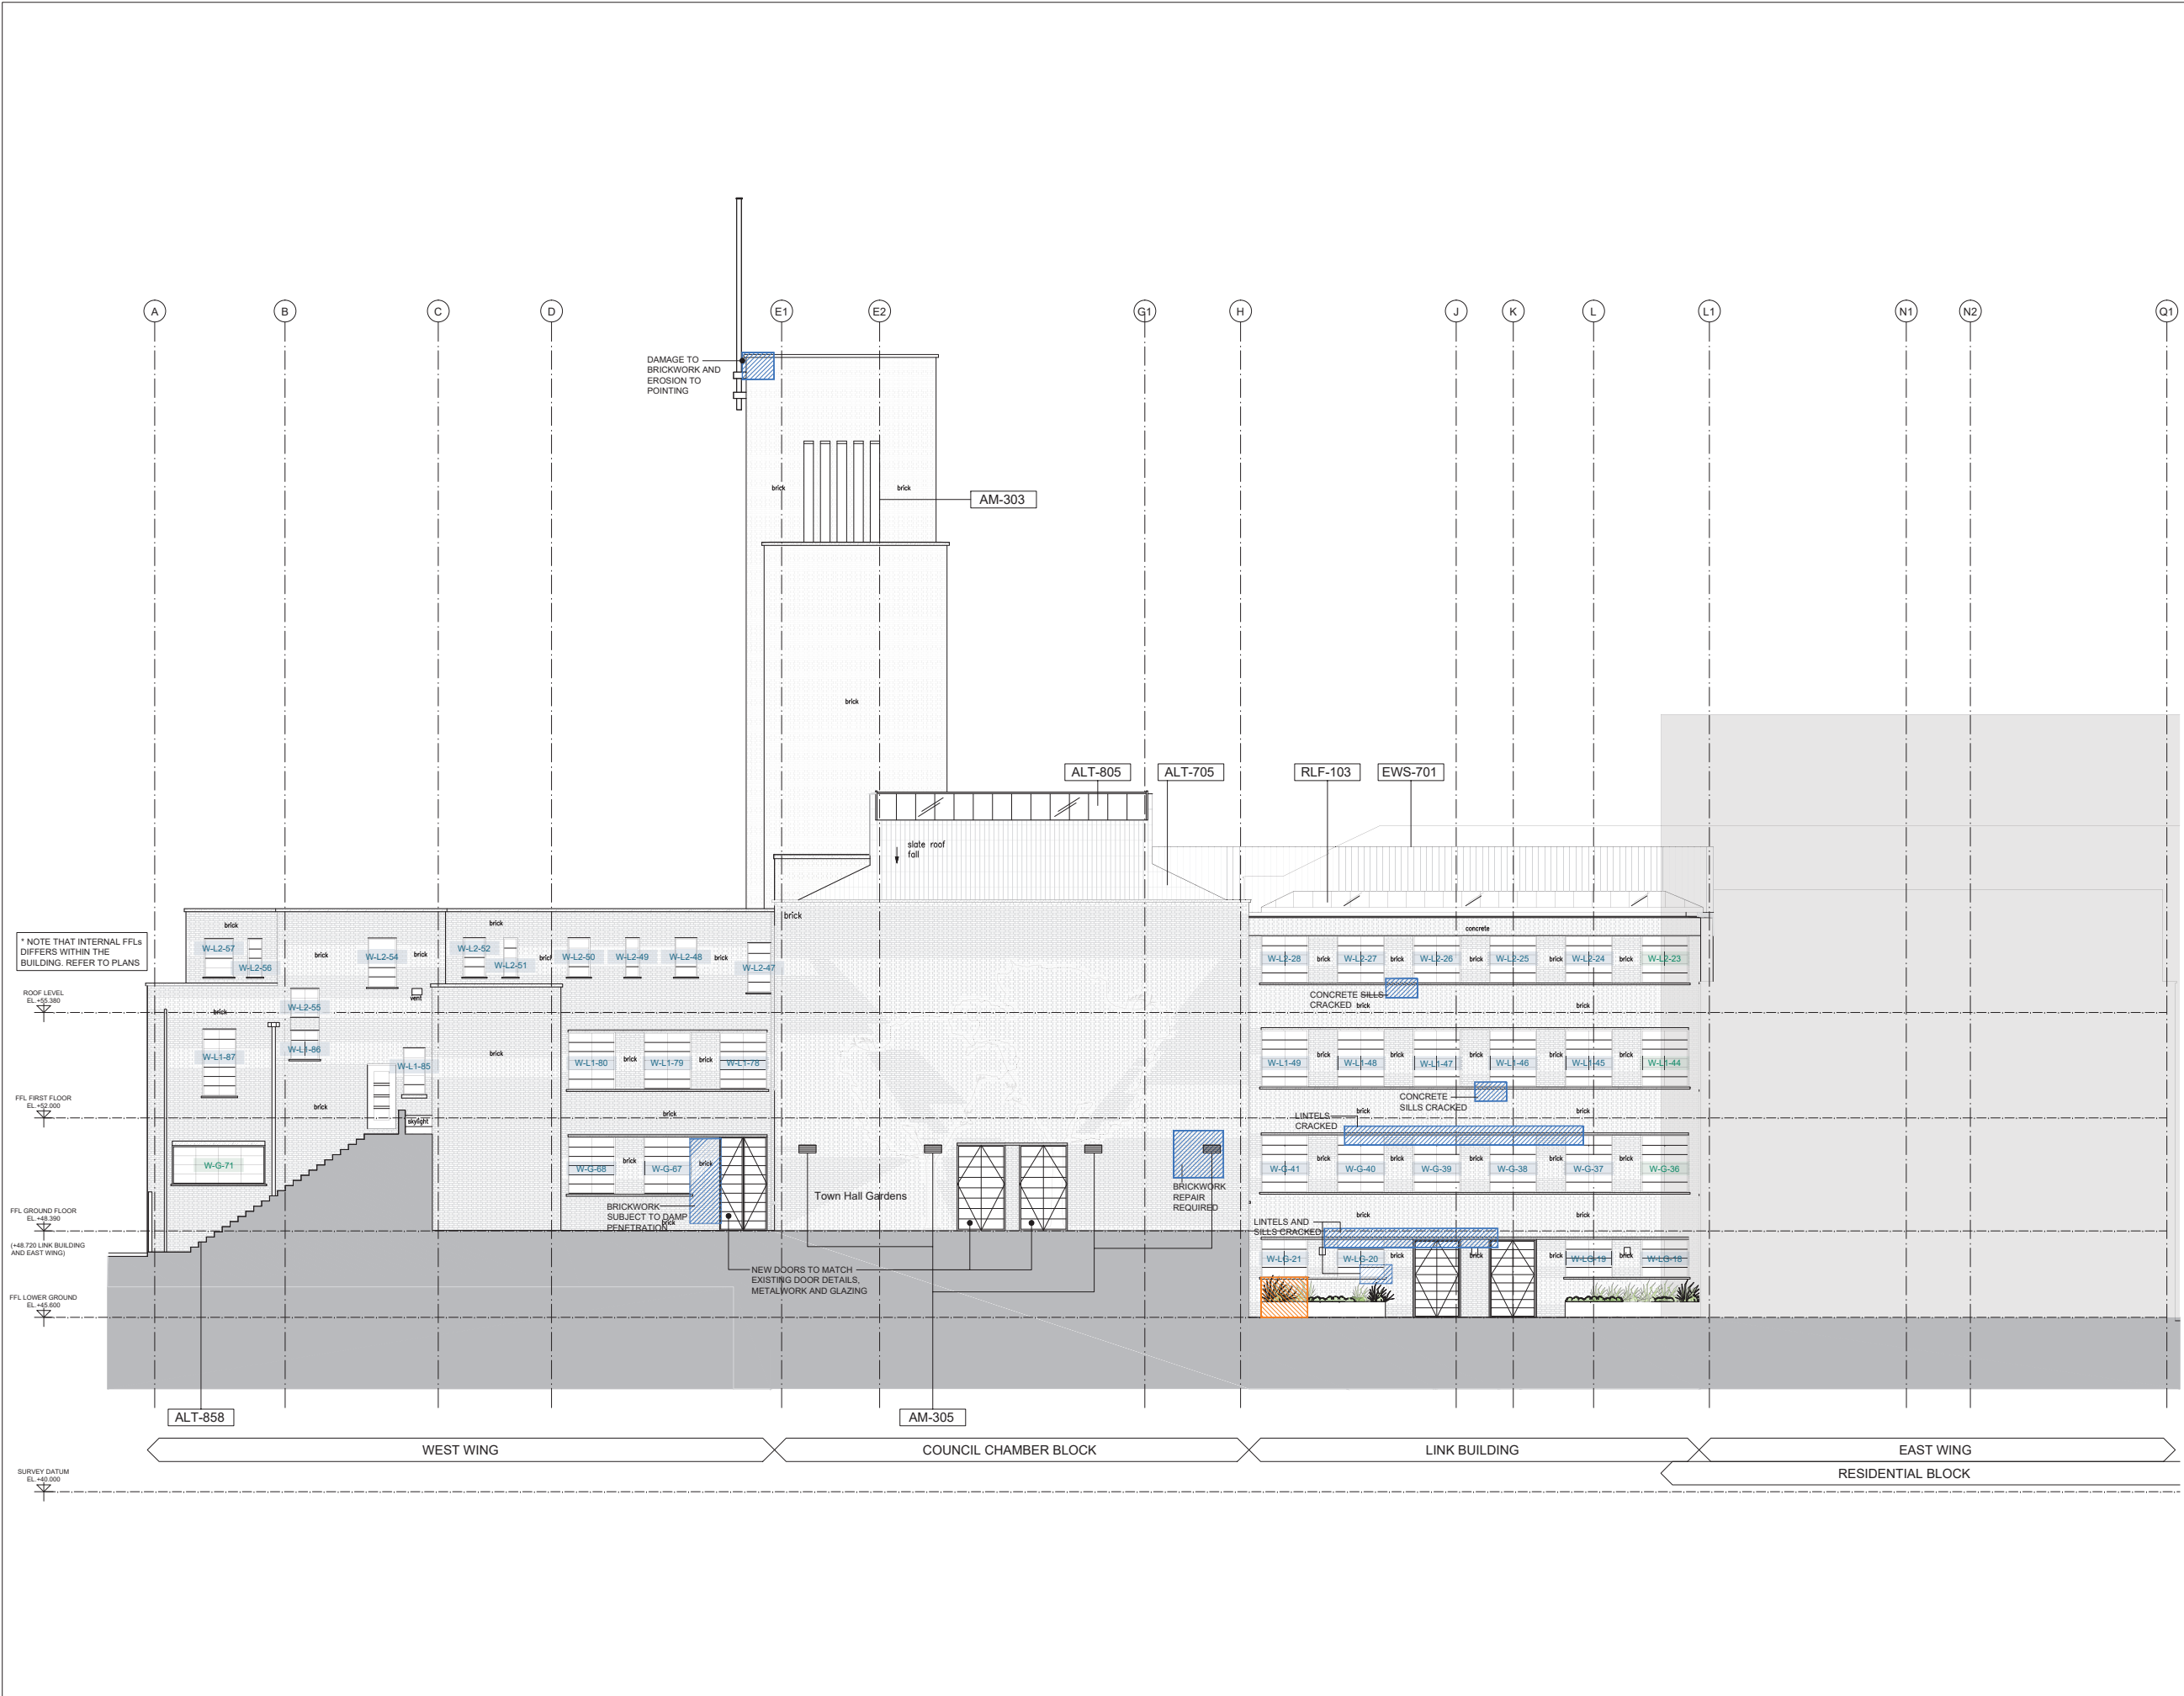

© KDS & Associates Ltd
No part of this drawing may be reproduced without written consent.
All contractors must visit site and be responsible for taking and checking all dimensions relating to the work.
Do not scale from this drawing.

REVISION NOTES

P1	01.07.2019	JH	ISSUED FOR INFORMATION
C1	14.02.2020	JH	ISSUED FOR CONSTRUCTION
C2	06.09.2022	NR	ISSUED FOR CONSTRUCTION, AMENDED LOUVRES

KEY
* APPLICABLE ACROSS THE ENTIRE FACADE AND/OR ROOF
REFER TO MAKE SPECIFICATION DOCUMENT FOR FULL DESCRIPTION OF SPECIFICATION CODES

ALT-301		*	
ALT-401		*	
ALT-402		*	
ALT-705		*	
ALT-706		CWS-101	BRICK NO CAVITY
BRK-101		CWS-102	BRICK + BLOCK CAVITY WALL
EWS-801		CWS-103	BRICK + BRICK CAVITY WALL
EWS-802			
EWS-803			
EWS-804			
EWS-805			

INDICATES SPECIFIC AREAS OF CONCERN.
REFER TO ANNOTATIONS AND HUTTON + ROSTRON FACADE MASONRY CONDITION INVESTIGATION REPORT.

FOR EXTERNAL LIGHTING CODES, REFER TO SPECIALIST LIGHTING DESIGNER'S DOCUMENTATION

FOR EXTERNAL EMERGENCY AND/OR MAINTENANCE LIGHTING, REFER TO ELECTRICAL ENGINEER'S DOCUMENTATION

KEYPLAN

ARDMORE CONSTRUCTION LTD
6 WHARF STUDIOS,
28 WHARF ROAD,
LONDON, N1 7GR
TEL: 0208-344 0300
www.ardmoregroup.co.uk

KDS ASSOCIATES LTD
TECHNICAL • ARCHITECTURAL • MANAGEMENT • CONSULTANTS
101 THE BLACKFRIARS FOUNDRY
105 BLACKFRIARS ROAD
LONDON SE1 1EN
0203 355 0775
www.kdsassociates.co.uk

CONSTRUCTION

PROJECT / DRAWING TITLE
**HORNSEY TOWN HALL
TOWN HALL & BROADWAY ANNEX
LONDON N8 9JJ**




DRAWING TITLE
**TOWN HALL PROPOSED ELEVATION
ELEVATION 04 (SOUTH)**

DATE / DRAWN BY
01.07.19 JH

SCALE
1:100 @ A1

PROJECT / DRAWING NO
3670-KDS-TH-ZZ-DR-A-05-2203

REV
C2

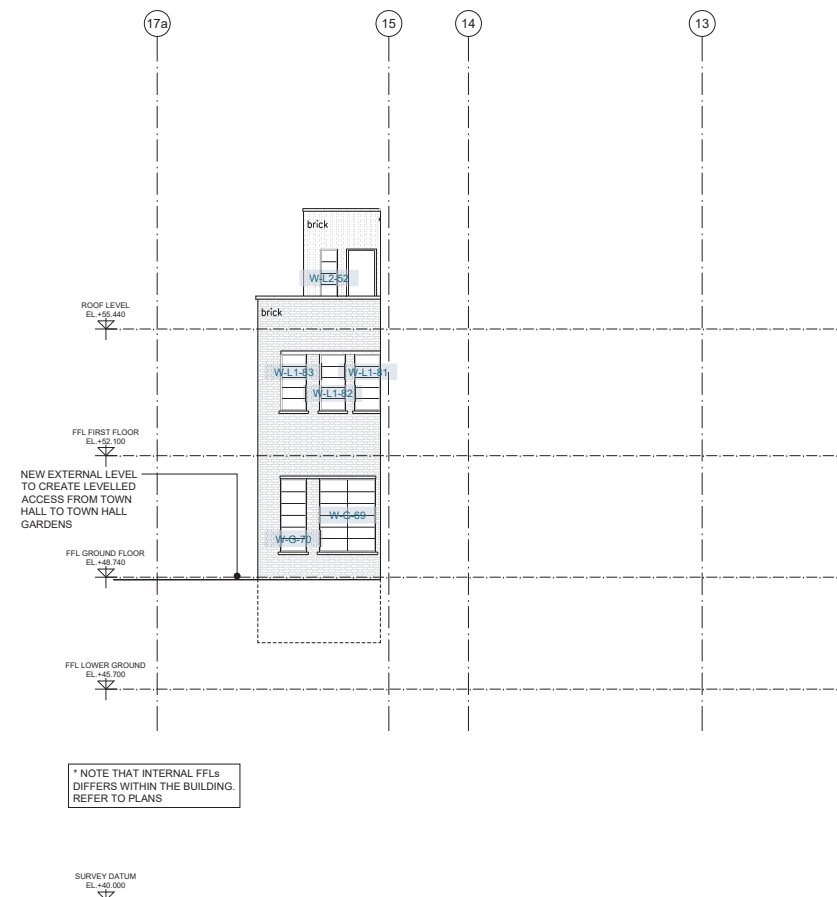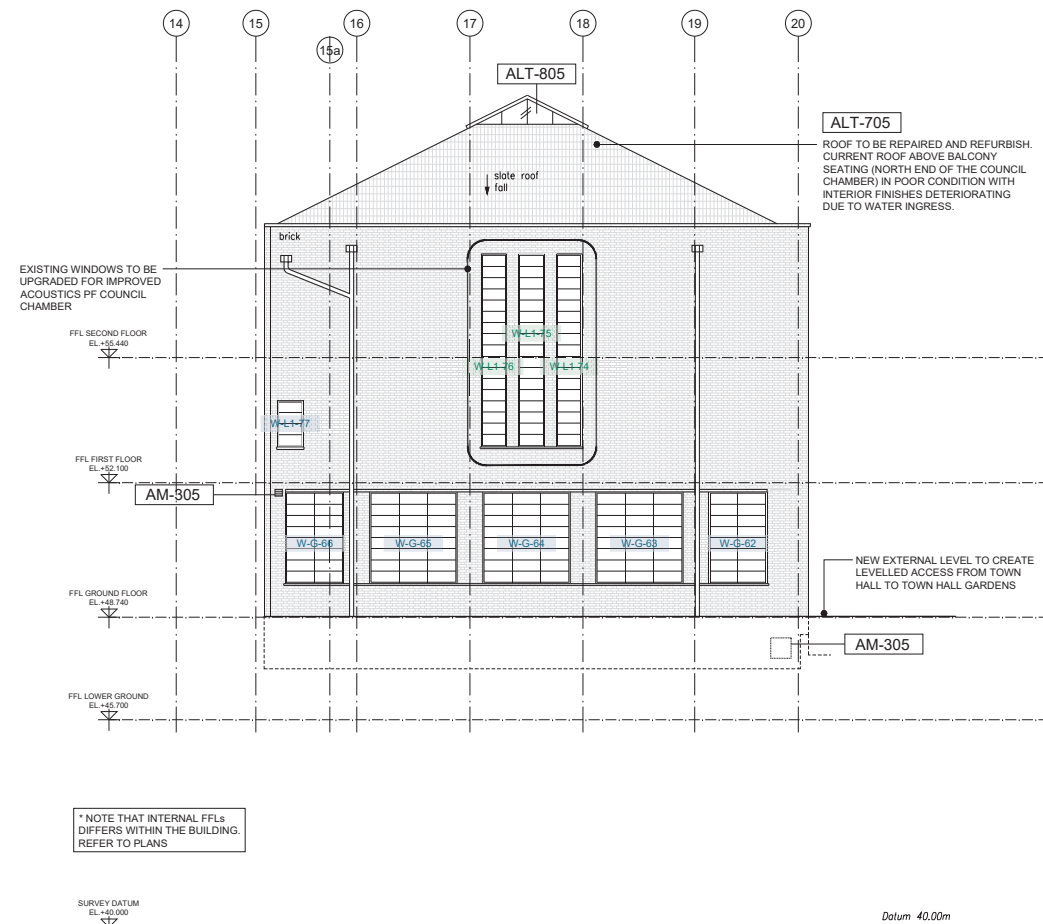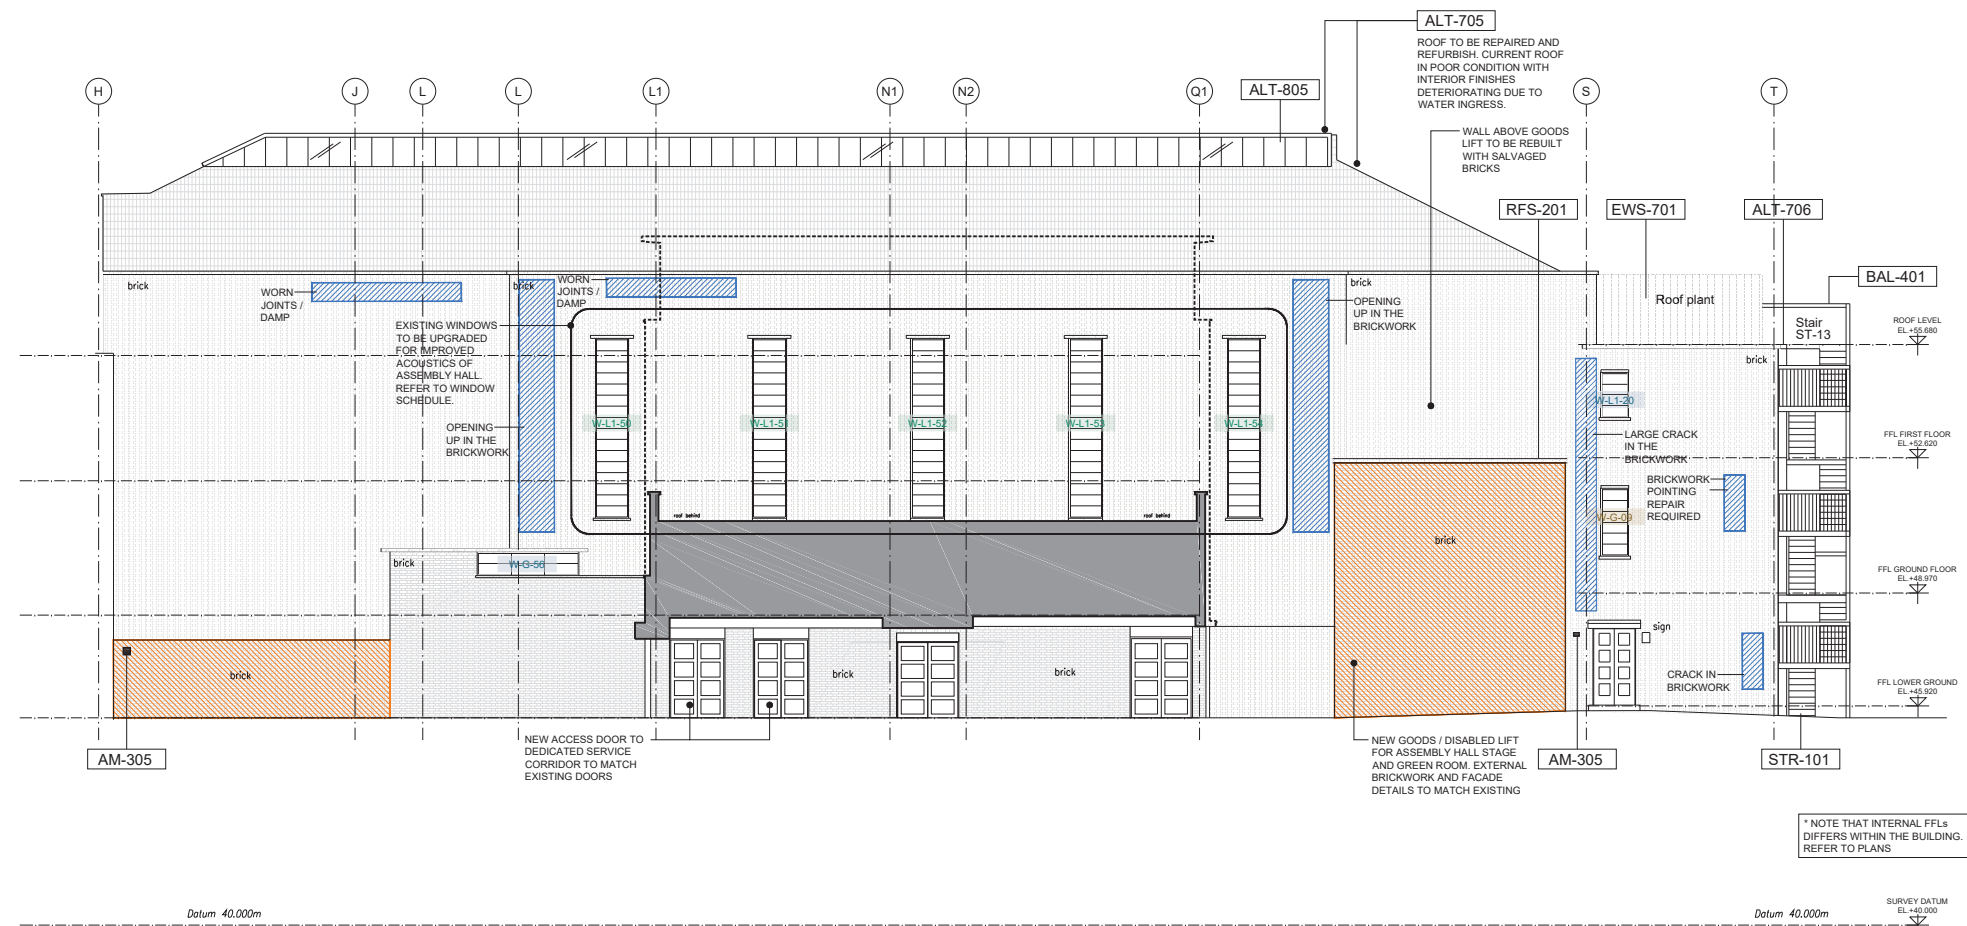

© KDS & Associates Ltd

No part of this drawing may be reproduced without written consent.
All contractors must visit site and be responsible for taking and checking all dimensions relating to this work.
Do not scale from this drawing.

REVISION NOTES

P1	01.07.2019	JH	ISSUED FOR INFORMATION
C1	14.02.2020	JH	ISSUED FOR CONSTRUCTION
C2	05.10.2020	JH	HEIGHT OF GOODS LIFT REDUCED, POSITION OF PLANT ROOM LOUVRES ALTERED
C3	06.09.2022	NR	LOUVRES ALTERED AND AMENDED TO SUIT WHITECODE DRAWINGS

KEY

* APPLICABLE ACROSS THE ENTIRE FACADE AND/OR ROOF

REFER TO MAKE SPECIFICATION DOCUMENT FOR FULL
DESCRIPTION OF SPECIFICATION CODES


ALT-301		*
ALT-401		*
ALT-402		*
ALT-705		*
ALT-706		CWS-101 BRICK NO CAVITY CWS-102 BRICK + BLOCK CAVITY WALL CWS-103 BRICK + BRICK CAVITY WALL
BRK-101		
EWS-801		
EWS-802		
EWS-804		
EWS-803		
EWS-805		

INDICATES SPECIFIC AREAS OF CONCERN. REFER TO ANNOTATIONS AND HUTTON + ROSTRON FACADE MASONRY CONDITION INVESTIGATION REPORT.

FOR EXTERNAL LIGHTING CODES, REFER TO SPECIALIST LIGHTING DESIGNER'S DOCUMENTATION

FOR EXTERNAL EMERGENCY AND/OR MAINTENANCE LIGHTING,
REFER TO ELECTRICAL ENGINEER'S DOCUMENTATION

KEYPLAN

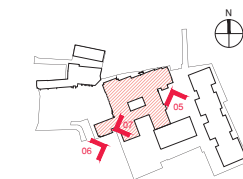

CONSTRUCTION

PROJECT / DRAWING TITLE
HORNSEY TOWN HALL
TOWN HALL & BROADWAY ANNEX
LONDON N8 9JJ

DRAWING TITLE
TOWN HALL PROPOSED ELEVATION
ELEVATIONS 05, 06, 07

DATE / DRAWN BY
01.07.19 JH

SCALE
1:100 @ A1

PROJECT / DRAWING NO
3670-KDS-TH-77-DB-A-05-2204

REV
C3