



01 Joinery axonometric vingettes - ALT-563

1:25

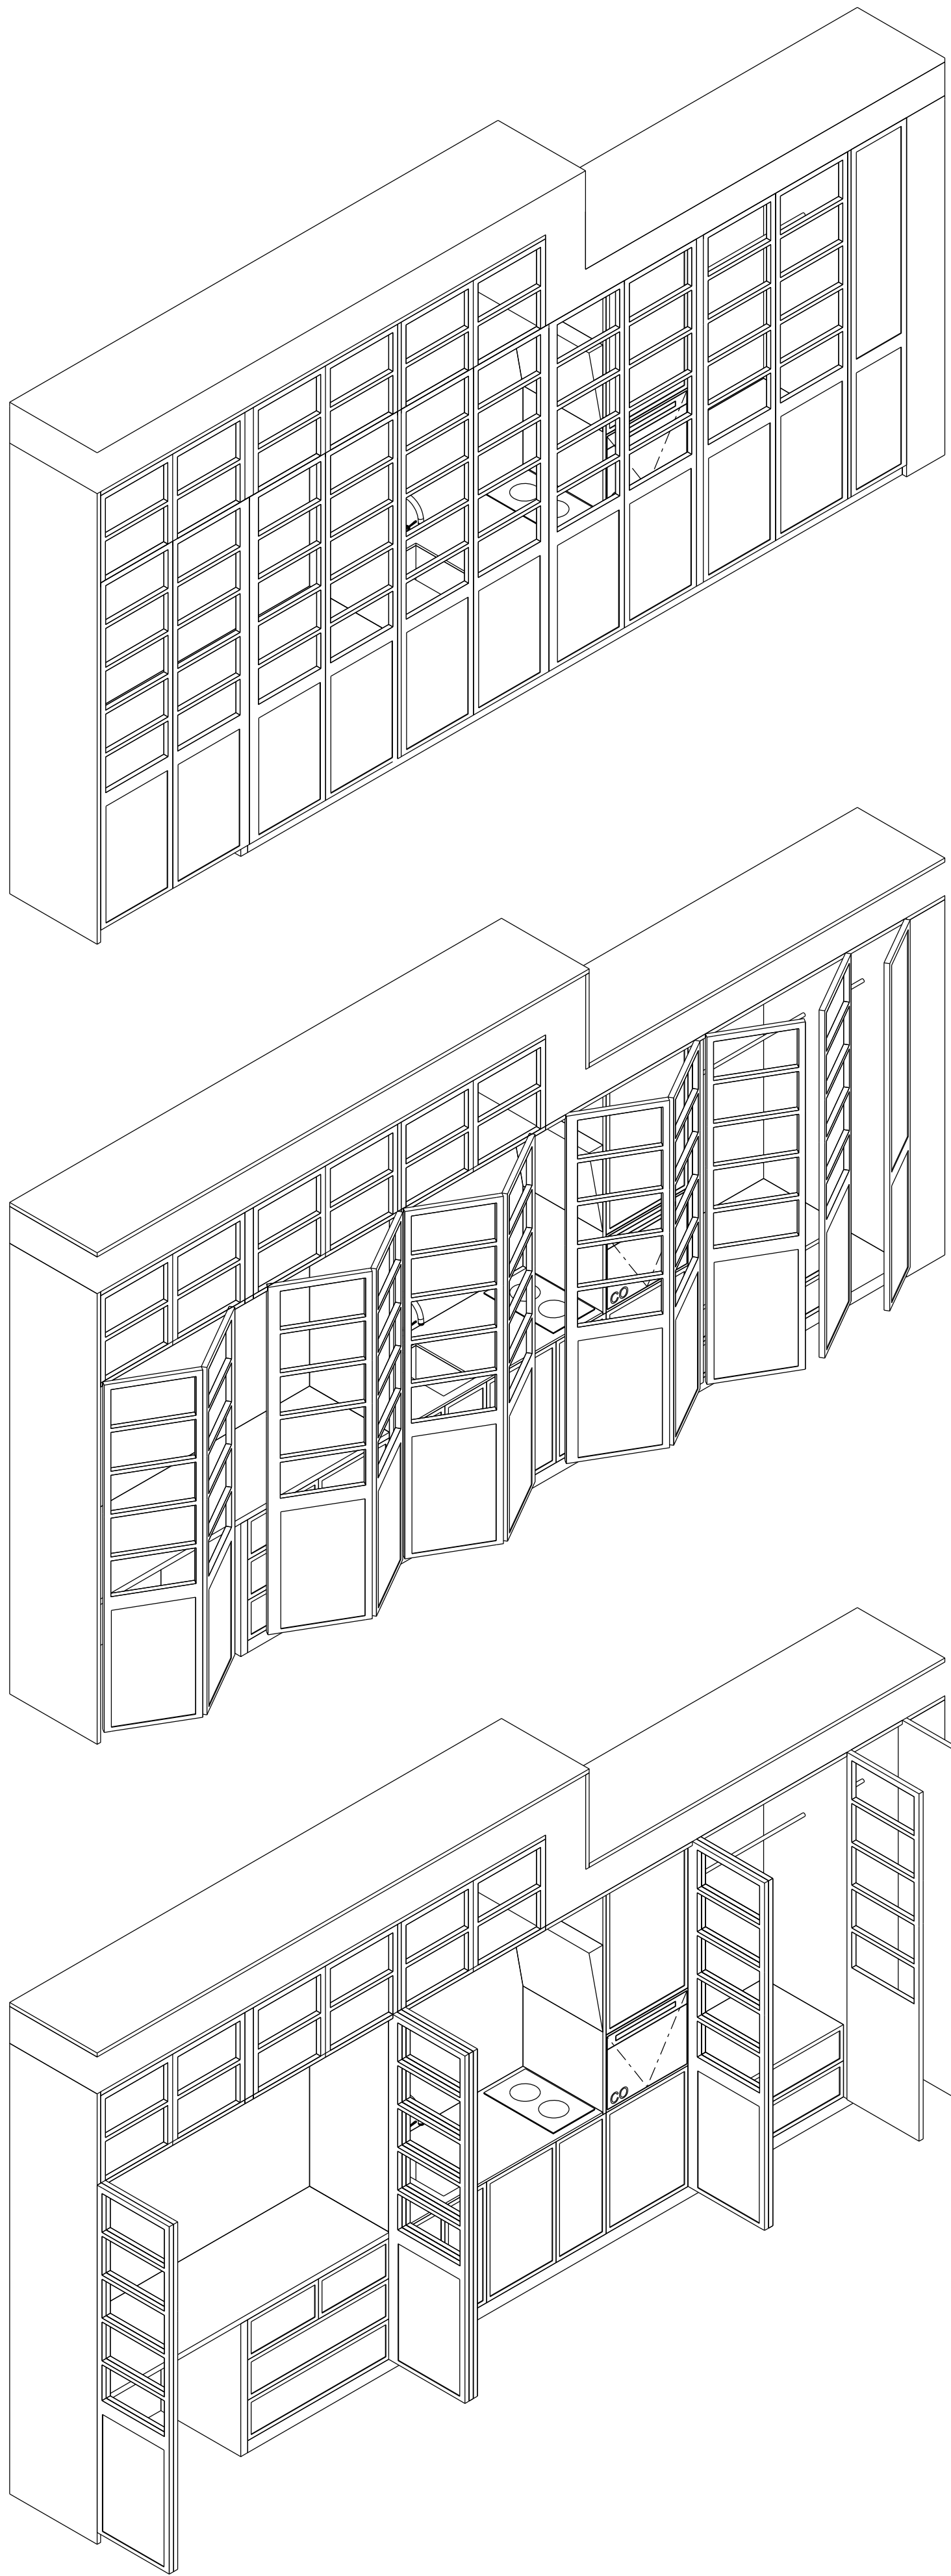

03 G.8 joinery elevation

1:20

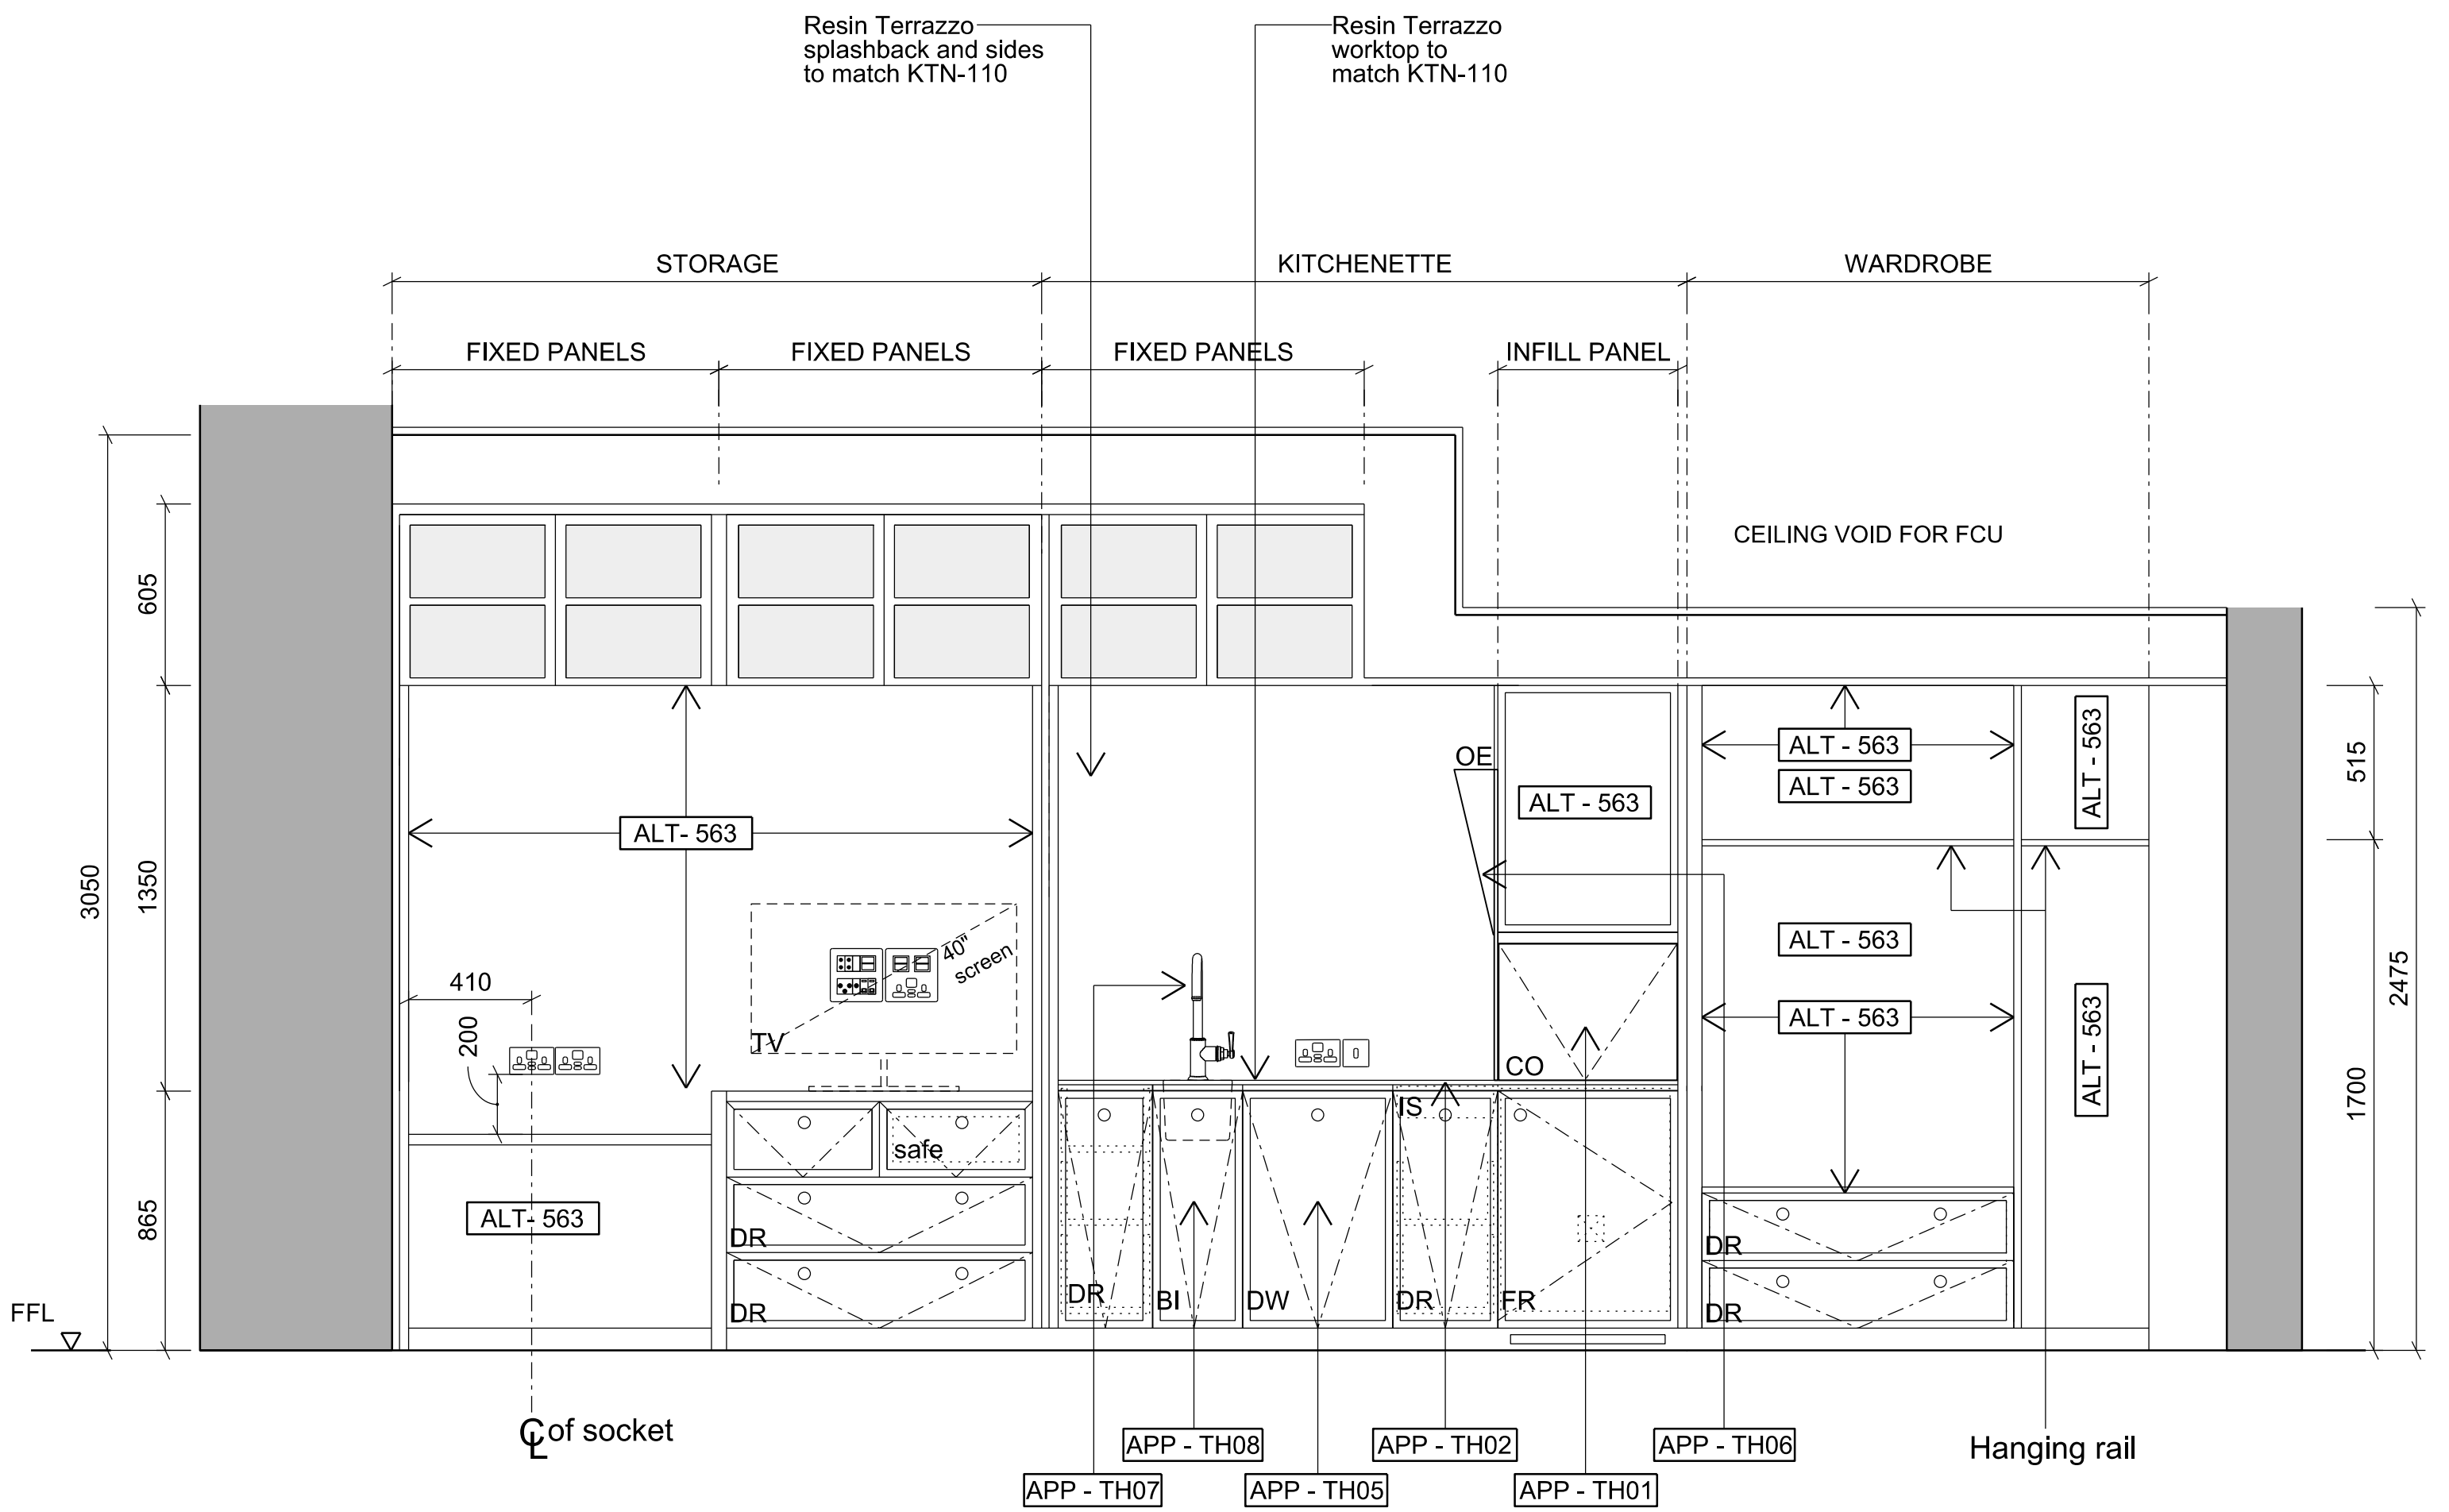


All drawer fronts to be ALT-563 unless annotated otherwise on the drawing

All circular handles to be IRM-004 unless annotated otherwise on the drawing

02 G.8 joinery plan

1:20

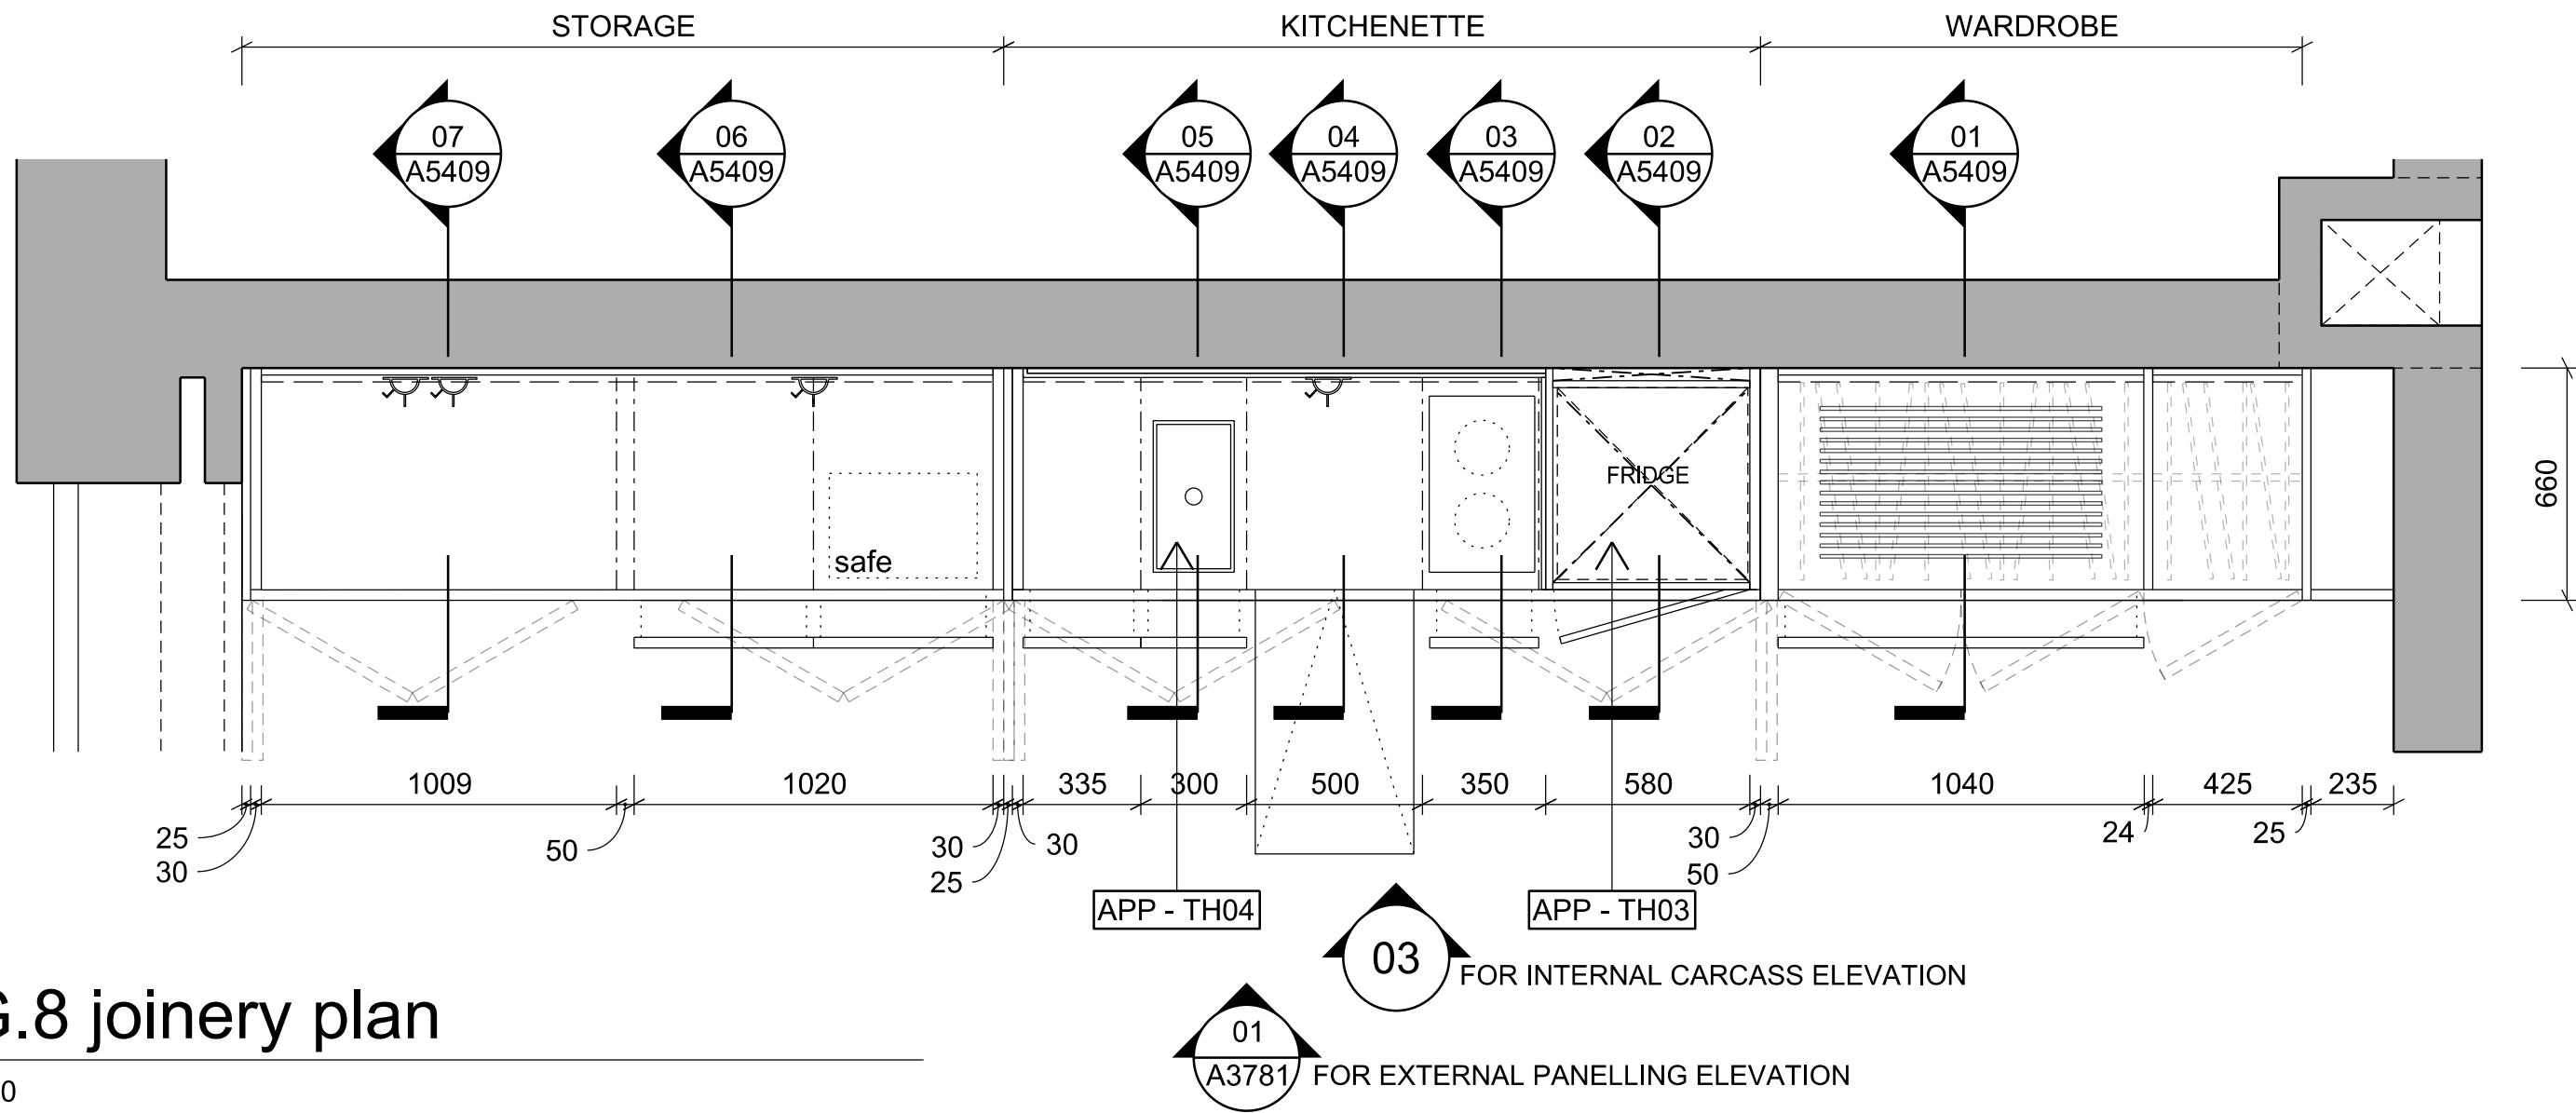

General Notes

1. Dimensions are in millimetres unless stated otherwise.
2. Levels are in metres AOD unless stated otherwise.
3. Dimensions govern. Do not scale off drawing.
4. All dimensions to be verified on site before proceeding.
5. All discrepancies to be notified in writing to Make Limited.

00	27/11/18	Stage 4 For Tender	RK
Rev	Date	Reason For Issue	Chk

STAGE 4

DRAWING STATUS

make


32 Cleveland Street,
London, W1T 4JY

tel +44 (0) 20 7636 5151


info@makearchitects.com
www.makearchitects.com

Client
Crouch End (FEC) Limited
Ground Floor, 12 Stanhope Gate
London
W1K 1AW

Keyplan

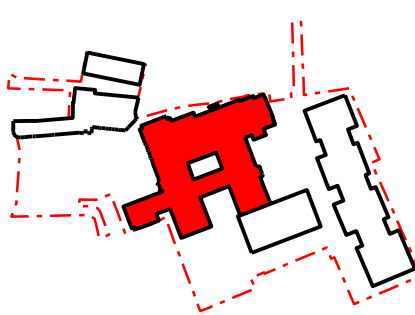

North

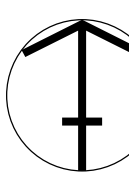


Project
Hornsey Town Hall


Drawing Title
Joinery details
G.8
Borough Treasurer Room

Scale	Paper Size	Date
1: 20	@A1	08.11.18

Project No.	Draw No.	Rev No.
1360	A5401	00


1:20

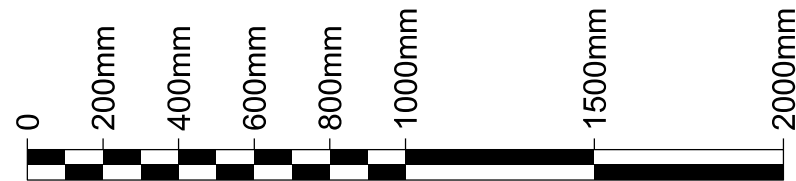

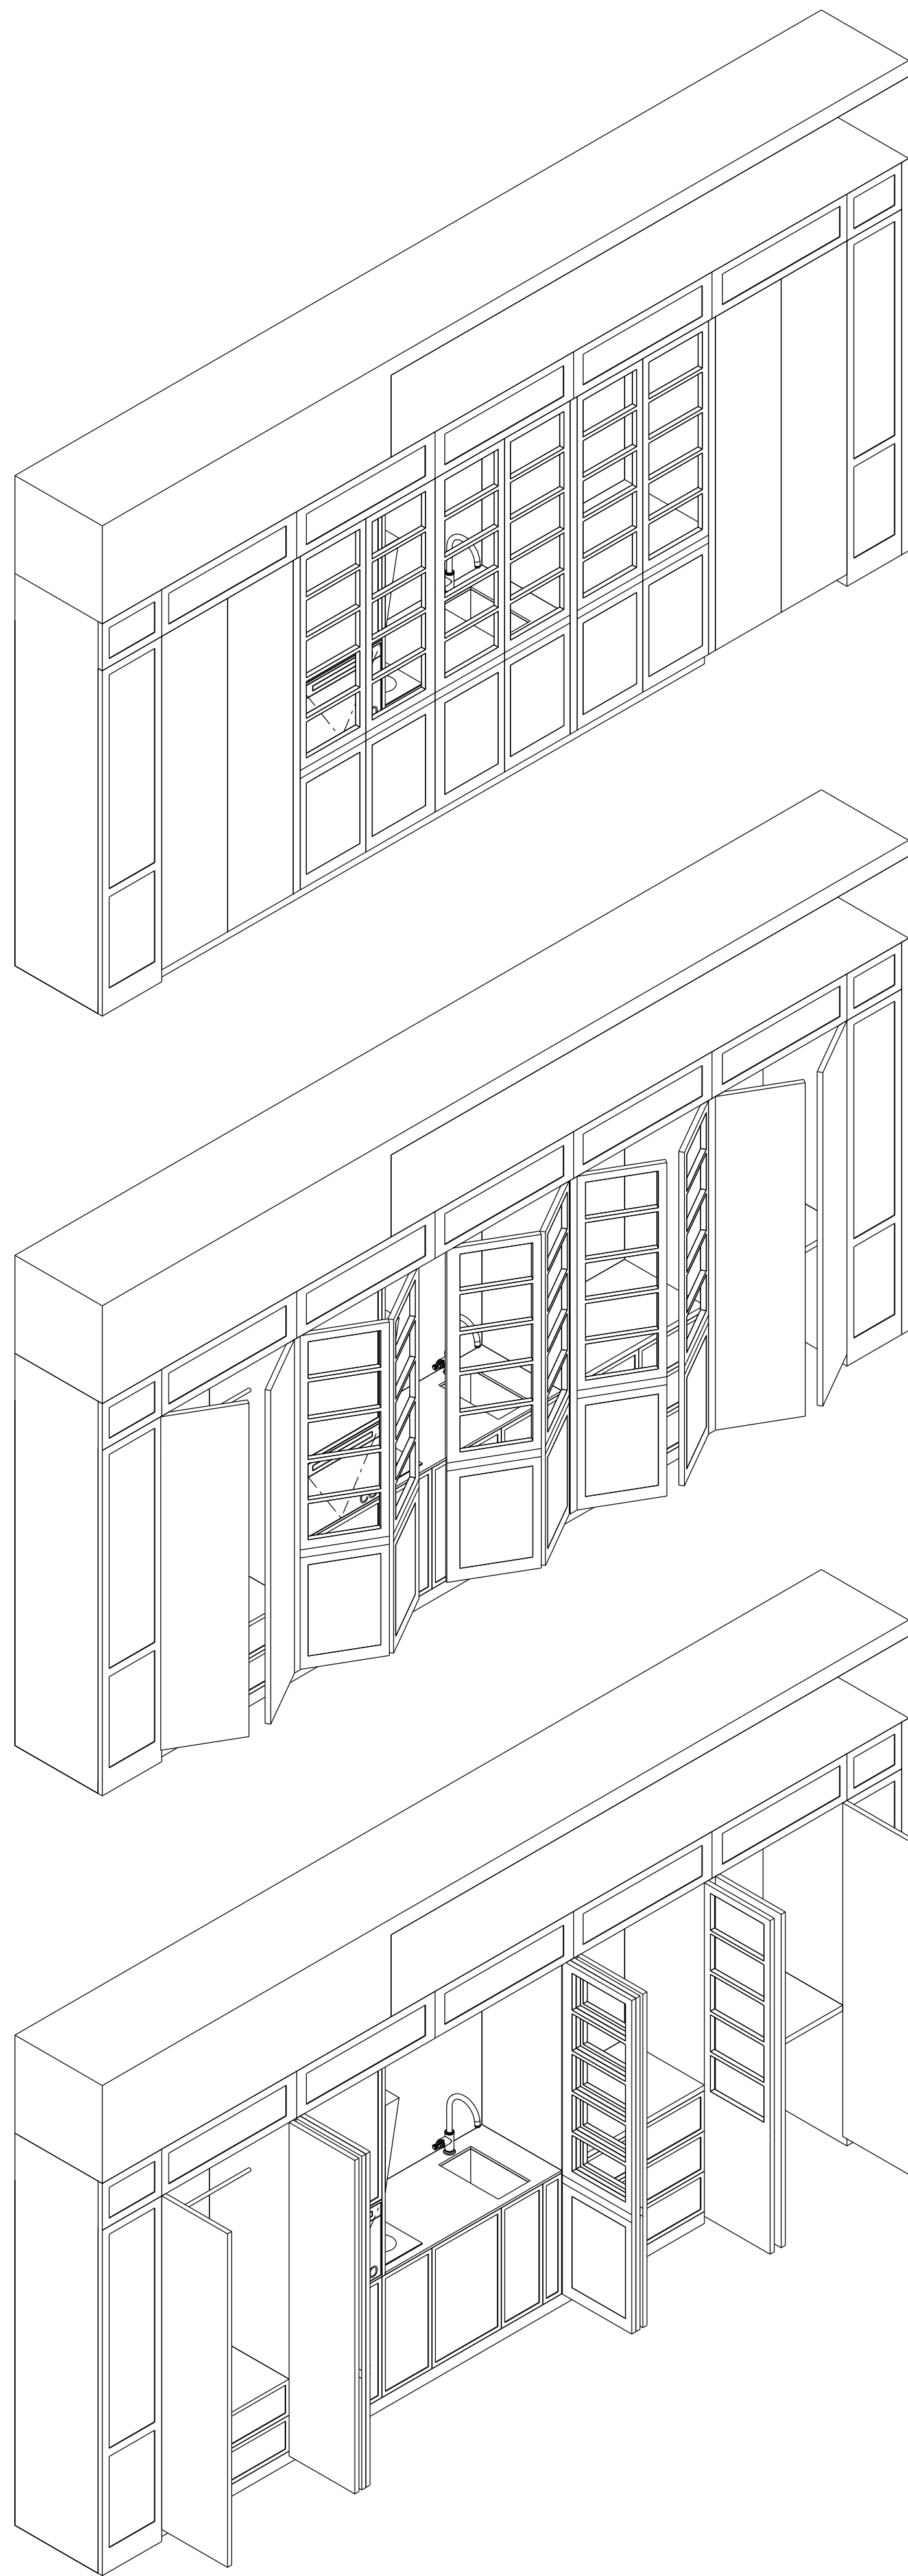


01 Joinery axonometric vingettes - ALT-563

1:25

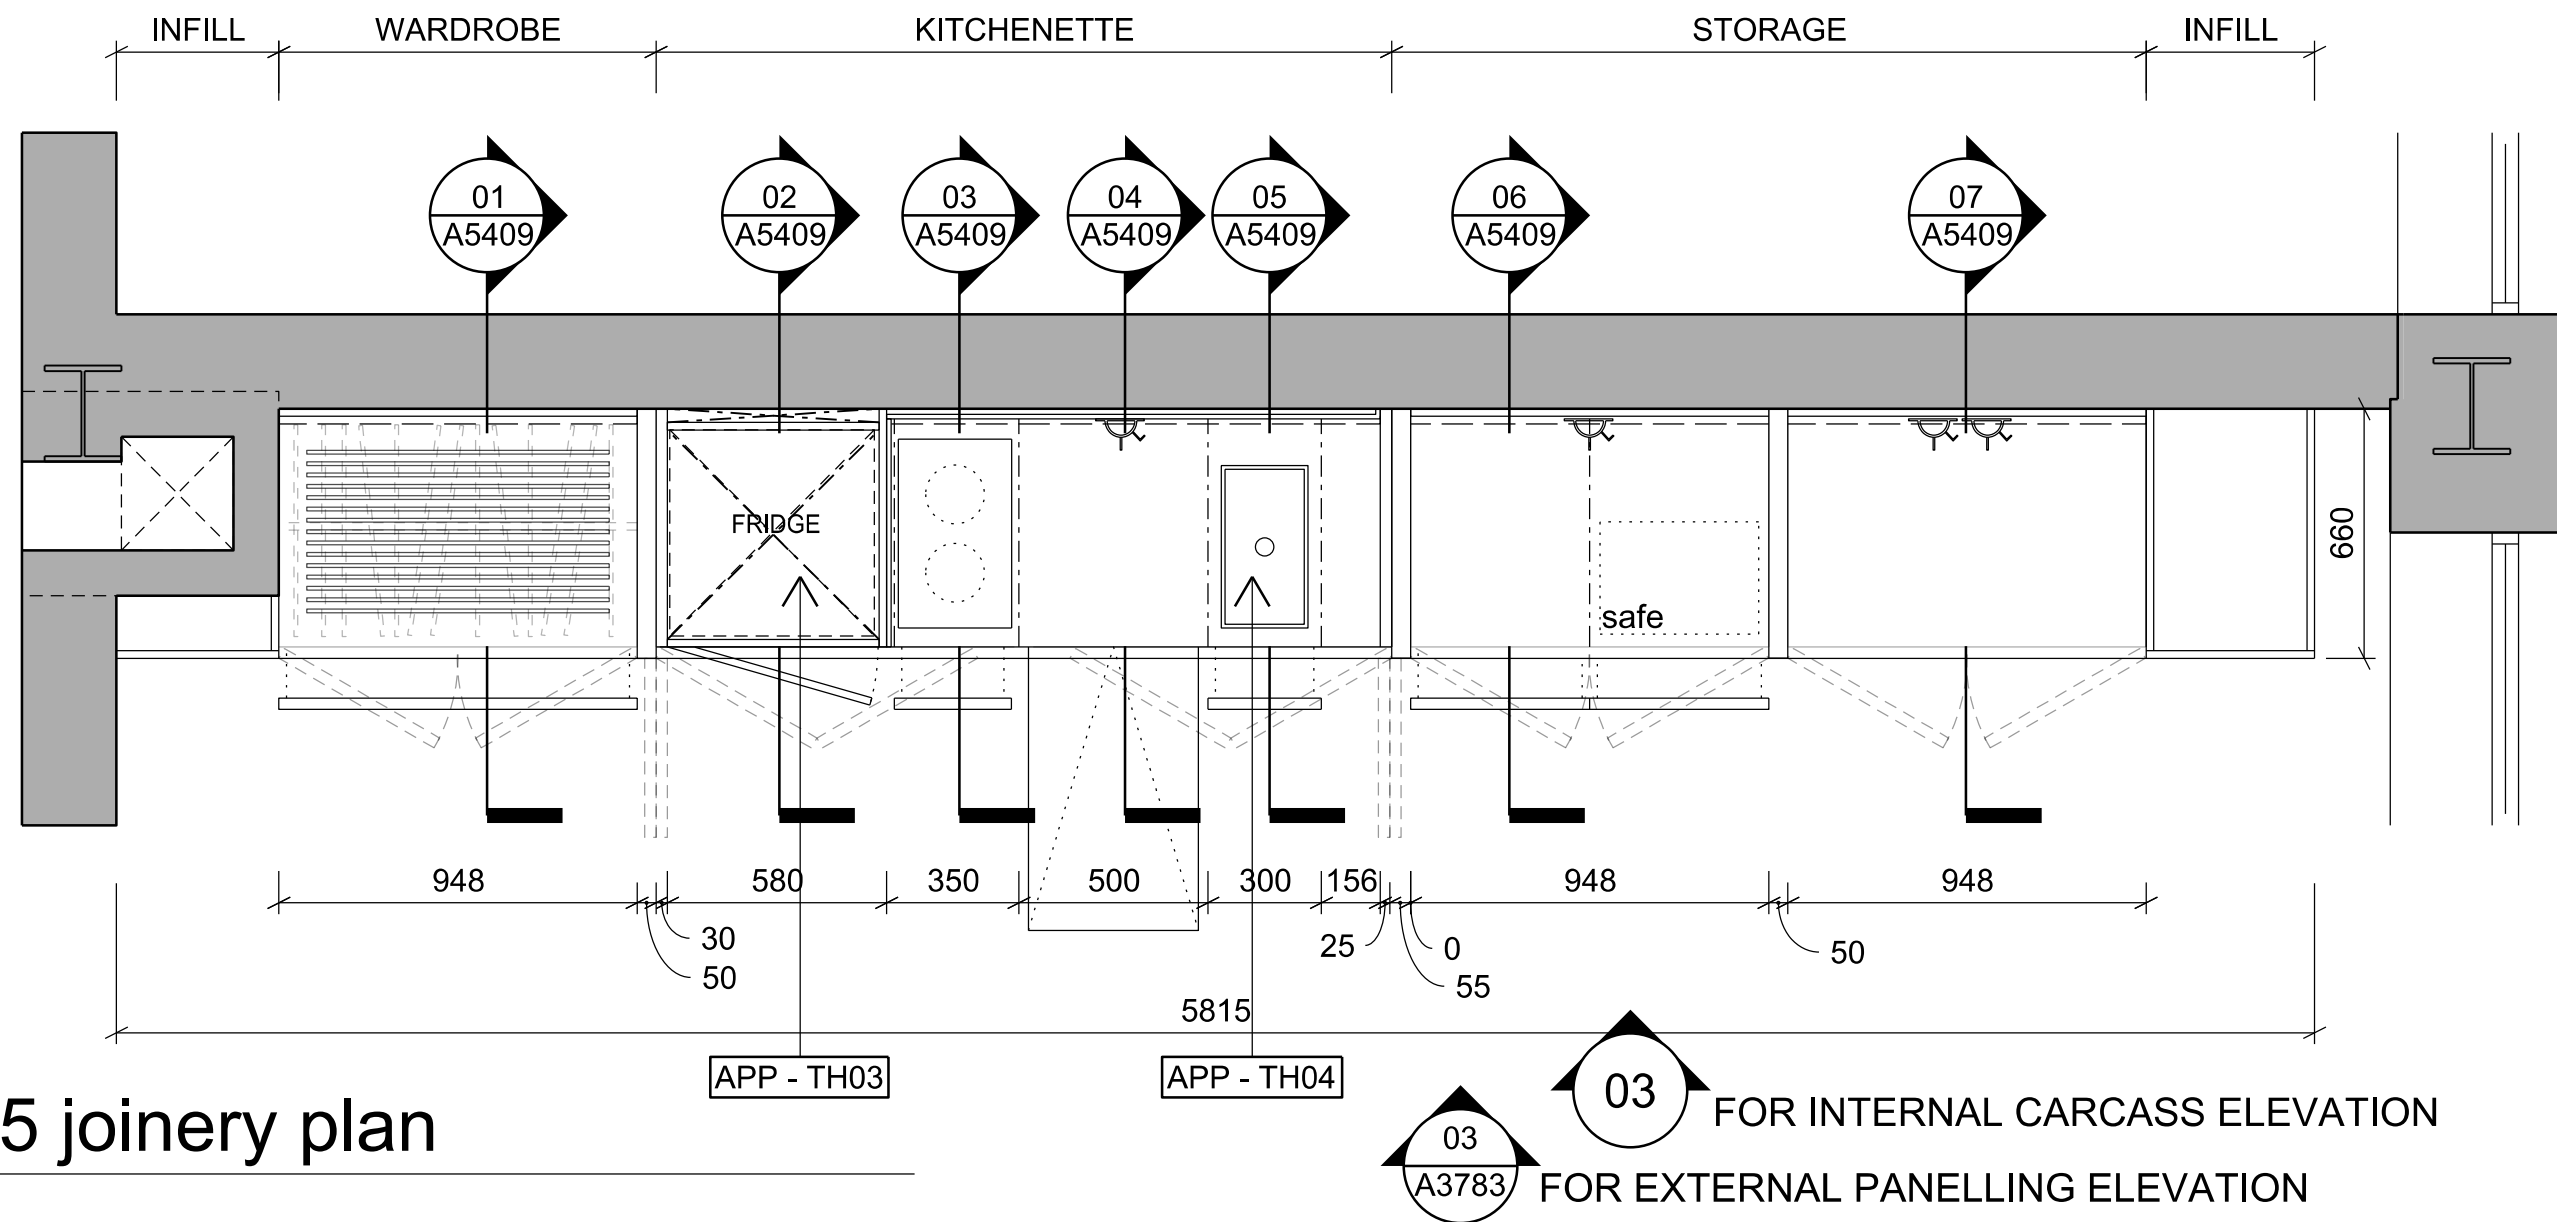

02 G.15 joinery plan

1:20

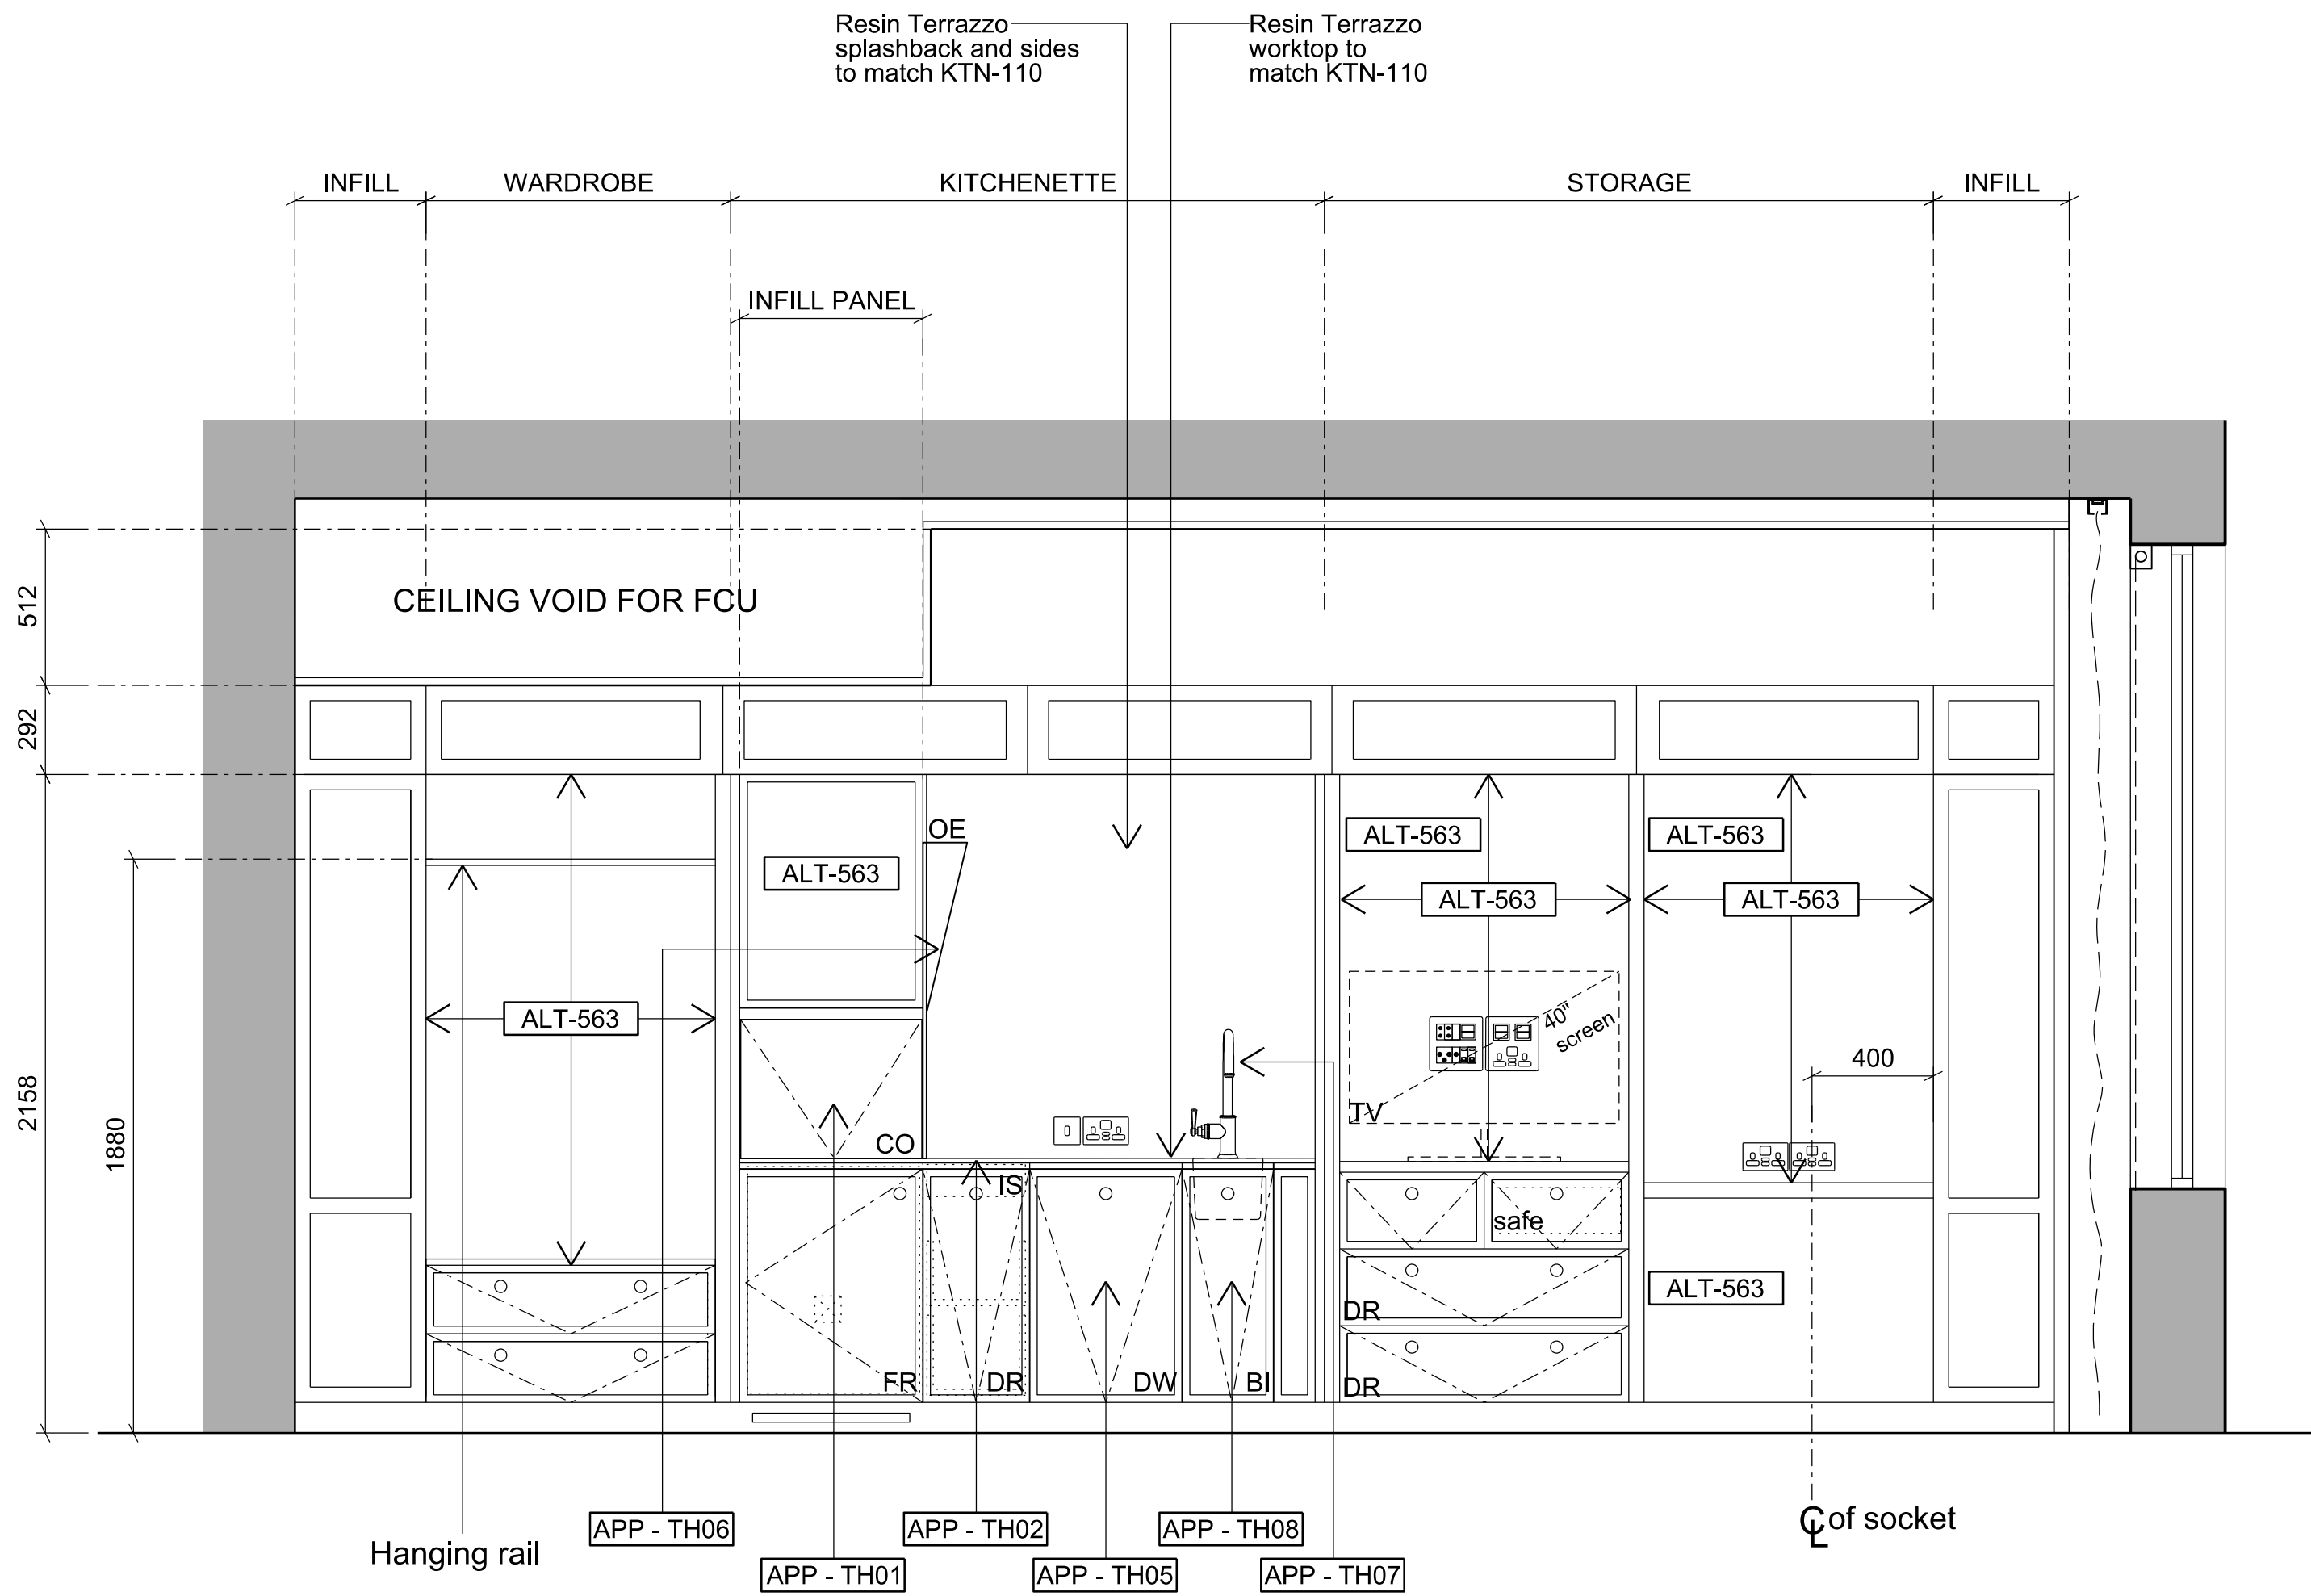

All drawer fronts to be ALT-563 unless annotated otherwise on the drawing

All circular handles to be IRM-004 unless annotated otherwise on the drawing

03 G.15 joinery elevation

1:20



1:20

General Notes

1. Dimensions are in millimetres unless stated otherwise.
2. Levels are in metres AOD unless stated otherwise.
3. Dimensions govern. Do not scale off drawing.
4. All dimensions to be verified on site before proceeding.
5. All discrepancies to be notified in writing to Make Limited.

Rev	Date	Reason For Issue	Chk
00	27/11/18	Stage 4 For Tender	RK

STAGE 4

DRAWING STATUS

make


32 Cleveland Street,
London, W1T 4JY

tel +44 (0) 20 7636 5151

info@makearchitects.com
www.makearchitects.com

Client
Crouch End (FEC) Limited
Ground Floor, 12 Stanhope Gate
London
W1K 1AW

Keyplan

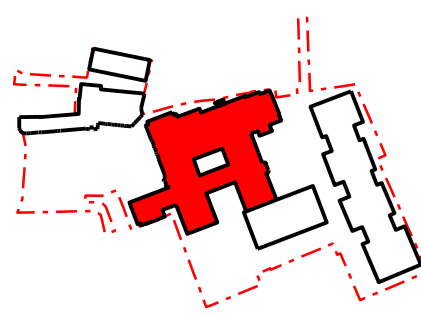

Project
Hornsey Town Hall


Drawing Title
Joinery details
G.15
Borough Engineer's Room

Scale	Paper Size	Date
1: 20	@A1	08.11.18

Project No.	Draw No.	Rev No.
1360	A5402	00

01 F.9 Joinery axonometric vingettes - ALT-563

1:25


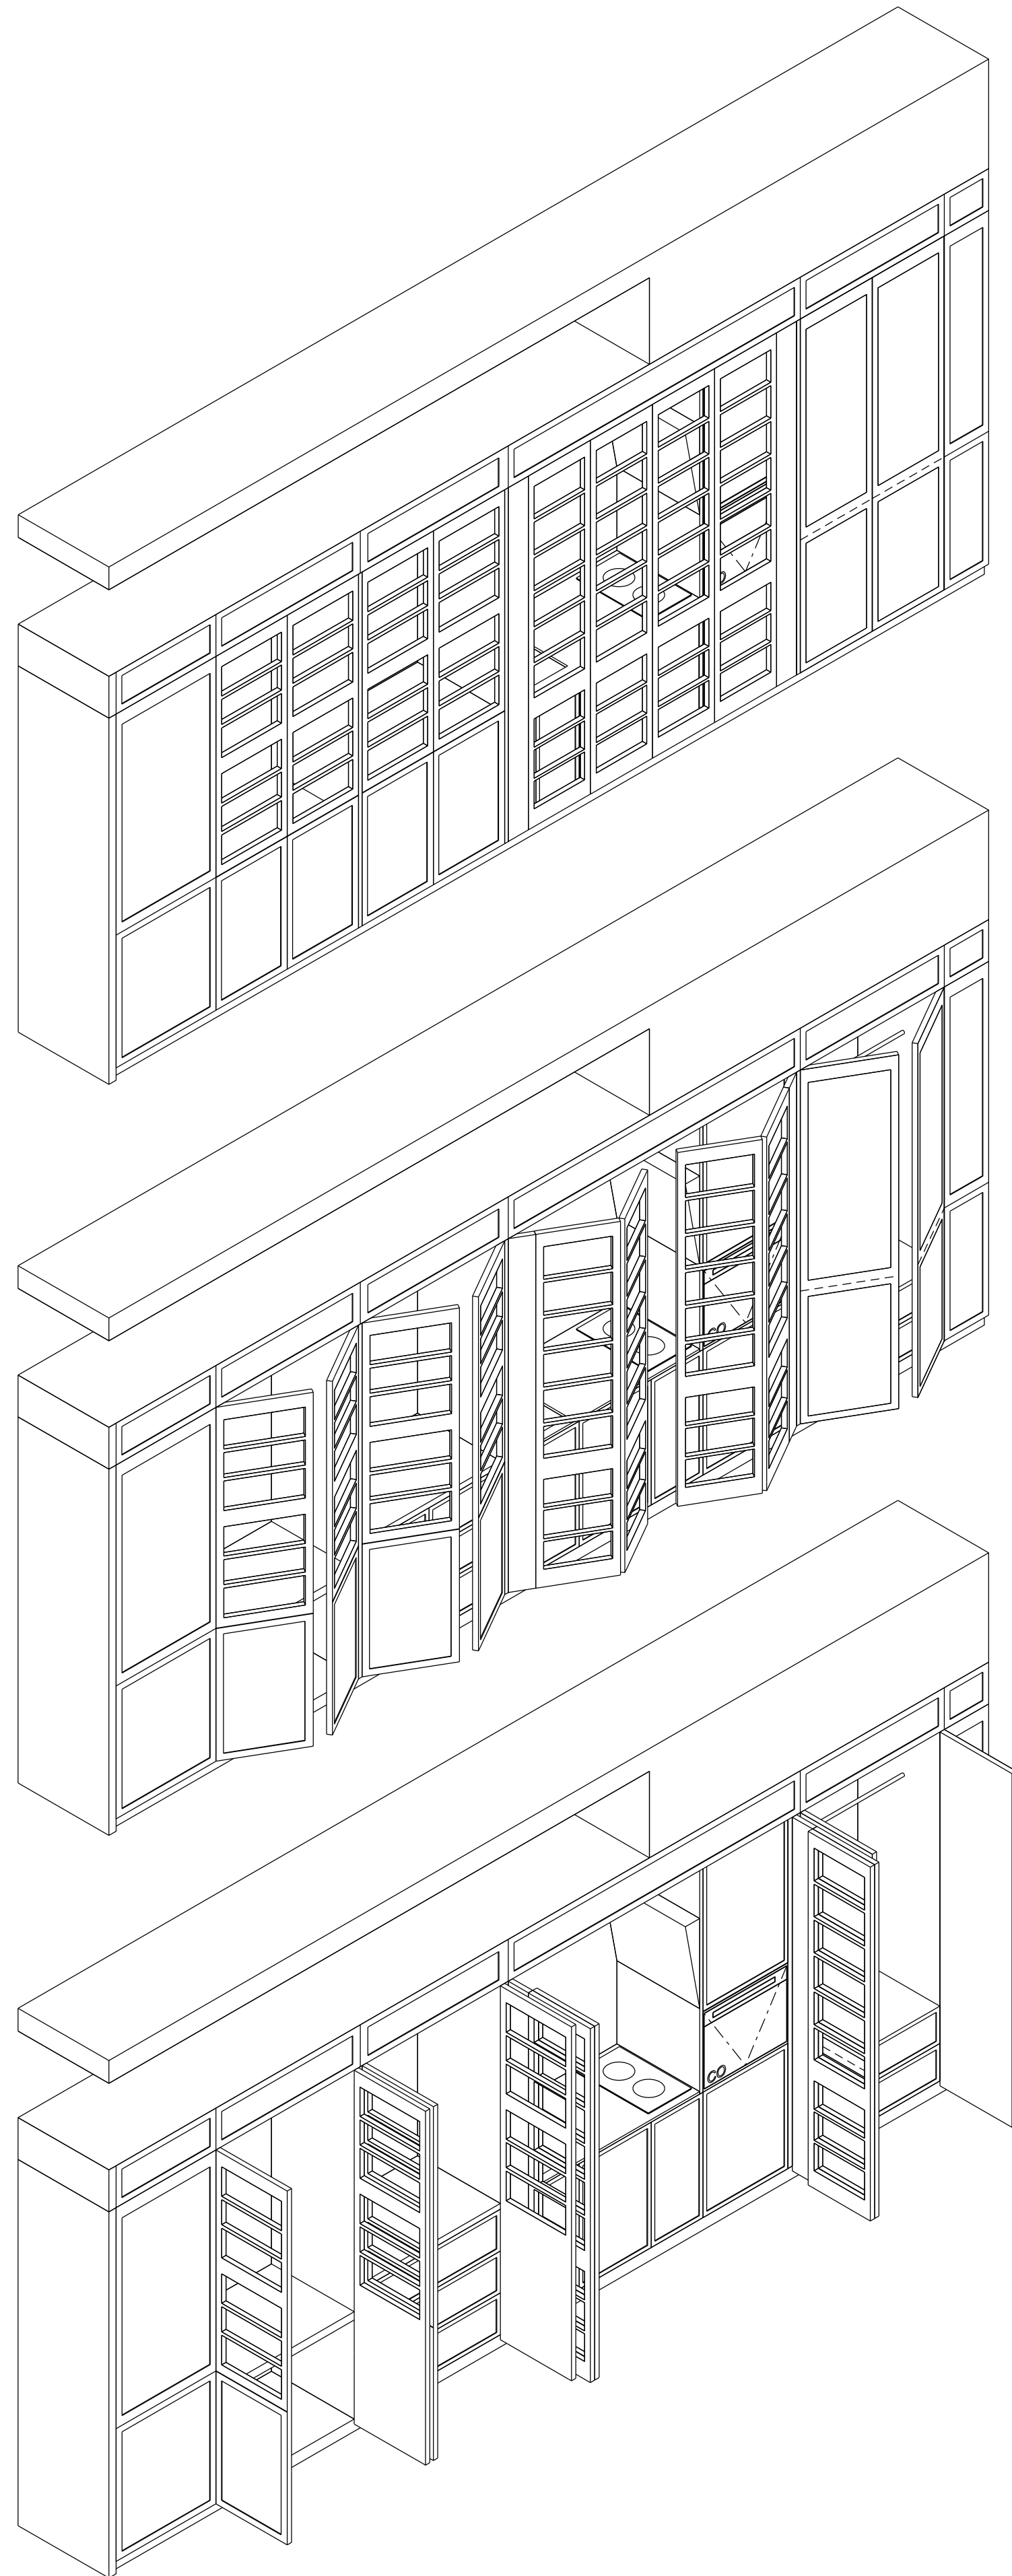


02 F.9 joinery plan

1:20

03 F.9 joinery elevation

1:20

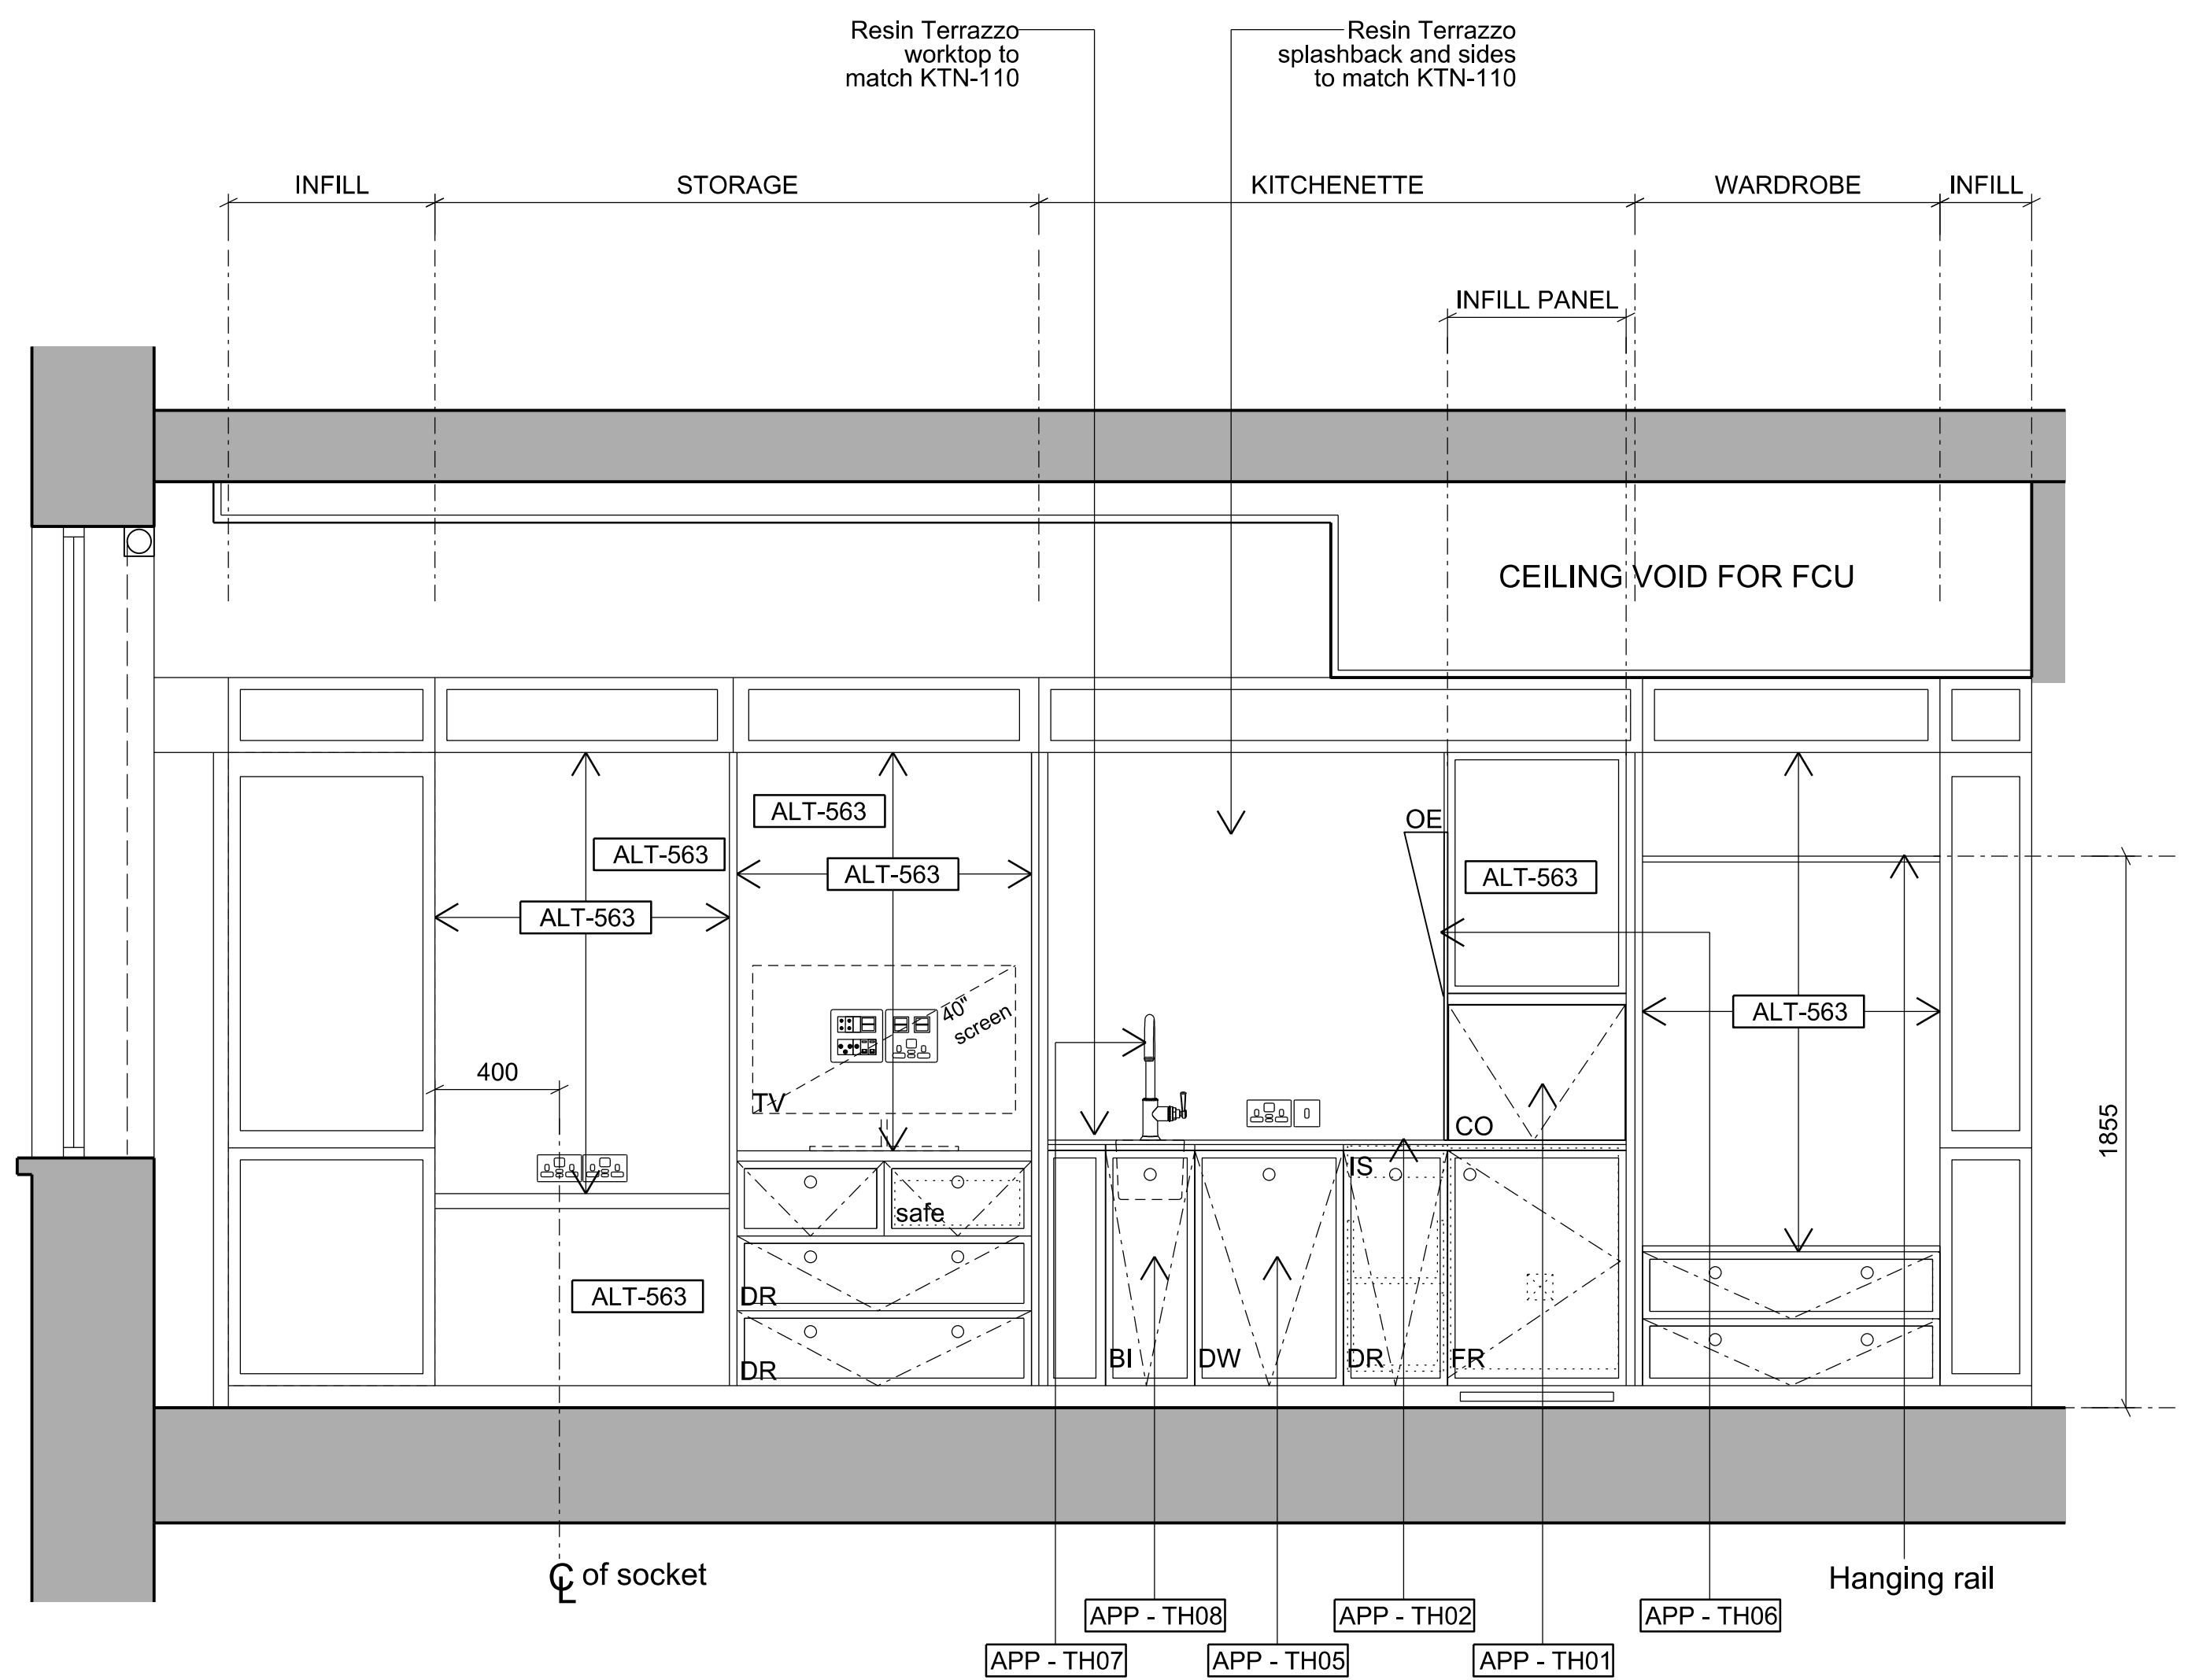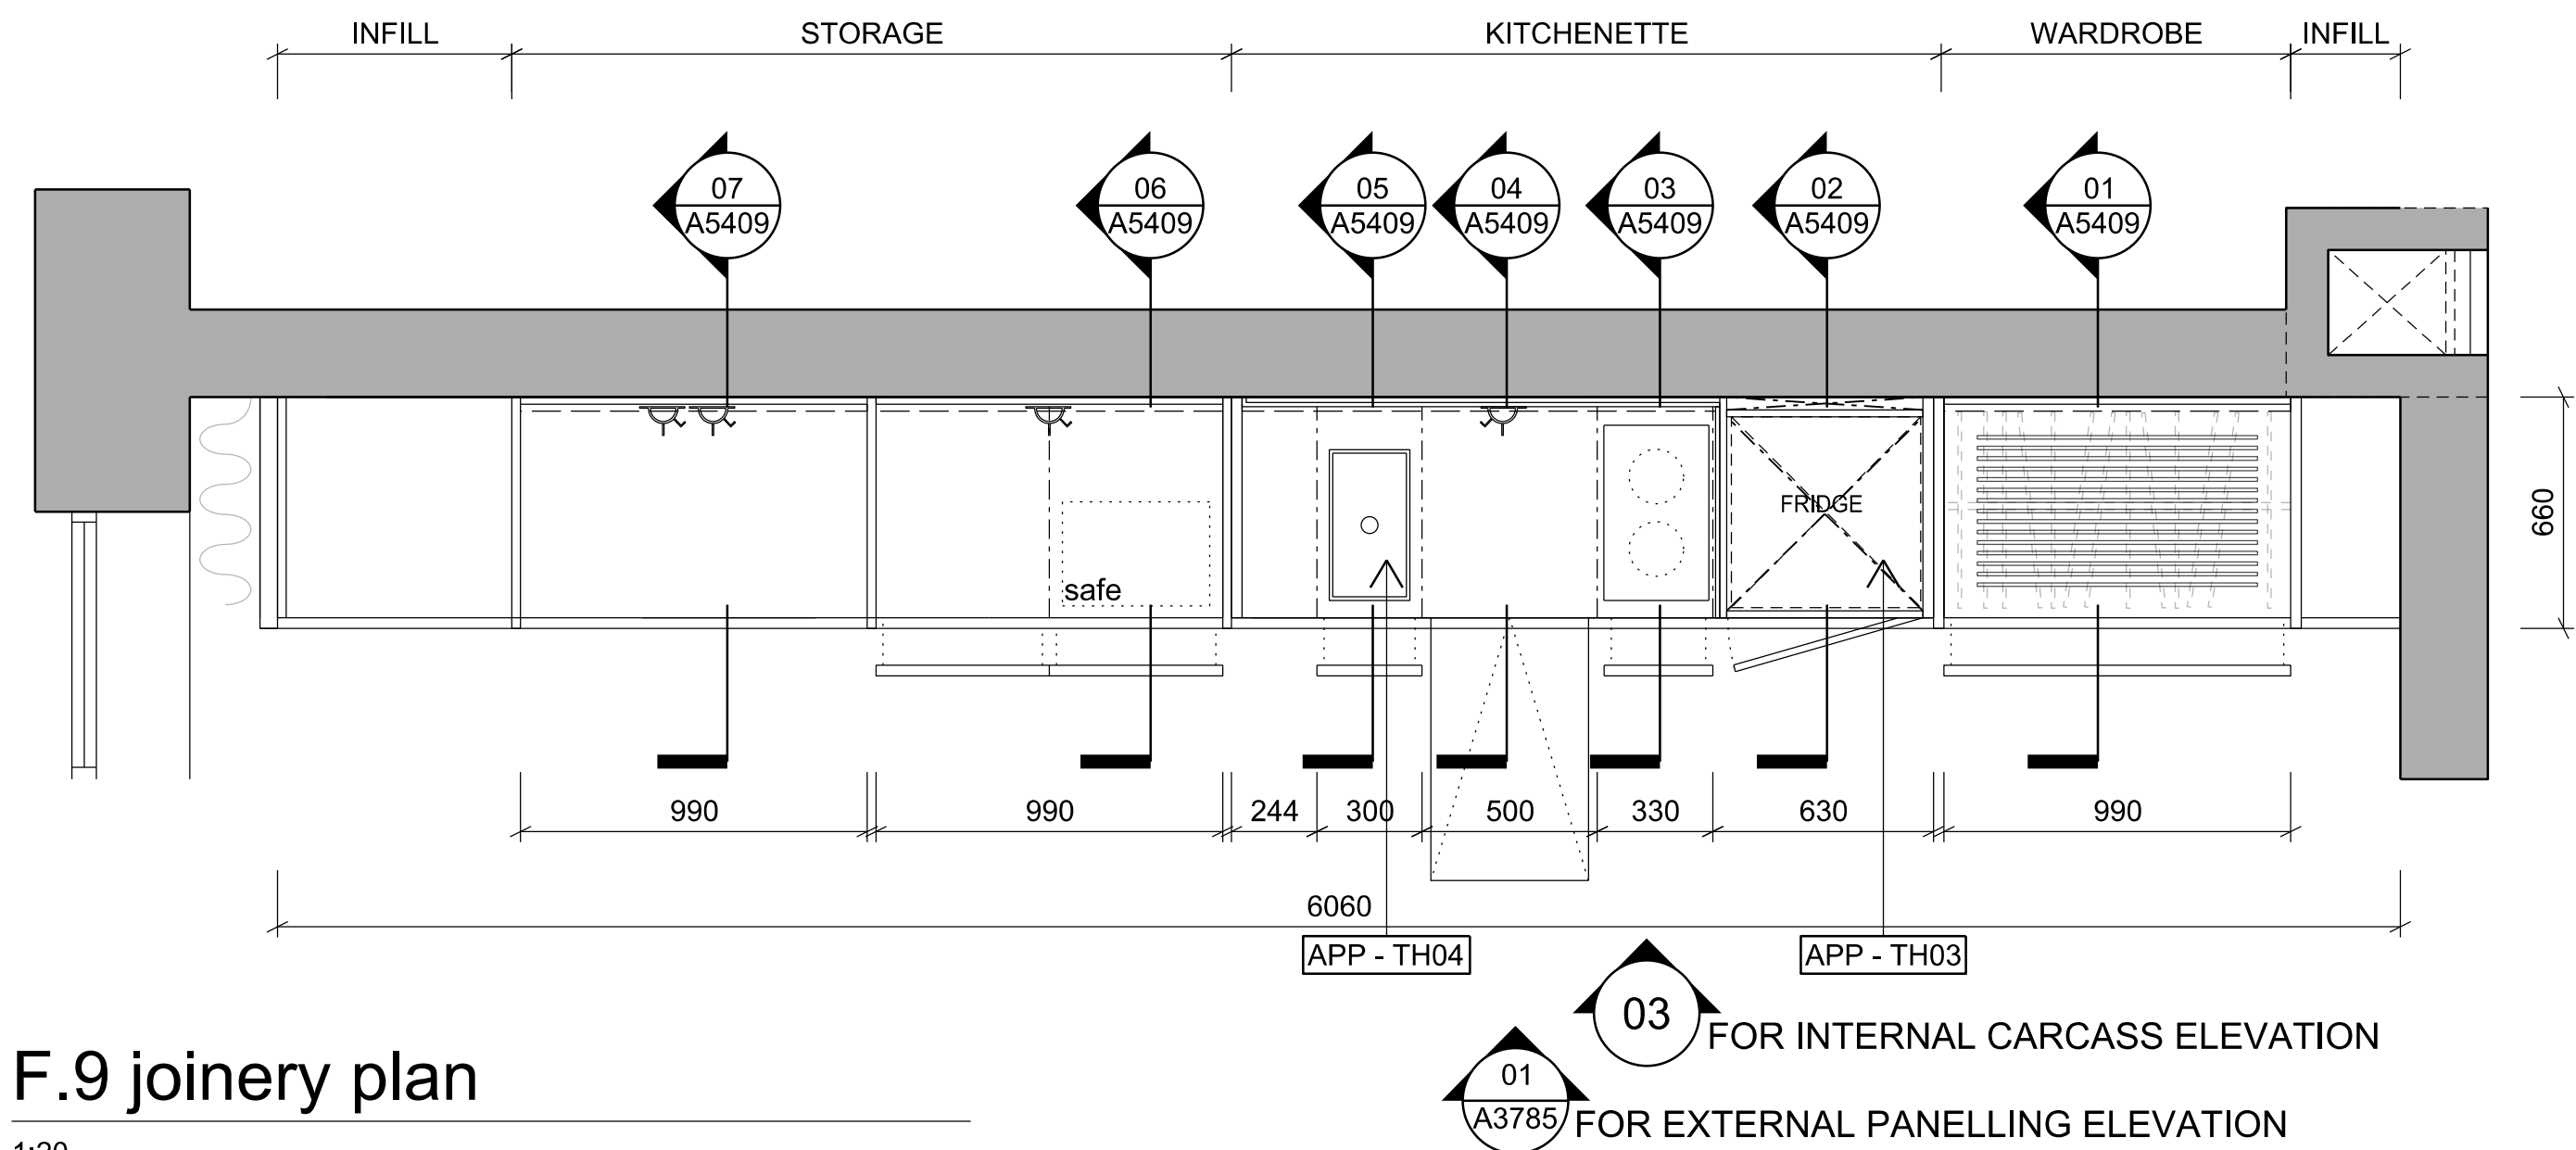

All drawer fronts to be ALT-563 unless annotated otherwise on the drawing

All circular handles to be IRM-004 unless annotated otherwise on the drawing

- General Notes
1. Dimensions are in millimetres unless stated otherwise.
 2. Levels are in metres AOD unless stated otherwise.
 3. Dimensions govern. Do not scale off drawing.
 4. All dimensions to be verified on site before proceeding.
 5. All discrepancies to be notified in writing to Make Limited.

00	27/11/18	Stage 4 For Tender	RK
Rev	Date	Reason For Issue	Chk

STAGE 4

DRAWING STATUS


make

32 Cleveland Street,
London, W1T 4JY

tel +44 (0) 20 7636 5151

info@makearchitects.com
www.makearchitects.com


Client
Crouch End (FEC) Limited
Ground Floor, 12 Stanhope Gate
London
W1K 1AW

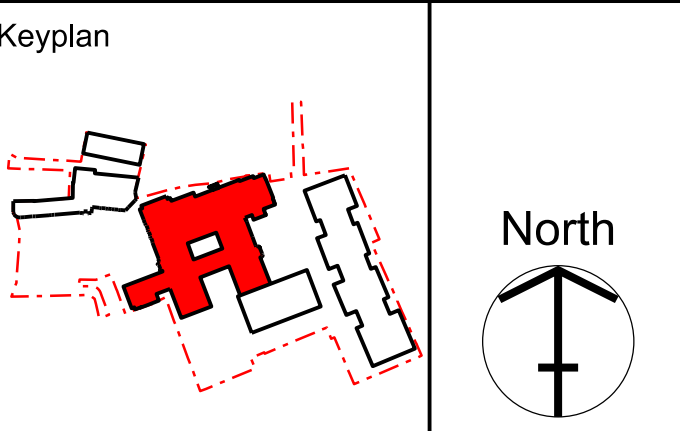


Project
Hornsey Town Hall

Drawing Title
Joinery details
F.9
Town Clerk


Scale	Paper Size	Date
1: 20	@A1	08.11.18
Project No.	Draw No.	Rev No.
1360	A5403	00

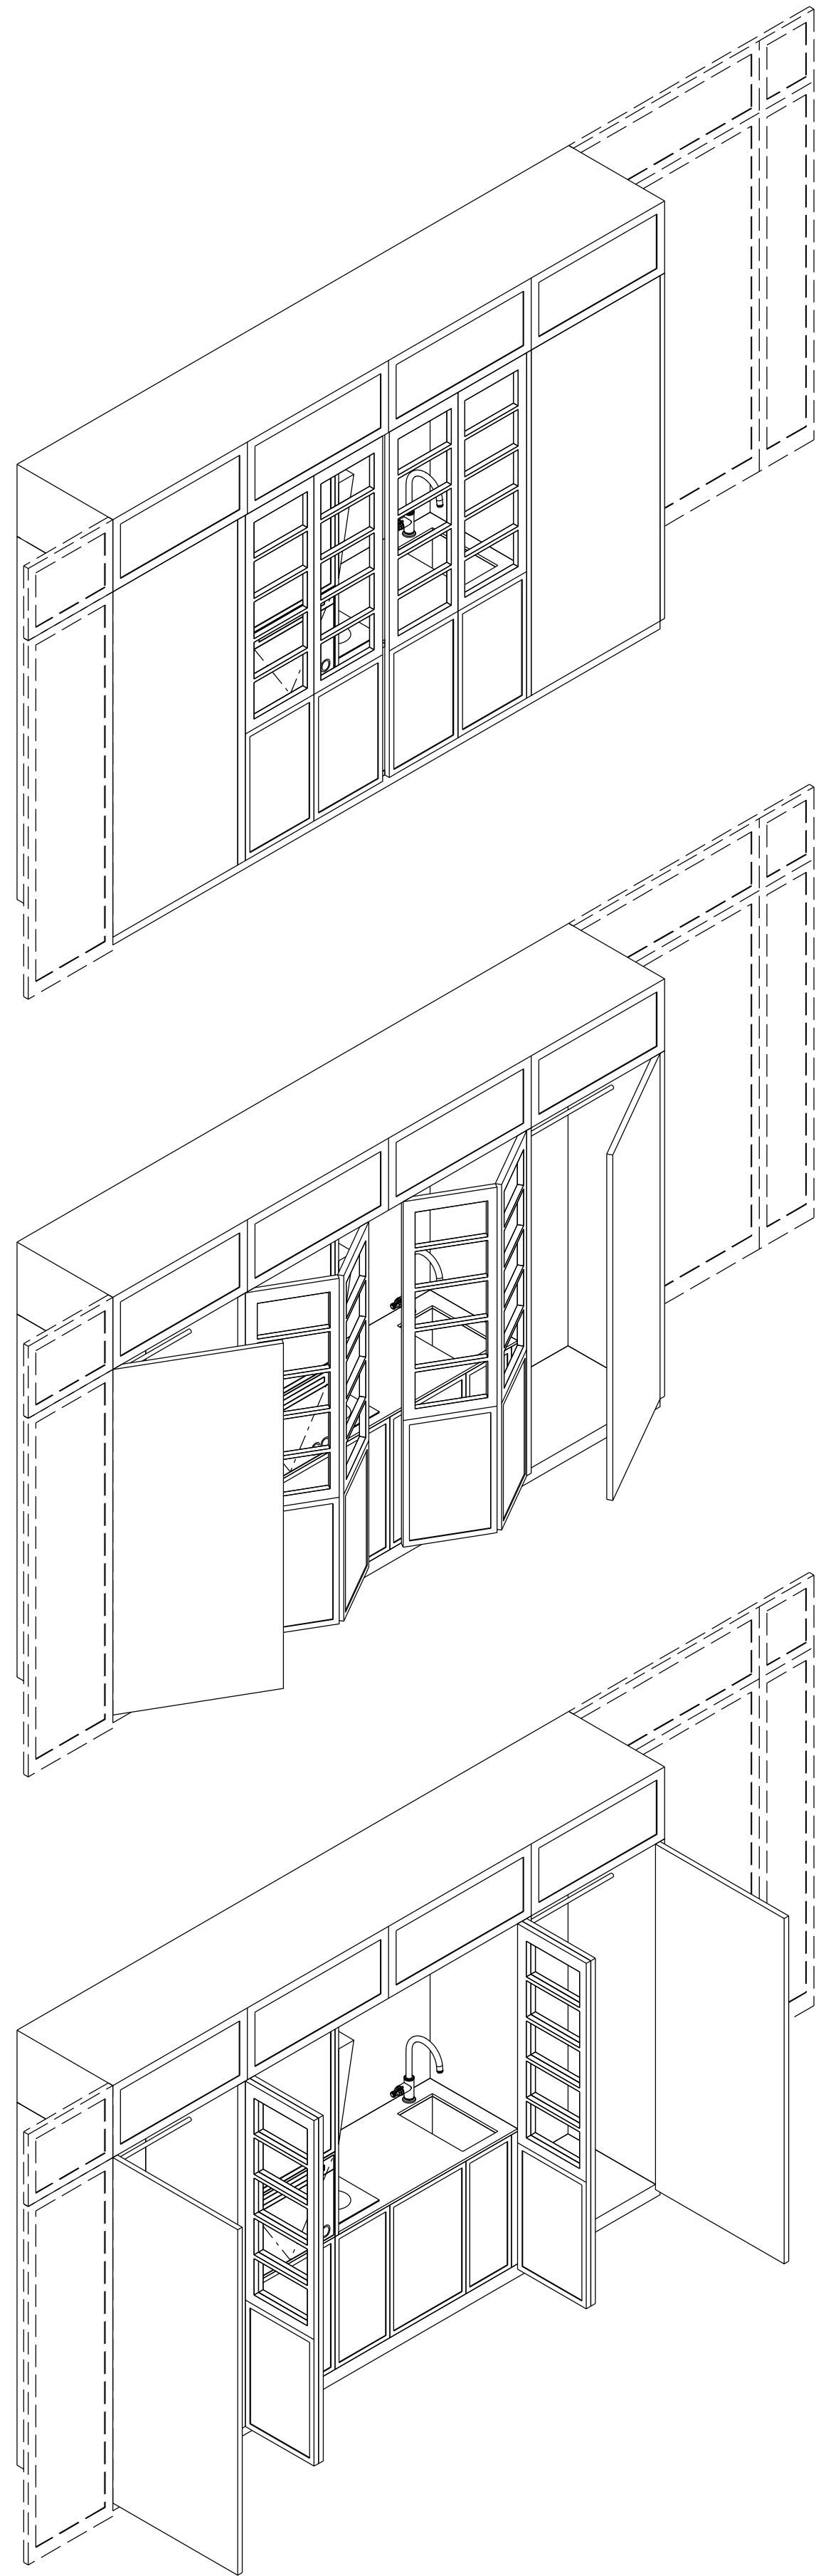


01 F.21 Joinery axonometric vingettes - ALT-563

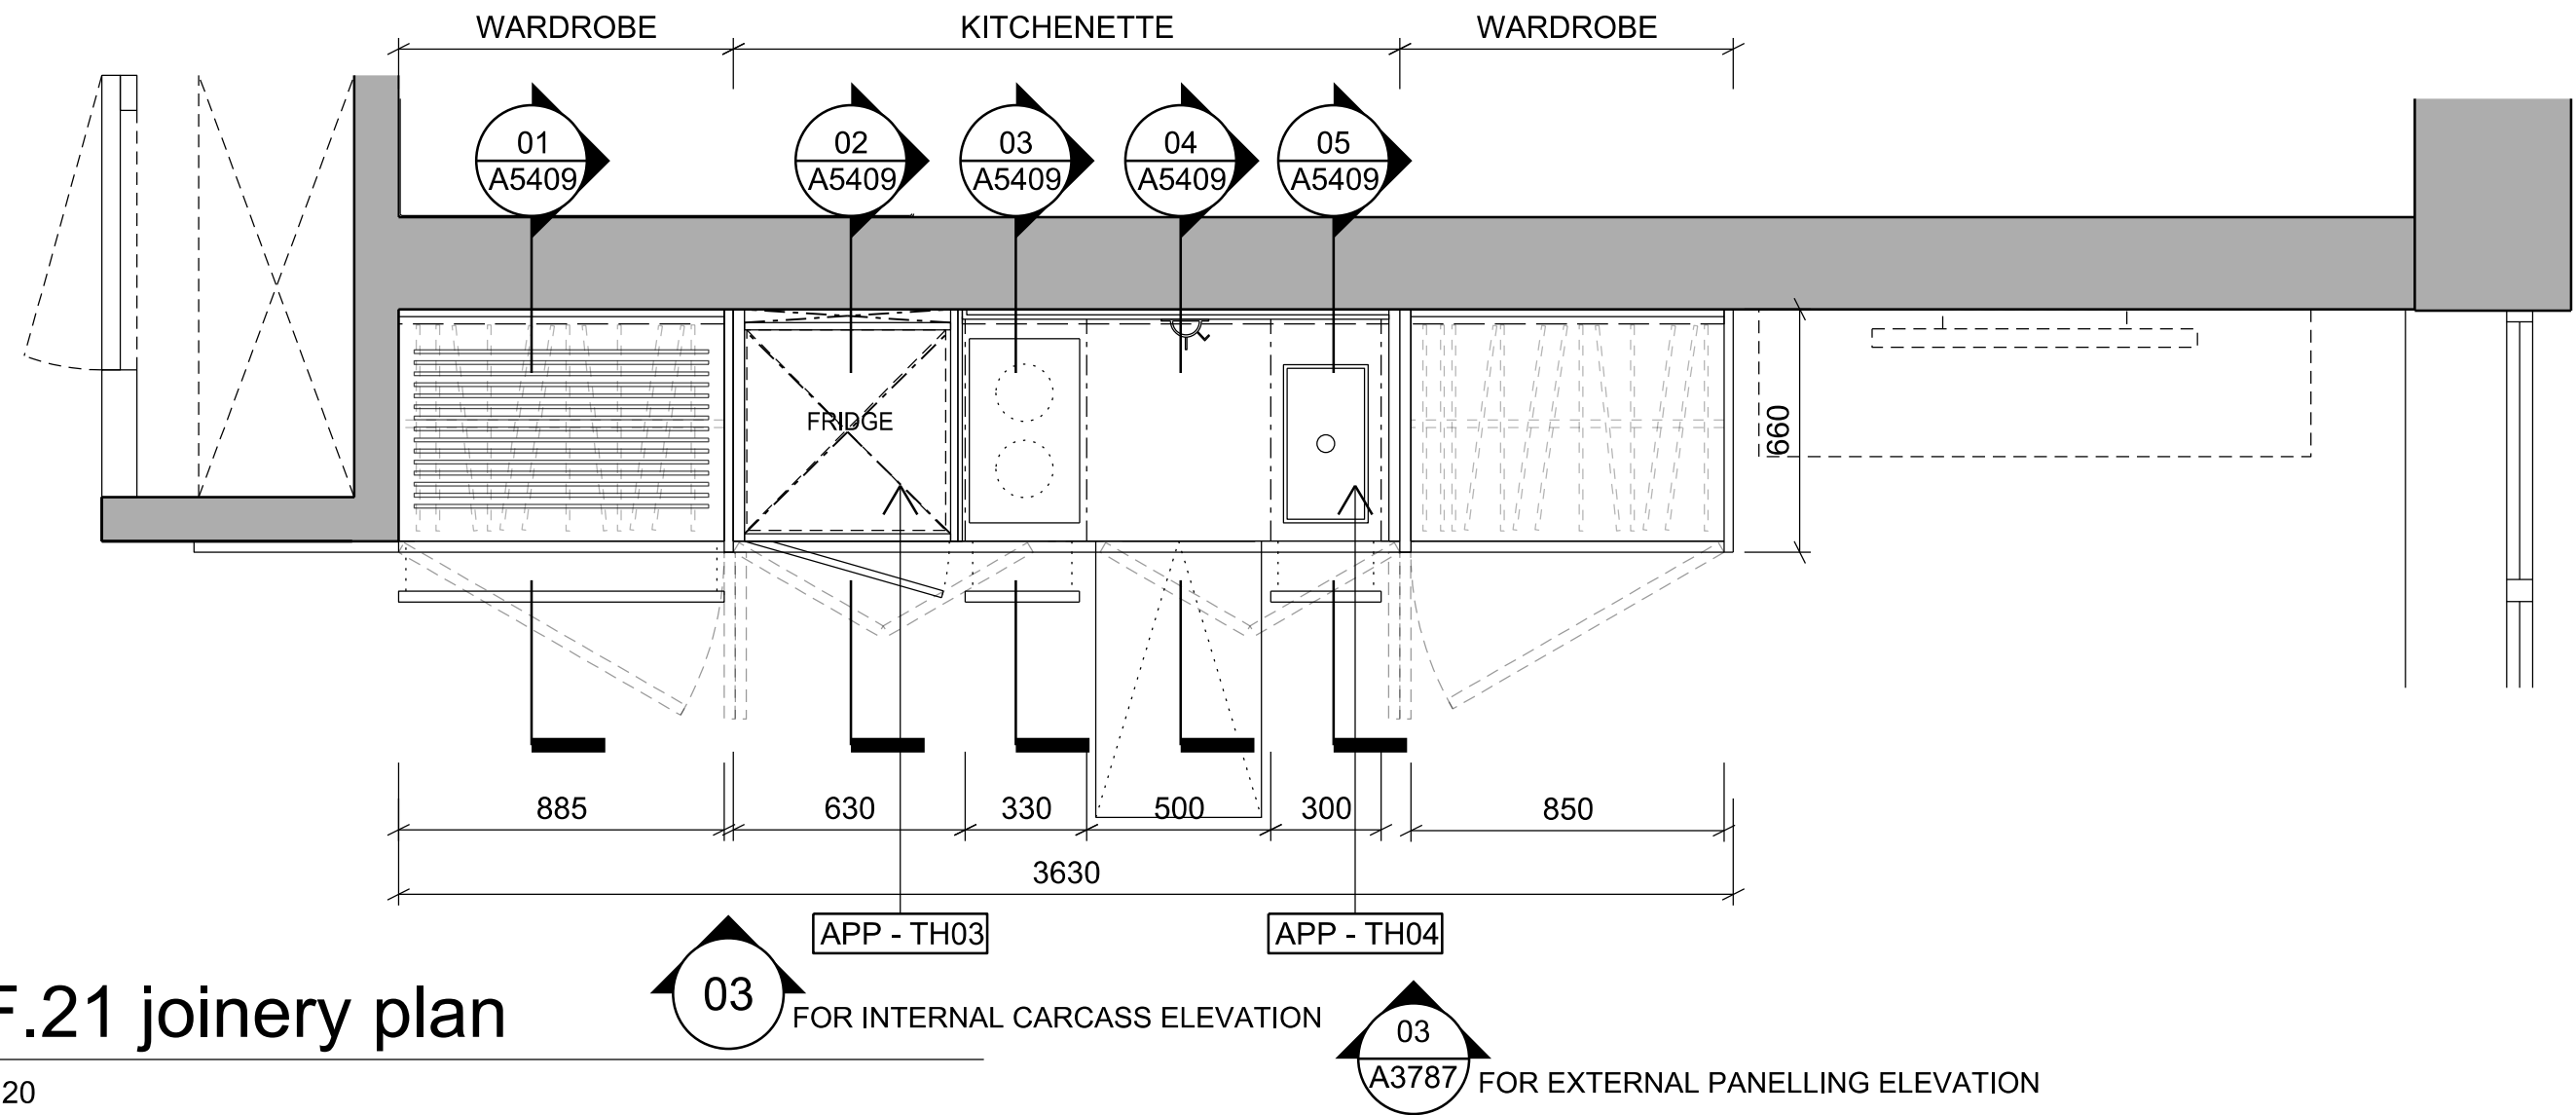

02 F.21 joinery plan

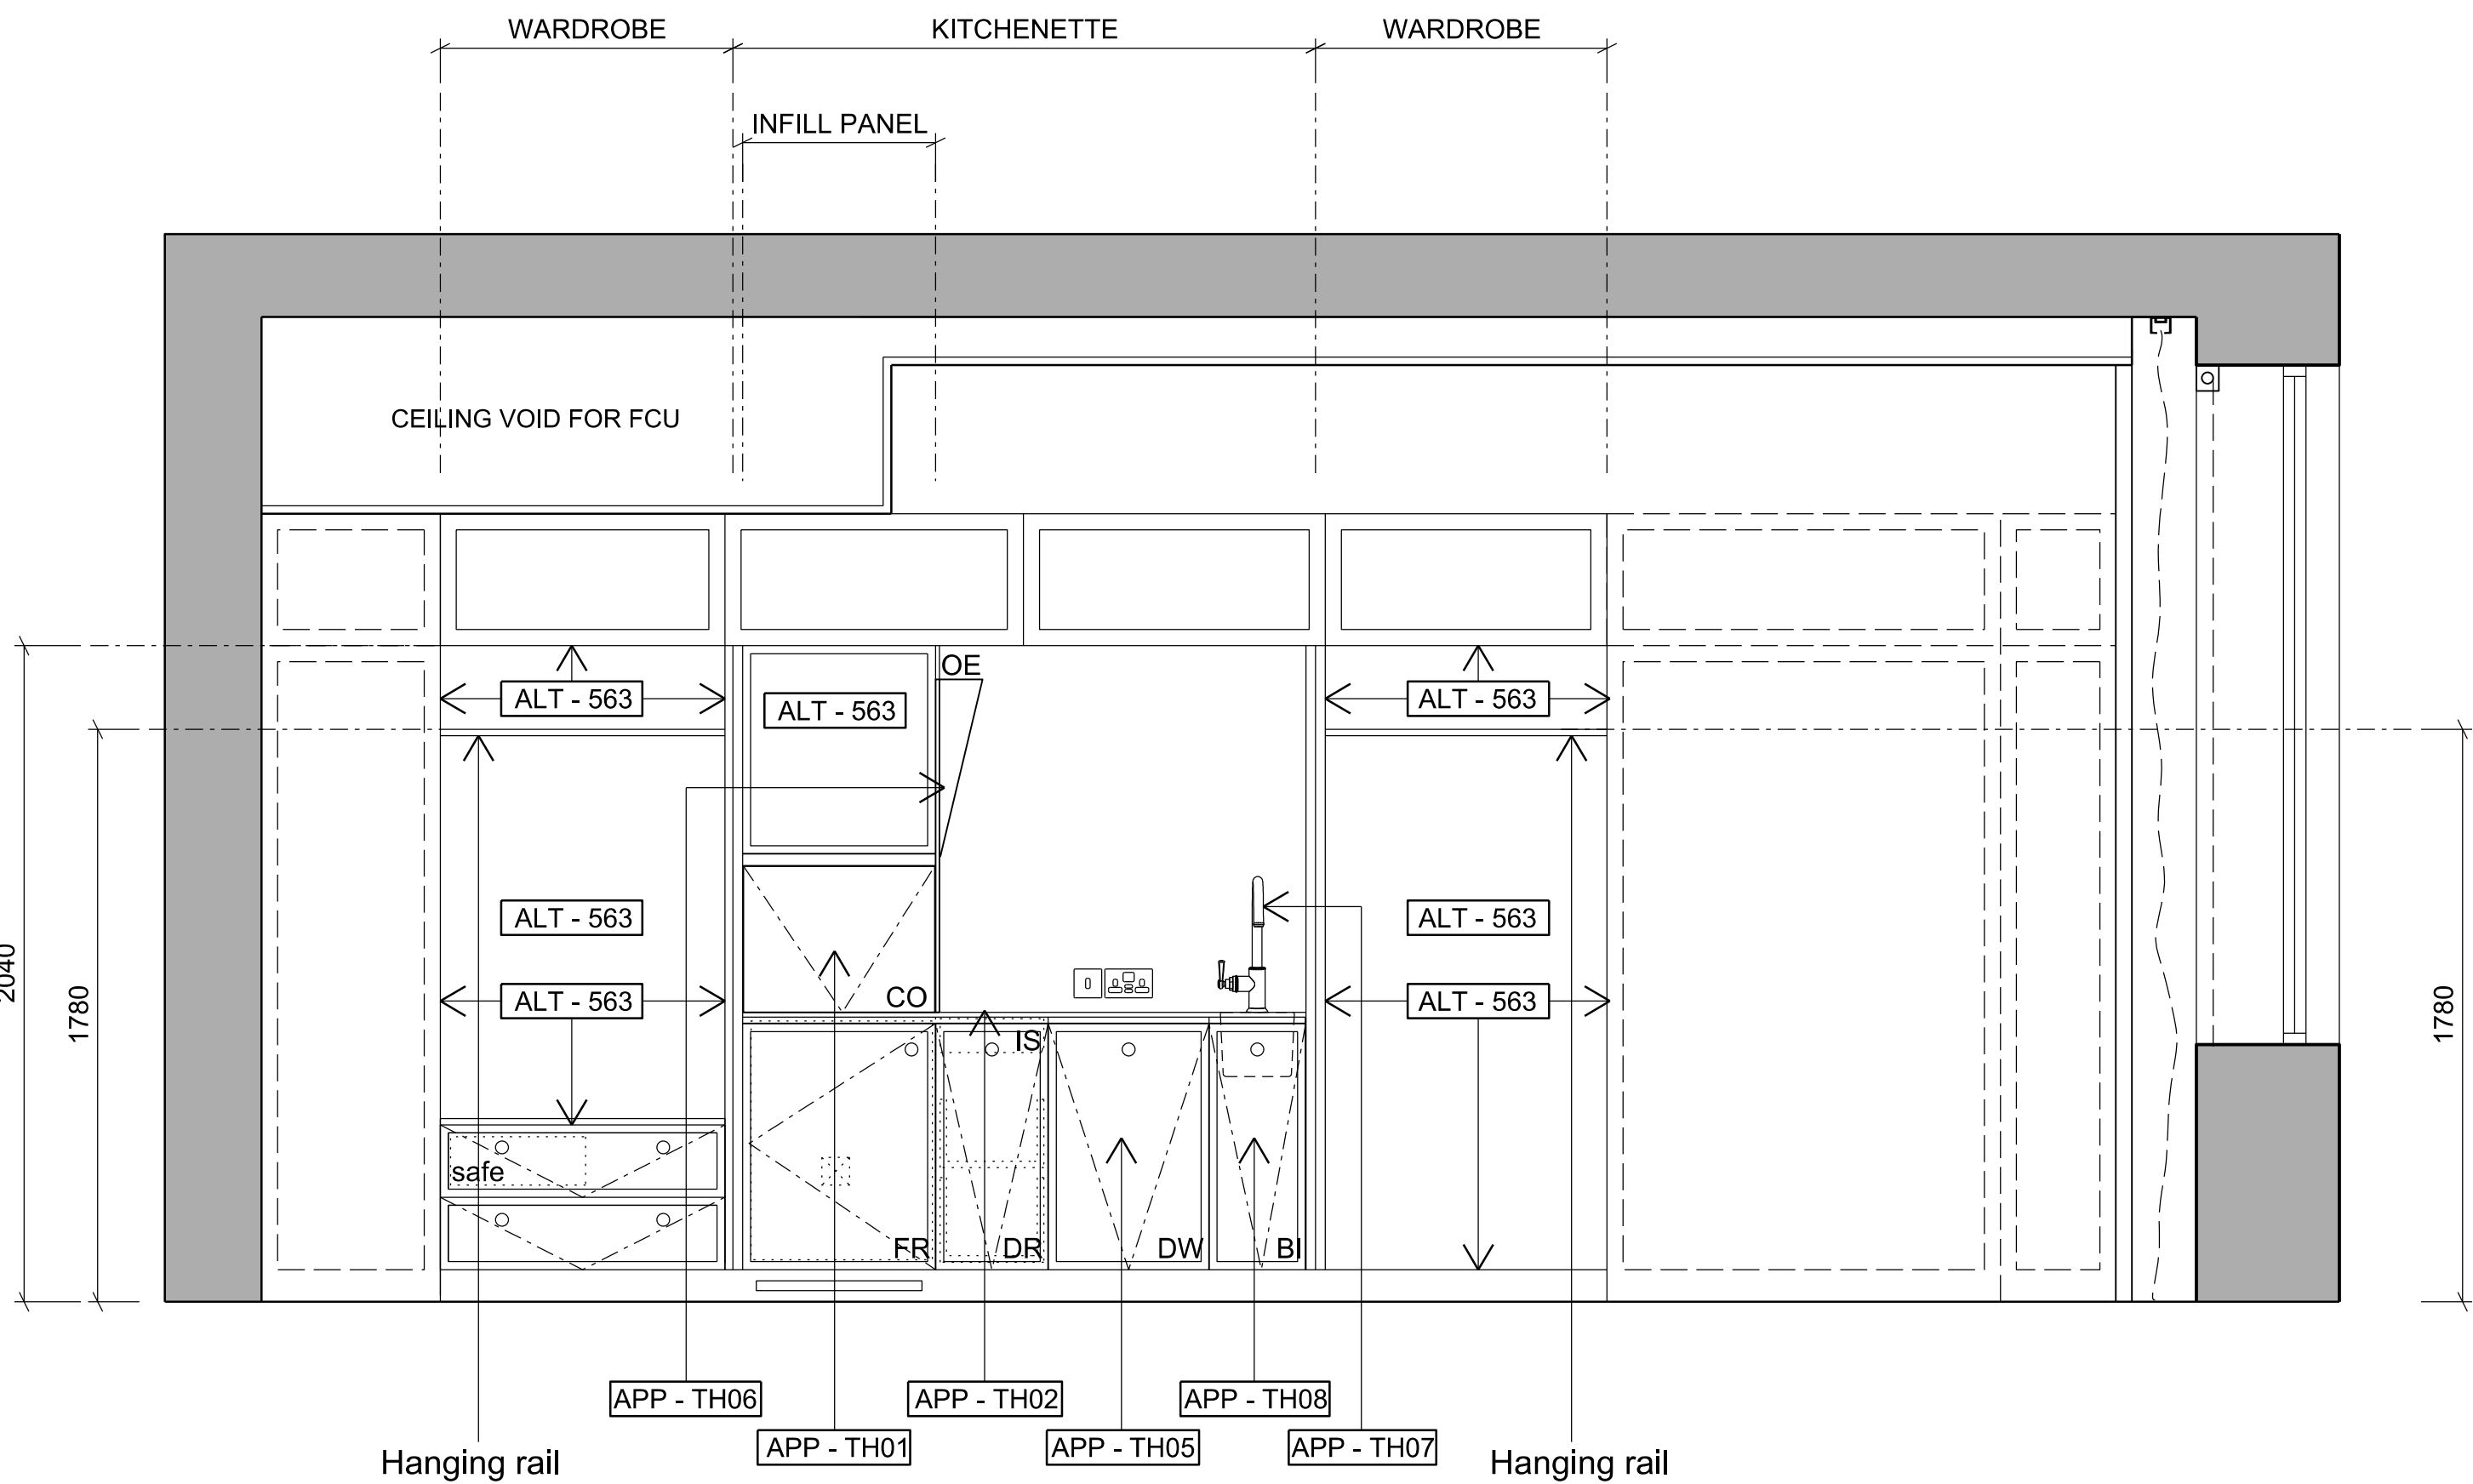

03 F.21 joinery elevation

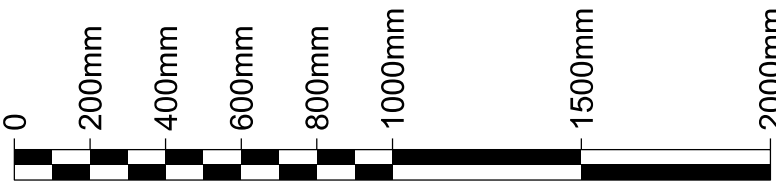

- General Notes
1. Dimensions are in millimetres unless stated otherwise.
 2. Levels are in metres AOD unless stated otherwise.
 3. Dimensions govern. Do not scale off drawing.
 4. All dimensions to be verified on site before proceeding.
 5. All discrepancies to be notified in writing to Make Limited.

00	27/11/18	Stage 4 For Tender	RK
Rev	Date	Reason For Issue	Chk

STAGE 4

DRAWING STATUS



make

32 Cleveland Street,
London, W1T 4JY

tel +44 (0) 20 7636 5151

info@makearchitects.com
www.makearchitects.com

Client
Crouch End (FEC) Limited
Ground Floor, 12 Stanhope Gate
London
W1K 1AW

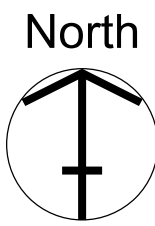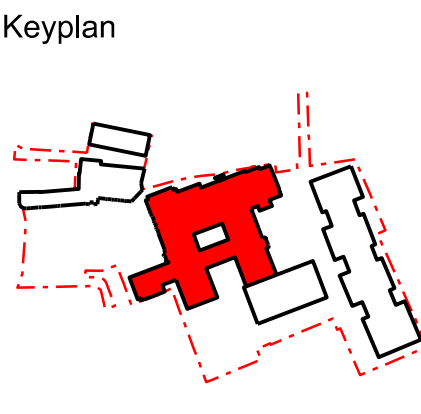


Project
Hornsey Town Hall


Drawing Title
Joinery details
F.21
Medical Officer of Health

Scale	Paper Size	Date
1: 20	@A1	08.11.18
Project No.	Draw No.	Rev No.
1360	A5404	00


01 ALT-563
S.6 Joinery
axonometric vingette
1:30

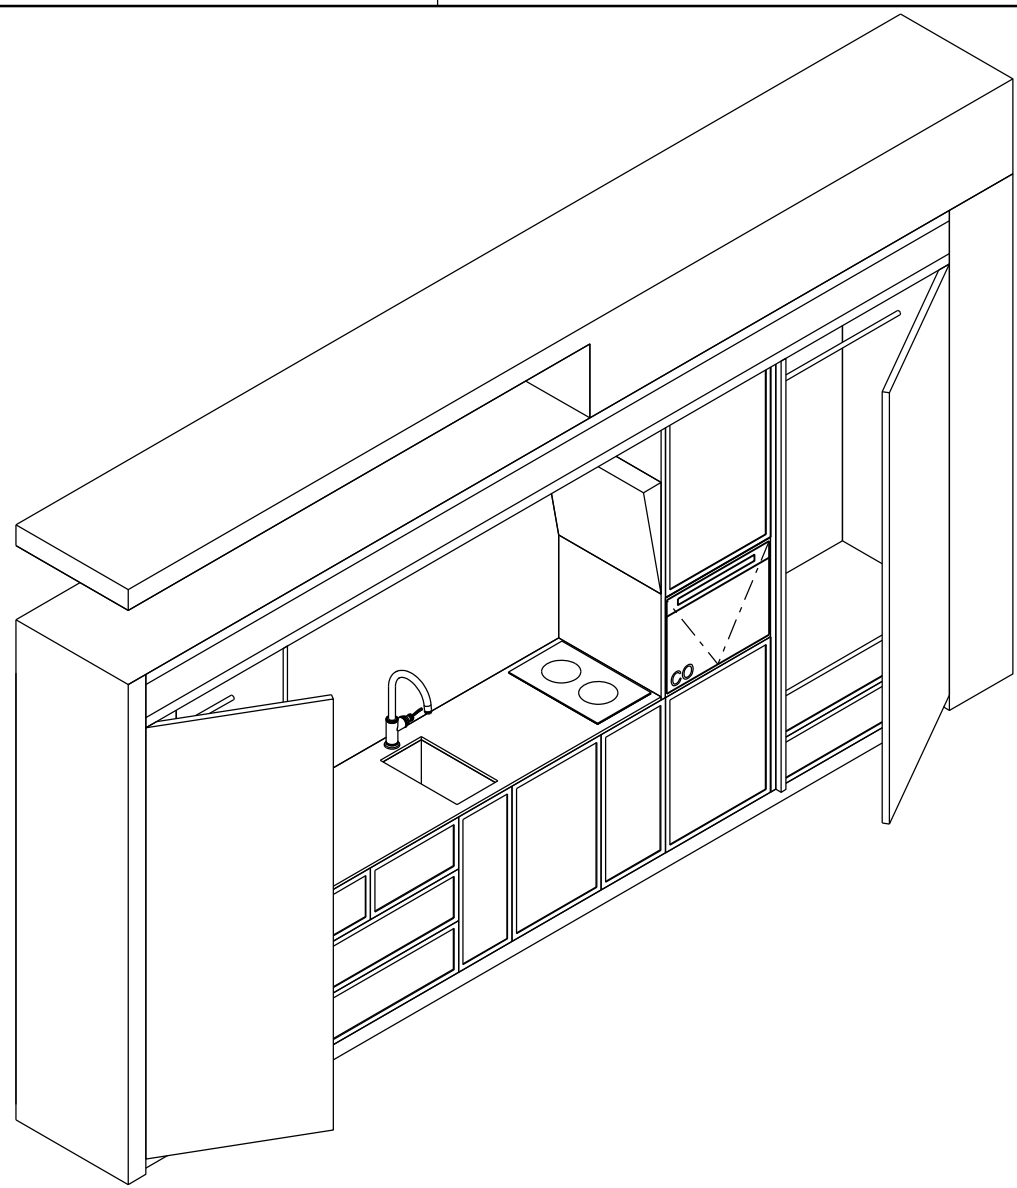


04 ALT-563
S.6 Joinery
axonometric vingette
1:30

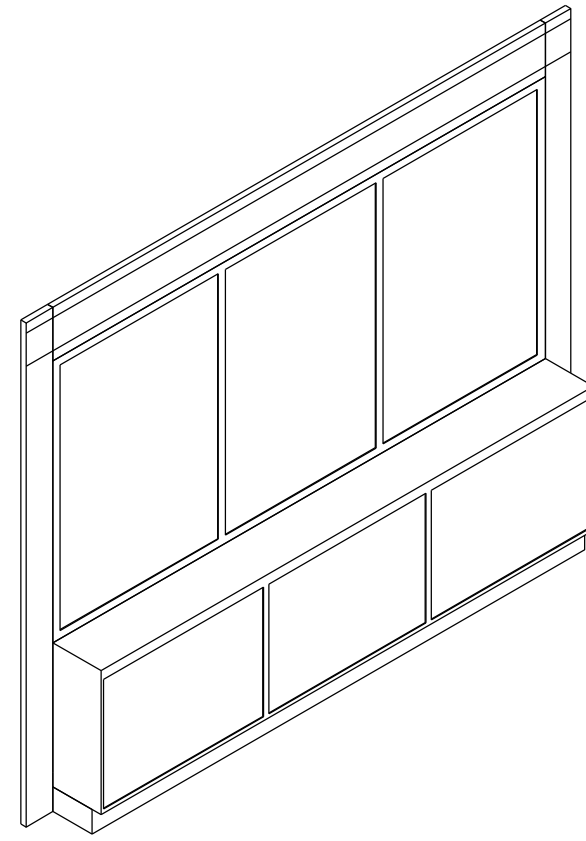


02 S.6 joinery plan
1:20

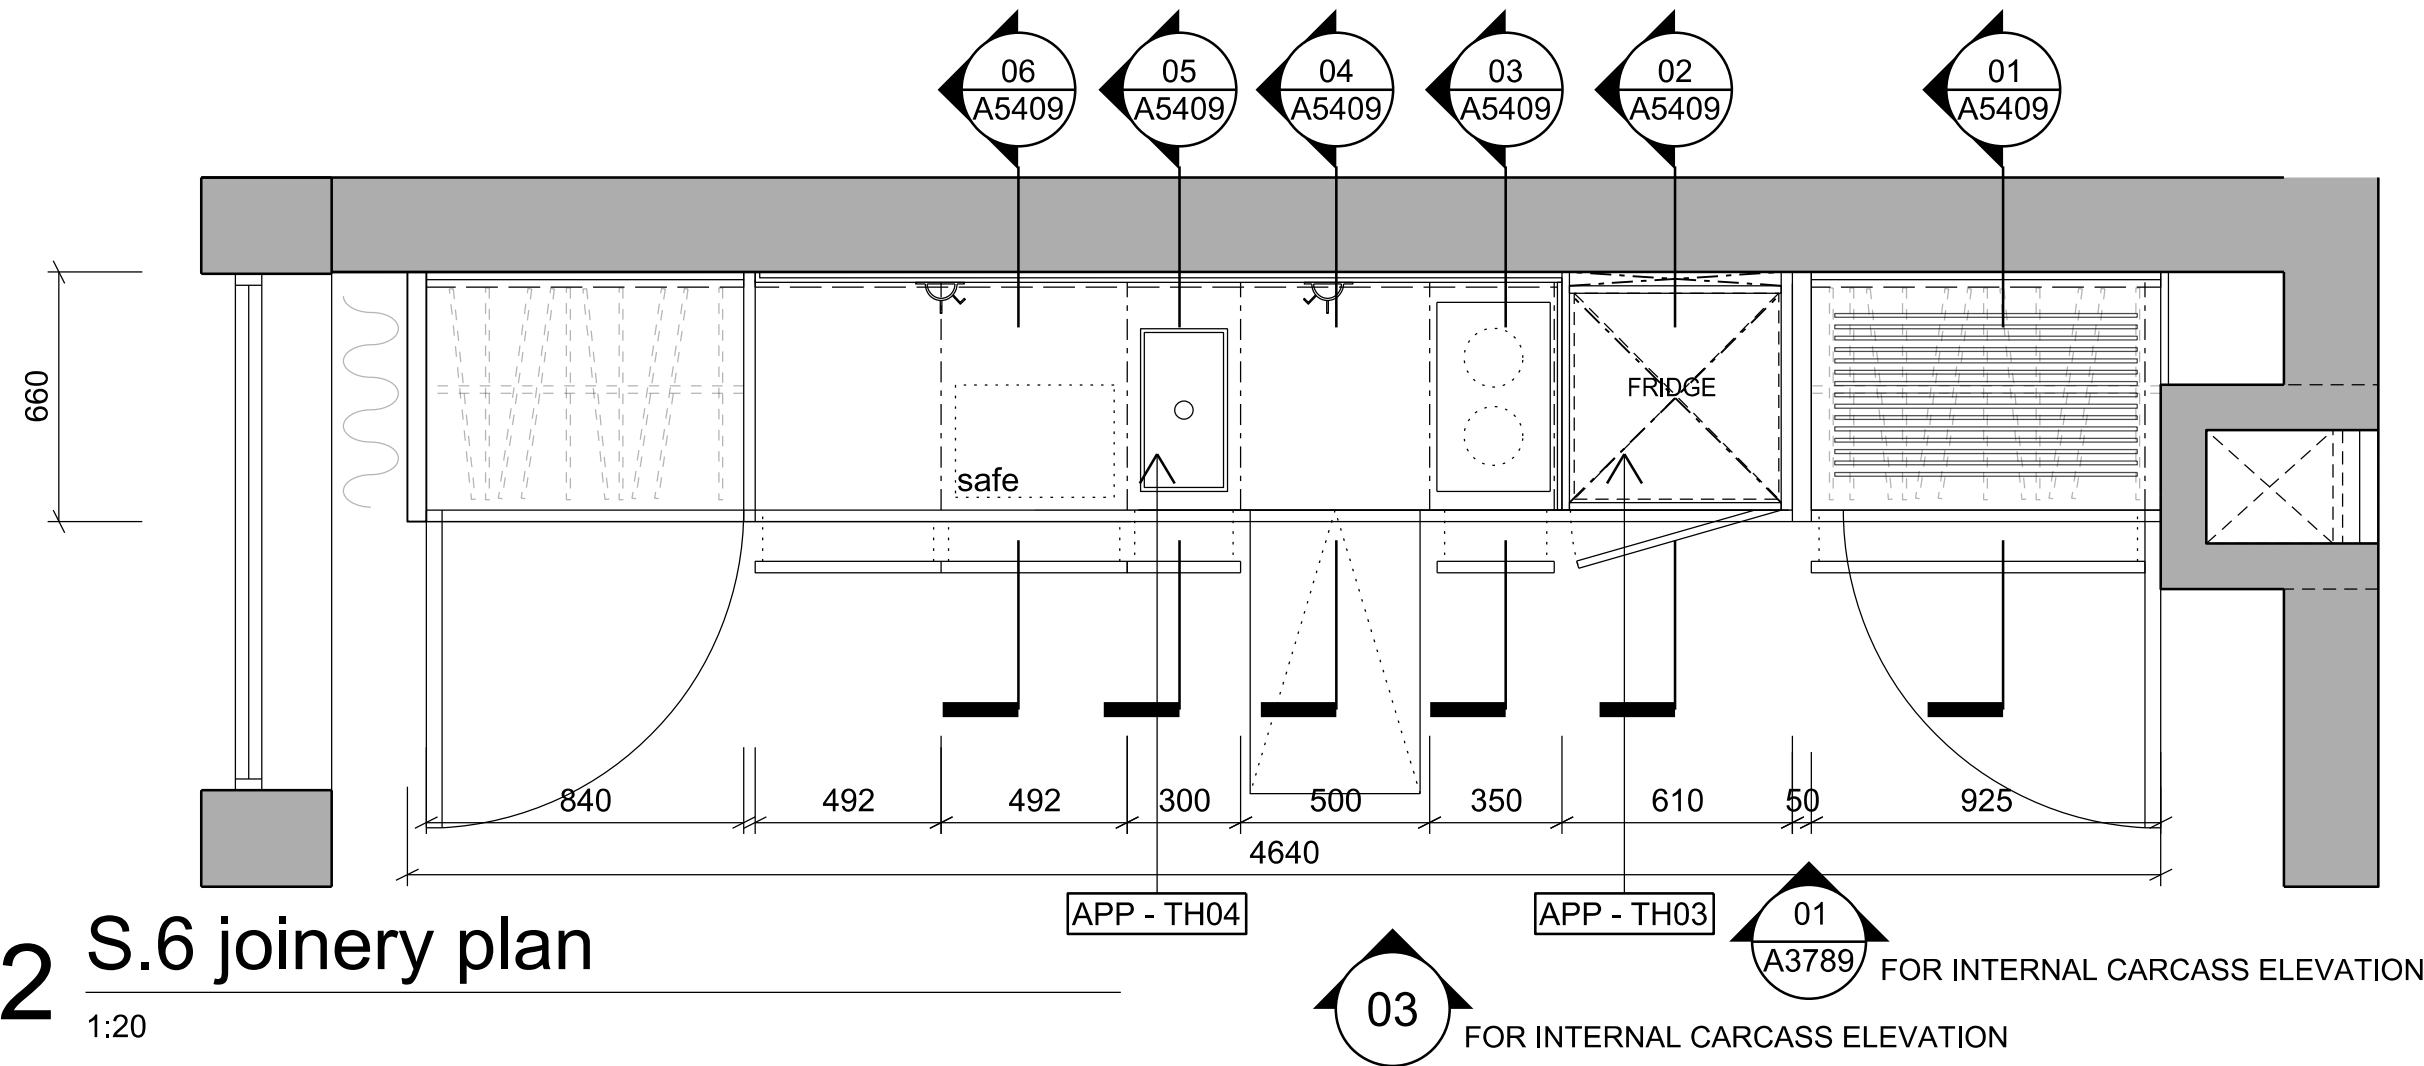


05 S.6 joinery plan
1:20

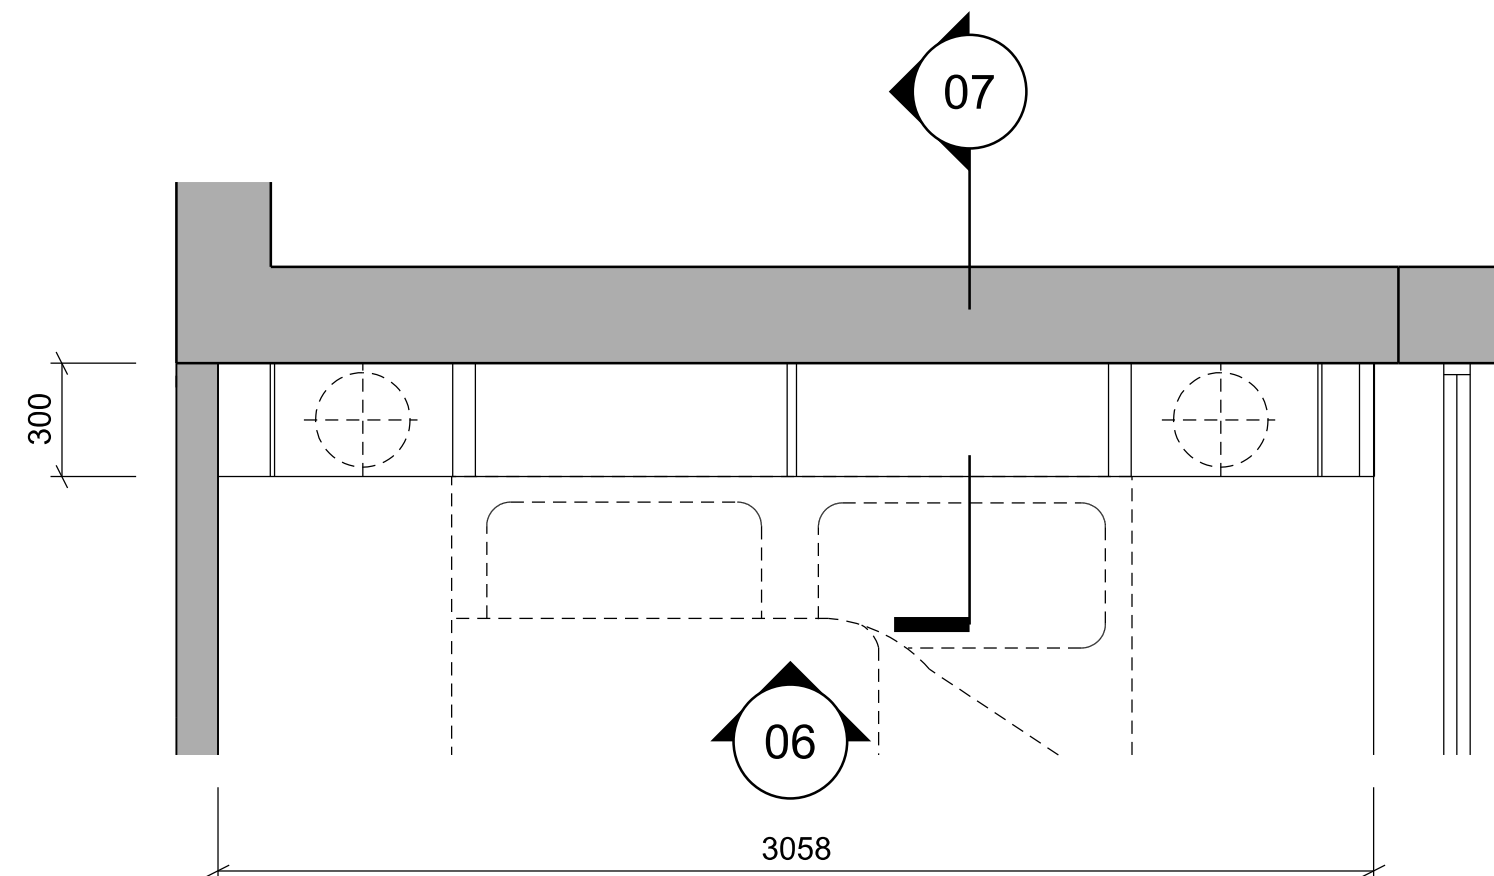


03 S.6 joinery elevation
1:20

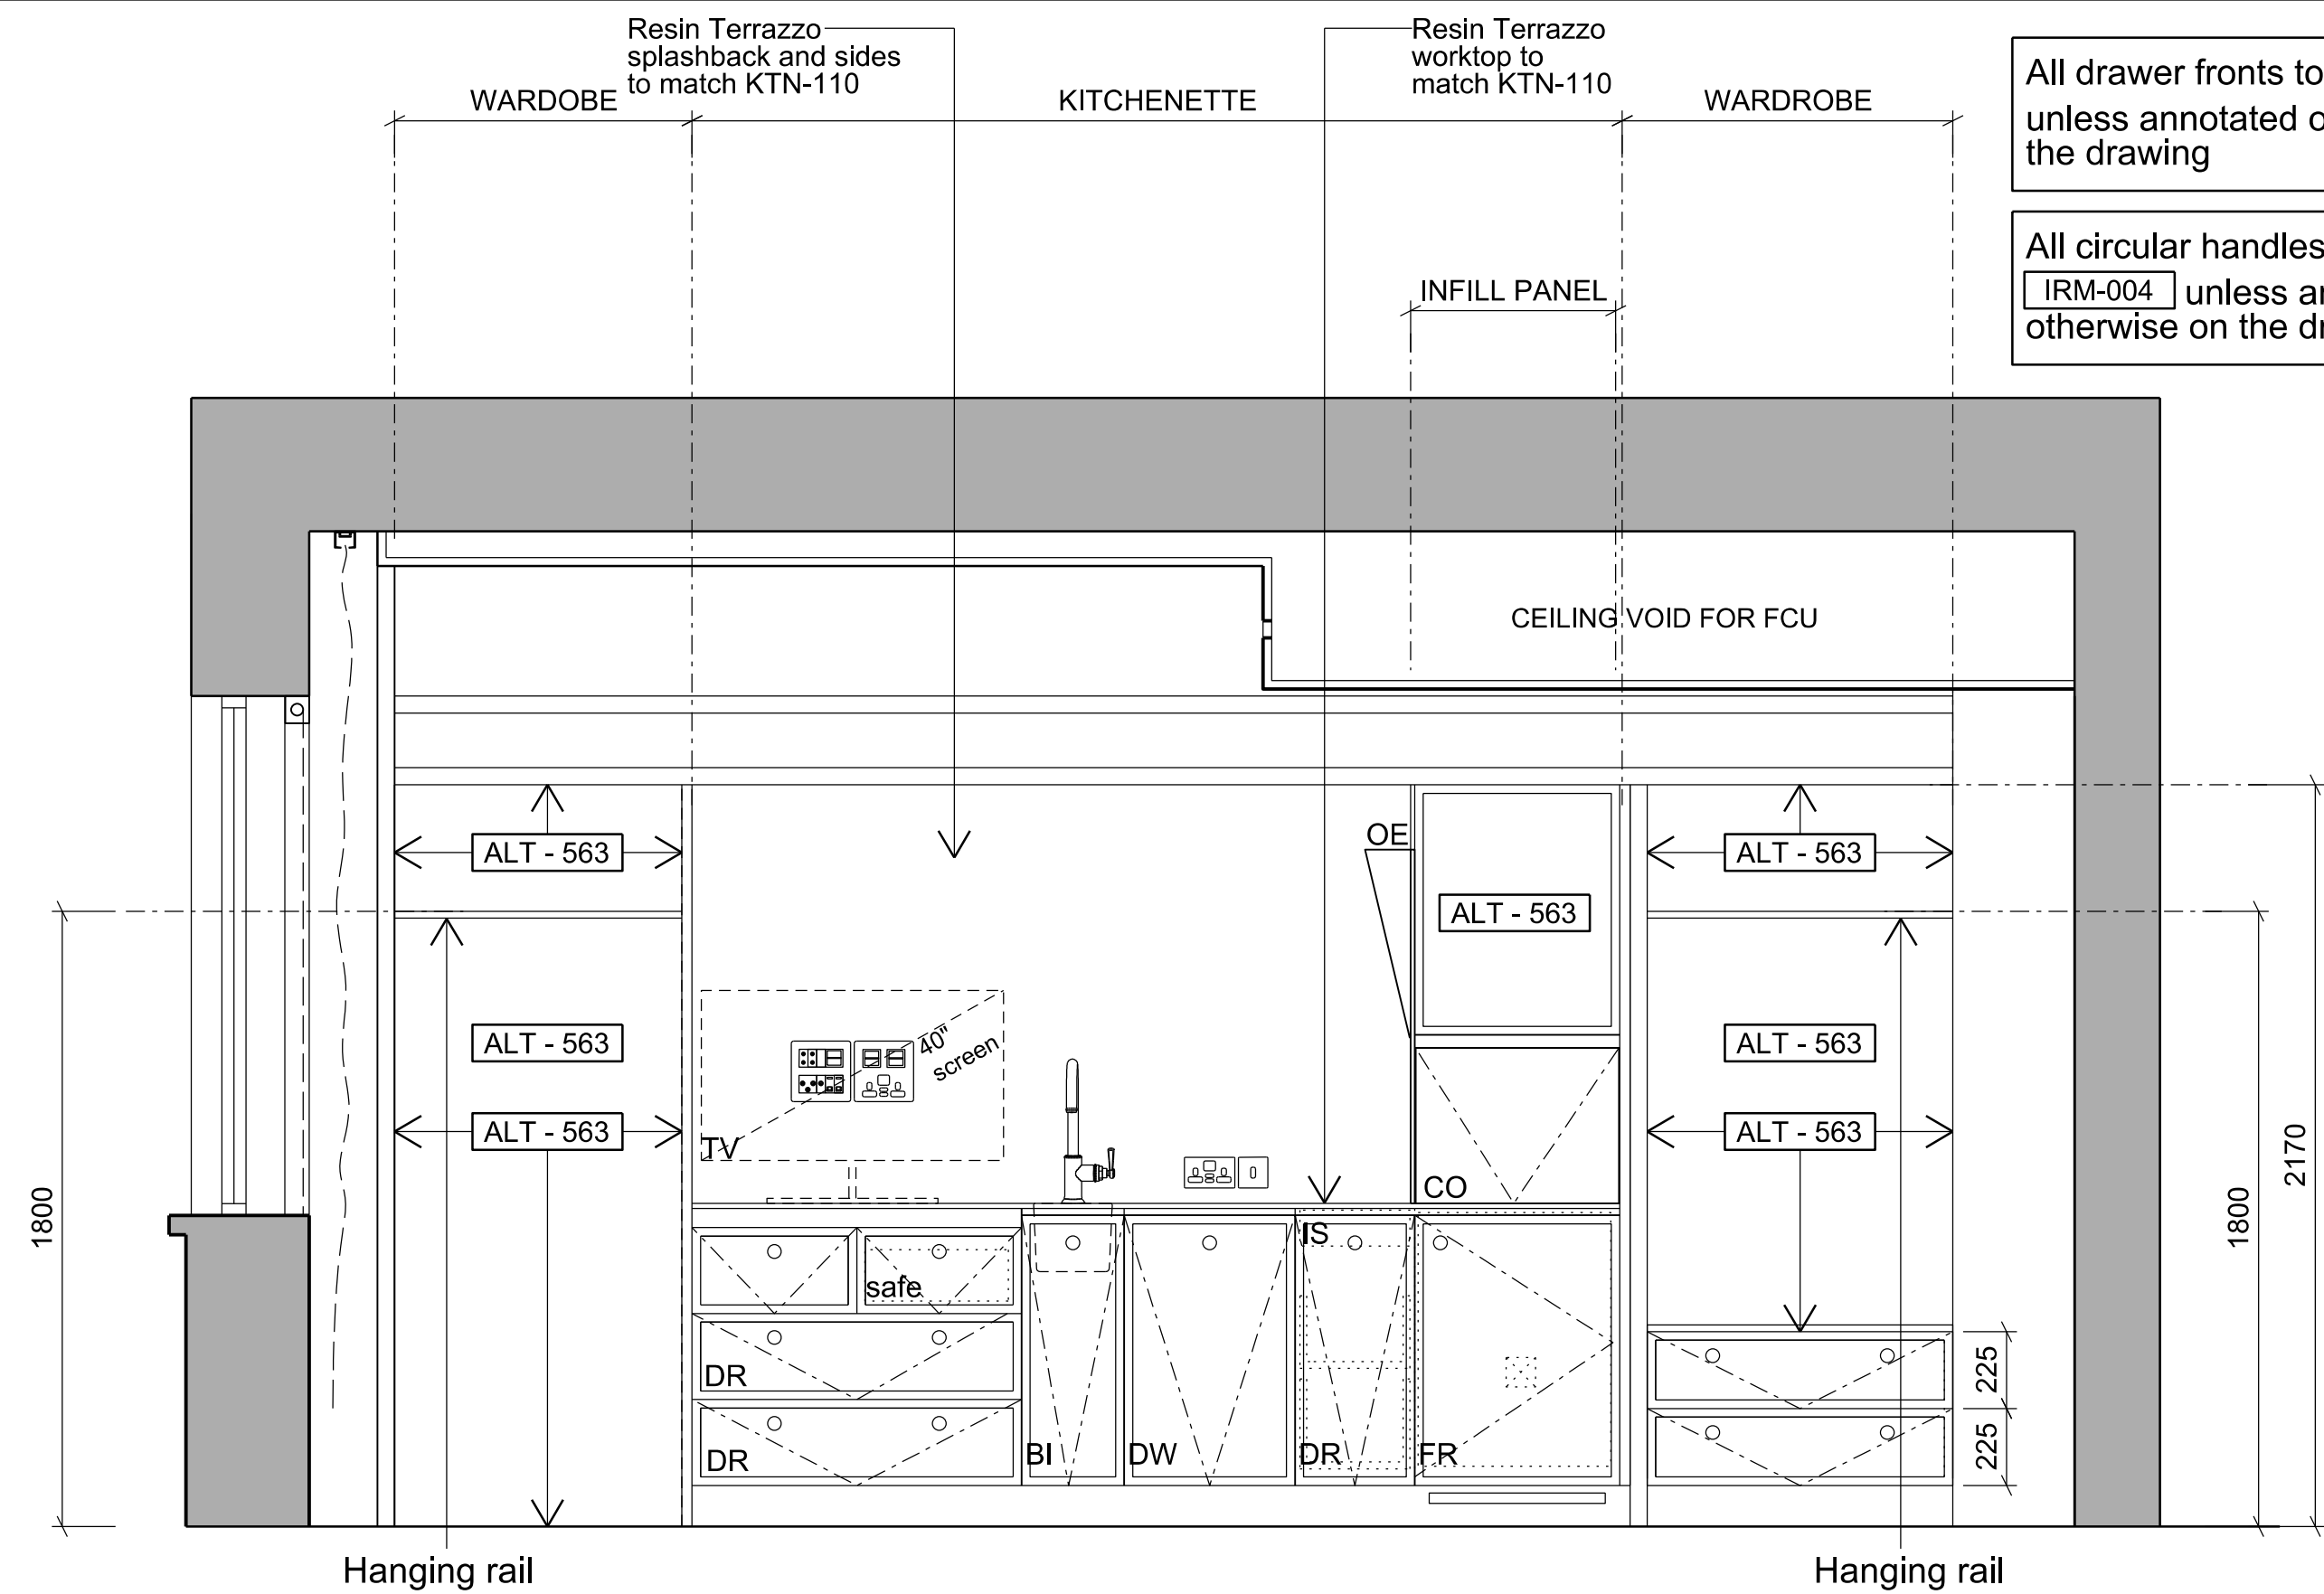

06 S.6 joinery elevation
1:20

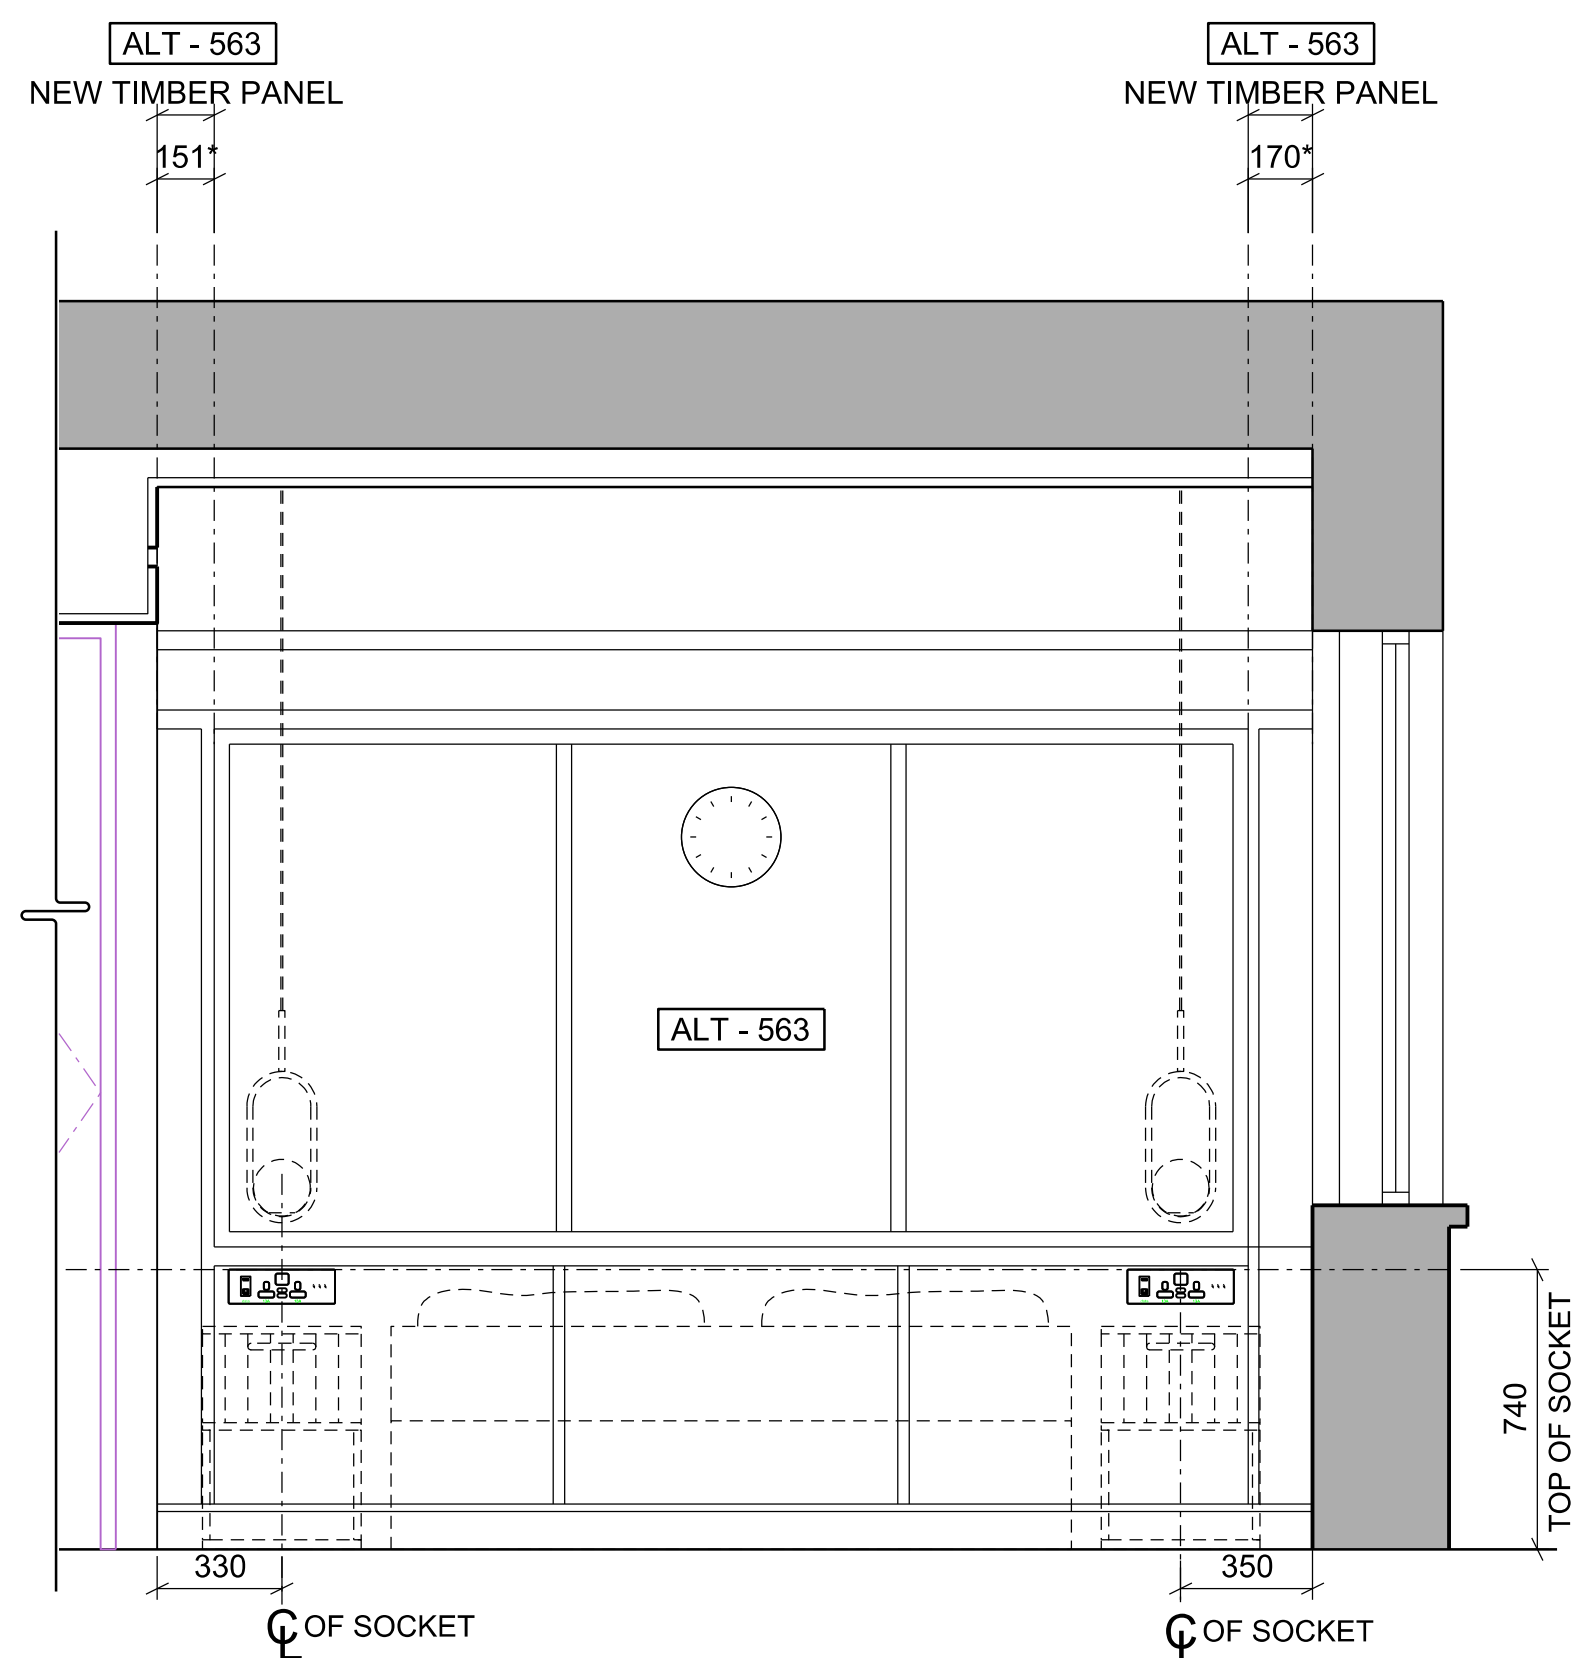

07 S.6 joinery section
1:20

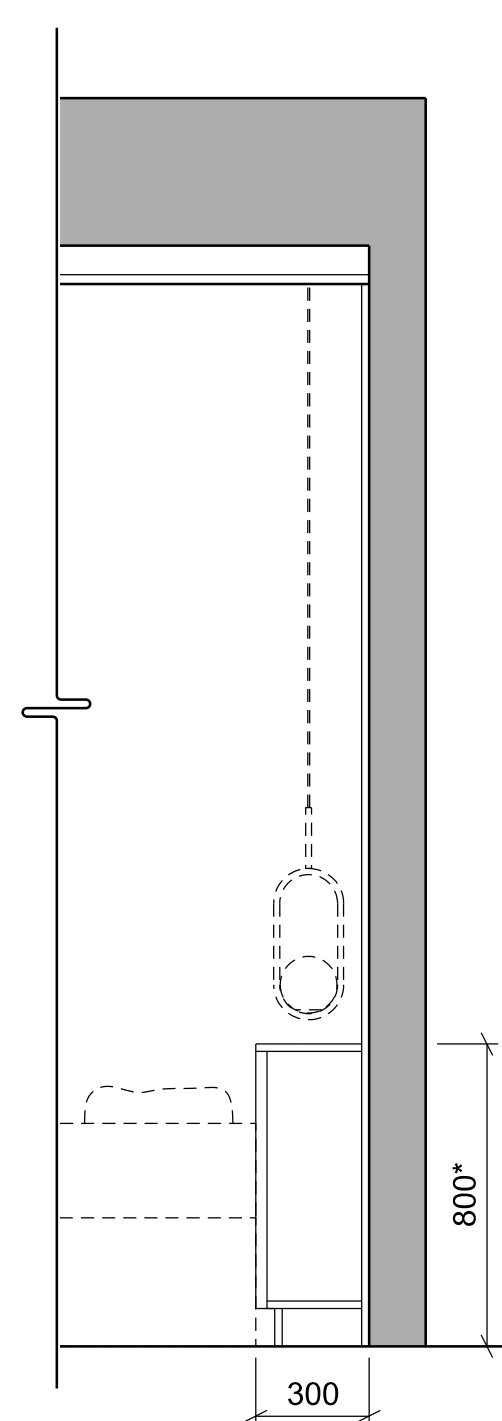

- General Notes
1. Dimensions are in millimetres unless stated otherwise.
 2. Levels are in metres AOD unless stated otherwise.
 3. Dimensions govern. Do not scale off drawing.
 4. All dimensions to be verified on site before proceeding.
 5. All discrepancies to be notified in writing to Make Limited.

00	27/11/18	Stage 4 For Tender	RK
Rev	Date	Reason For Issue	Chk

STAGE 4

DRAWING STATUS


make

32 Cleveland Street,
London, W1T 4JY

tel +44 (0) 20 7636 5151

info@makearchitects.com
www.makearchitects.com

Client
Crouch End (FEC) Limited
Ground Floor, 12 Stanhope Gate
London
W1K 1AW

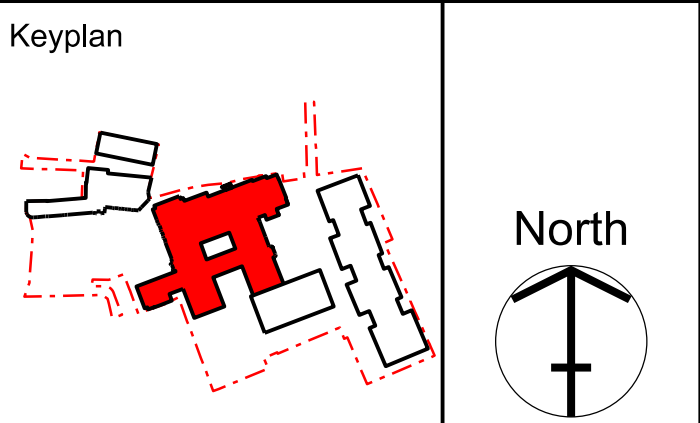

Project
Hornsey Town Hall

Drawing Title
Joinery details
S.6
Director of Education Room

Scale
1: 20

Paper Size
@A1

Date
08.11.18

Project No.
1360


Draw No.
A5405

Rev No.
00

01

G.19b Joinery
axonometric vinettes
ALT-563


1:25

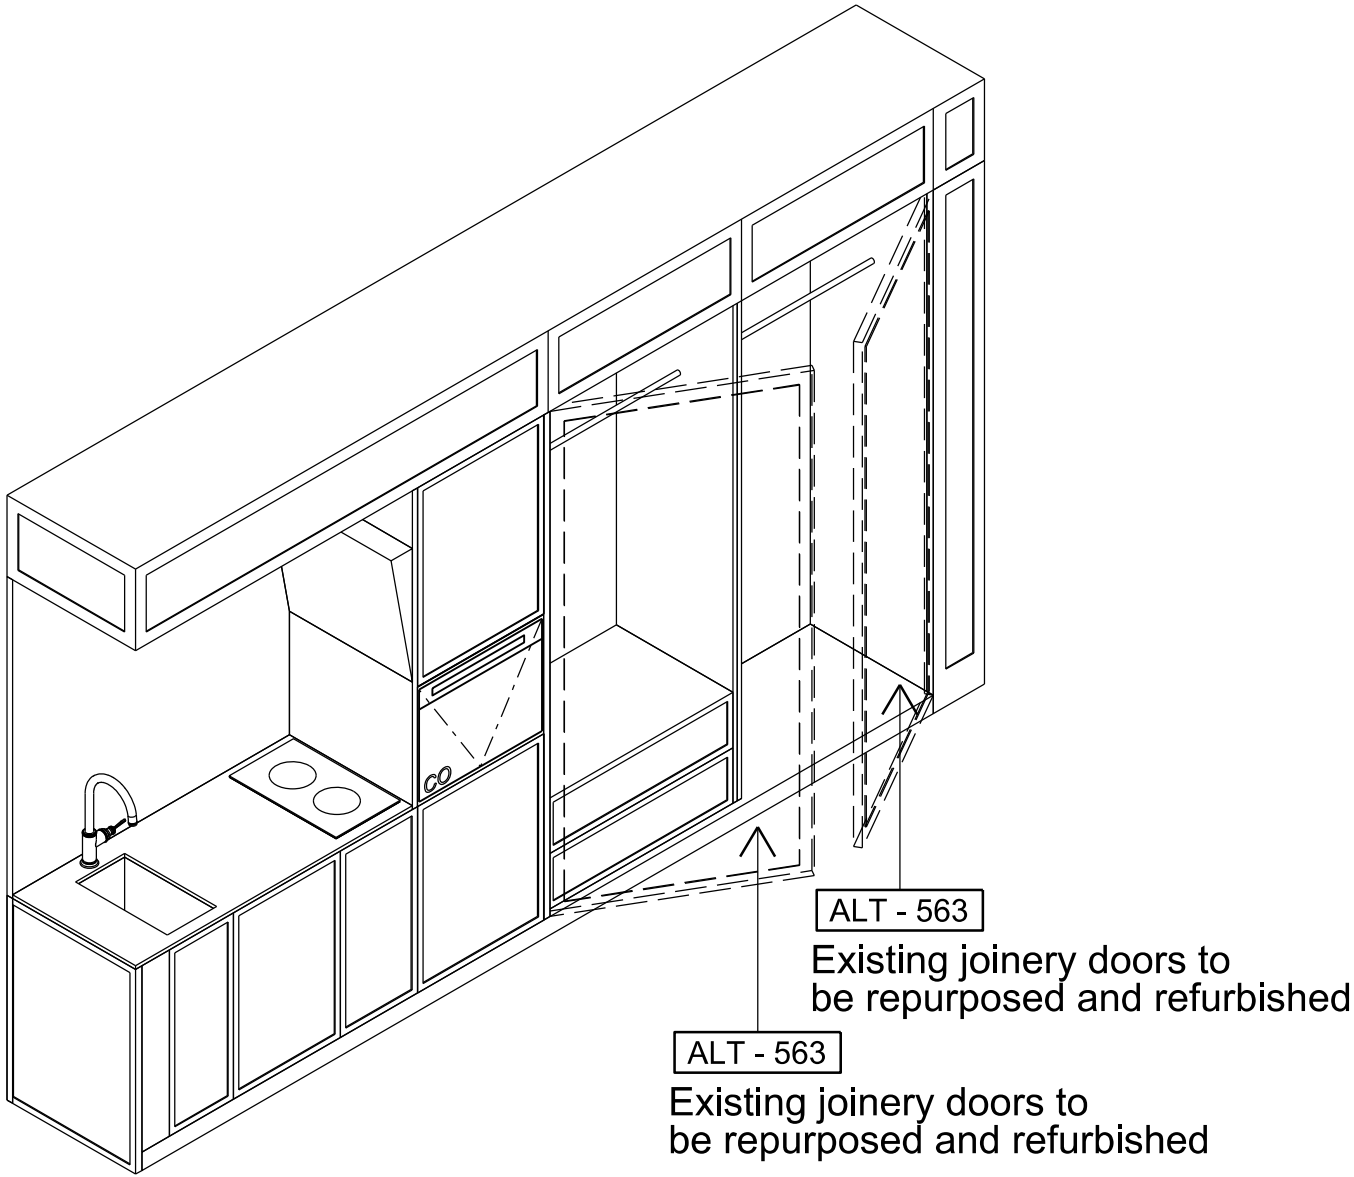

04

G.19b Joinery
axonometric vinettes
ALT-563


1:25

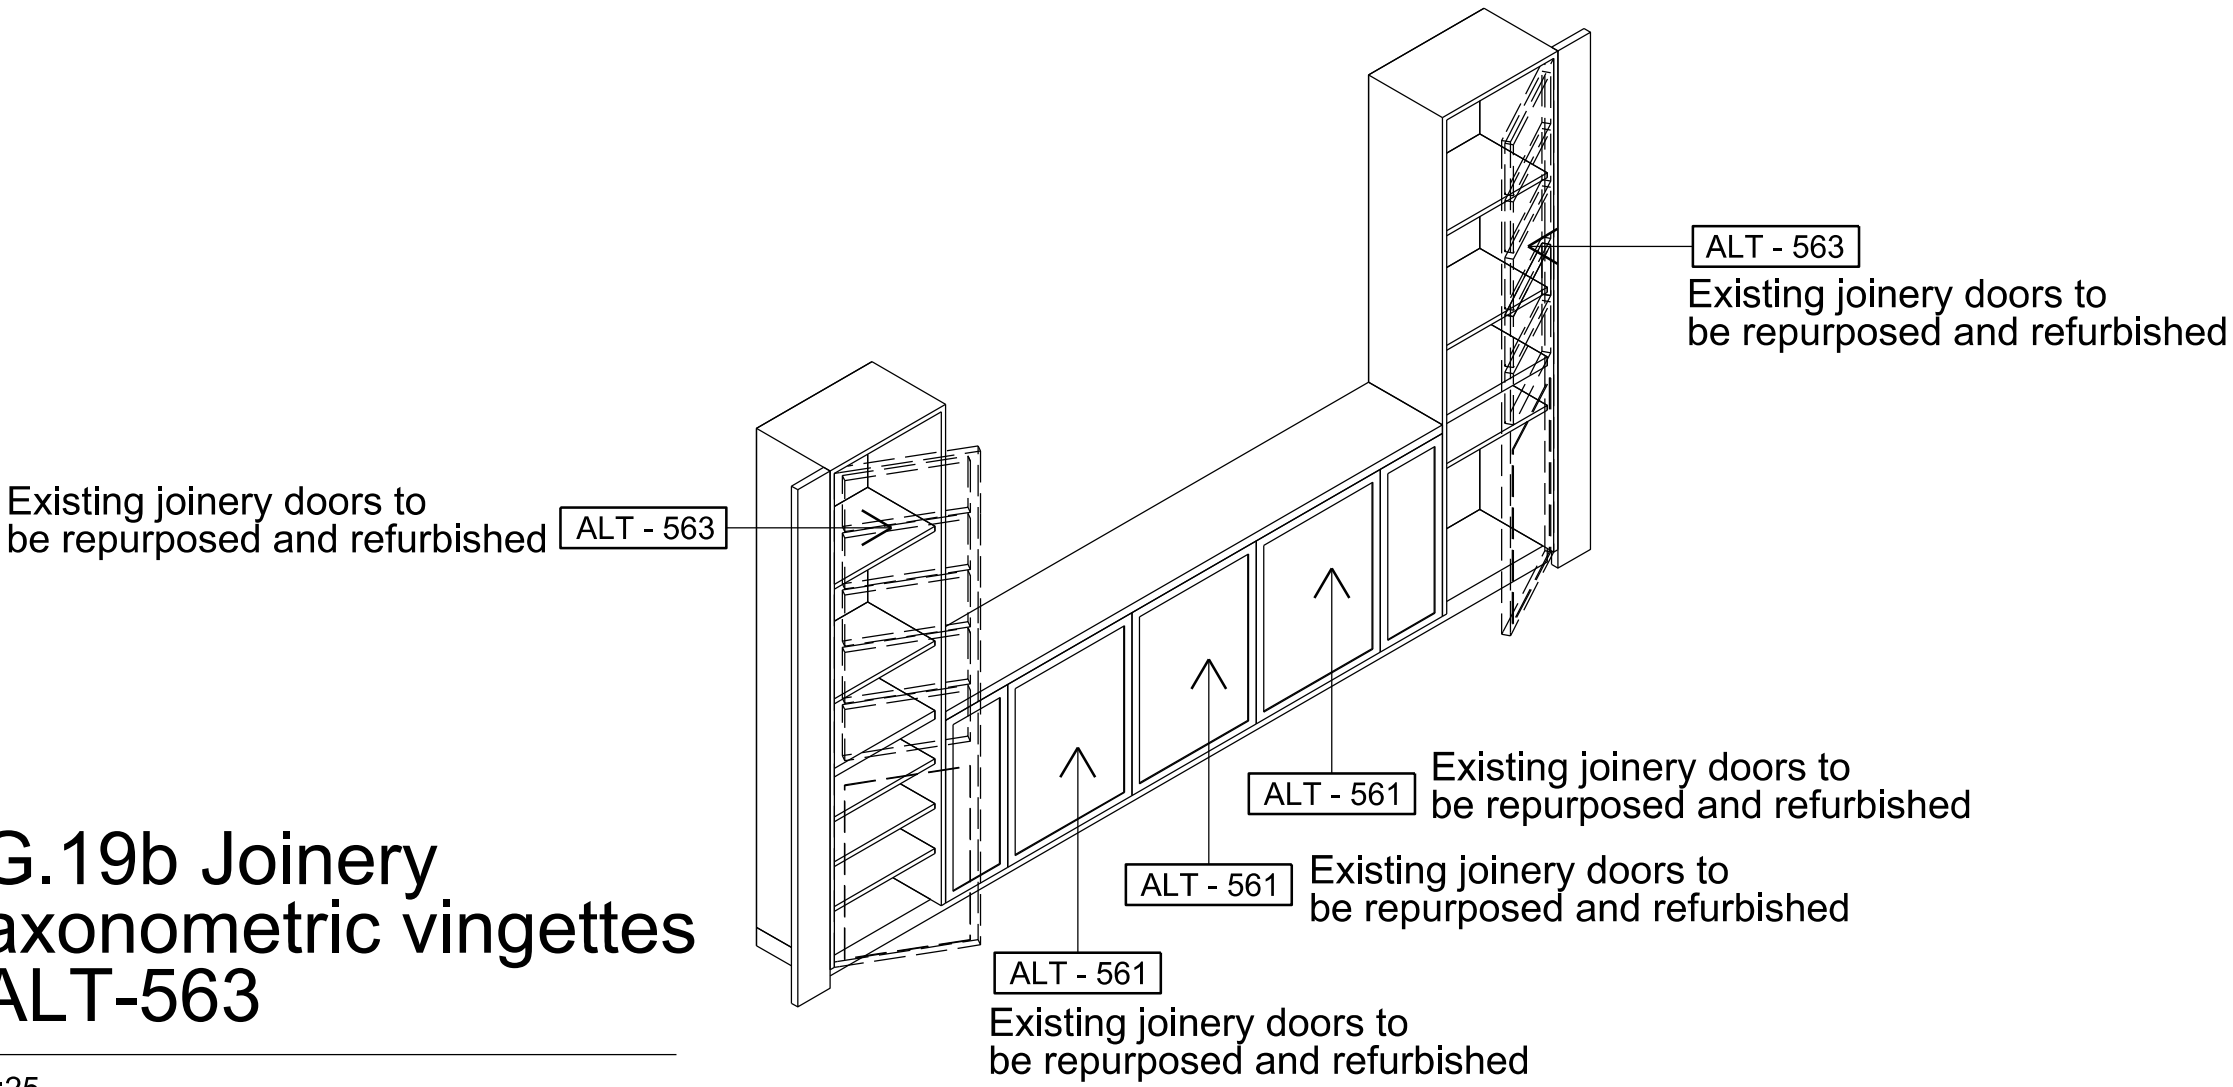

02

G.19b joinery plan


1:20

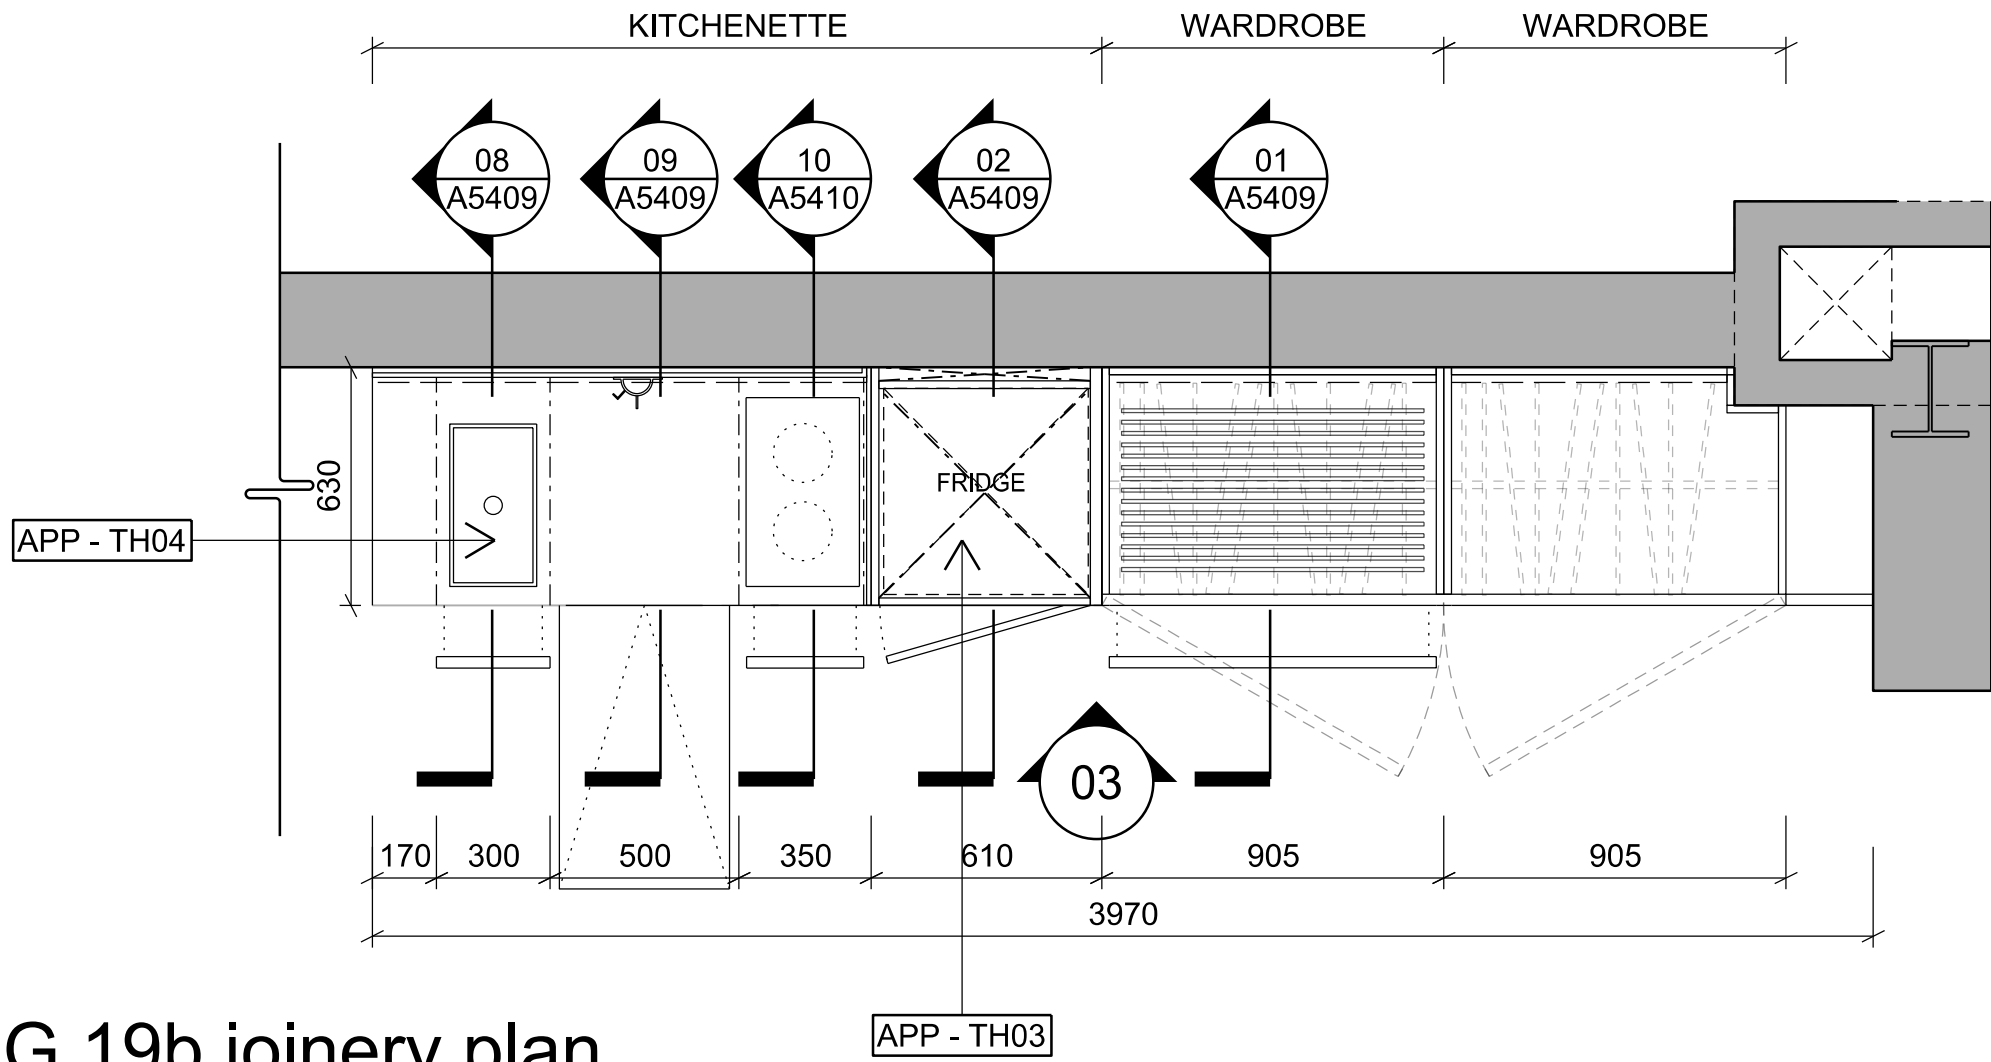

05

G.19b joinery plan


1:20

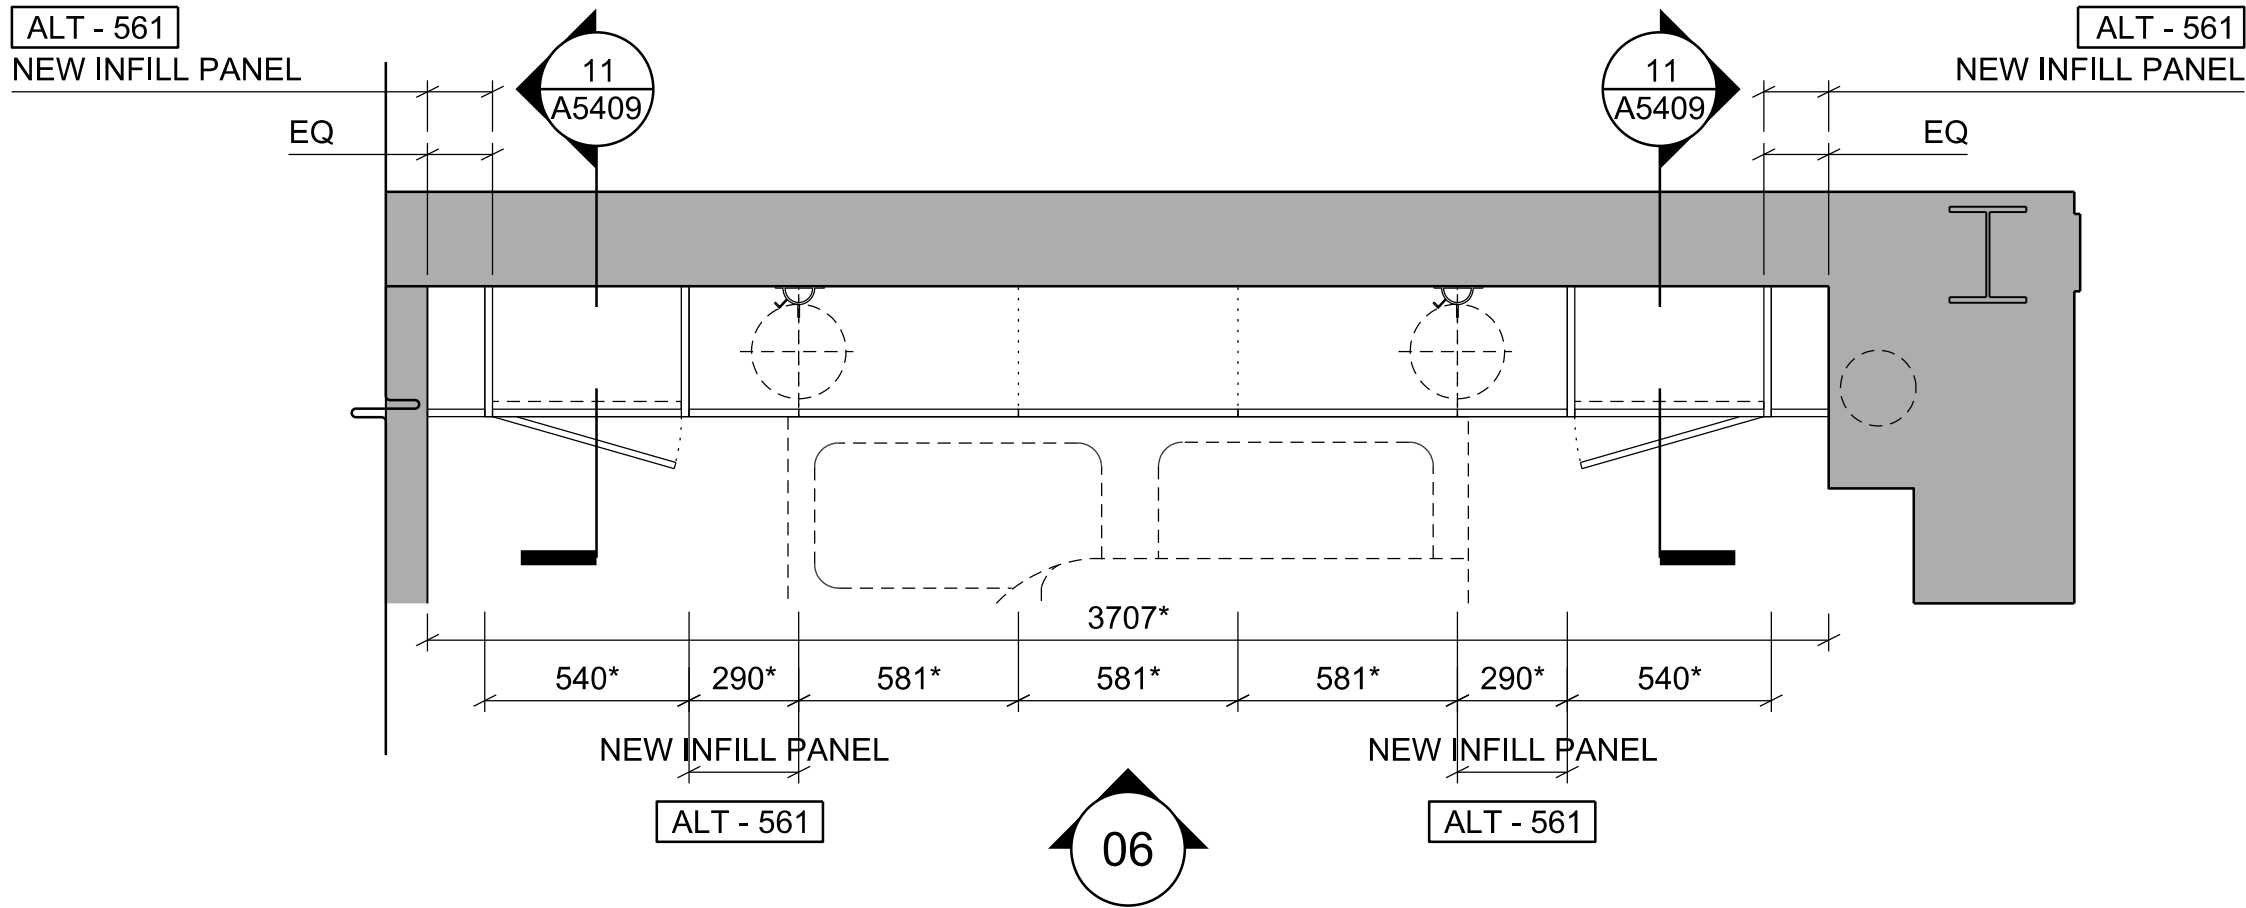

03

G.19b joinery elevation


1:20

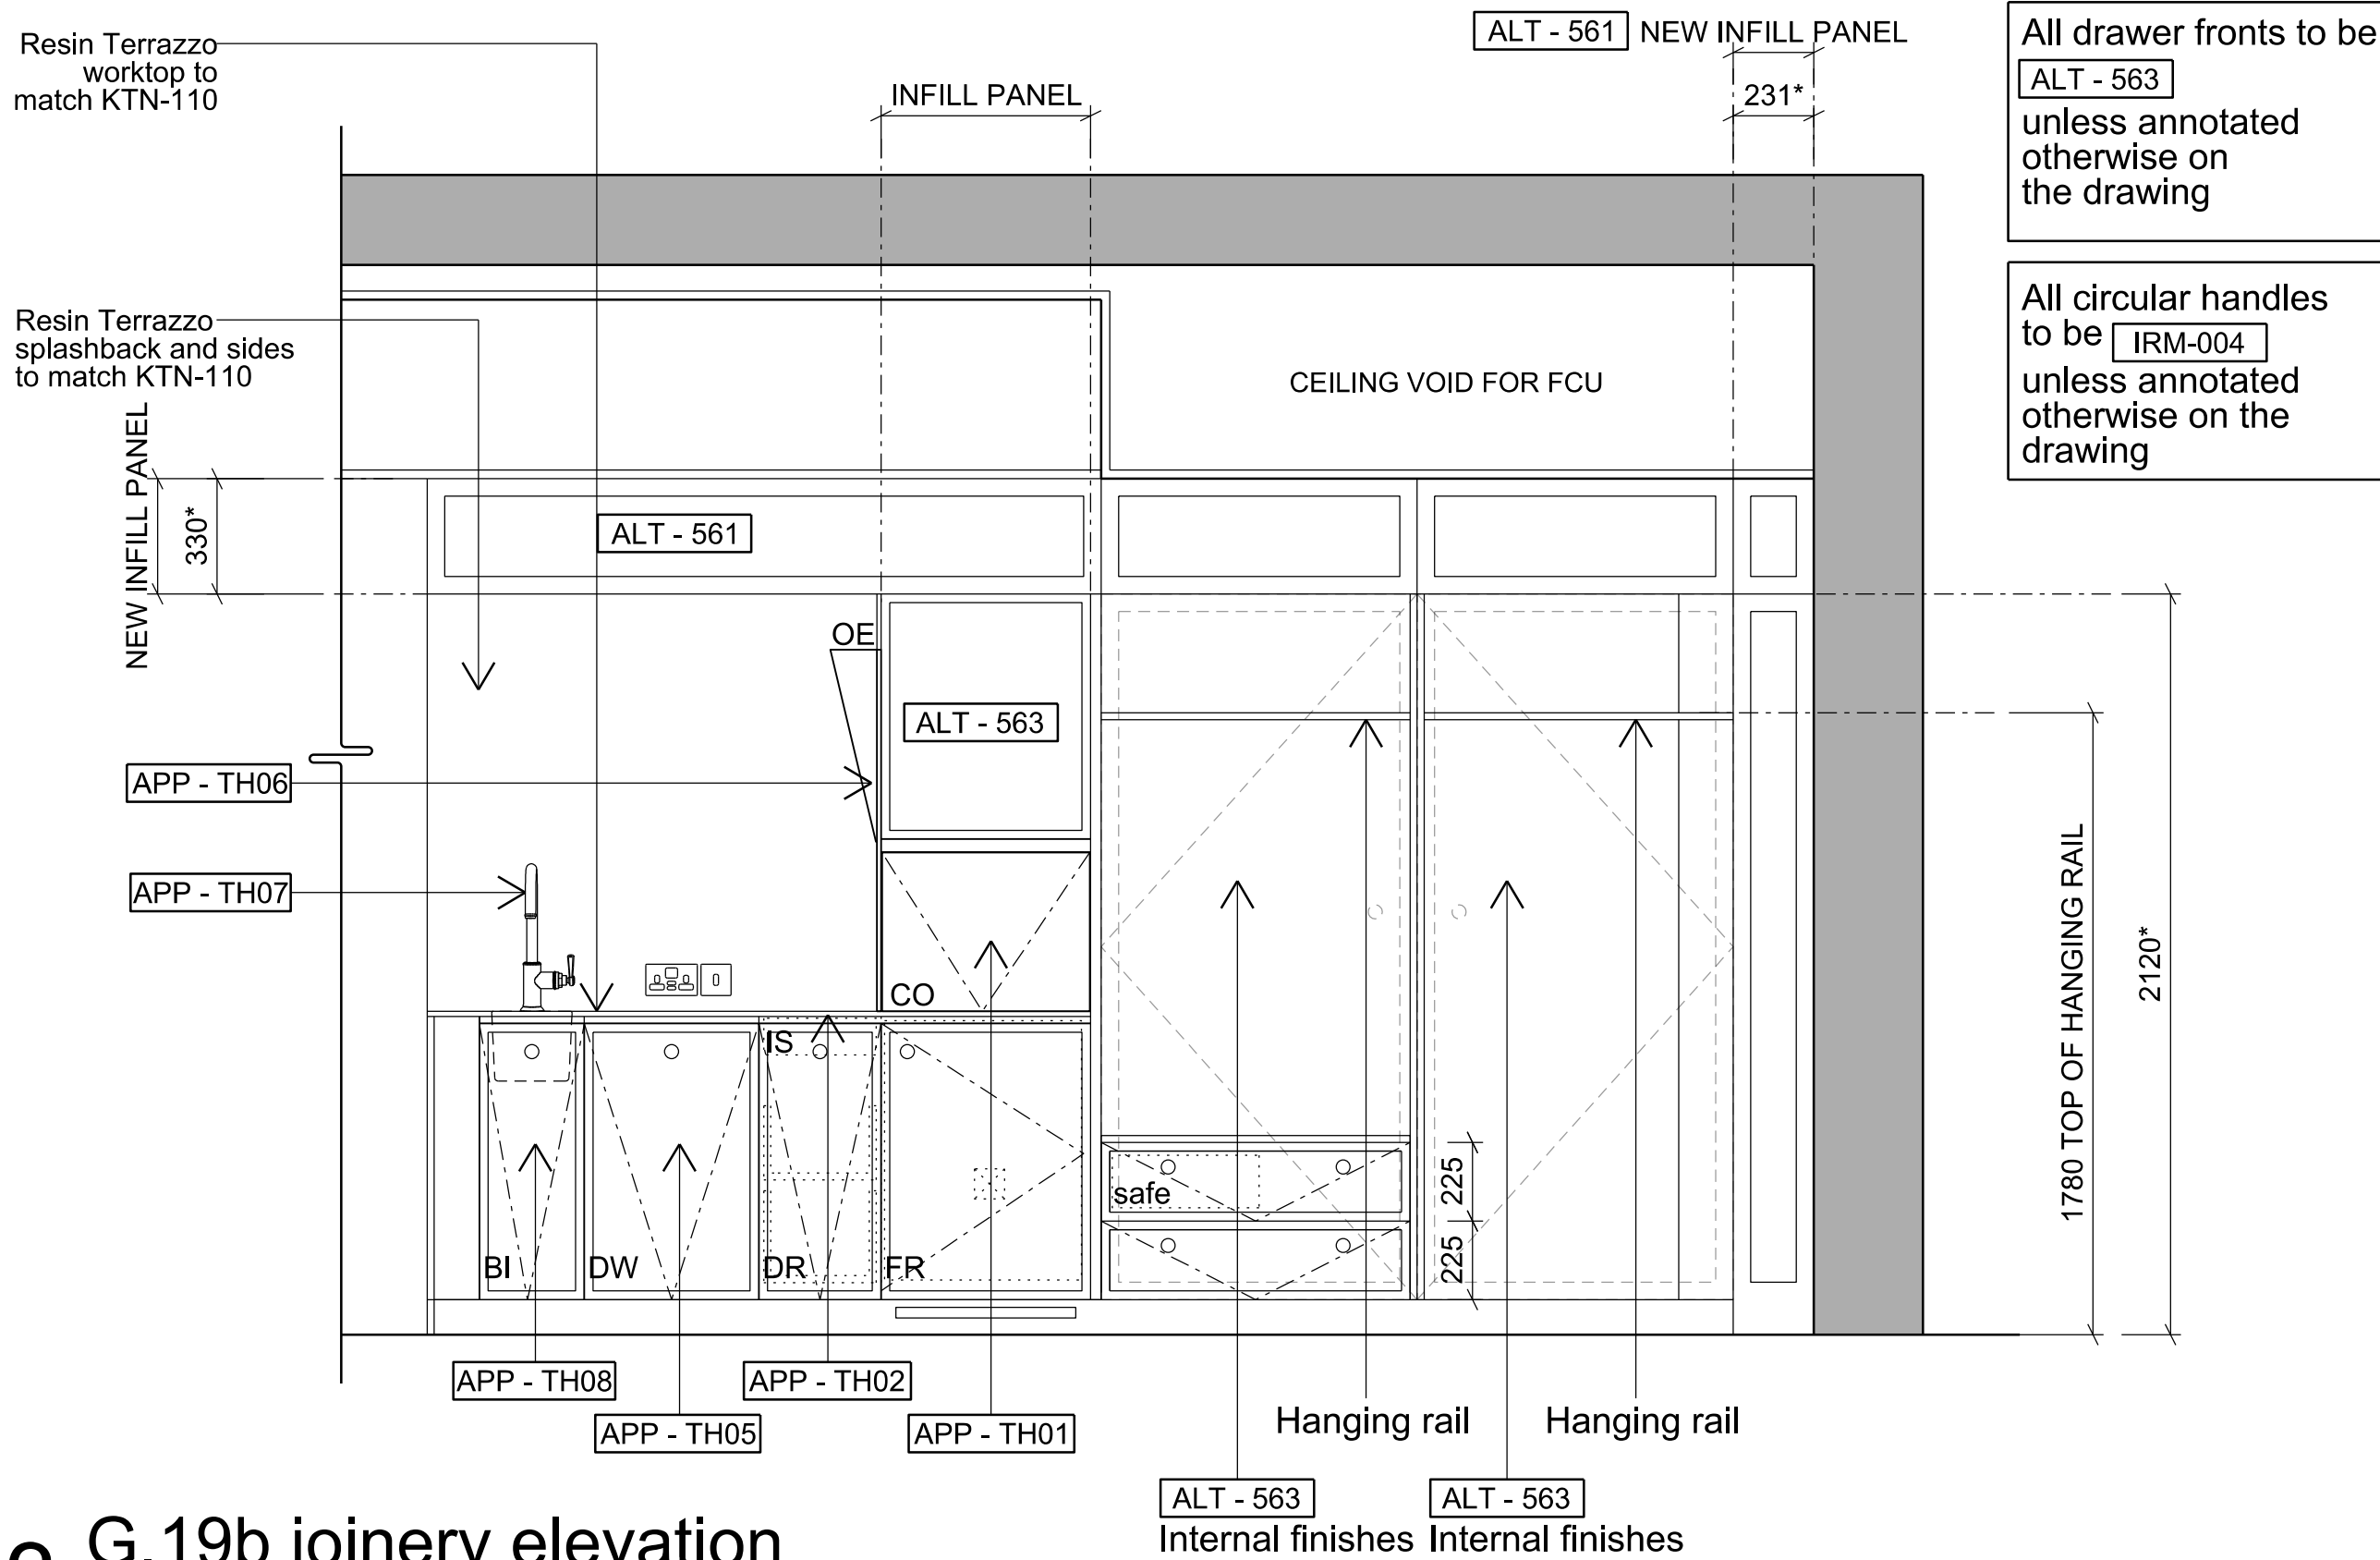

06

G.19b joinery elevation

1:20

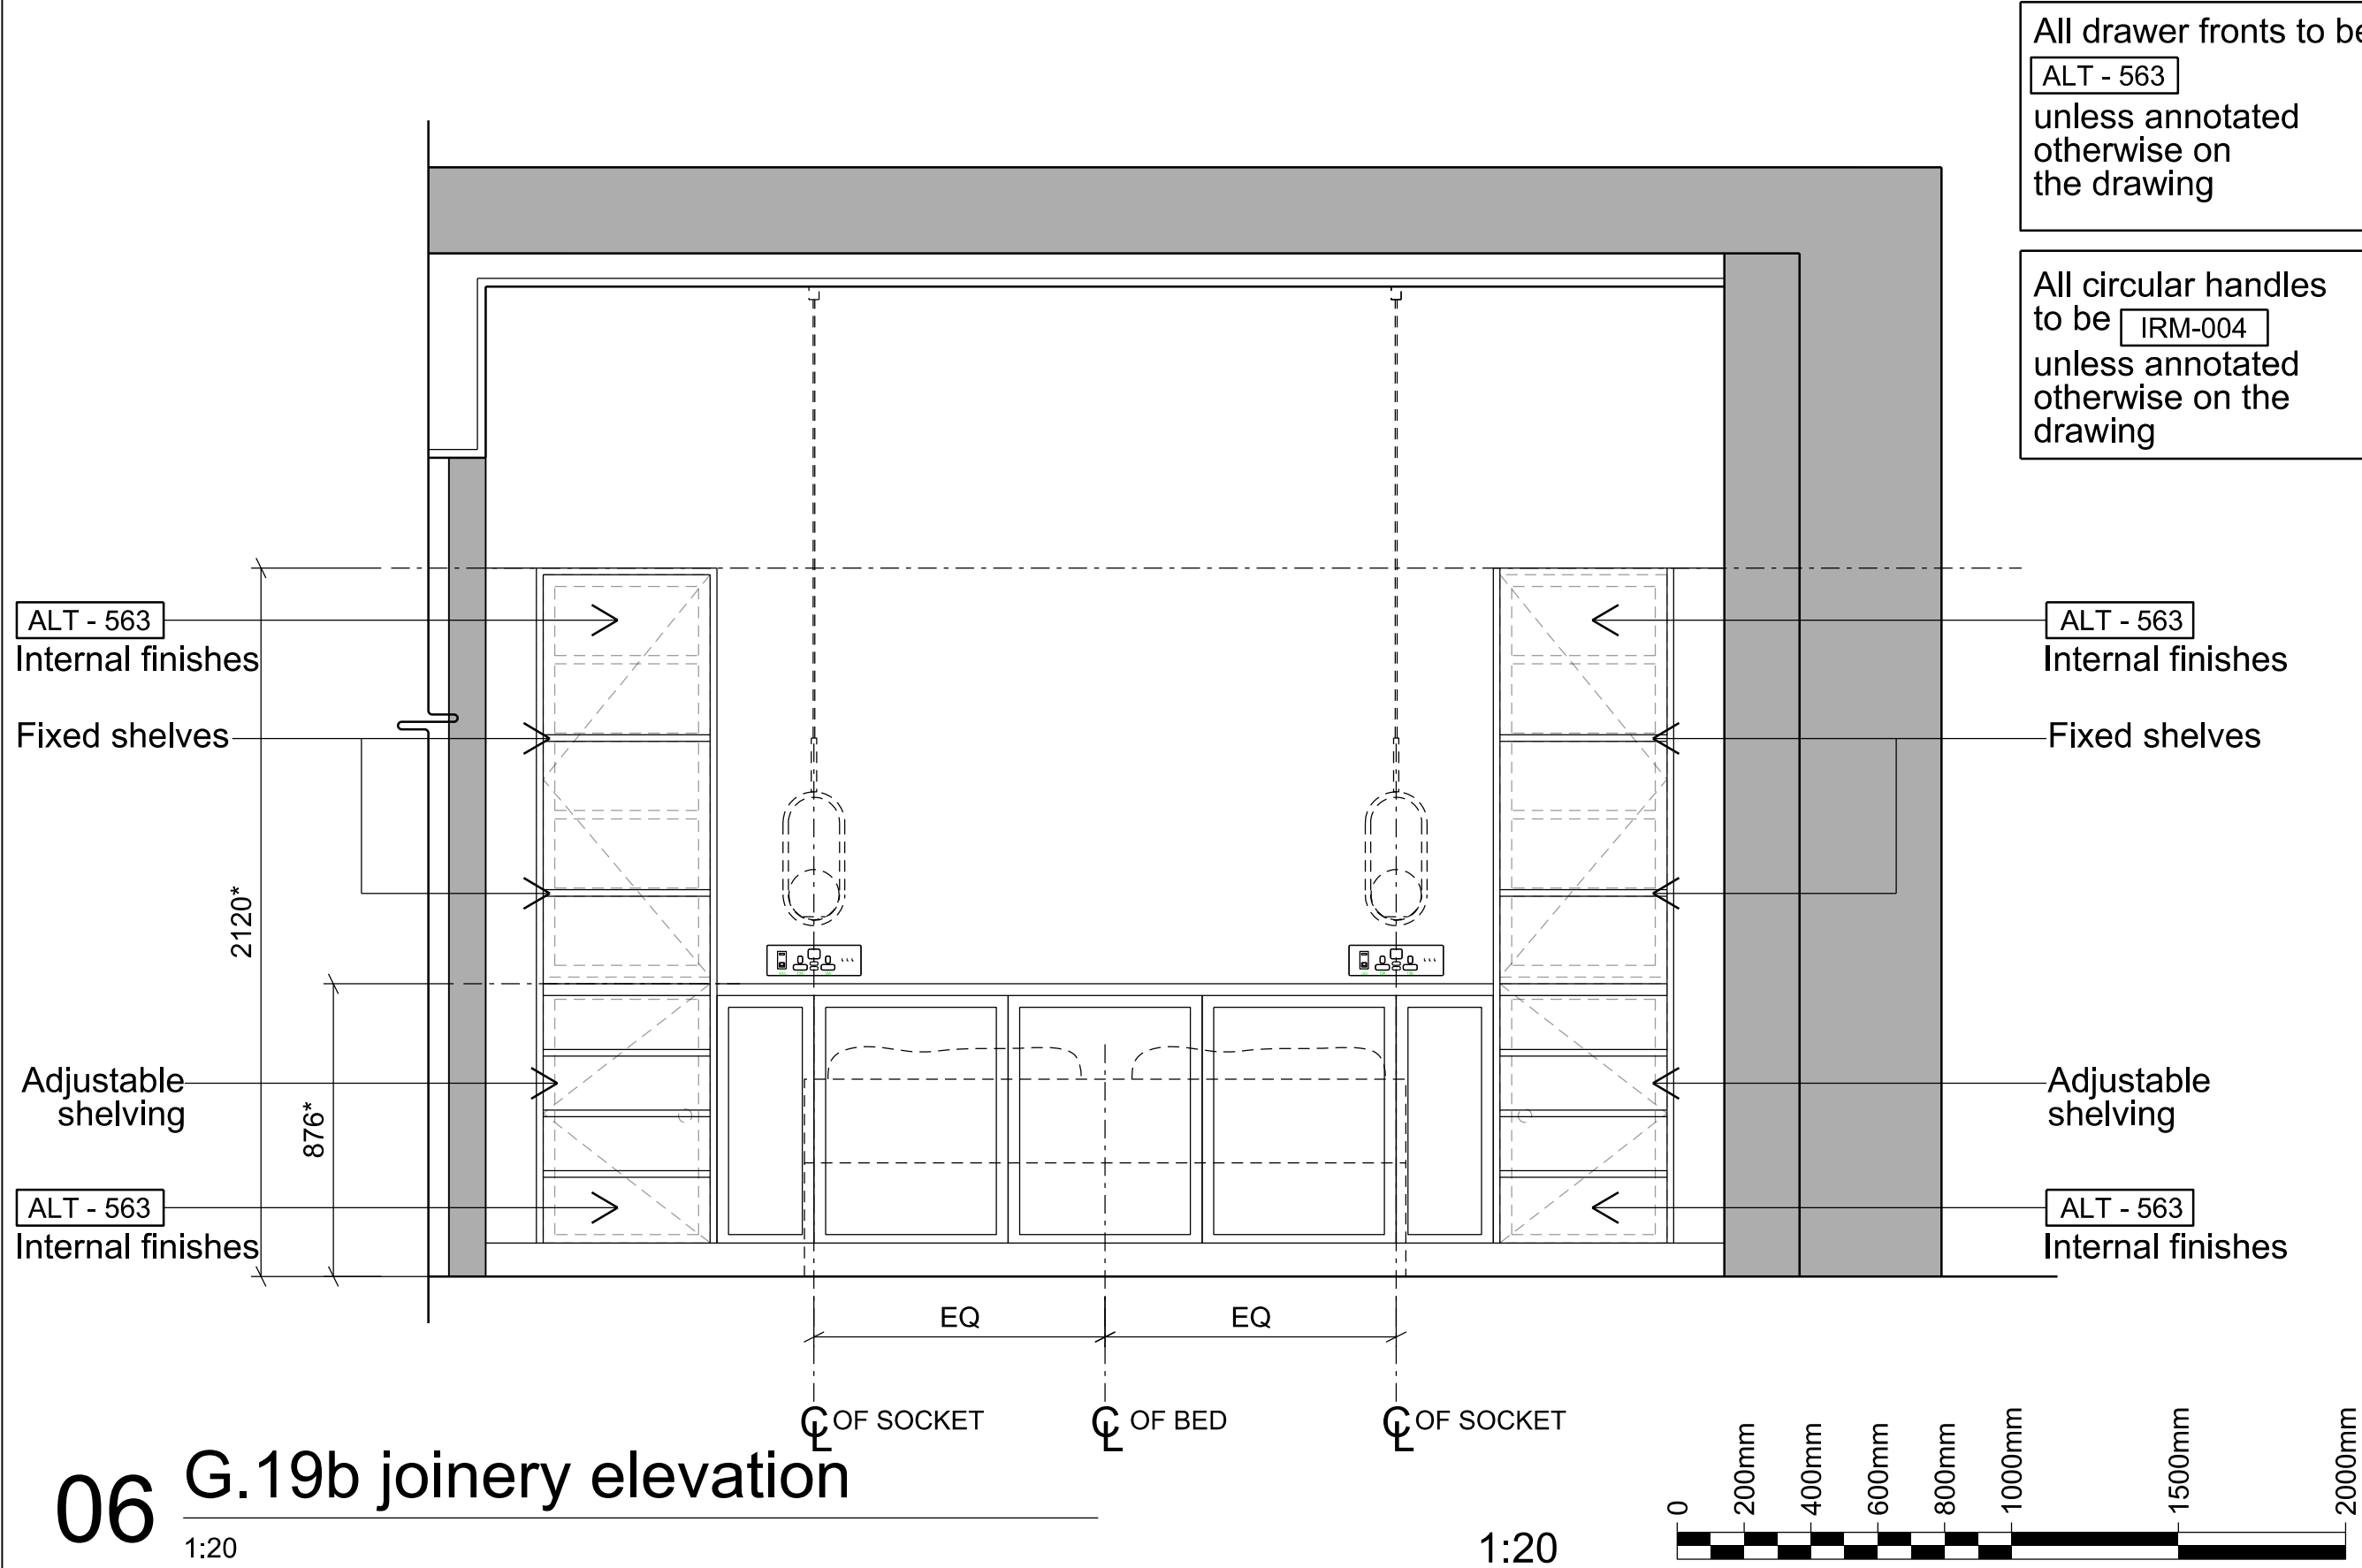

General Notes

1. Dimensions are in millimetres unless stated otherwise.
2. Levels are in metres AOD unless stated otherwise.
3. Dimensions govern. Do not scale off drawing.
4. All dimensions to be verified on site before proceeding.
5. All discrepancies to be notified in writing to Make Limited.

STAGE 4

DRAWING STATUS

make


32 Cleveland Street,
London, W1T 4JY

tel +44 (0) 20 7636 5151

info@makearchitects.com
www.makearchitects.com

Client
Crouch End (FEC) Limited
Ground Floor, 12 Stanhope Gate
London
W1K 1AW

Keyplan

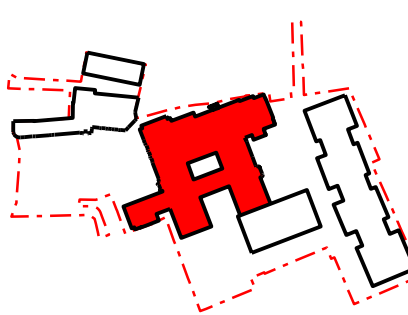

North



Project

Hornsey Town Hall

Drawing Title

Joinery details
G.19b
Deputy Borough Engineer's
Office

Scale

1: 20

Paper Size

@A1

Date

08.11.18

Project No.

1360

Draw No.

A5406


Rev No.

00

01

G.8 Joinery axonometric vingettes ALT-563


1:25

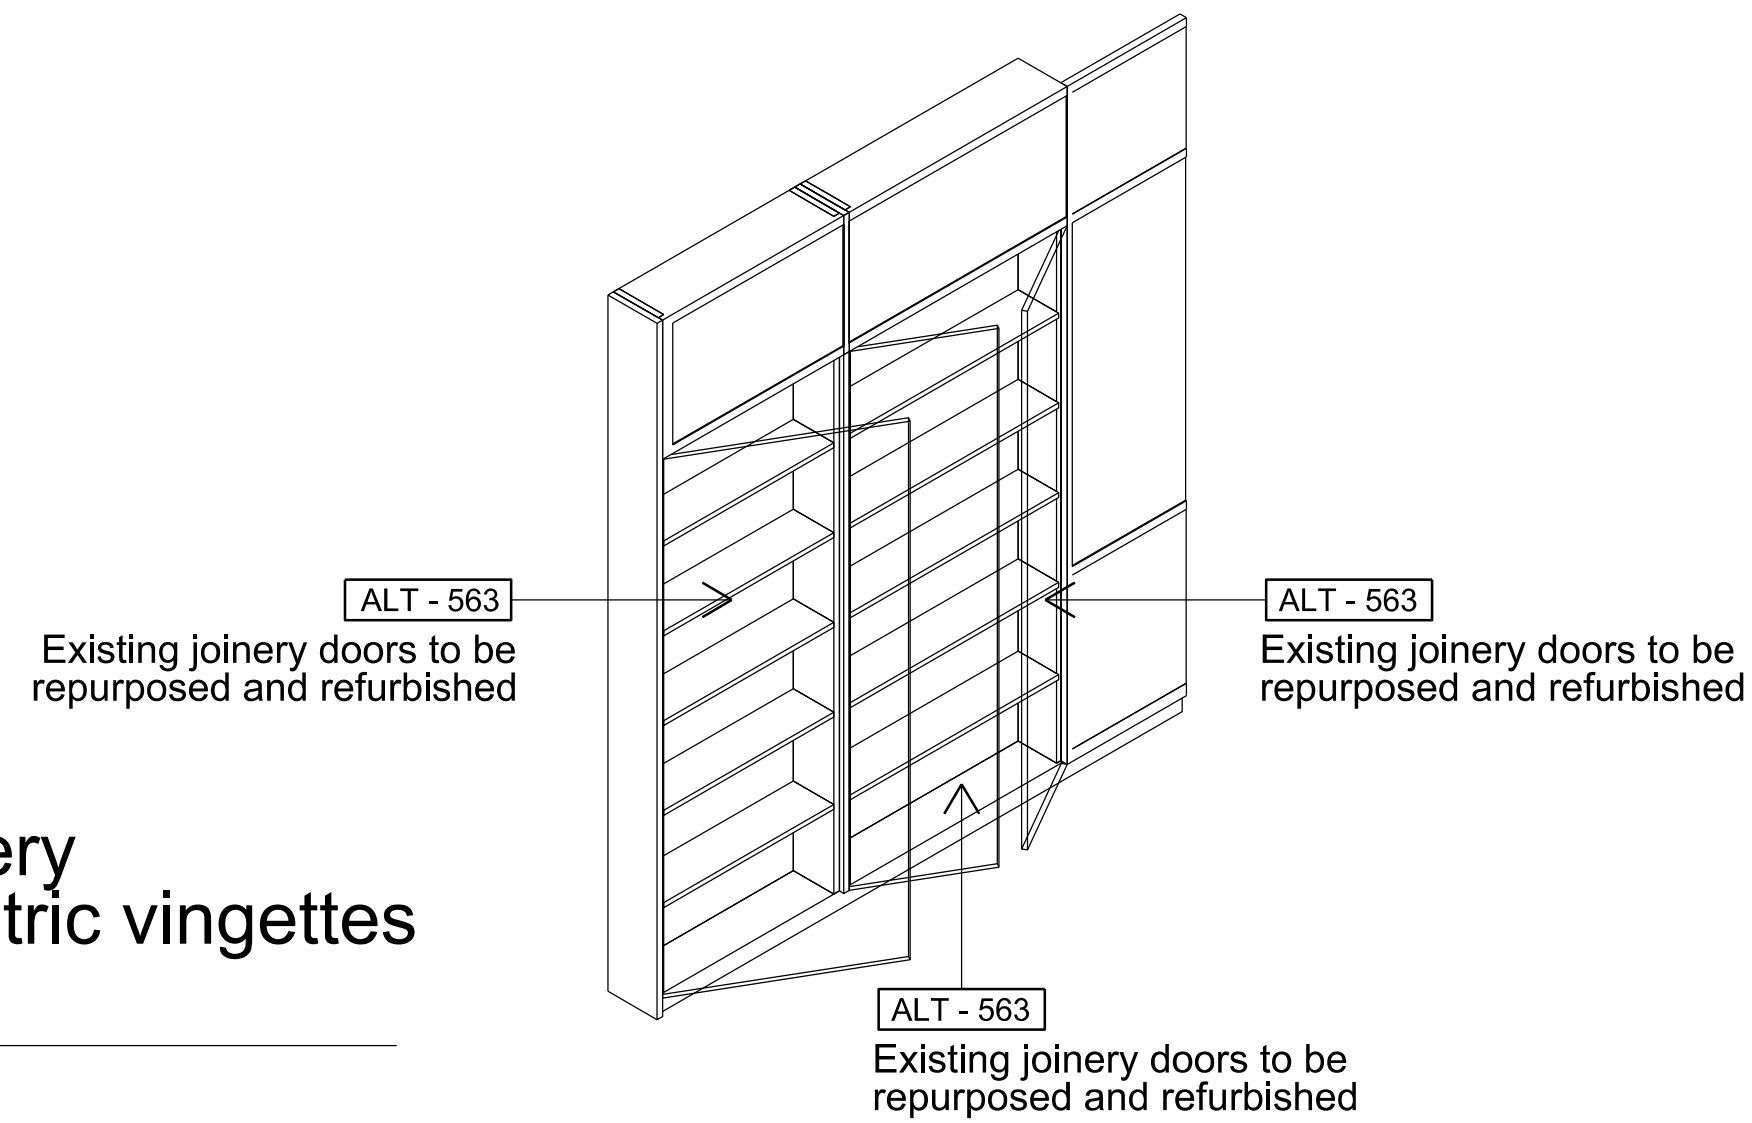

02

G.8 joinery plan


1:20

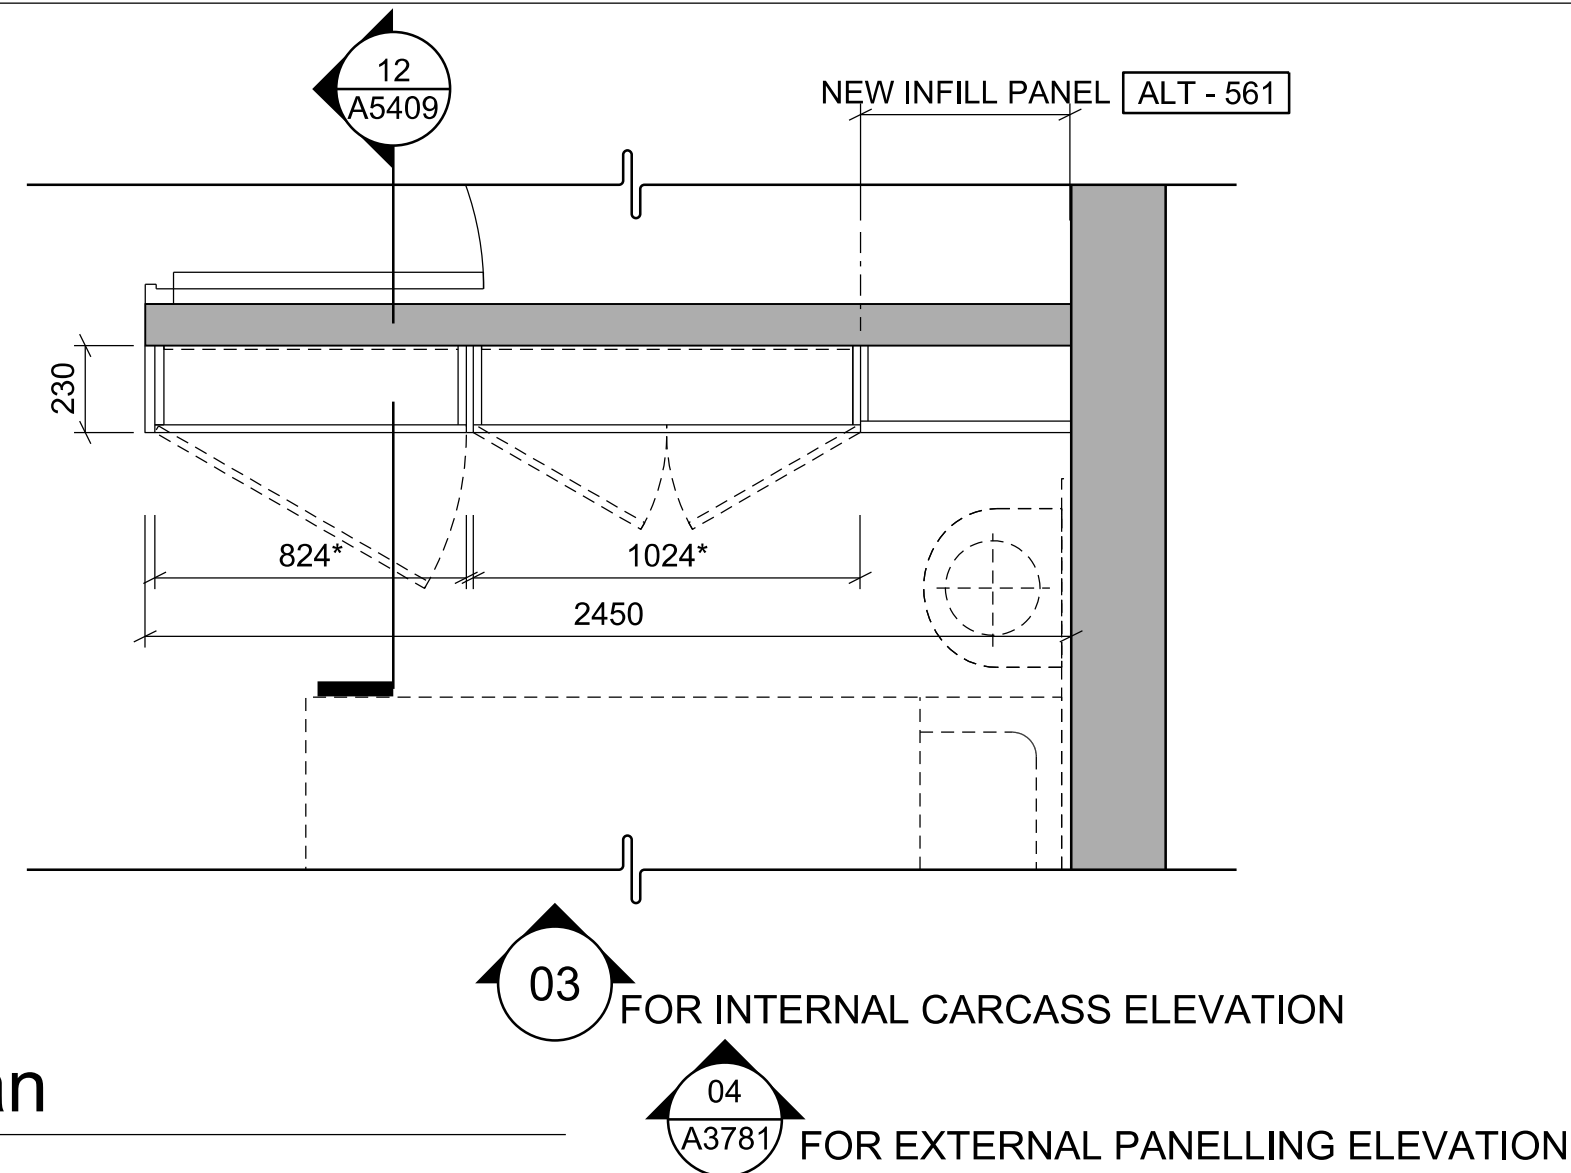

03

G.8 joinery elevation


1:20

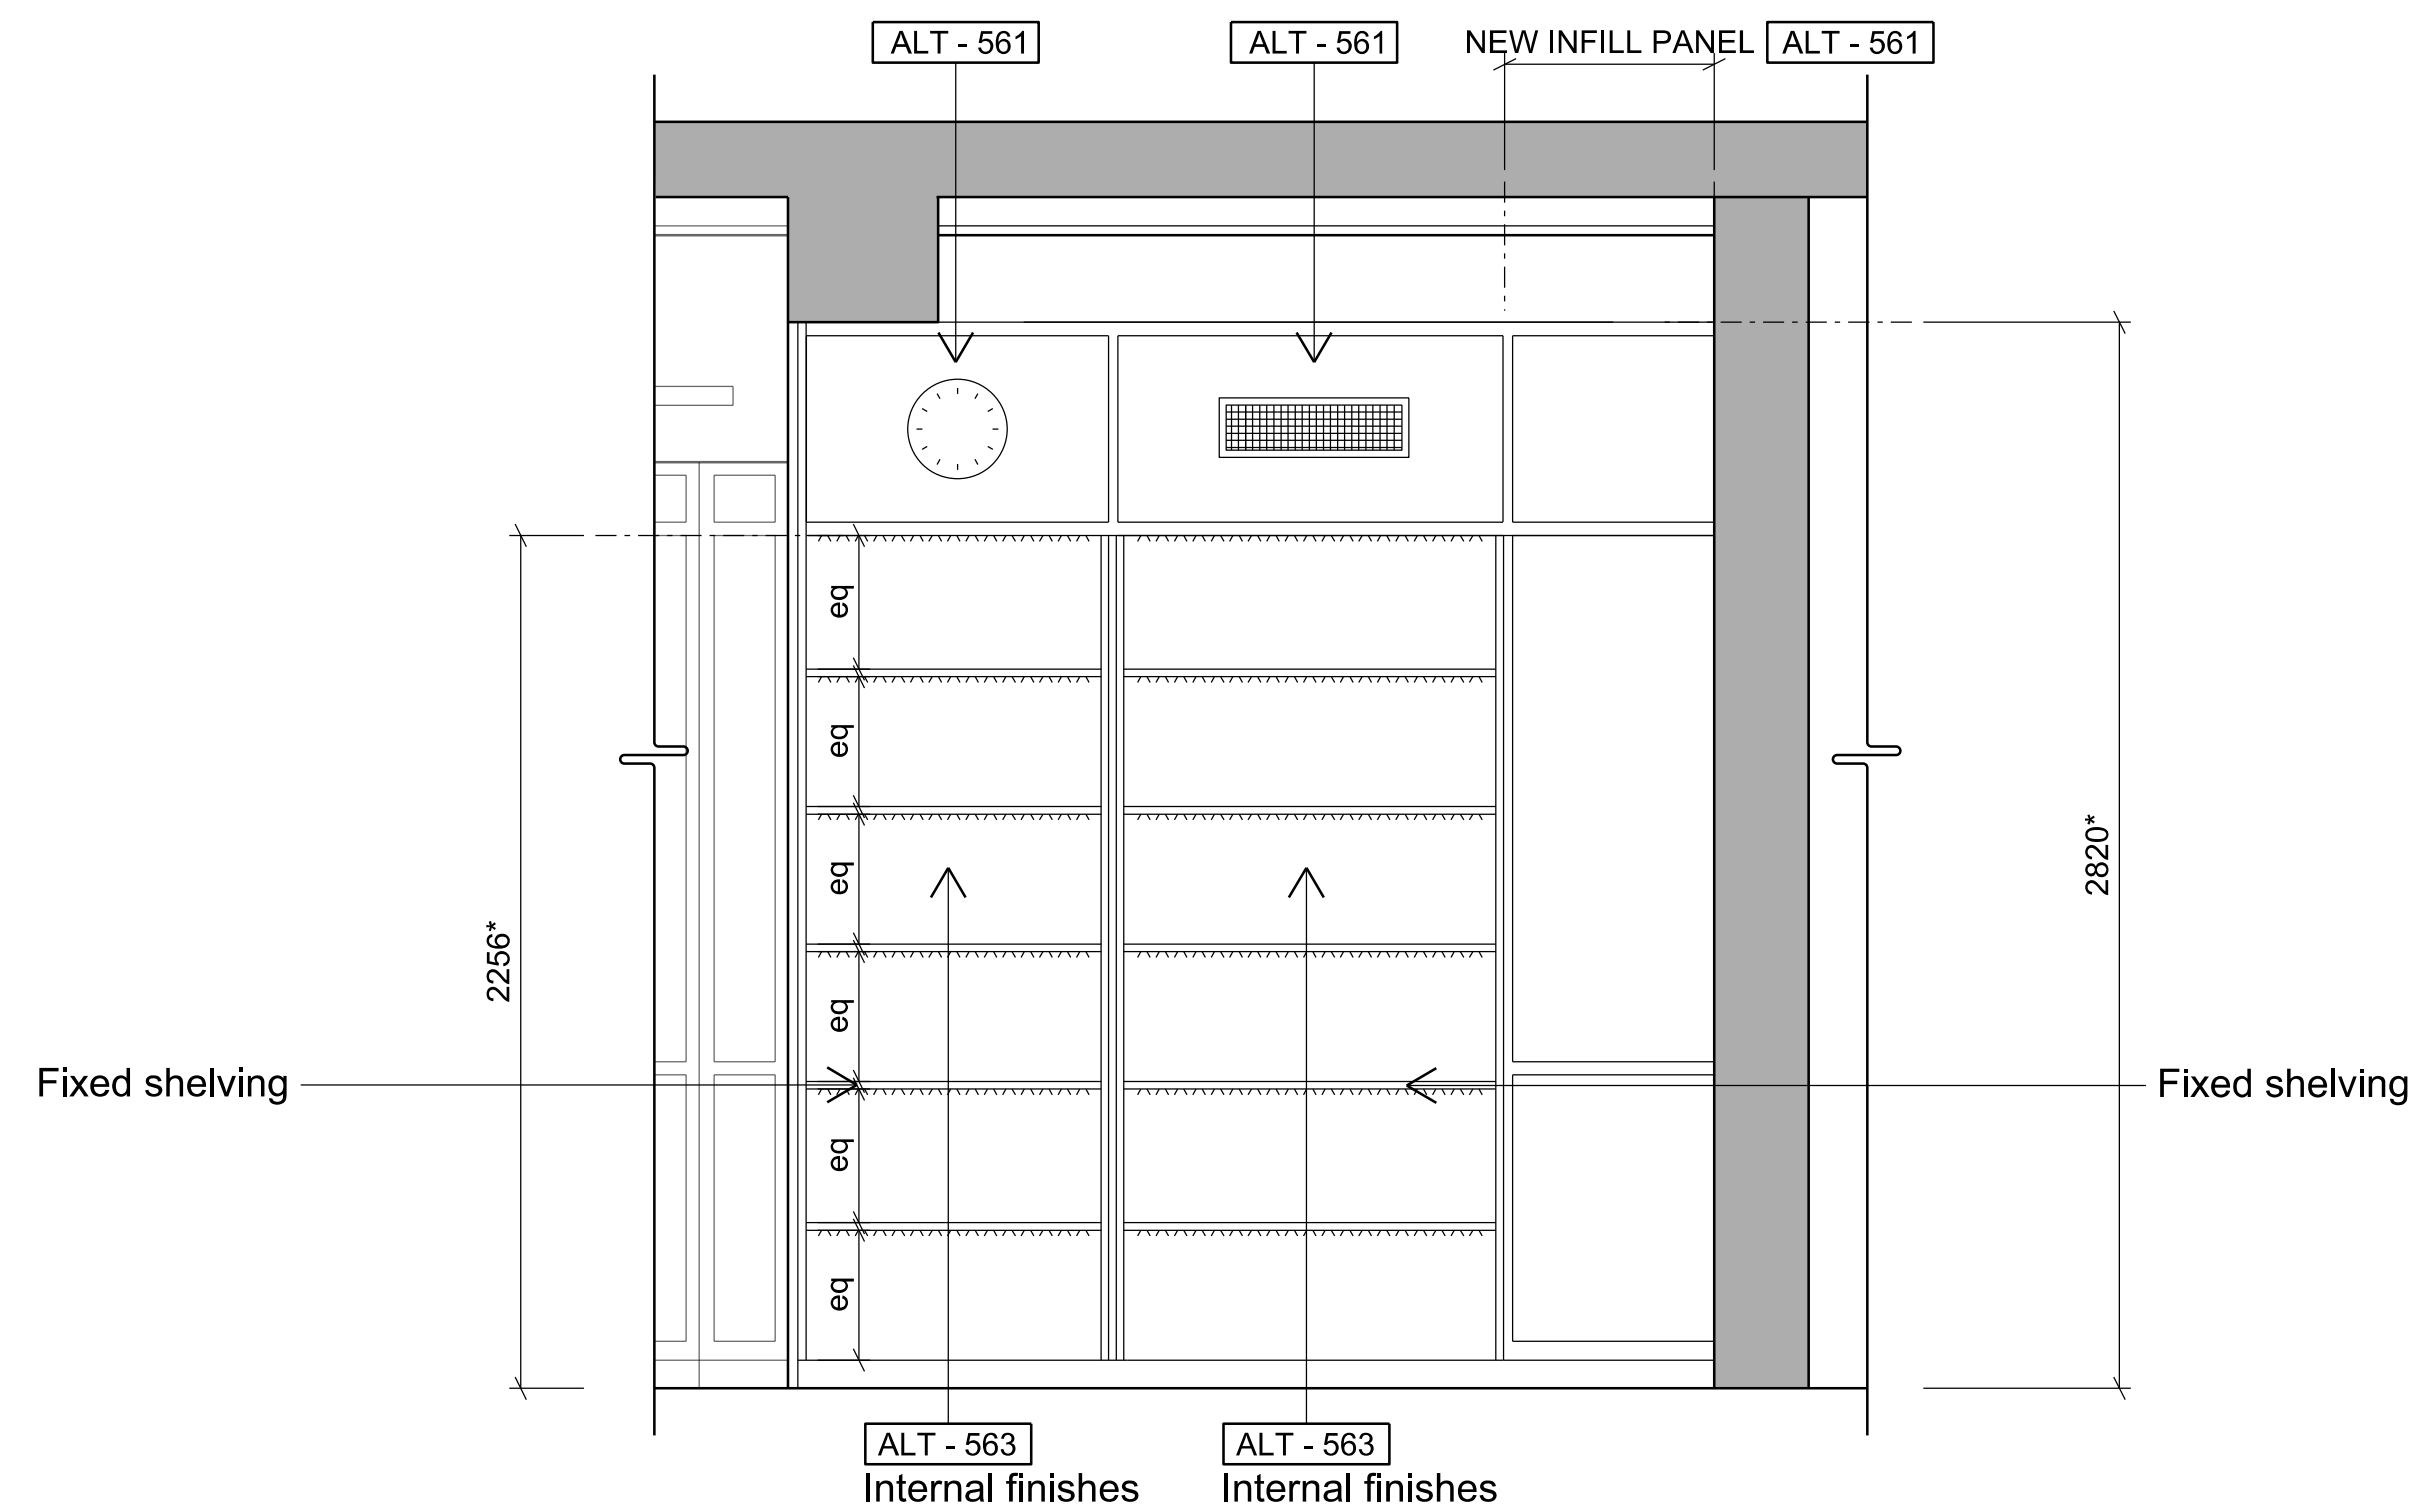

04

F.9 Joinery axonometric vingettes ALT-563


1:30

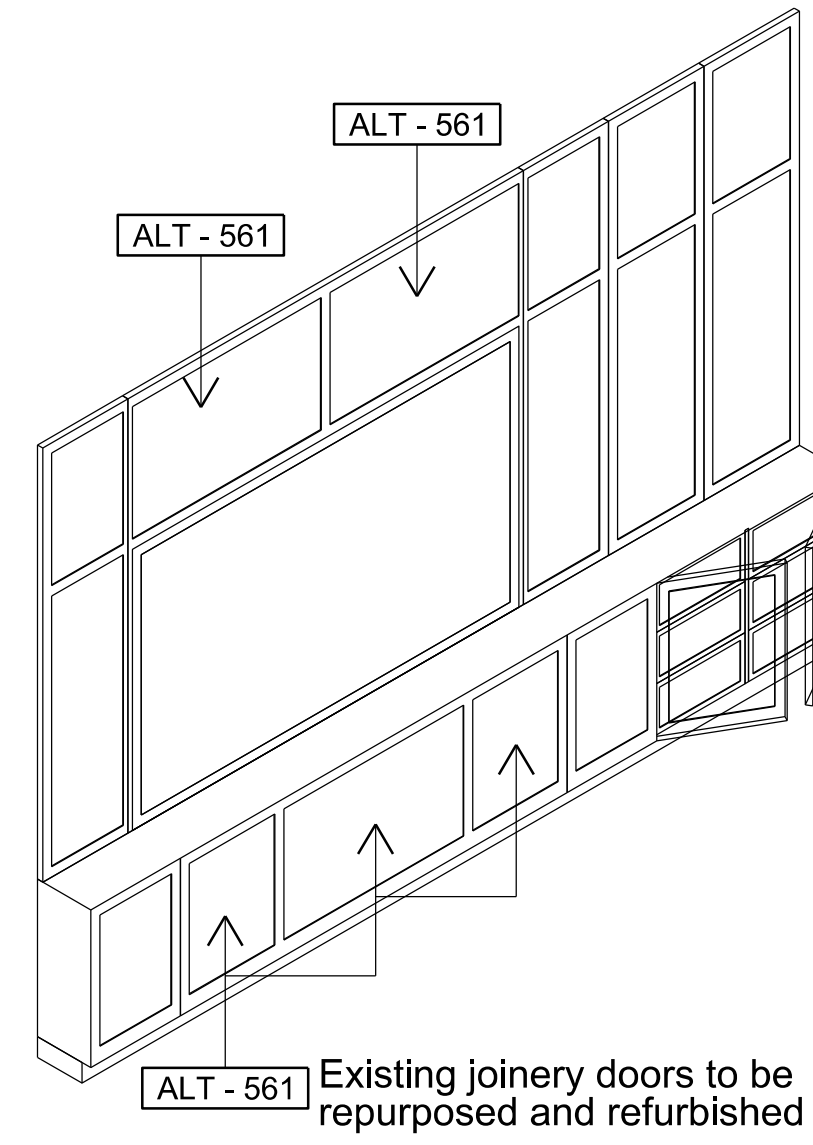

05

F.9 joinery plan


1:20

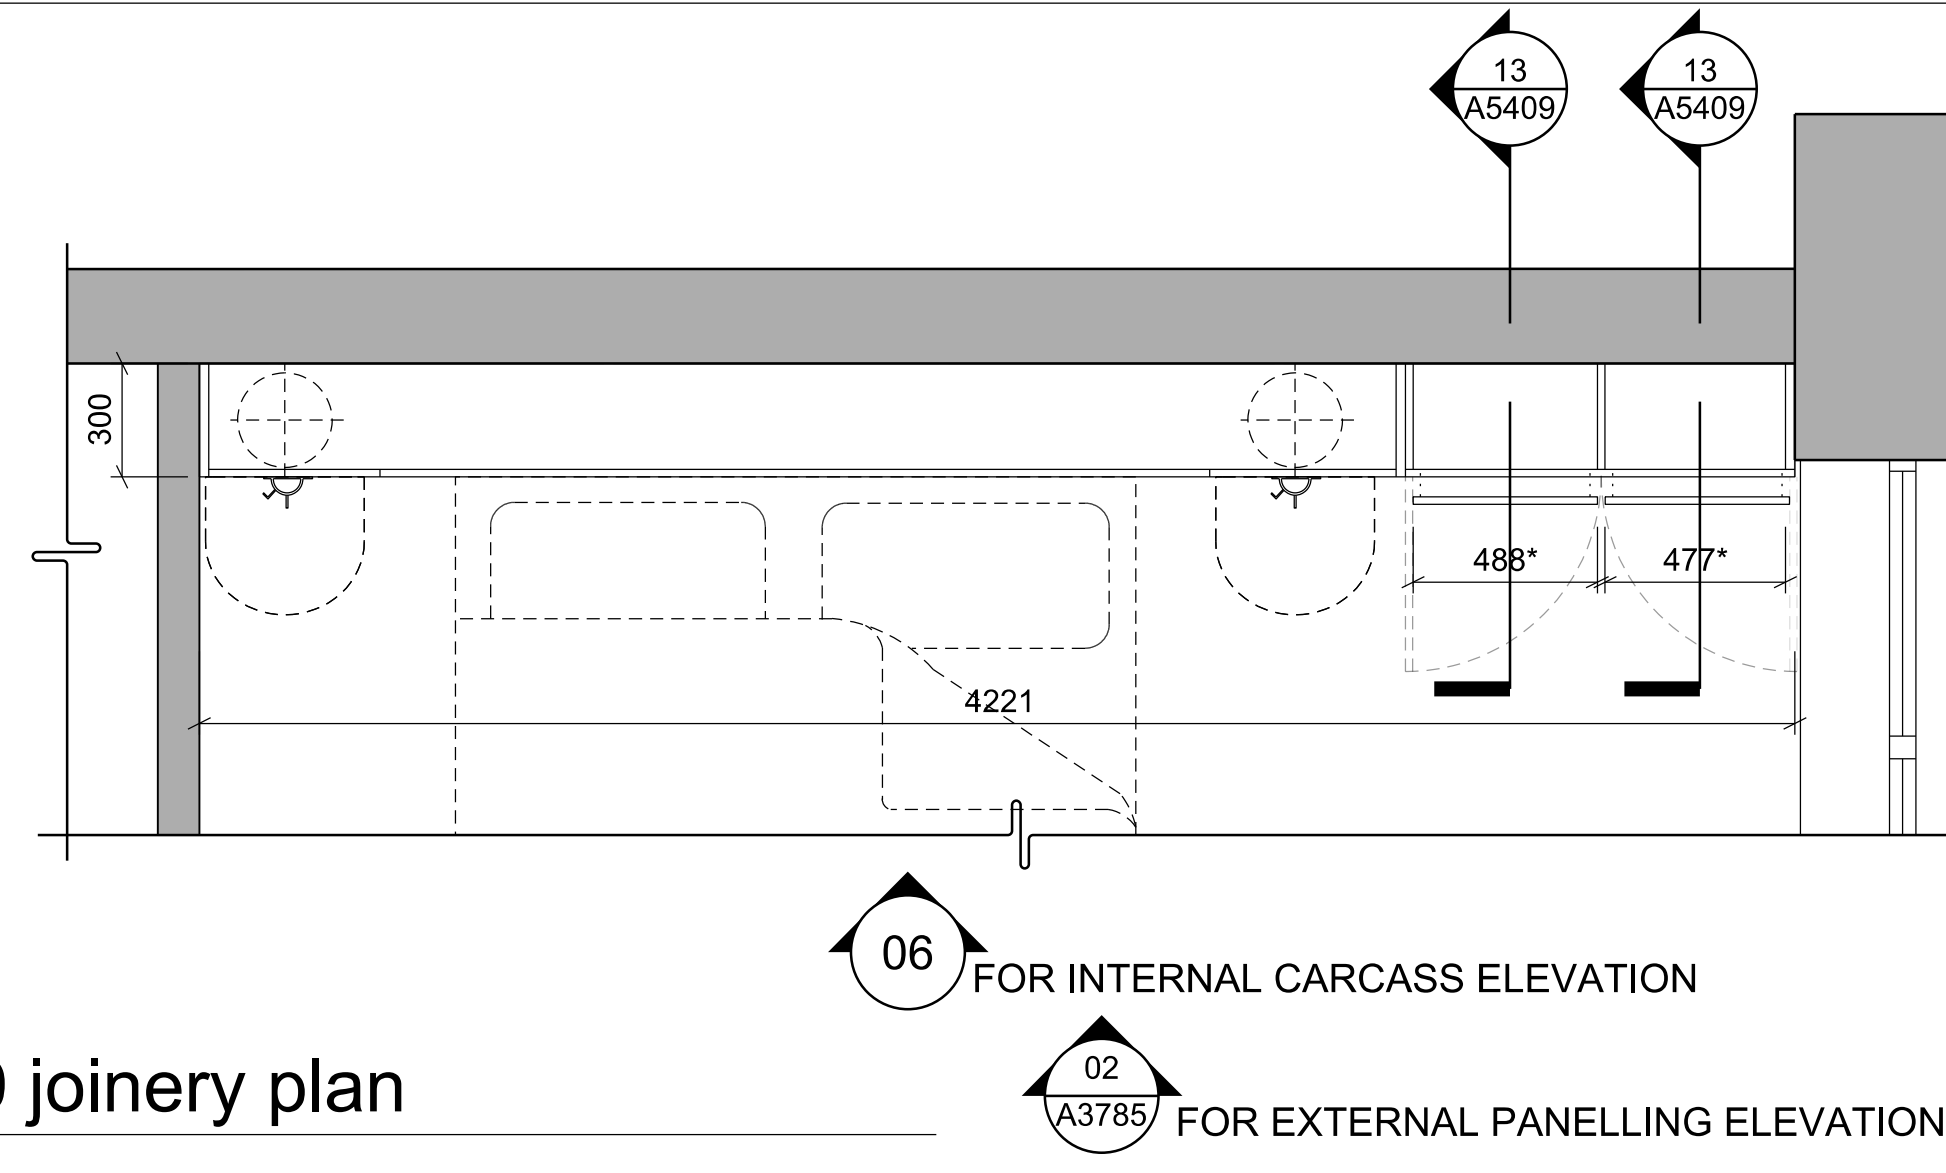

06

F.9 joinery elevation

1:20

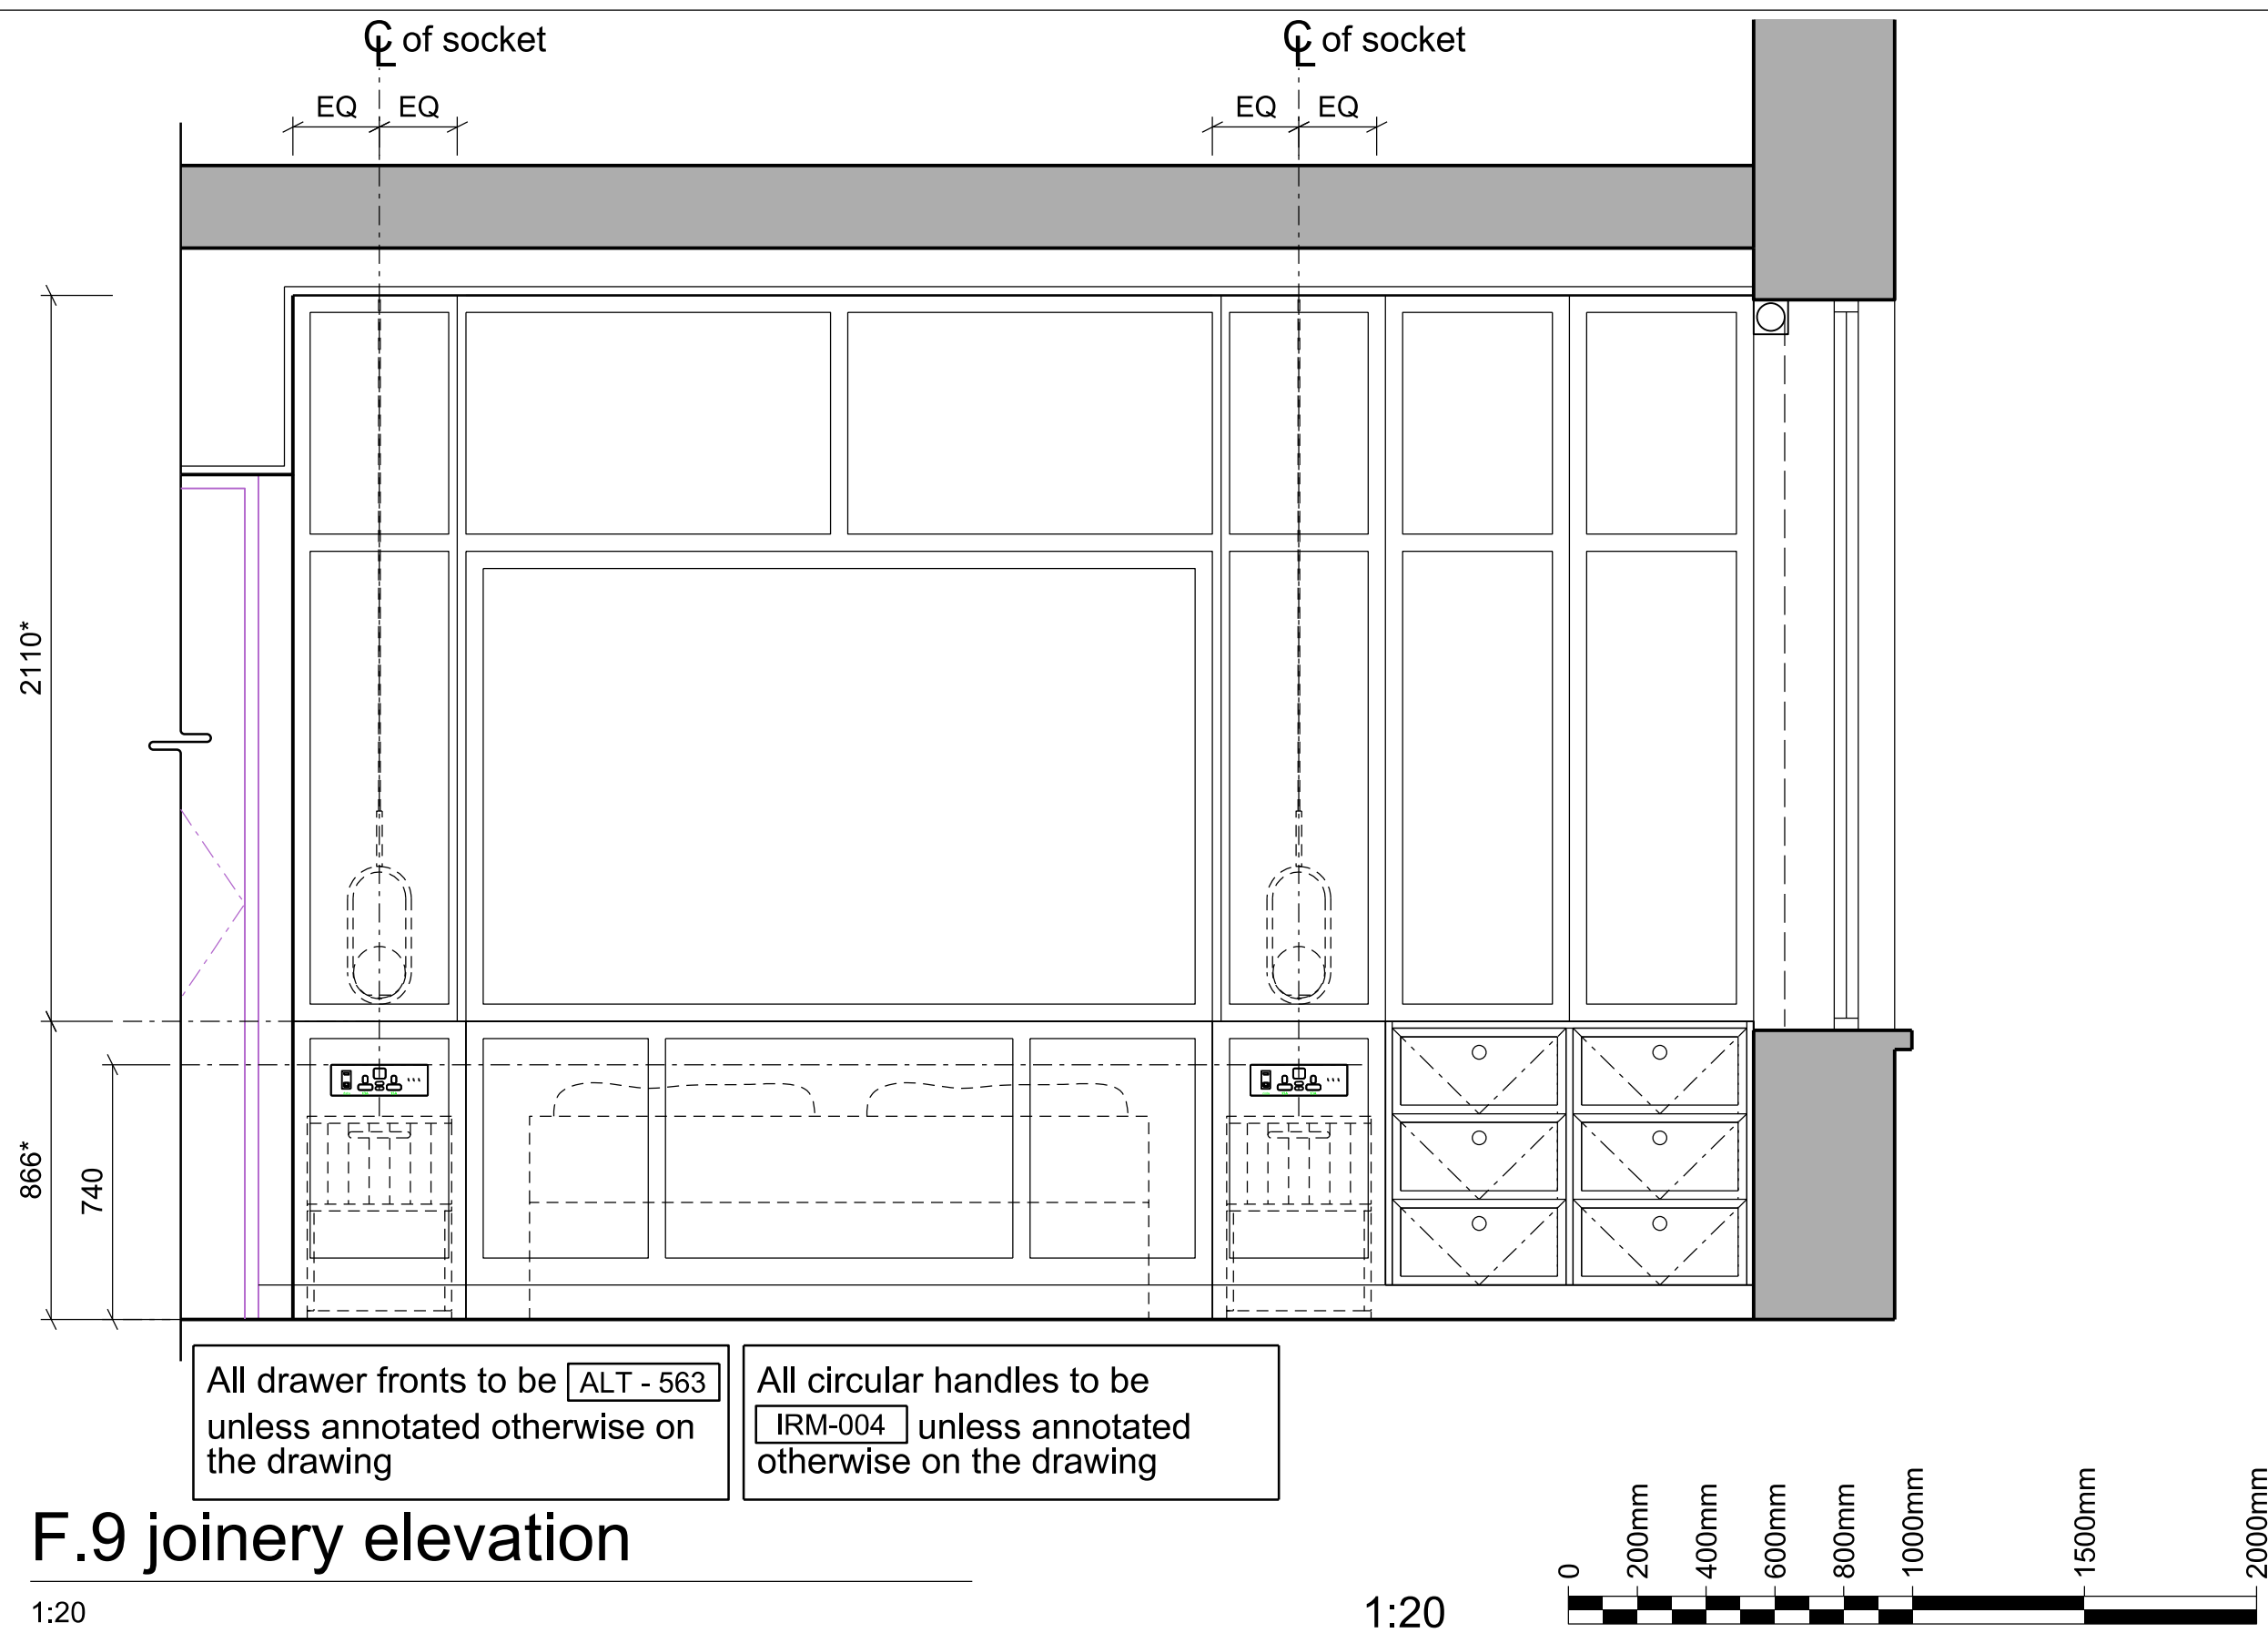

General Notes

1. Dimensions are in millimetres unless stated otherwise.
2. Levels are in metres AOD unless stated otherwise.
3. Dimensions govern. Do not scale off drawing.
4. All dimensions to be verified on site before proceeding.
5. All discrepancies to be notified in writing to Make Limited.

00	27/11/18	Stage 4 For Tender	RK
Rev	Date	Reason For Issue	Chk

STAGE 4


DRAWING STATUS

make32 Cleveland Street,
London, W1T 4JY

tel +44 (0) 20 7636 5151

info@makearchitects.com
www.makearchitects.comClient
Crouch End (FEC) Limited
Ground Floor, 12 Stanhope Gate
London
W1K 1AW

Keyplan

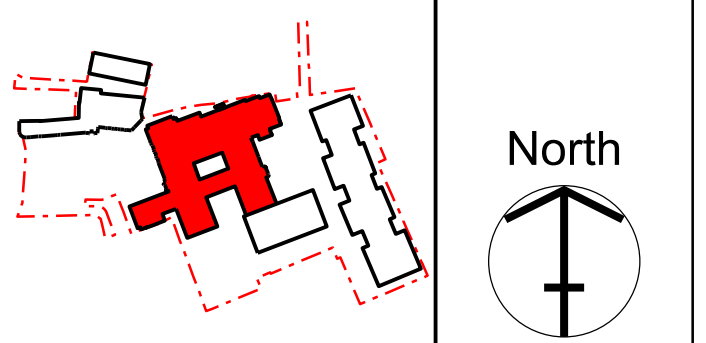

Project

Hornsey Town Hall

Drawing Title


Joinery details
F.9 & G.8
Deputy Borough Engineer
& Town Clerk

Scale	Paper Size	Date
1:20	@A1	08.11.18
Project No.	Draw No.	Rev No.
1360	A5407	00

01

G.25 Joinery
axonometric vinettes
ALT-563


1:25

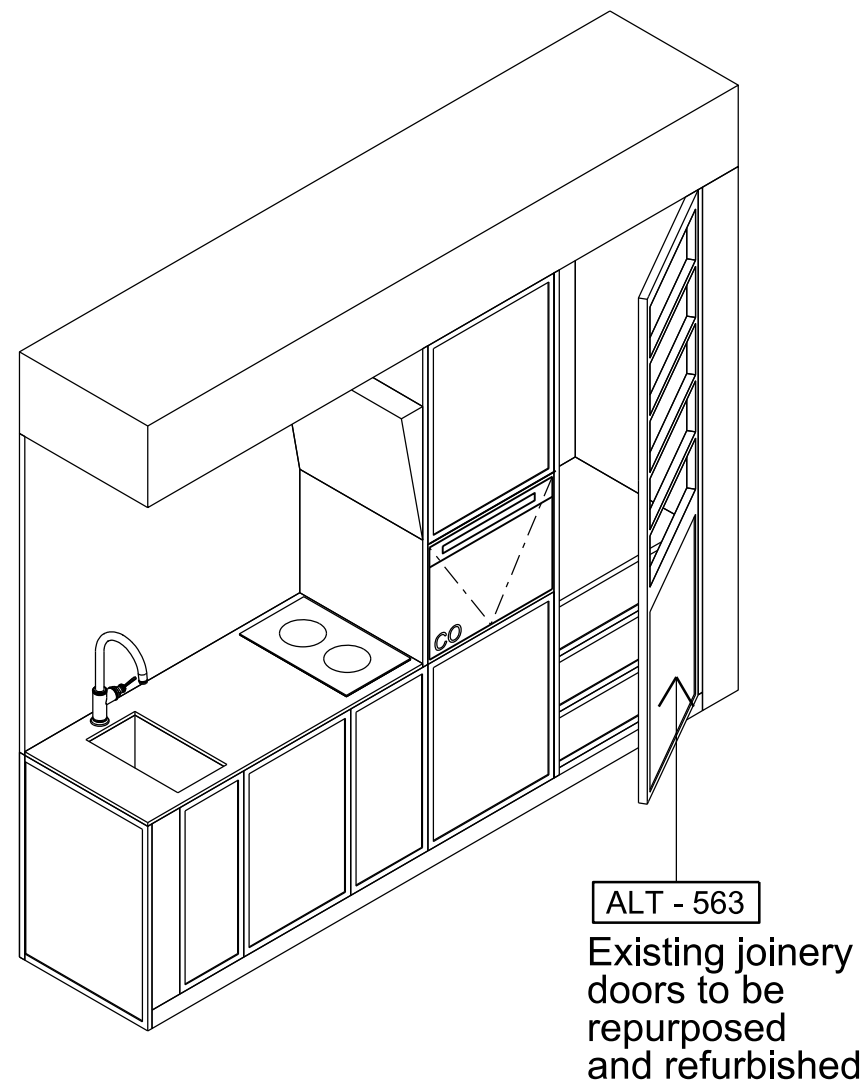ALT - 563
Existing joinery
doors to be
repurposed
and refurbished

02

G.25 joinery plan

1:20

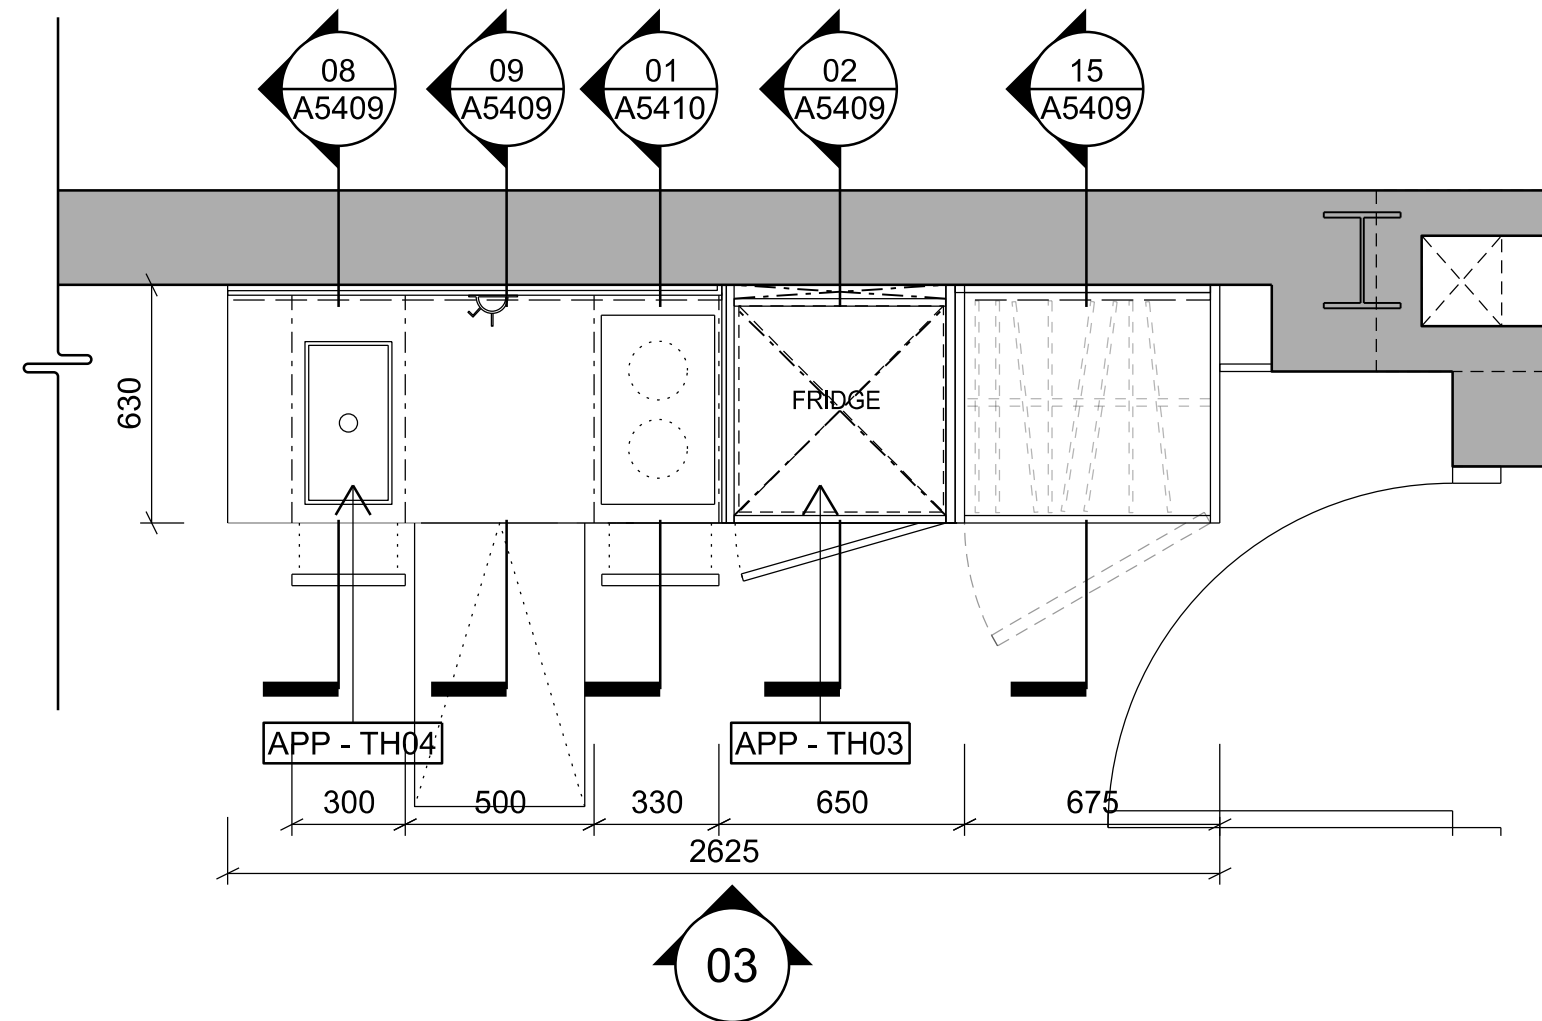


03

03

G.25 joinery elevation


1:20

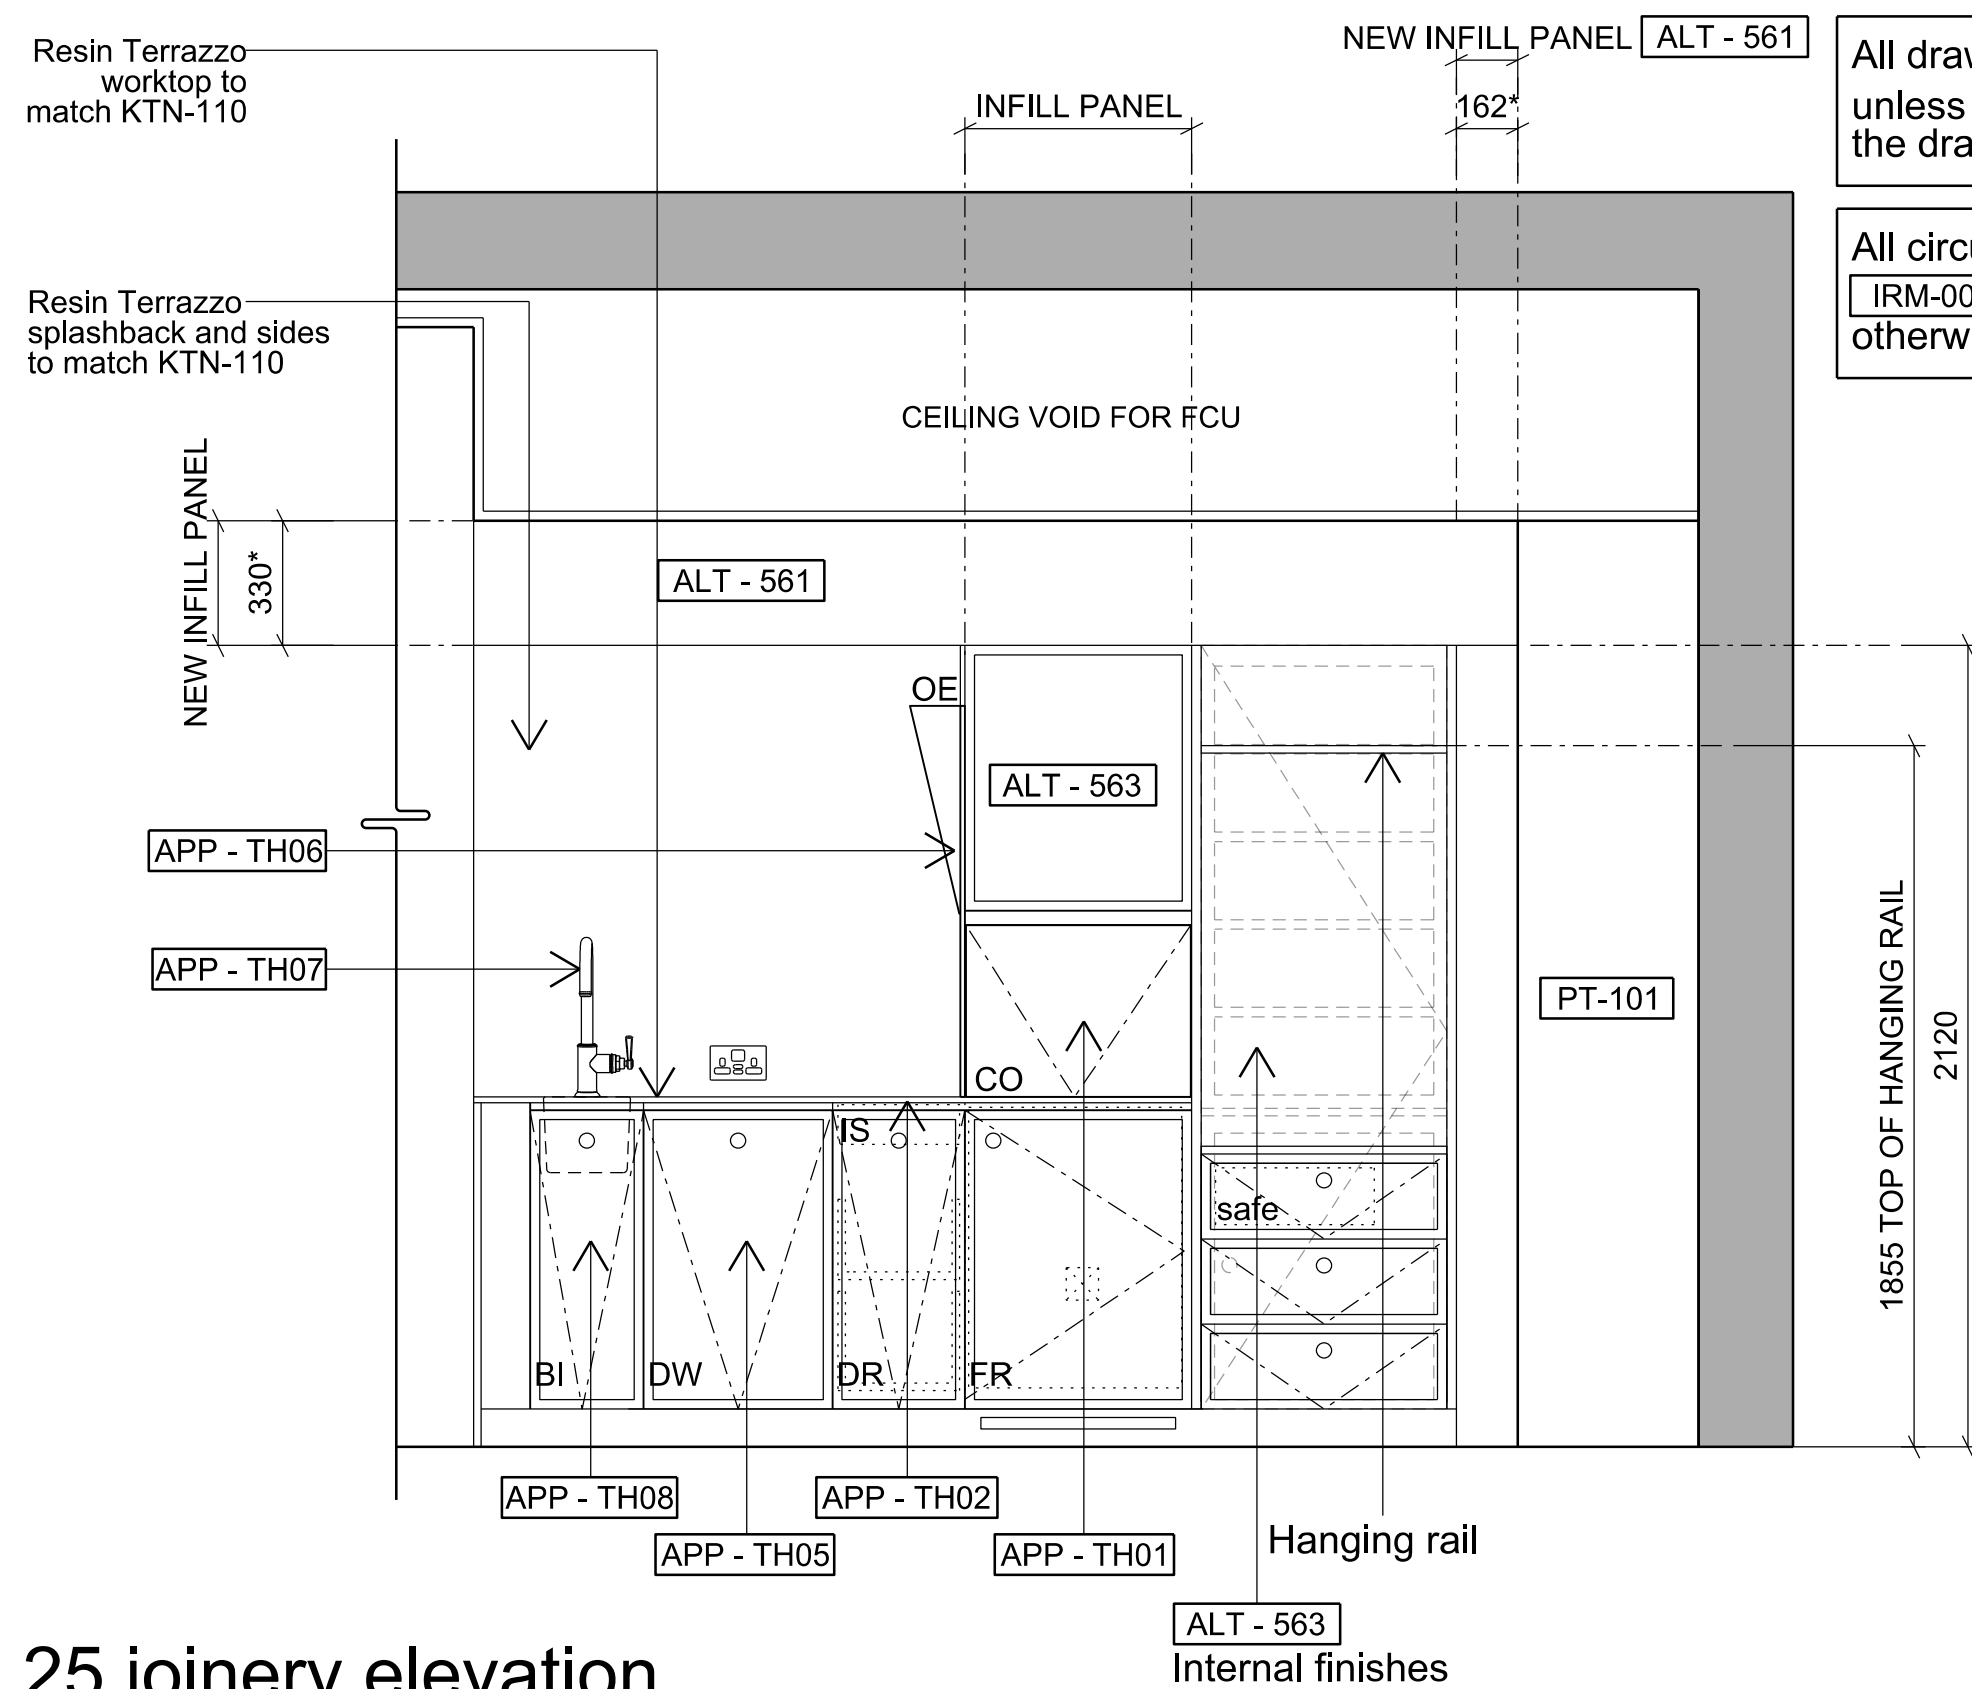ALT - 563
Internal finishes

04

G.25 Joinery
axonometric vinettes
ALT-563


1:25

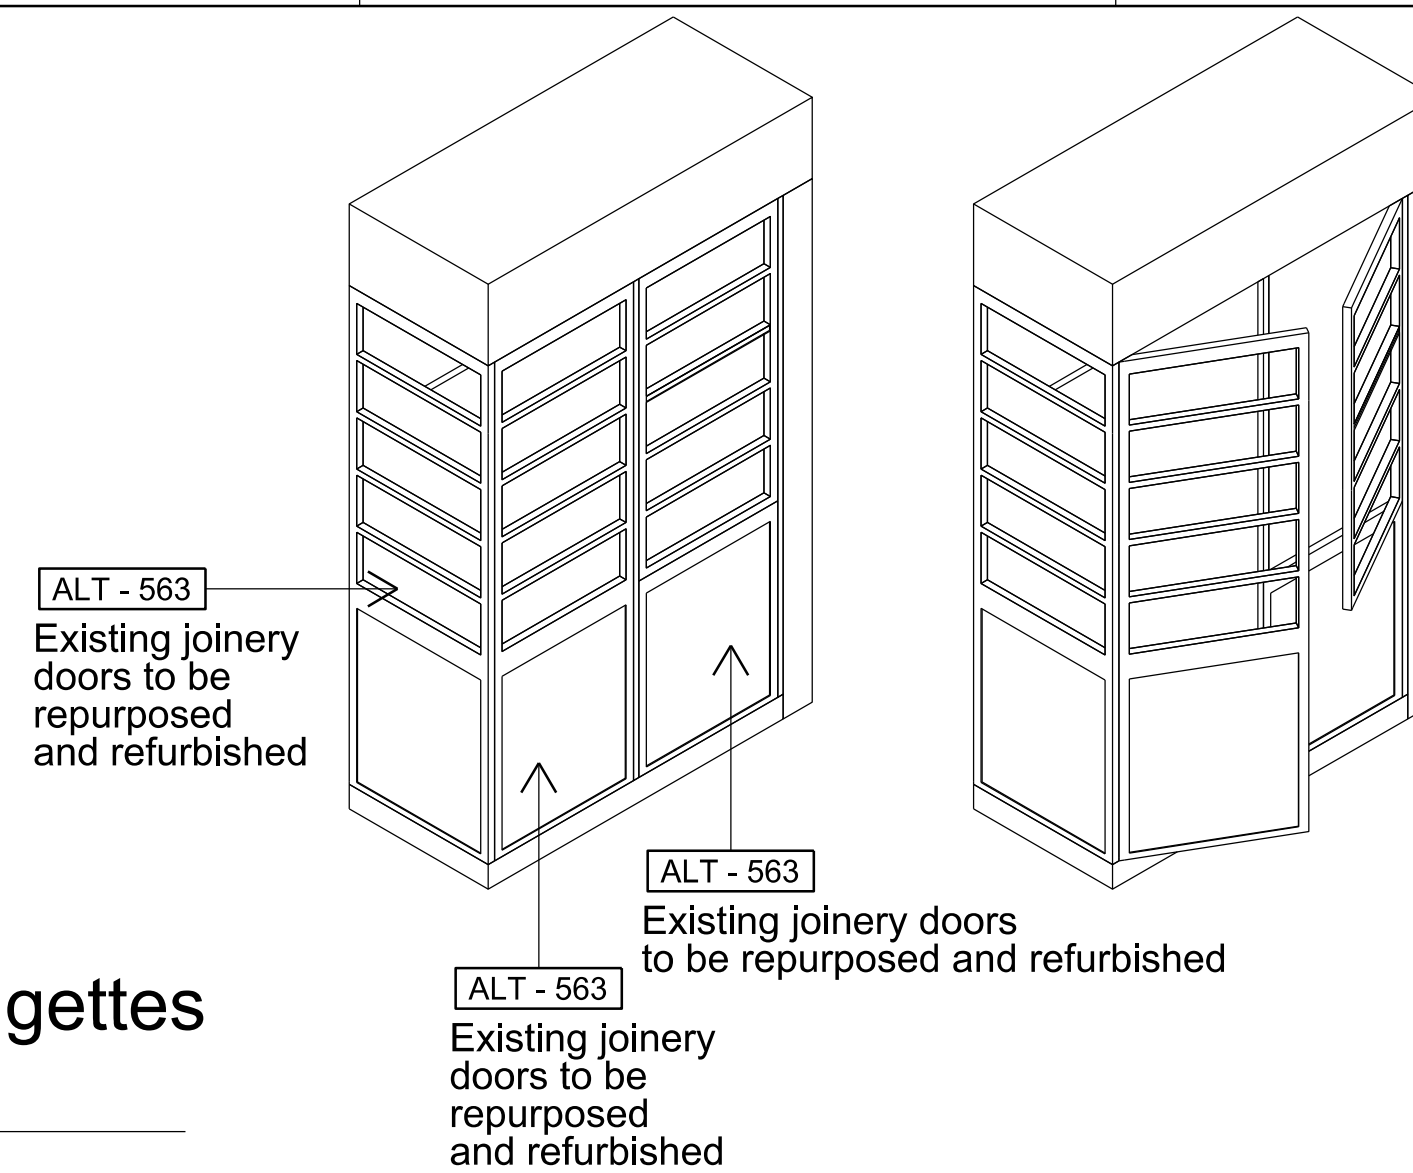ALT - 563
Existing joinery
doors to be
repurposed
and refurbishedALT - 563
Existing joinery
doors to be
repurposed
and refurbishedALT - 563
Existing joinery doors
to be repurposed and refurbished

05

G.25 joinery plan

1:20

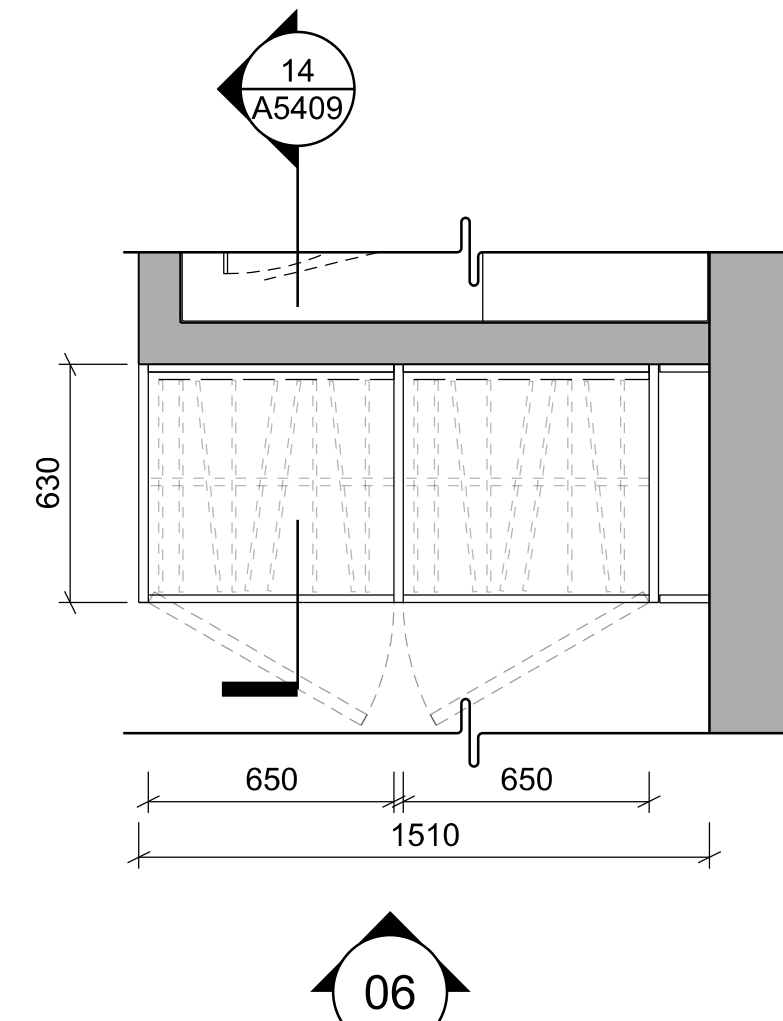


06

06

G.25 joinery elevation

1:20

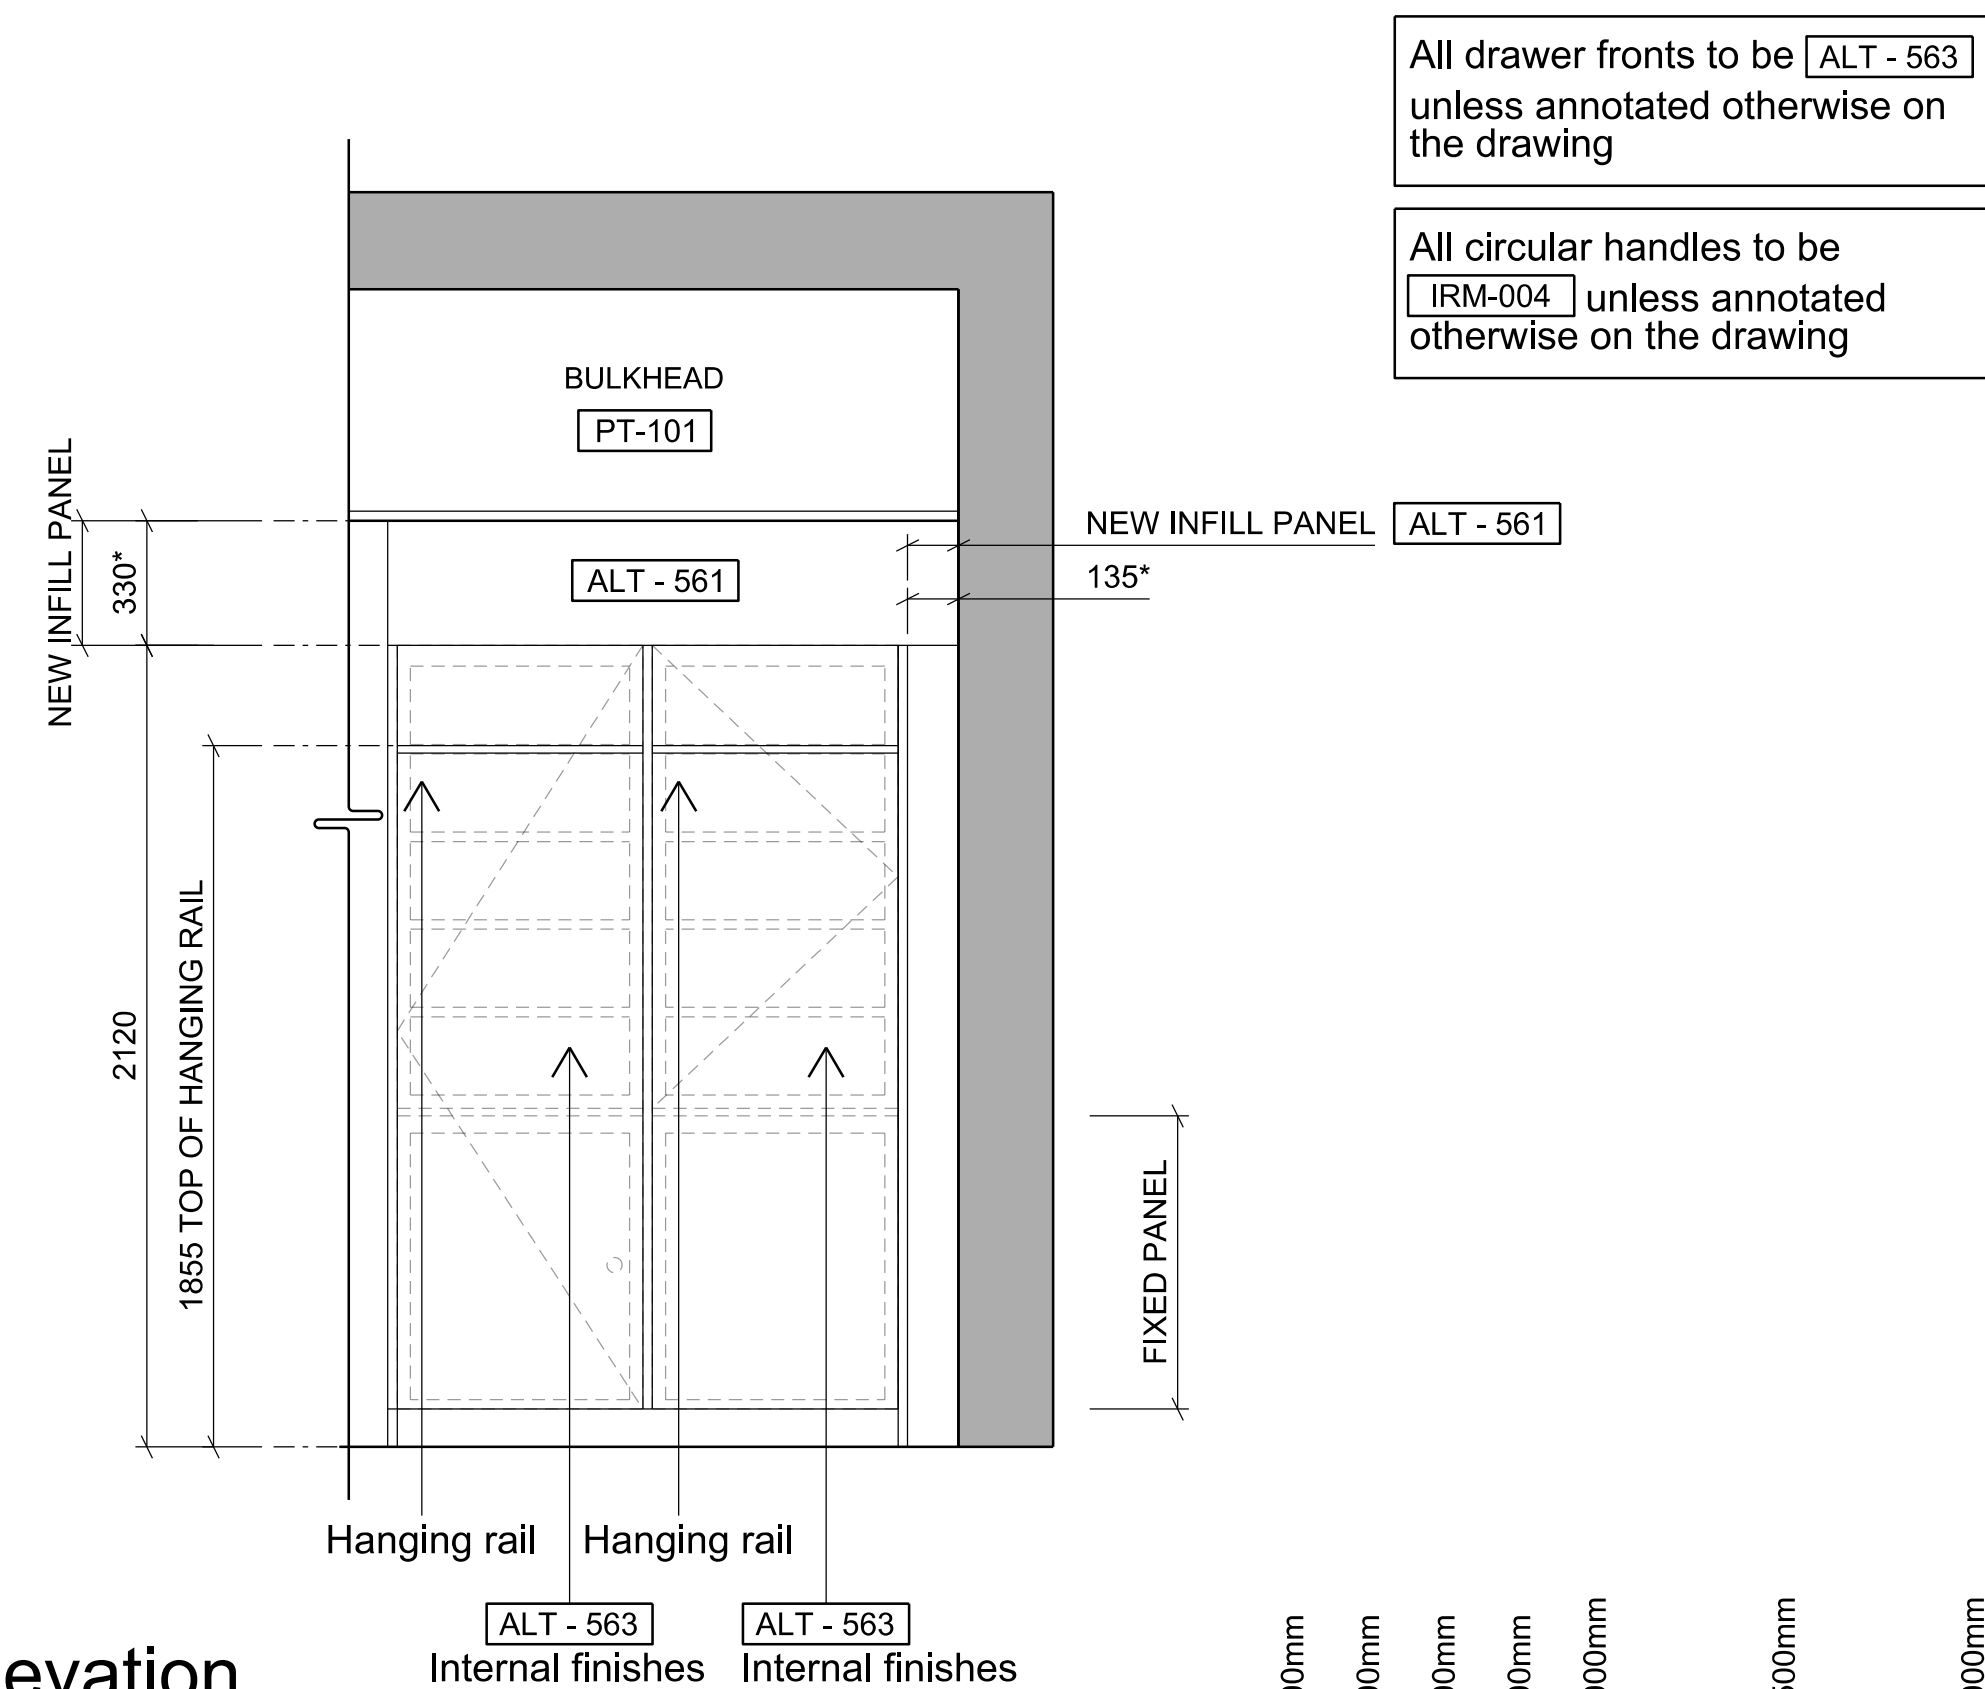ALT - 563
Internal finishesALT - 563
Internal finishes

General Notes

1. Dimensions are in millimetres unless stated otherwise.
2. Levels are in metres AOD unless stated otherwise.
3. Dimensions govern. Do not scale off drawing.
4. All dimensions to be verified on site before proceeding.
5. All discrepancies to be notified in writing to Make Limited.

Rev	Date	Reason For Issue	Chk
00	27/11/18	Stage 4 For Tender	RK

STAGE 4


DRAWING STATUS

make32 Cleveland Street,
London, W1T 4JY


tel +44 (0) 20 7636 5151

info@makearchitects.com
www.makearchitects.comClient
Crouch End (FEC) Limited
Ground Floor, 12 Stanhope Gate
London
W1K 1AW

Keyplan

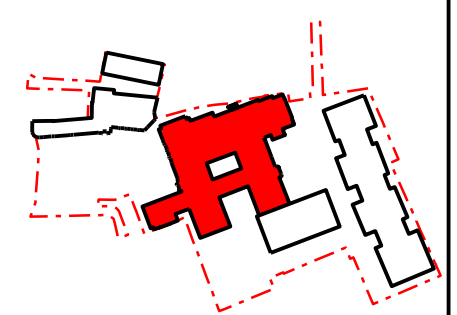

North

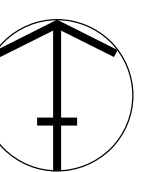


Project

Hornsey Town Hall

Drawing Title


Joinery details
G.25
Waiting Room

Scale	Paper Size	Date
1: 20	@A1	08.11.18
Project No.	Draw No.	Rev No.
1360	A5408	00

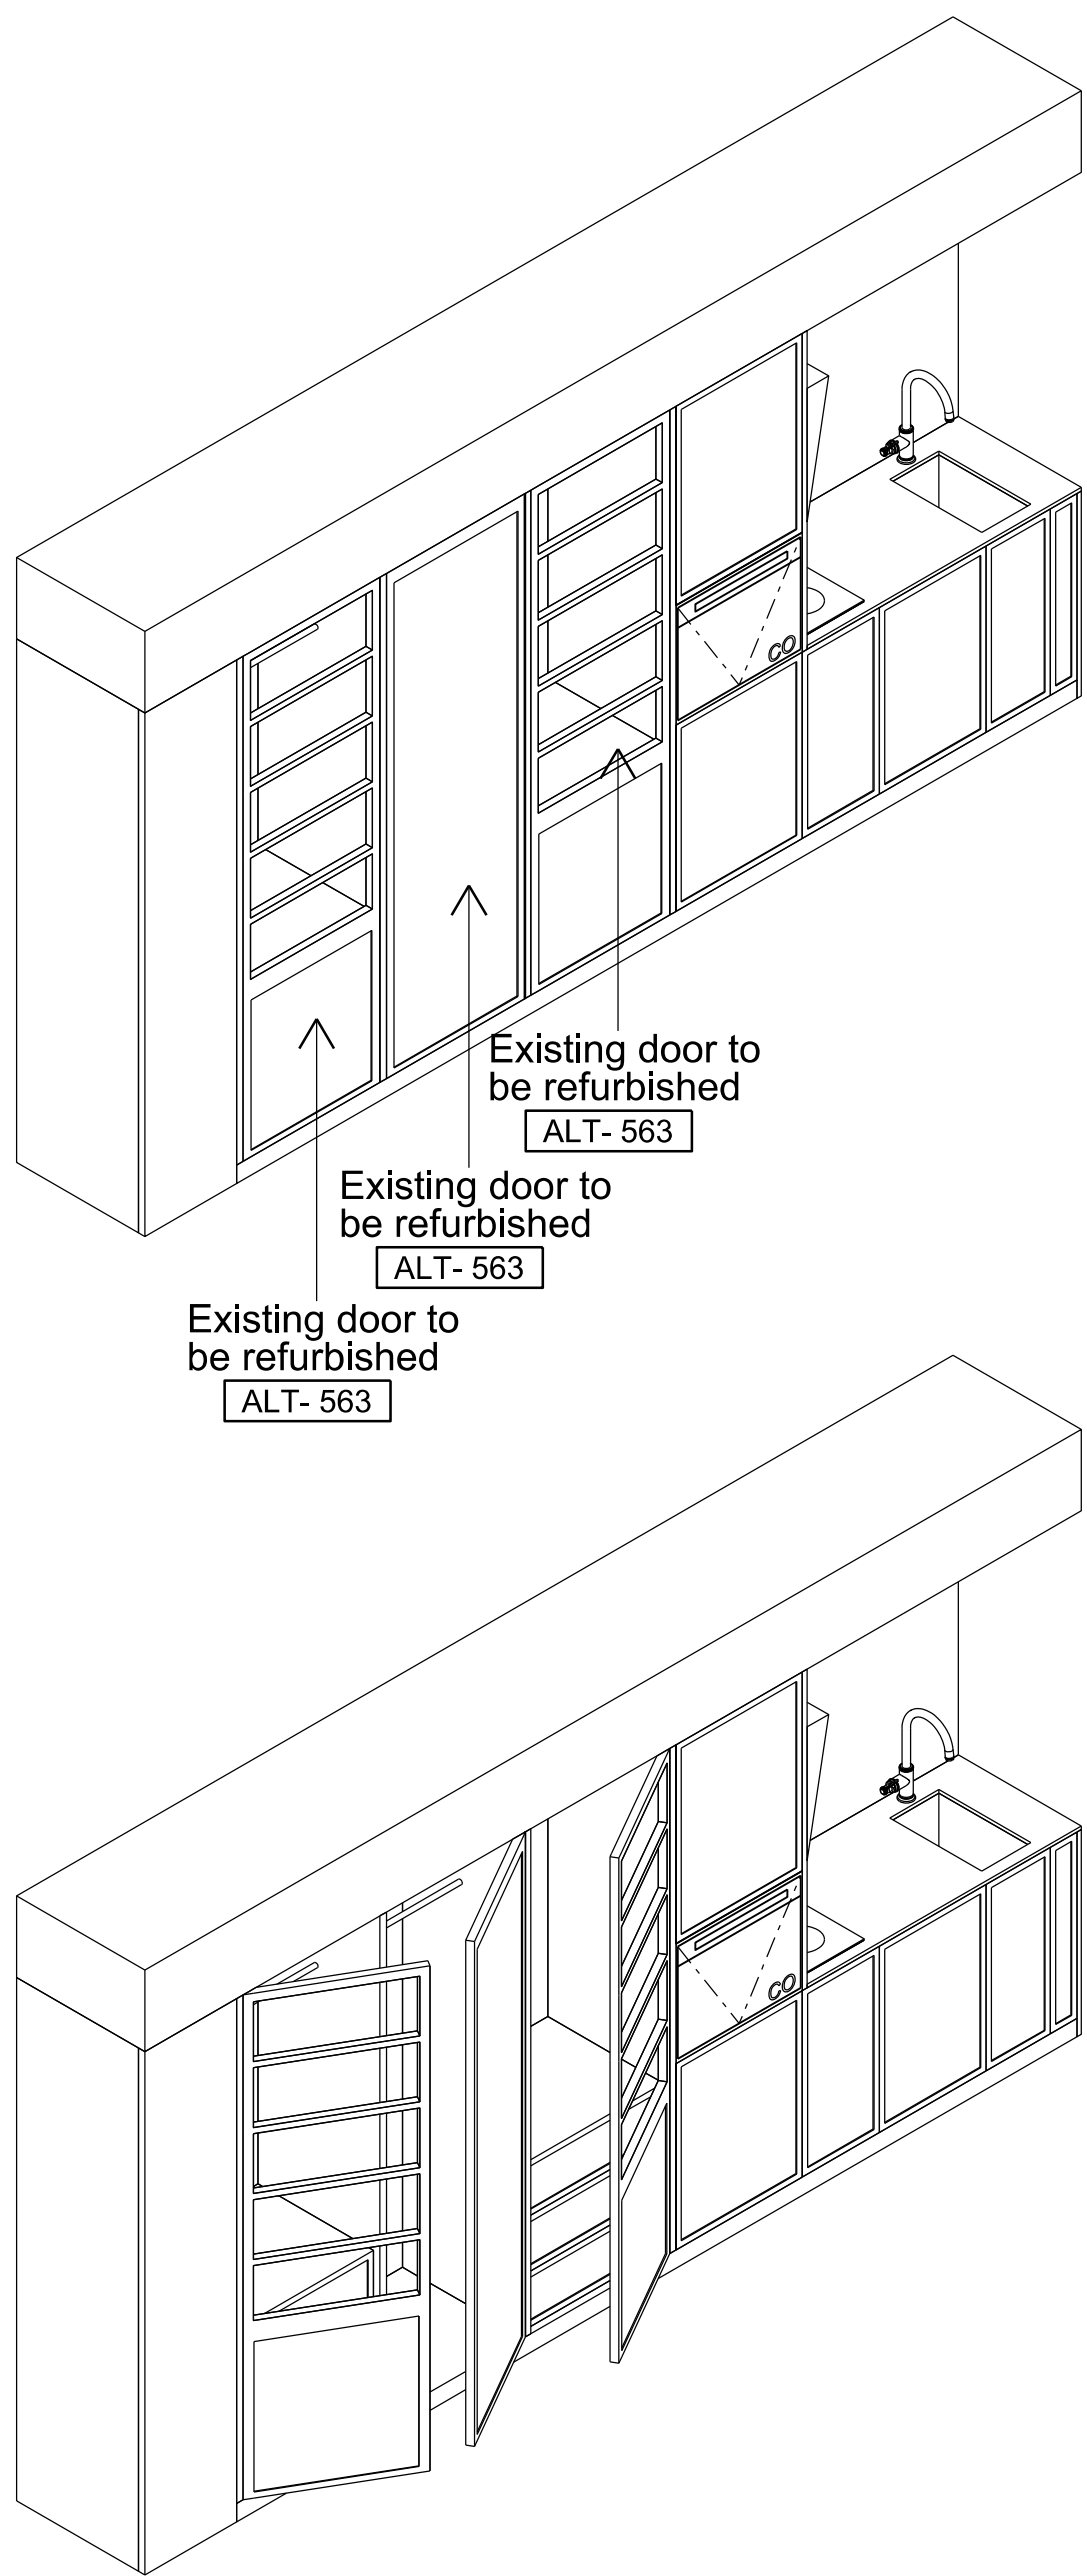


01 Joinery axonometric vignettes - ALT-563

1:25

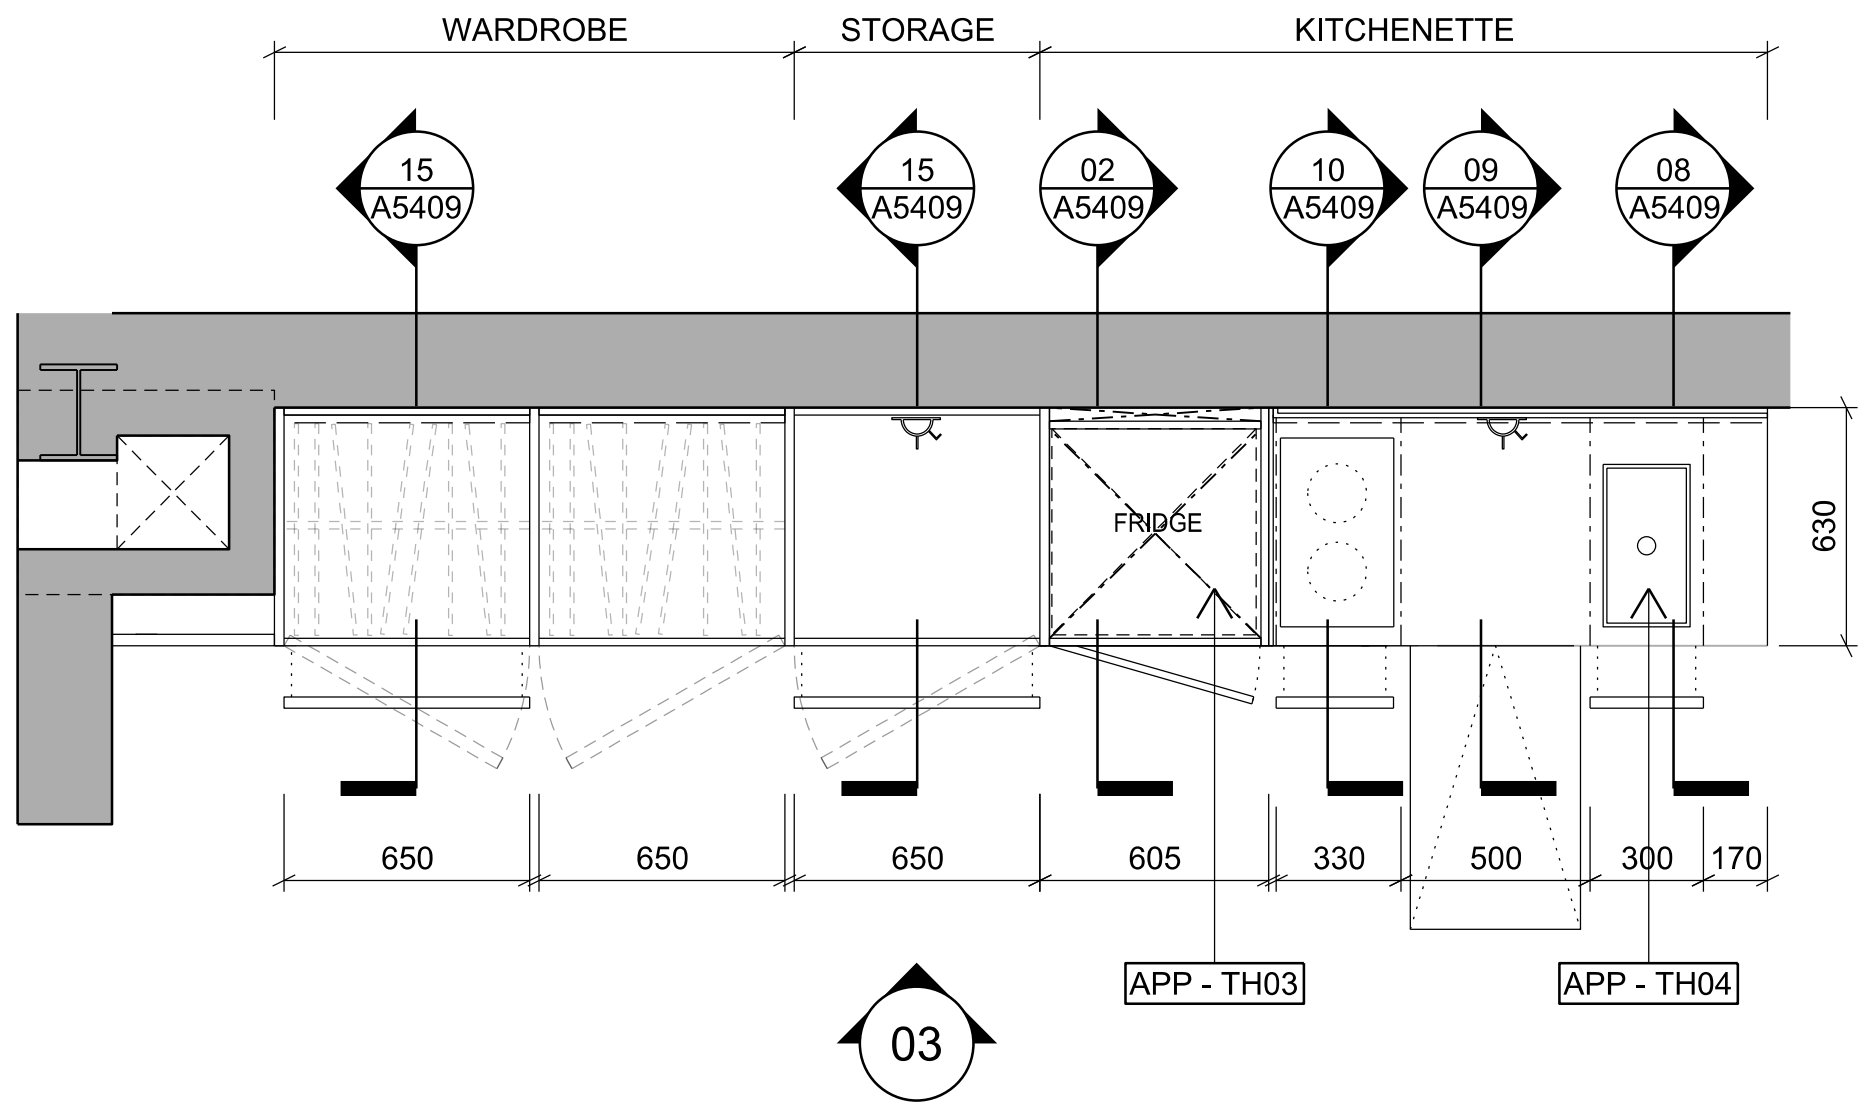

02 F.6 & F.15 plan

1:20

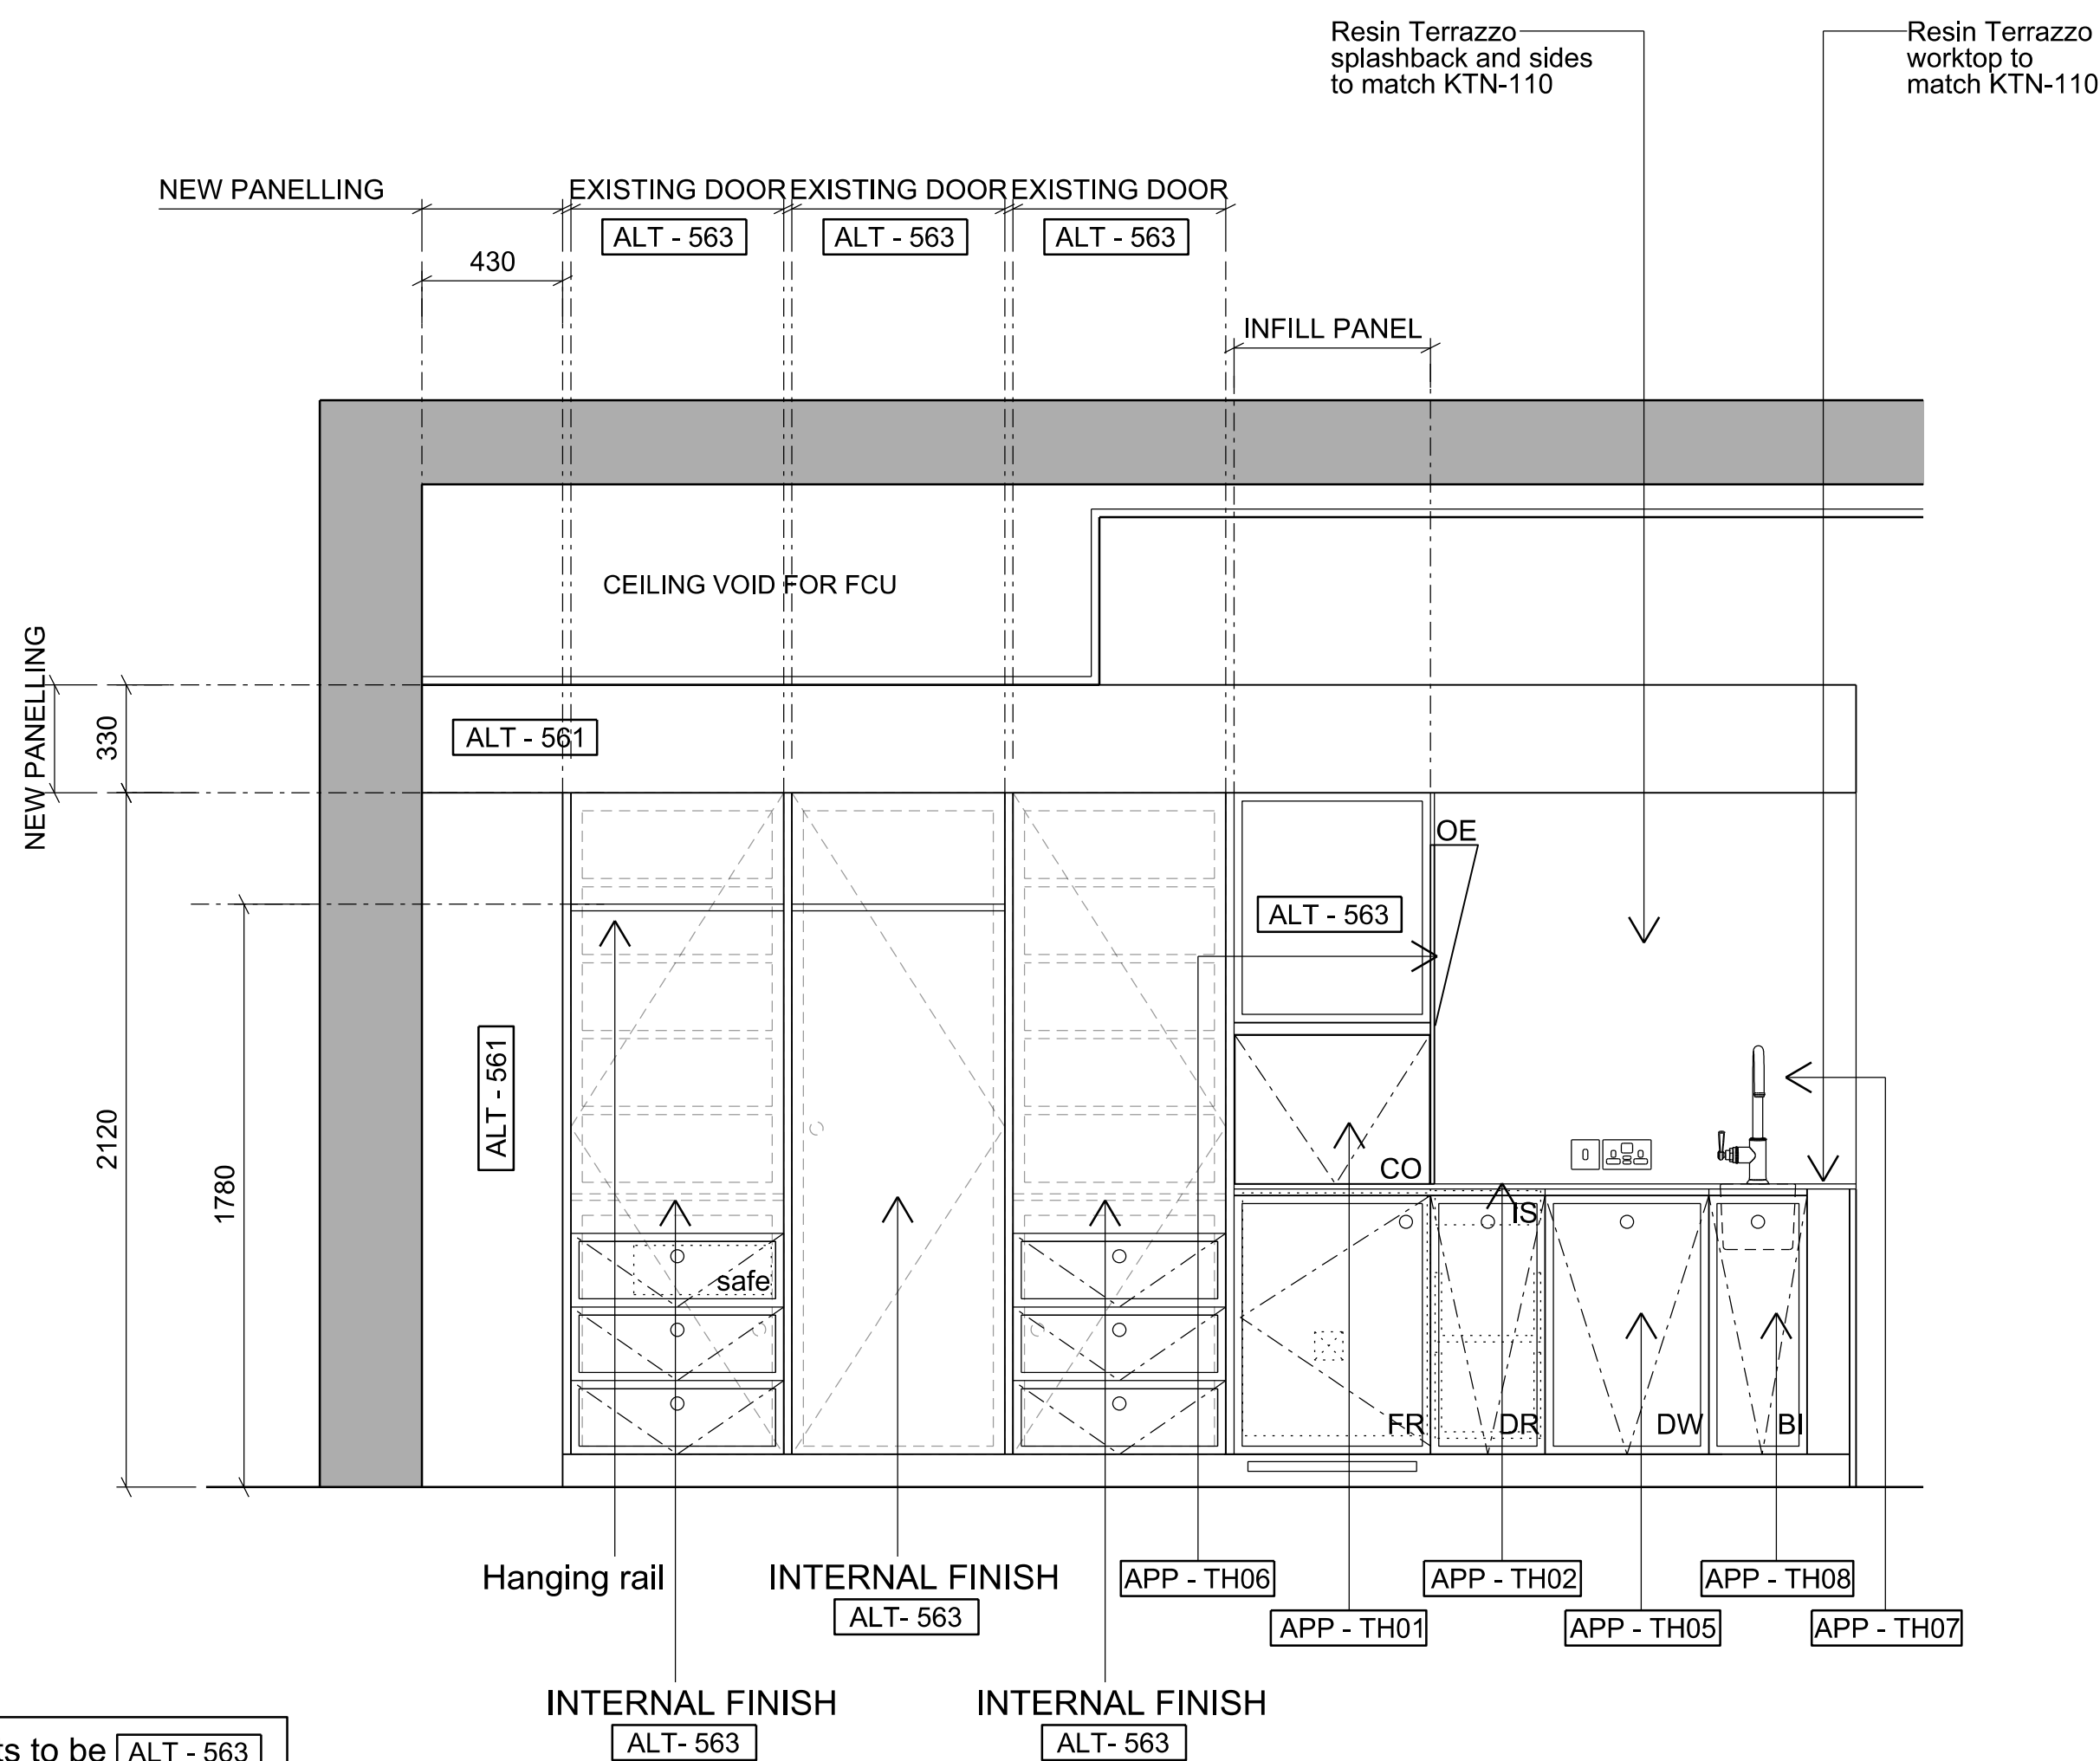


All drawer fronts to be ALT - 563 unless annotated otherwise on the drawing

All circular handles to be IRM-004 unless annotated otherwise on the drawing

03 F.6 & F.15 joinery elevation

1:20

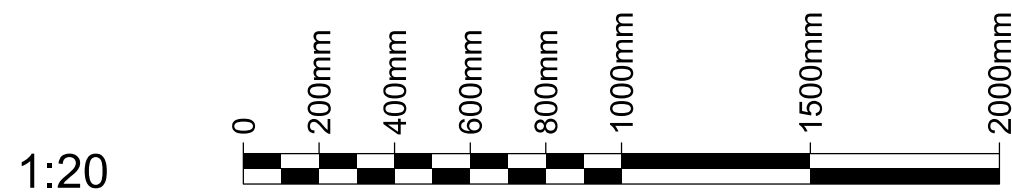

General Notes

1. Dimensions are in millimetres unless stated otherwise.
2. Levels are in metres AOD unless stated otherwise.
3. Dimensions govern. Do not scale off drawing.
4. All dimensions to be verified on site before proceeding.
5. All discrepancies to be notified in writing to Make Limited.

00	27/11/18	Stage 4 For Tender	RK
Rev	Date	Reason For Issue	Chk

STAGE 4

DRAWING STATUS

make


32 Cleveland Street,
London, W1T 4JY

tel +44 (0) 20 7636 5151

info@makearchitects.com
www.makearchitects.com

Client
Crouch End (FEC) Limited
Ground Floor, 12 Stanhope Gate
London
W1K 1AW

Keyplan

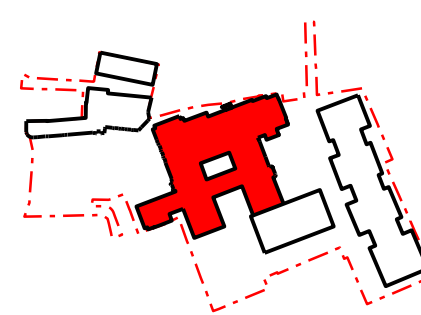

North



Project

Hornsey Town Hall

Drawing Title

Joinery details
F.6 & F.15

Scale	Paper Size	Date
1: 20	@A1	08.11.18

Project No.	Draw No.	Rev No.
1360	A5410	00