



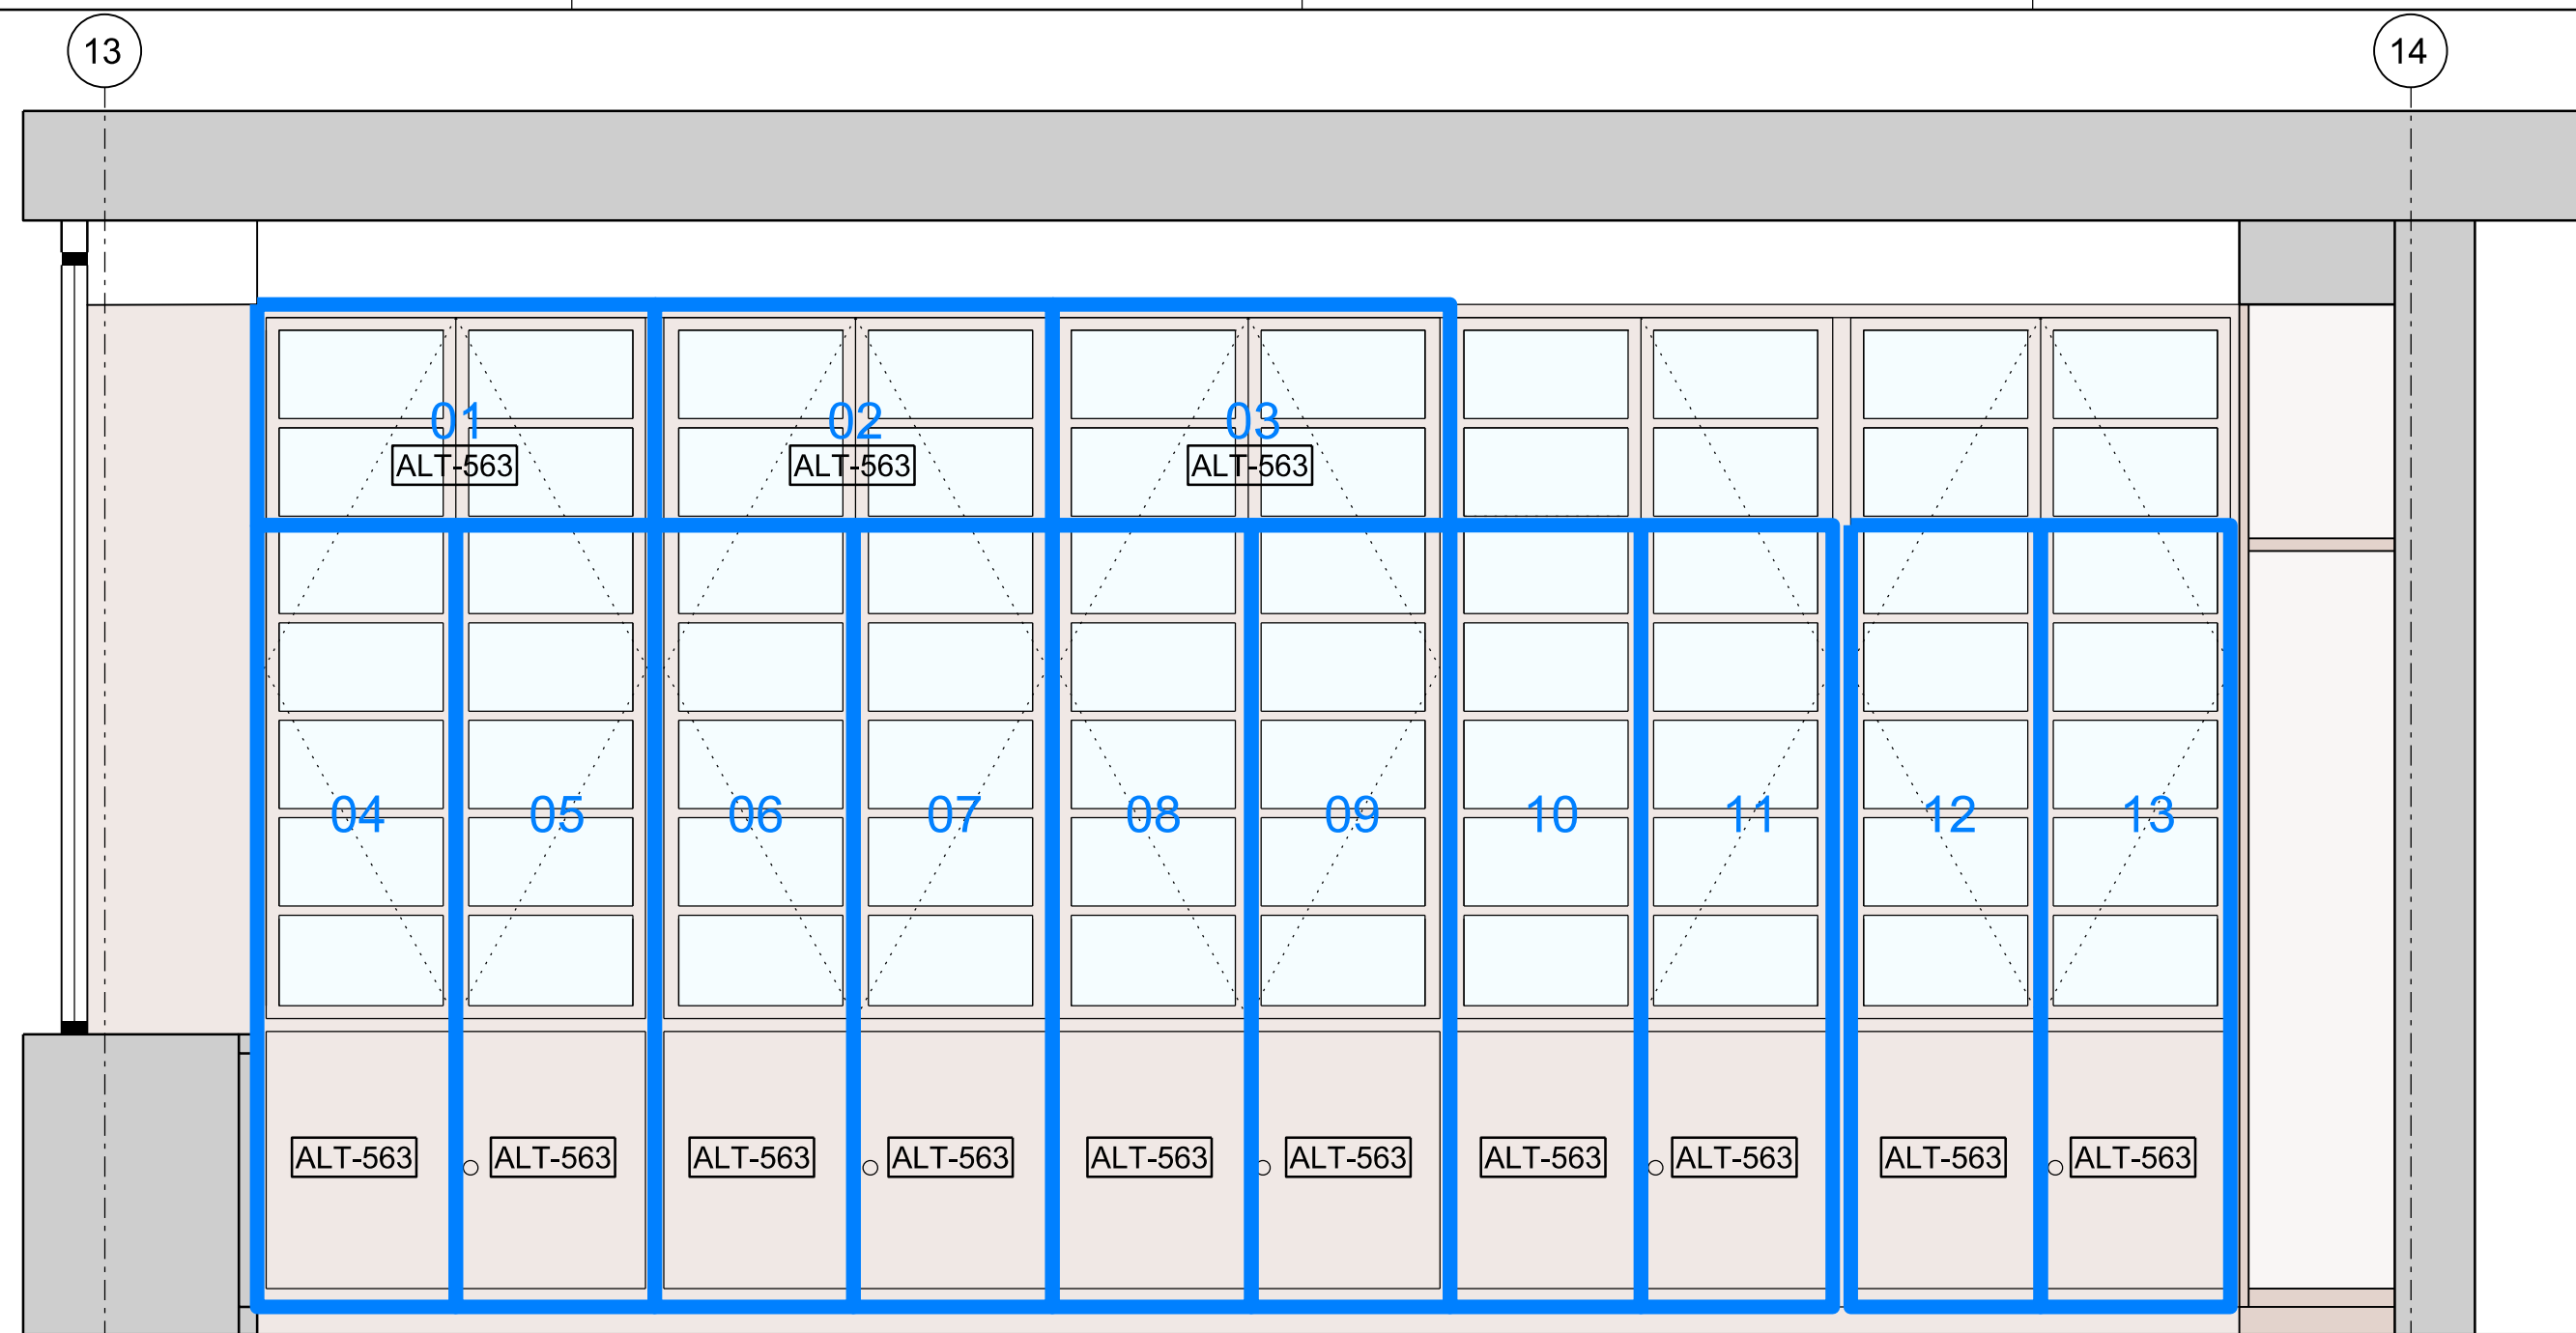


01 Existing Internal Elevation

1:20

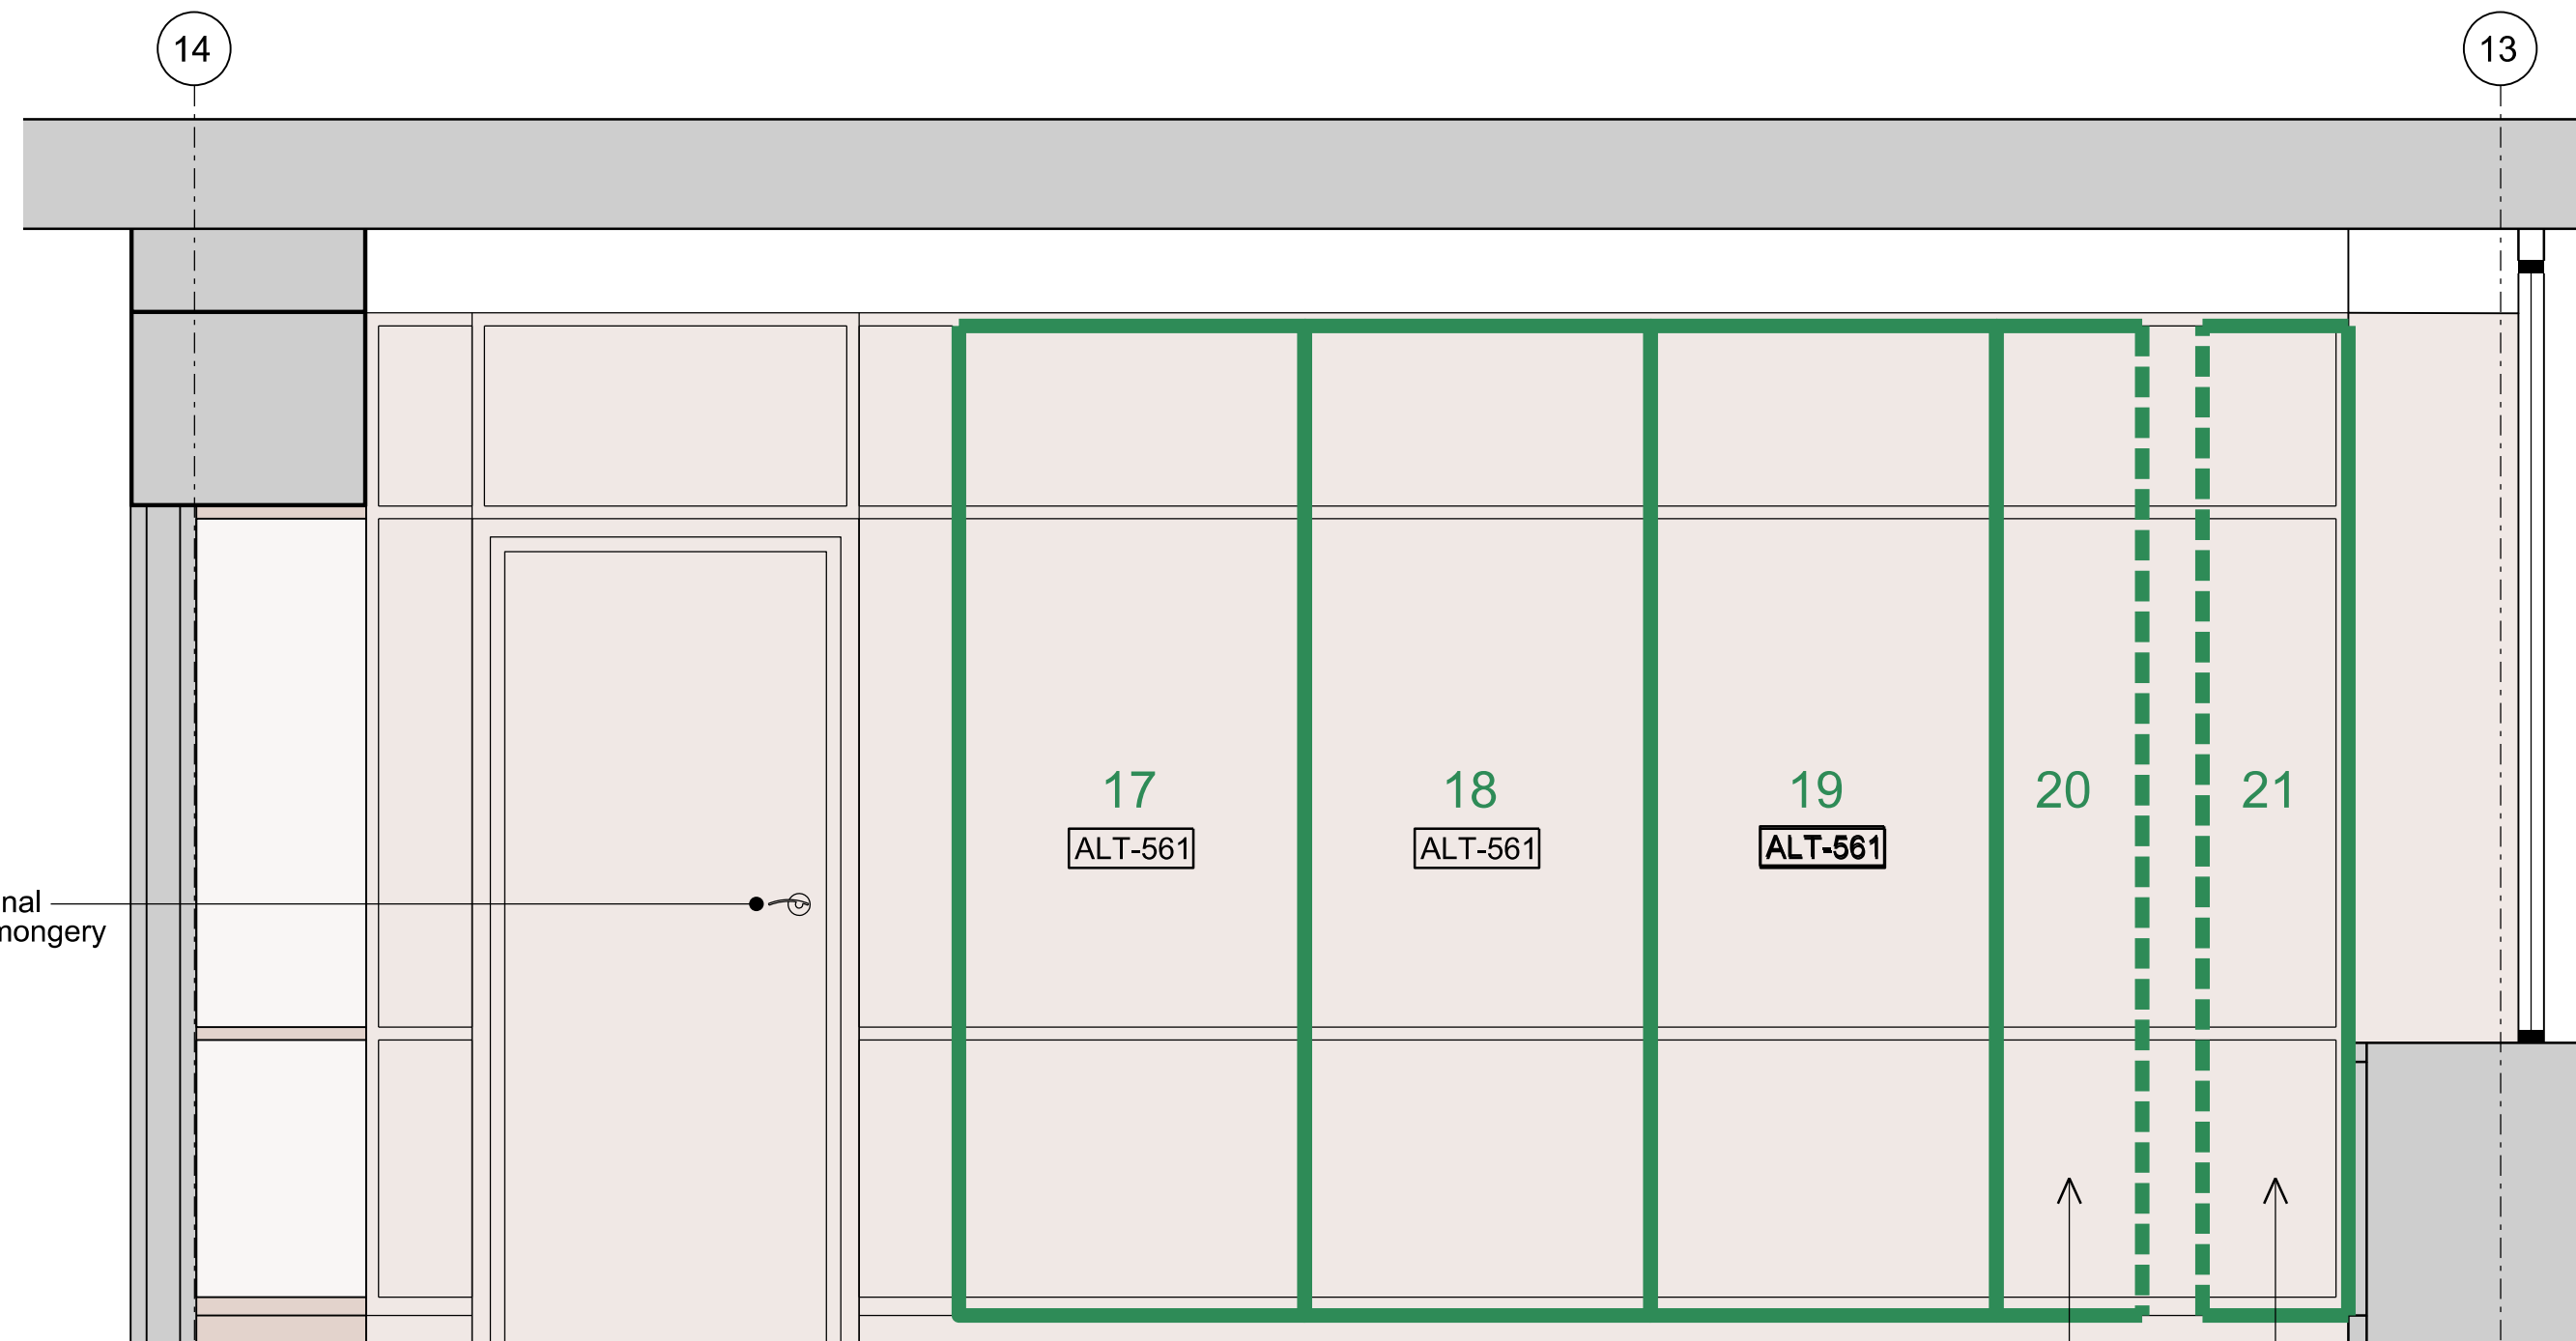


02 Existing Internal Elevation

1:20

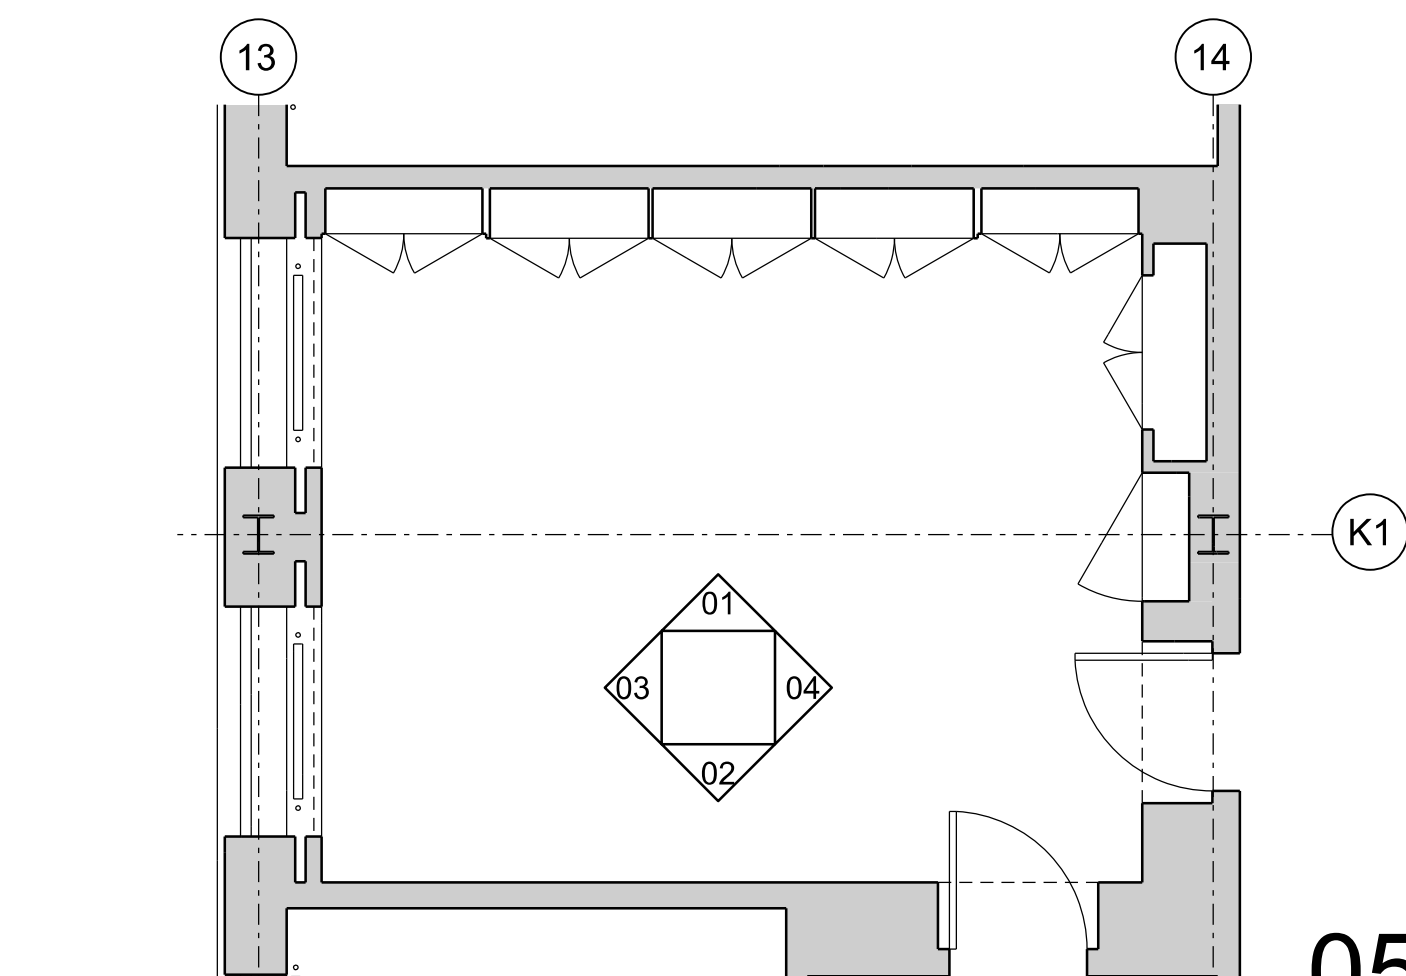


05 Existing Plan

1:50

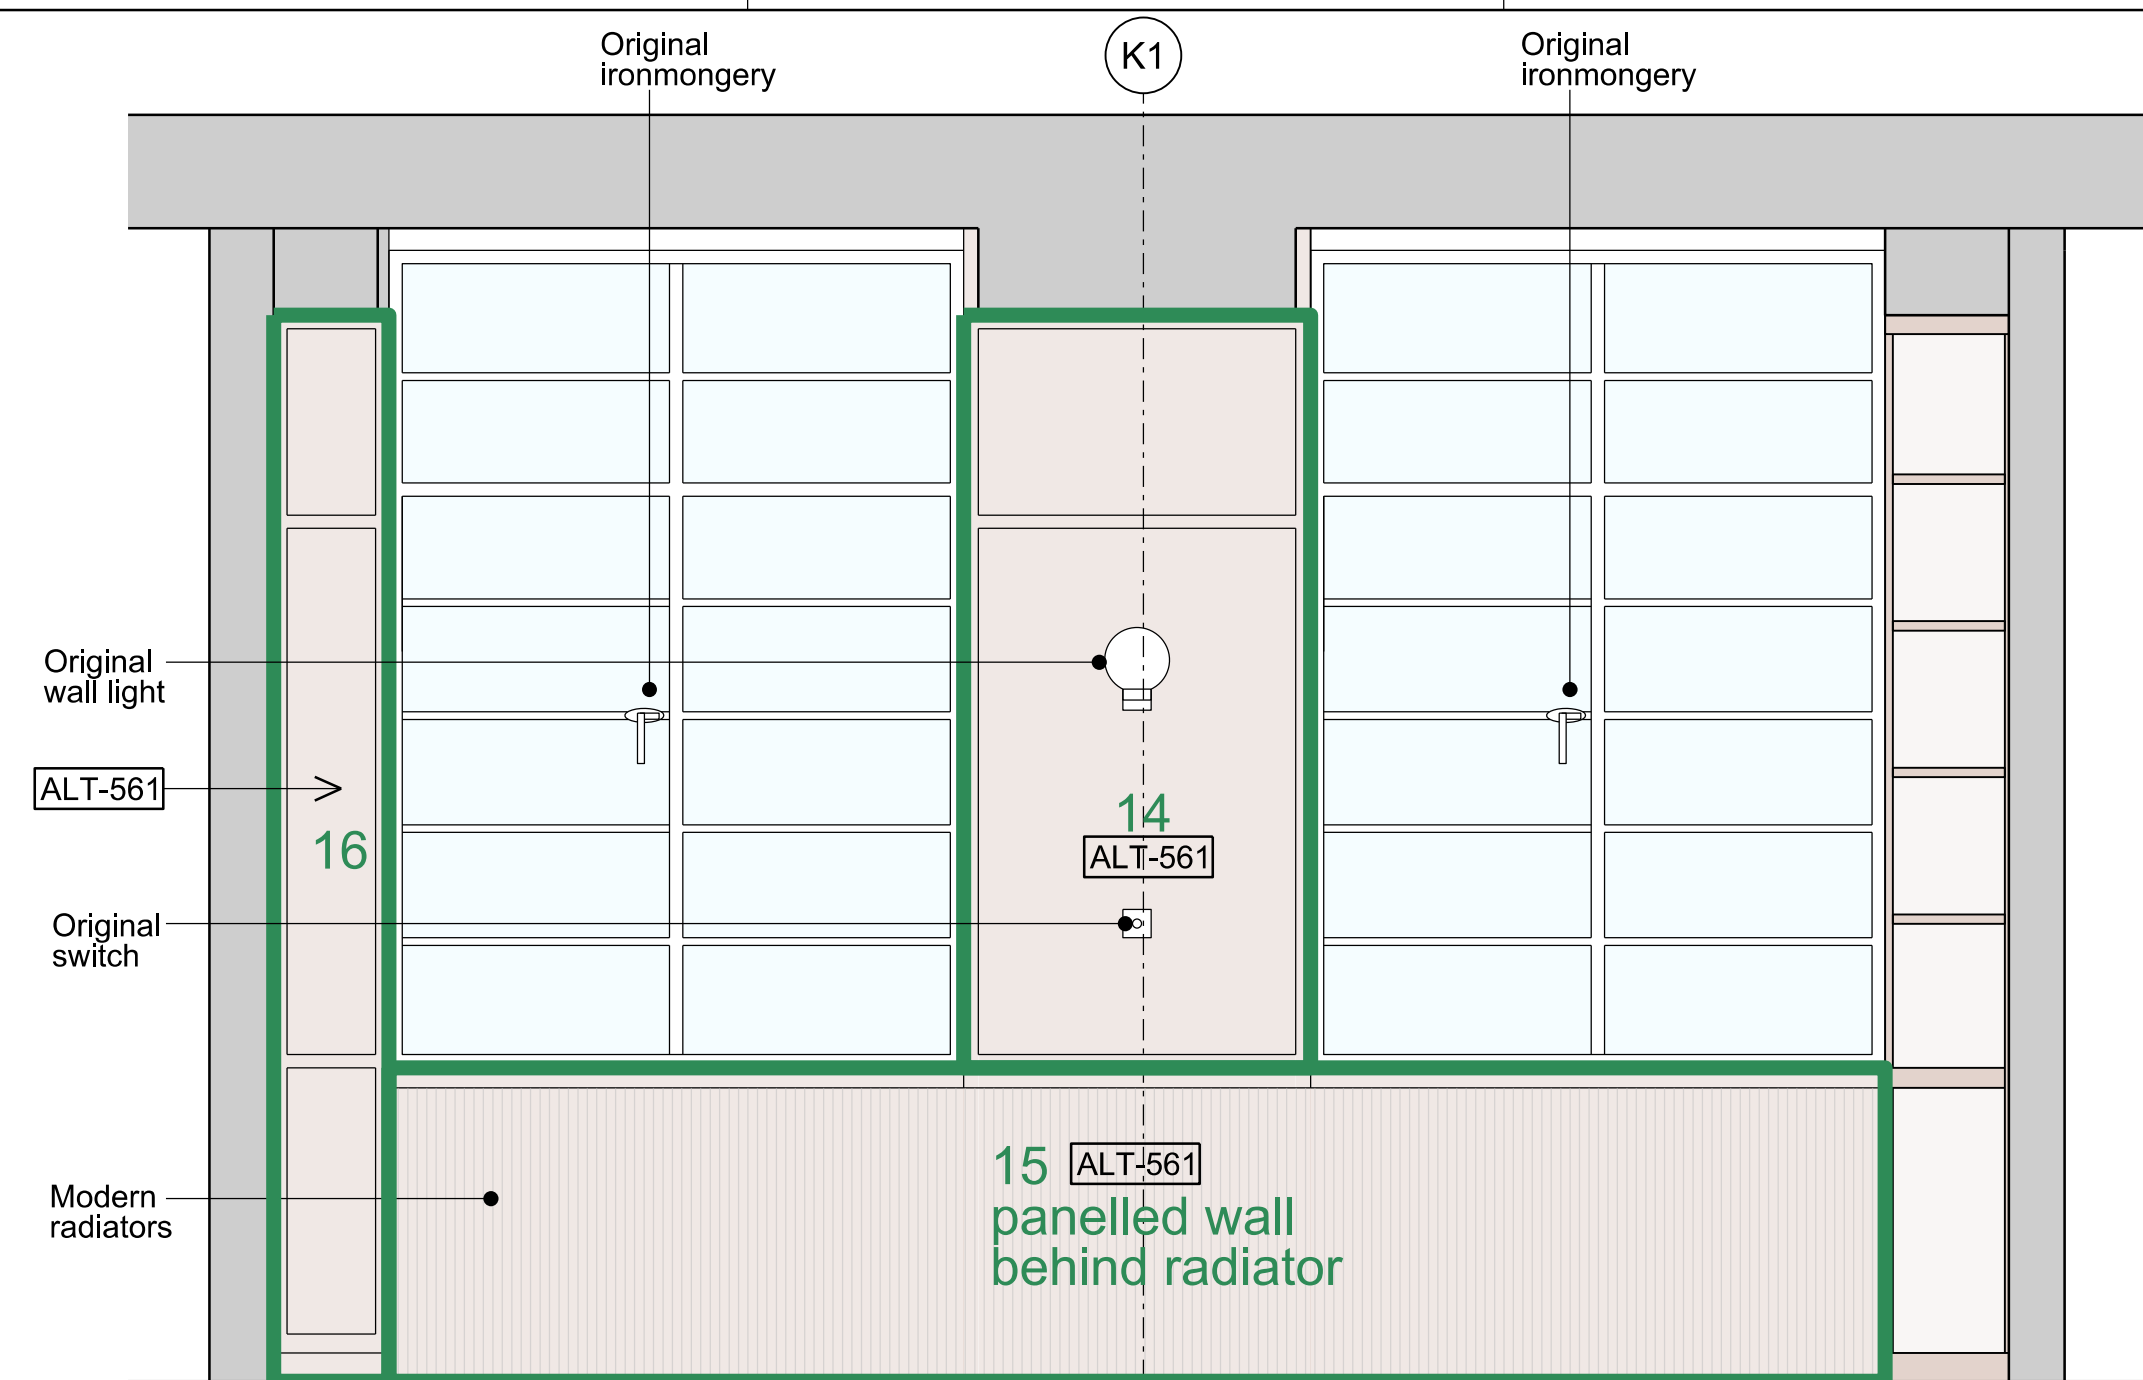

03 Existing Internal Elevation


1:20

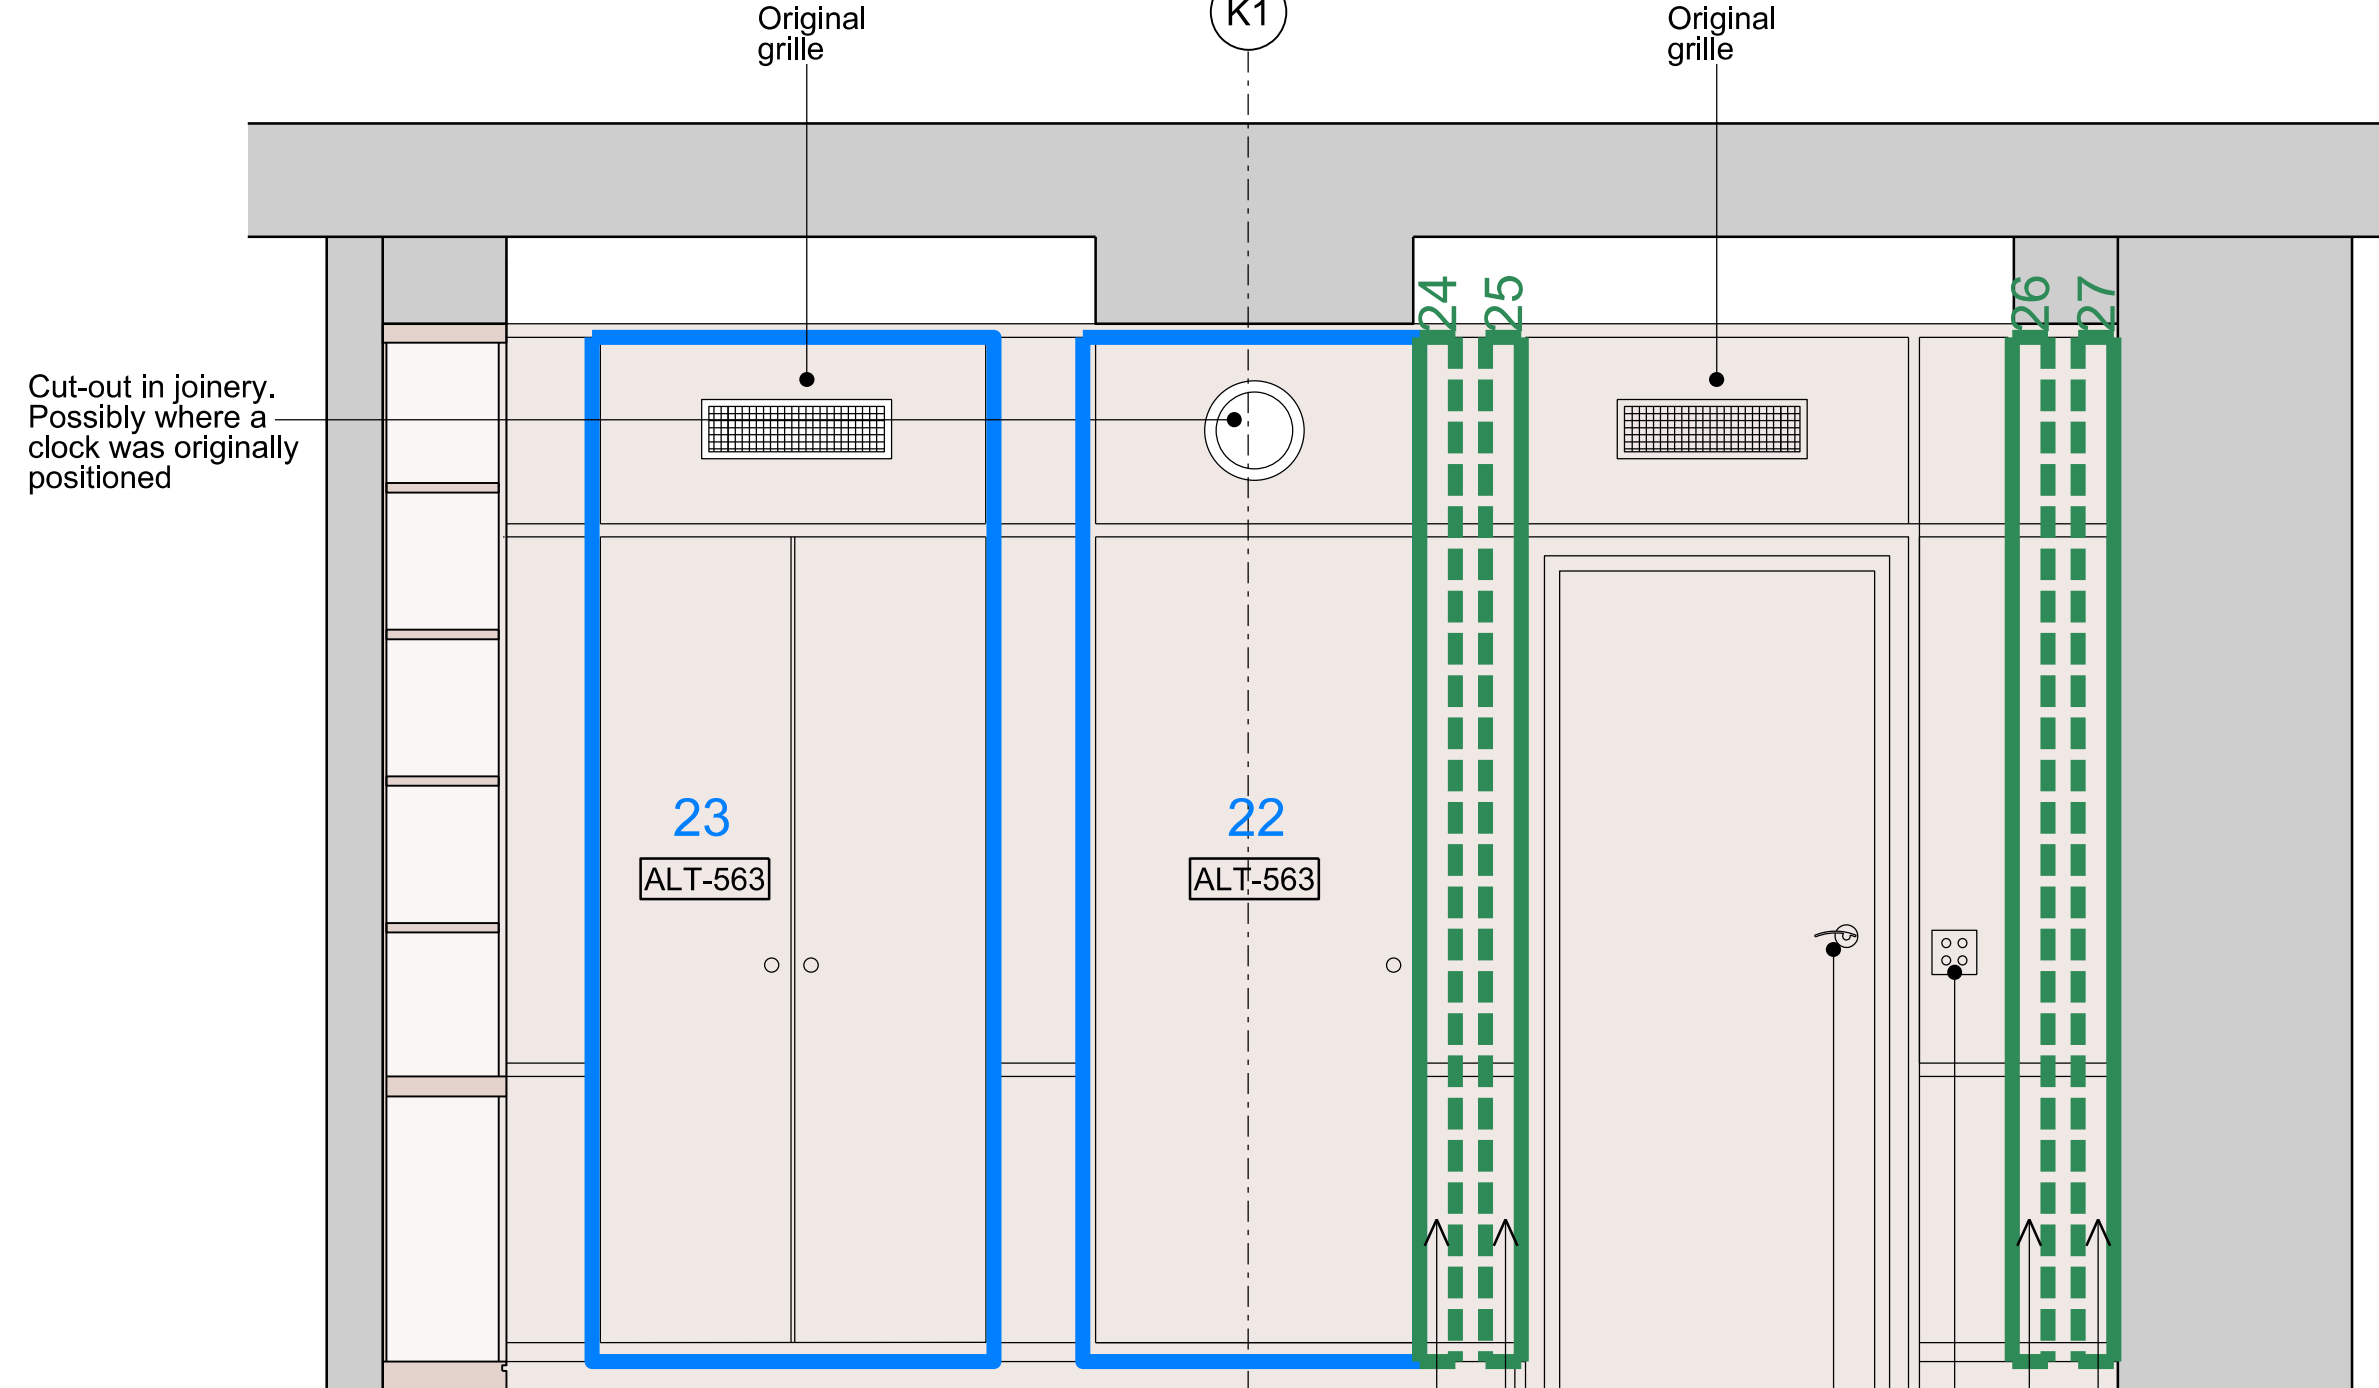

04 Existing Internal Elevation

1:20

1:20

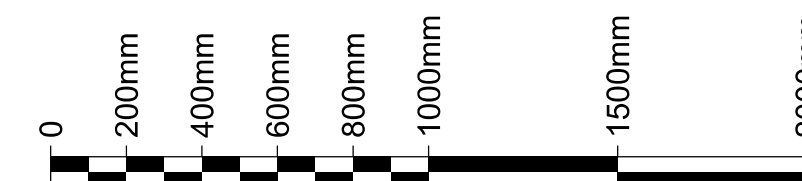

General Notes

1. Dimensions are in millimetres unless stated otherwise.
2. Levels are in metres AOD unless stated otherwise.
3. Dimensions govern. Do not scale off drawing.
4. All dimensions to be verified on site before proceeding.
5. All discrepancies to be notified in writing to Make Limited.

© Make Limited 2015

Please note

- * Dimensions assumed. No survey information available. Joinery to be surveyed on site.
- Where possible reuse and make good of materials and additional panels to match existing

 Timber wall lining panels to be reused/refurbished

 Timber wall lining panels to be reused/refurbished (panel sizes to be altered)

 Timber and or glass doors to be reused/refurbished

Rev	Date	Reason For Issue	Chk
01	27/11/18	Stage 4 For Tender	RK
00	11/04/18	Stage 3	RK

STAGE 4

DRAWING STATUS

make


32 Cleveland Street,
London, W1T 4JY

tel +44 (0) 20 7636 5151


info@makearchitects.com
www.makearchitects.com

Client
Crouch End (FEC) Limited
Ground Floor, 12 Stanhope Gate
London
W1K 1AW

Keyplan

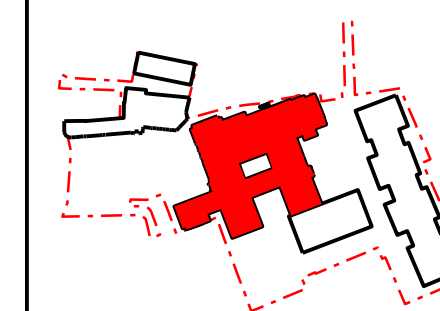

North

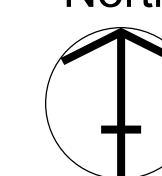

Project


Hornsey Town Hall

Drawing Title


Town Hall
Borough Treasurer's Room G.8
Existing Internal Elevations

Scale	Paper Size	Date
1: 20	@A1	21.07.17


Project No.	Draw No.	Rev No.
1360	A3780	01

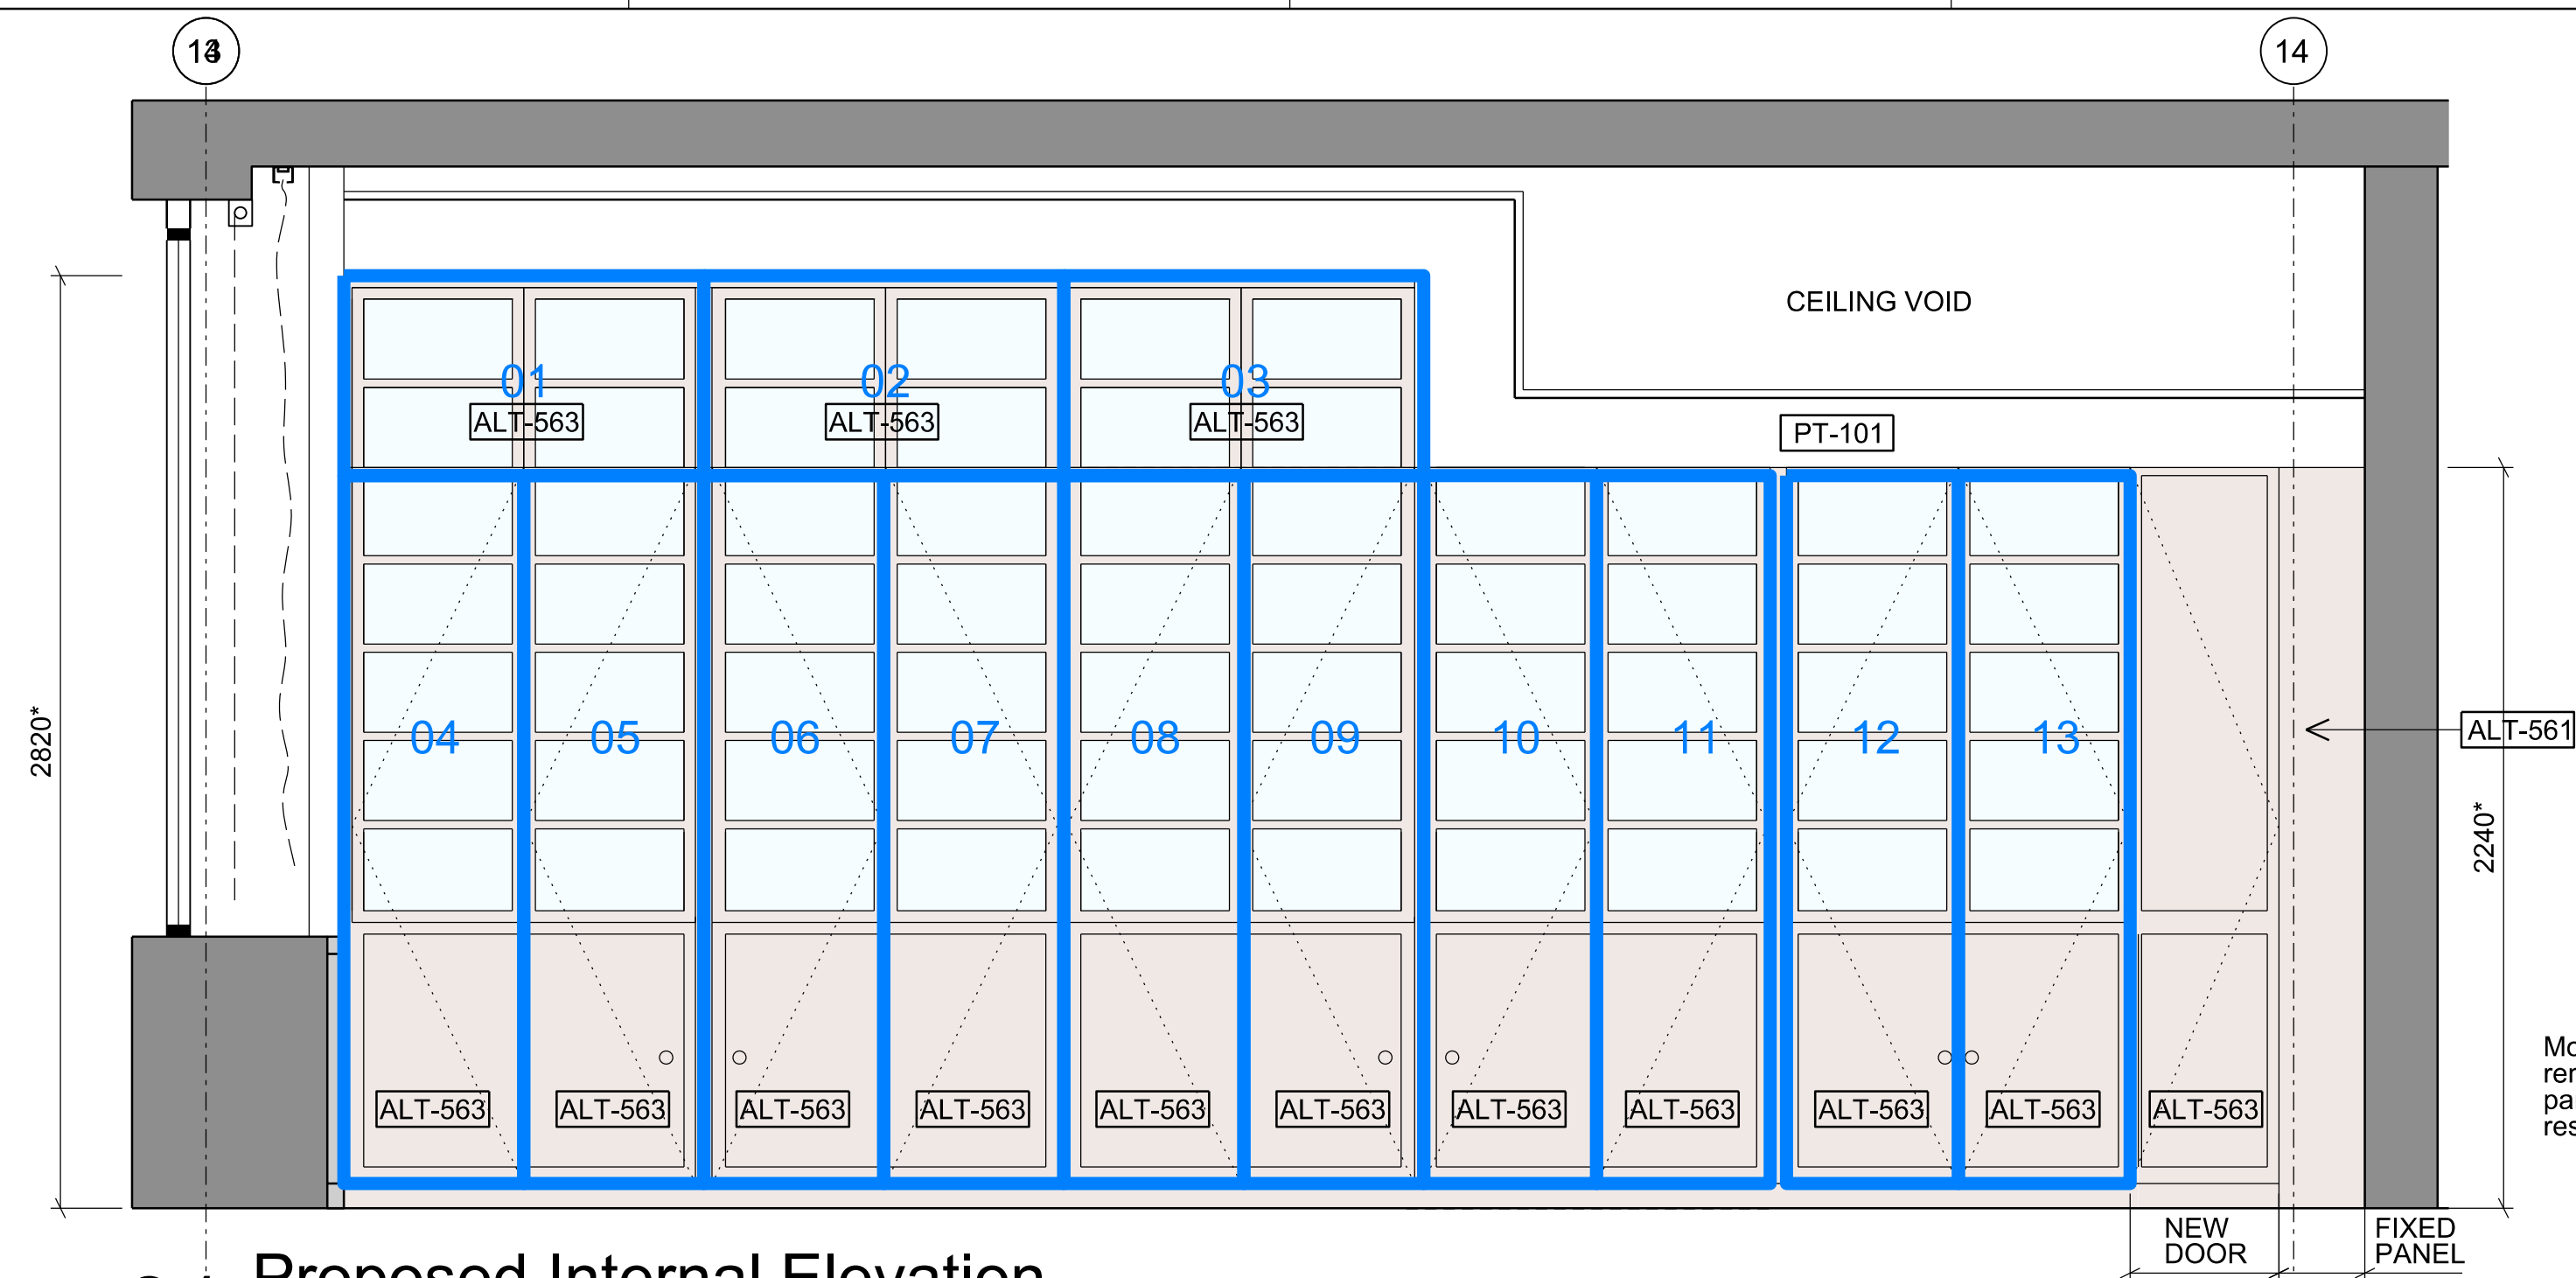


01 Proposed Internal Elevation

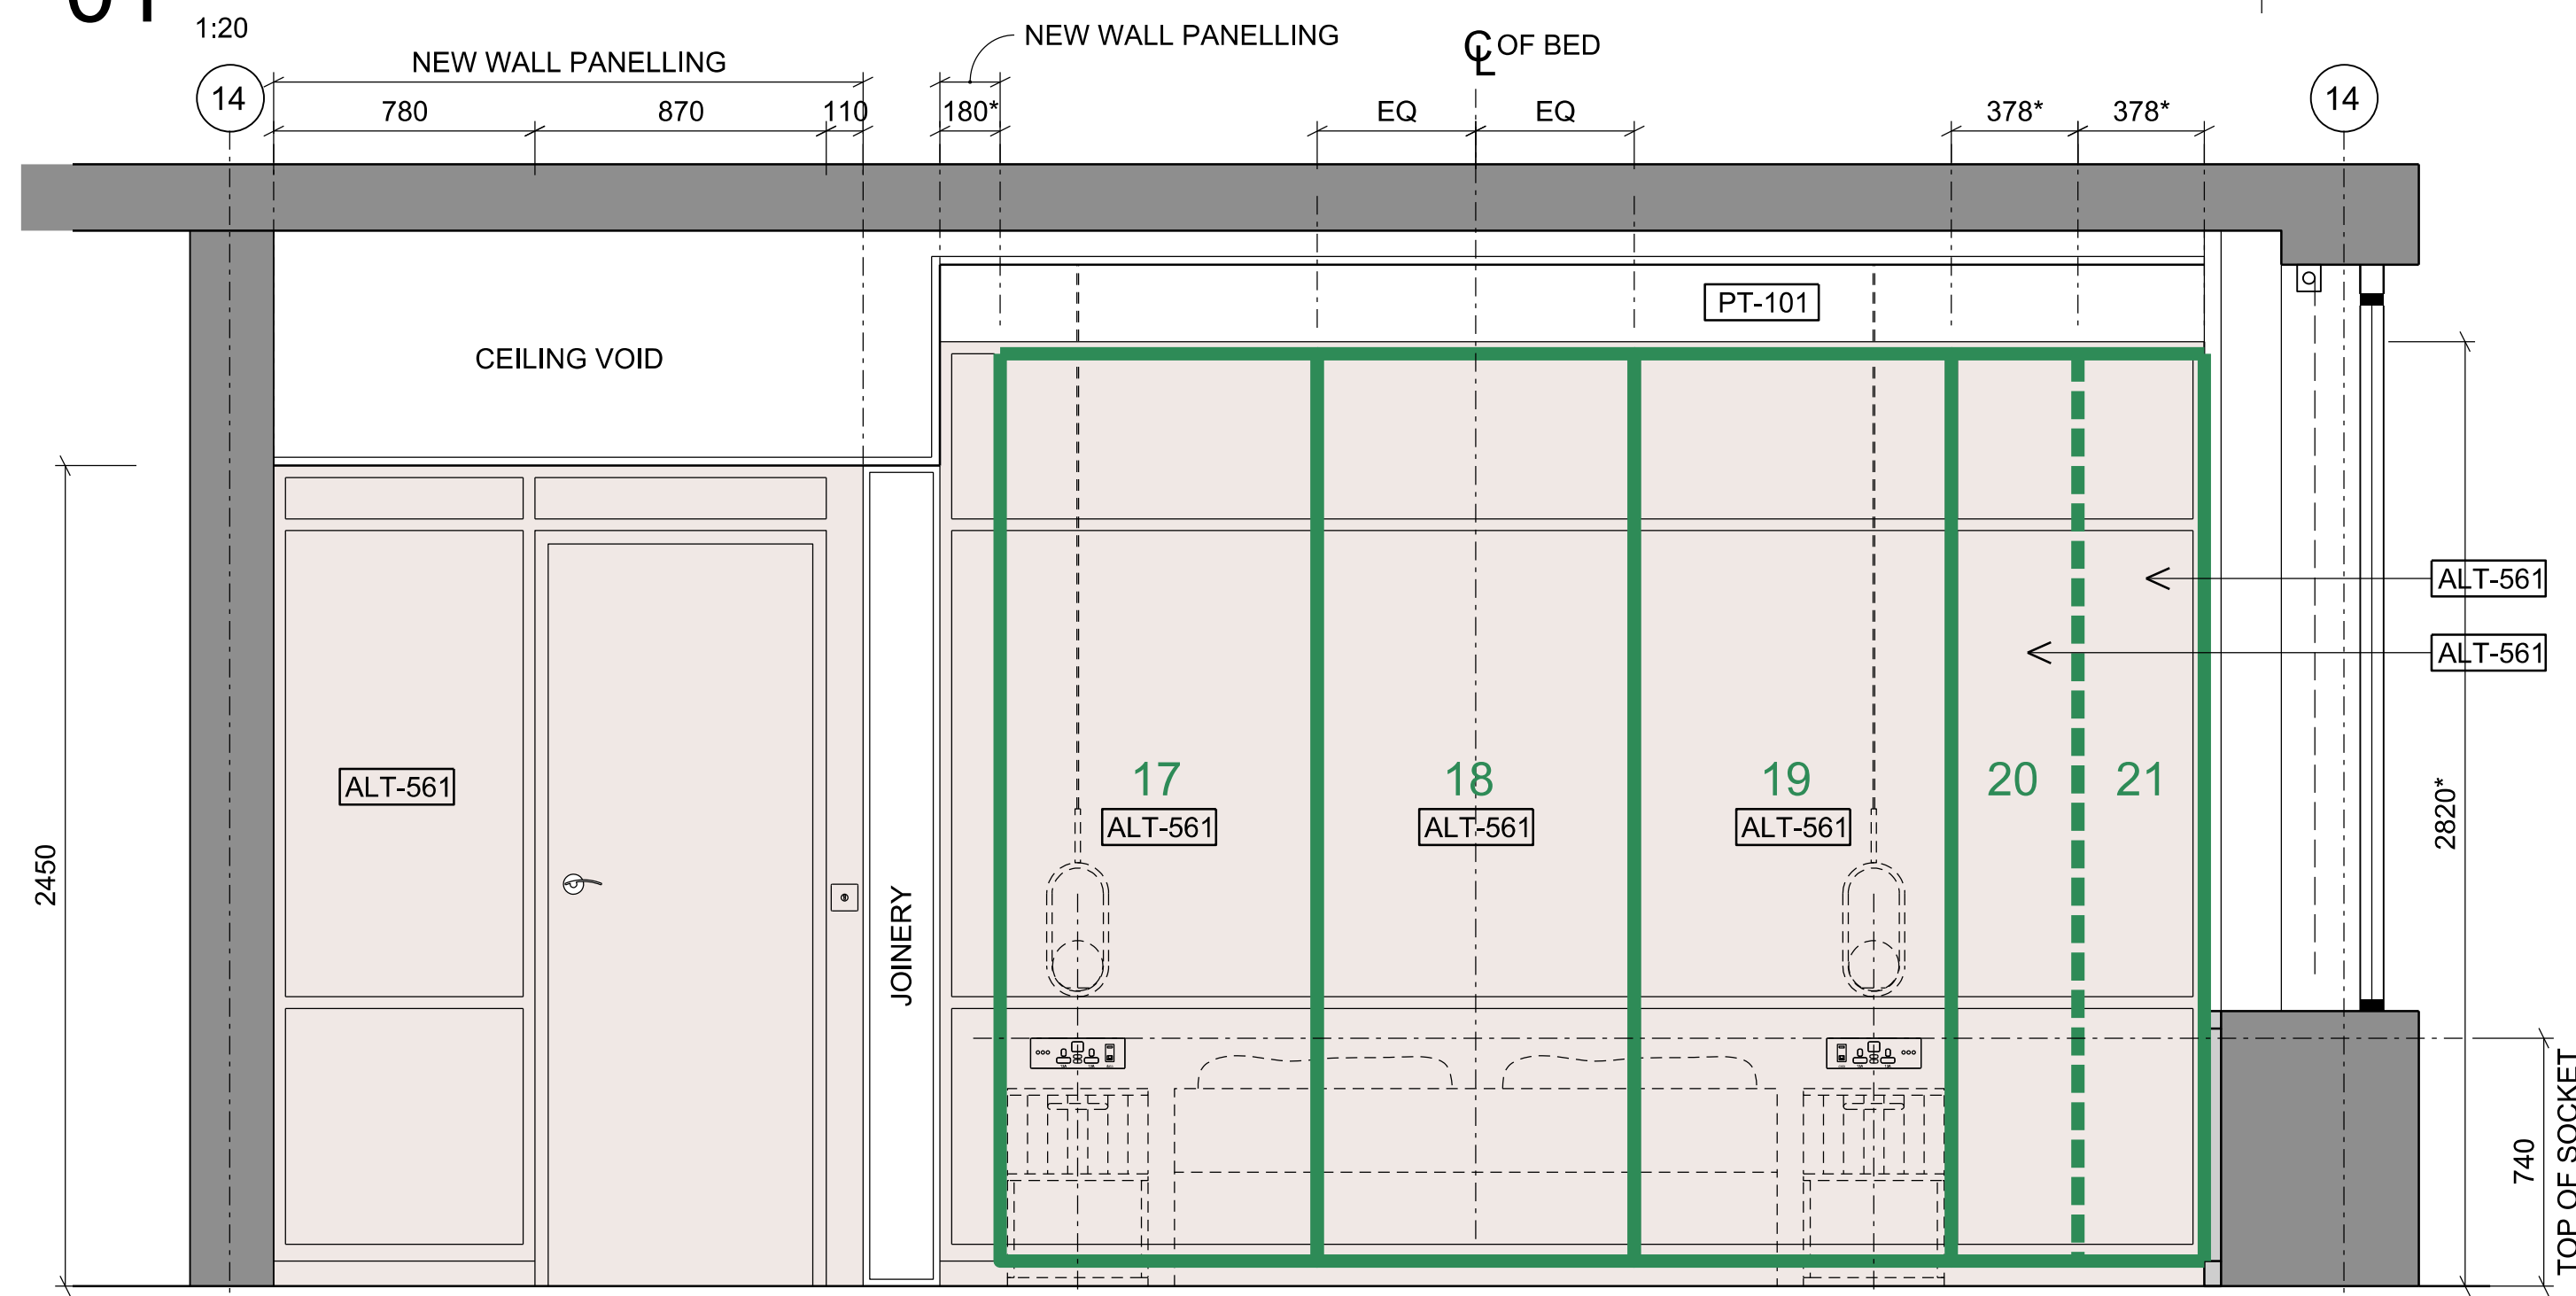


02 Proposed Internal Elevation

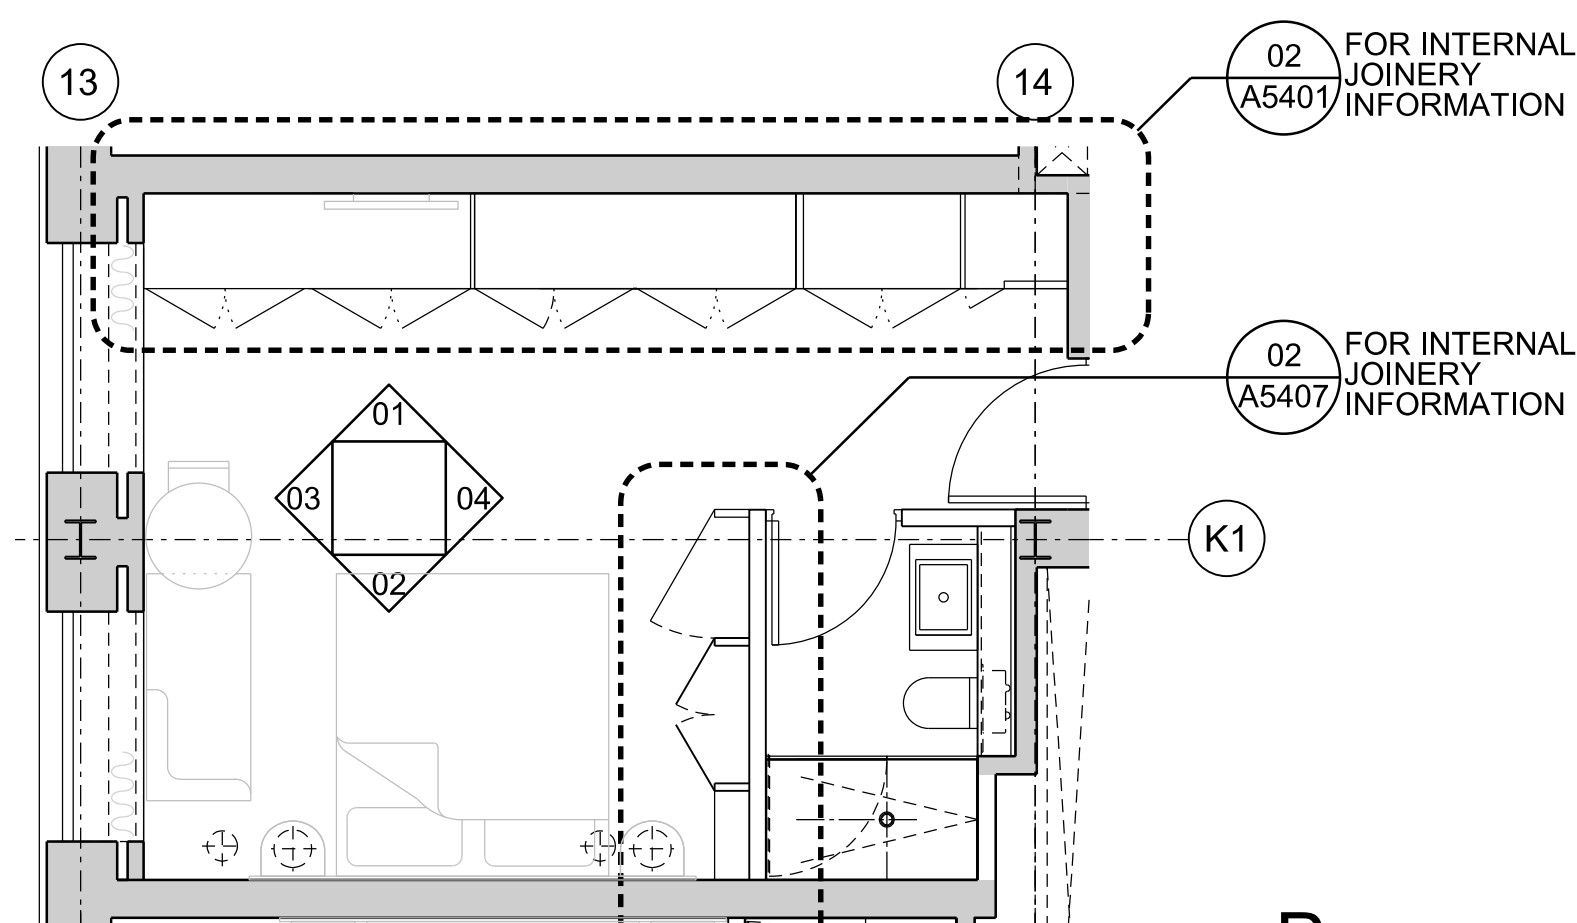

05 Proposed Plan

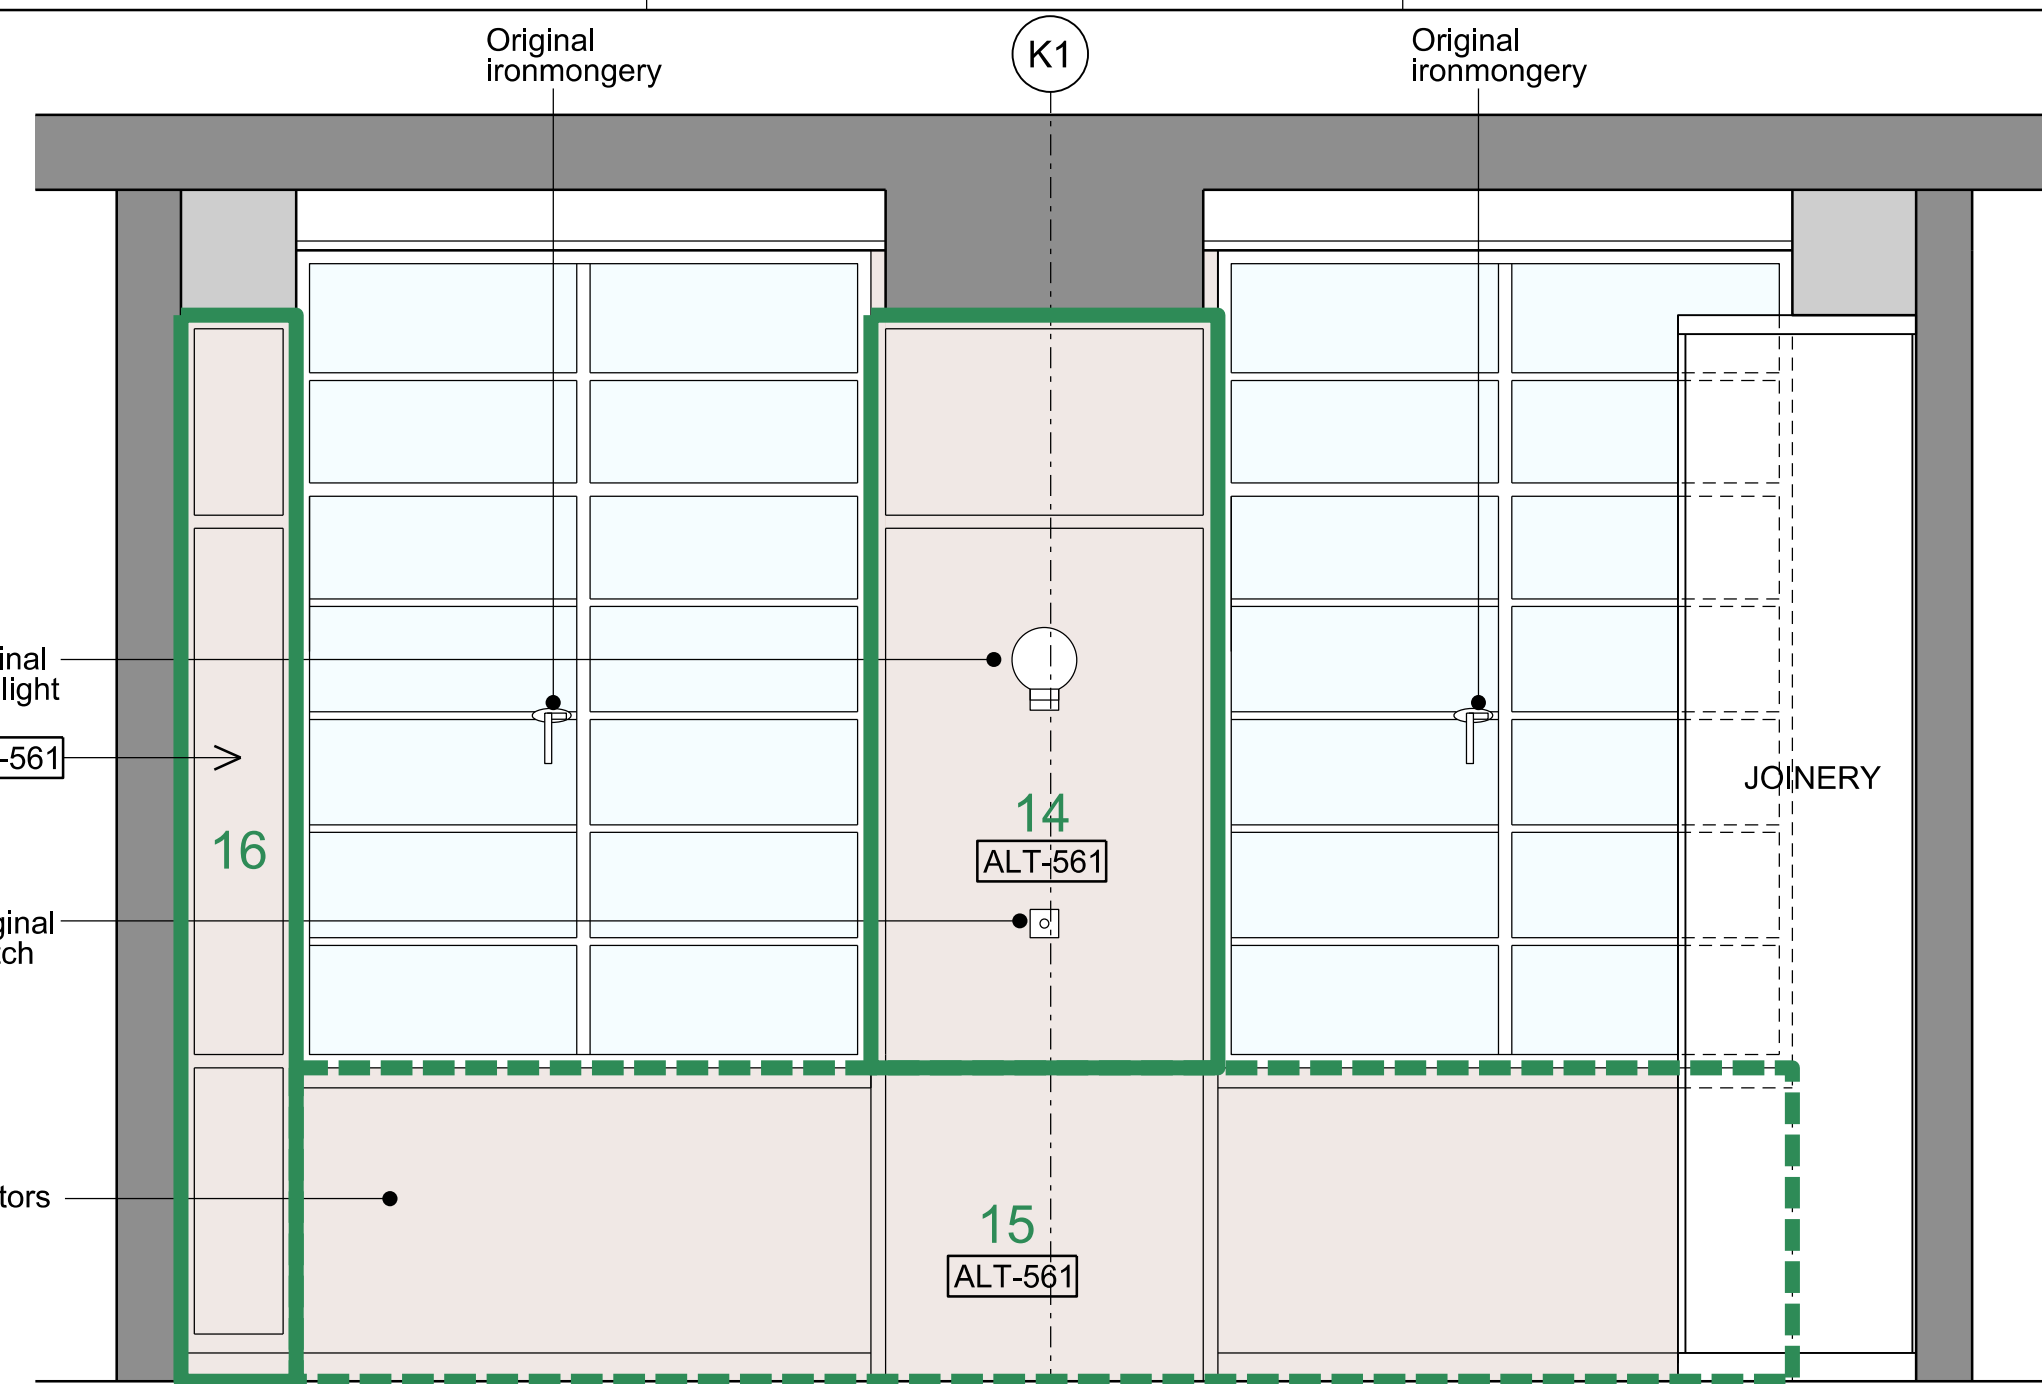

03 Proposed Internal Elevation

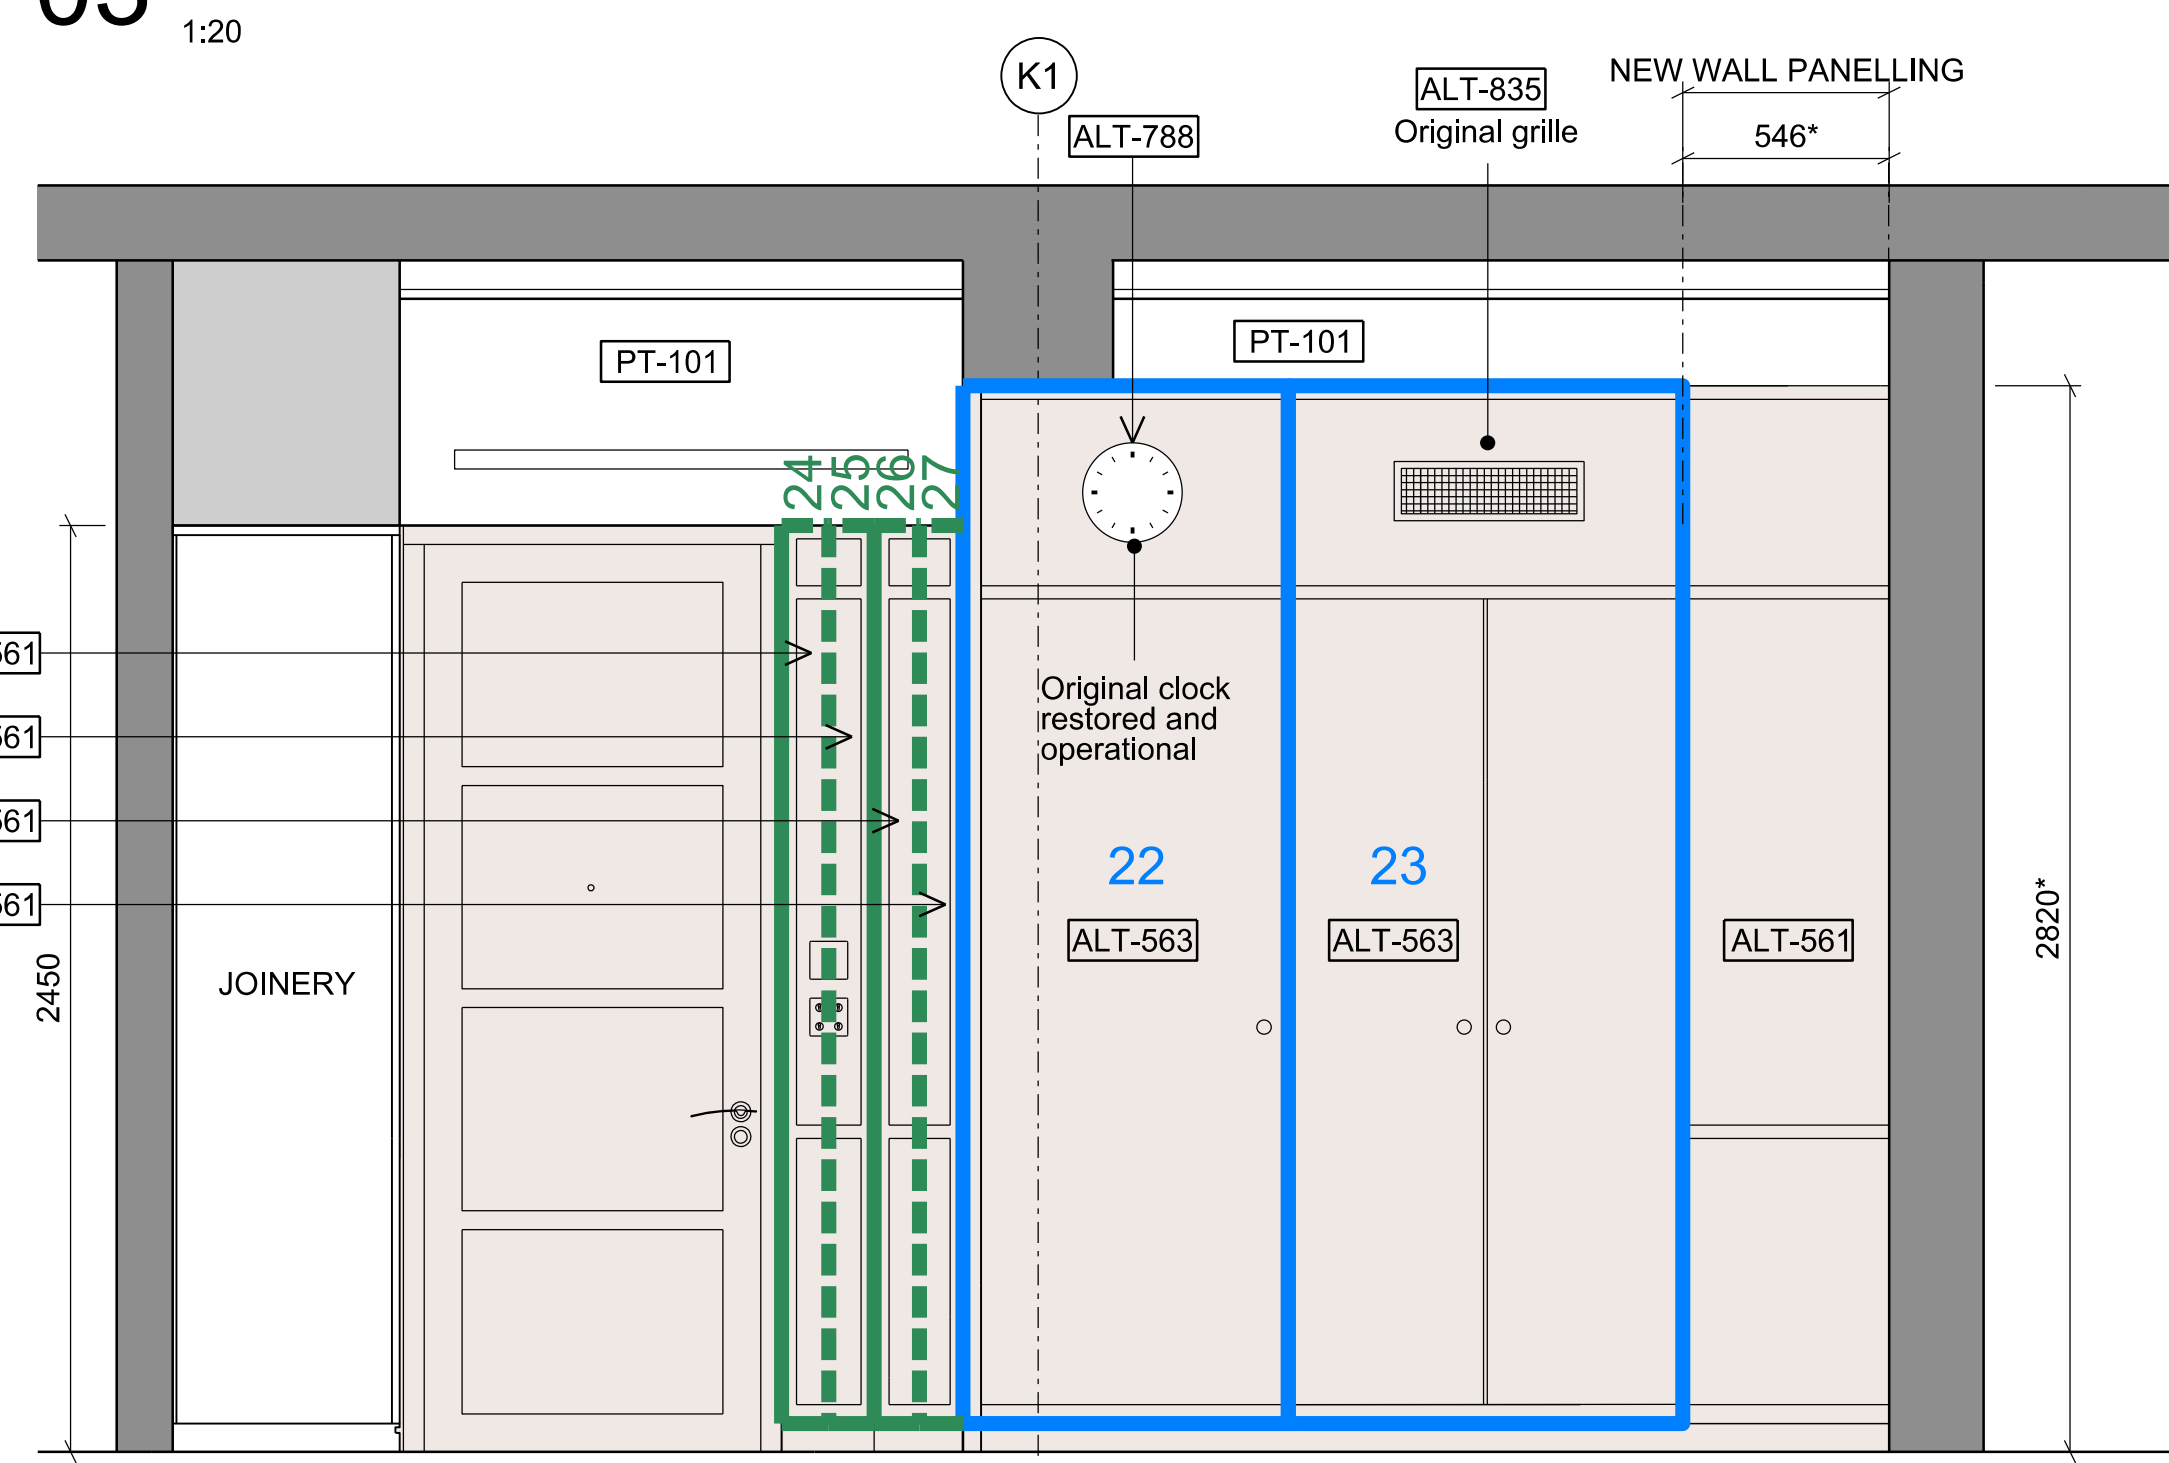

04 Proposed Internal Elevation

General Notes

1. Dimensions are in millimetres unless stated otherwise.
2. Levels are in metres AOD unless stated otherwise.
3. Dimensions govern. Do not scale off drawing.
4. All dimensions to be verified on site before proceeding.
5. All discrepancies to be notified in writing to Make Limited.

© Make Limited 2015

Please note

- * Dimensions assumed. No survey information available. Joinery to be surveyed on site.
- Where possible reuse and make good of materials and additional panels to match existing.

Timber wall lining panels to be reused/refurbished

Timber wall lining panels to be reused/refurbished (panel sizes to be altered)

Timber and or glass doors to be reused/refurbished

Rev	Date	Reason For Issue	Chk
01	27/11/18	Stage 4 For Tender	RK
00	11/04/18	Stage 3	RK

STAGE 4

DRAWING STATUS

make


32 Cleveland Street,
London, W1T 4JY

tel +44 (0) 20 7636 5151


info@makearchitects.com
www.makearchitects.com

Client
Crouch End (FEC) Limited
Ground Floor, 12 Stanhope Gate
London
W1K 1AW

Keyplan

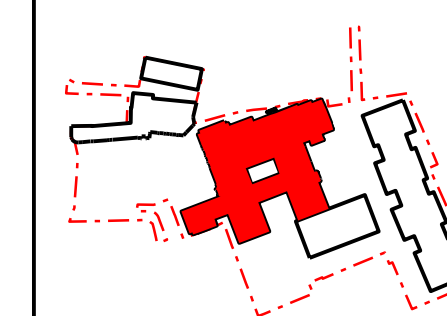

North

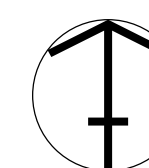

Project
Hornsey Town Hall

Drawing Title
Town Hall
Borough Treasurer's Room G.8
Proposed Internal Elevations

Scale
1: 20

Paper Size
@A1


Date
21.07.17


Project No.
1360

Draw No.
A3781


Rev No.
01

1:20

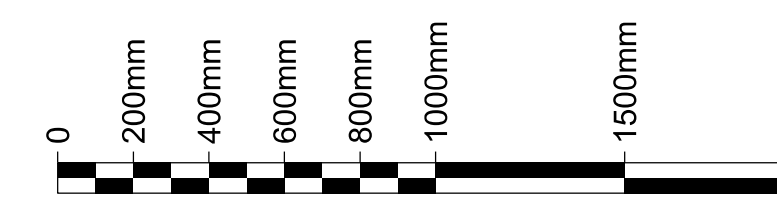


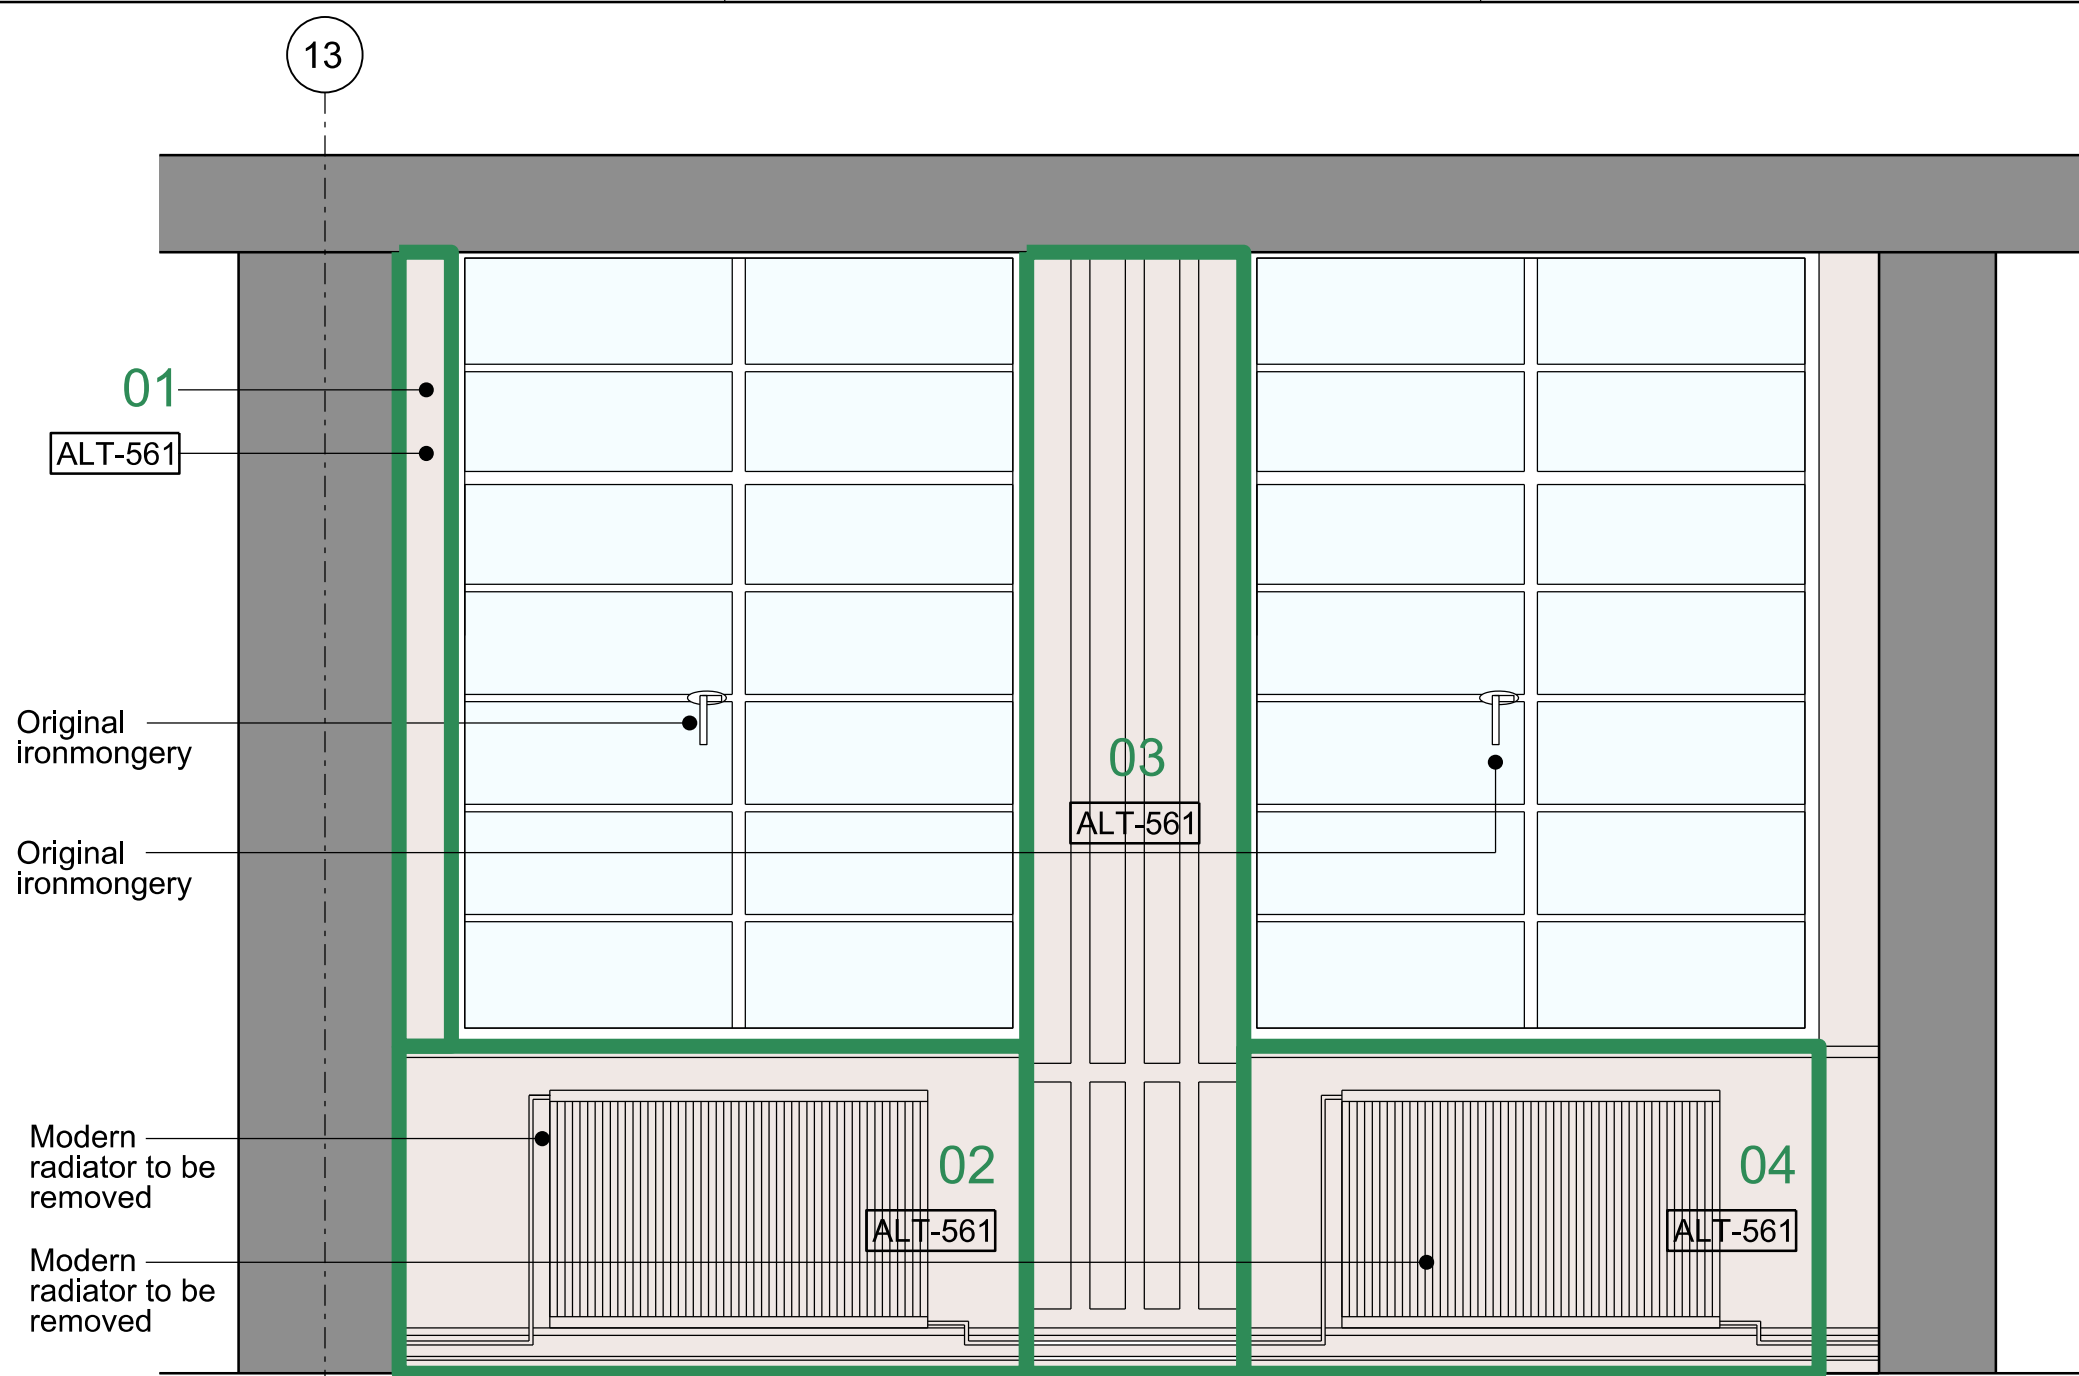


01 Existing Internal Elevation
1:20

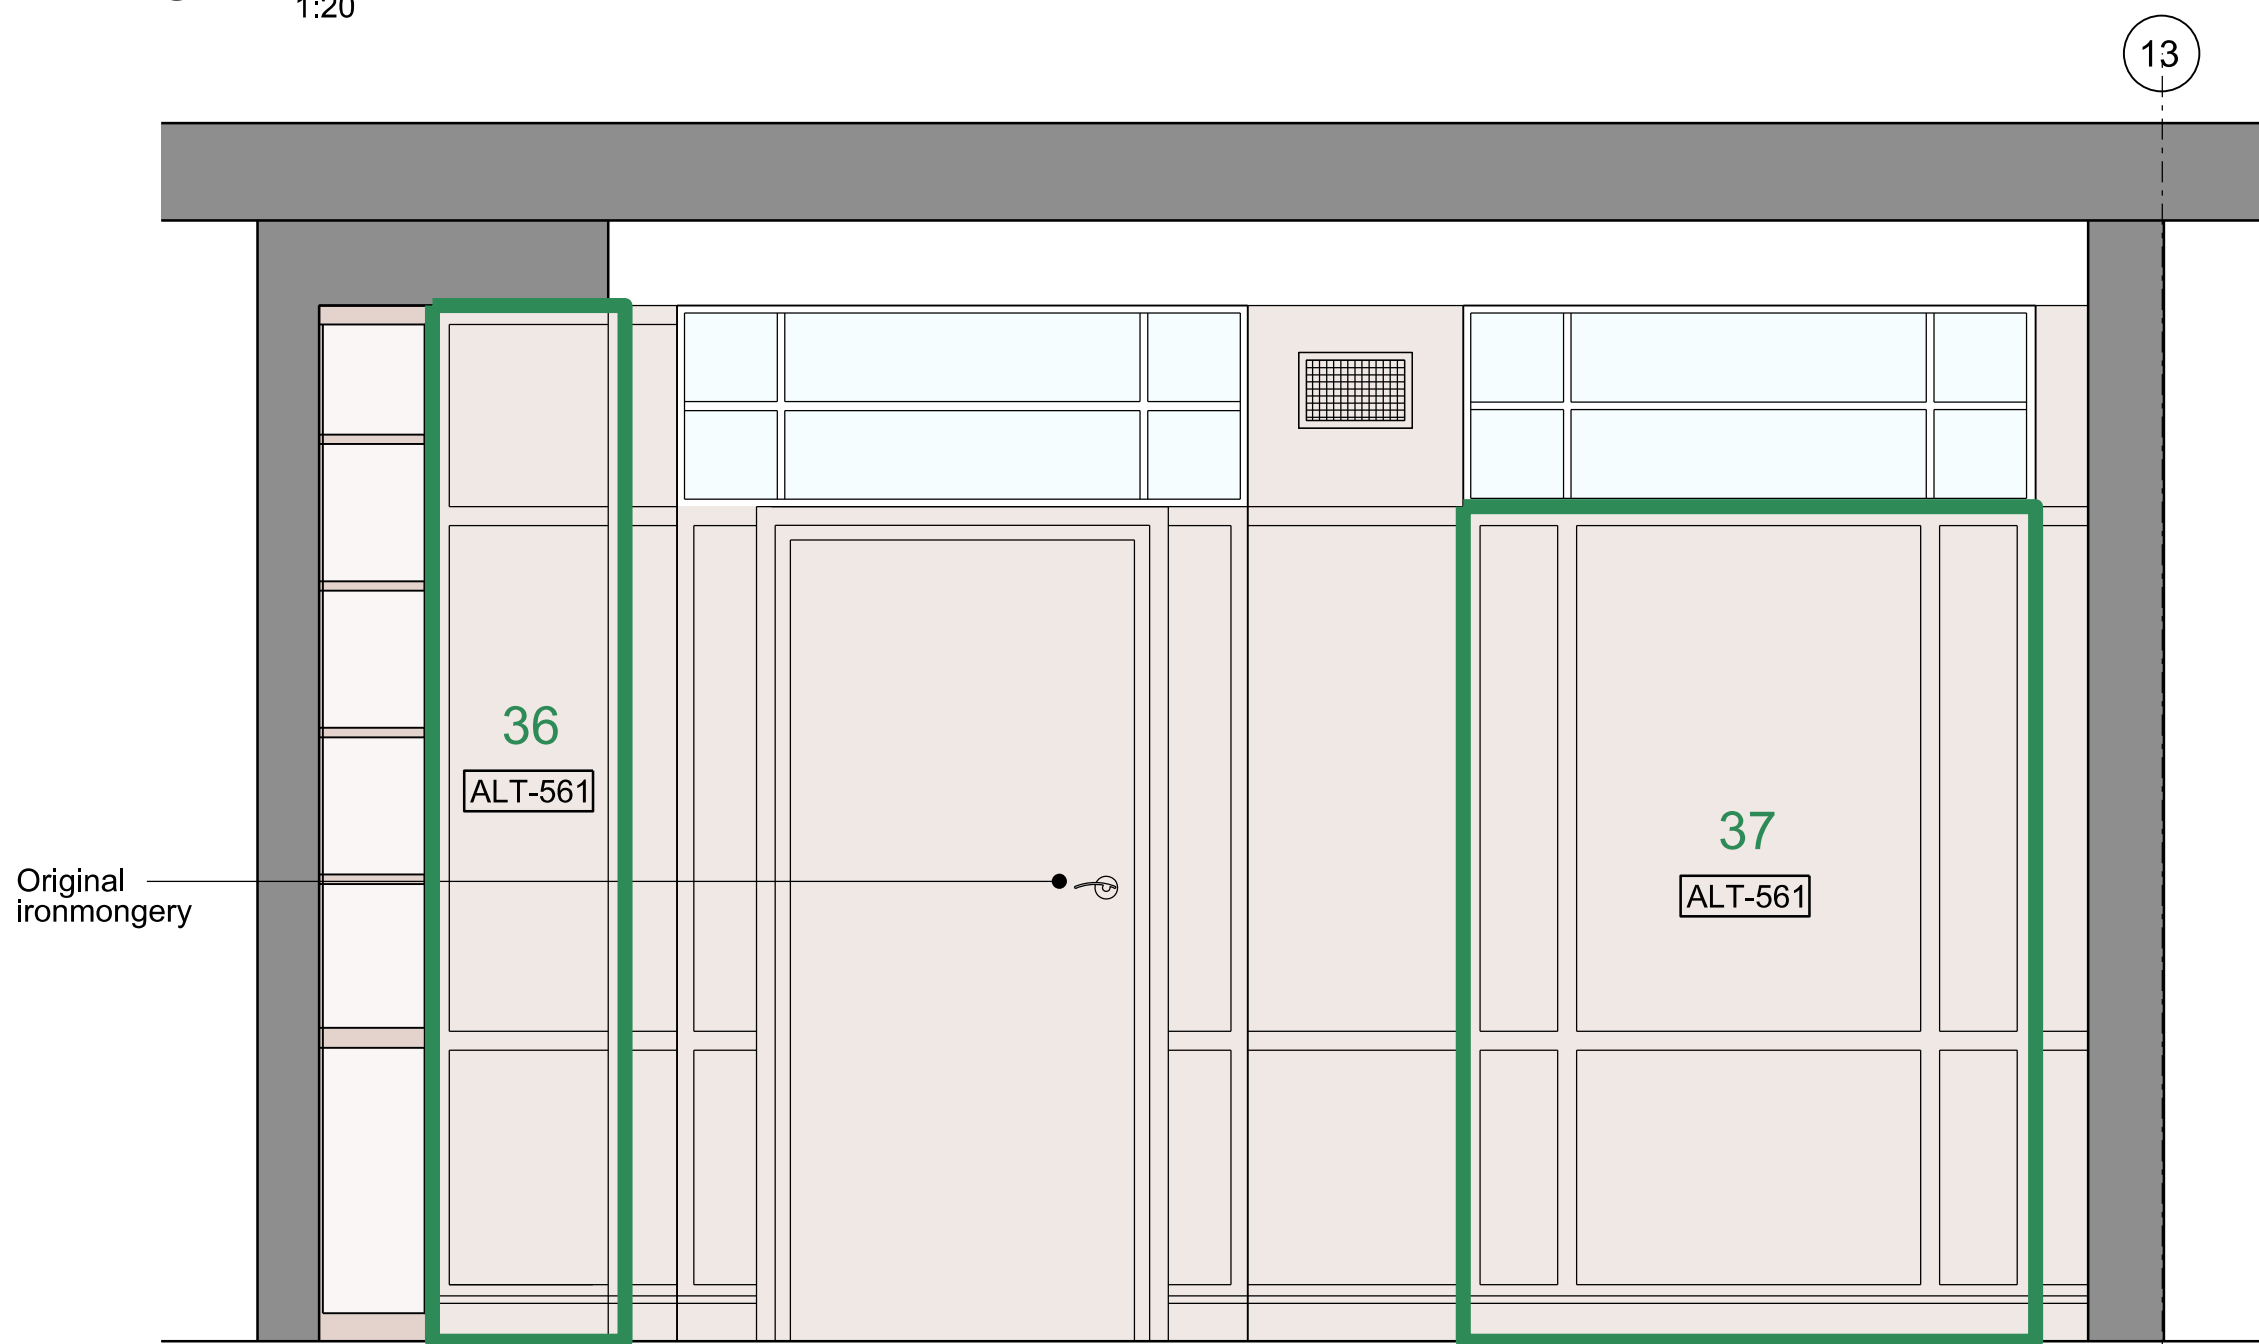


02 Existing Internal Elevation
1:20

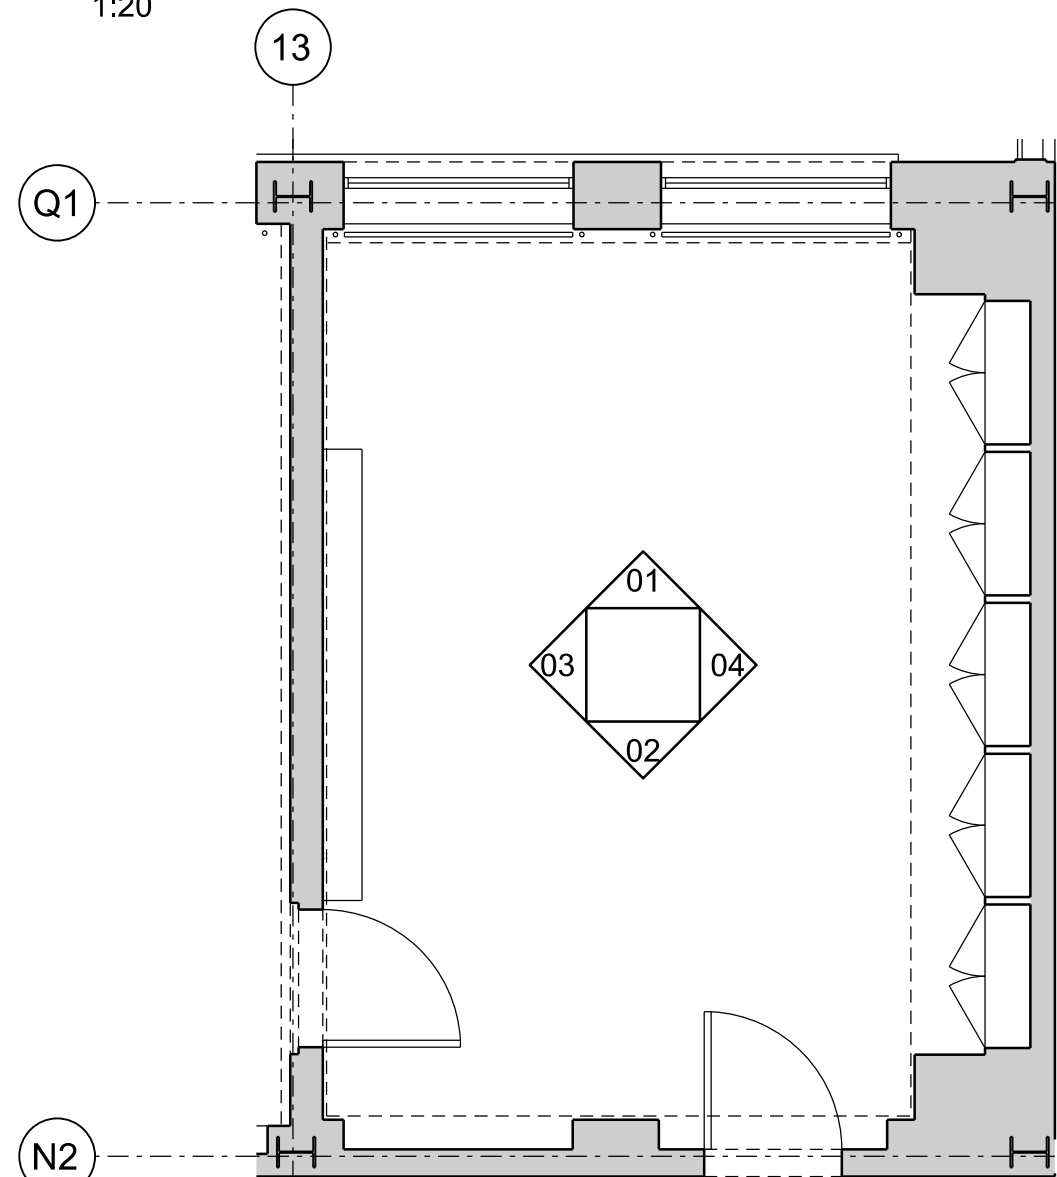

05 Existing Plan
1:50

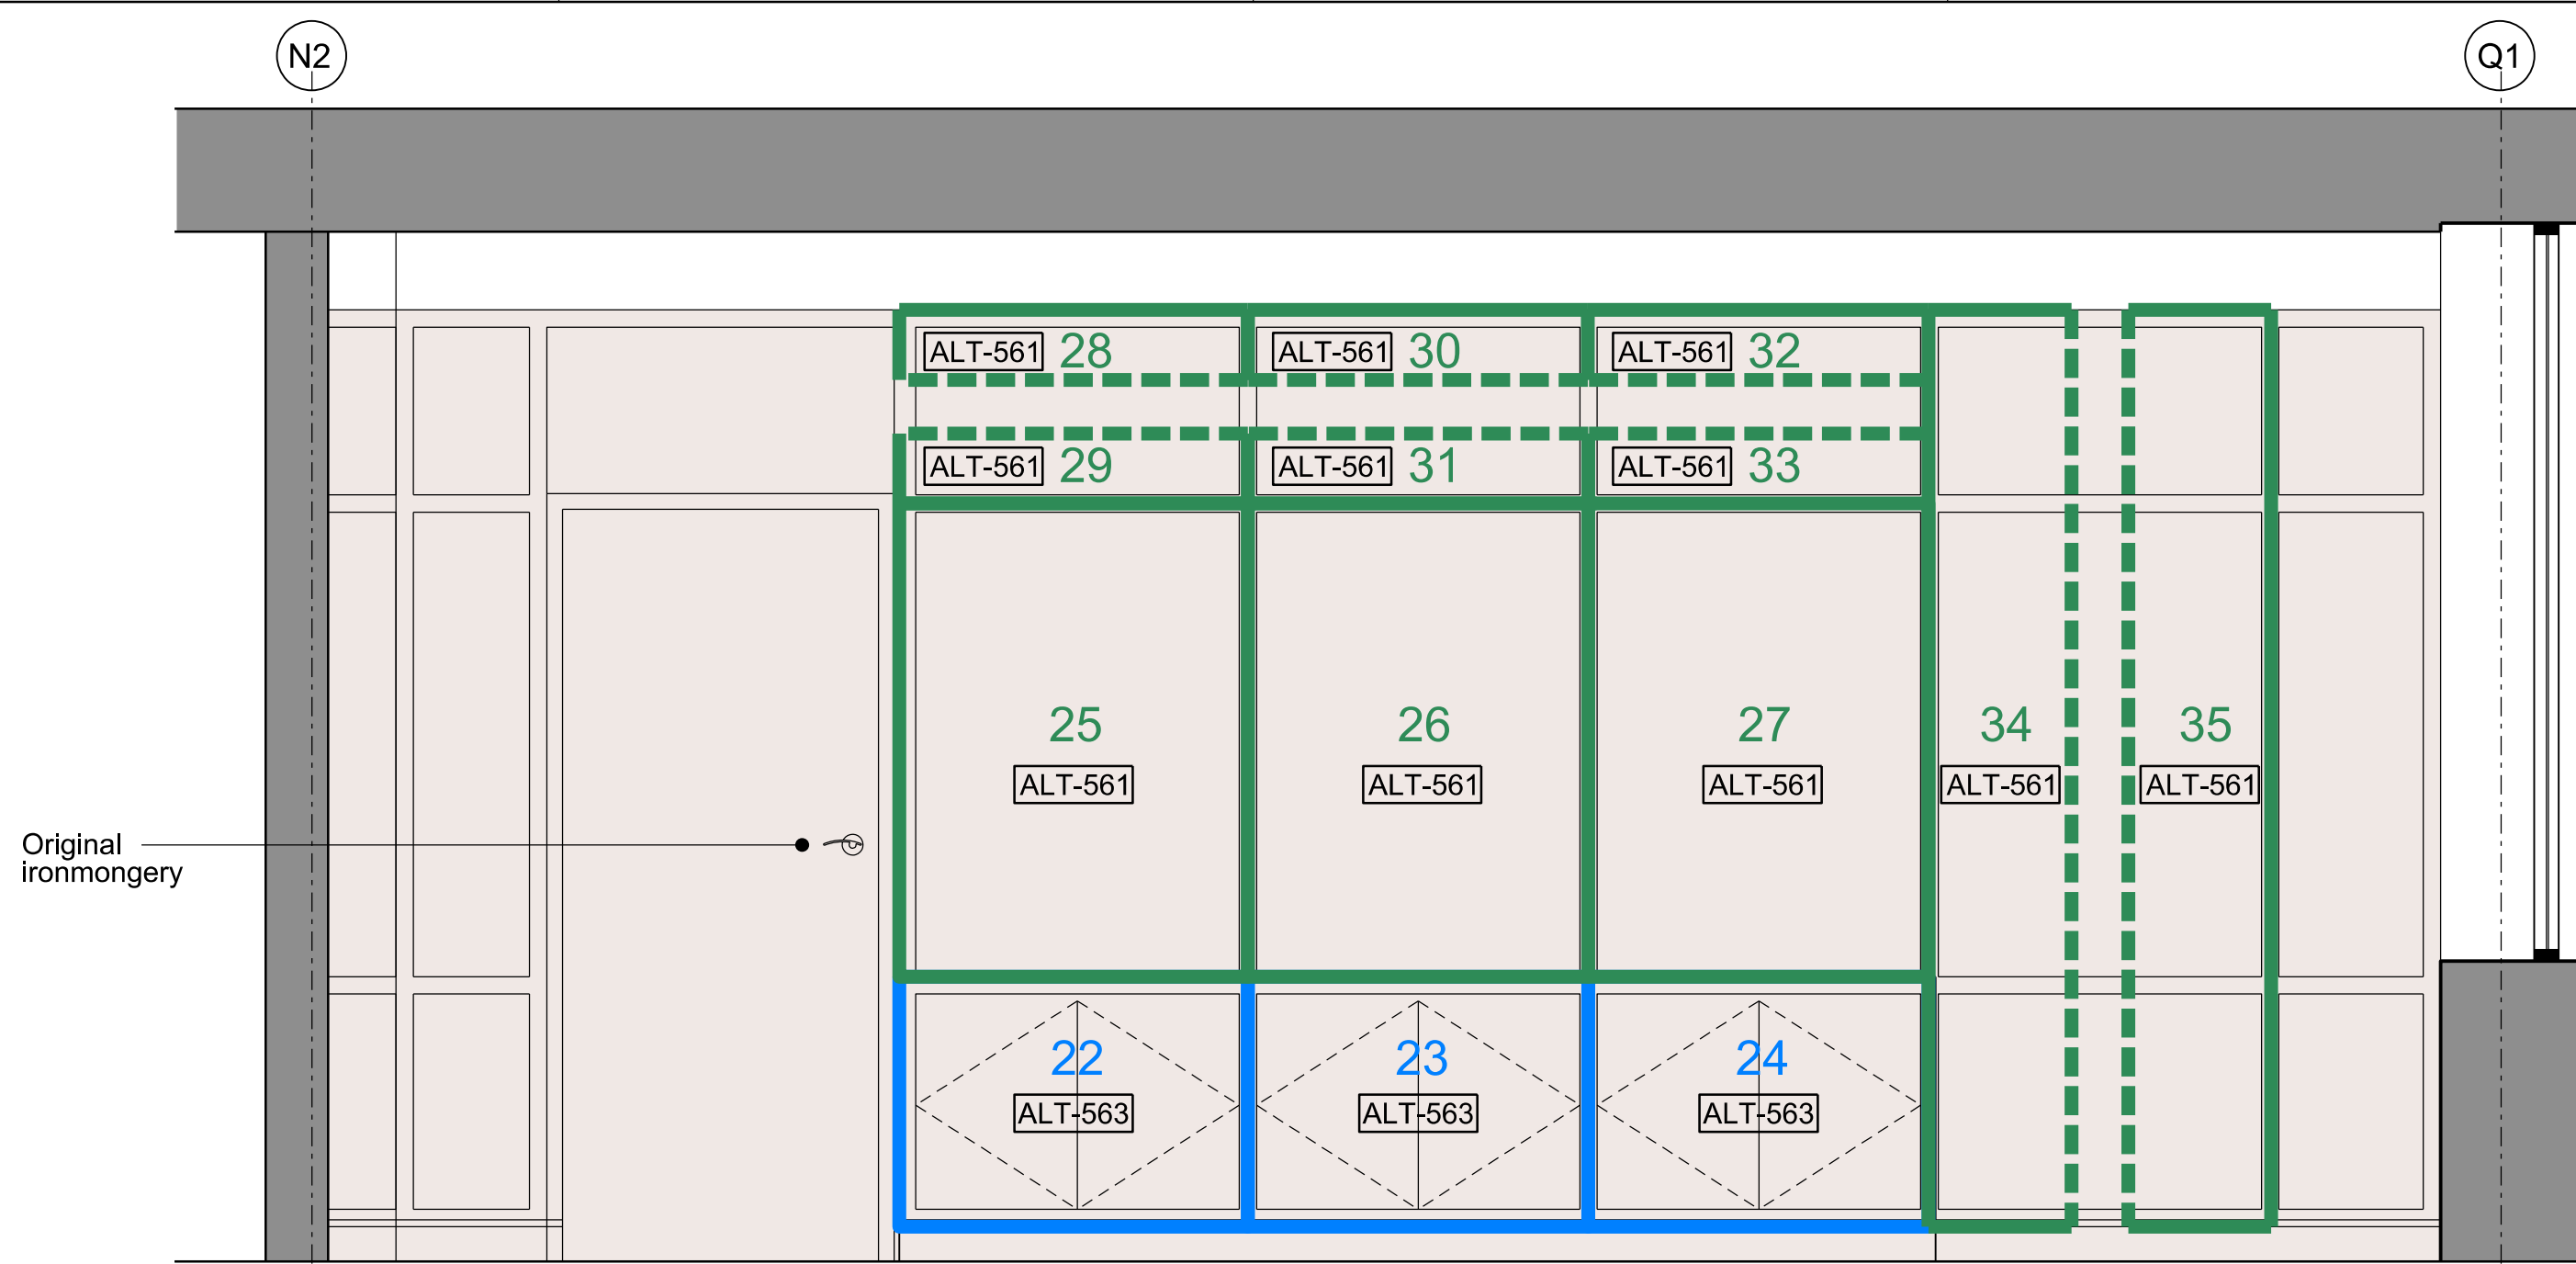

03 Existing Internal Elevation
1:20

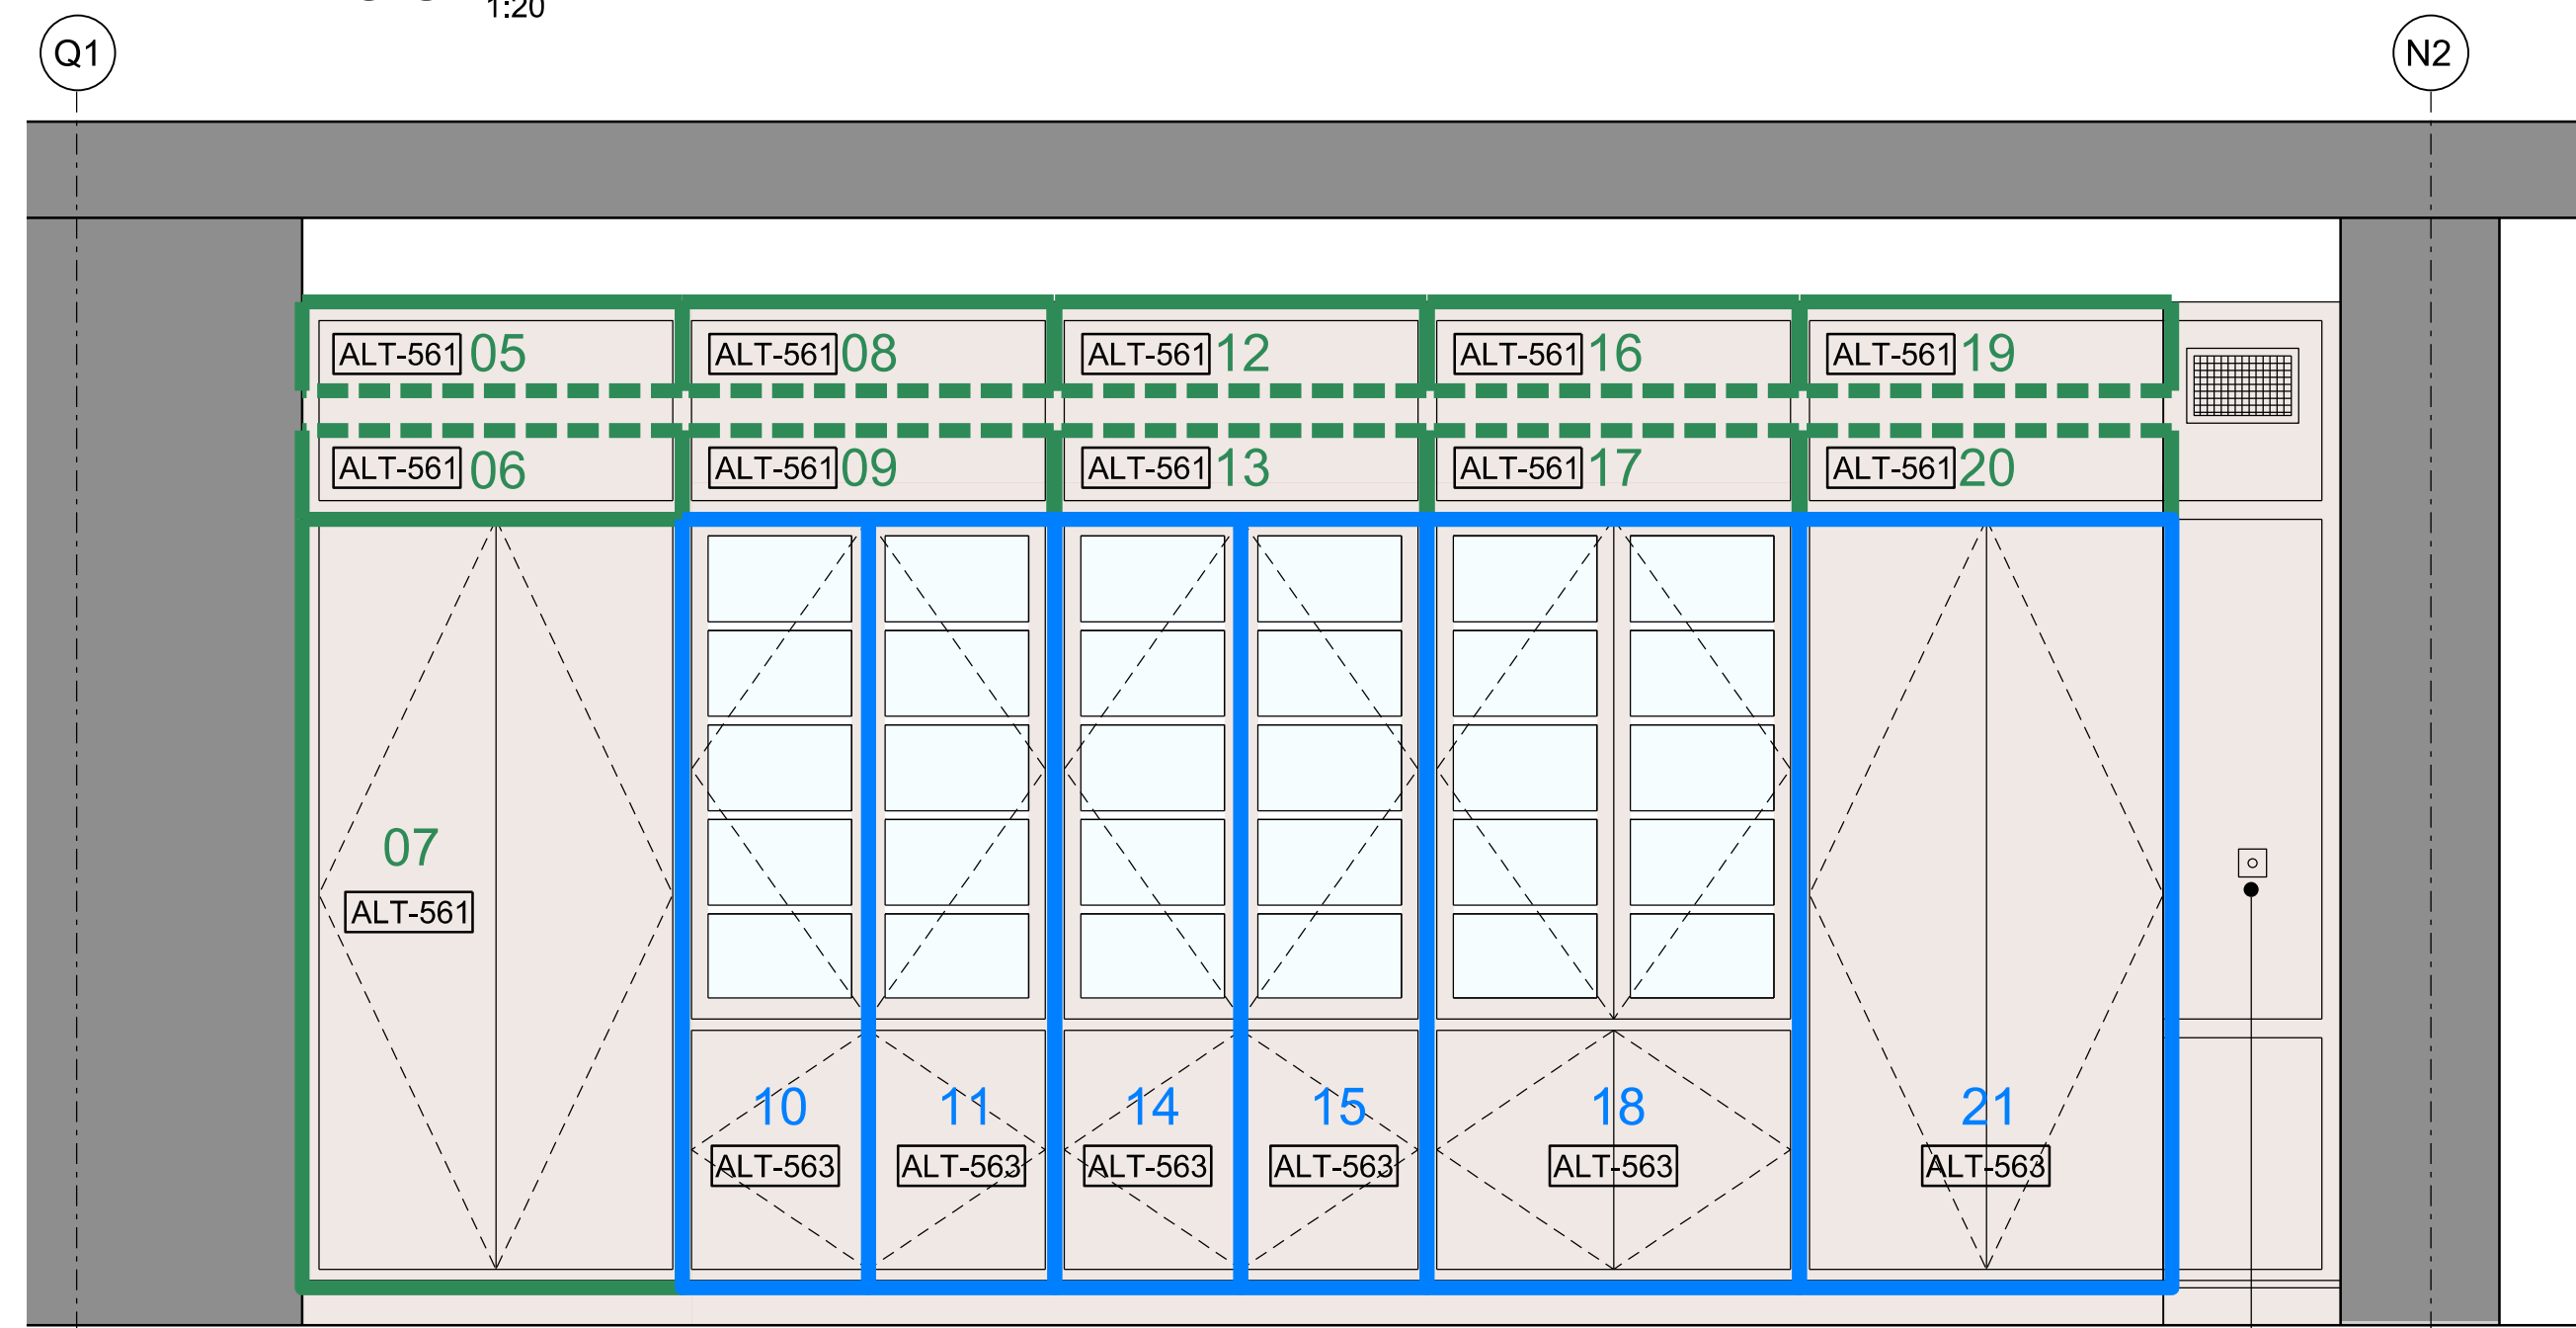

04 Existing Internal Elevation
1:20

- General Notes
1. Dimensions are in millimetres unless stated otherwise.
 2. Levels are in metres AOD unless stated otherwise.
 3. Dimensions govern. Do not scale off drawing.
 4. All dimensions to be verified on site before proceeding.
 5. All discrepancies to be notified in writing to Make Limited.

© Make Limited 2015

Please note

- * Dimensions assumed. No survey information available. Joinery to be surveyed on site.
- Where possible reuse and make good of materials and additional panels to match existing

-  Timber wall lining panels to be reused/refurbished
-  Timber wall lining panels to be reused/refurbished (panel sizes to be altered)
-  Timber and or glass doors to be reused/refurbished

Rev	Date	Reason For Issue	Chk
01	27/11/18	Stage 4 For Tender	RK
00	11/04/18	Stage 3	RK

STAGE 4

DRAWING STATUS

make


32 Cleveland Street,
London, W1T 4JY

tel +44 (0) 20 7636 5151

info@makearchitects.com
www.makearchitects.com

Client
Crouch End (FEC) Limited
Ground Floor, 12 Stanhope Gate
London
W1K 1AW

Keyplan

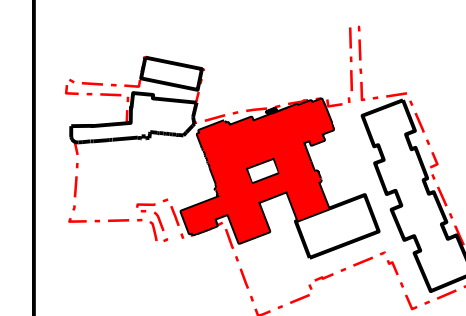

Project
Hornsey Town Hall

Drawing Title
Town Hall
Borough Engineer's Room G.15
Existing Internal Elevations

Scale
1: 20


Paper Size
@A1


Date
04.04.18

Project No.
1360


Draw No.
A3782

Rev No.
01

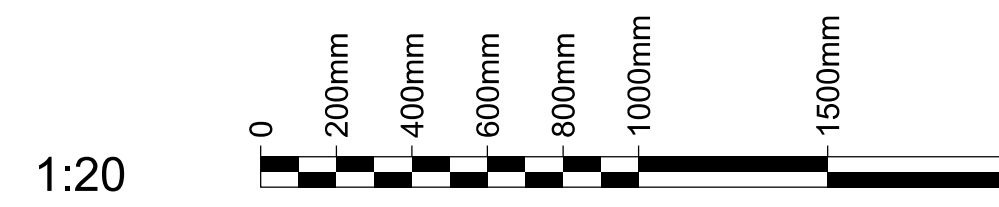


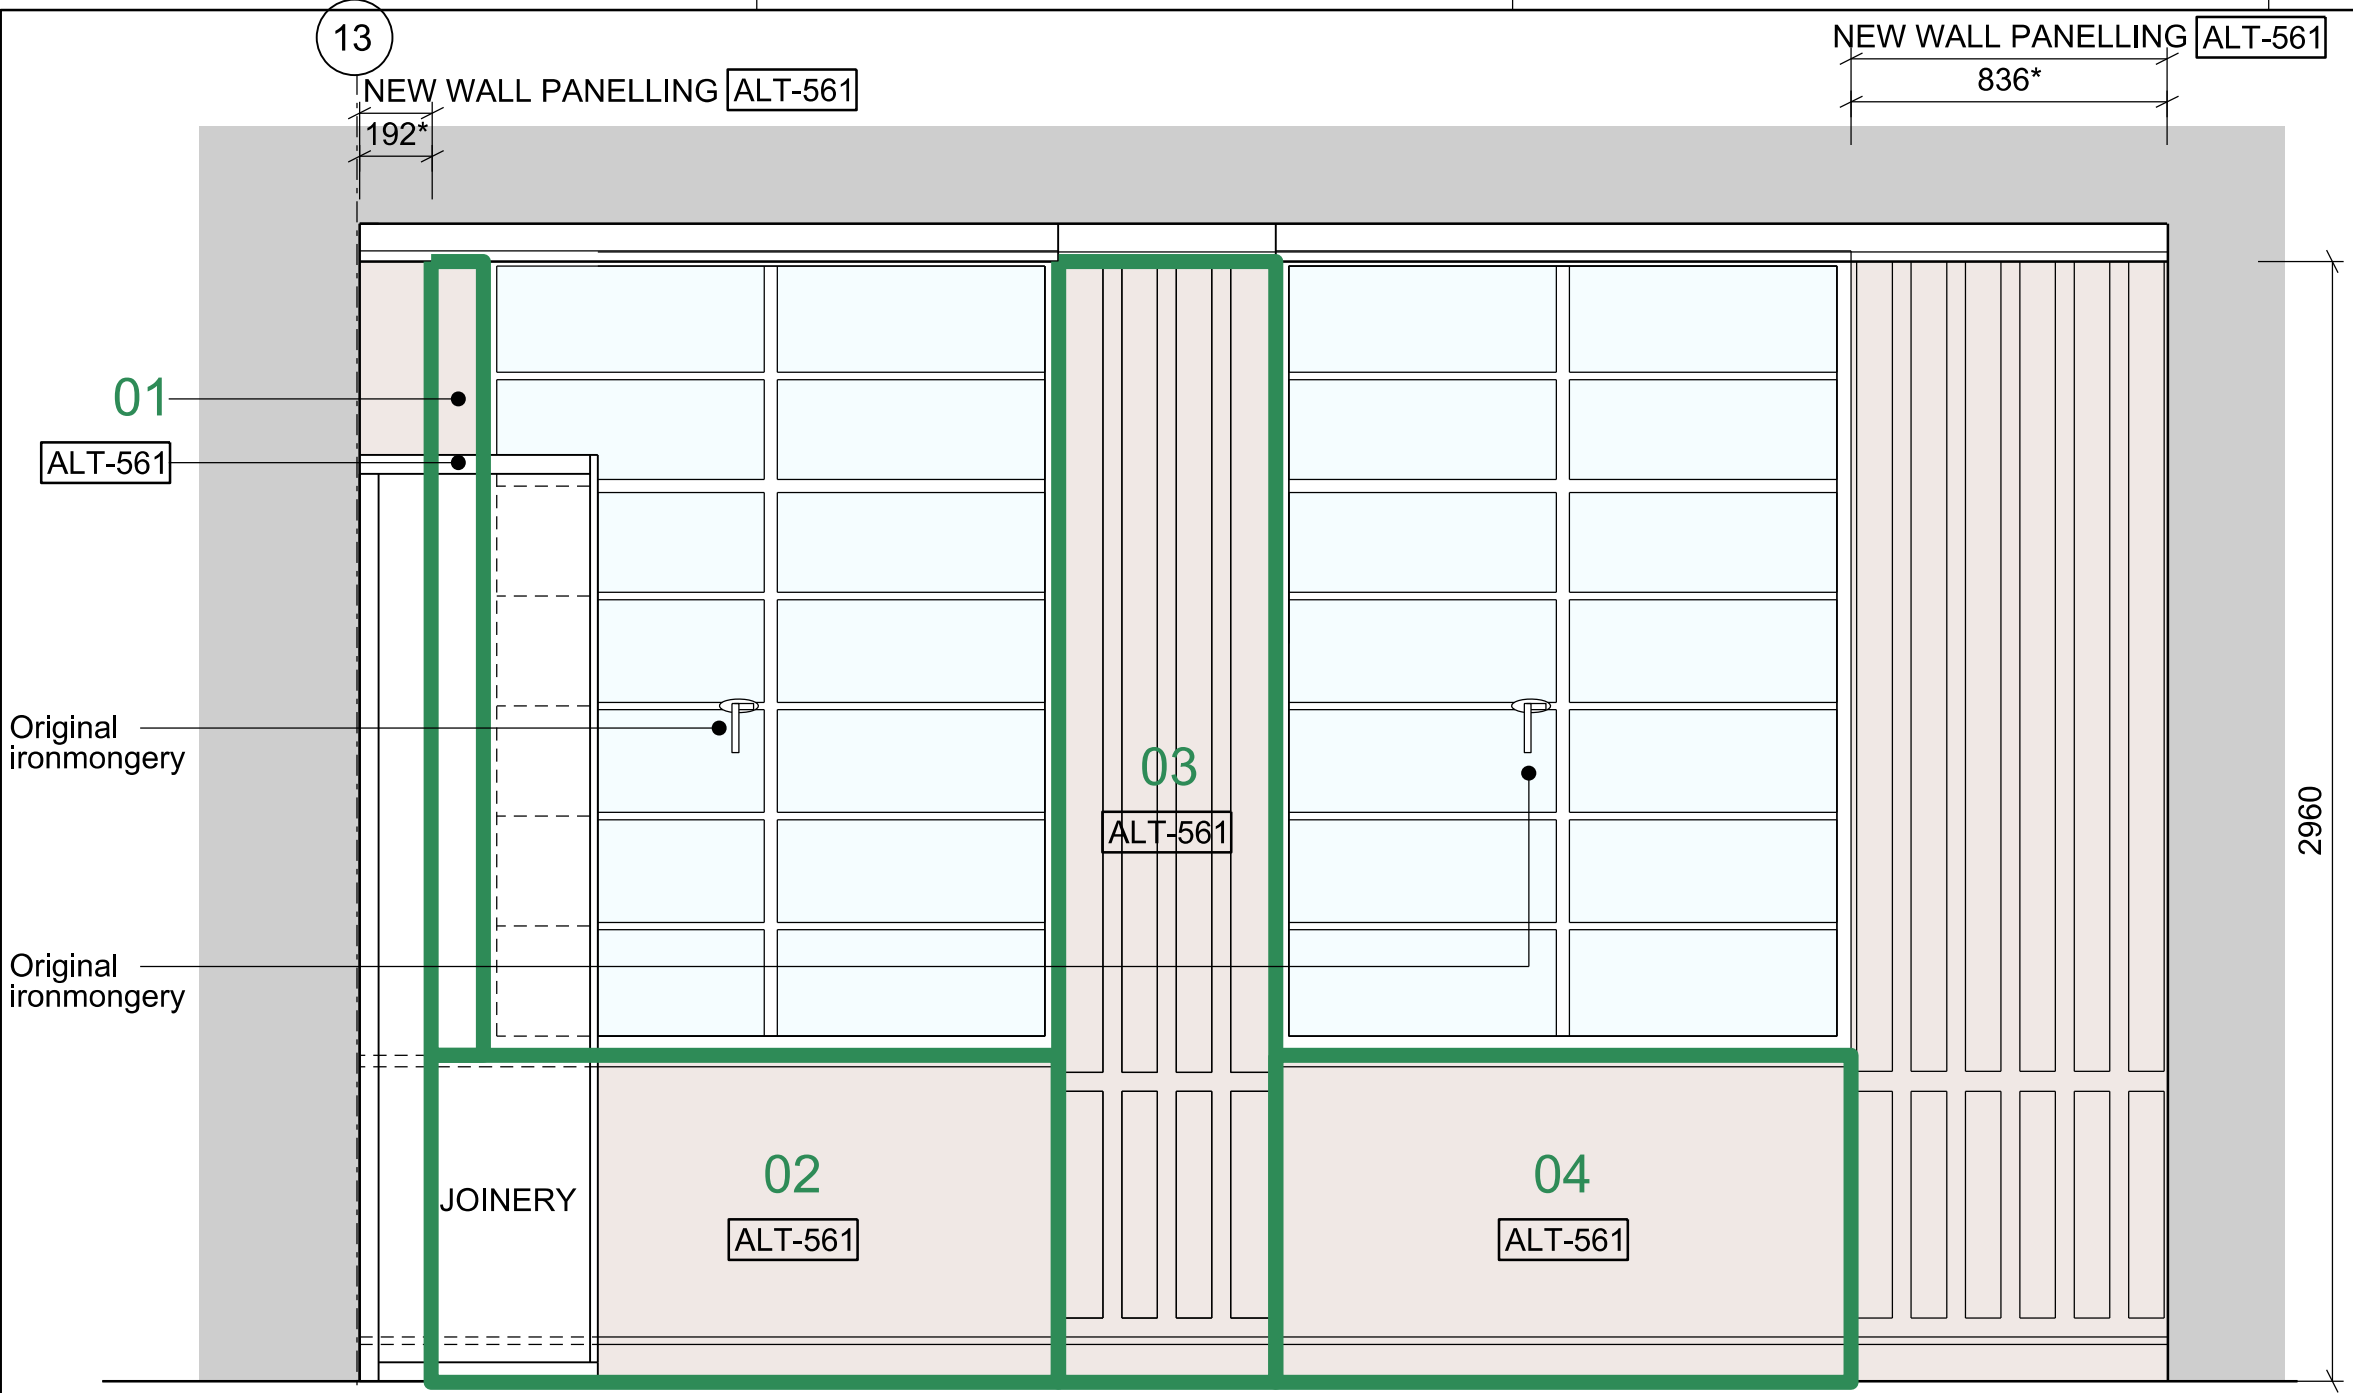


01 Proposed Internal Elevation
1:20

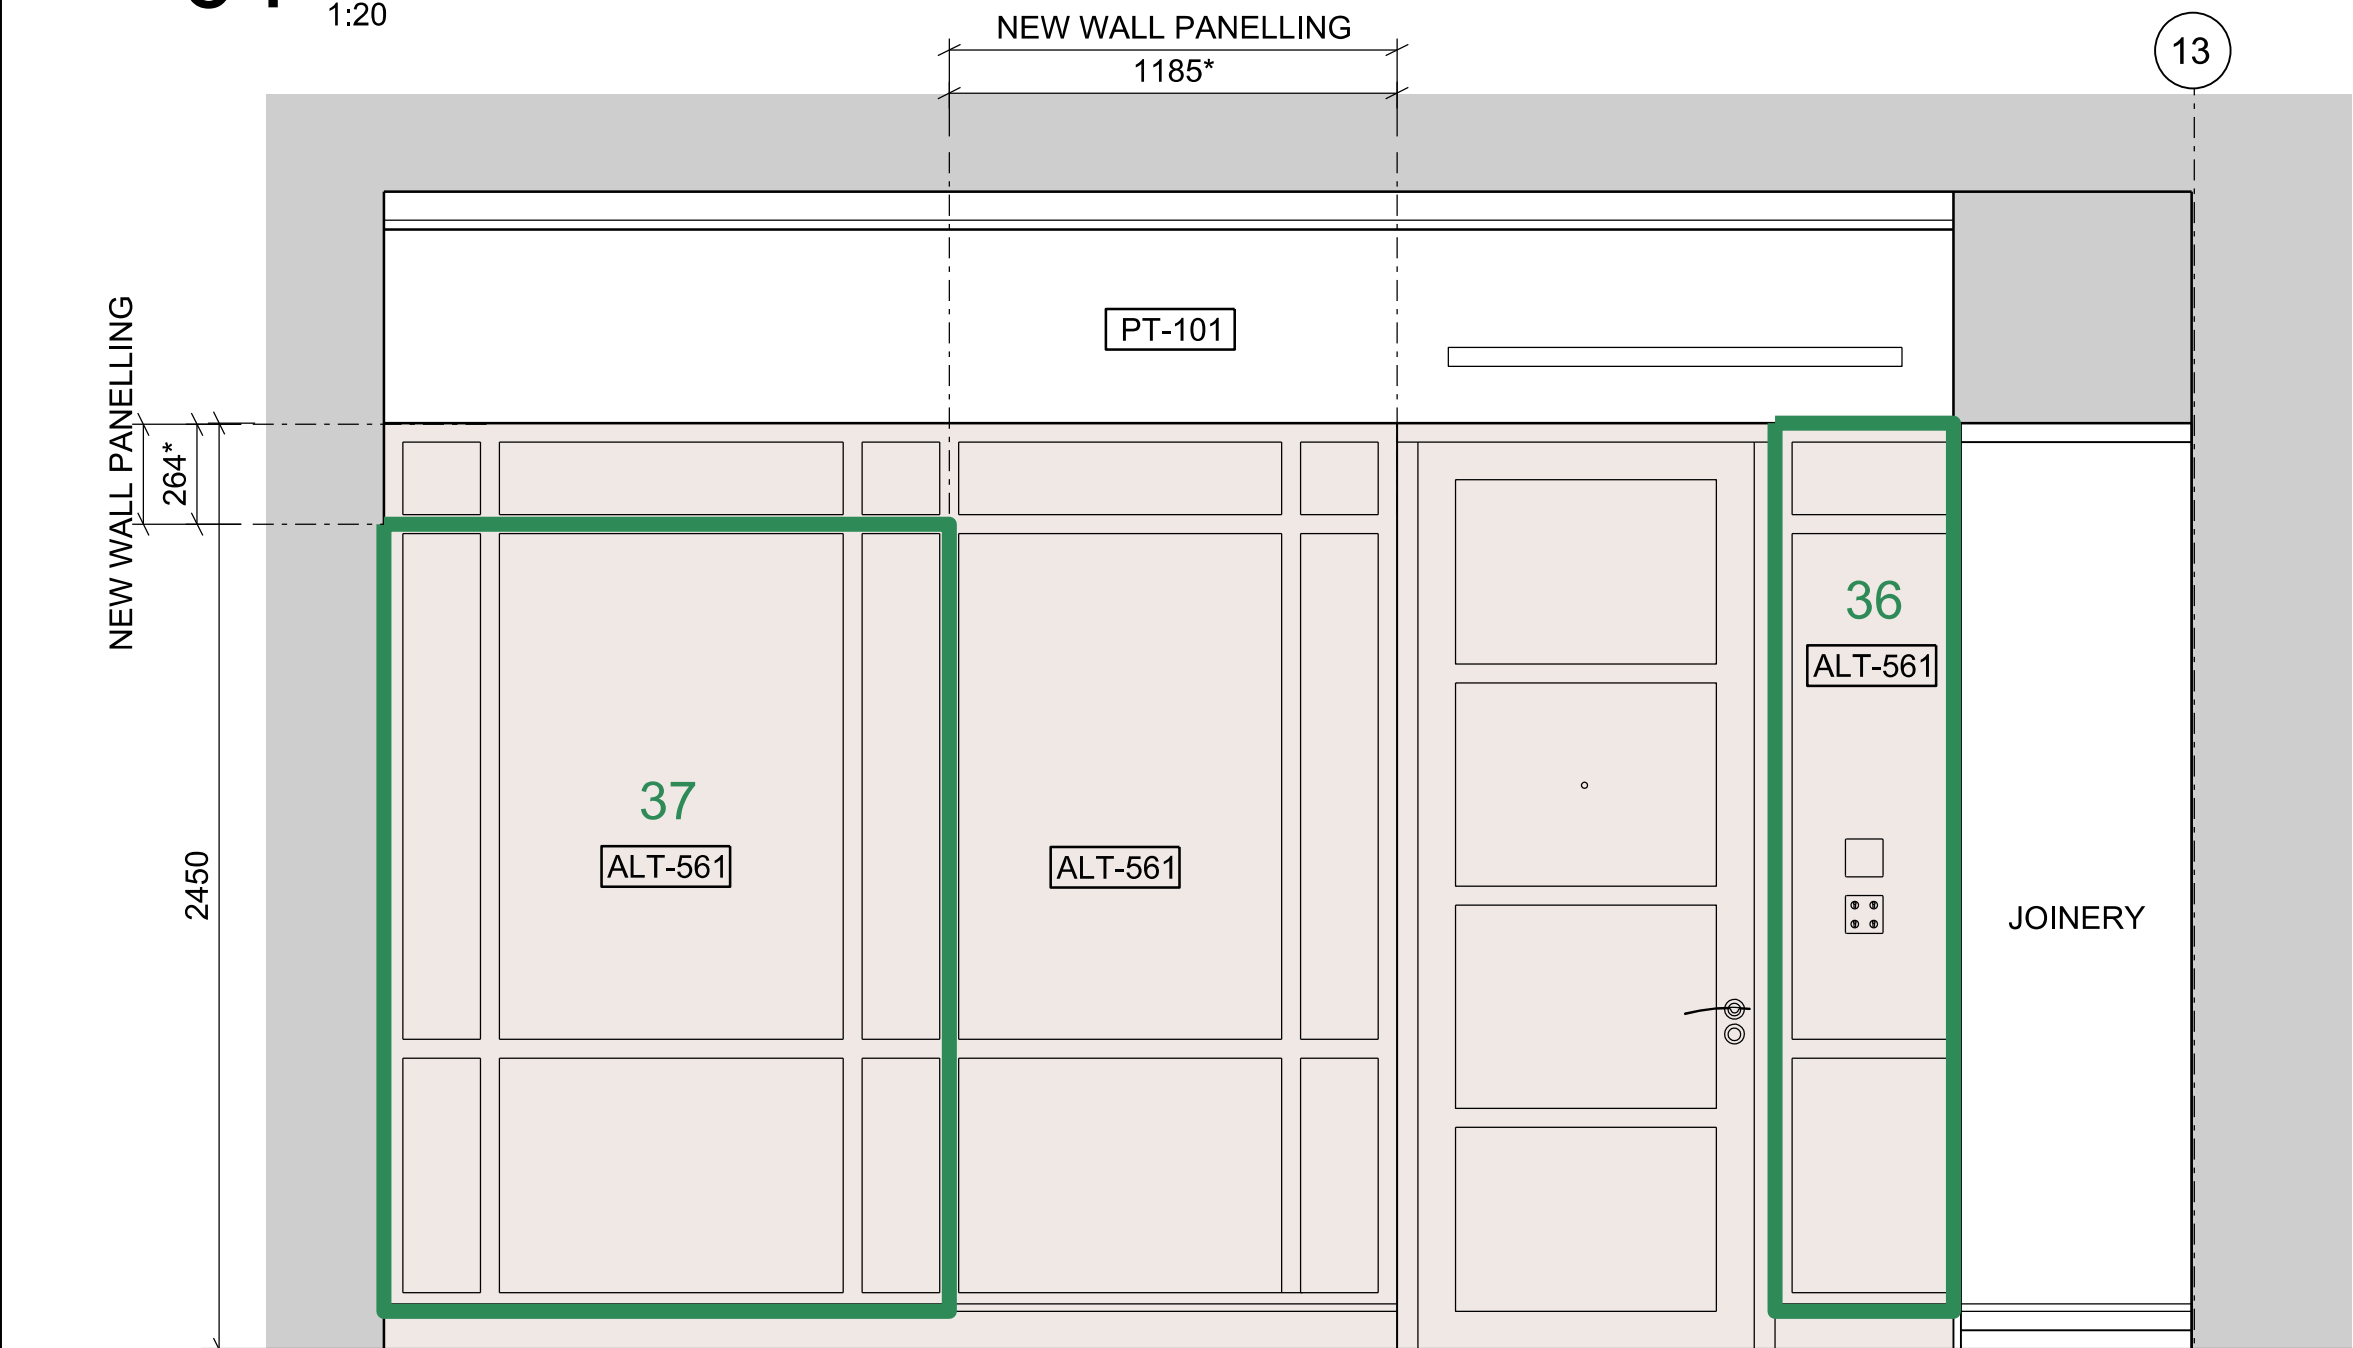


02 Proposed Internal Elevation
1:20

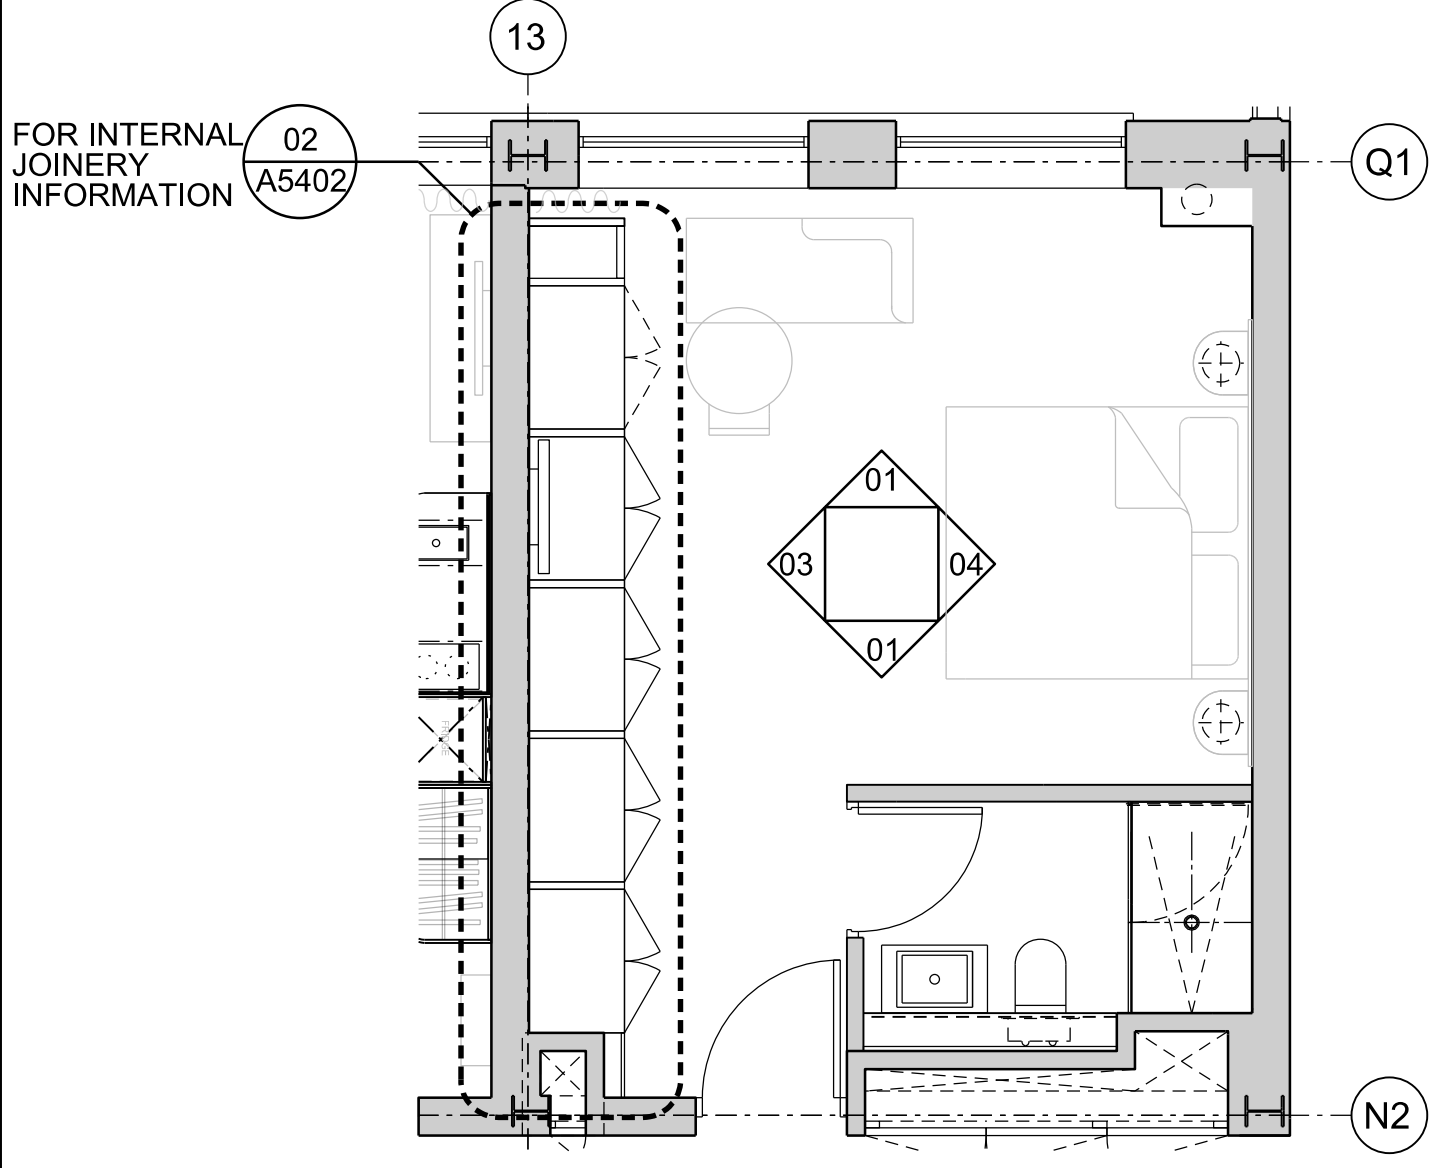

05 Proposed Plan
1:50

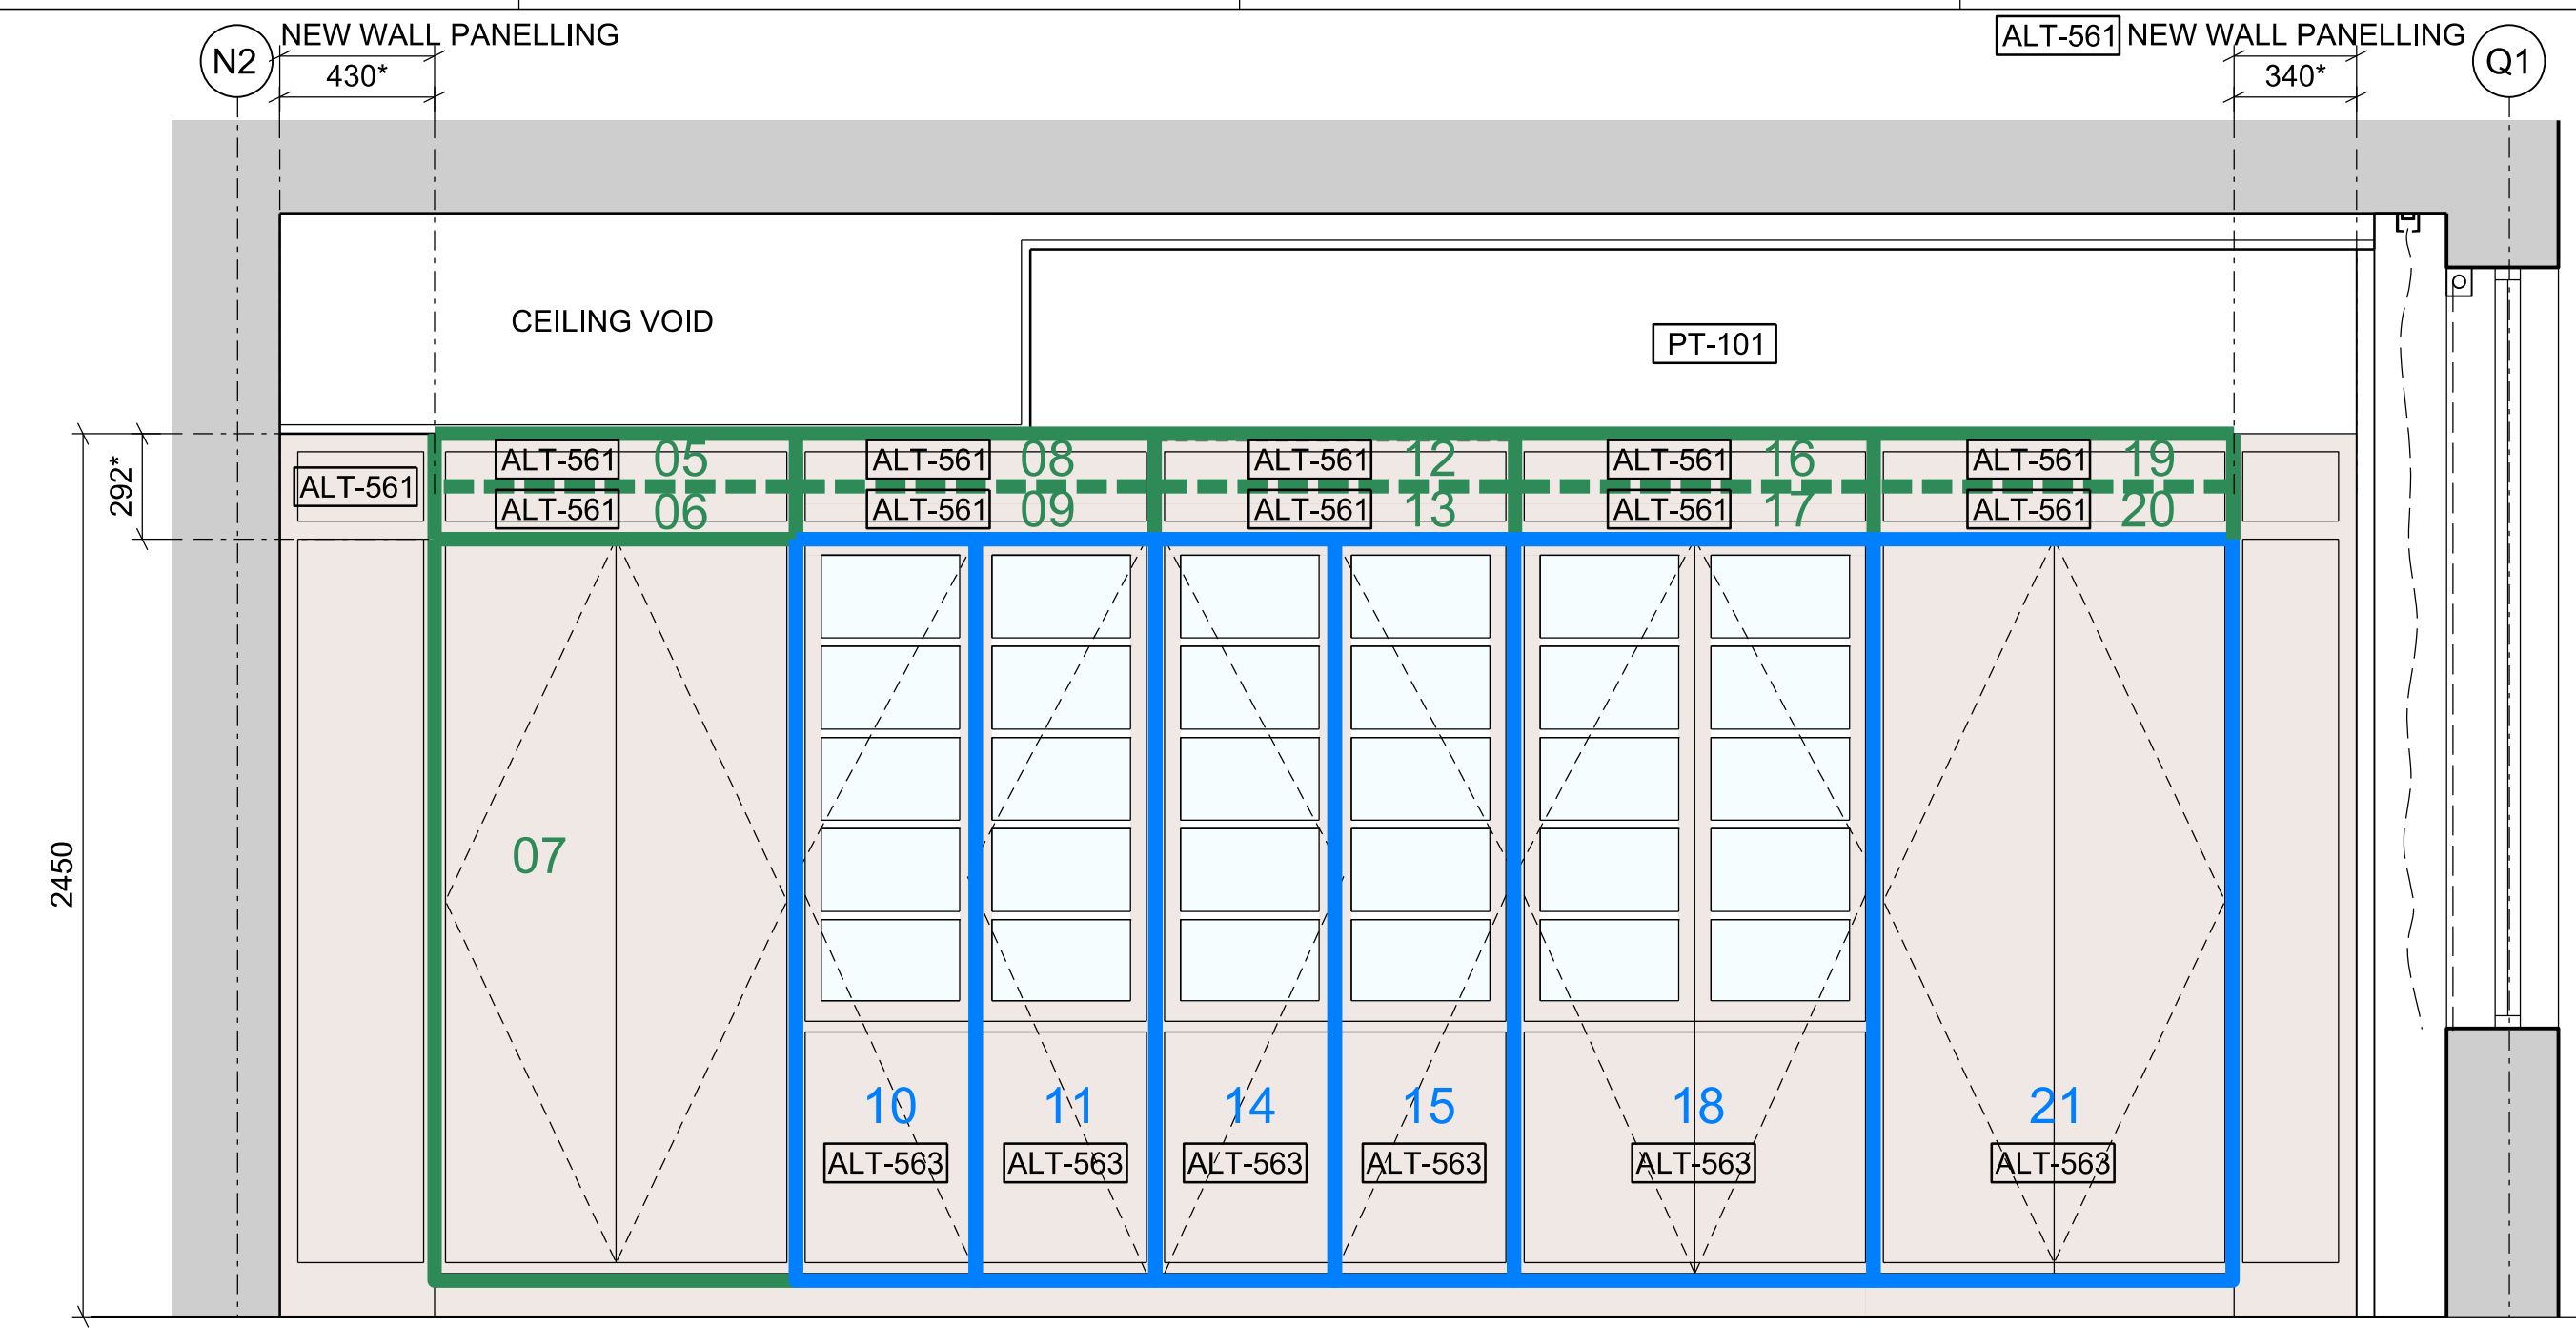

03 Proposed Internal Elevation
1:20

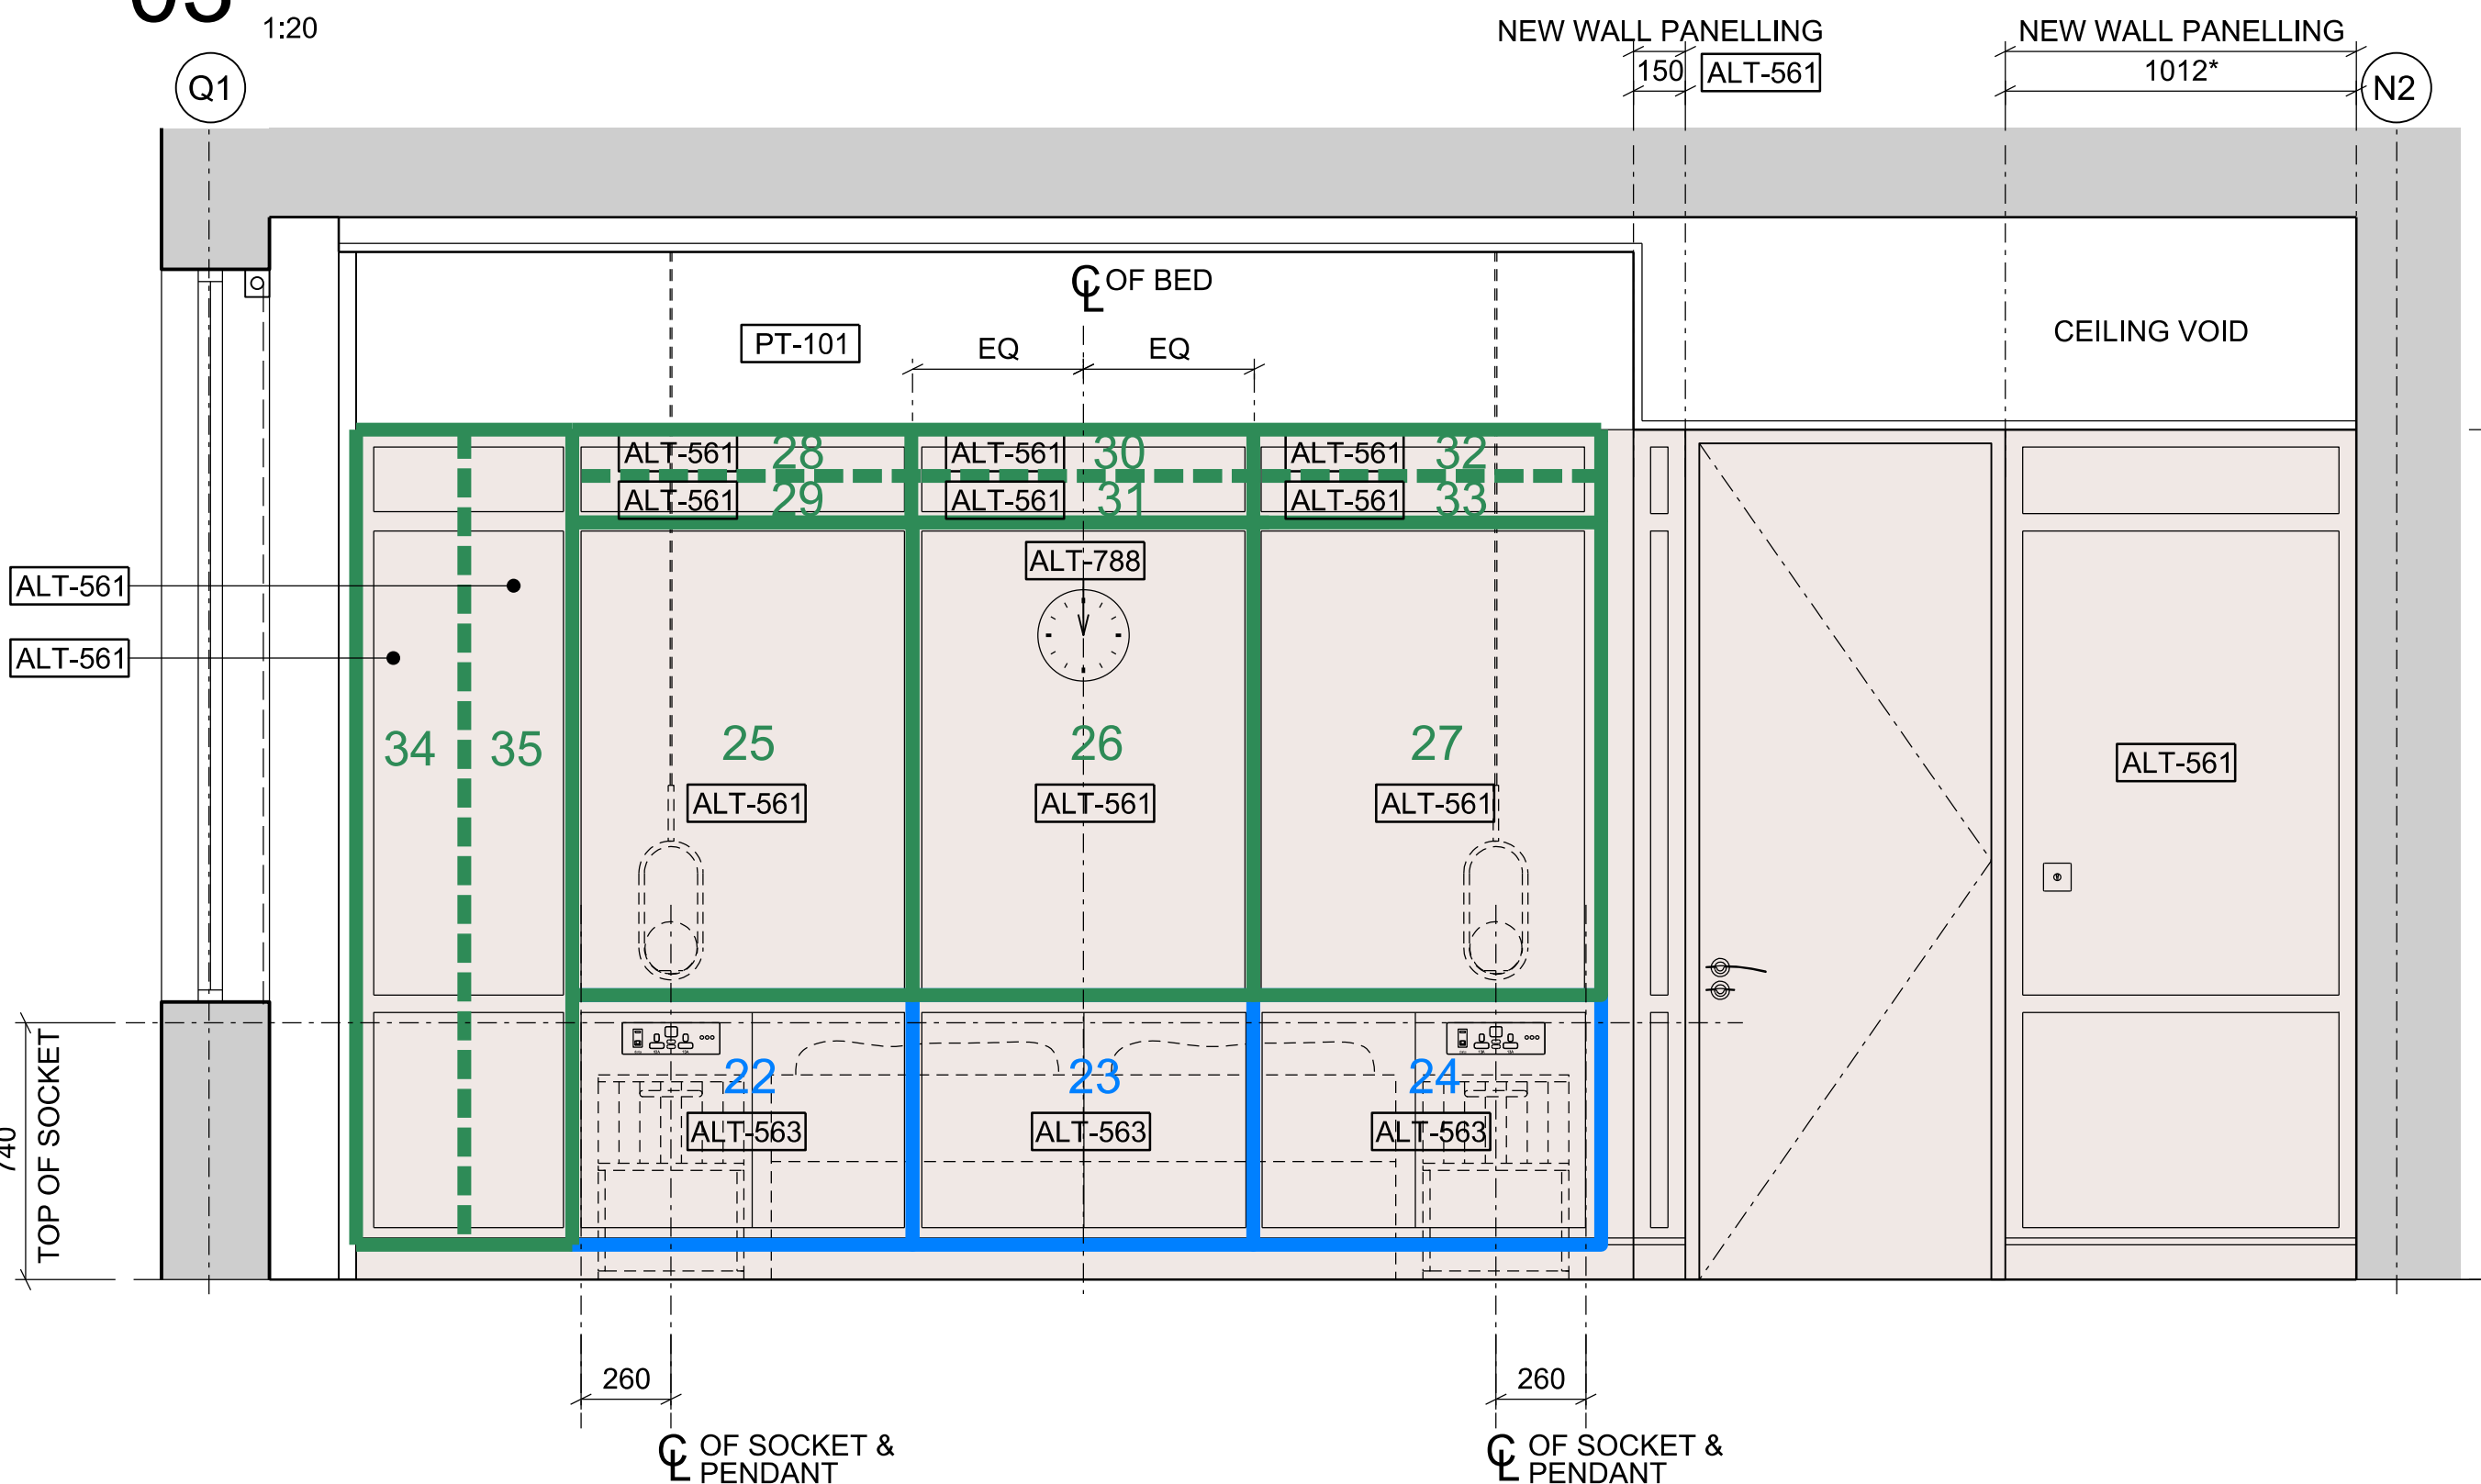

04 Proposed Internal Elevation
1:20

- General Notes
1. Dimensions are in millimetres unless stated otherwise.
 2. Levels are in metres AOD unless stated otherwise.
 3. Dimensions govern. Do not scale off drawing.
 4. All dimensions to be verified on site before proceeding.
 5. All discrepancies to be notified in writing to Make Limited.

© Make Limited 2015

Please note

- * Dimensions assumed. No survey information available. Joinery to be surveyed on site.
- Where possible reuse and make good of materials and additional panels to match existing

- Timber wall lining panels to be reused/refurbished
- Timber wall lining panels to be reused/refurbished (panel sizes to be altered)
- Timber and or glass doors to be reused/refurbished

Rev	Date	Reason For Issue	Chk
01	27/11/18	Stage 4 For Tender	RK
00	11/04/18	Stage 3	RK

STAGE 4

DRAWING STATUS

make

32 Cleveland Street,
London, W1T 4JY

tel +44 (0) 20 7636 5151

info@makearchitects.com
www.makearchitects.com

Client
Crouch End (FEC) Limited
Ground Floor, 12 Stanhope Gate
London
W1K 1AW

Keyplan


North

Project
Hornsey Town Hall


Drawing Title
**Town Hall
Borough Engineers Room G.15
Proposed Internal Elevations**

Scale	Paper Size	Date
1: 20	@A1	04.04.18
Project No.	Draw No.	Rev No.
1360	A3783	01




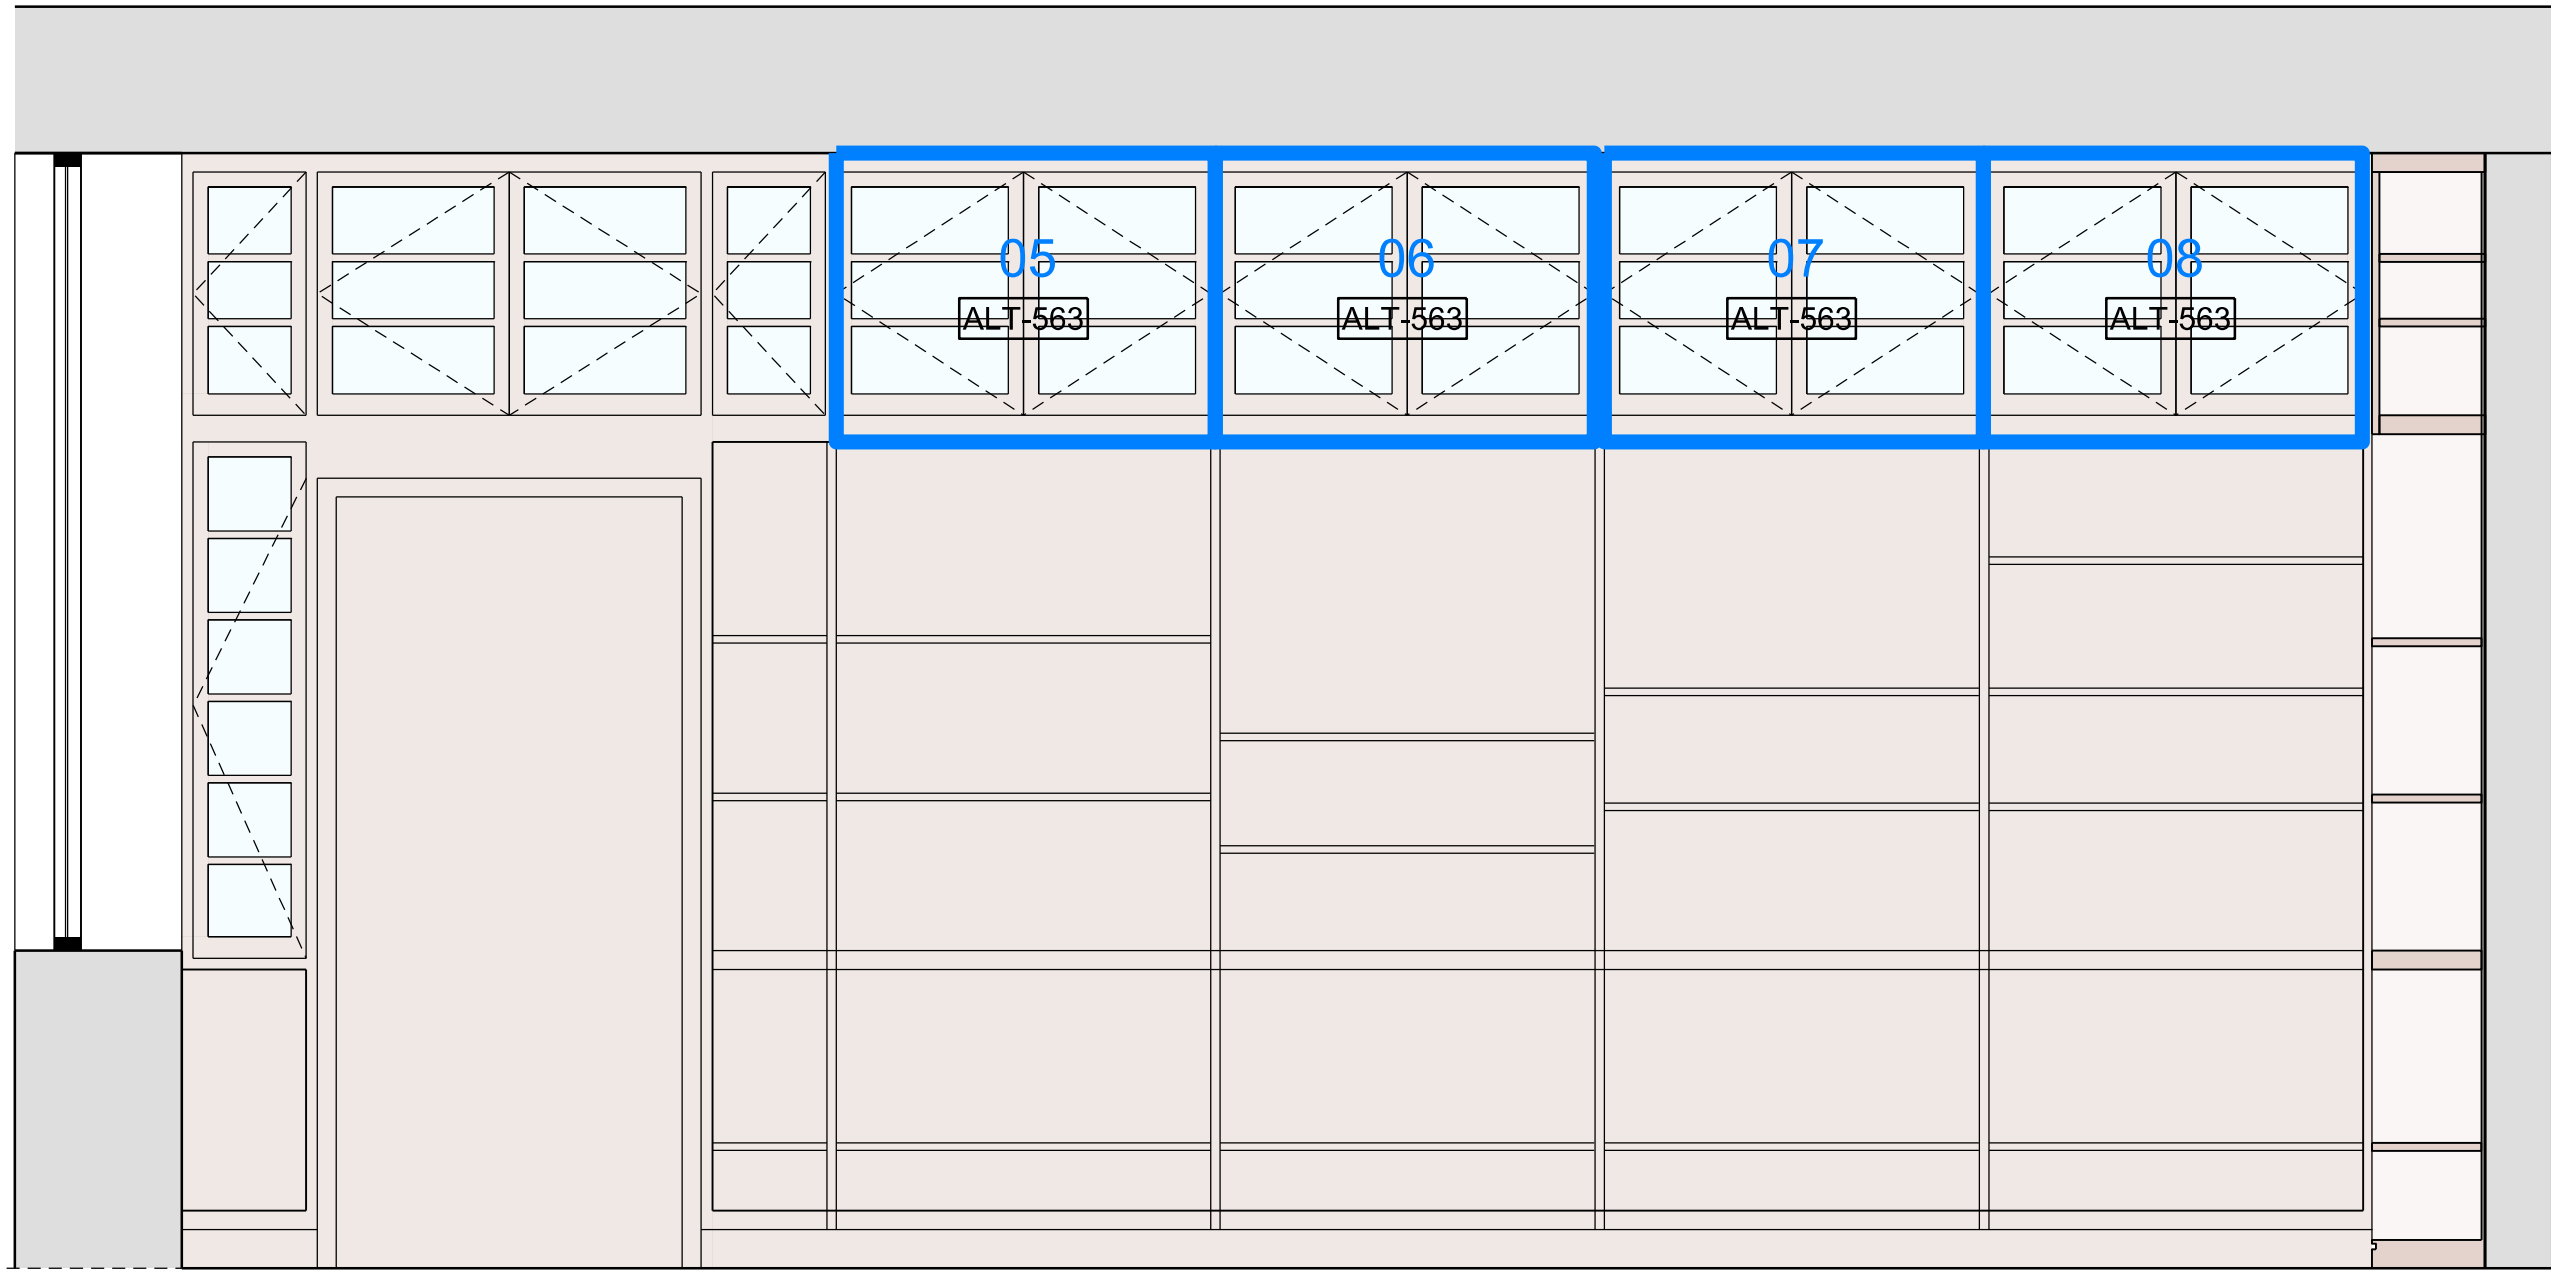


01 Existing Internal Elevation
1:20

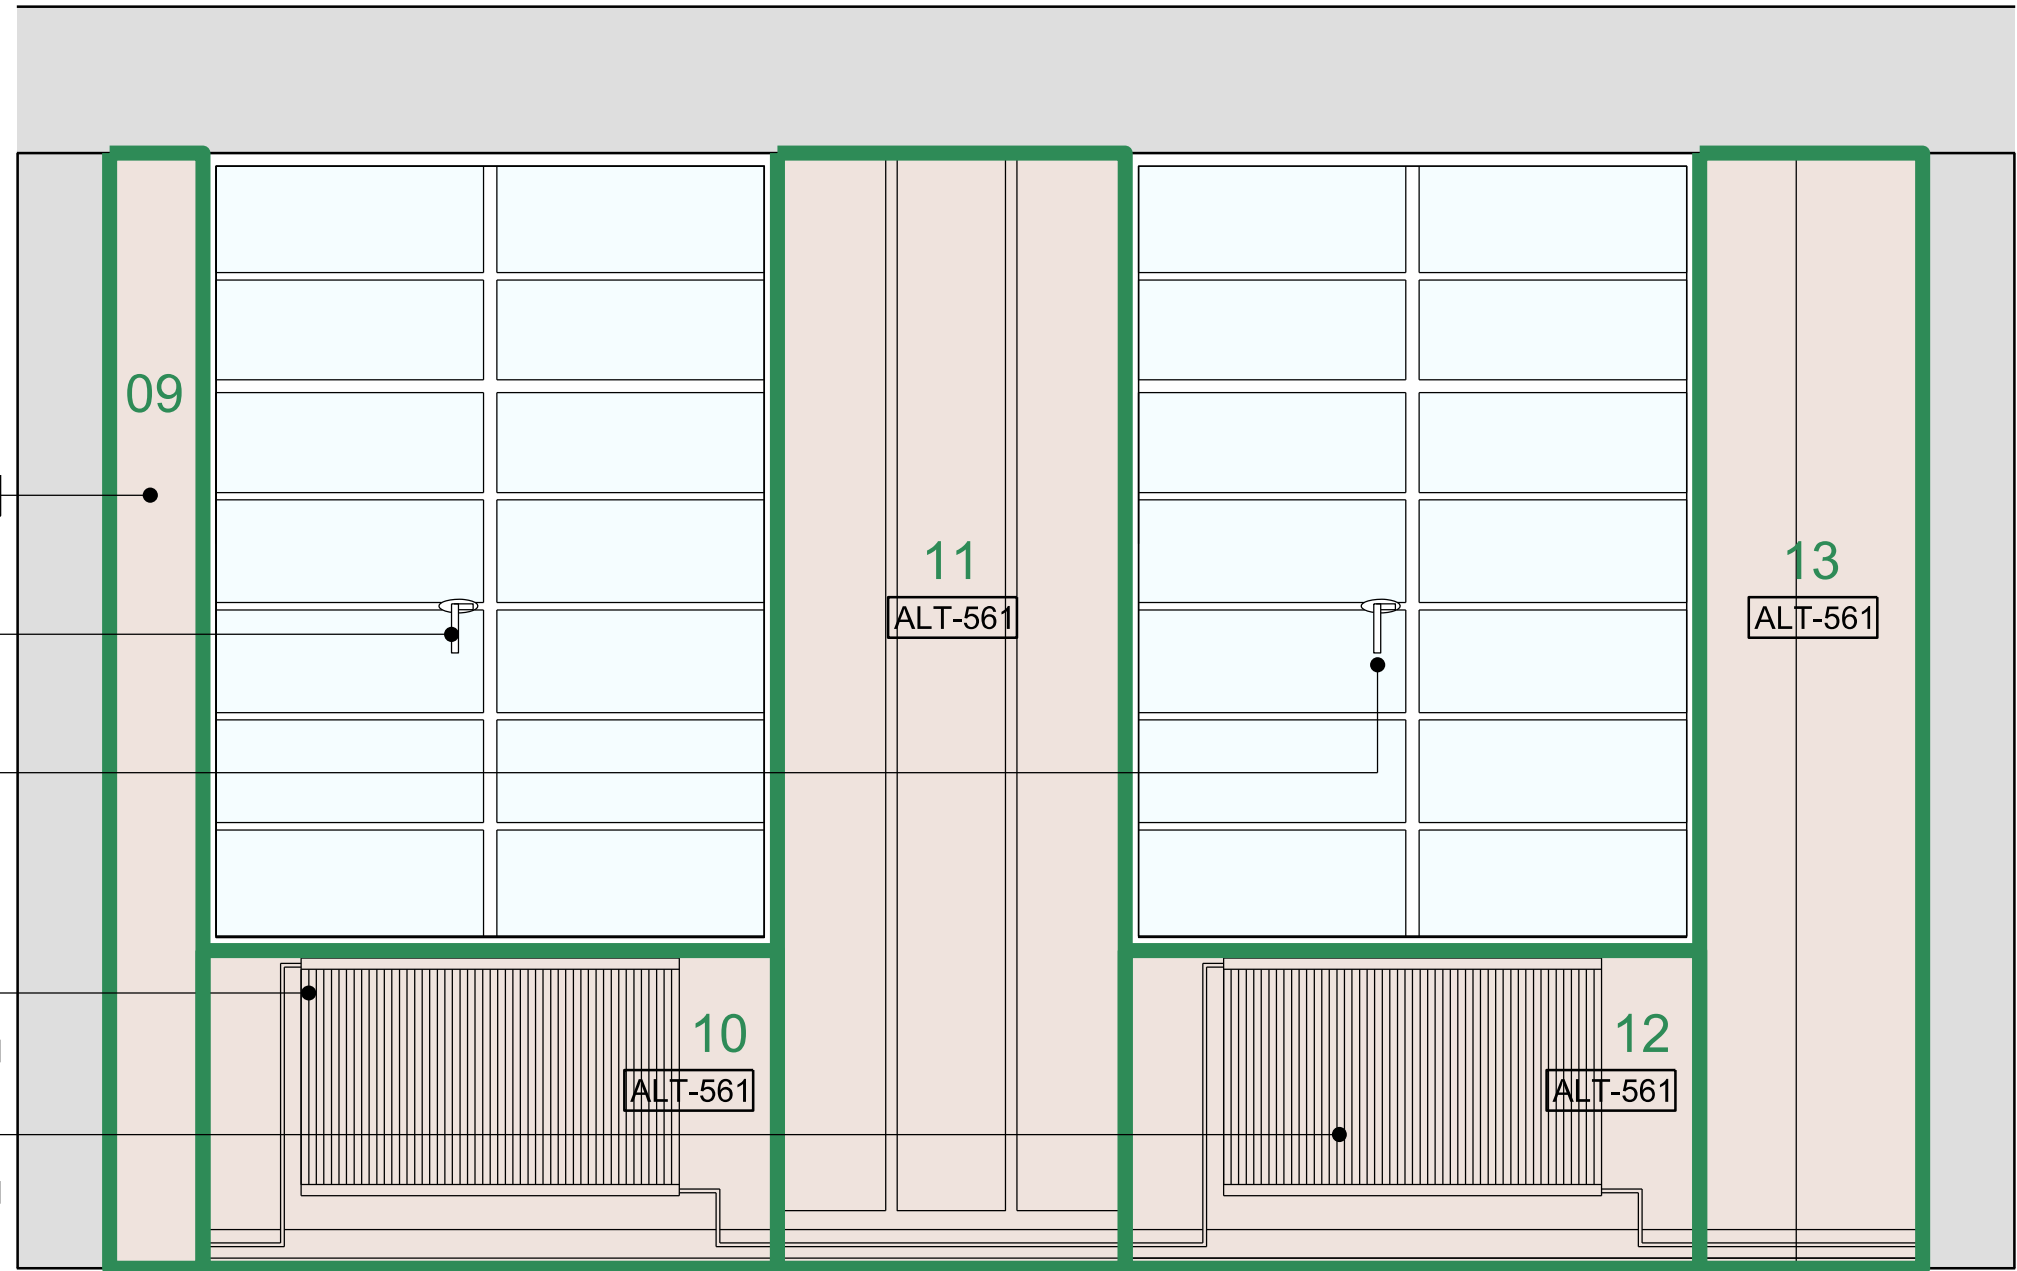


03 Existing Internal Elevation
1:20

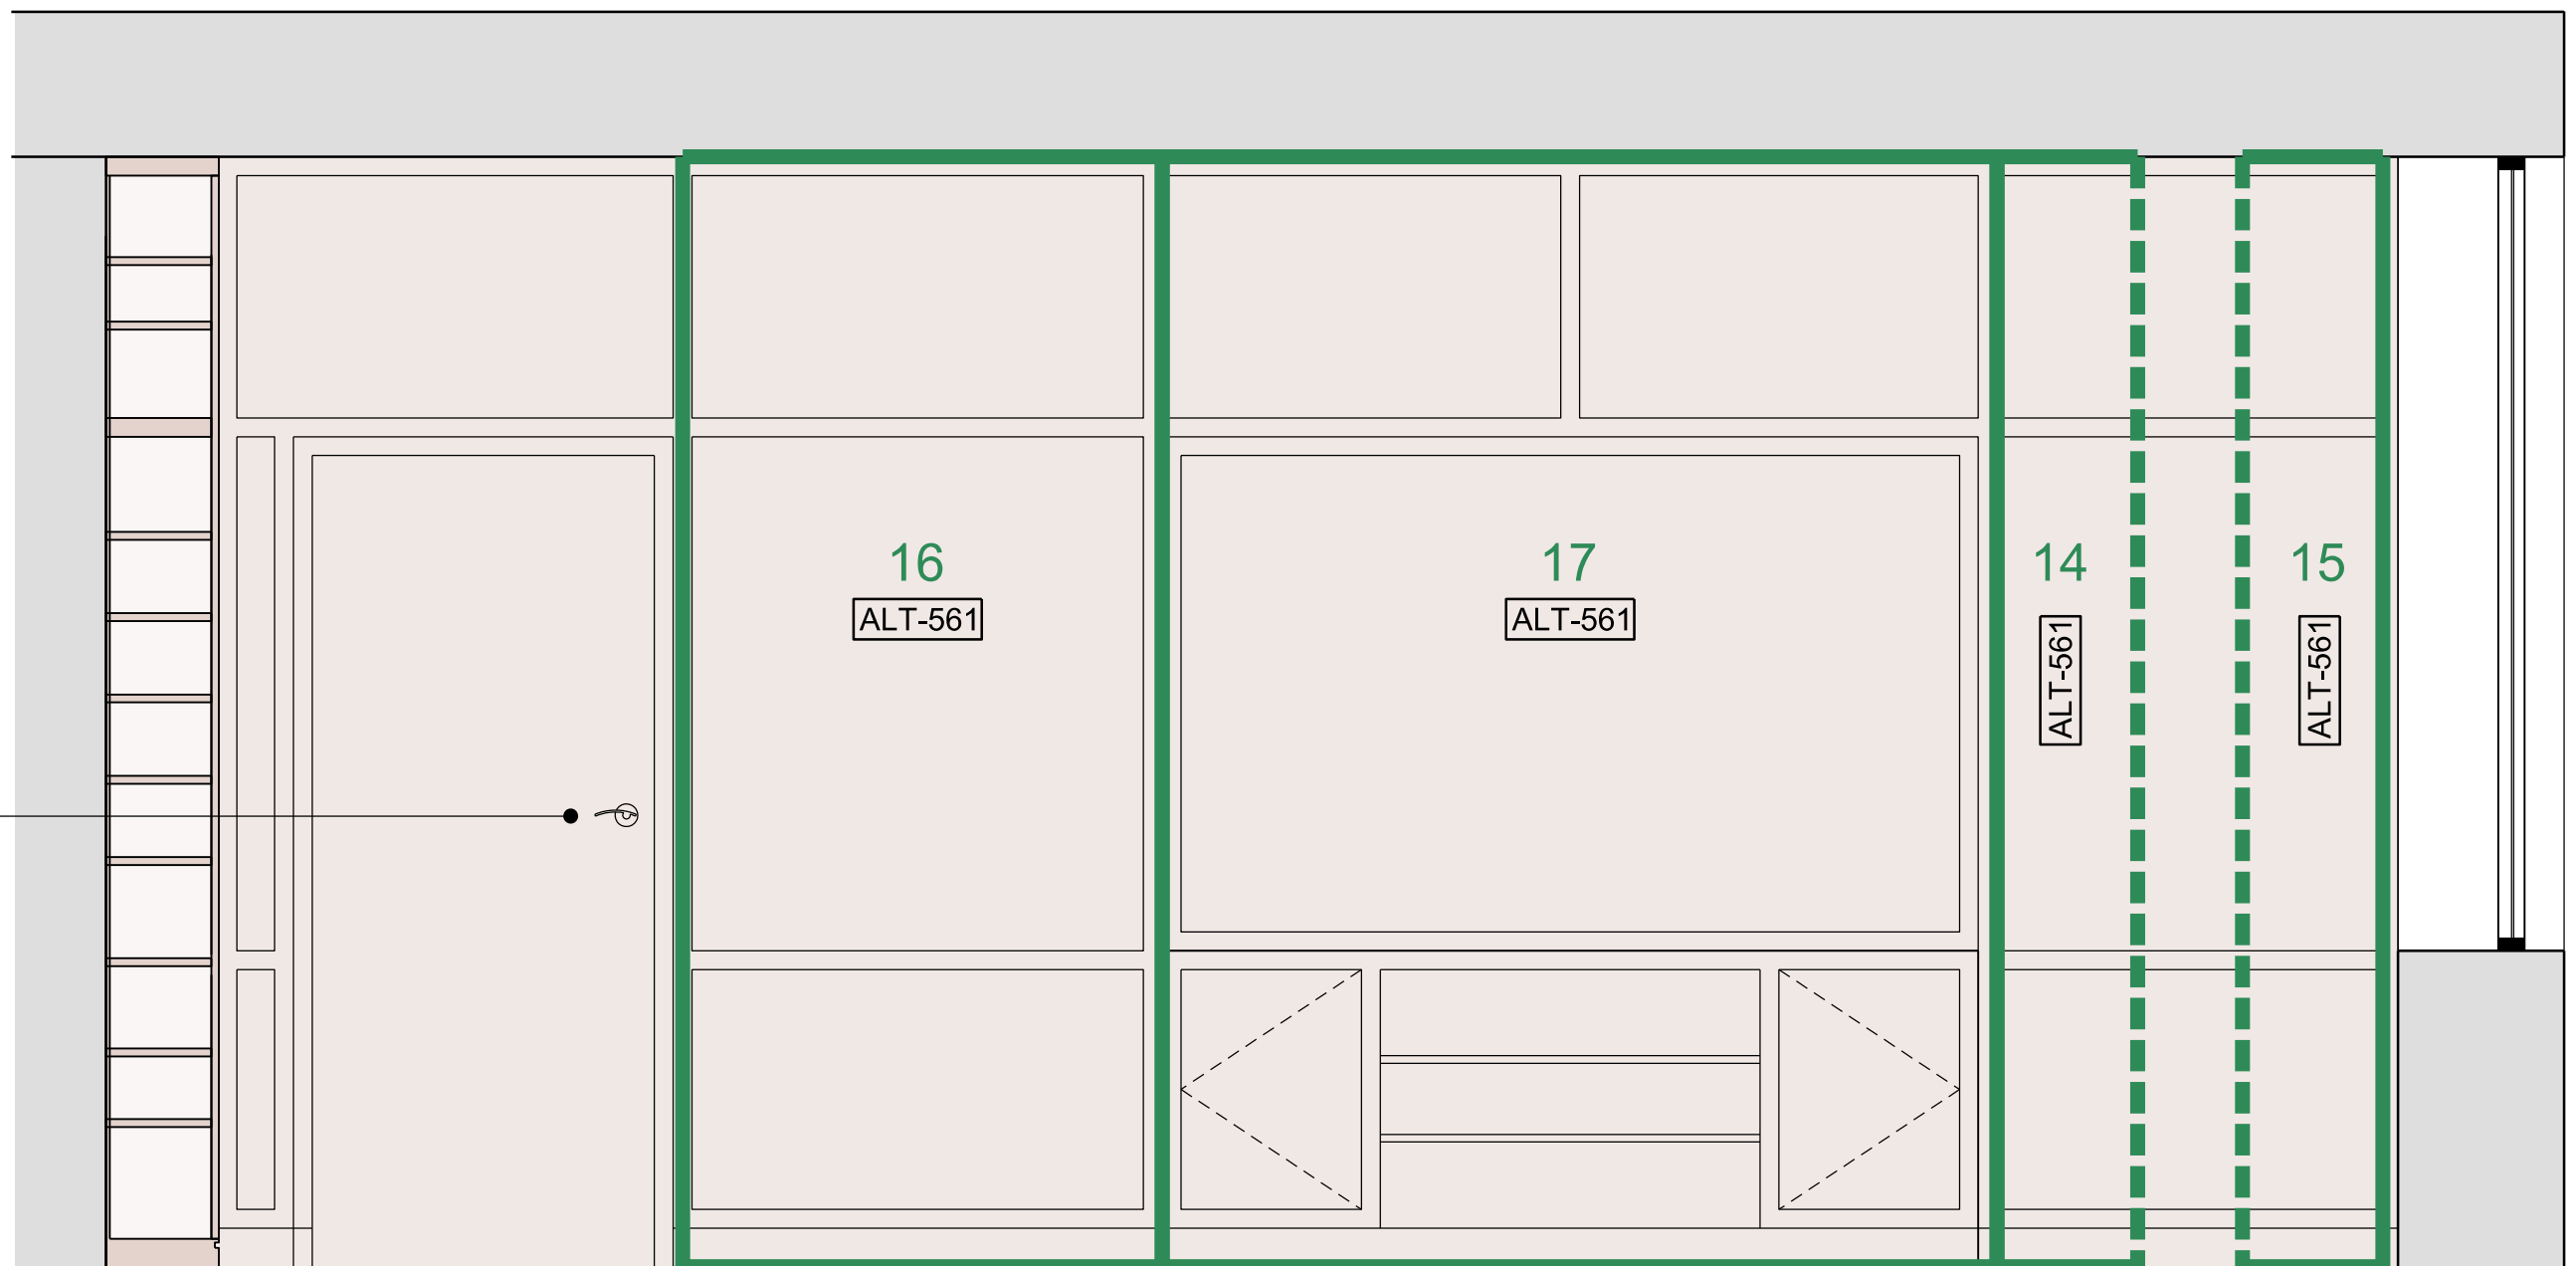

02 Existing Internal Elevation
1:20

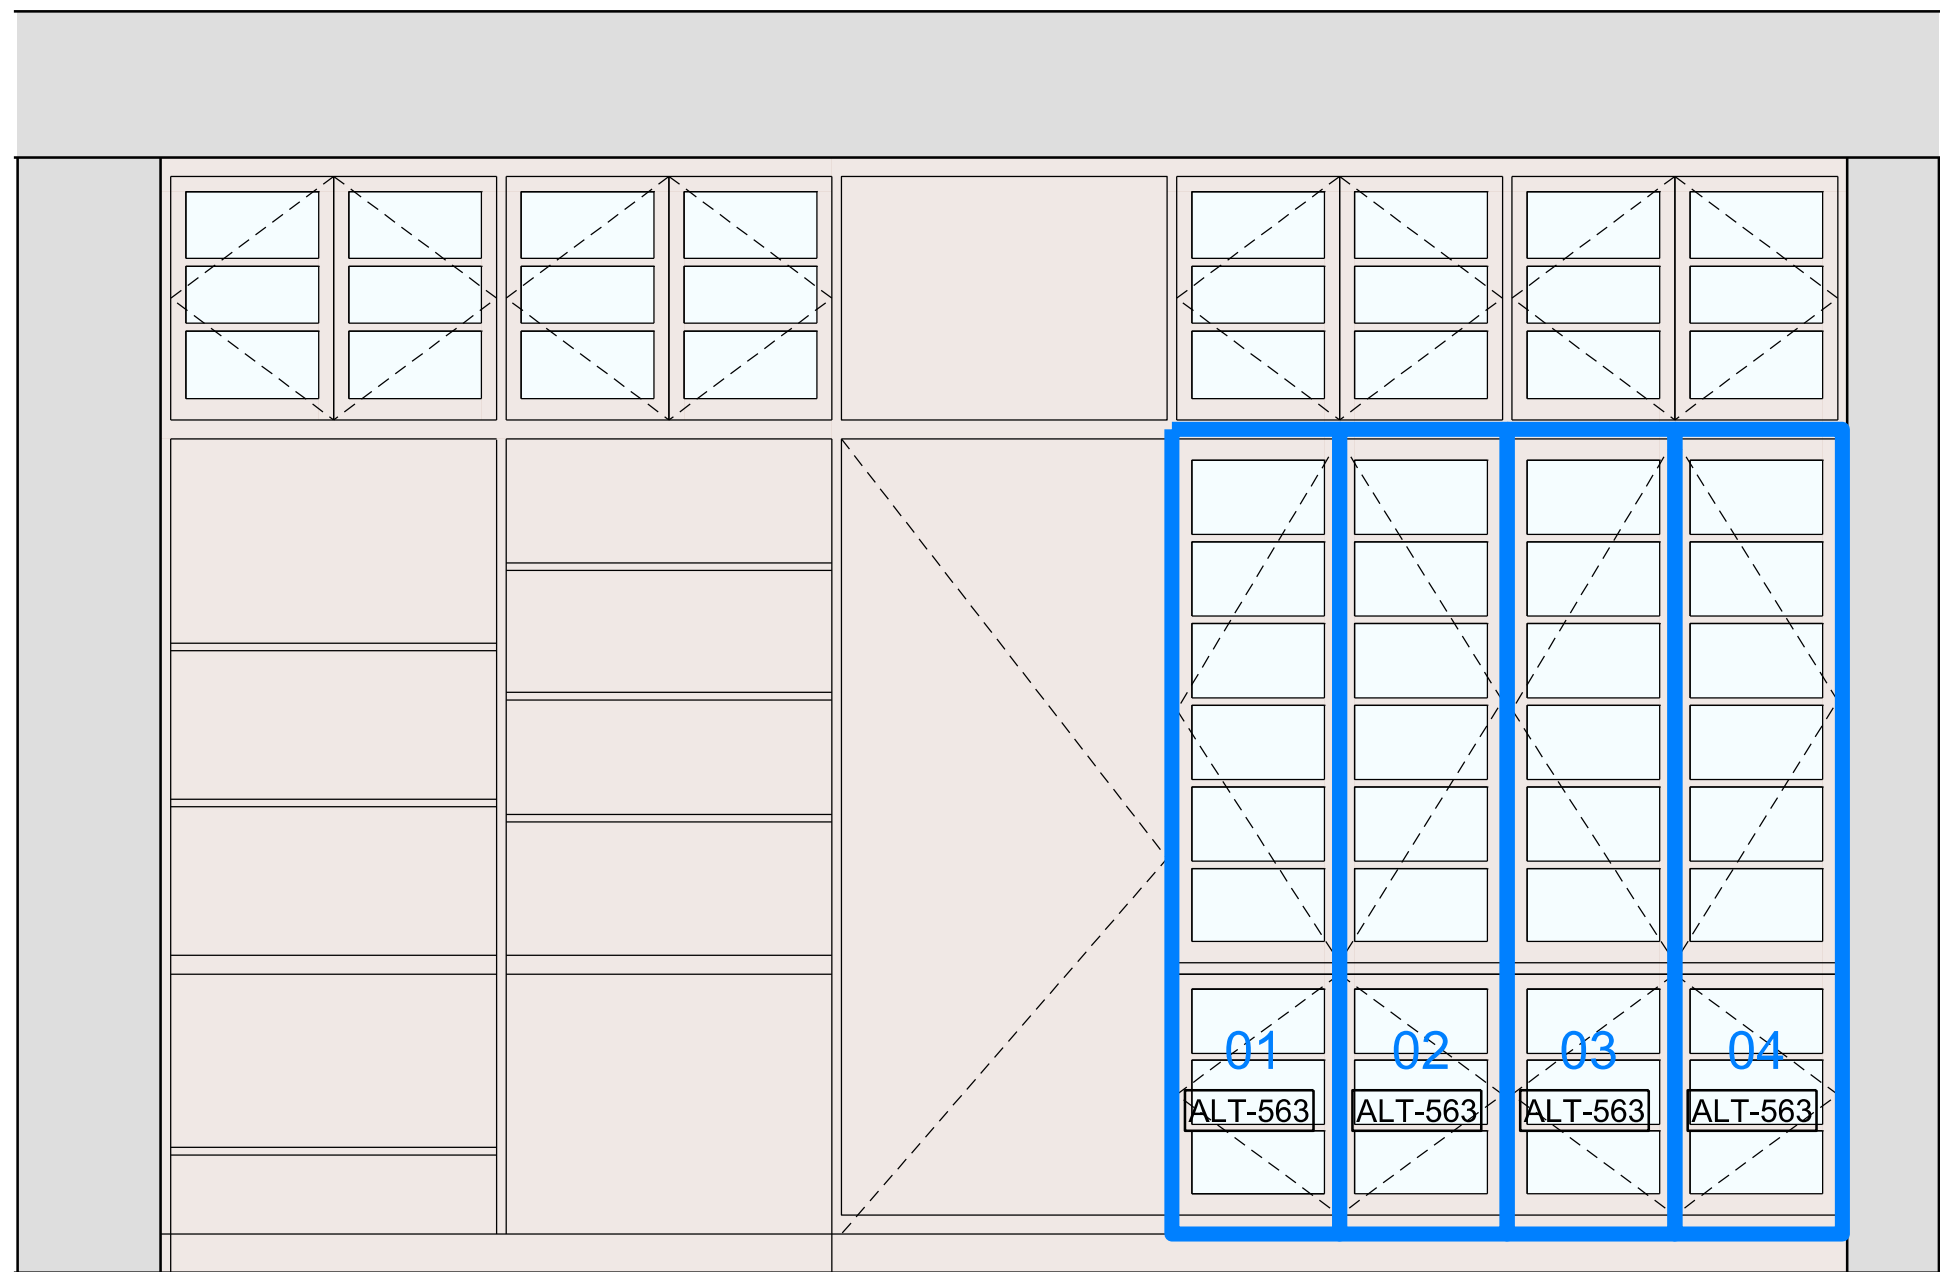

04 Existing Internal Elevation
1:20

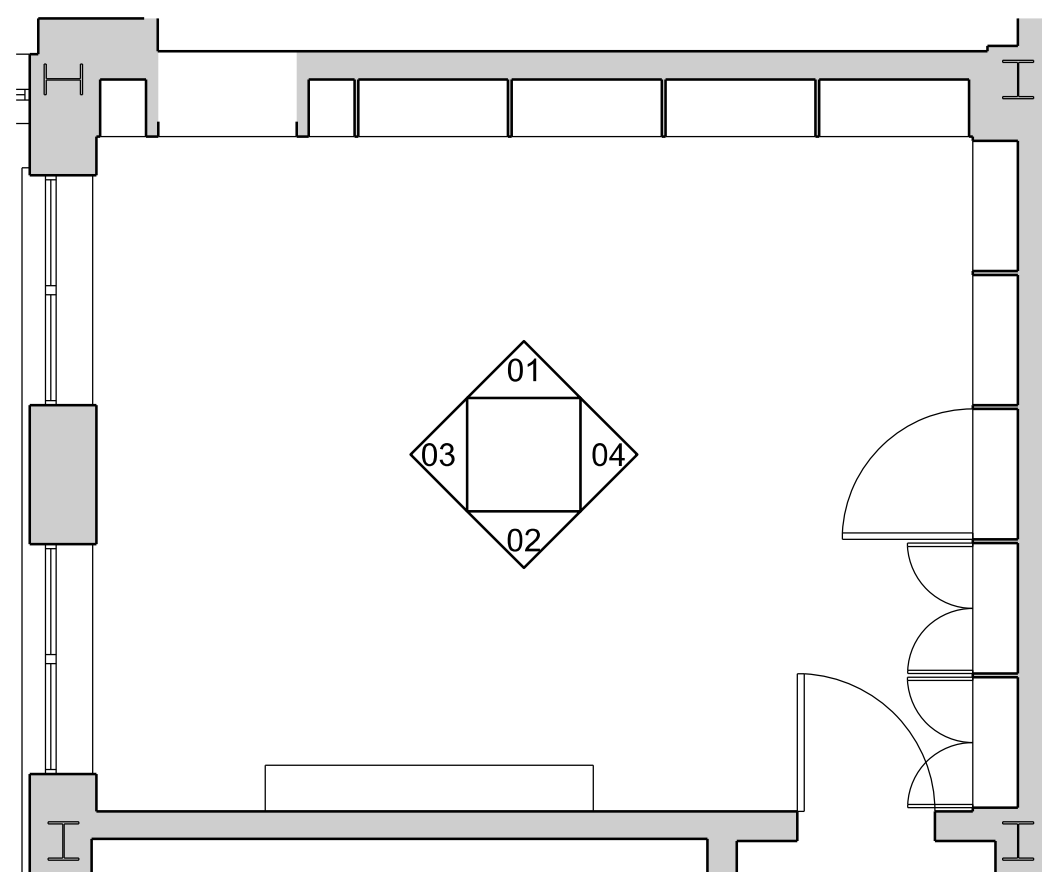

05 Existing Plan
1:50

- General Notes
1. Dimensions are in millimetres unless stated otherwise.
 2. Levels are in metres AOD unless stated otherwise.
 3. Dimensions govern. Do not scale off drawing.
 4. All dimensions to be verified on site before proceeding.
 5. All discrepancies to be notified in writing to Make Limited.

© Make Limited 2015

Please note

- * Dimensions assumed. No survey information available. Joinery to be surveyed on site.
- Where possible reuse and make good of materials and additional panels to match existing

-  Timber wall lining panels to be reused/refurbished
-  Timber wall lining panels to be reused/refurbished (panel sizes to be altered)
-  Timber and or glass doors to be reused/refurbished

Rev	Date	Reason For Issue	Chk
01	27/11/18	Stage 4 For Tender	RK
00	11/04/18	Stage 3	RK

STAGE 4

DRAWING STATUS

make



32 Cleveland Street,
London, W1T 4JY

tel +44 (0) 20 7636 5151

info@makearchitects.com
www.makearchitects.com

Client
Crouch End (FEC) Limited
Ground Floor, 12 Stanhope Gate
London
W1K 1AW


Keyplan

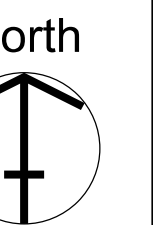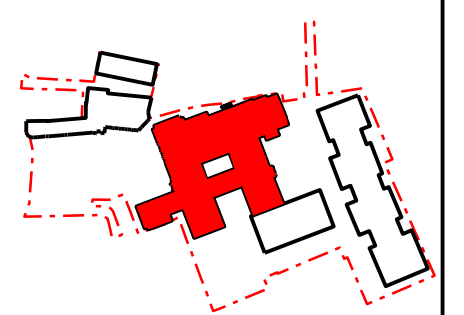


Project
Hornsey Town Hall


Drawing Title
Town Hall
Town Clerk's Room F.9
Existing Internal Elevations

Scale	Paper Size	Date
1: 20	@A1	04.04.18
Project No.	Draw No.	Rev No.
1360	A3784	01

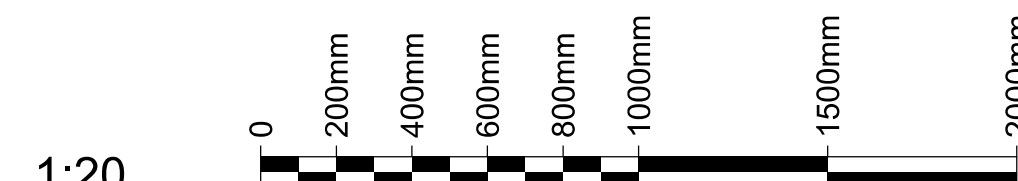


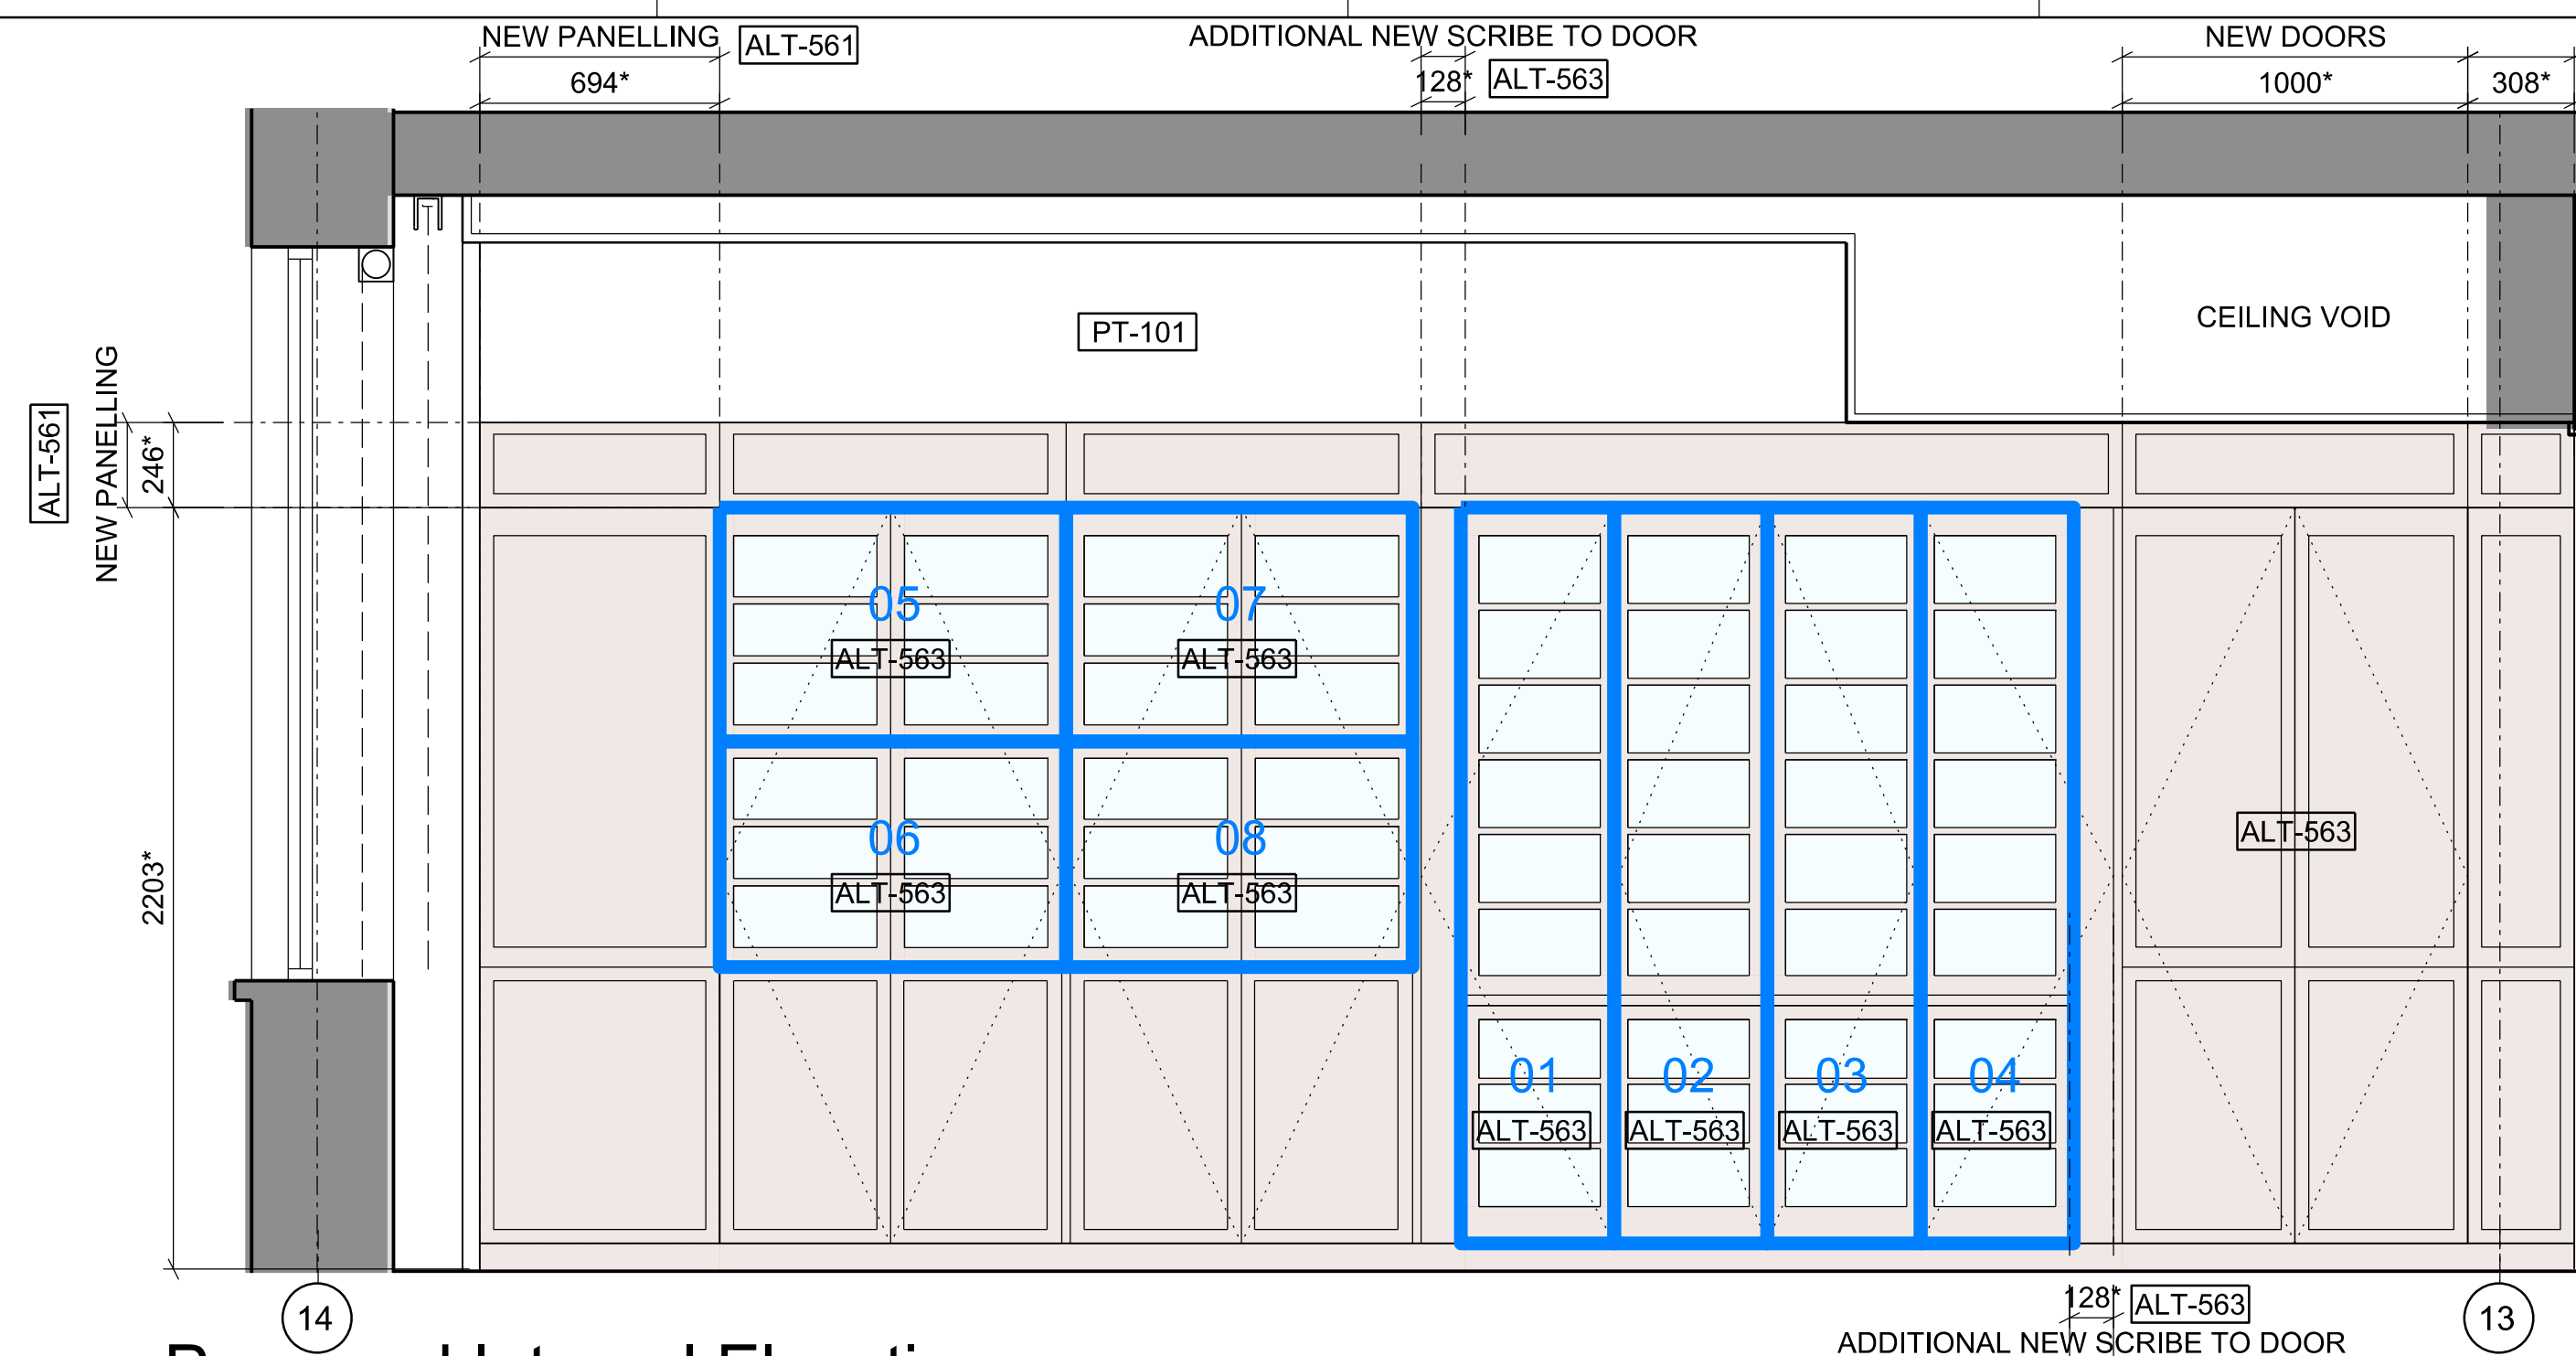


01 Proposed Internal Elevation

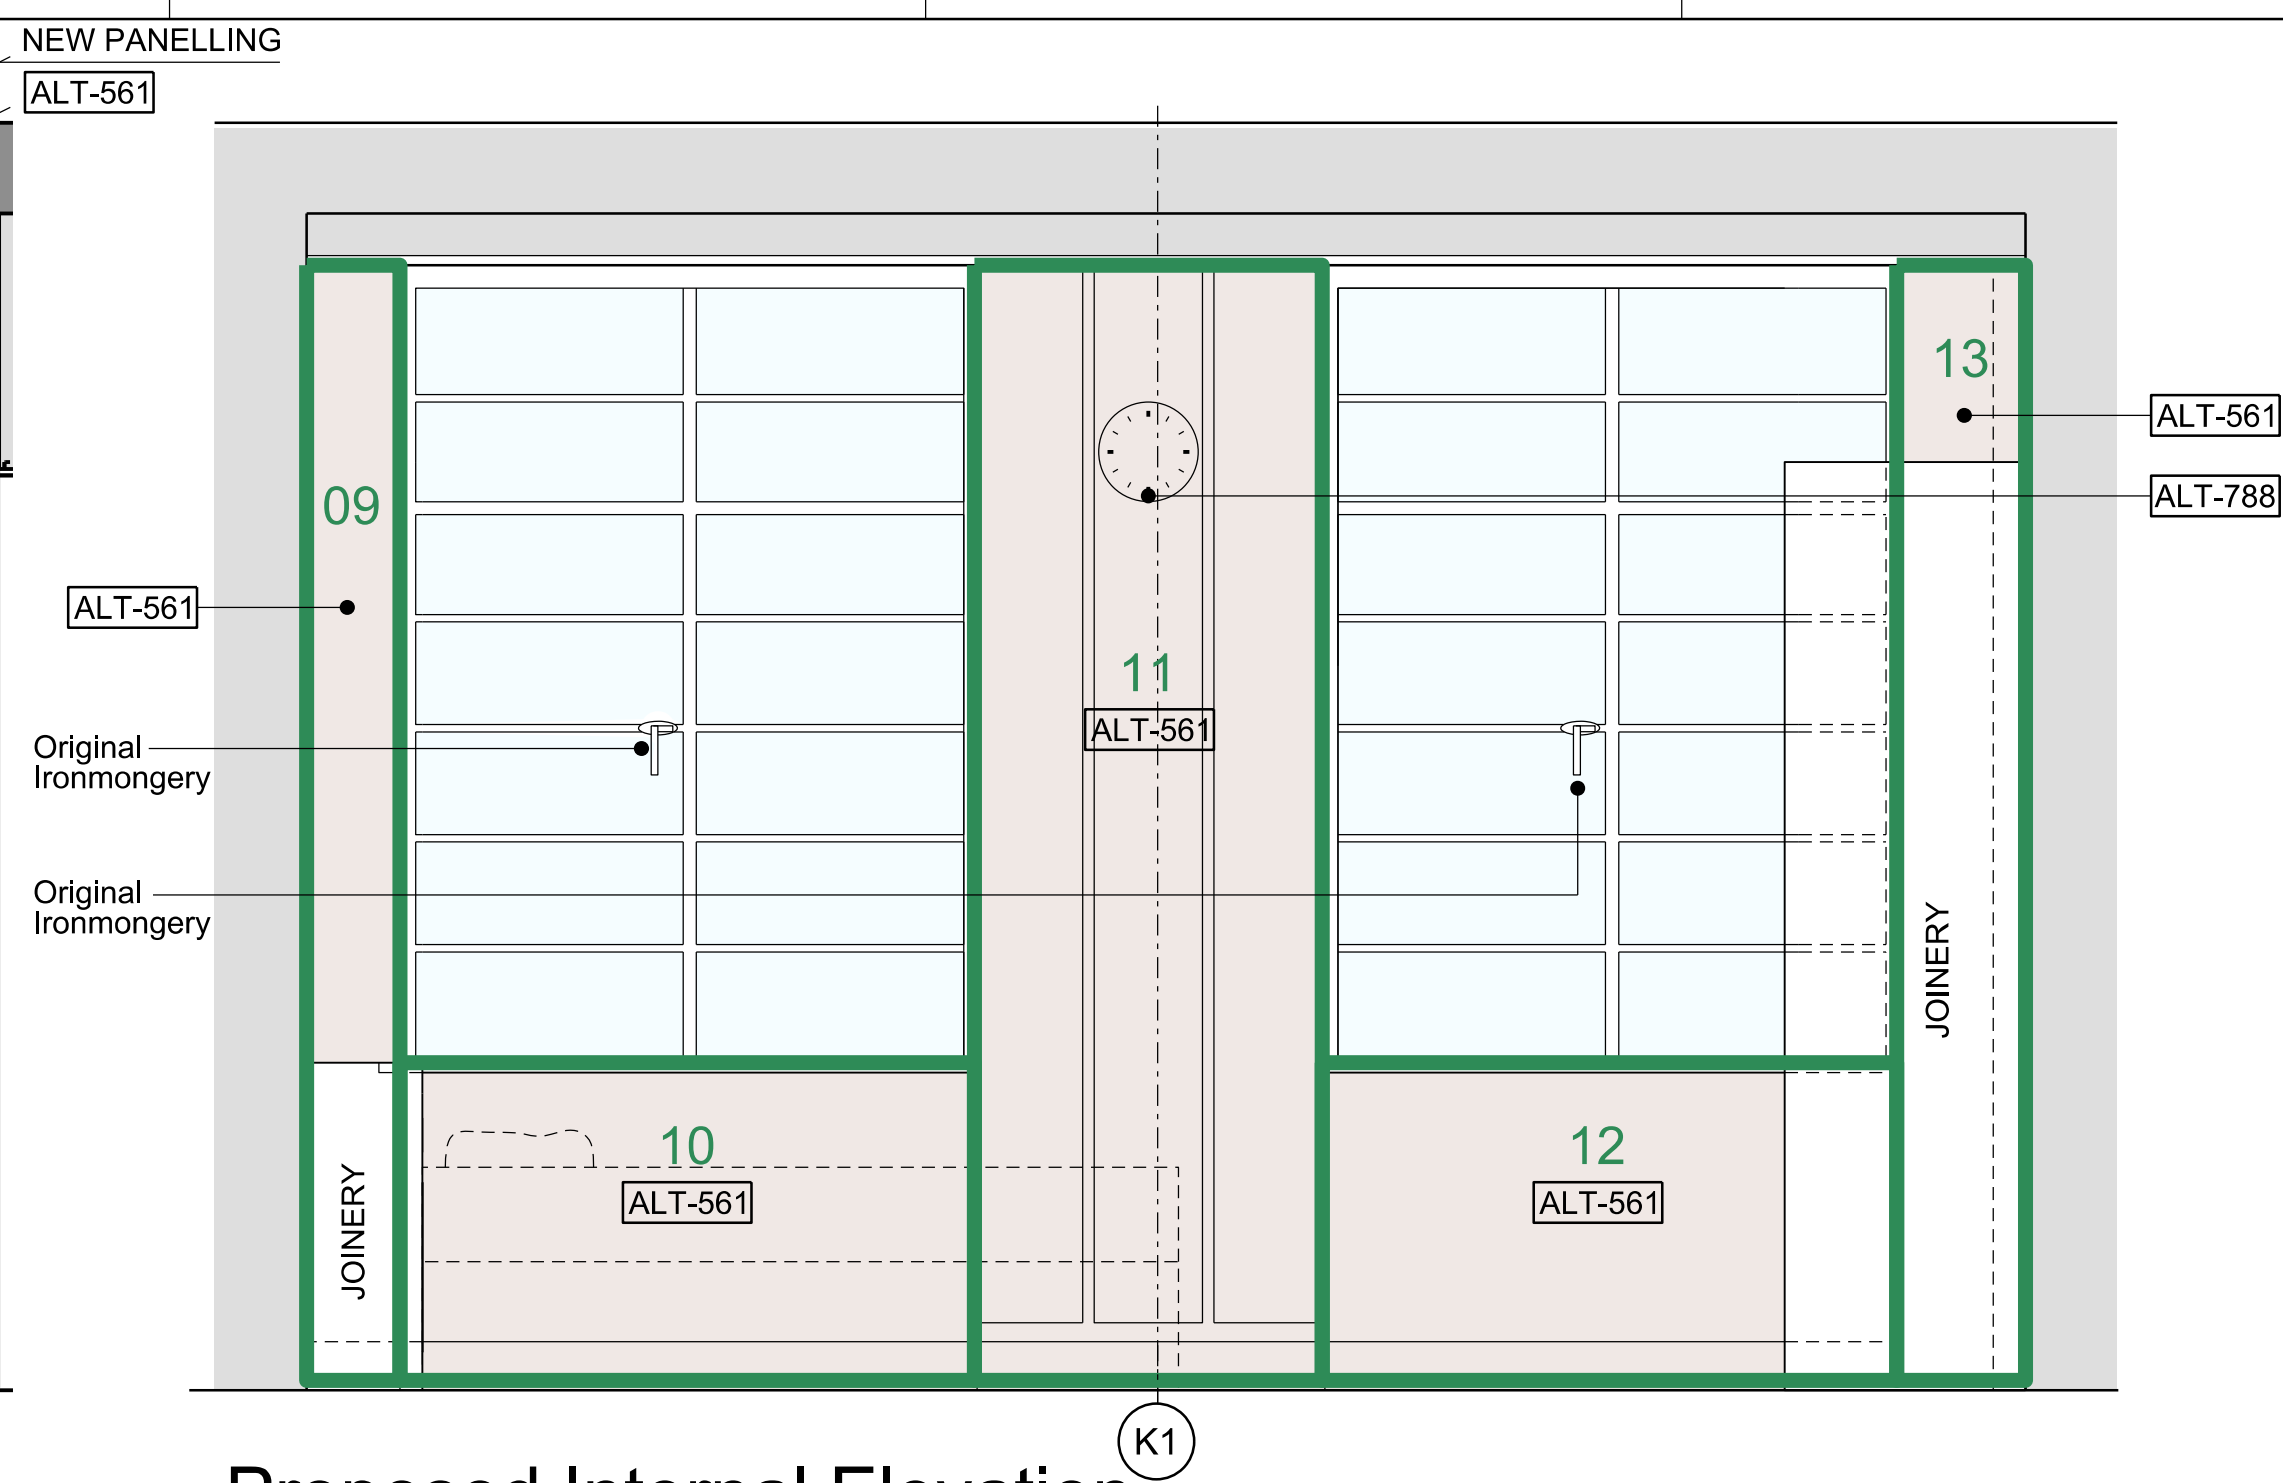


03 Proposed Internal Elevation

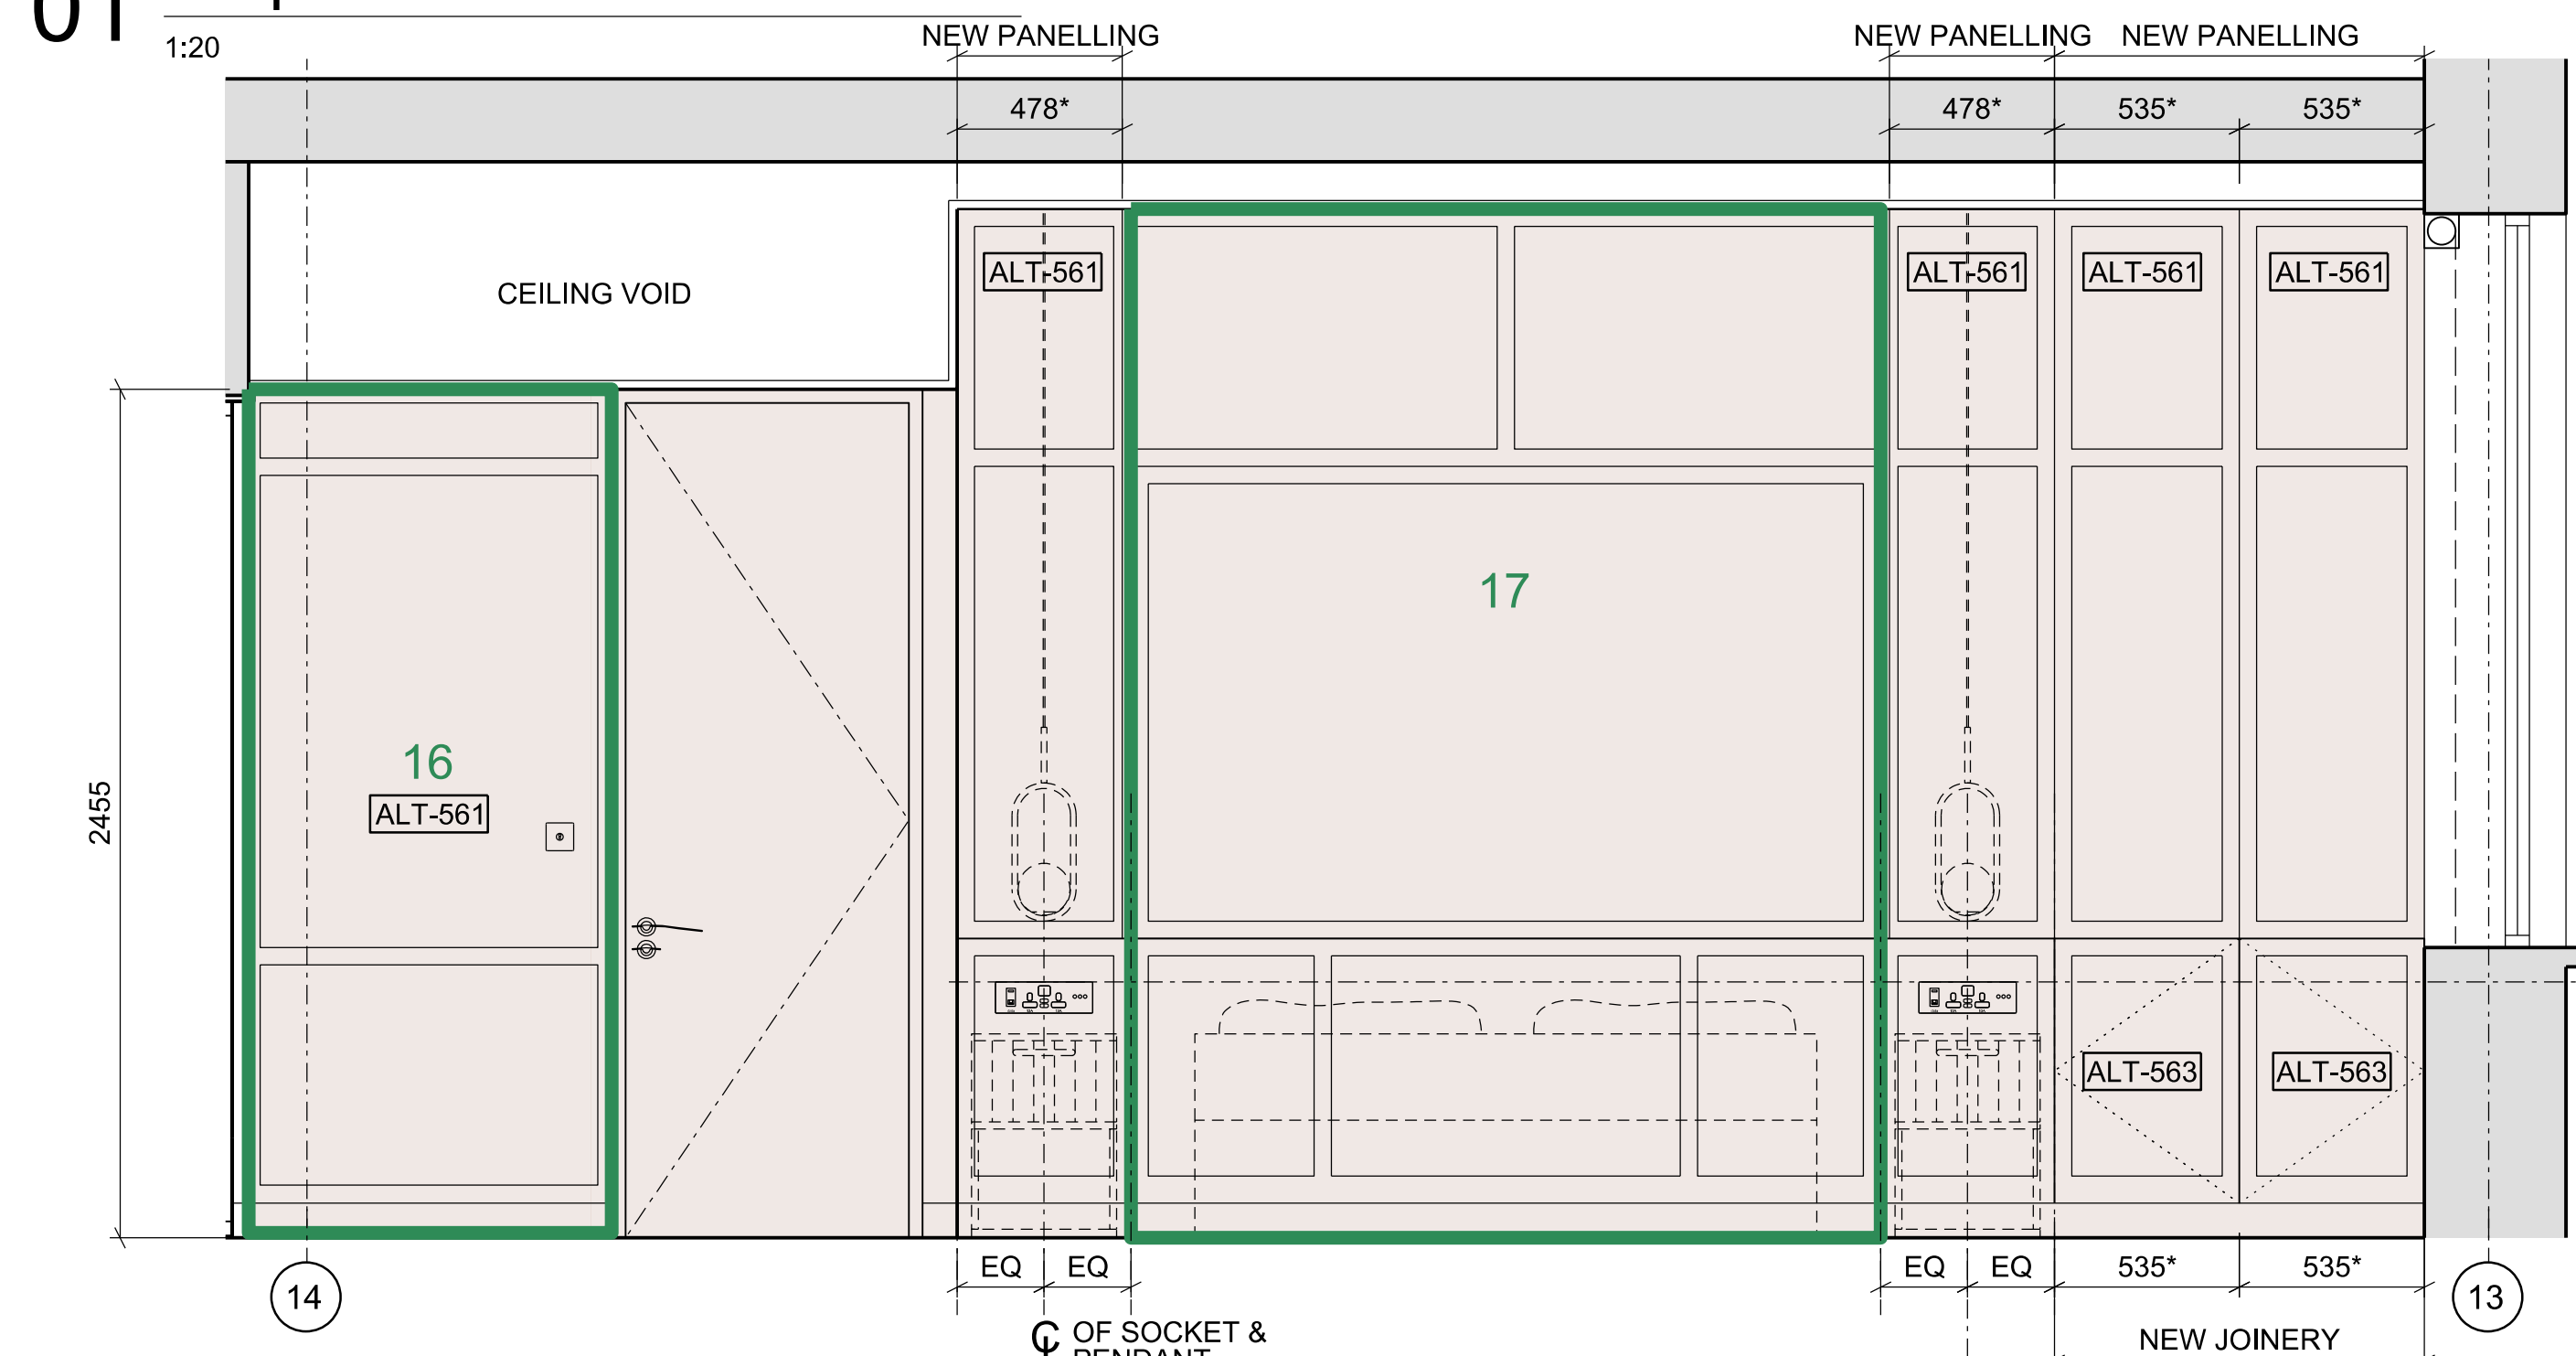

02 Proposed Internal Elevation

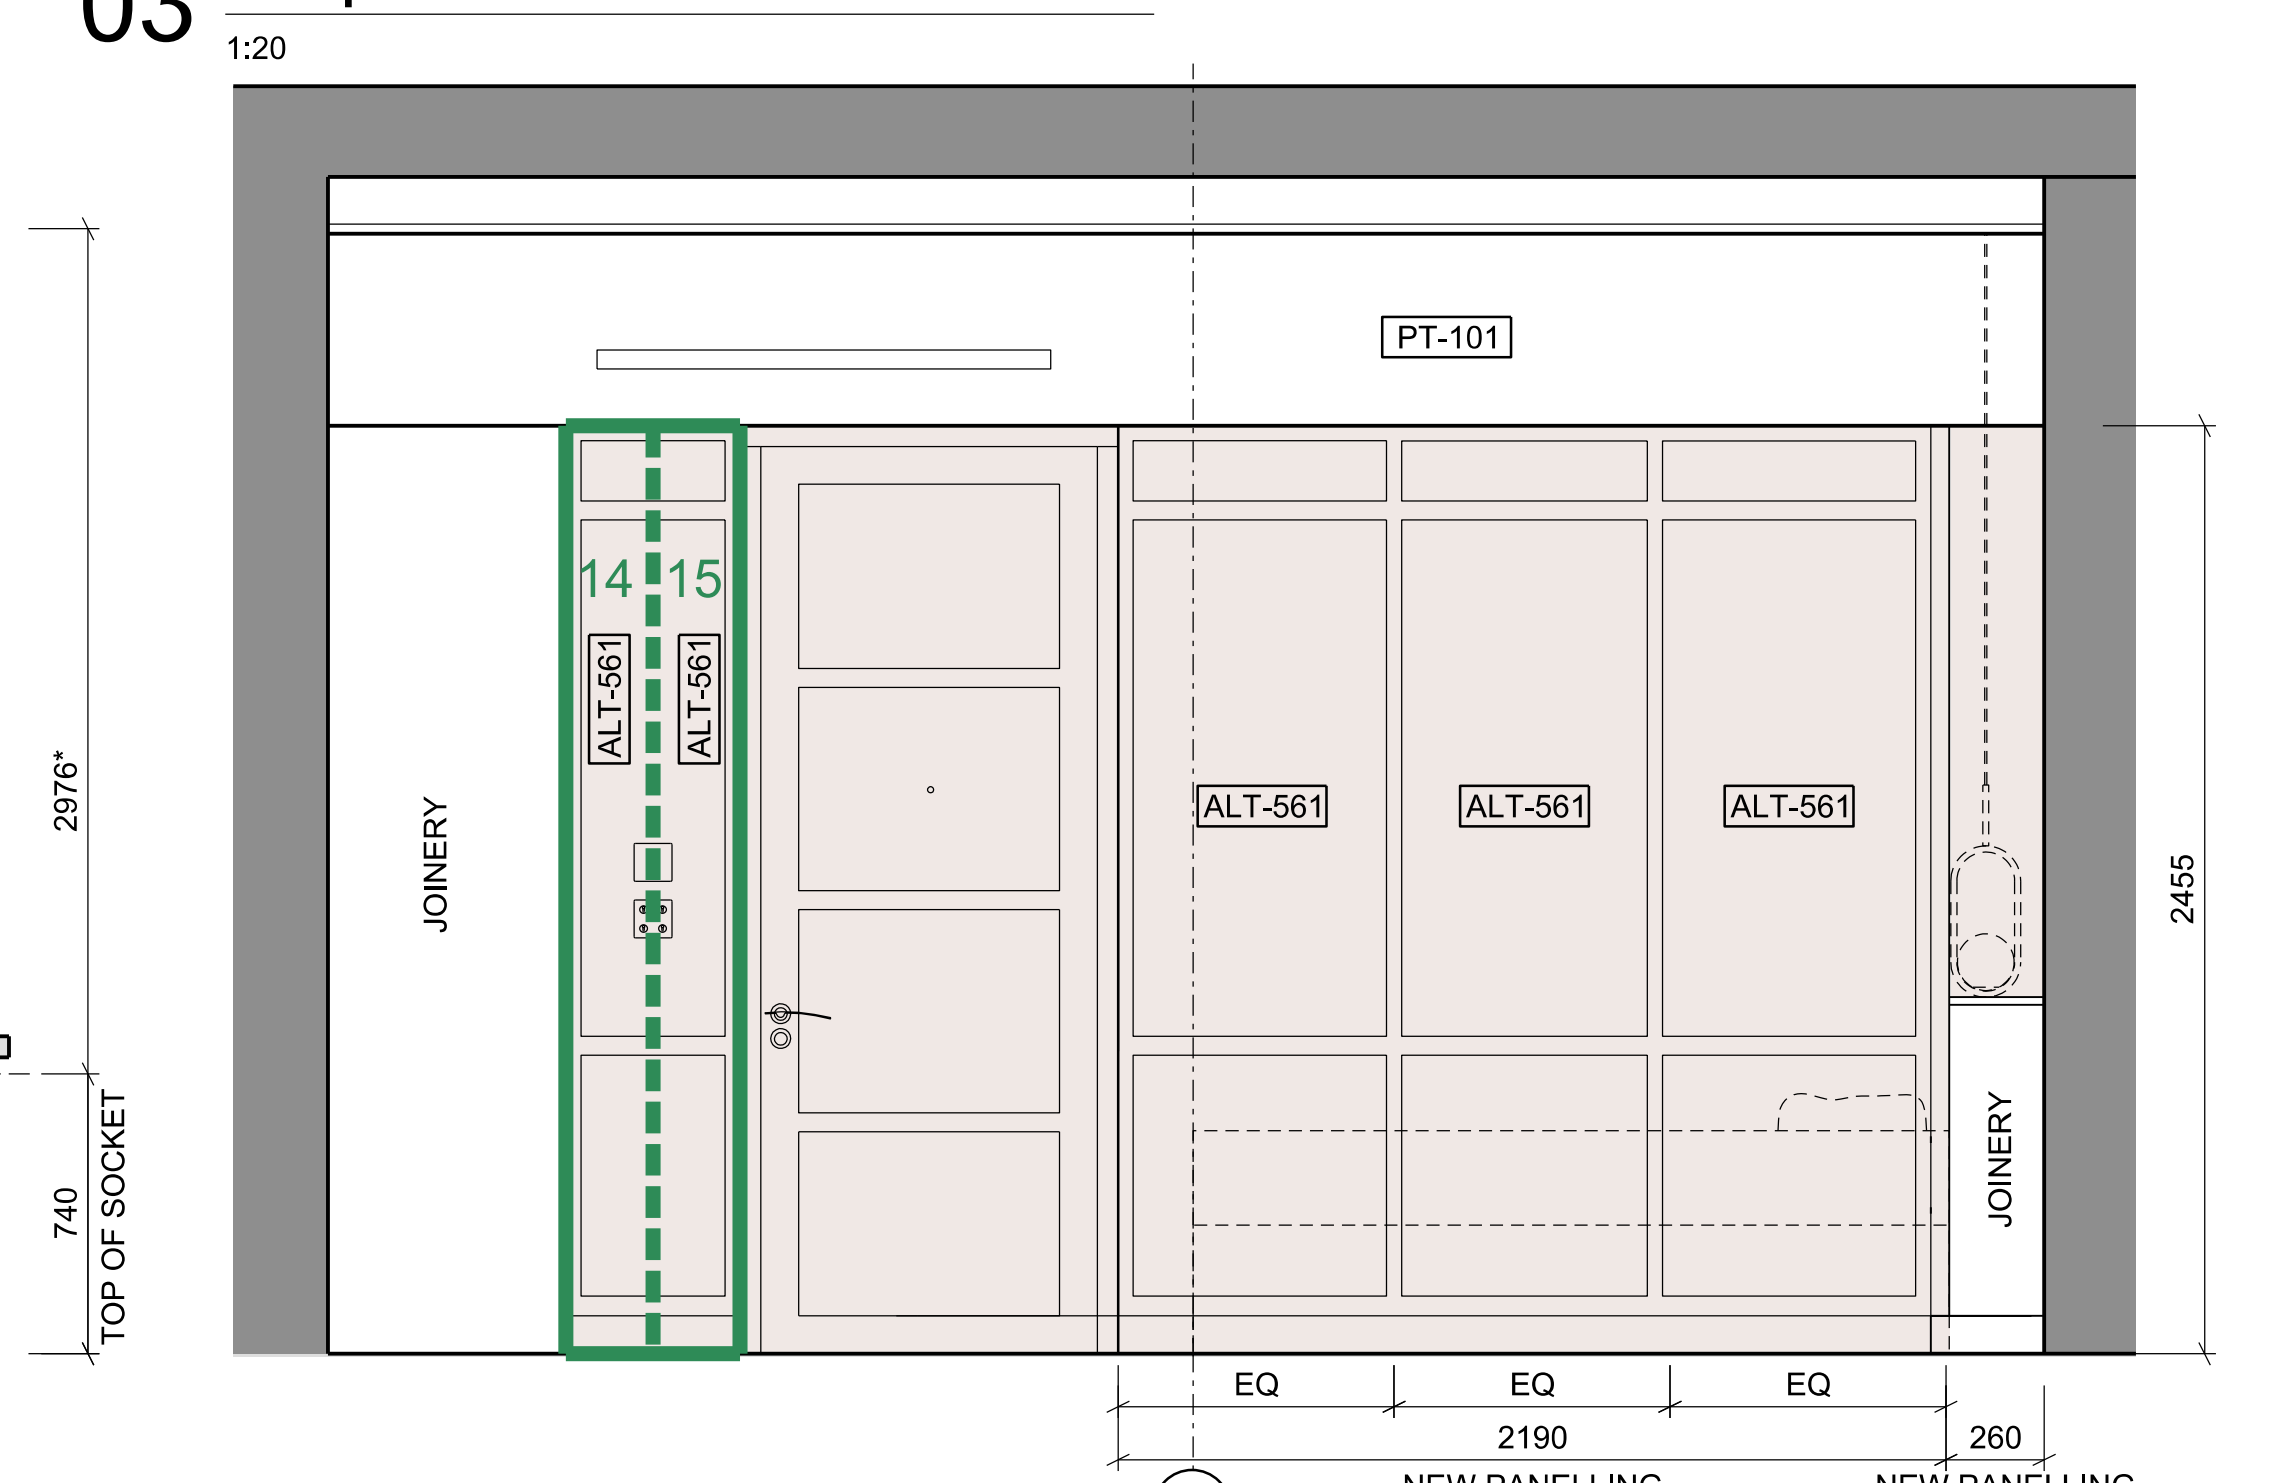

04 Proposed Internal Elevation

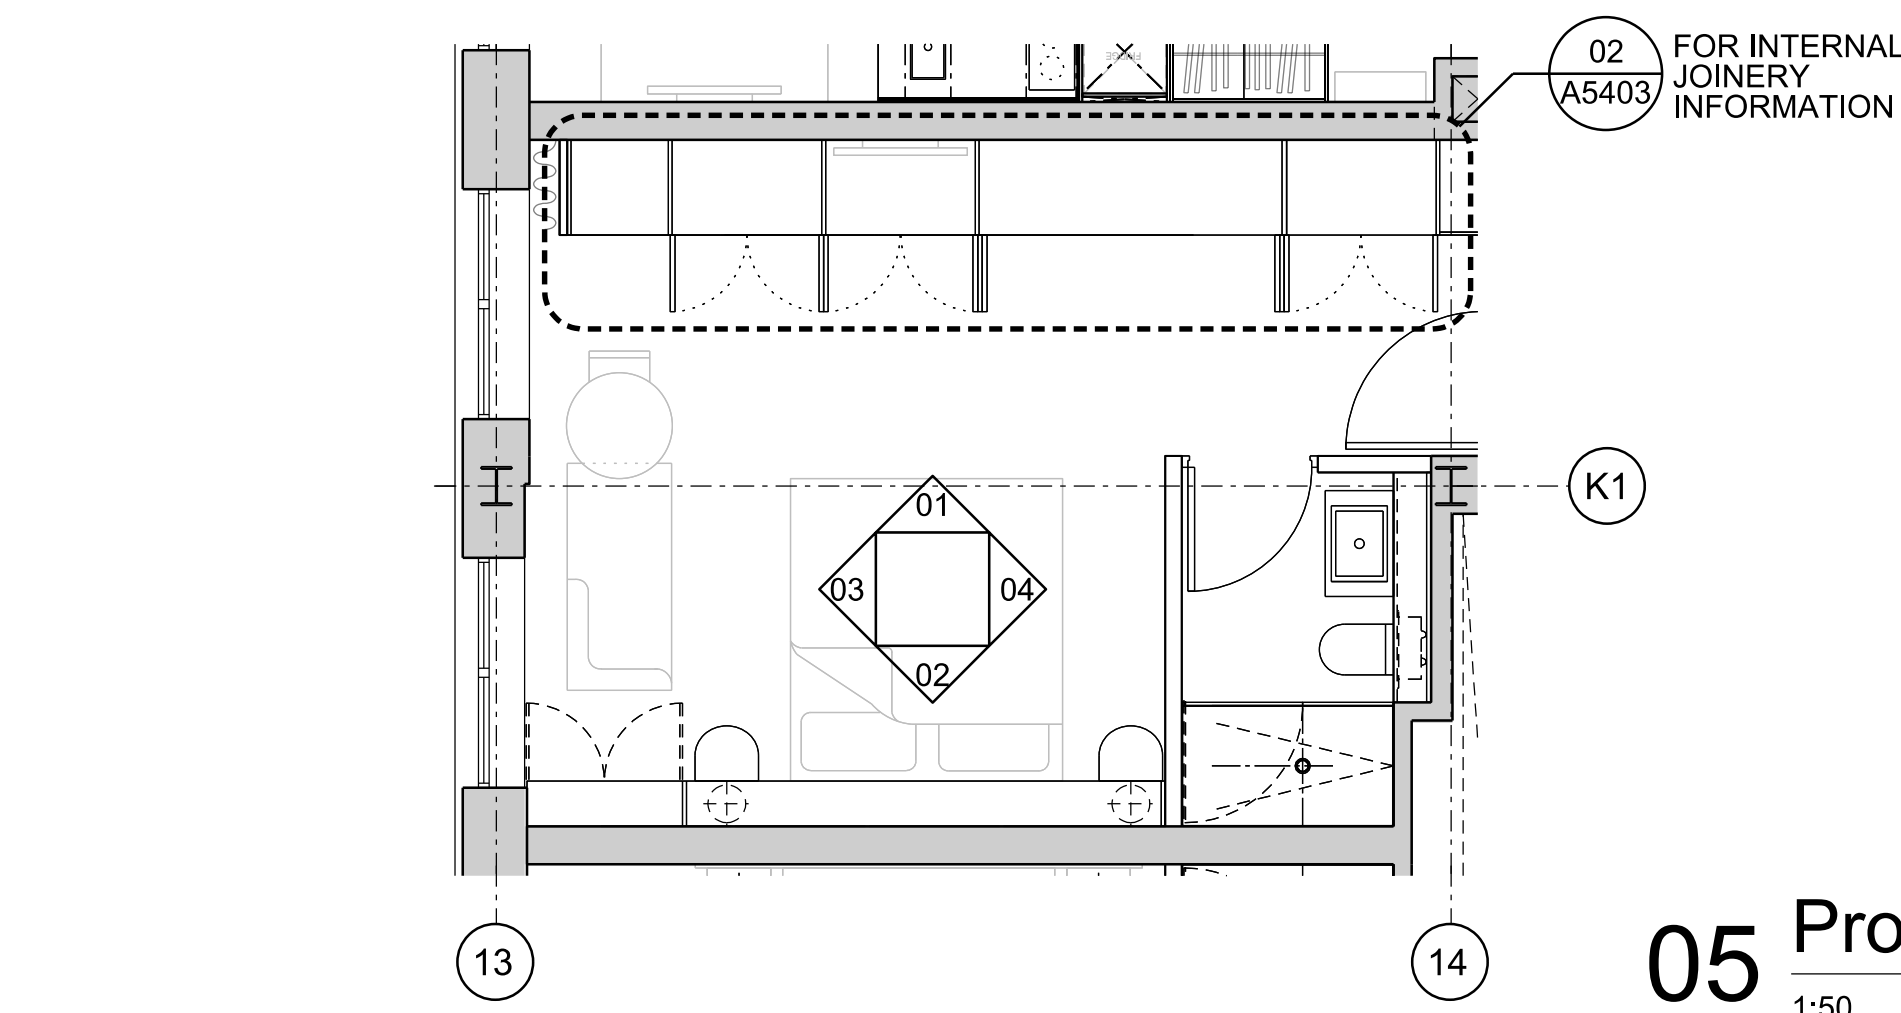

05 Proposed Plan

- General Notes
1. Dimensions are in millimetres unless stated otherwise.
 2. Levels are in metres AOD unless stated otherwise.
 3. Dimensions govern. Do not scale off drawing.
 4. All dimensions to be verified on site before proceeding.
 5. All discrepancies to be notified in writing to Make Limited.

© Make Limited 2015

Please note

- * Dimensions assumed. No survey information available. Joinery to be surveyed on site.
- Where possible reuse and make good of materials and additional panels to match existing

- Timber wall lining panels to be reused/refurbished
- Timber wall lining panels to be reused/refurbished (panel sizes to be altered)
- Timber and or glass doors to be reused/refurbished

Rev	Date	Reason For Issue	Chk
01	27/11/18	Stage 4 For Tender	RK
00	11/04/18	Stage 3	RK

STAGE 4

DRAWING STATUS


make

32 Cleveland Street,
London, W1T 4JY

tel +44 (0) 20 7636 5151

info@makearchitects.com
www.makearchitects.com

Client
Crouch End (FEC) Limited
Ground Floor, 12 Stanhope Gate
London
W1K 1AW

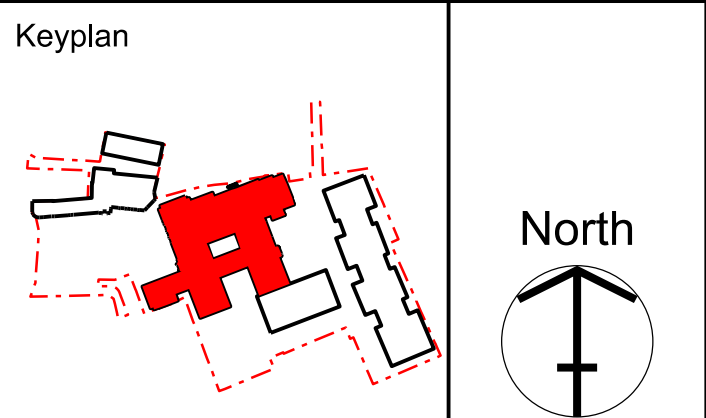

Project
Hornsey Town Hall


Drawing Title
Town Hall
Town Clerk's Room F.9
Proposed Internal Elevations


Scale	Paper Size	Date
1: 20	@A1	04.04.18
Project No.	Draw No.	Rev No.
1360	A3785	01






1:20

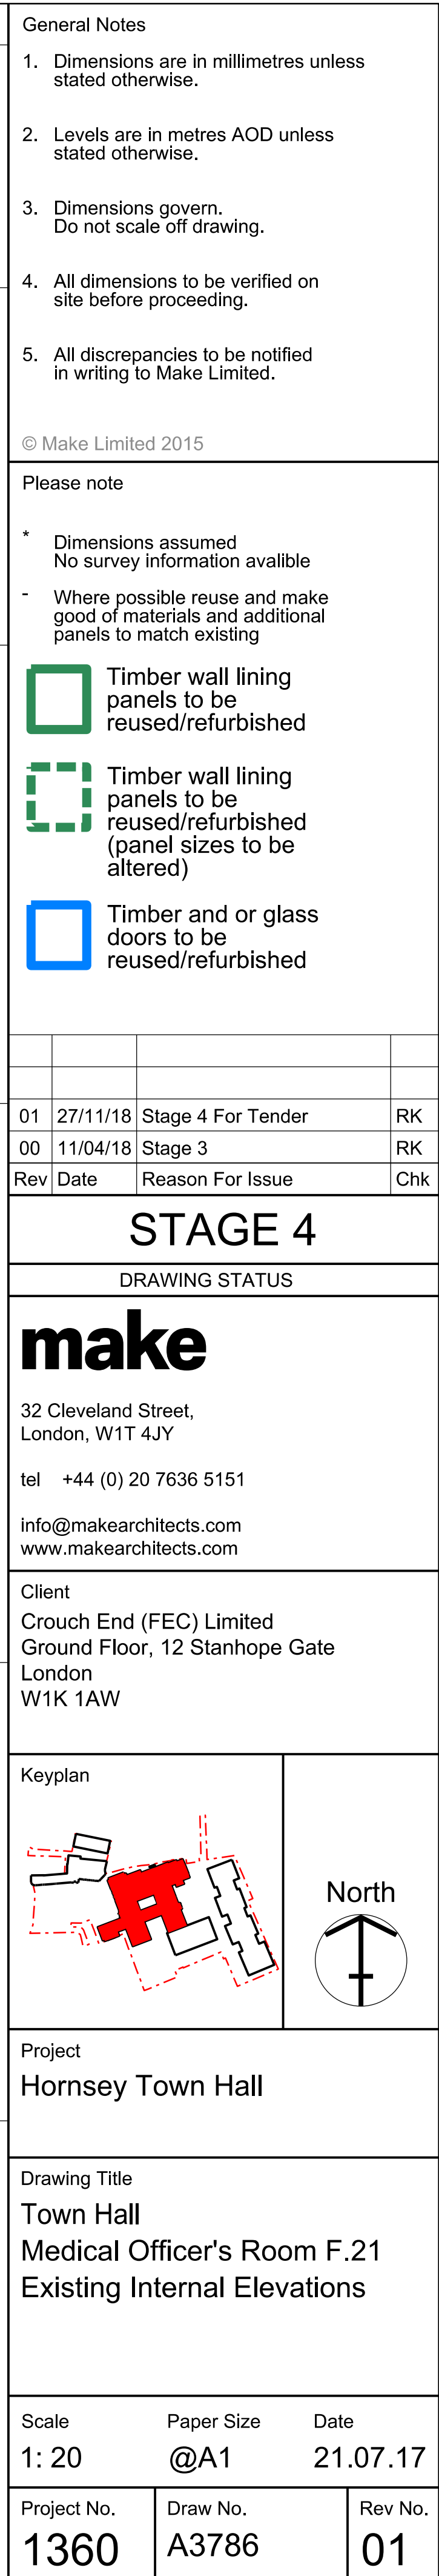


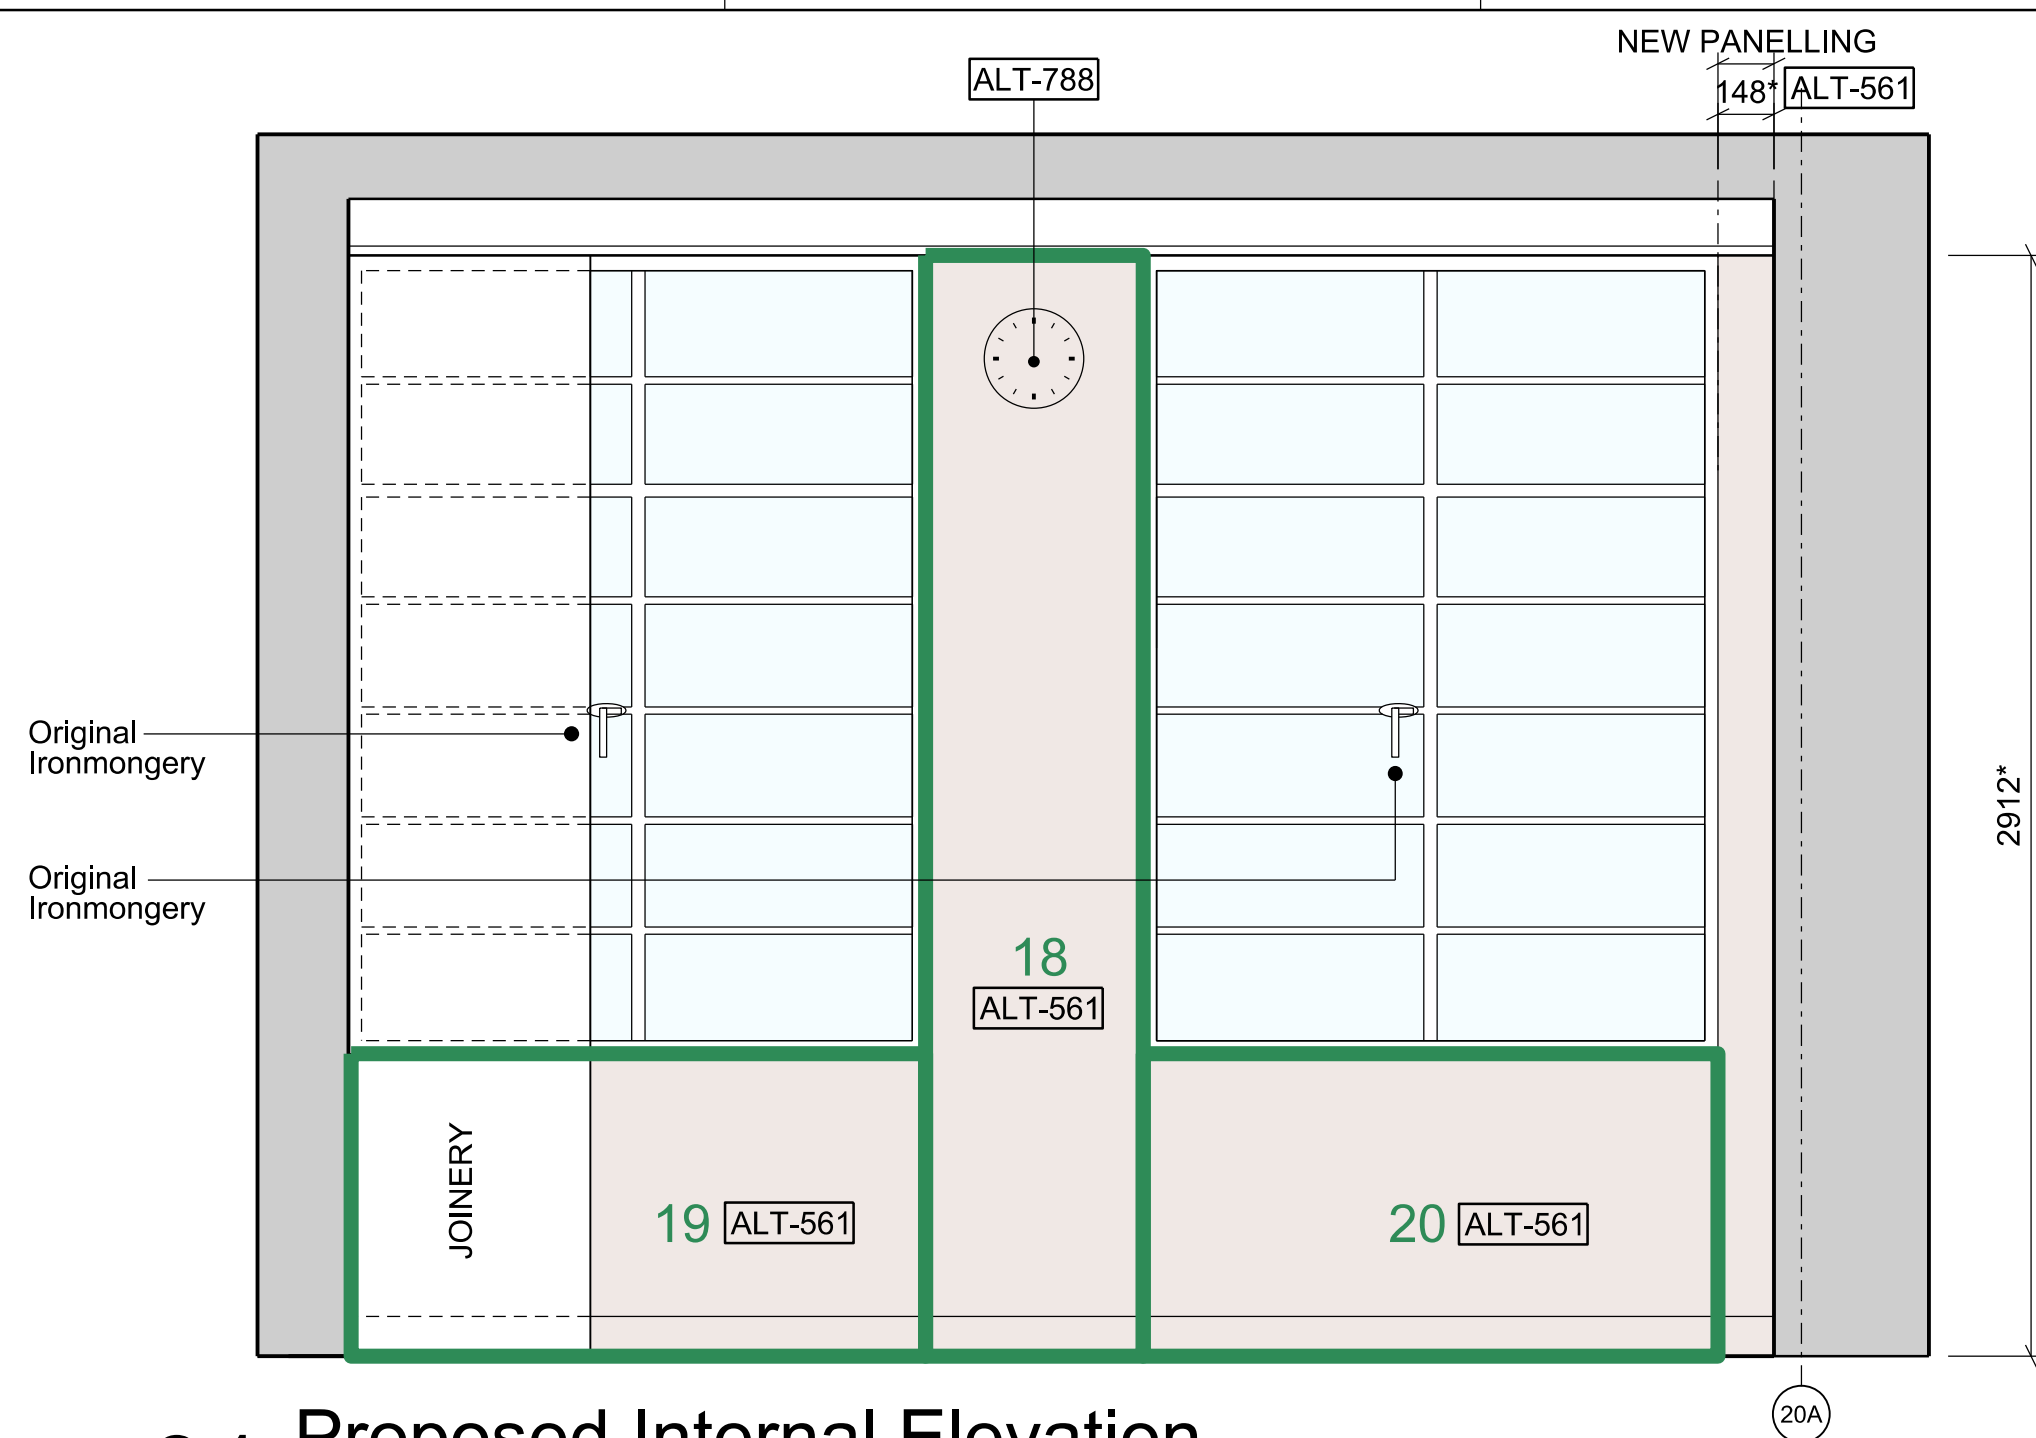


01 Proposed Internal Elevation

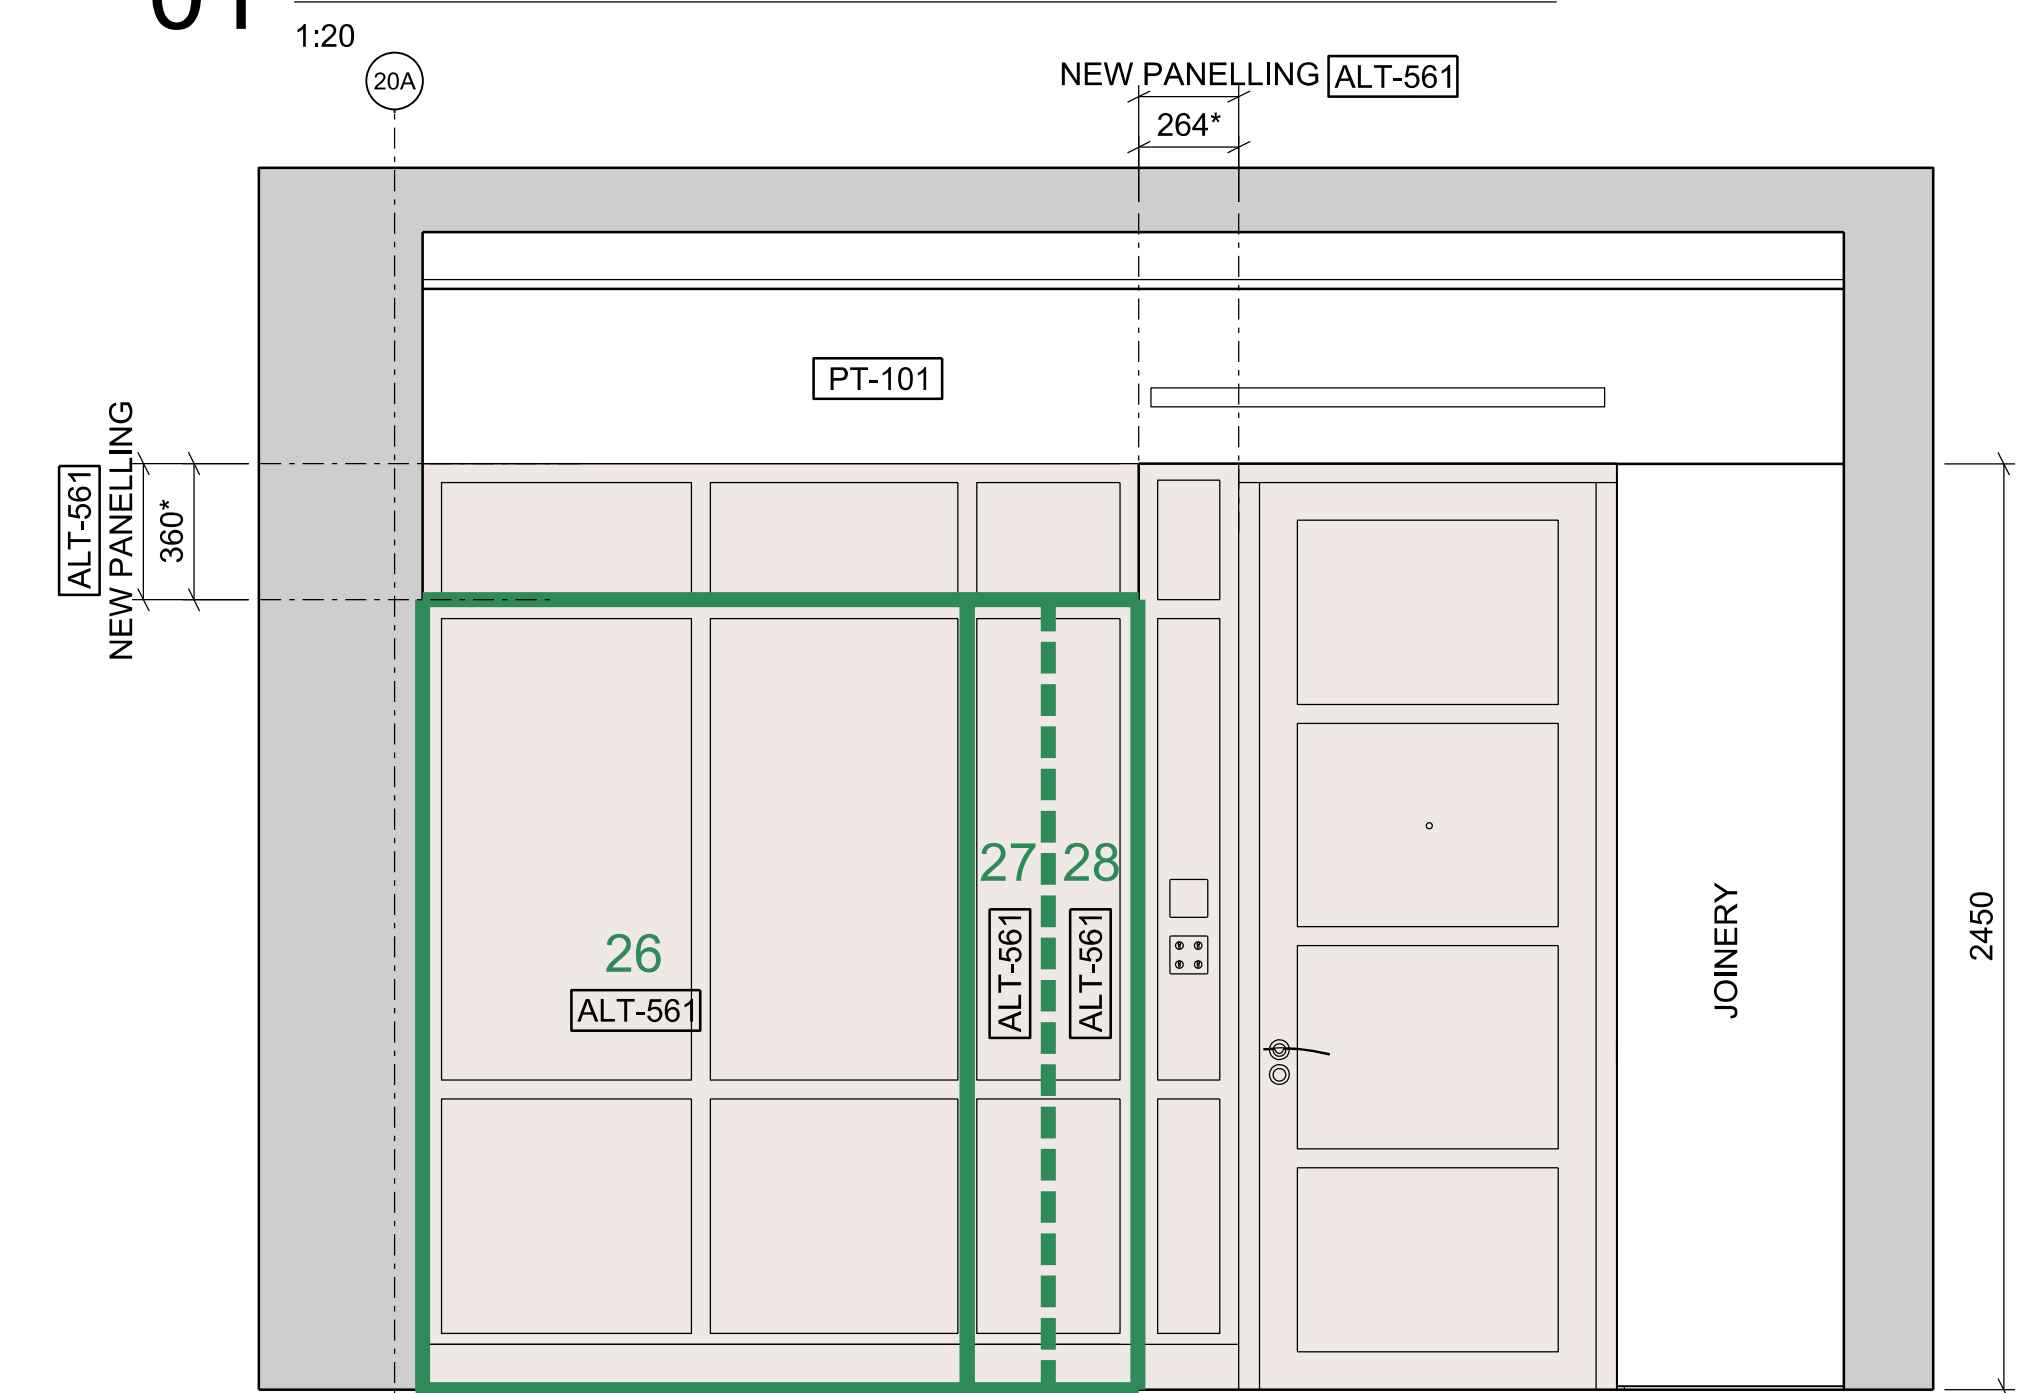


02 Proposed Internal Elevation

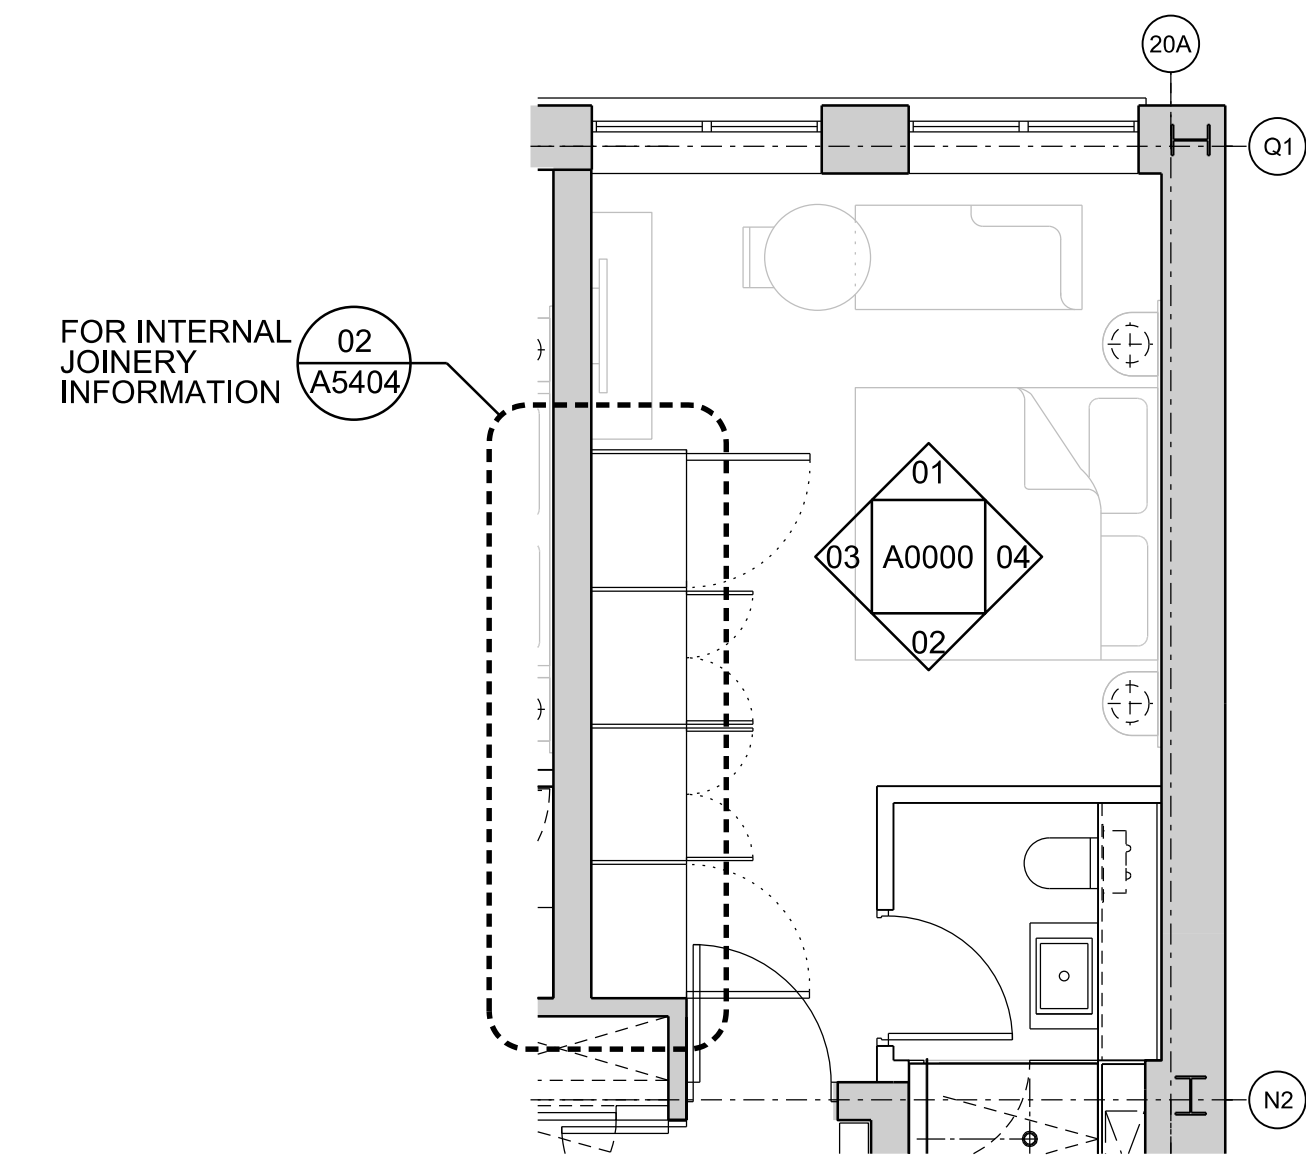

05 Proposed Plan

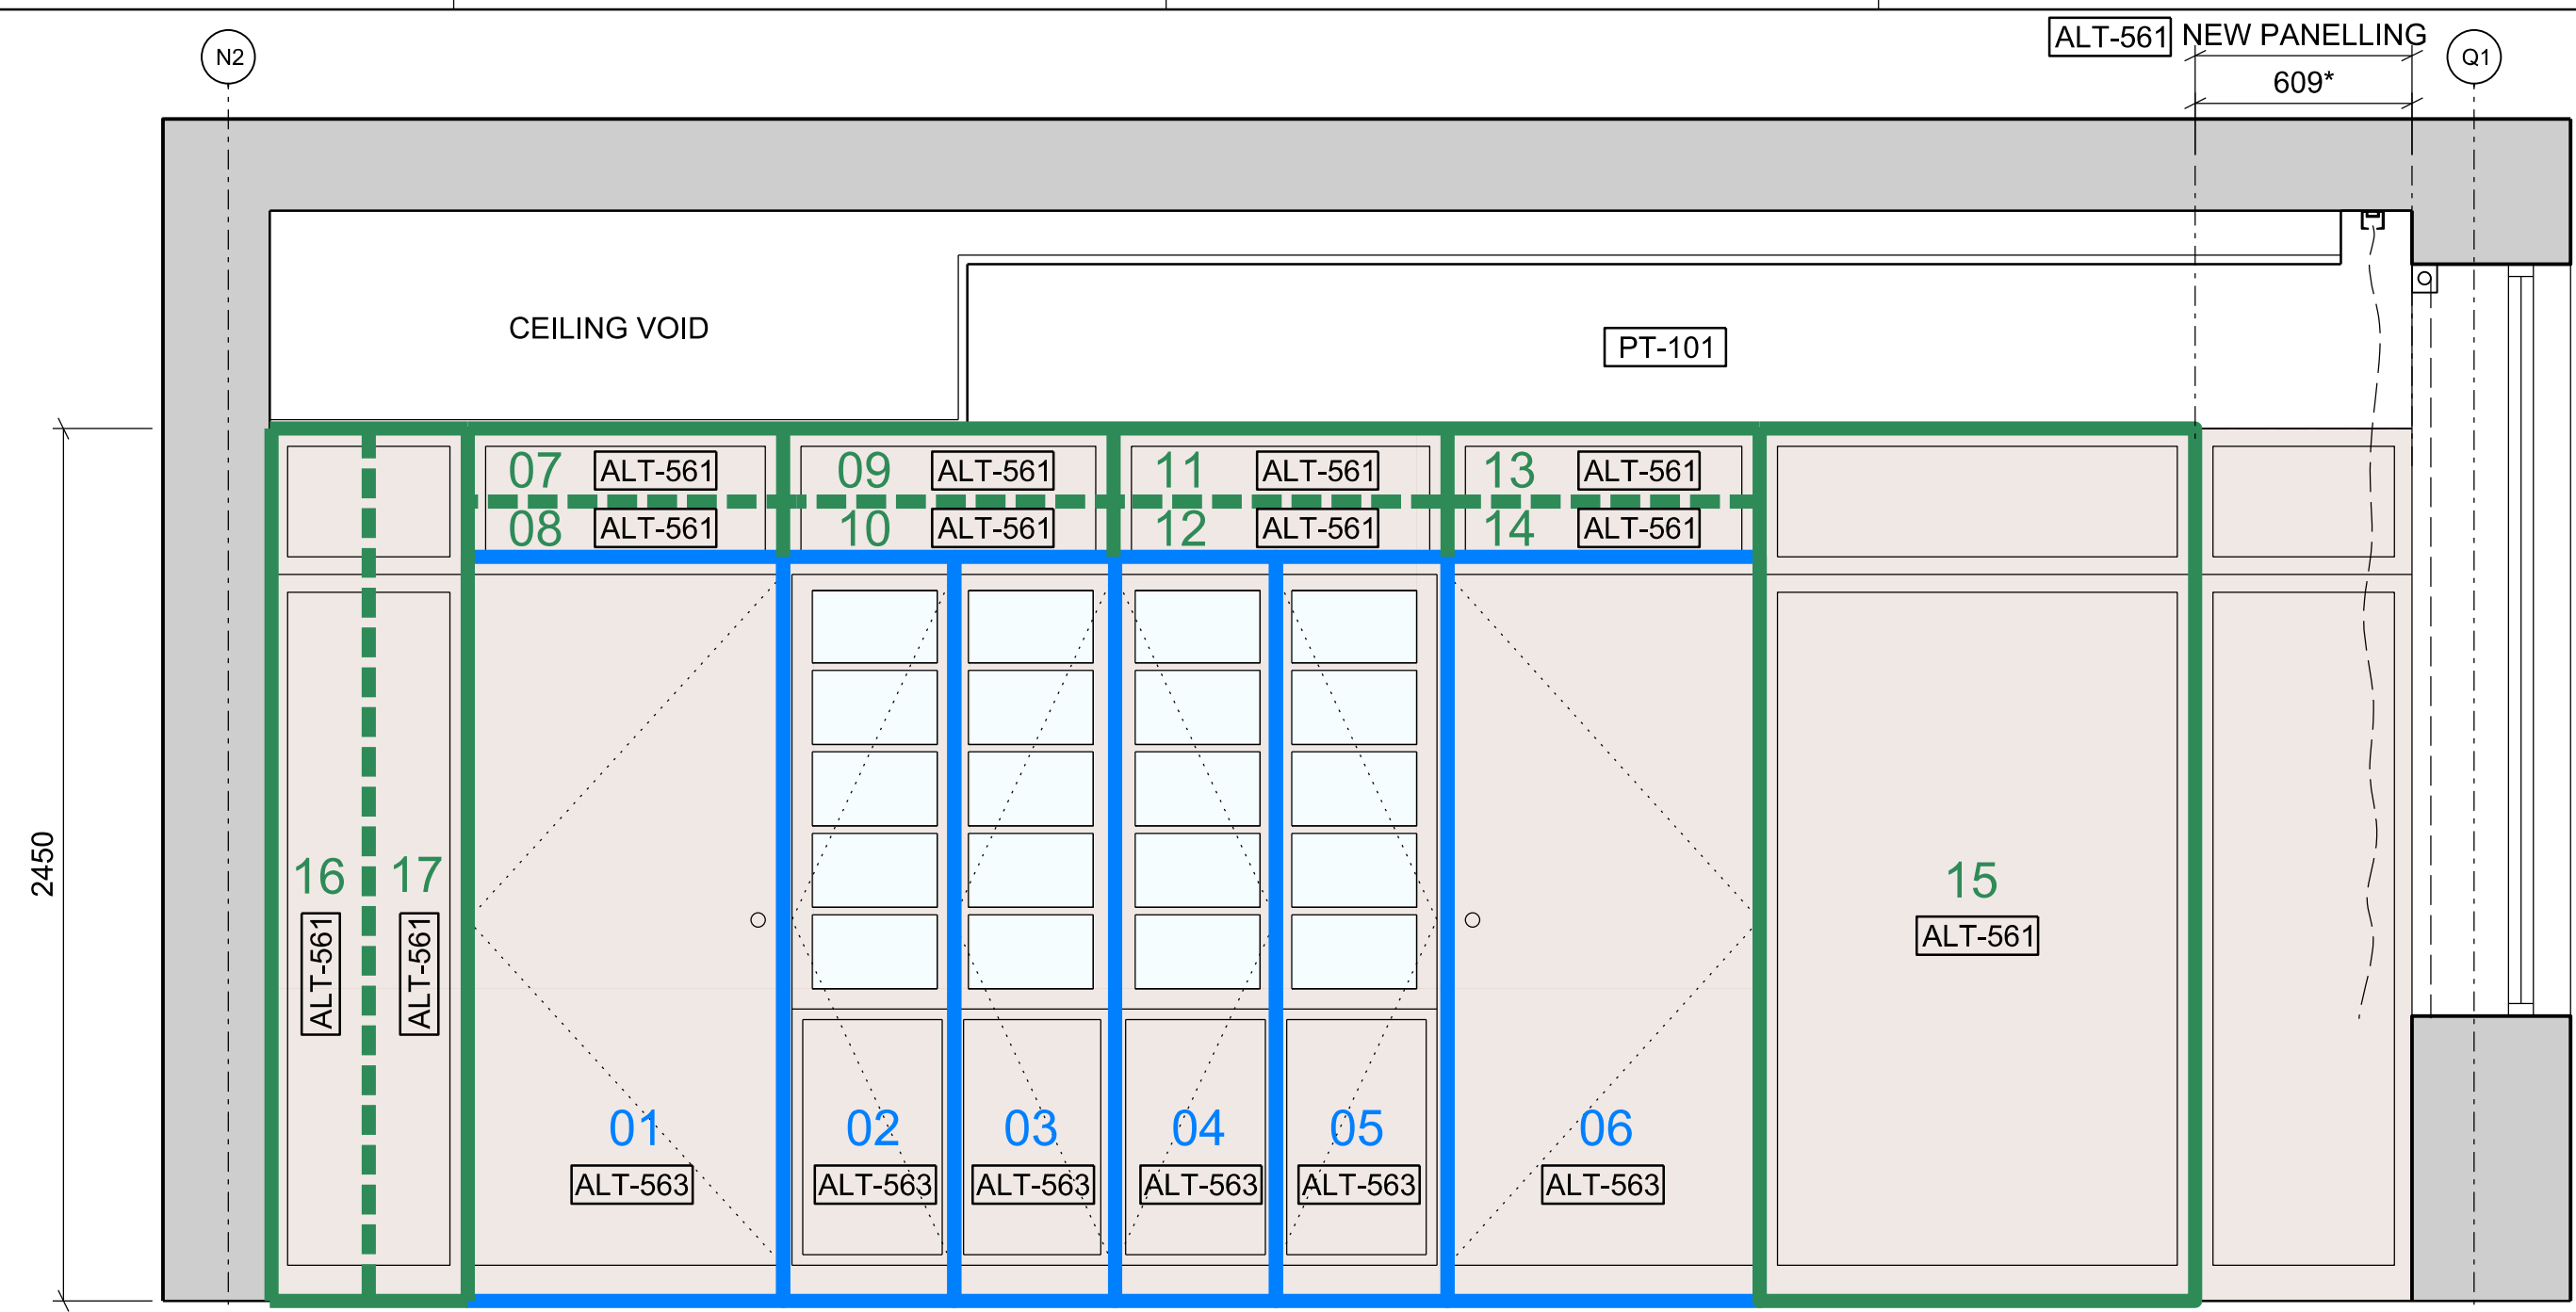

03 Proposed Internal Elevation

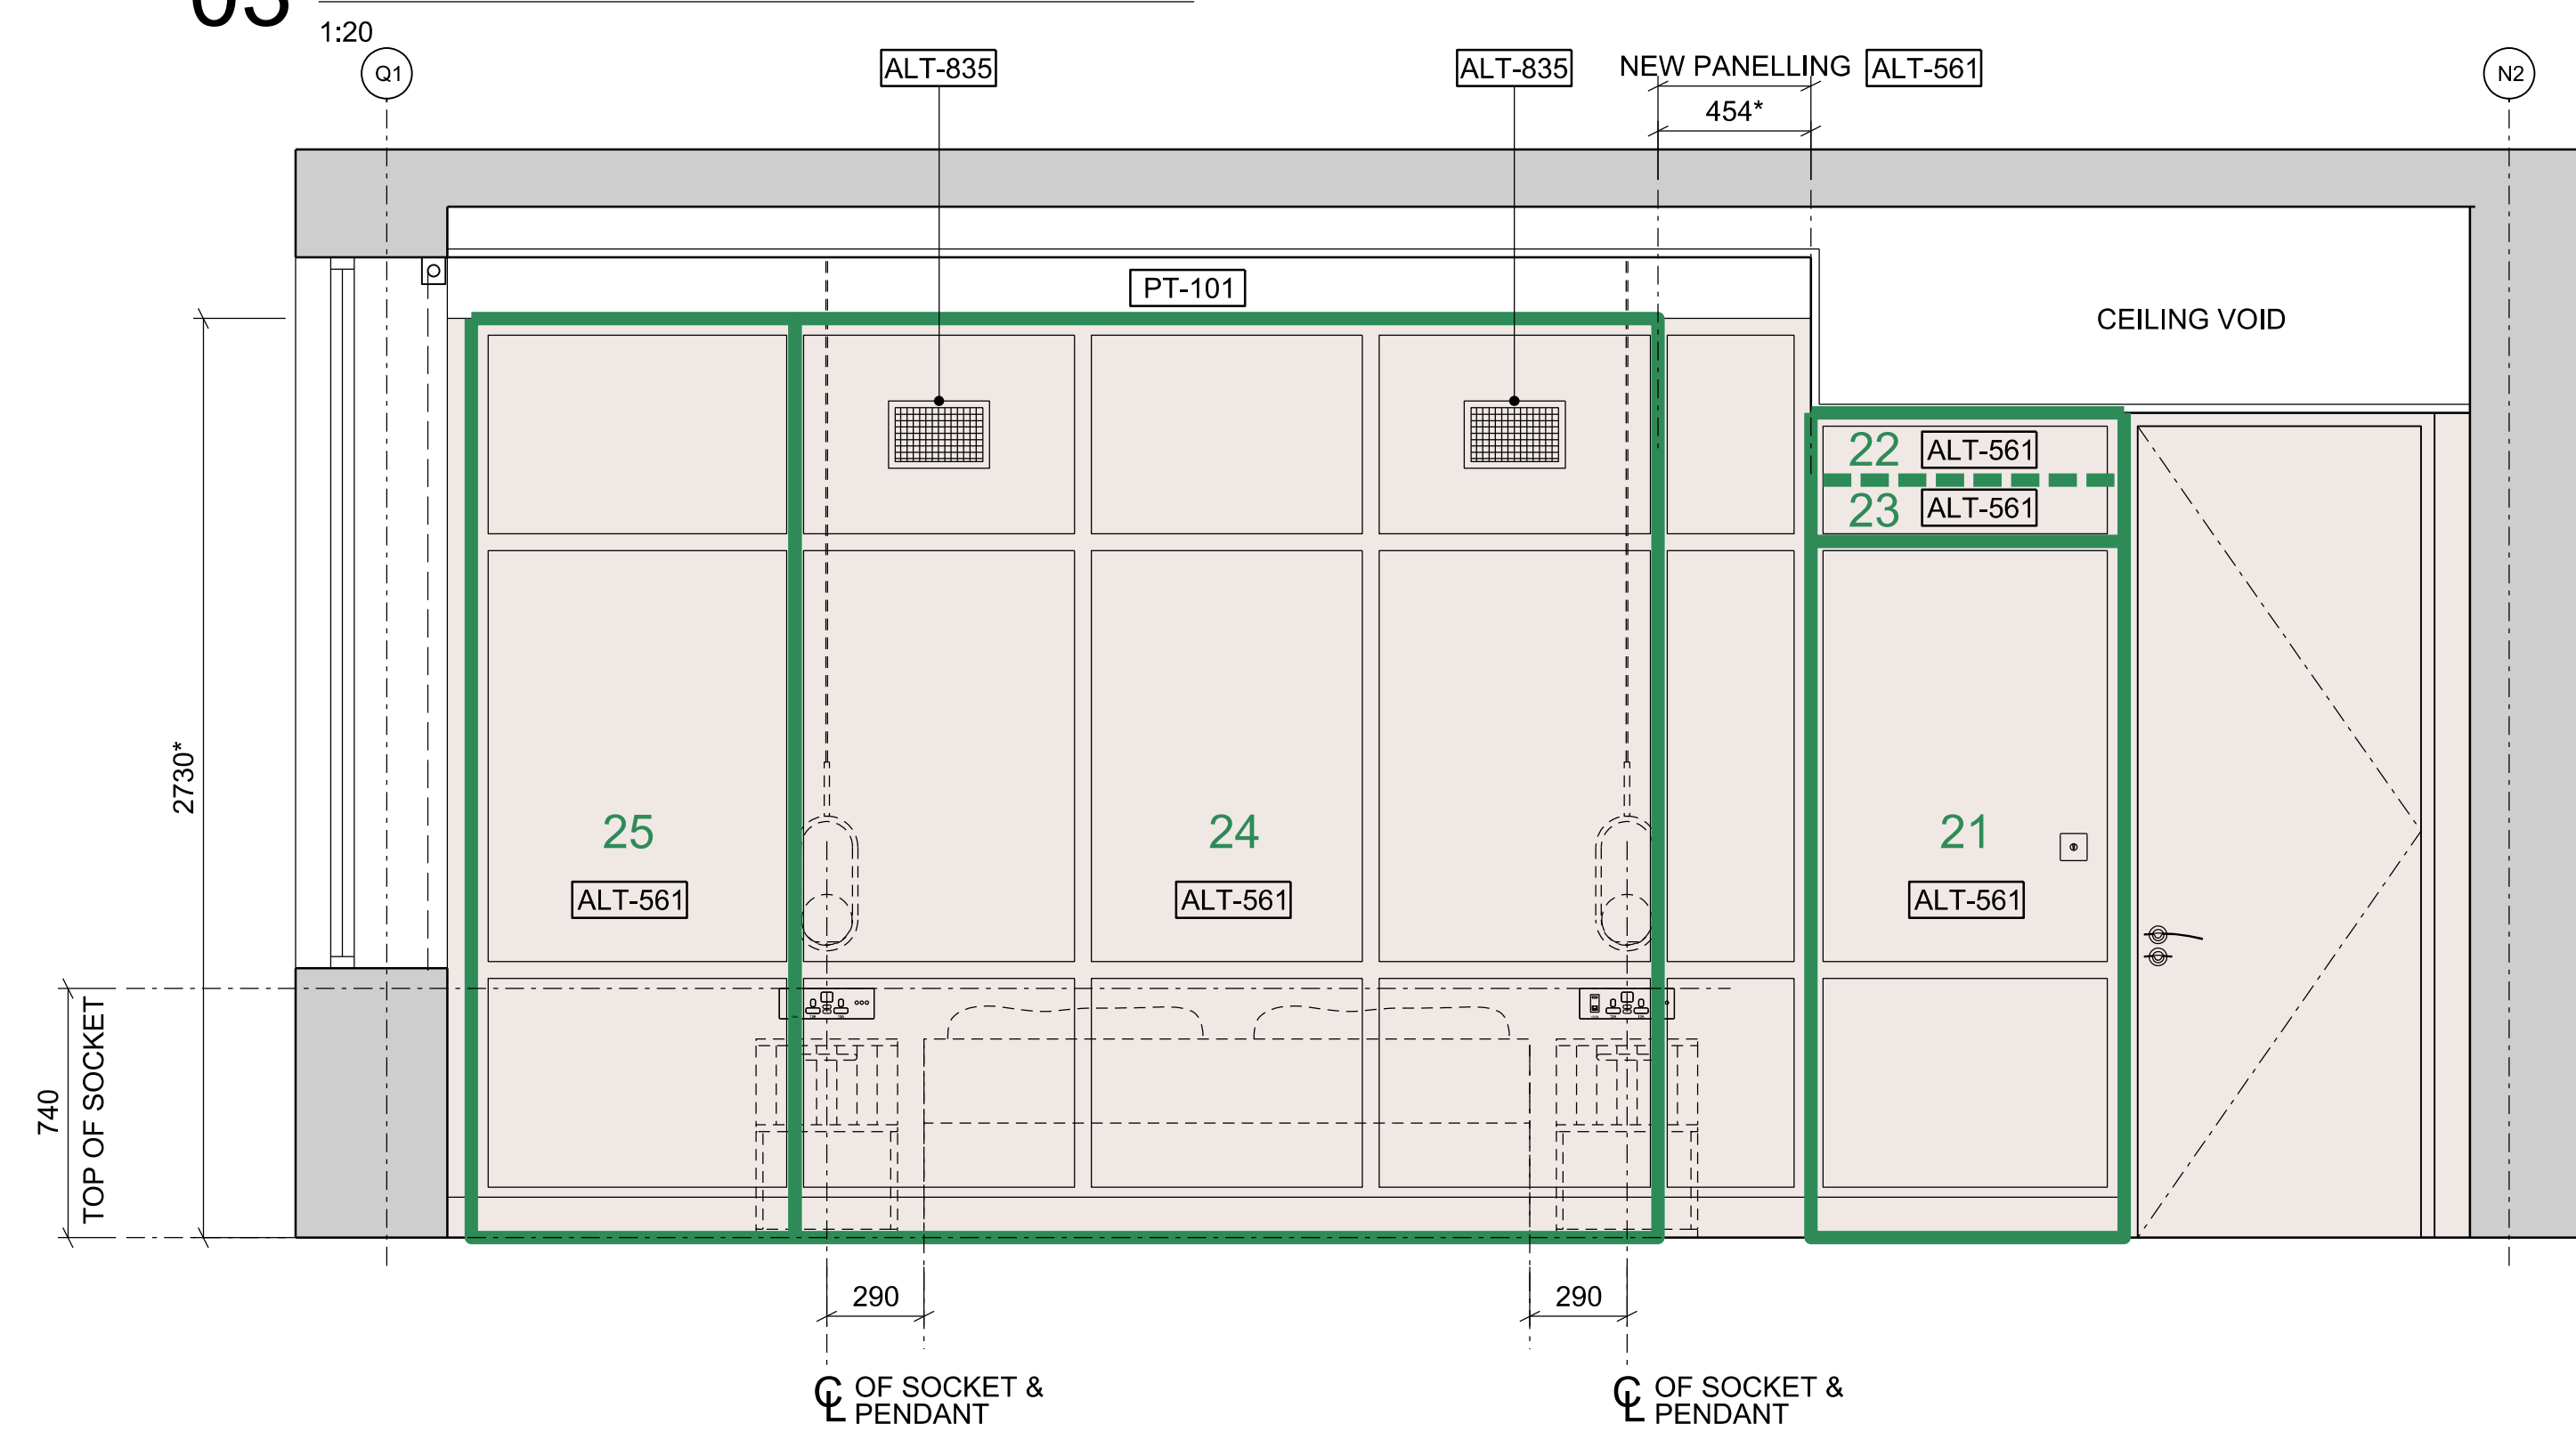

04 Proposed Internal Elevation

- General Notes
1. Dimensions are in millimetres unless stated otherwise.
 2. Levels are in metres AOD unless stated otherwise.
 3. Dimensions govern. Do not scale off drawing.
 4. All dimensions to be verified on site before proceeding.
 5. All discrepancies to be notified in writing to Make Limited.

- © Make Limited 2015
- Please note
- * Dimensions assumed No survey information available
 - Where possible reuse and make good of materials and additional panels to match existing
- Timber wall lining panels to be reused/refurbished
- Timber wall lining panels to be reused/refurbished (panel sizes to be altered)
- Timber and or glass doors to be reused/refurbished

Rev	Date	Reason For Issue	Chk
01	27/11/18	Stage 4 For Tender	RK
00	11/04/18	Stage 3	RK

STAGE 4

DRAWING STATUS

make

32 Cleveland Street,
London, W1T 4JY

tel +44 (0) 20 7636 5151

info@makearchitects.com
www.makearchitects.com

Client
Crouch End (FEC) Limited
Ground Floor, 12 Stanhope Gate
London
W1K 1AW

Keyplan


North

Project
Hornsey Town Hall

Drawing Title
Town Hall
Medical Officer's Room F.21
Proposed Internal Elevations


Scale	Paper Size	Date
1: 20	@A1	04.04.18
Project No.	Draw No.	Rev No.
1360	A3787	01



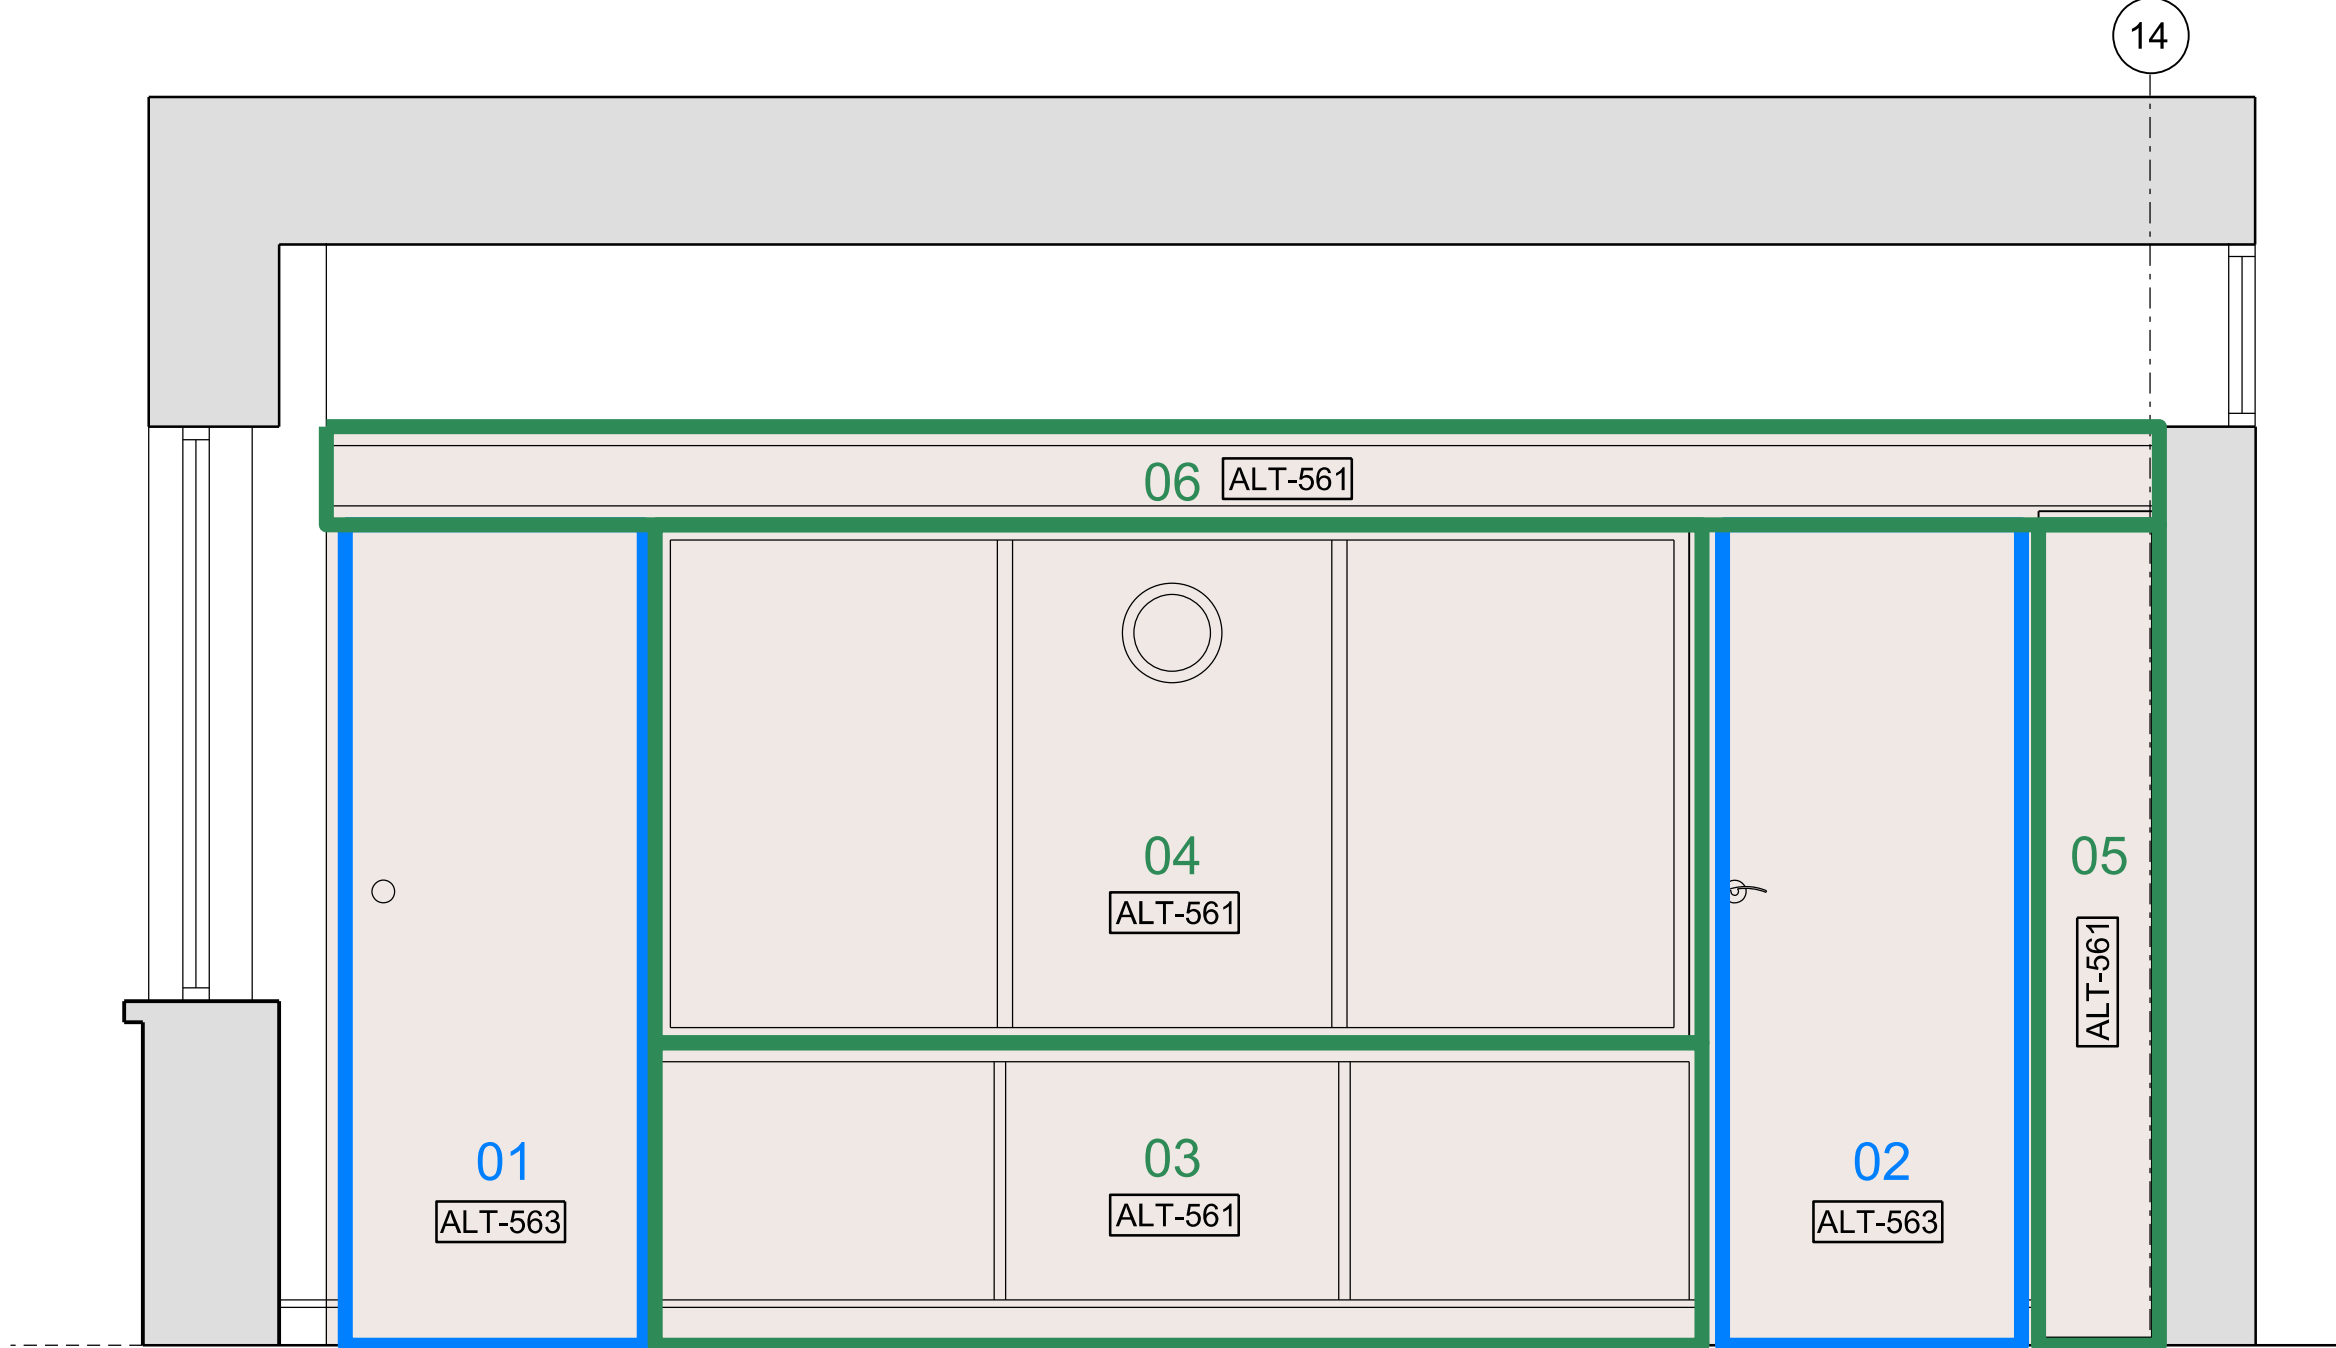


01 Existing Internal Elevation

1:20

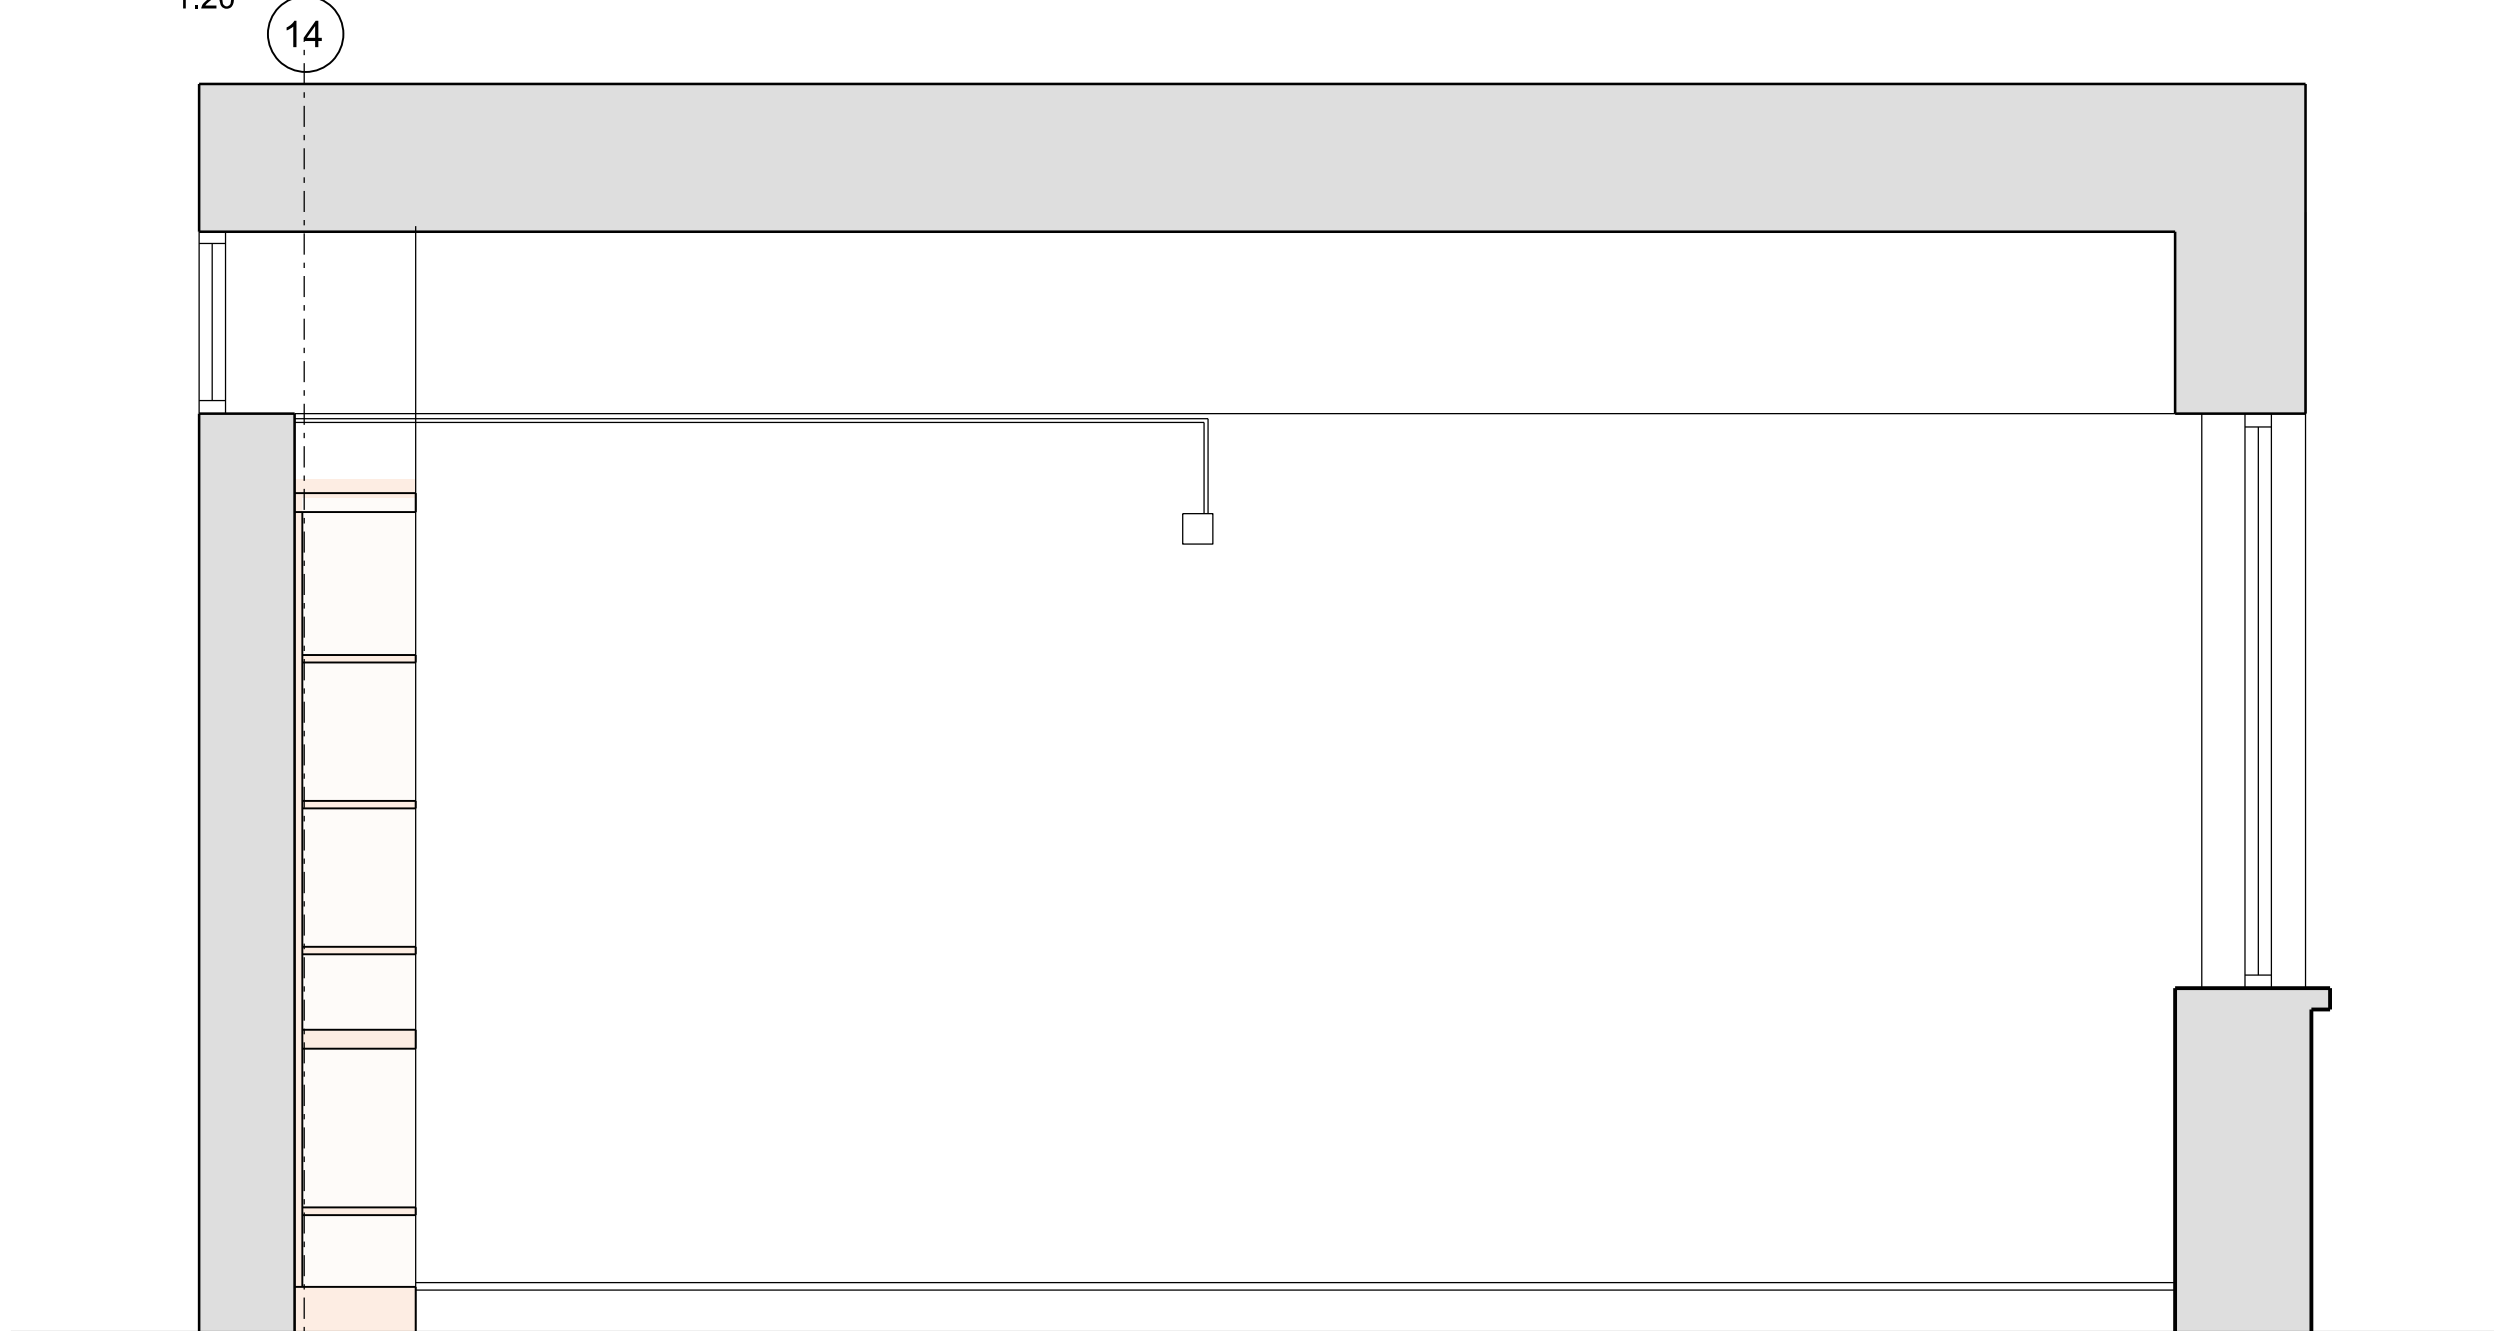


02 Existing Internal Elevation

1:20

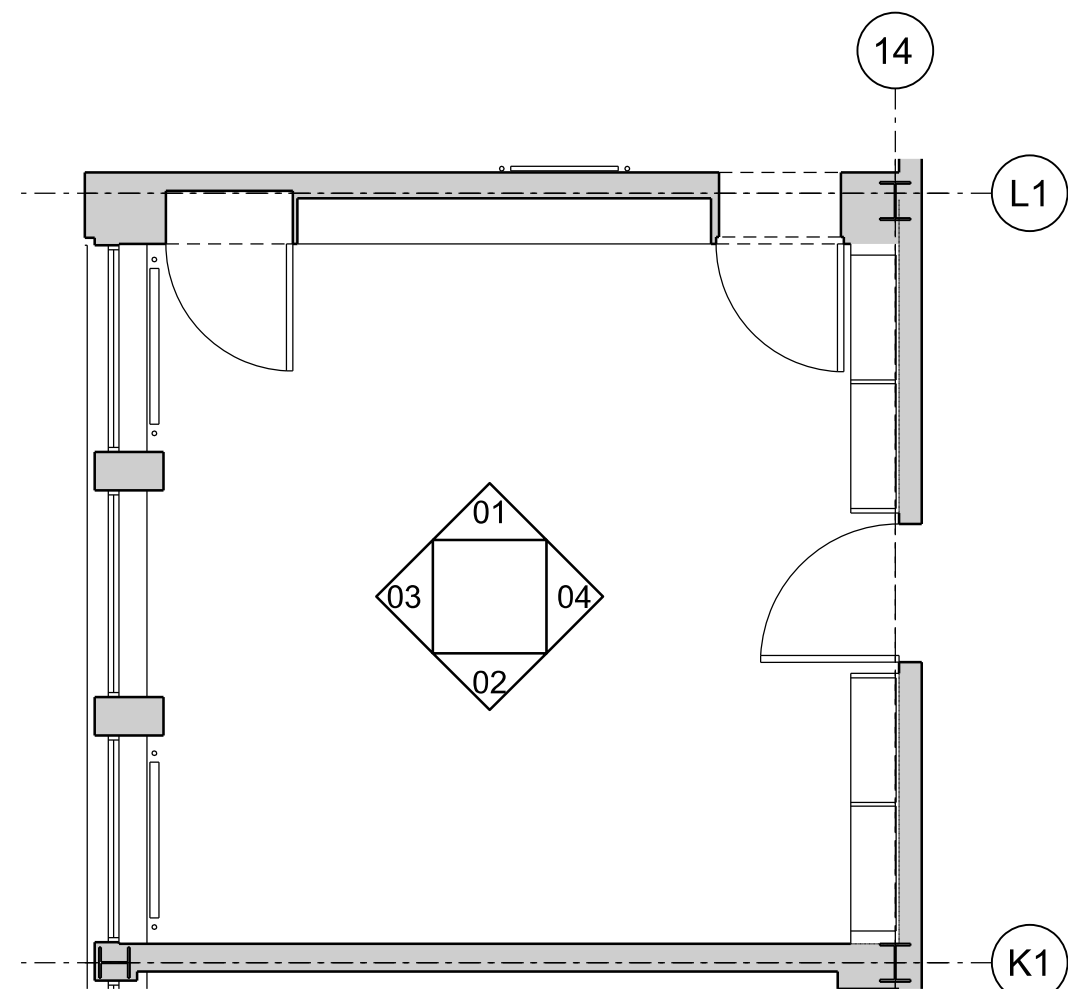


05 Existing Plan

1:50

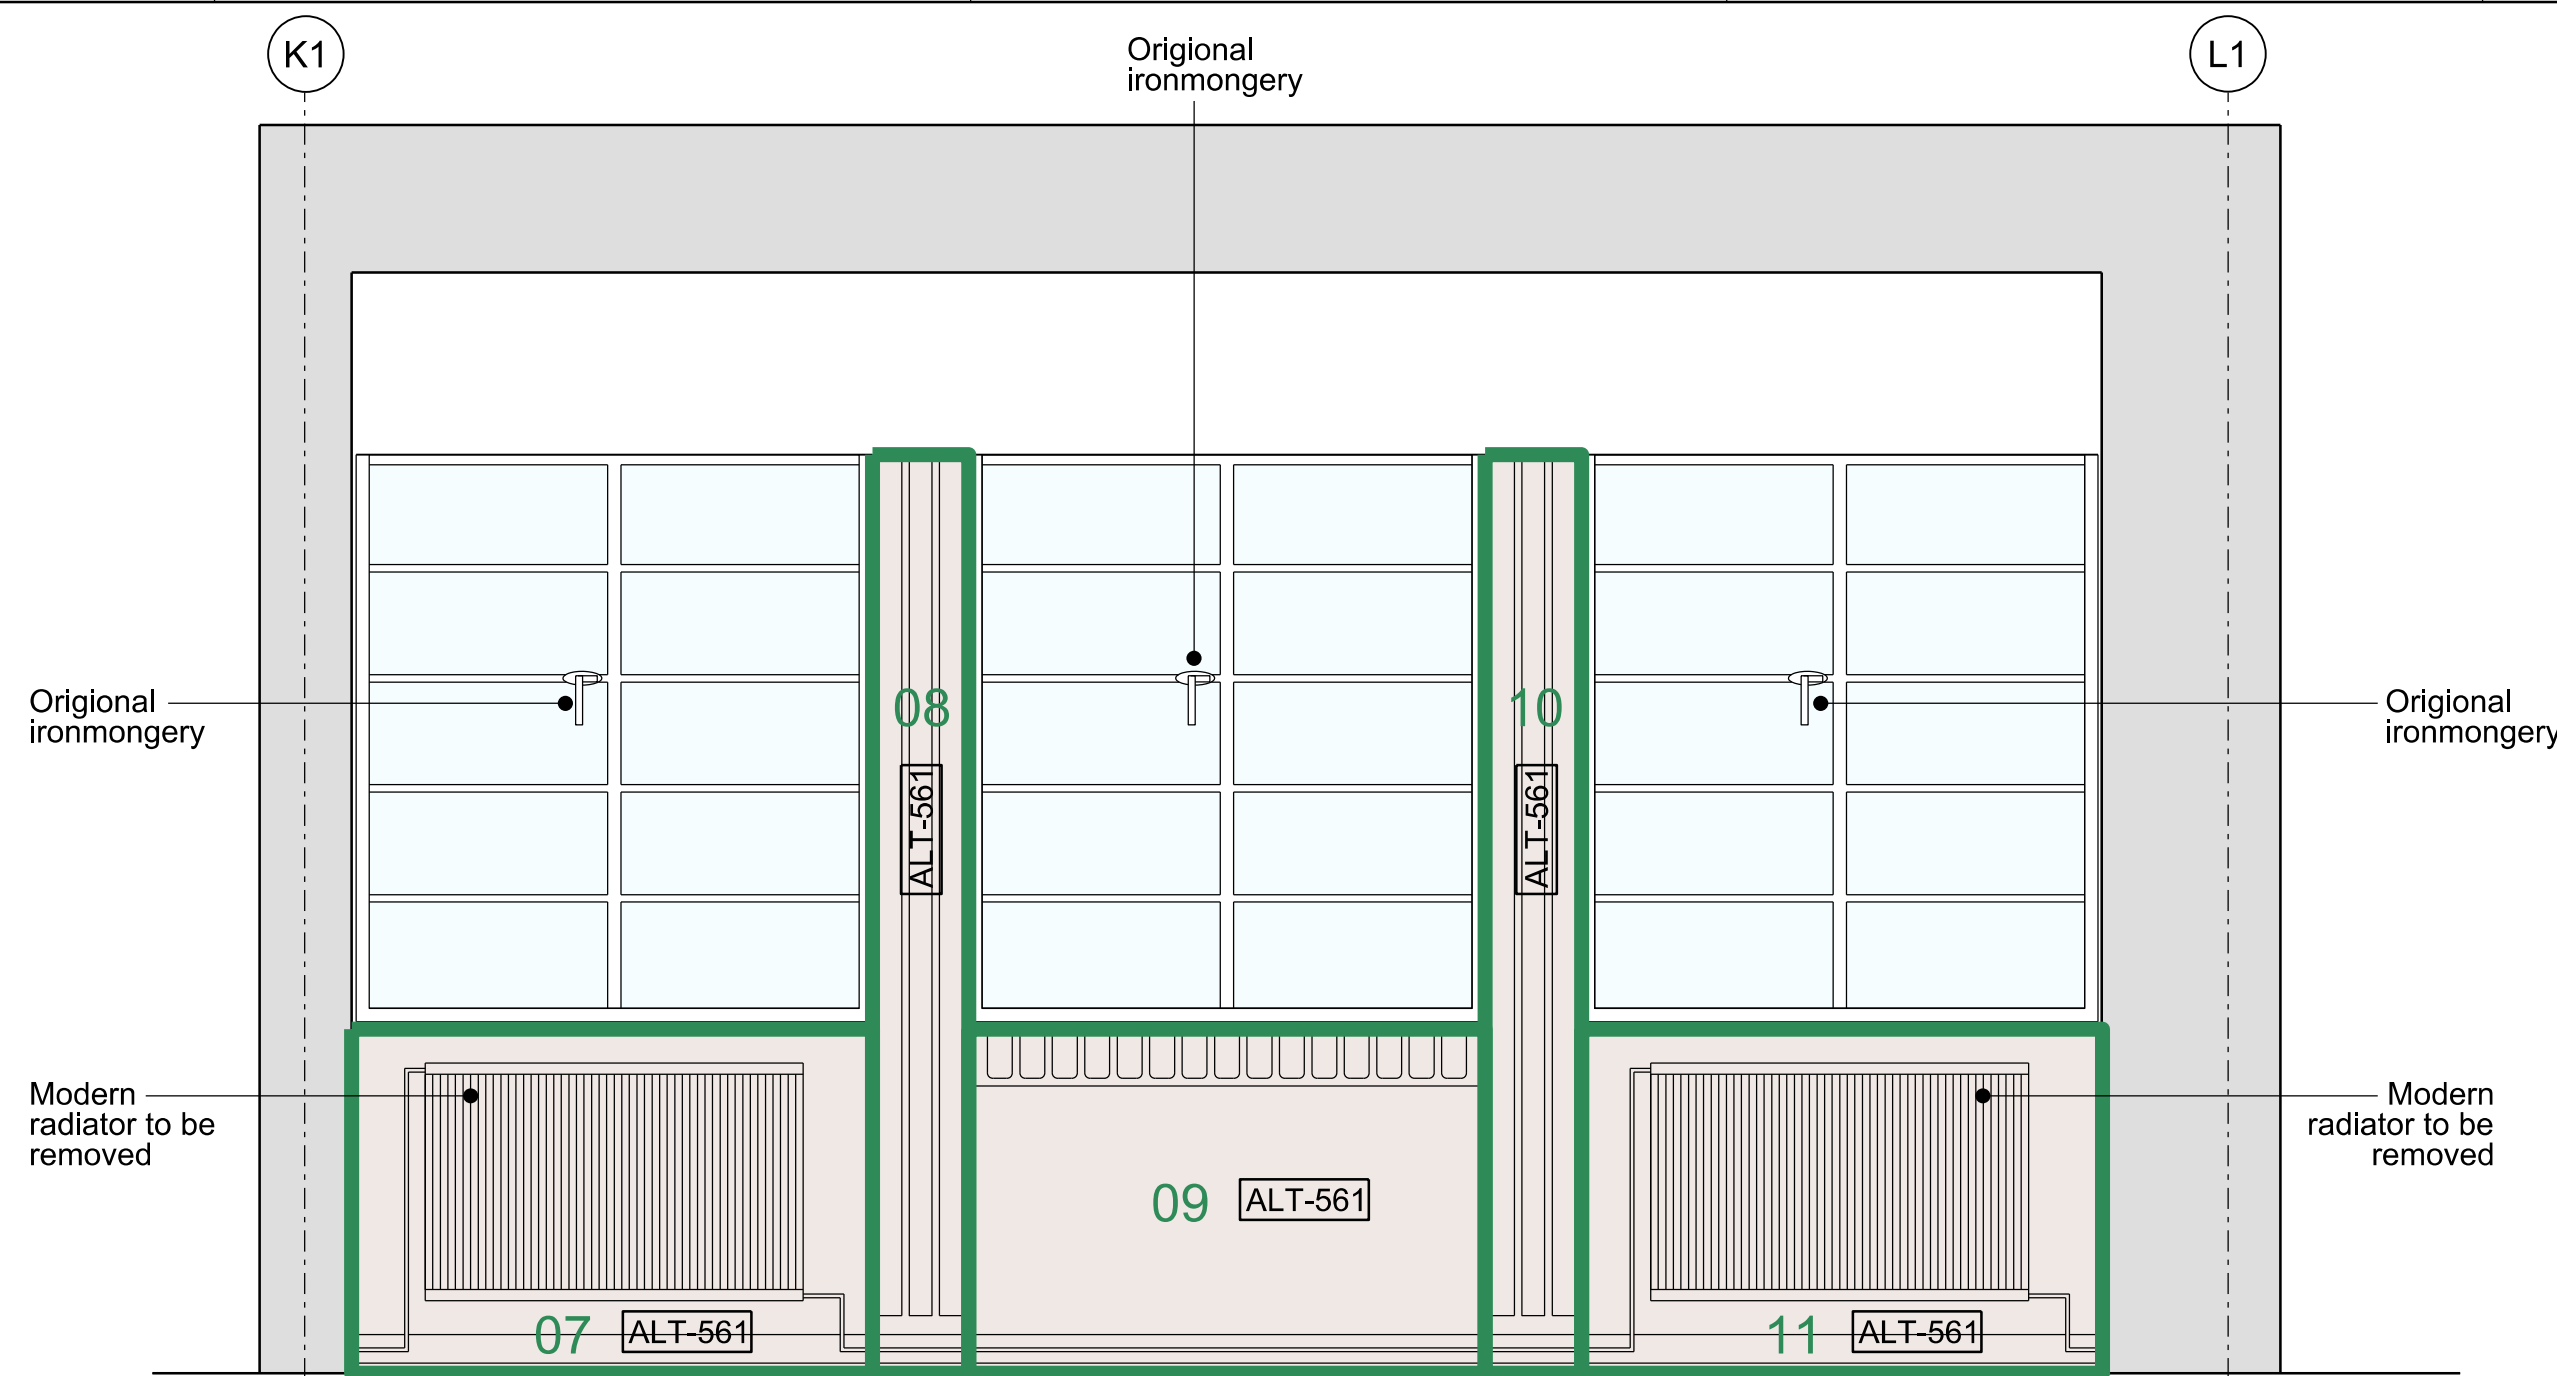

03 Existing Internal Elevation

1:20

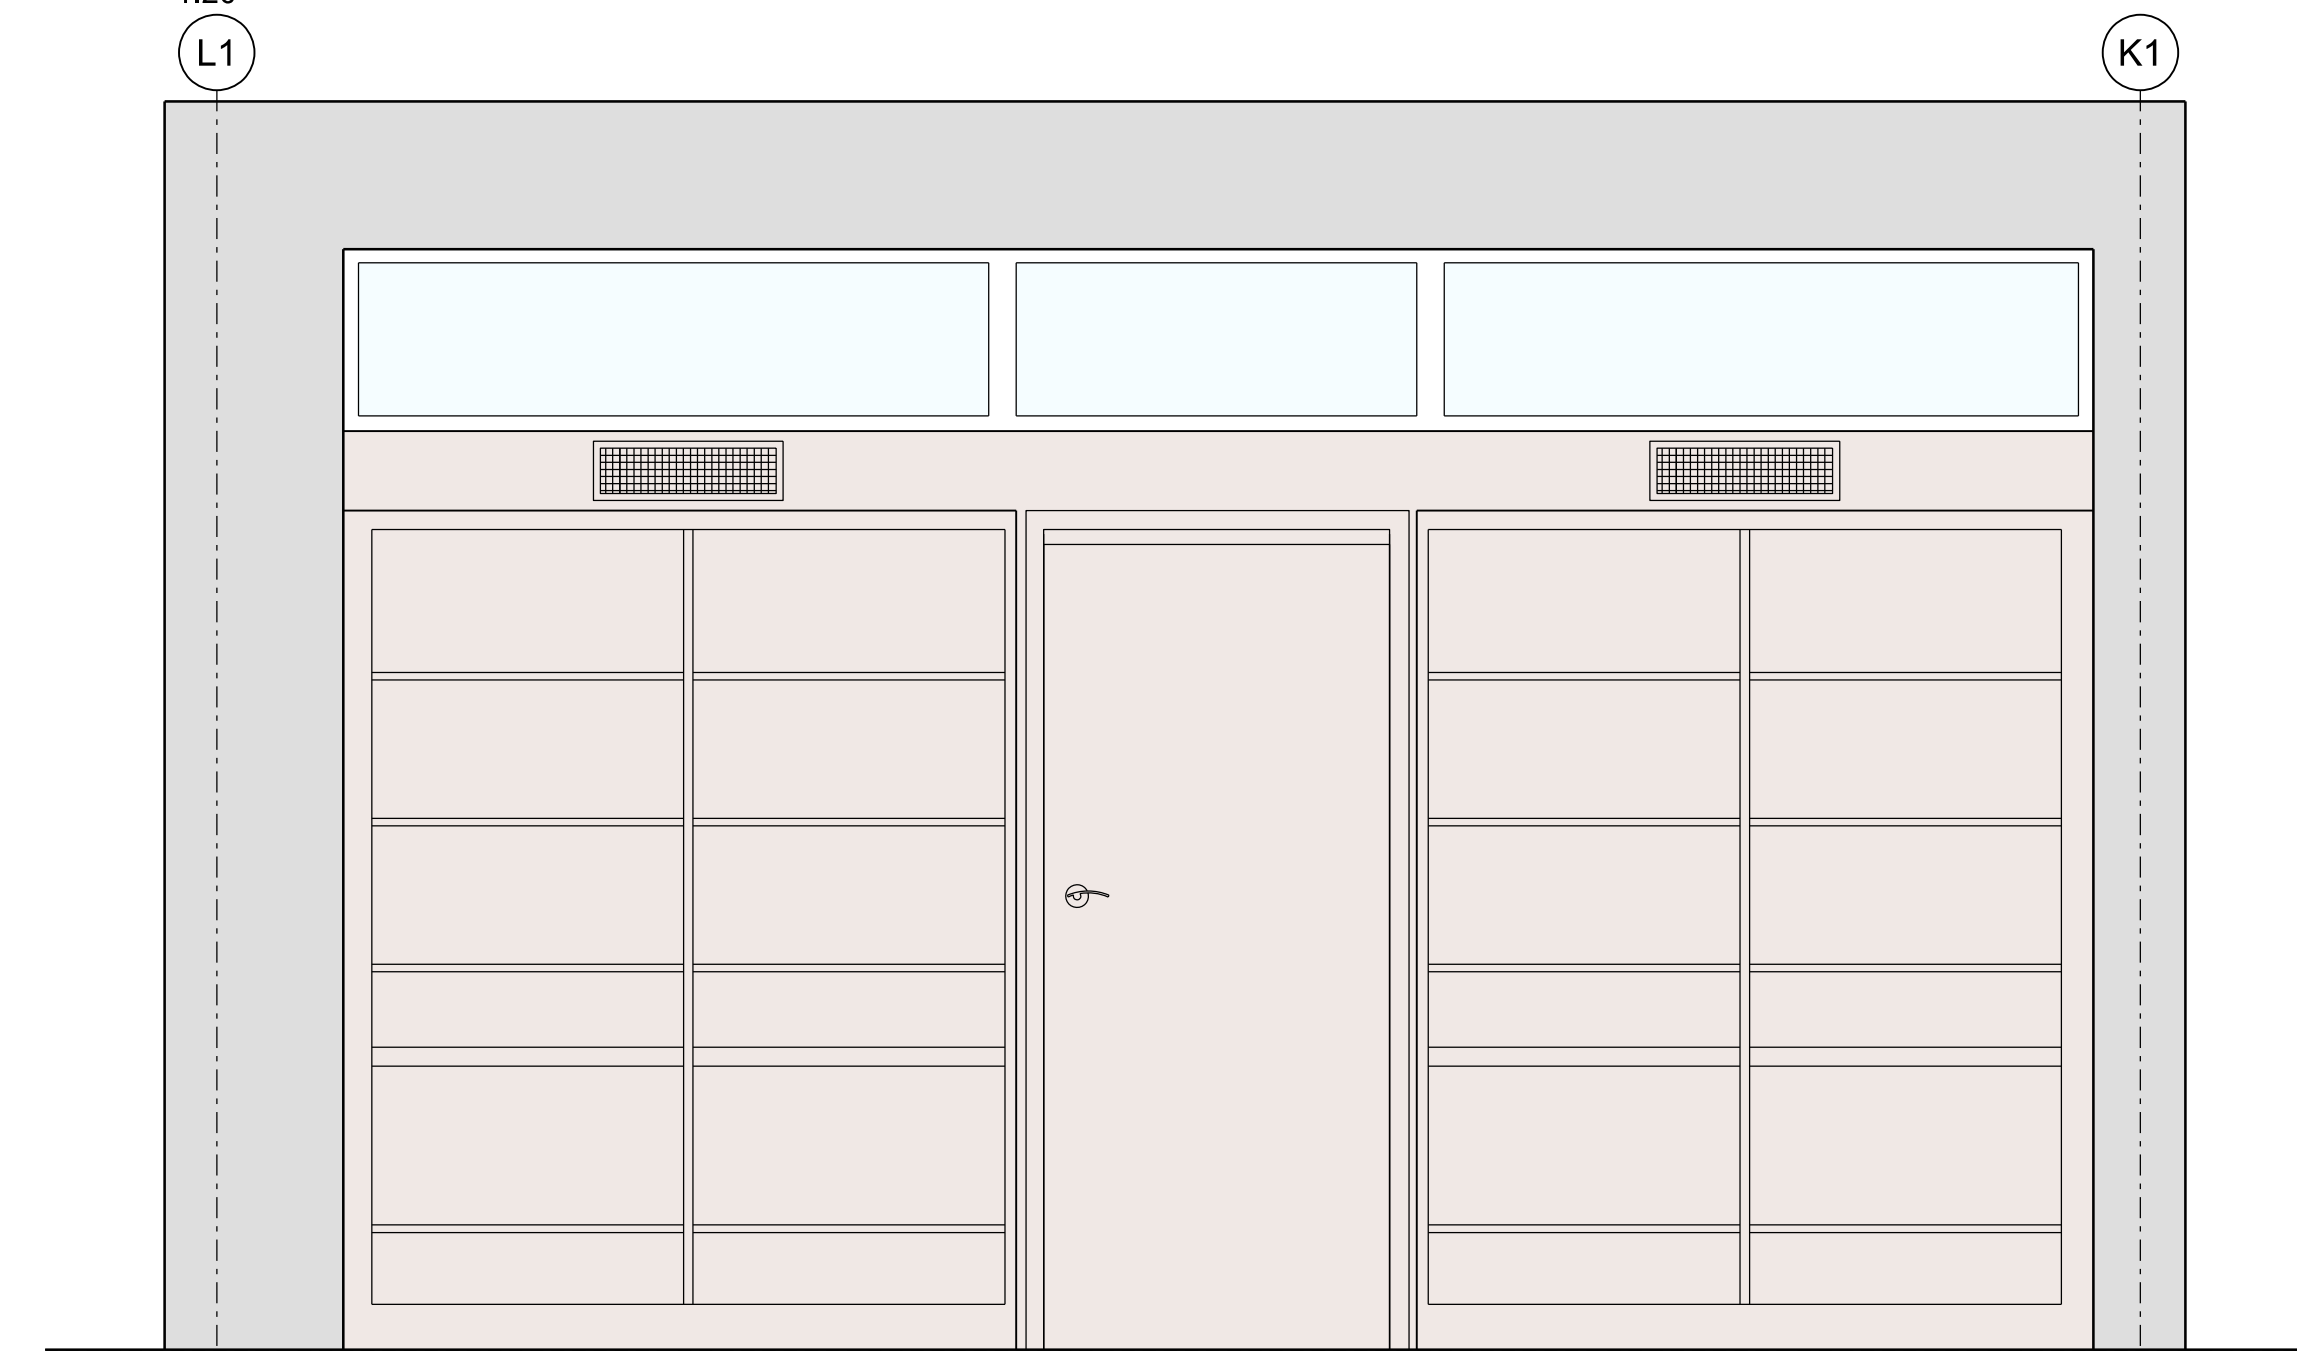

04 Existing Internal Elevation

1:20

- General Notes
1. Dimensions are in millimetres unless stated otherwise.
 2. Levels are in metres AOD unless stated otherwise.
 3. Dimensions govern. Do not scale off drawing.
 4. All dimensions to be verified on site before proceeding.
 5. All discrepancies to be notified in writing to Make Limited.

© Make Limited 2015

Please note

* Dimensions assumed
No survey information available

- Where possible reuse and make good of materials and additional panels to match existing

 Timber wall lining panels to be reused/refurbished

 Timber wall lining panels to be reused/refurbished (panel sizes to be altered)

 Timber and or glass doors to be reused/refurbished

Rev	Date	Reason For Issue	Chk
01	27/11/18	Stage 4 For Tender	RK
00	11/04/18	Stage 3	RK

STAGE 4

DRAWING STATUS

make


32 Cleveland Street,
London, W1T 4JY

tel +44 (0) 20 7636 5151


info@makearchitects.com
www.makearchitects.com

Client
Crouch End (FEC) Limited
Ground Floor, 12 Stanhope Gate
London
W1K 1AW

Keyplan

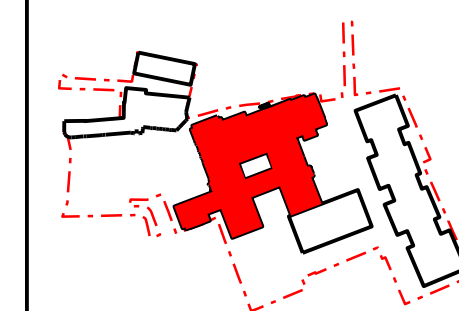

North

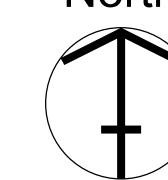


Project
Hornsey Town Hall


Drawing Title
Town Hall
Director of Education's room S.6
Existing Internal Elevations

Scale	Paper Size	Date
1: 20	@A1	04.04.18


Project No.	Draw No.	Rev No.
1360	A3788	01

1:20

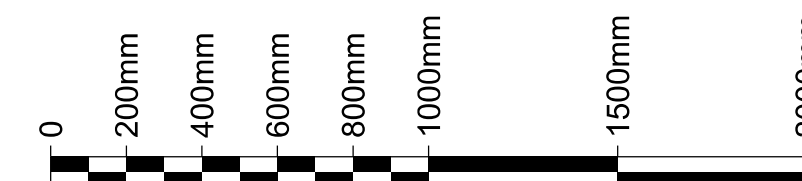


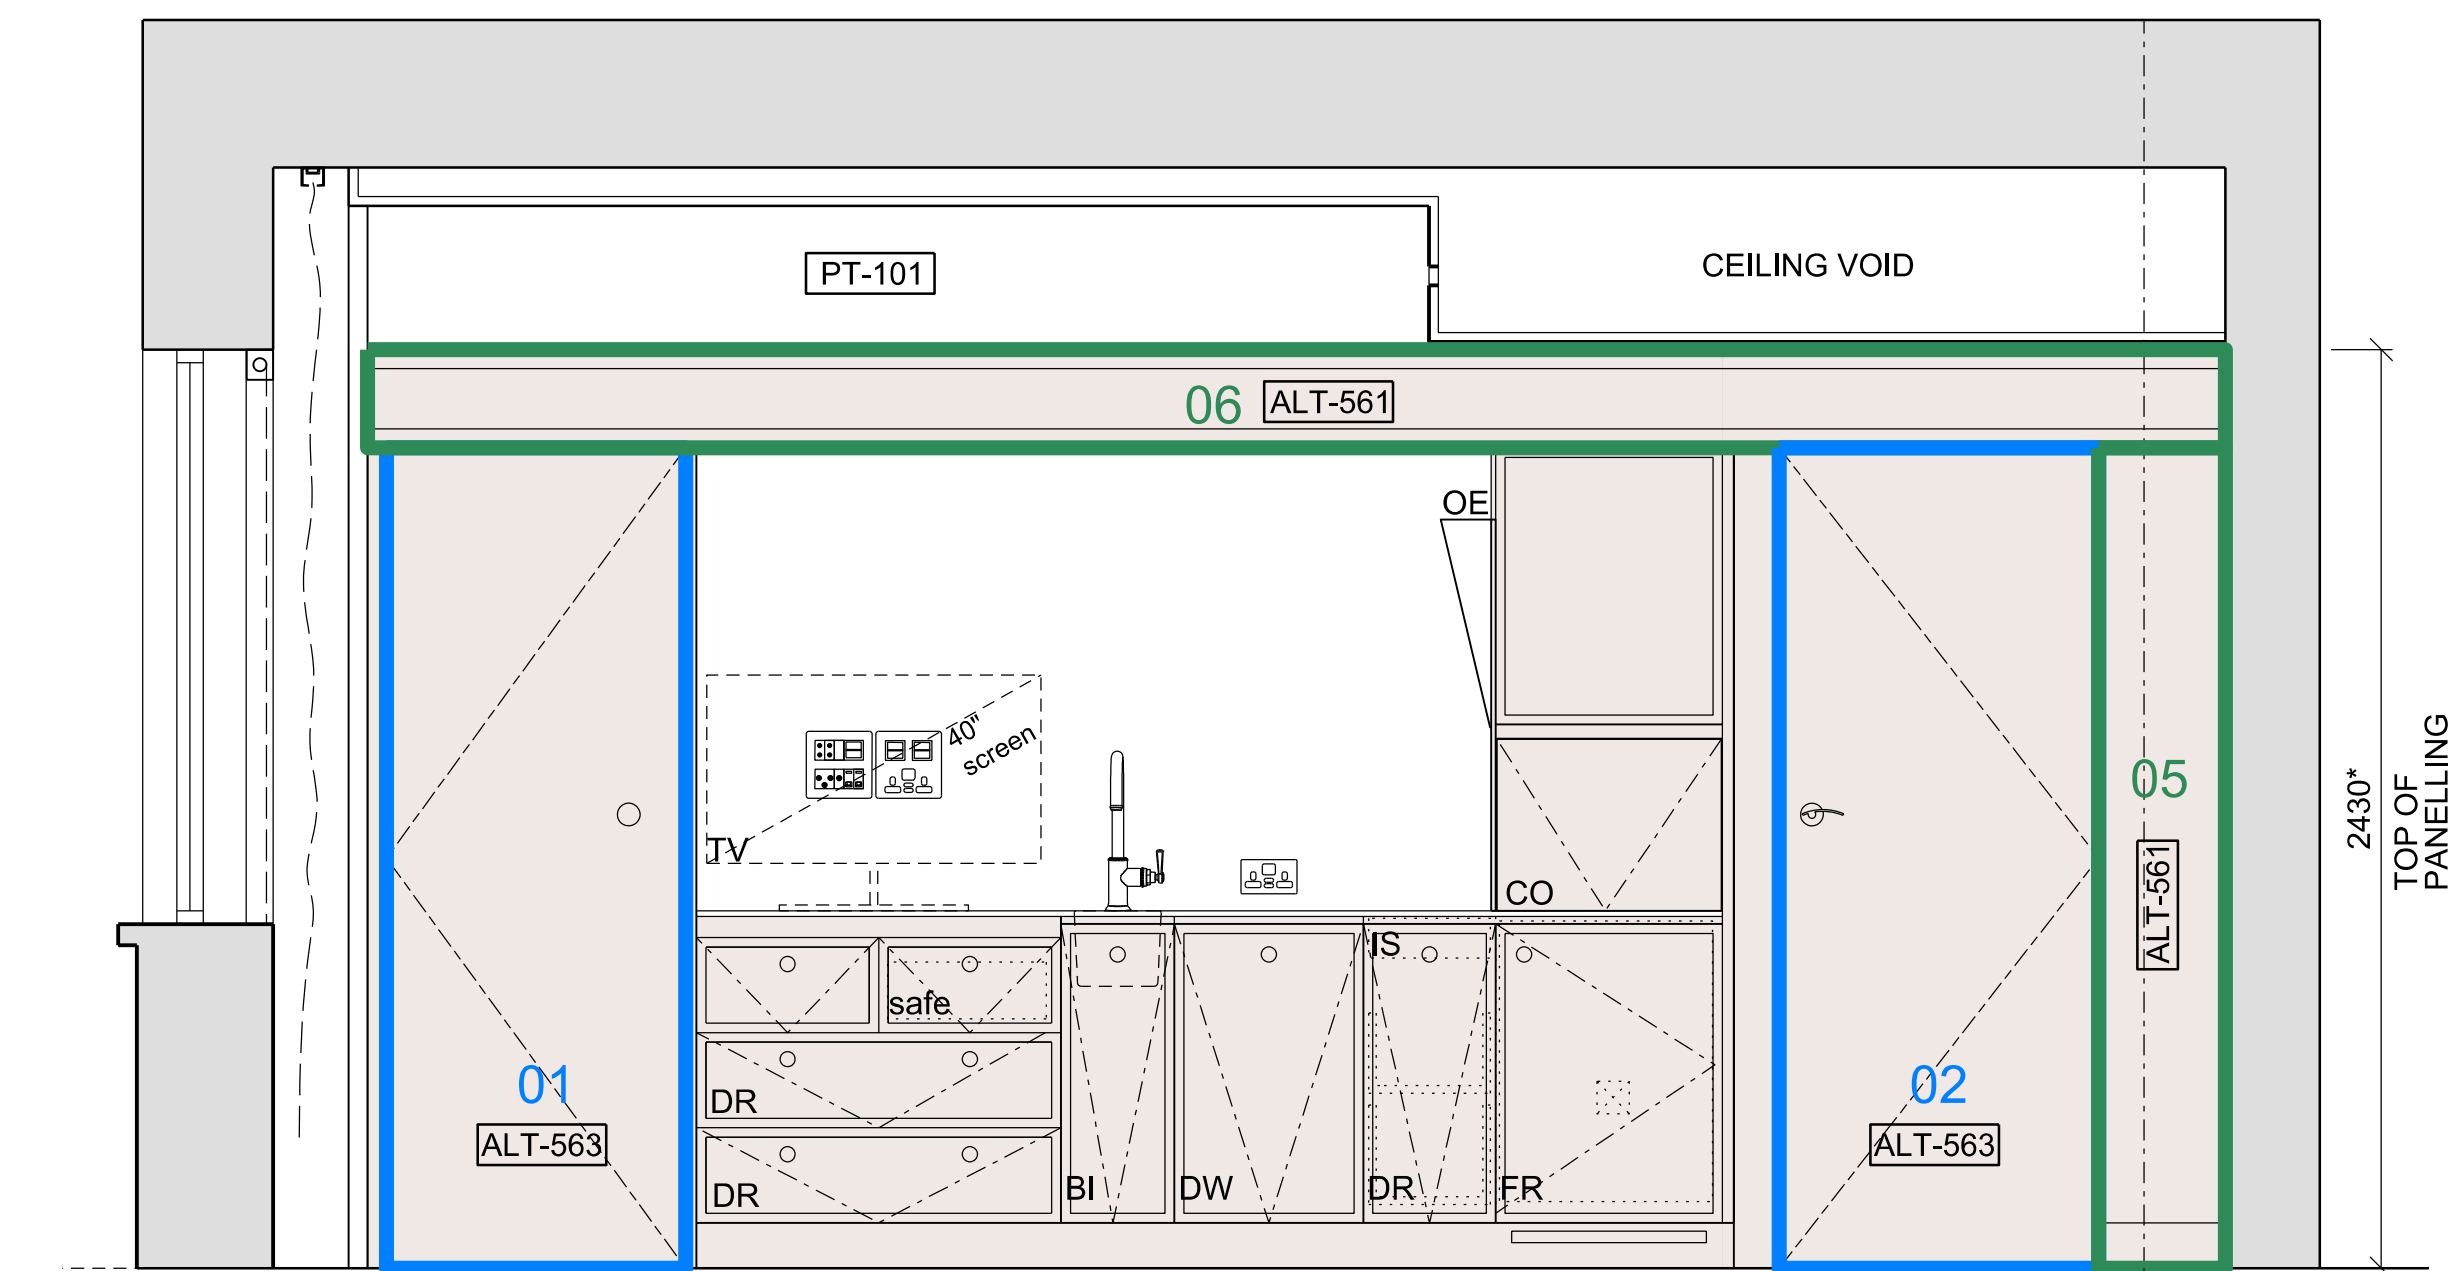


01 Proposed Internal Elevation

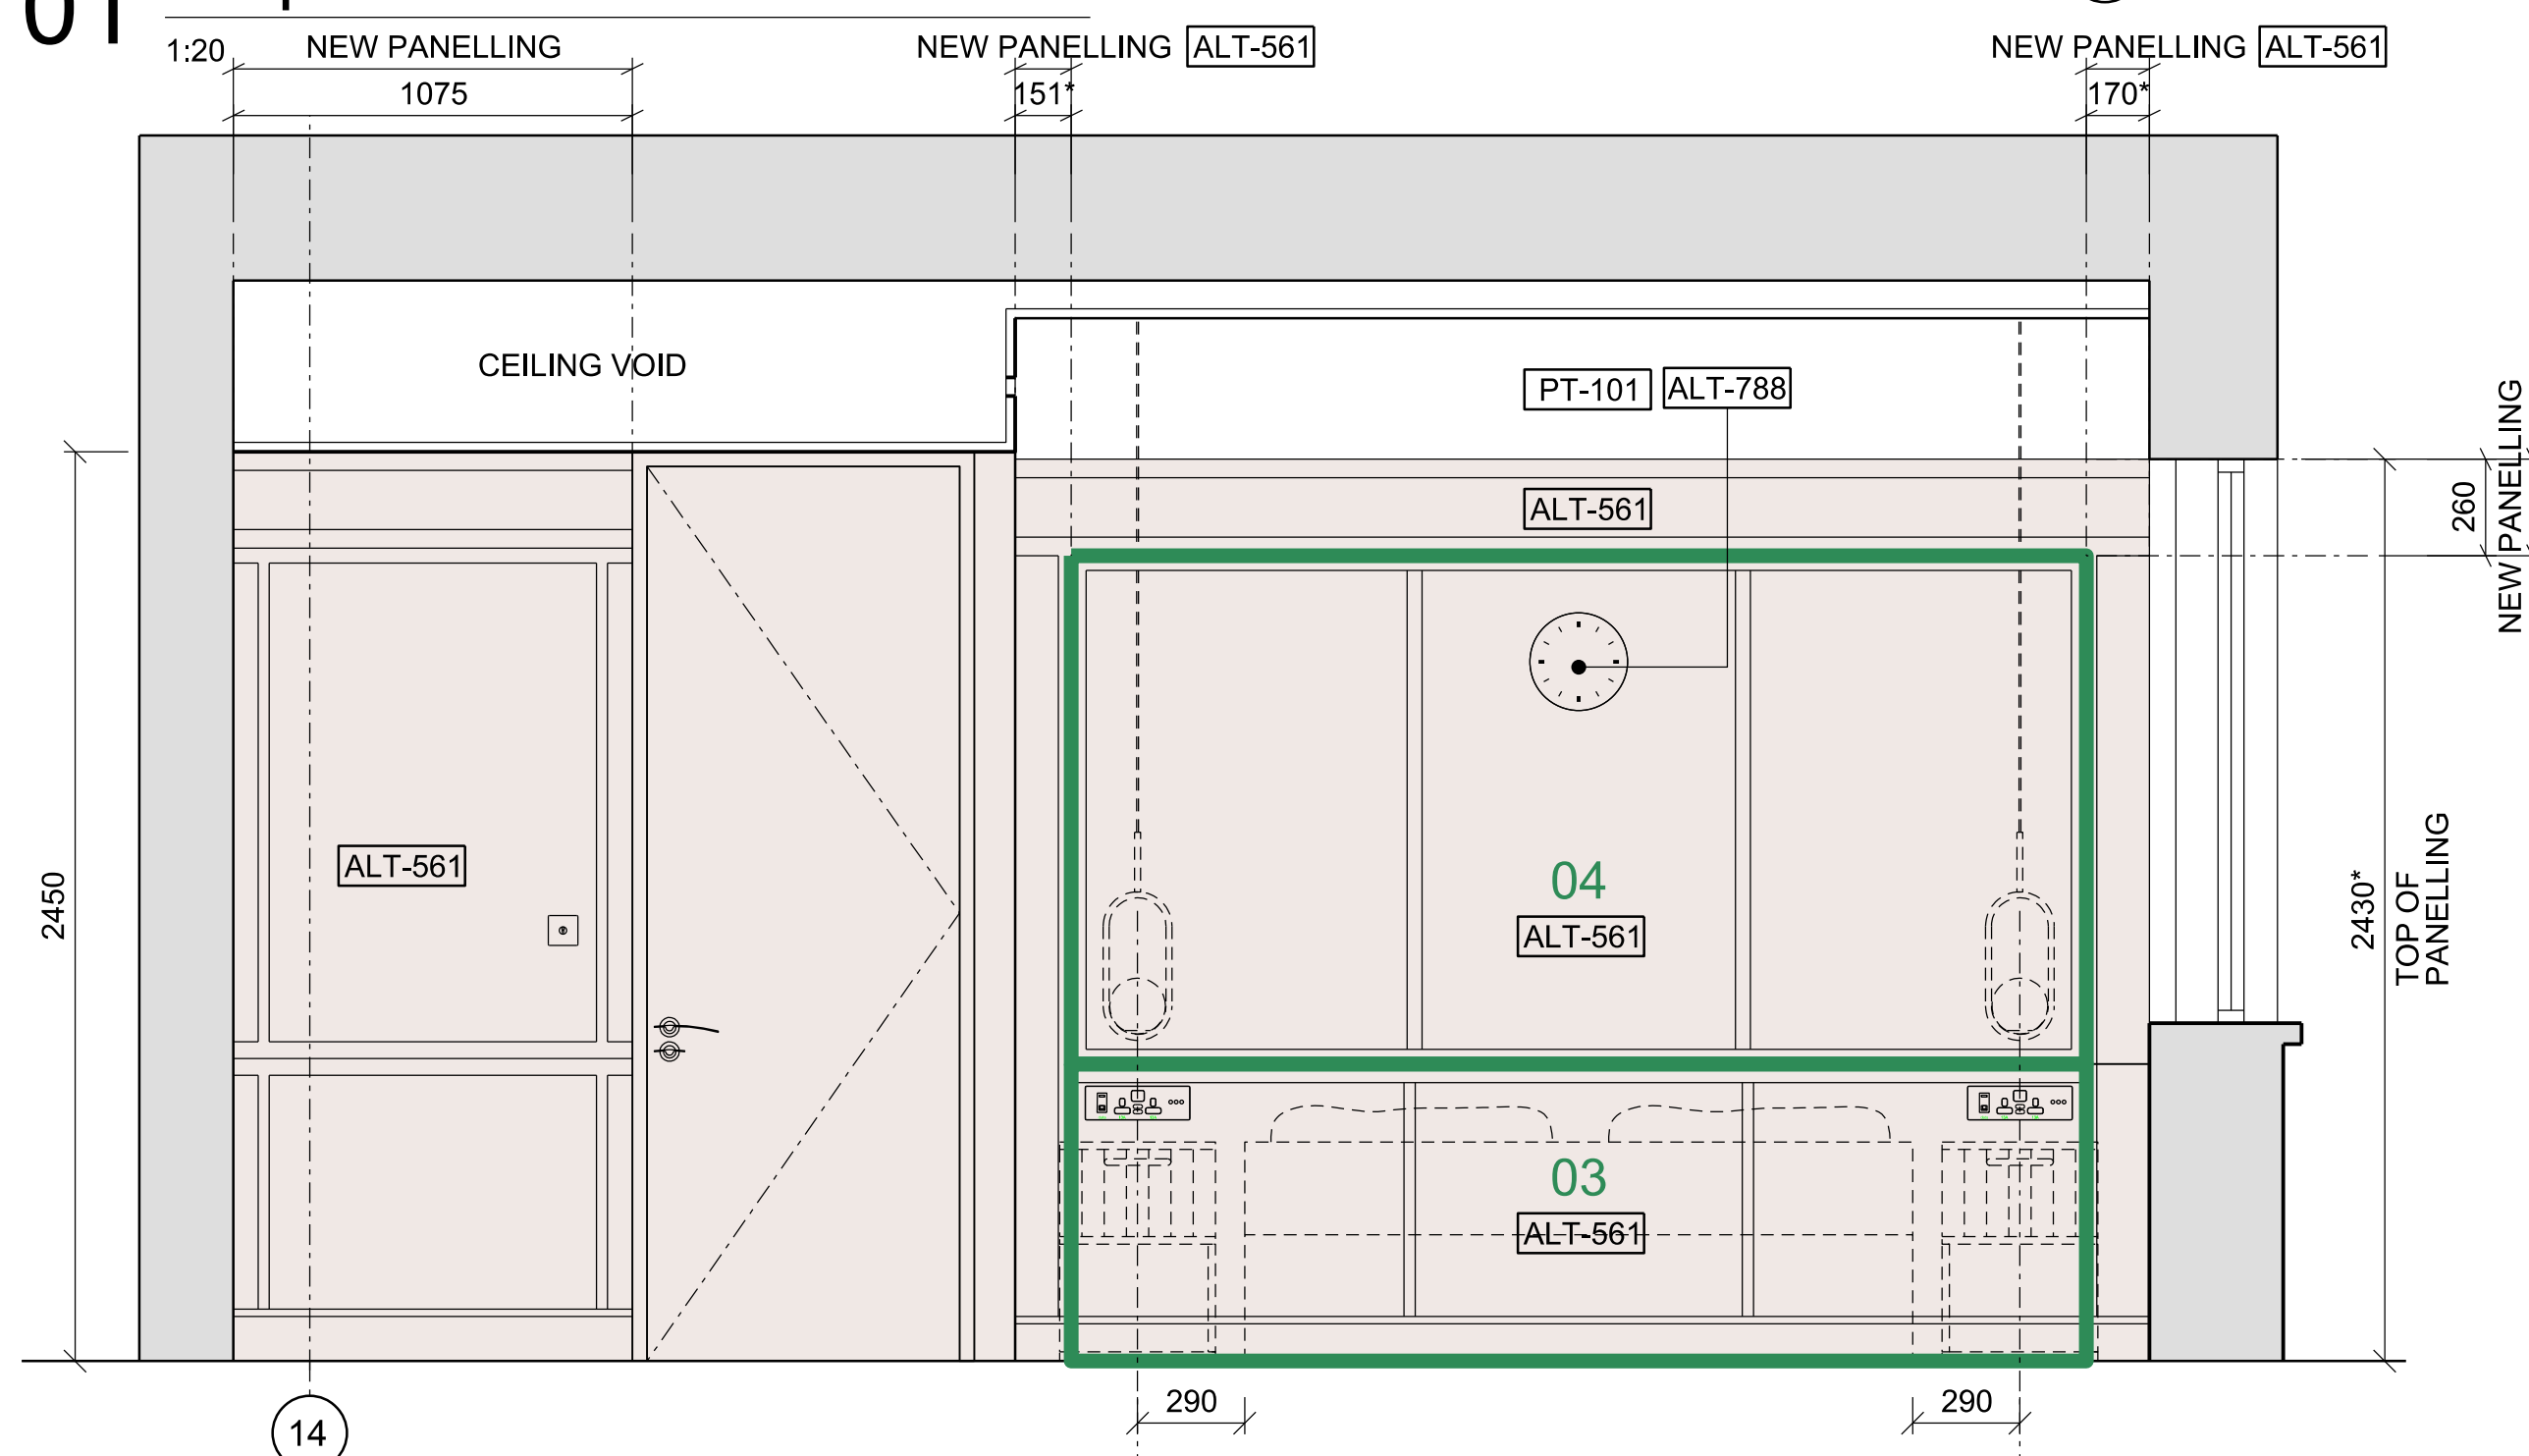


02 Proposed Internal Elevation

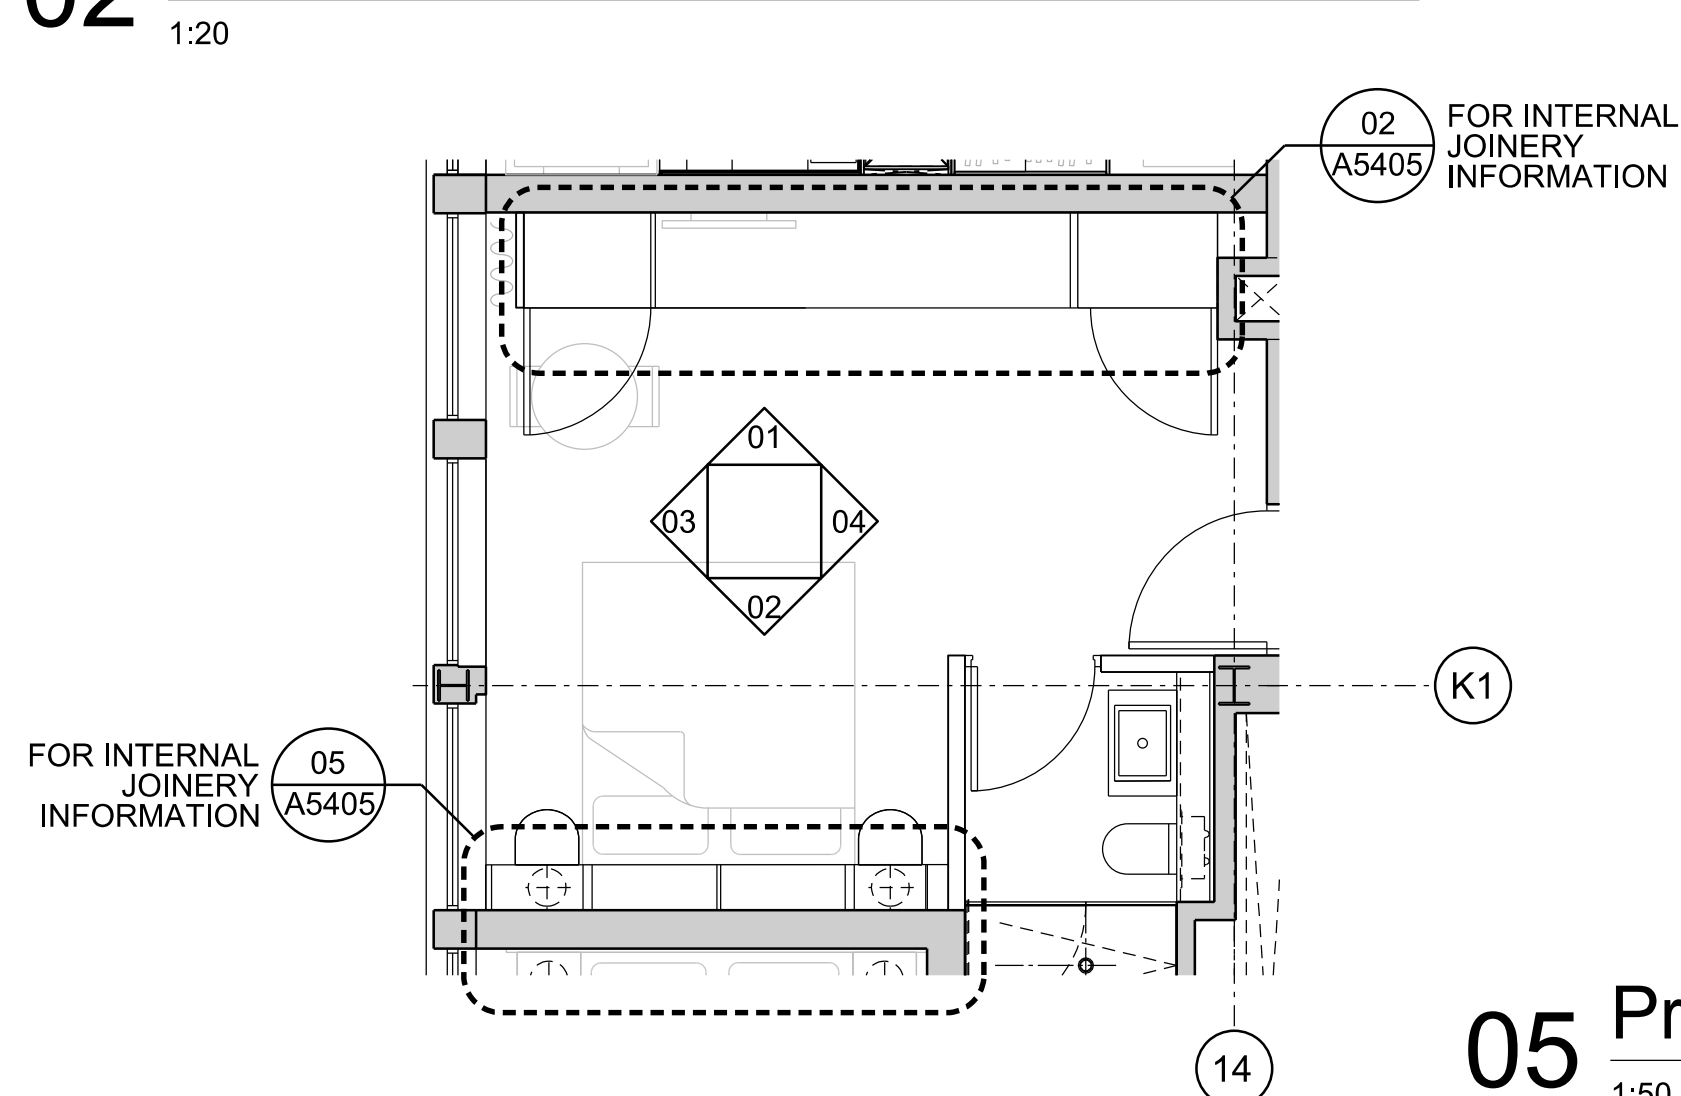

05 Proposed Plan

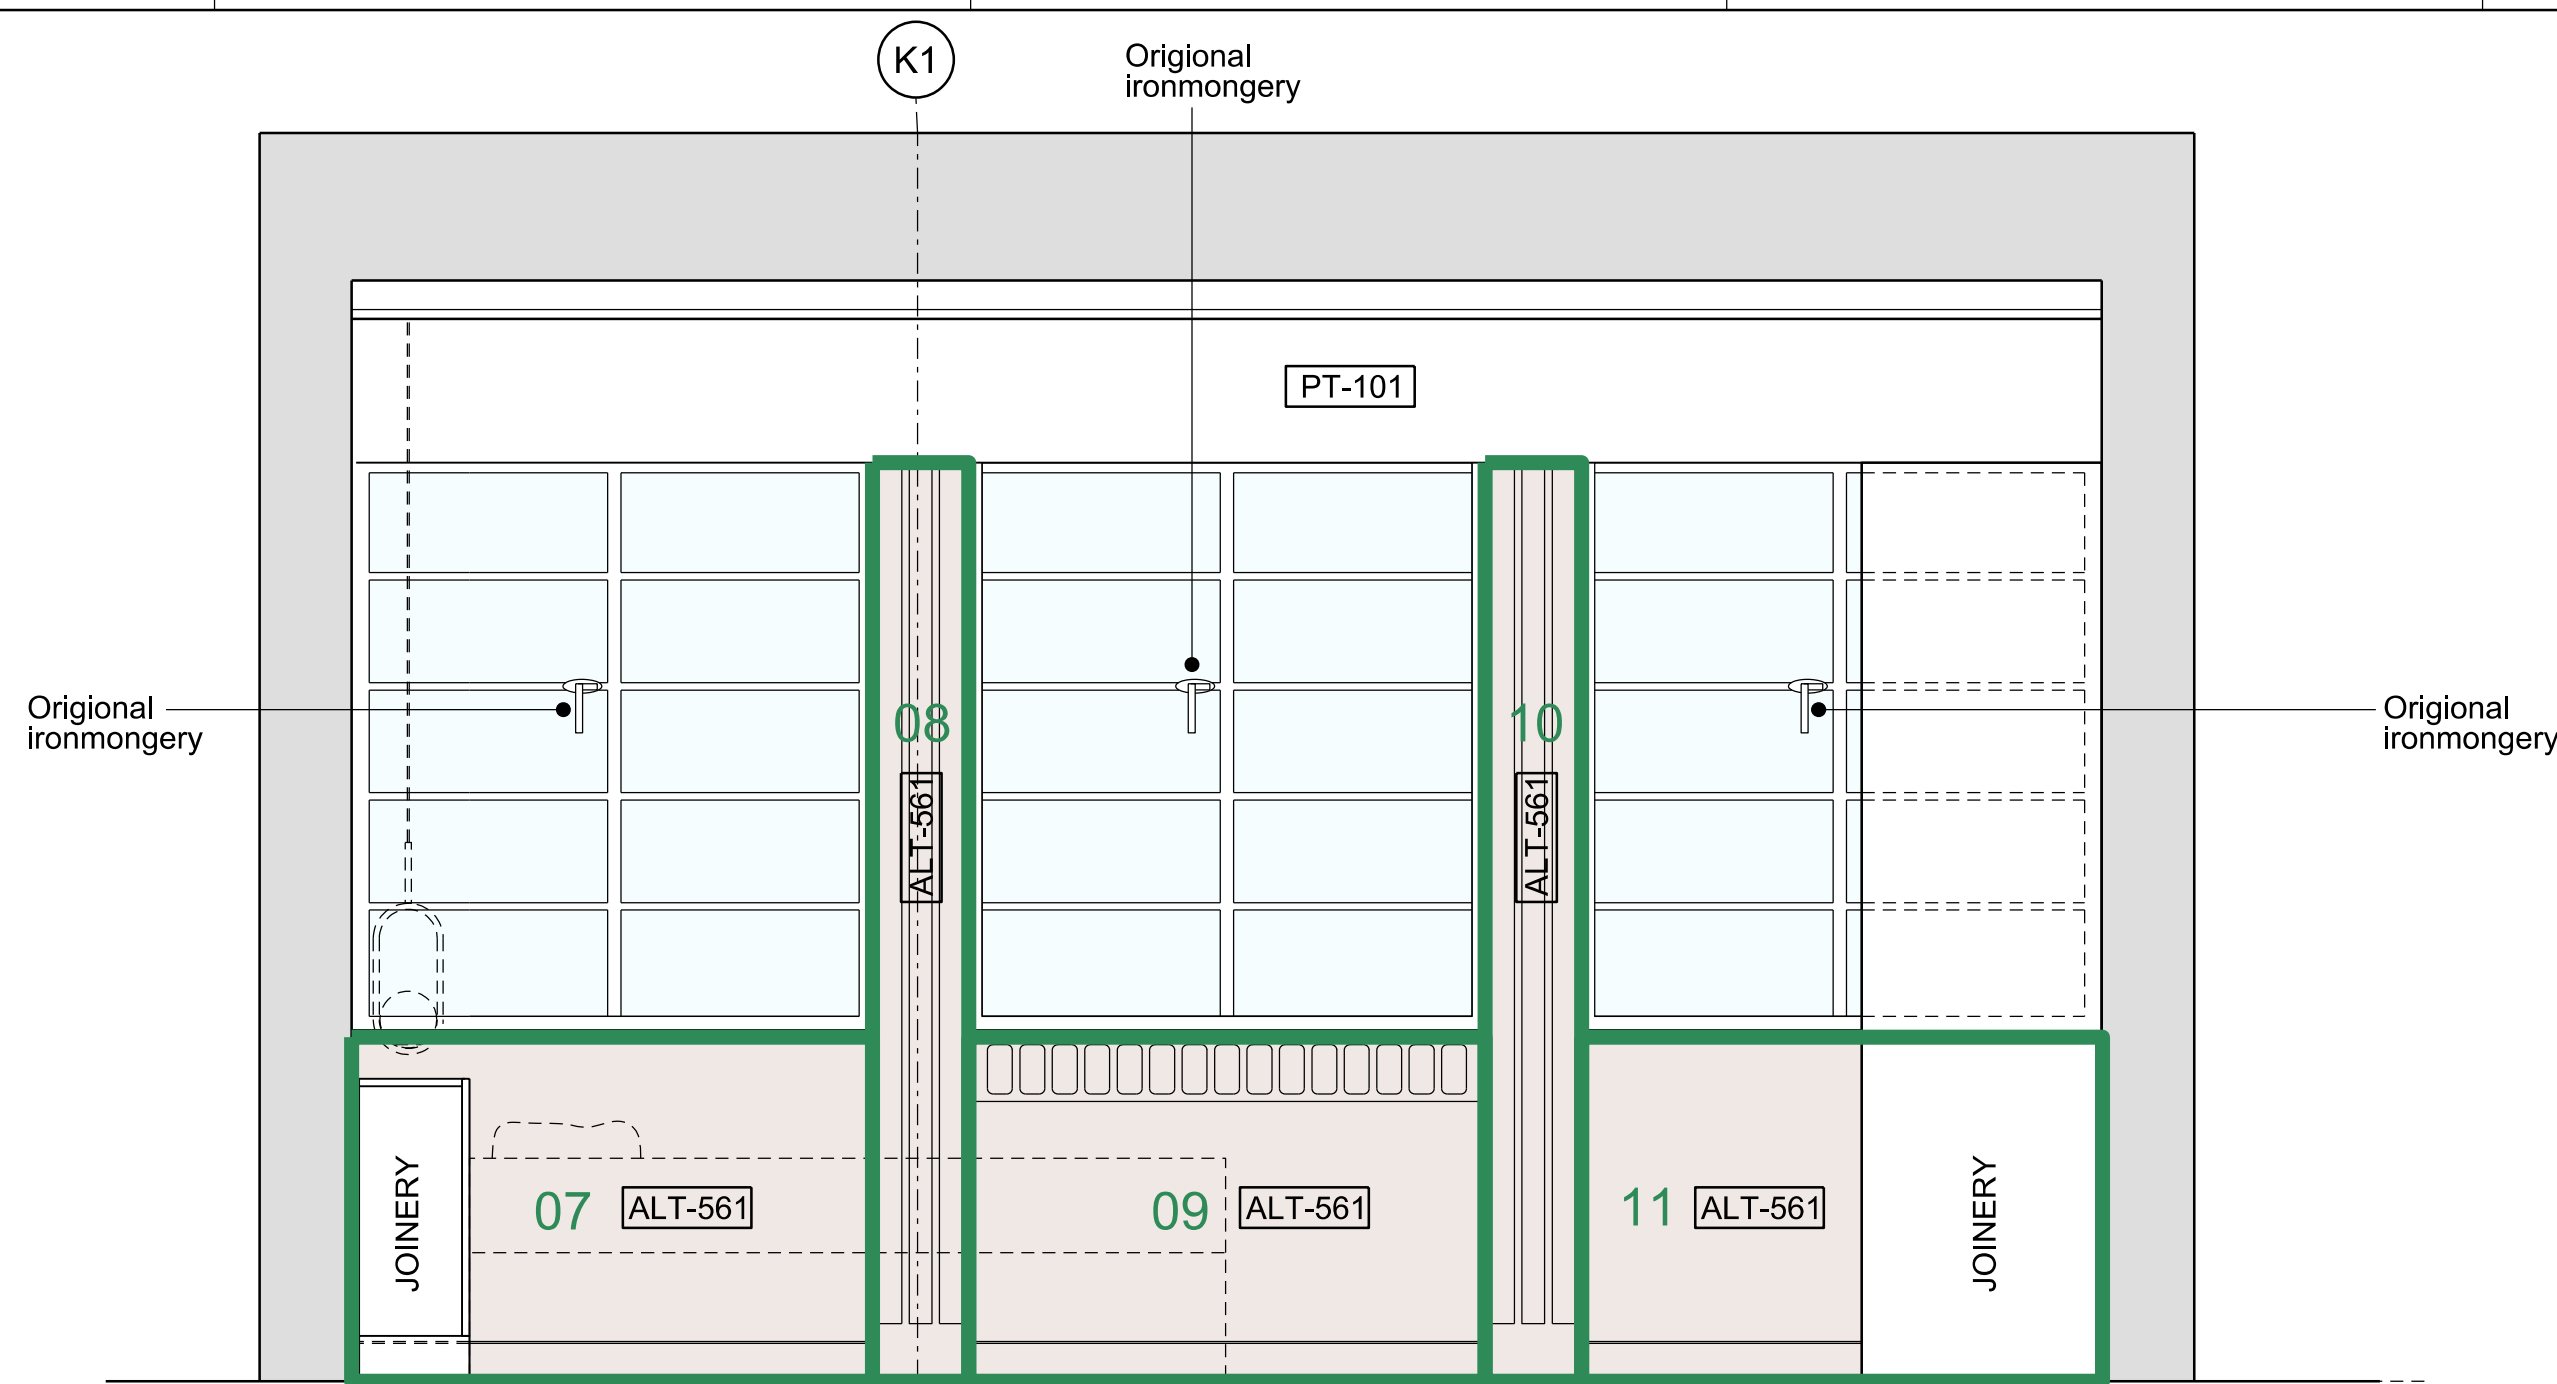

03 Proposed Internal Elevation

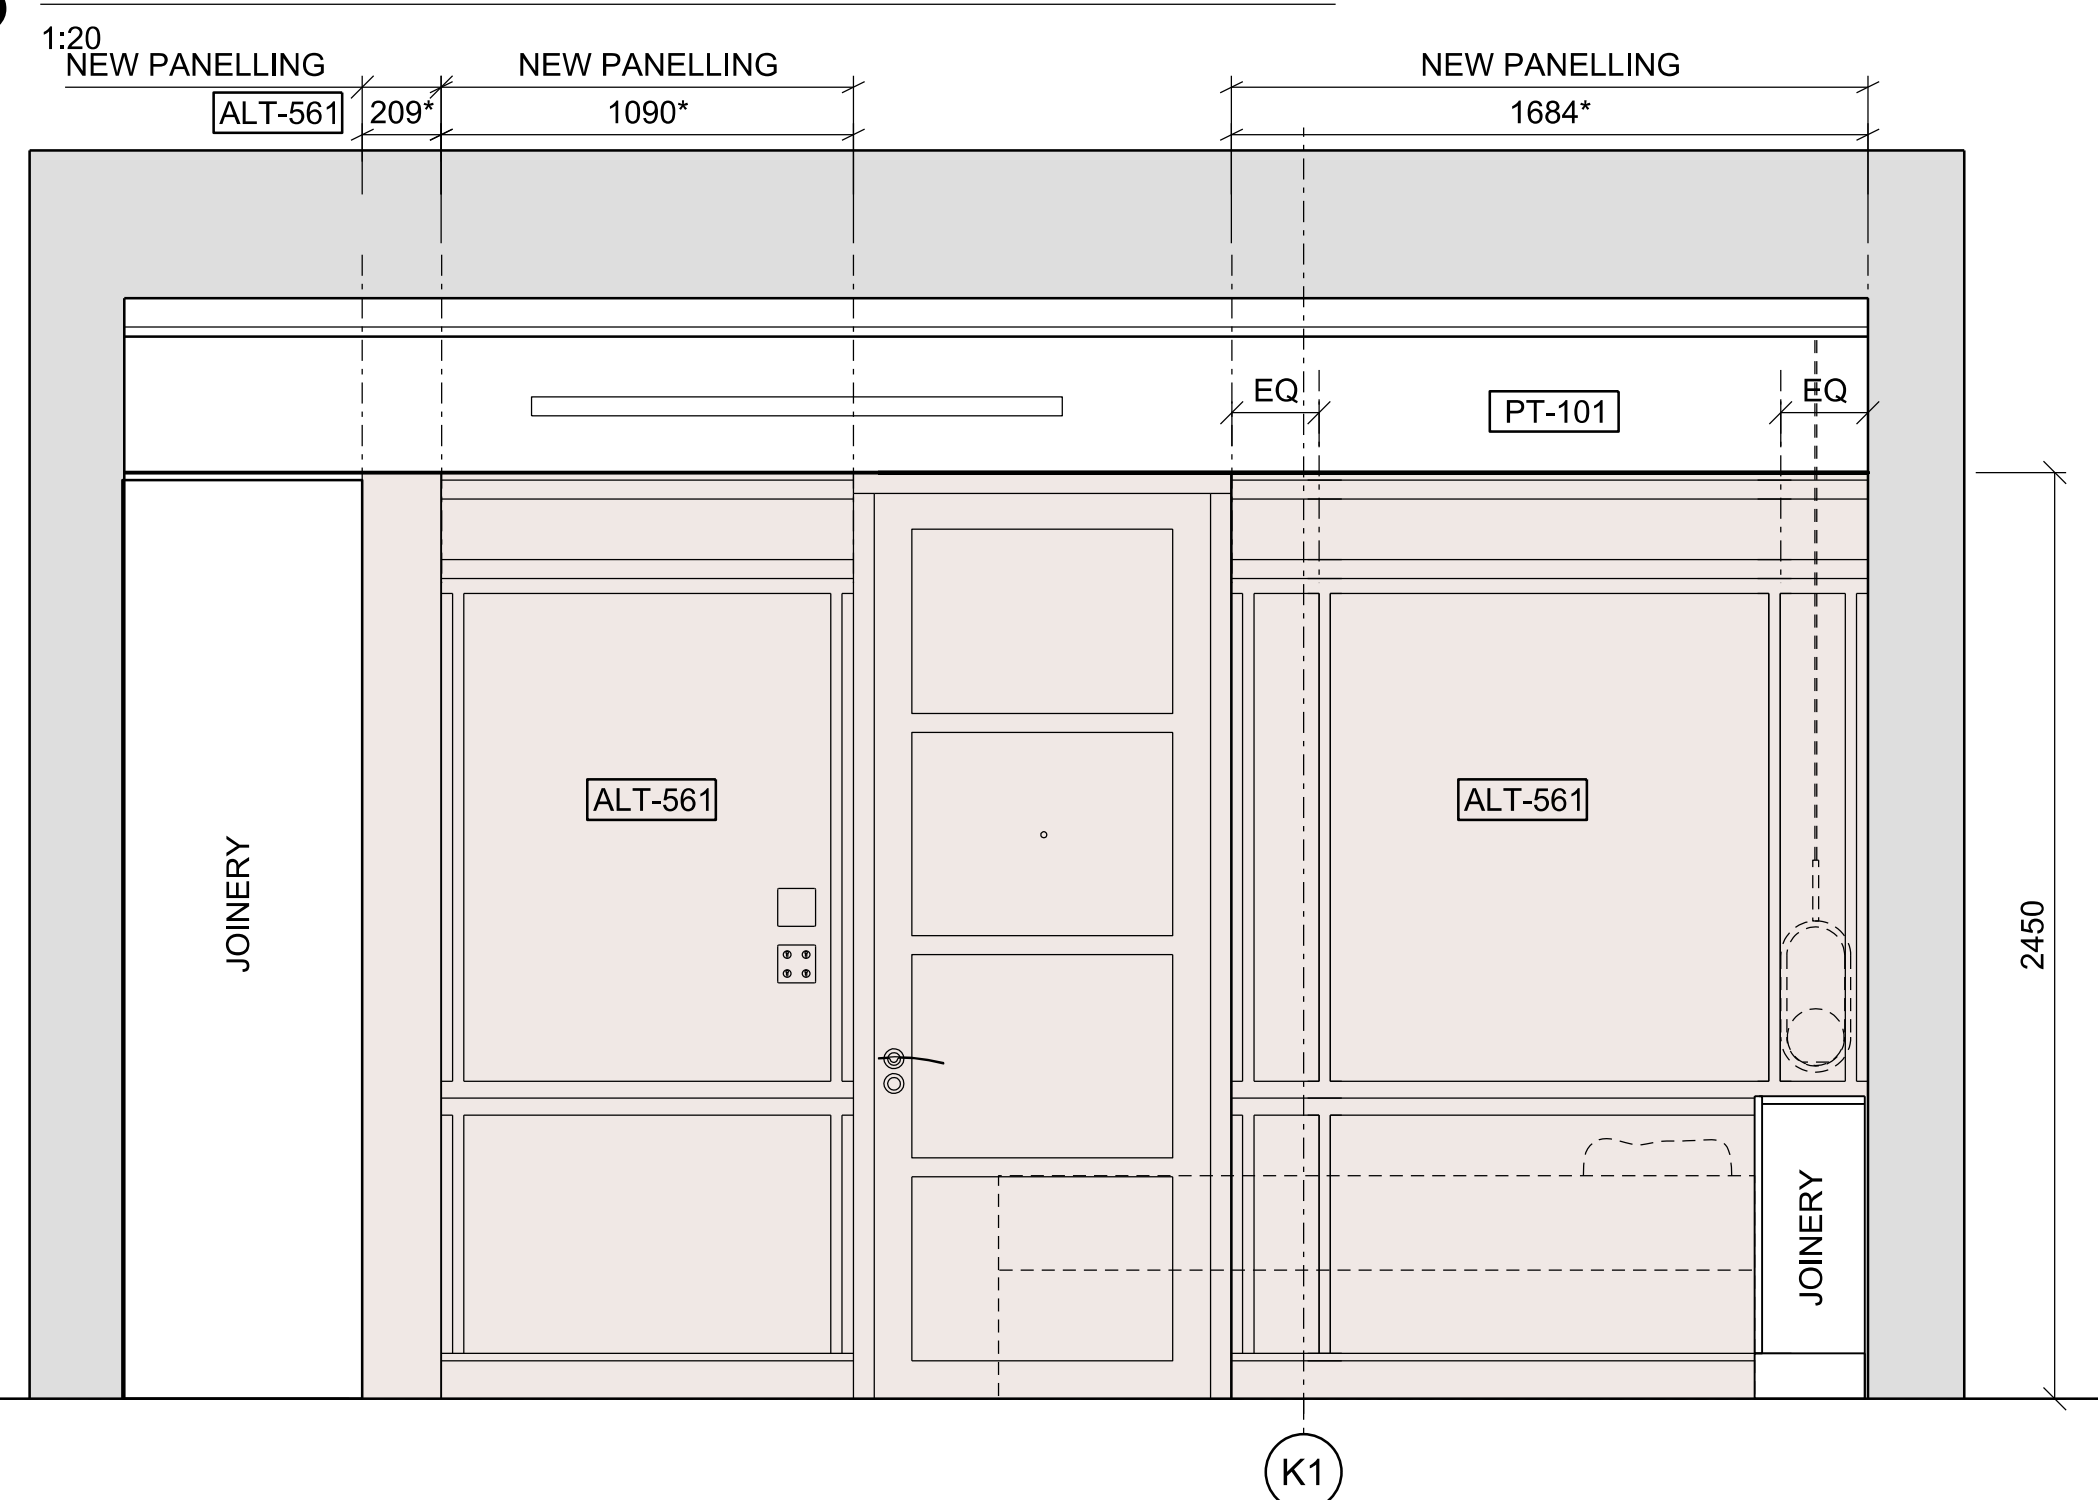

04 Proposed Internal Elevation

General Notes

1. Dimensions are in millimetres unless stated otherwise.
2. Levels are in metres AOD unless stated otherwise.
3. Dimensions govern. Do not scale off drawing.
4. All dimensions to be verified on site before proceeding.
5. All discrepancies to be notified in writing to Make Limited.

© Make Limited 2015

Please note

- * Dimensions assumed. No survey information available.
- Where possible reuse and make good of materials and additional panels to match existing.

Timber wall lining panels to be reused/refurbished

Timber wall lining panels to be reused/refurbished (panel sizes to be altered)

Timber and or glass doors to be reused/refurbished

Rev	Date	Reason For Issue	Chk
01	27/11/18	Stage 4 For Tender	RK
00	11/04/18	Stage 3	RK

STAGE 4

DRAWING STATUS

make


32 Cleveland Street,
London, W1T 4JY

tel +44 (0) 20 7636 5151


info@makearchitects.com
www.makearchitects.com

Client
Crouch End (FEC) Limited
Ground Floor, 12 Stanhope Gate
London
W1K 1AW

Keyplan

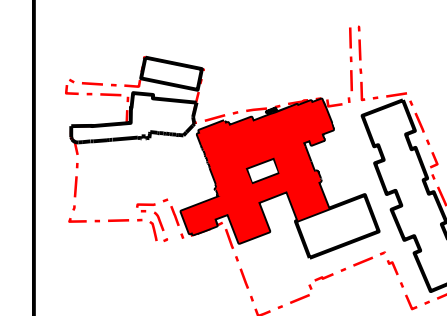

North

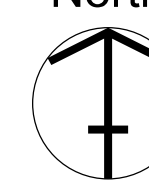

Project

Hornsey Town Hall

Drawing Title

Town Hall
Director of Education's room S.6
Proposed Internal Elevations

Scale	Paper Size	Date
1: 20	@A1	04.04.18
Project No.	Draw No.	Rev No.
1360	A3789	01

