



02 Key Plan - Second Floor Landing

1:100

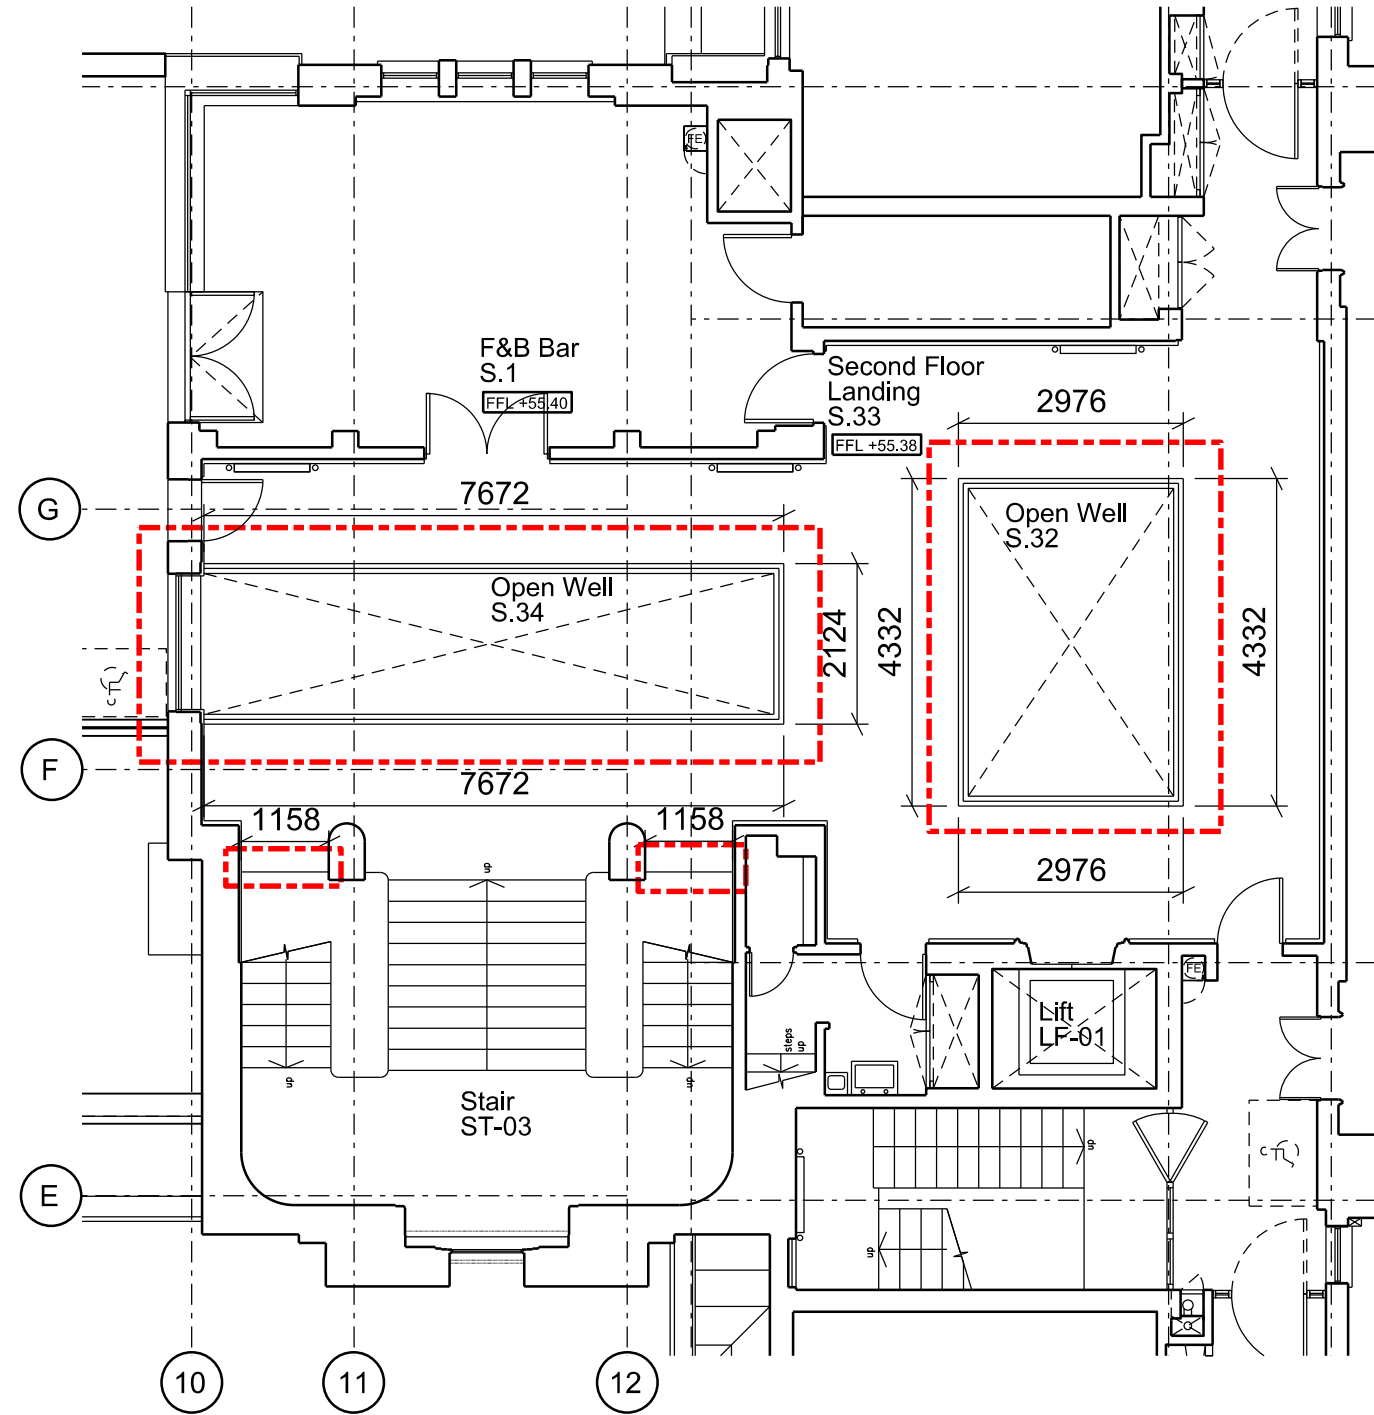


01 Key Plan - Committee Rooms Balconies

1:100

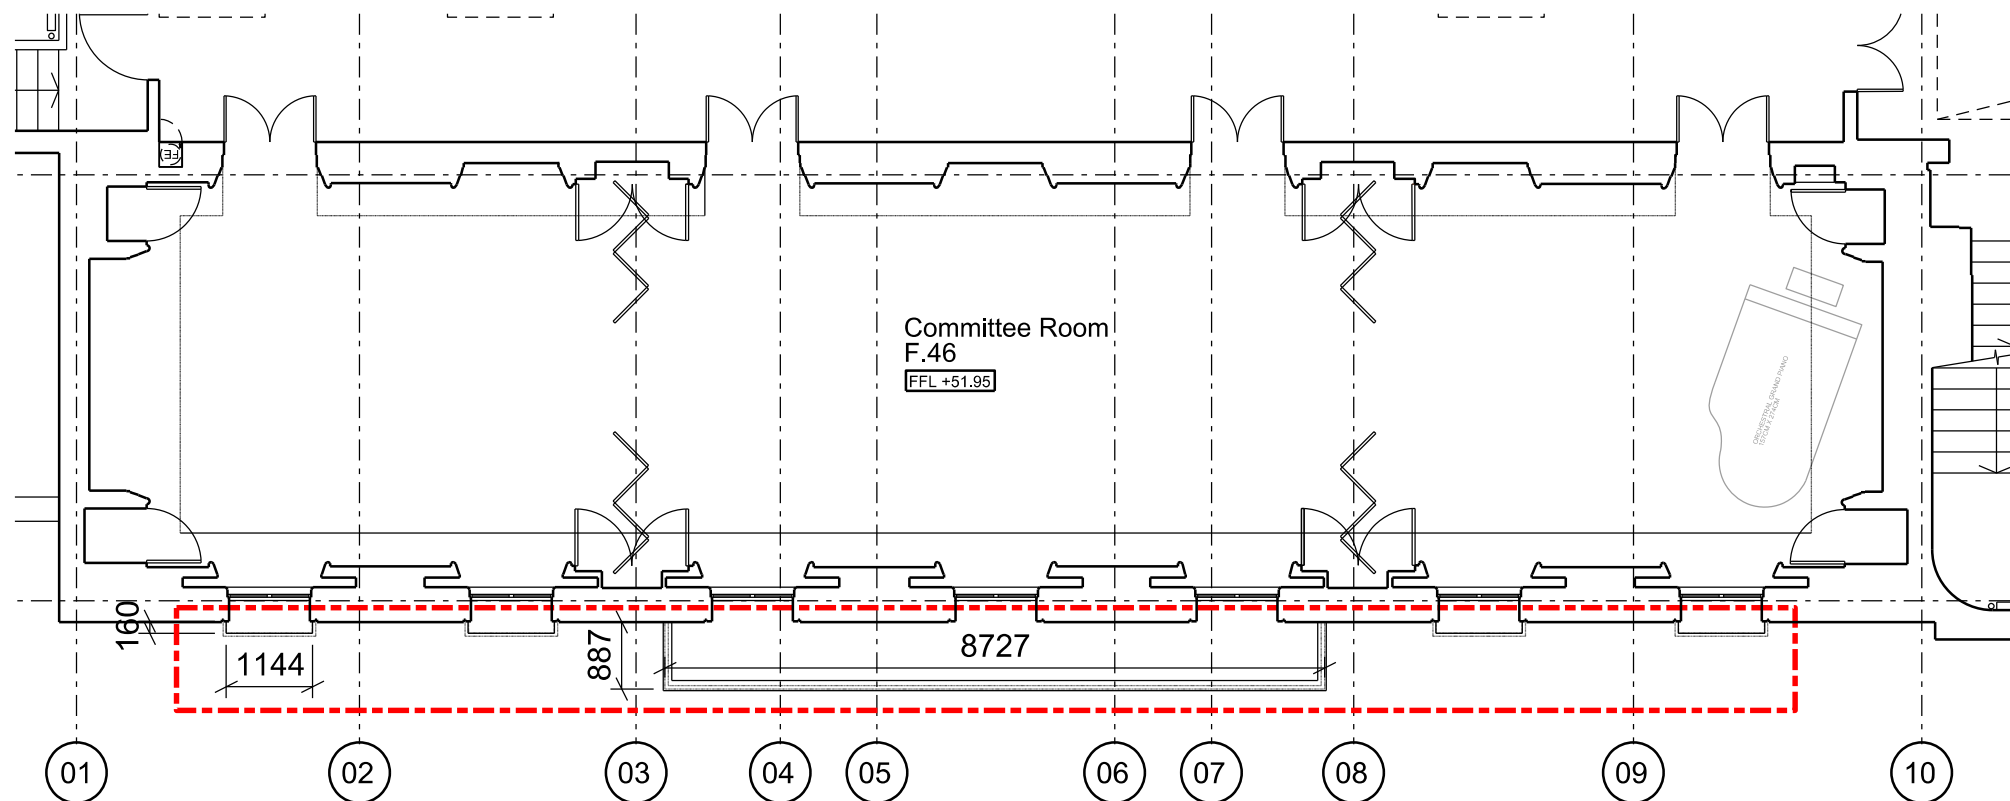


04 Existing balustrade elevation

1:10

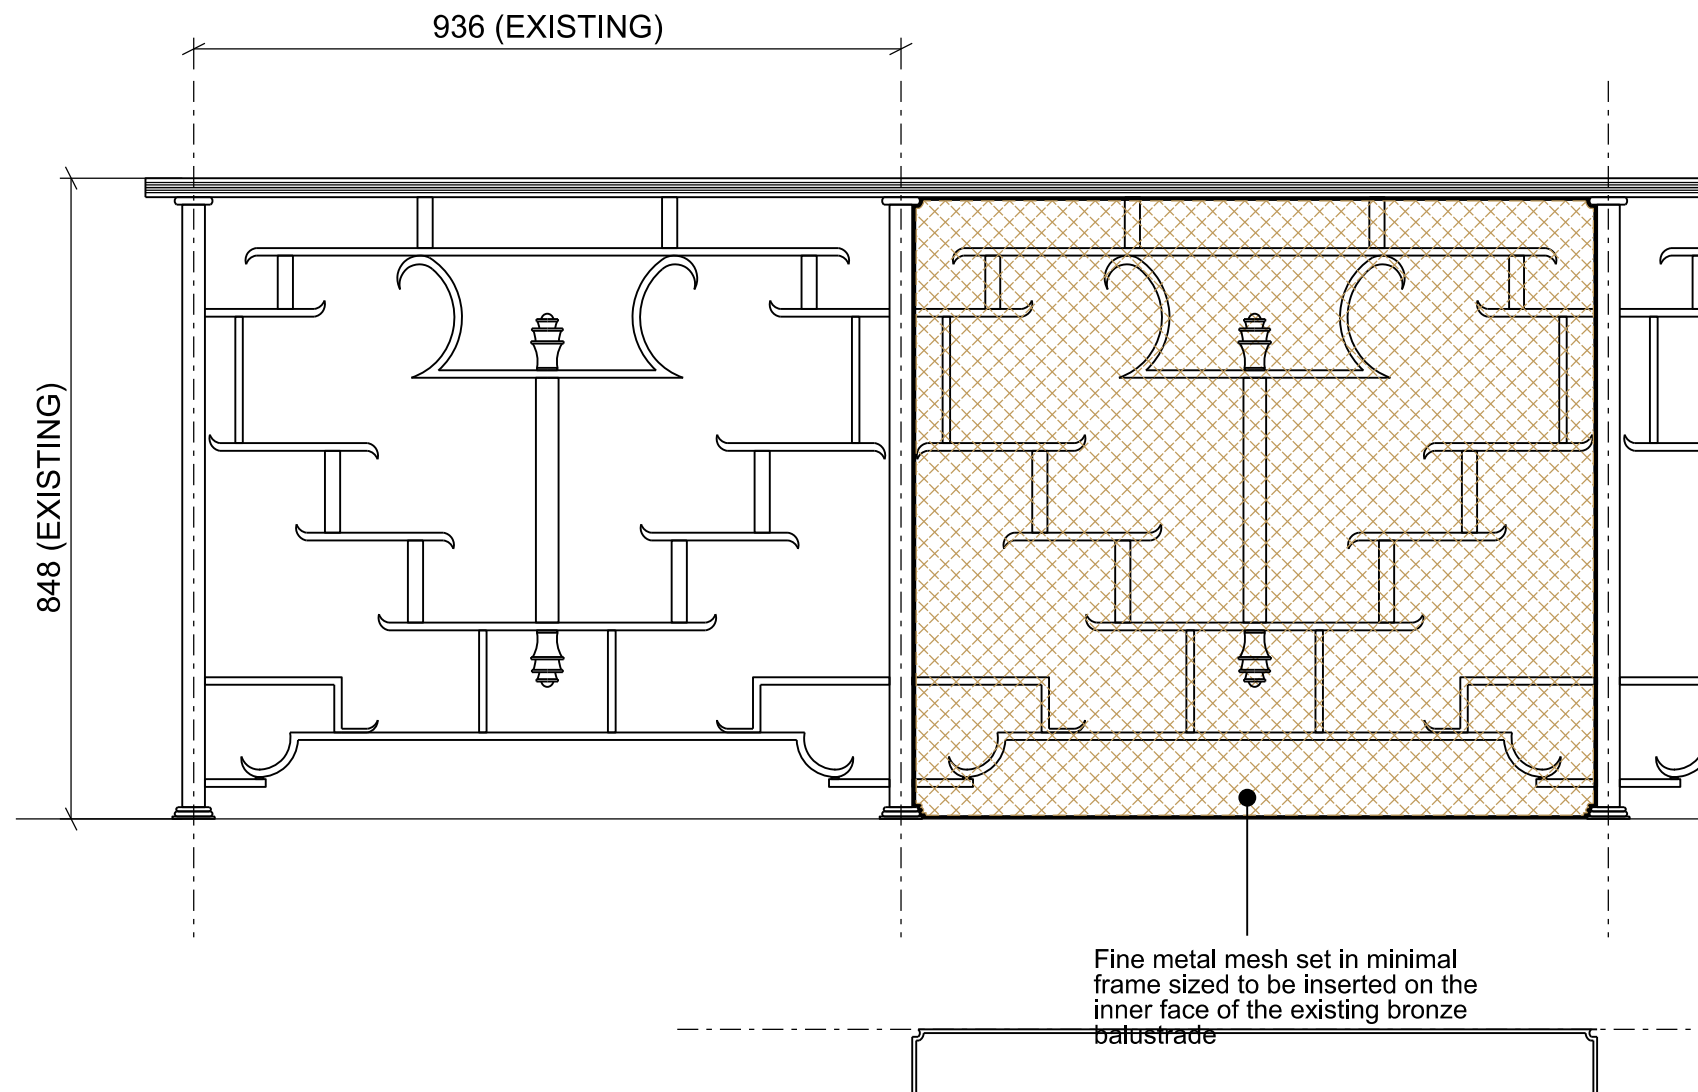


03 Proposed fine mesh insertion

NTS

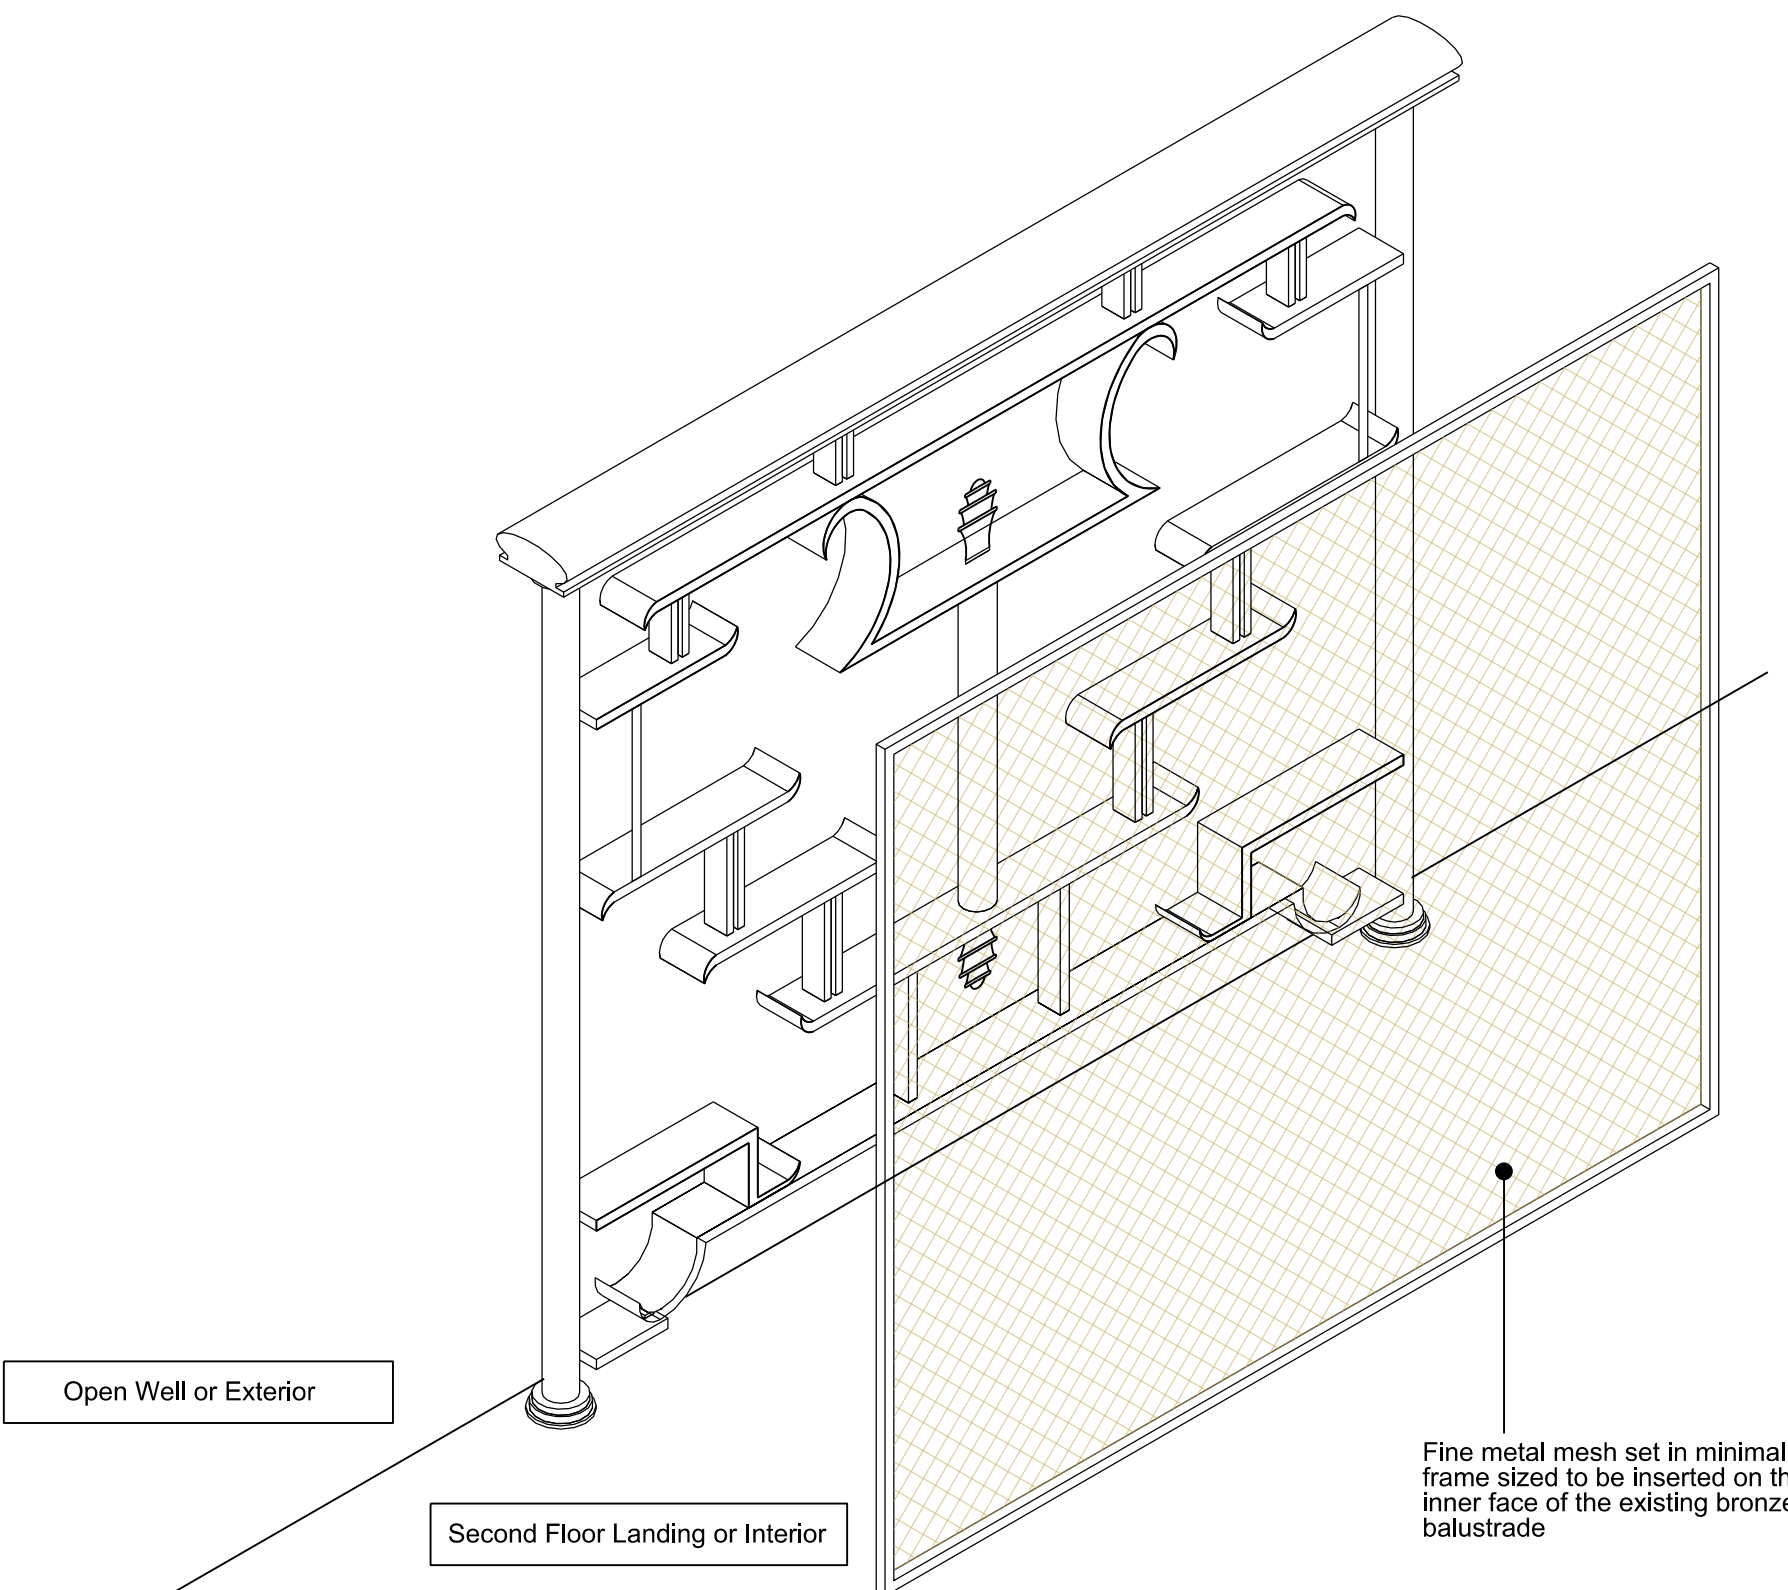


05 Detail of mesh insertion

1:2

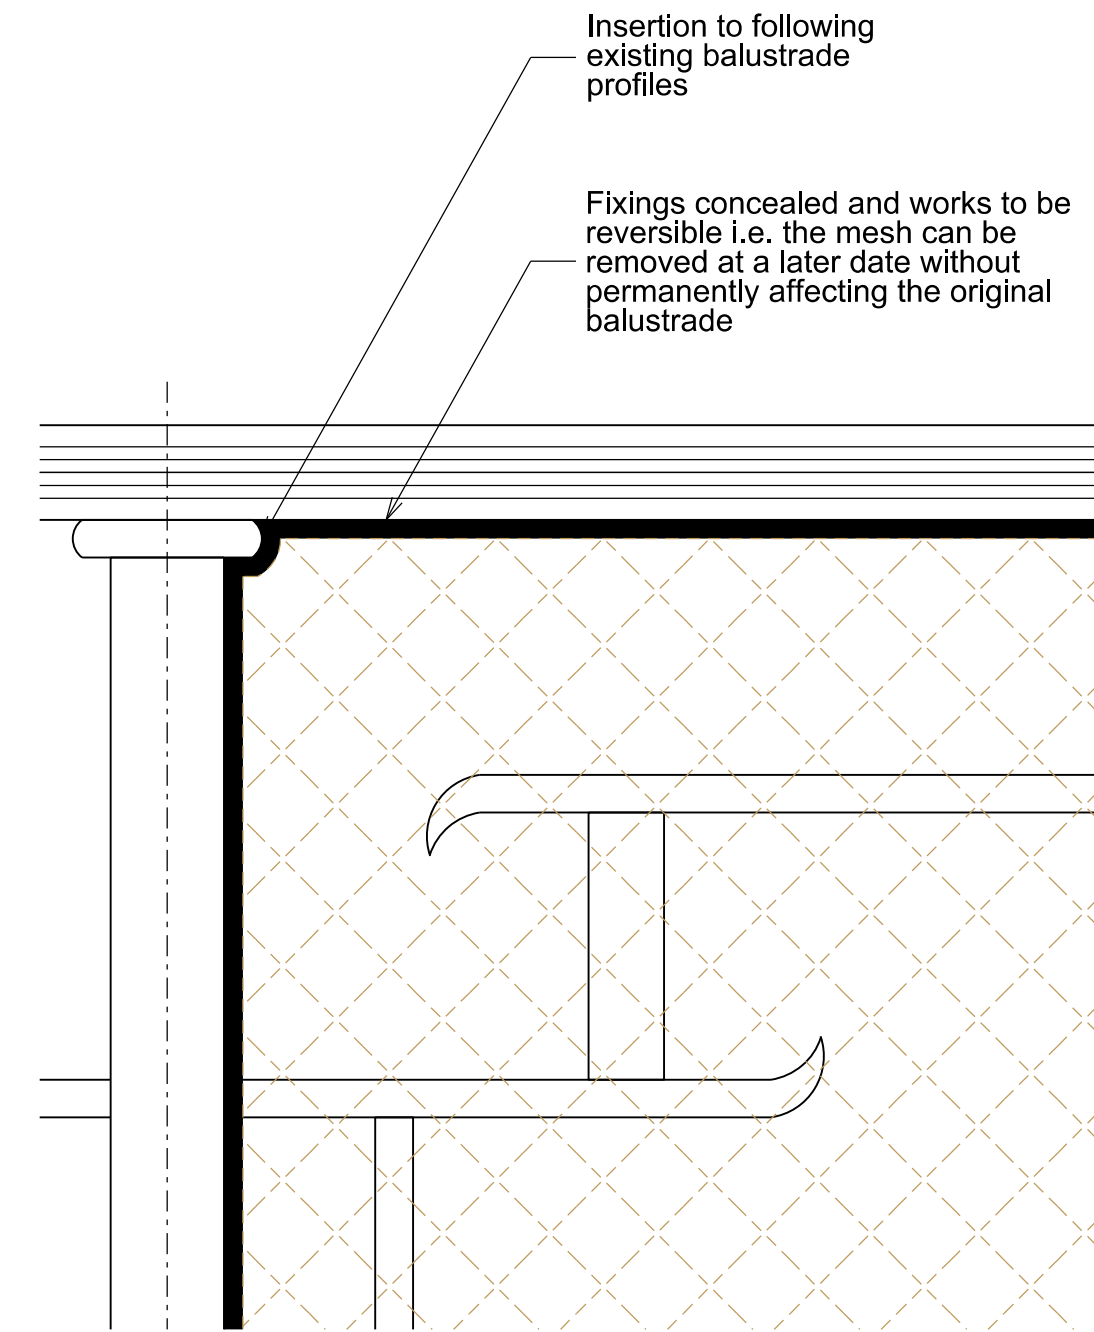

03 Section

1:5

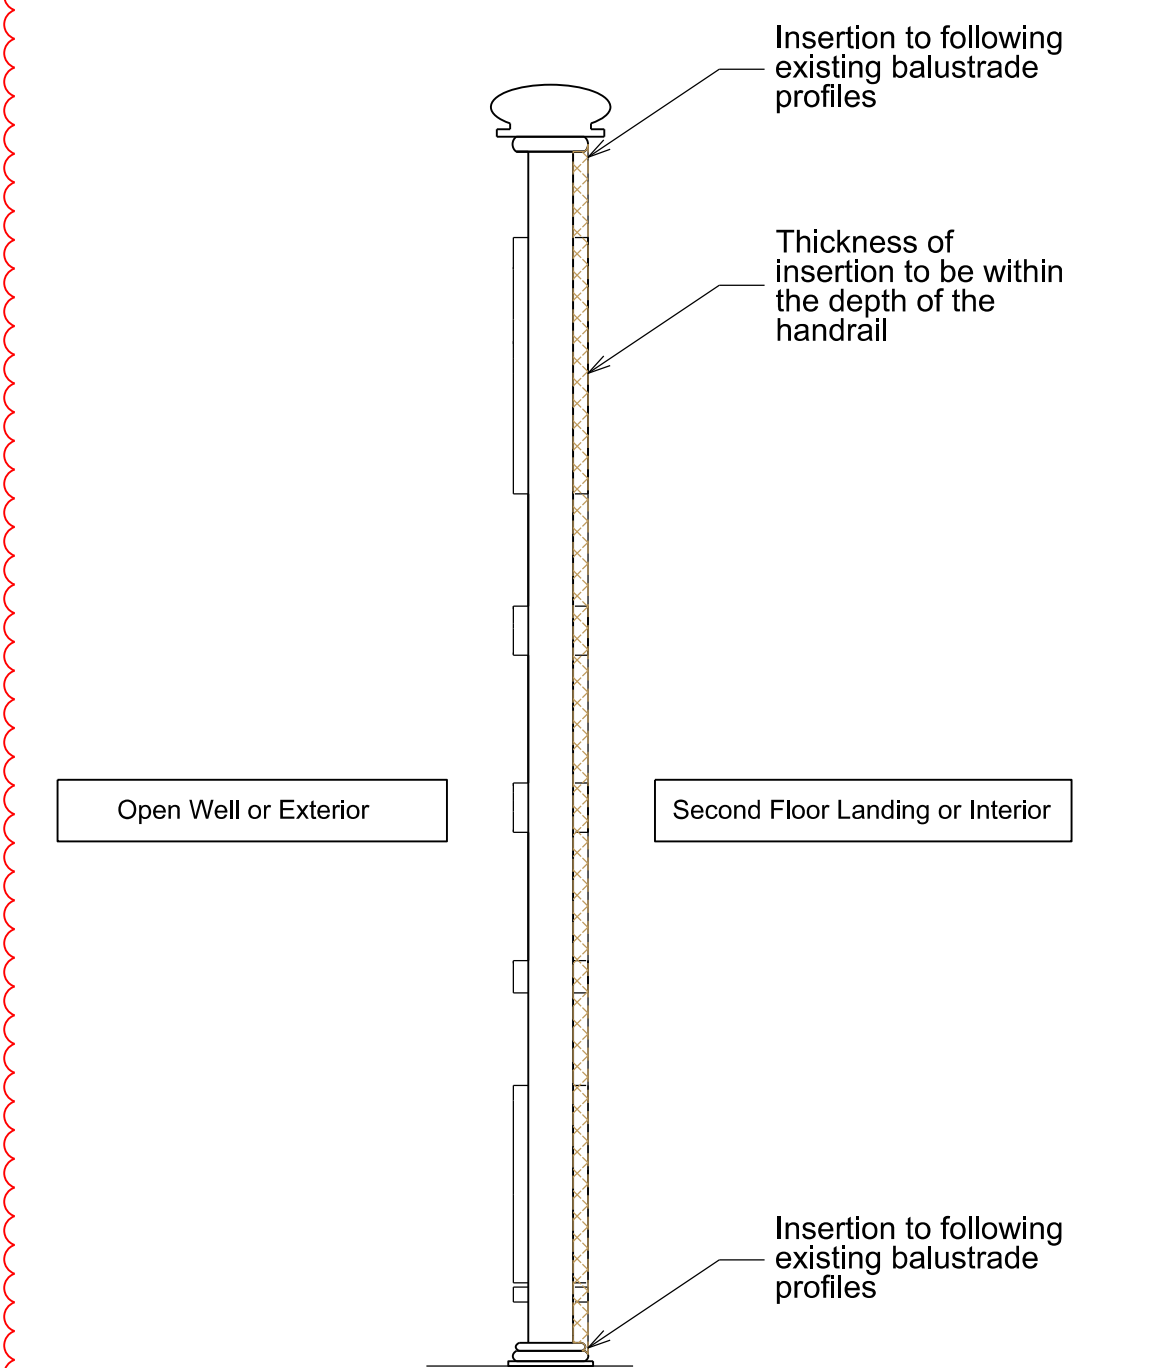

General Notes

1. Dimensions are in millimetres unless stated otherwise.
2. Levels are in metres AOD unless stated otherwise.
3. Dimensions govern. Do not scale off drawing.
4. All dimensions to be verified on site before proceeding.
5. All discrepancies to be notified in writing to Make Limited.

© Make Limited 2015

Rev	Date	Reason For Issue	Chk
01	27/11/18	Stage 4 For Tender	RK
00	11/04/18	Stage 3	RK

STAGE 4

DRAWING STATUS

make


32 Cleveland Street,
London, W1T 4JY

tel +44 (0) 20 7636 5151

info@makearchitects.com
www.makearchitects.com

Client
Crouch End (FEC) Limited
Ground Floor, 12 Stanhope Gate
London
W1K 1AW

Keyplan

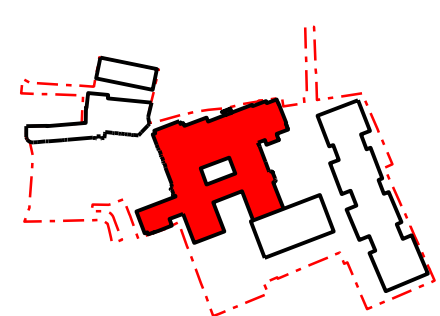

Project

Hornsey Town Hall

Drawing Title

Town Hall
Balustrade Alterations
ALT-816

Scale	Paper Size	Date
1: 10/5/2	@A1	03.11.17

Project No.	Draw No.	Rev No.
1360	A7500	01