



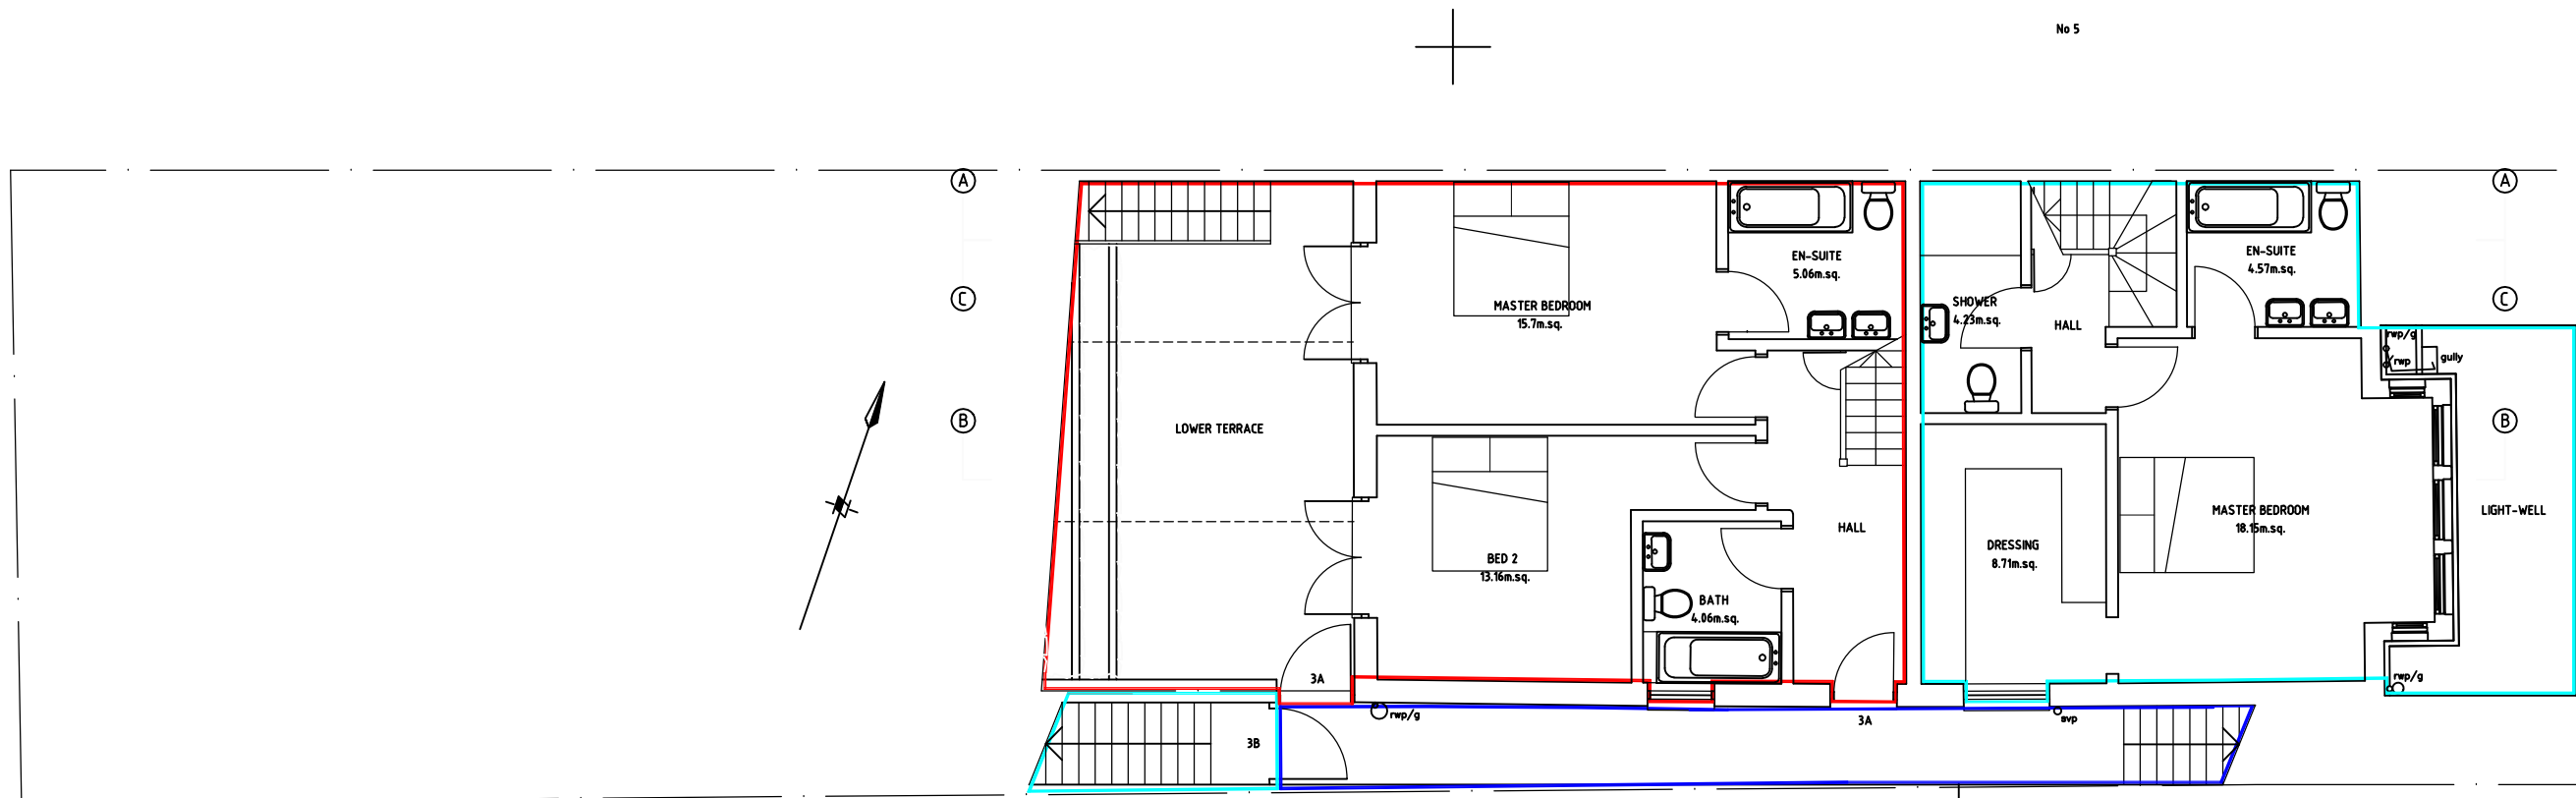

GIA 3a = 97.06m.sq. = 1,045sq.ft.
GIA 3b = 81.97m.sq. = 882sq.ft.

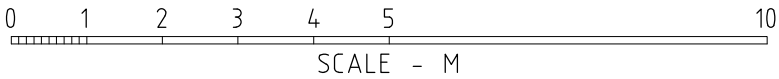

AMENDMENTS	
A	STUDY CHANGED TO DESIGN
B	PLAY IDENTIFICATION CHANGED FROM LETTERS TO NUMBERS
C	PLAY IDENTIFICATION CHANGED BACK TO LETTERS
D	
E	
F	
G	
H	
J	
K	
L	
M	
N	
P	
Q	
TGN ARCHITECTS LTD	
21 COLDFALL AVENUE	
PODSWELL HILL	
LONDON	
NW10 6HS	
T - 020 3974 1083 E - Nick.Timson@TGNArch.co.uk	
CONTRACT:	
3 CURZON ROAD, N10 3RB	
DRAWING	
PROPOSED BASEMENT	
PLAN	
SCALE:	1:100atA3
DATE:	09-22
DRAWN BY:	NRLT
CHECKED:	
DRAWING NO.	
2203 P 1 c	