


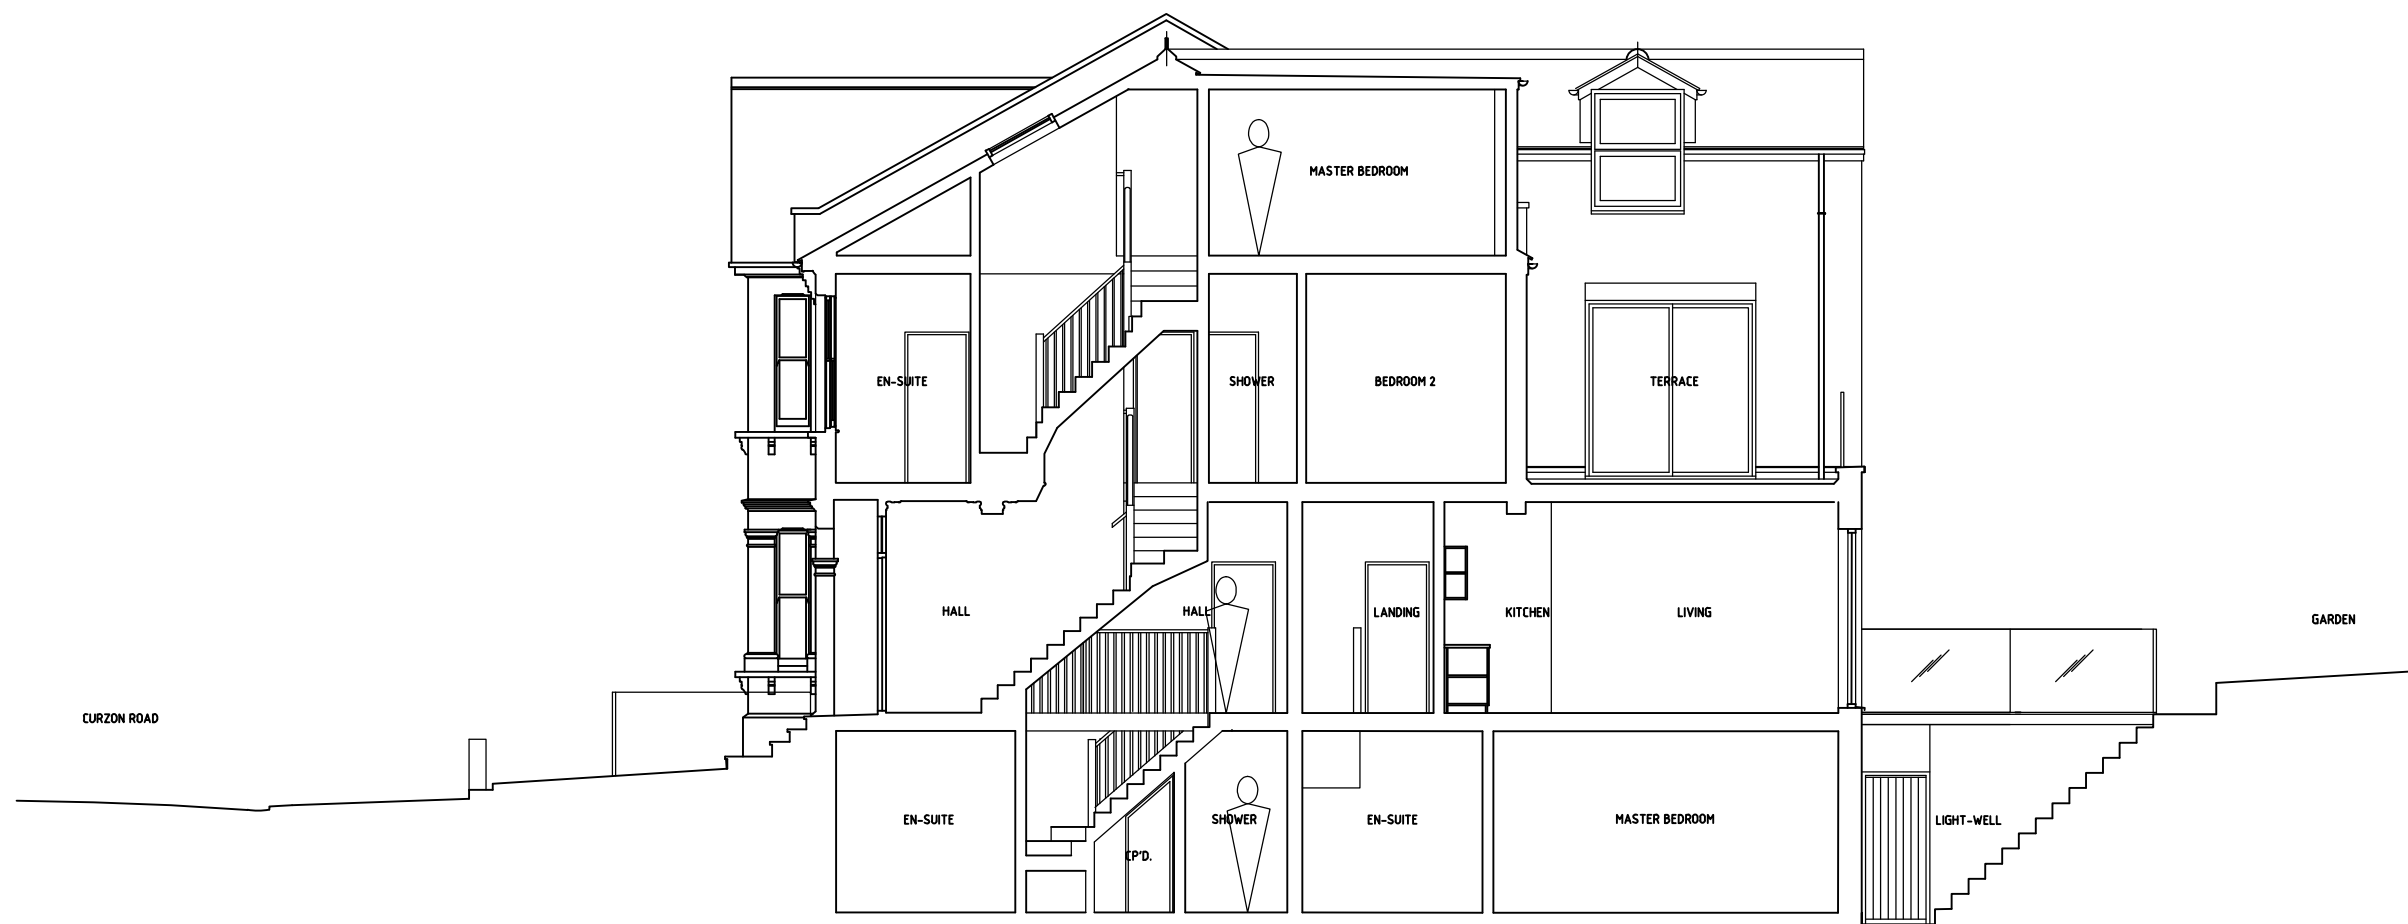

AMENDMENTS

A	NEAR GROUND LEVEL TO BE EXCAVATED OUTED	01-20 1001
B	PROPOSED STAIRWAY ADJUSTED	01-20 1001
C		
D		
E		
F		
G		
H		
J		
K		
L		
M		
N		
P		
Q		

TGN ARCHITECTS LTD 
21 COLDFALL AVENUE
MUSWELL HILL
LONDON
W10 6HS
T - 020 3974 1083 E - Nick.Tinson@TGNArch.co.uk

CONTRACT:
3 CURZON ROAD, N10 3RB

DRAWING
PROPOSED SECTION CC

SCALE: **1:100 at A3** DATE: **09-22**

DRAWN BY: **NRLT** CHECKED:

DRAWING NO.
2203 | P | 11_B