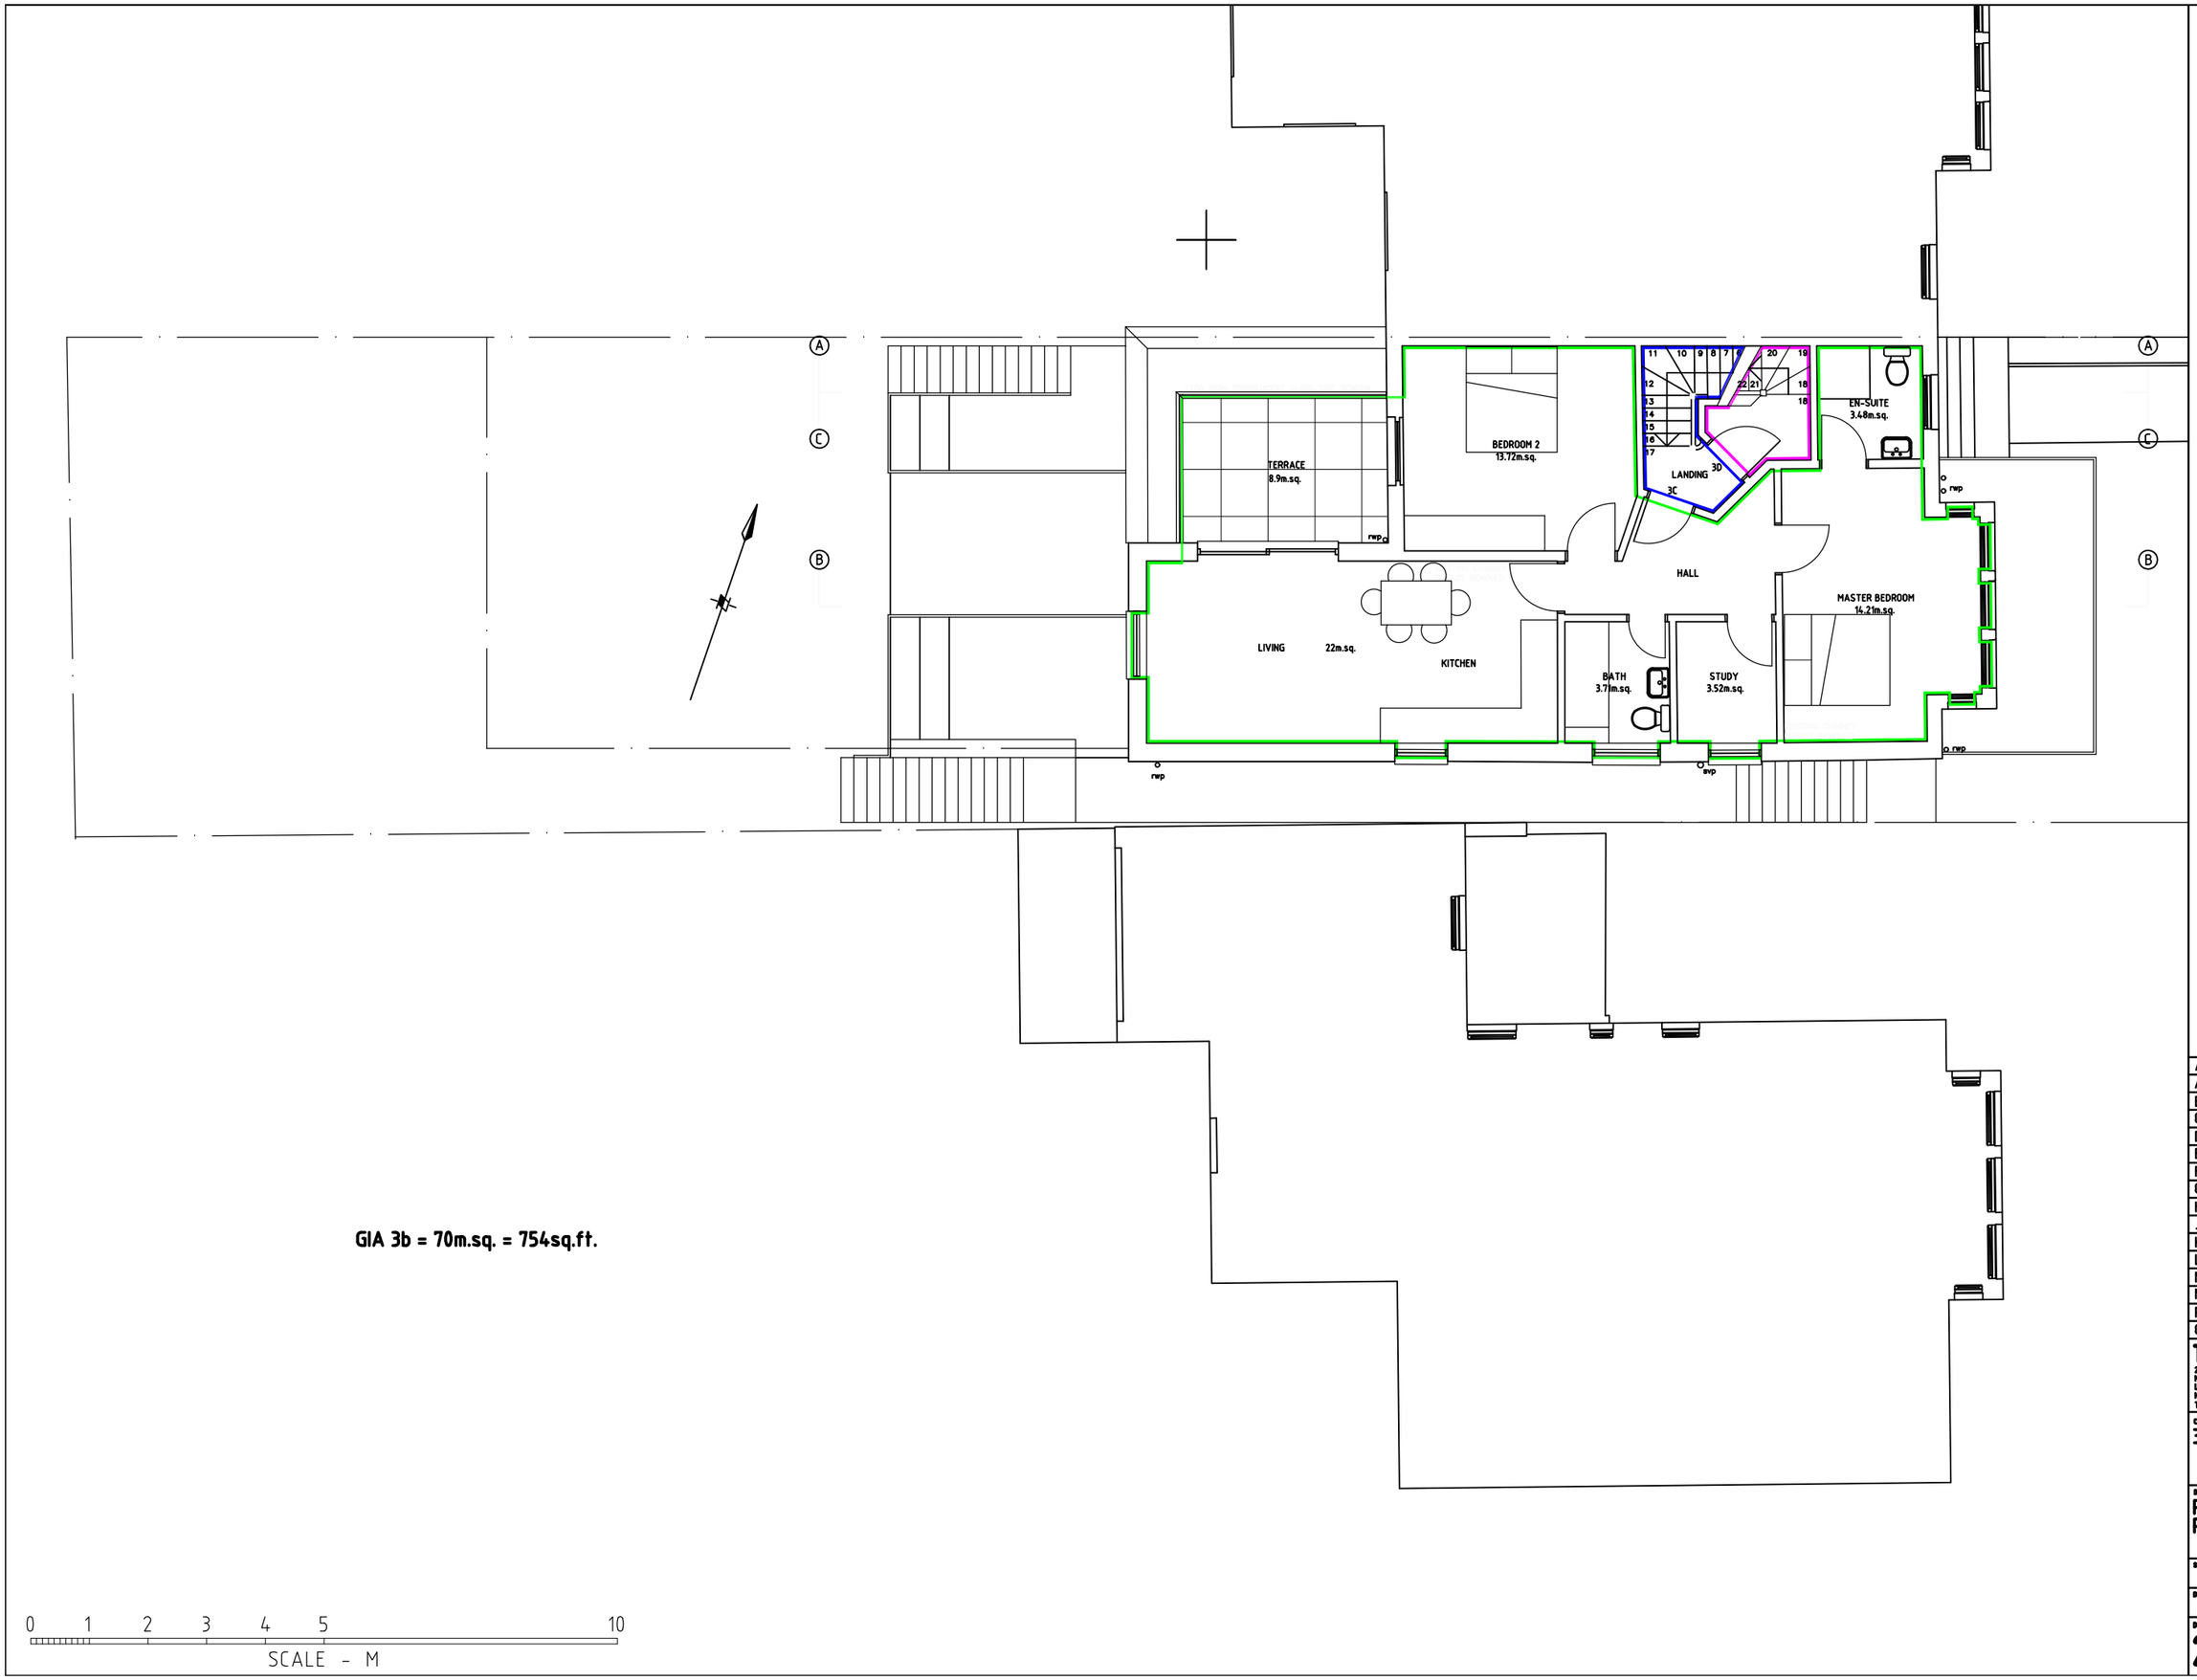

AMENDMENTS

A	REAR EXTENSION REDUCED SO THE FROM NUMBER 5 BOUNDARY & DOTTED RED LINE ADDED TO SHOW BALANCE WITH NUMBER 1 & 3 01-23 NRLT
B	REAR EXTENSION RETAINED IN ORIGINAL POSITION - TERRACE KEPT REDUCED 01-23 NRLT
C	PROPOSED BASEMENT ADDITION 06-23 NRLT
D	FLAT IDENTIFICATION CHANGED FROM LETTERS TO NUMBERS 07-23 NRLT
E	FLAT IDENTIFICATION CHANGED BACK TO LETTERS - WINDOW ADDED 09-23 NRLT
F	
G	
H	
J	
K	
L	
M	
N	
P	
Q	

TGN ARCHITECTS LTD
21 COLDFALL AVENUE
MUSWELL HILL
LONDON
N10 1HS
T - 020 3074 1083 E - NickTimson@TGNArch.co.uk

CONTRACT:
3 CURZON ROAD, N10 3RB

DRAWING:
PROPOSED FIRST FLOOR PLAN

SCALE: 1:100at A3	DATE: 09-22
DRAWN BY: NRLT	CHECKED:

DRAWING NO.
2203 | P | 3 E