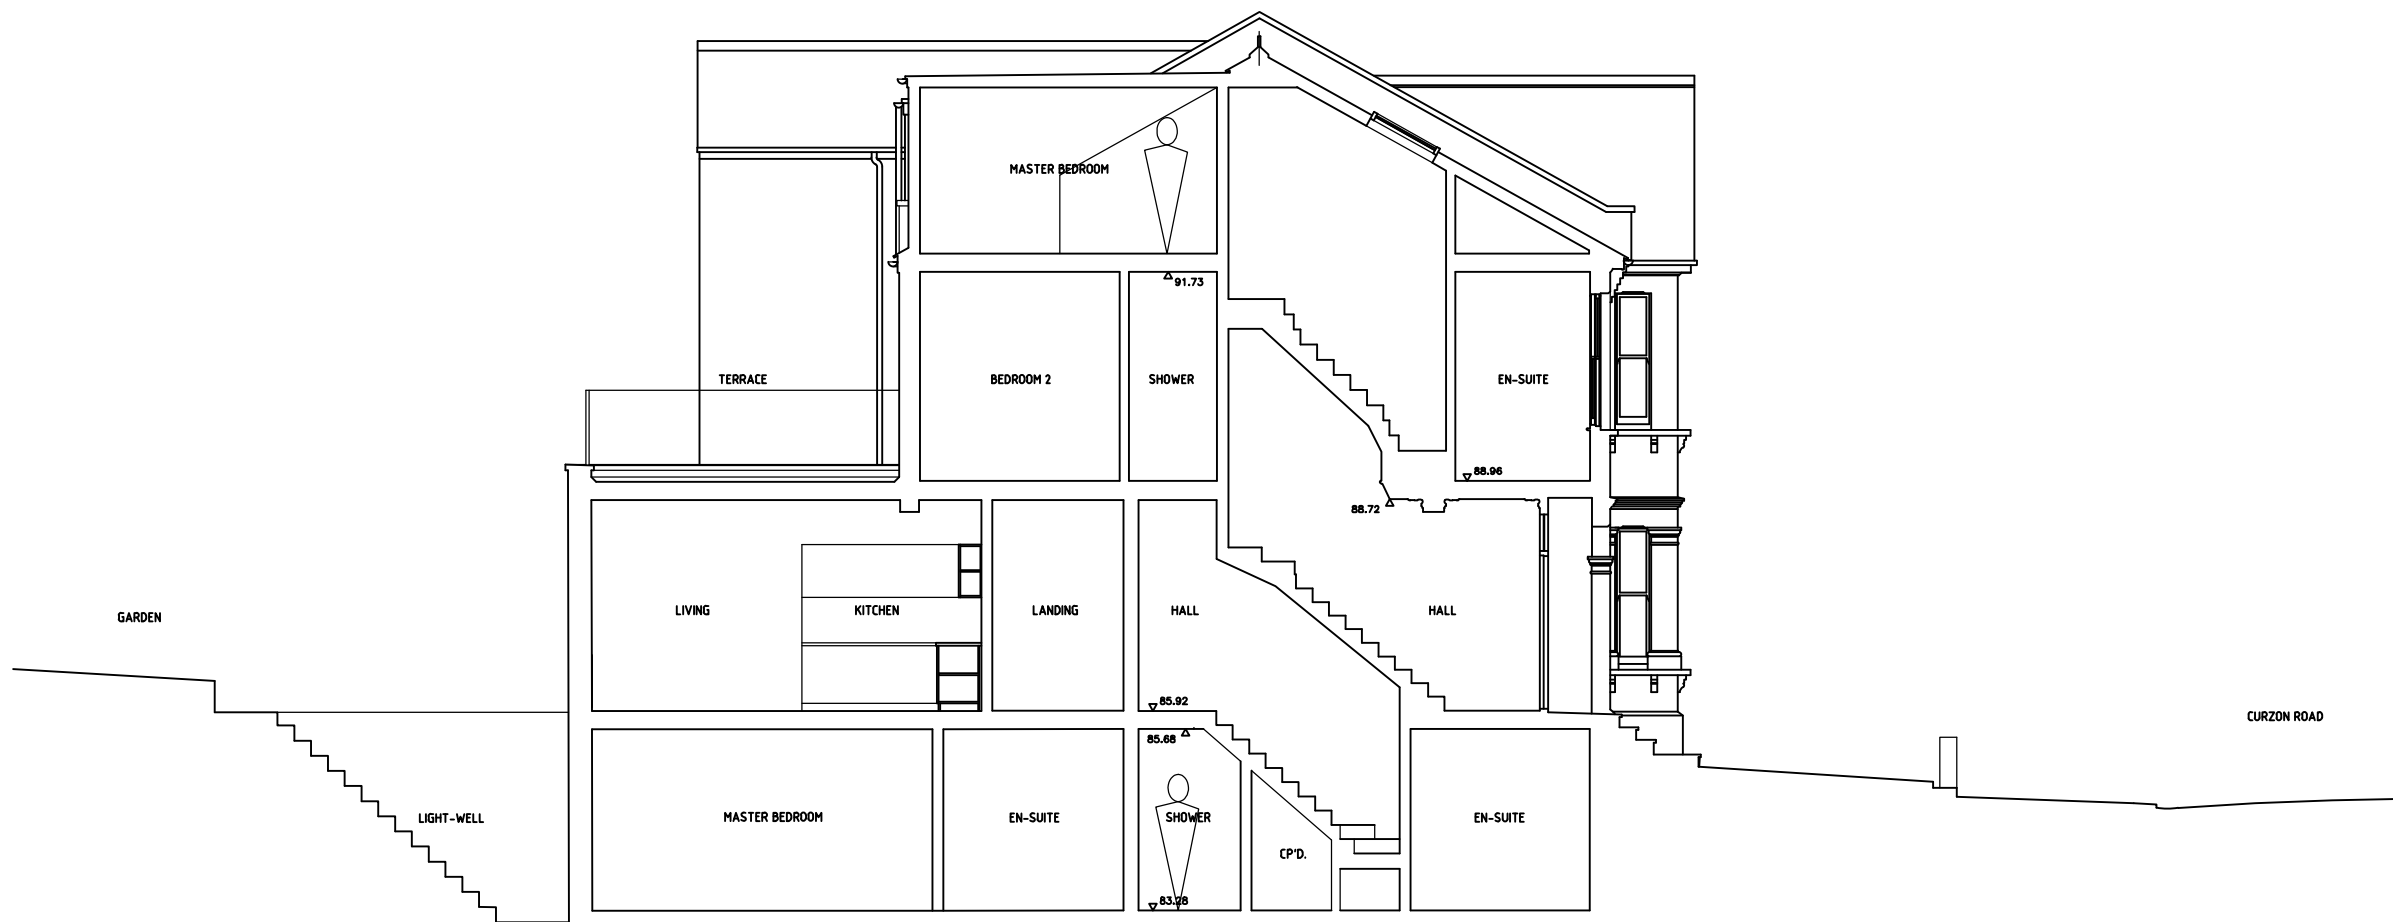


AMENDMENTS	
A	NEAR GROUND LEVEL TO BE EXCAVATED DOTTED
B	PROPOSED STAIRWAY ADDITION
C	
D	
E	
F	
G	
H	
J	
K	
L	
M	
N	
P	
Q	
TGN ARCHITECTS LTD	
21 COLDFALL AVENUE	
MUSWELL HILL	
LONDON	
W18 9HS	
T - 020 3974 1083 E - Nick.Tinson@TGNArch.co.uk	
CONTRACT	
3 CURZON ROAD, N10 3RB	
DRAWING	
PROPOSED SECTION AA	
SCALE	DATE
1:100atA3	09-22
DRAWN BY:	CHECKED
NRLT	
DRAWING NO.	
2203 P 9 B	