


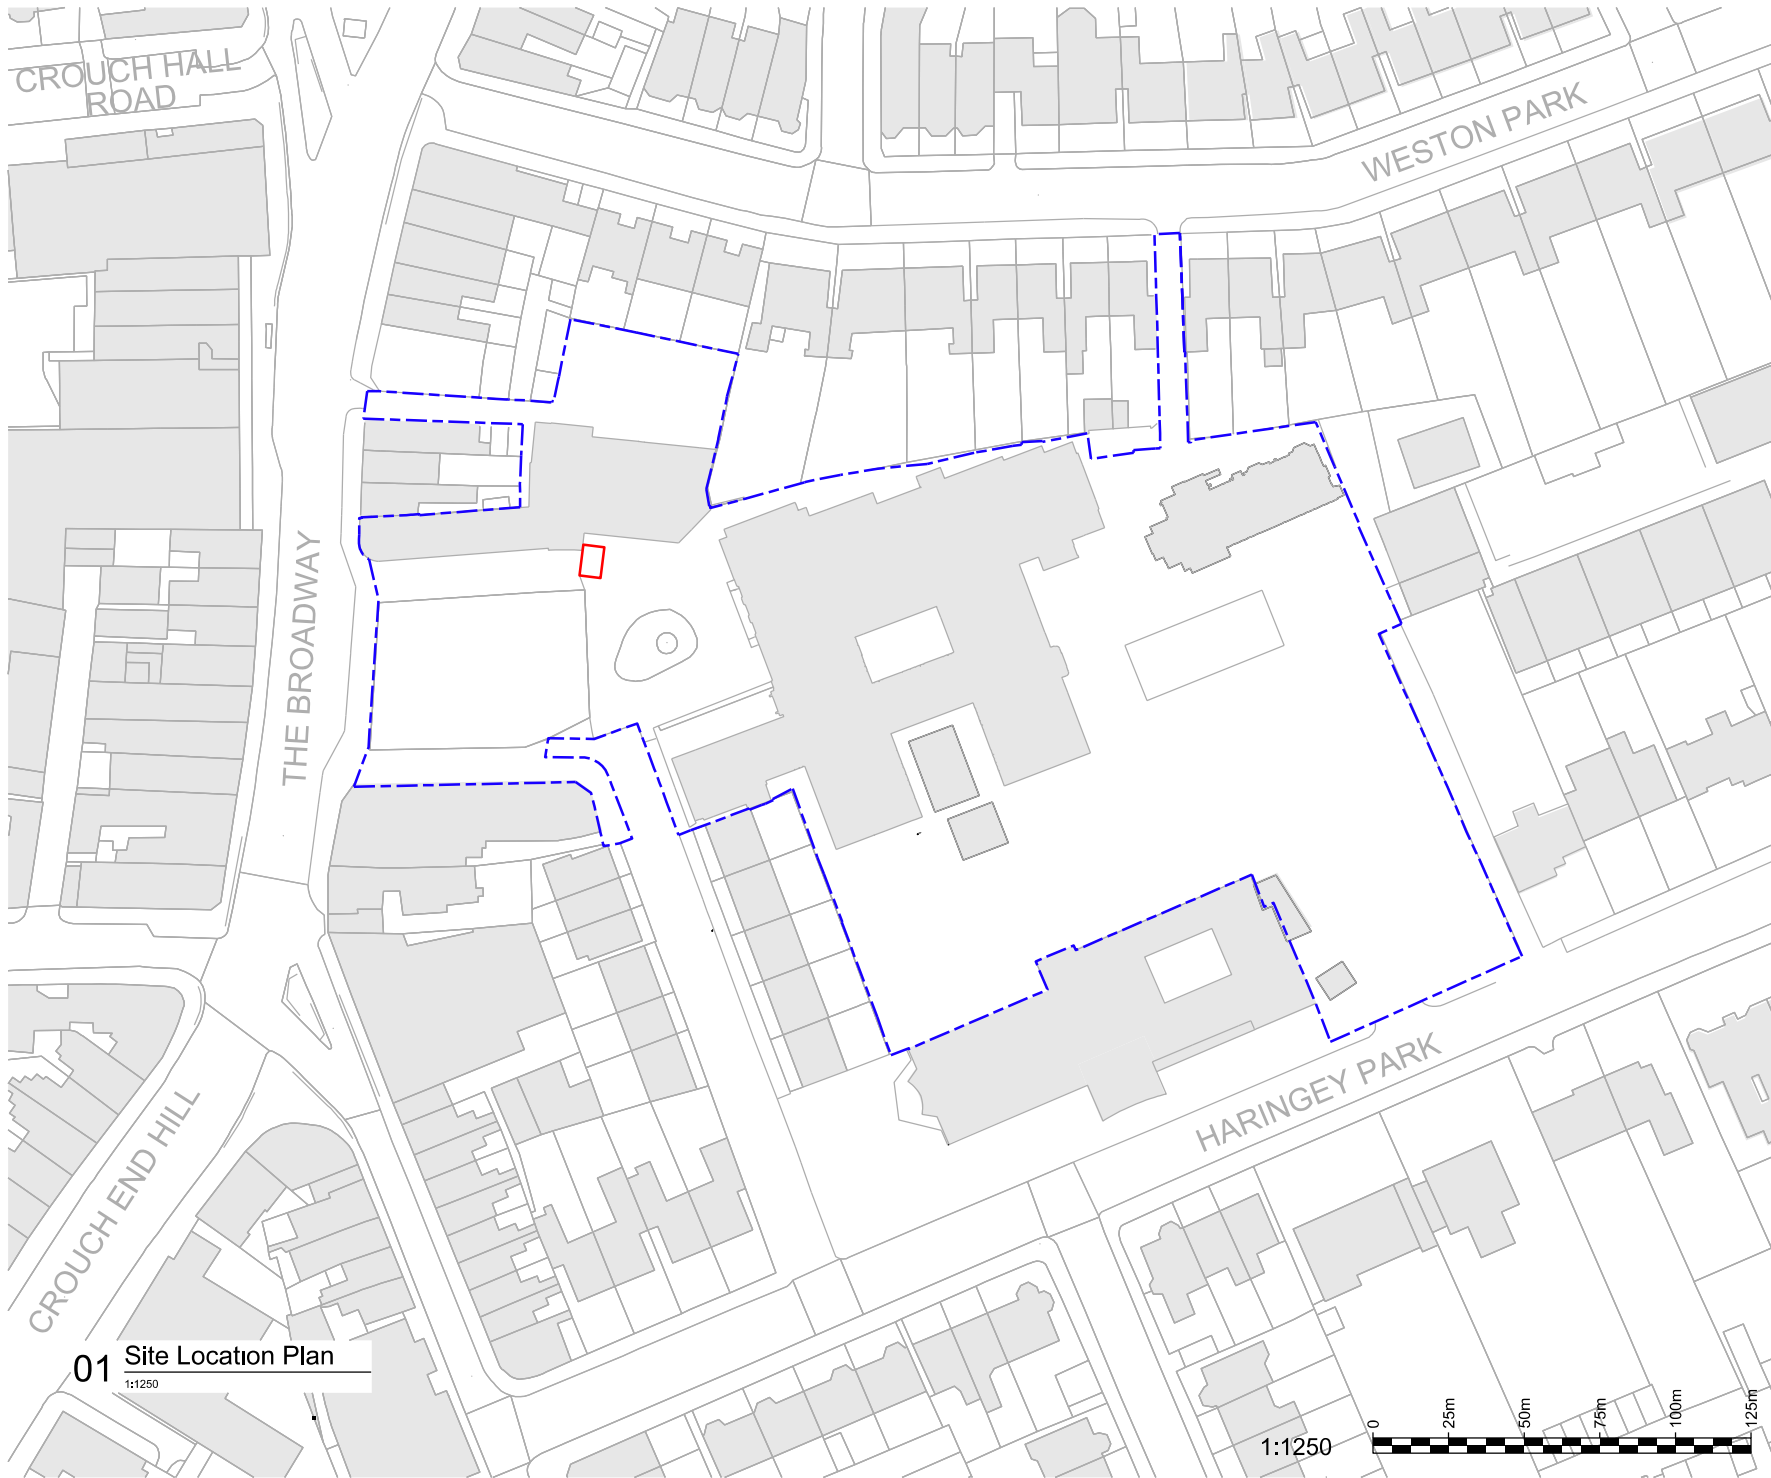

01 Site Location Plan  
1:1250

1:1250





Longlane Architects  
5 Tanner Street  
London, SE1 3LE  
office@longlanearchitects.co.uk

|                                                                   |                             |    |
|-------------------------------------------------------------------|-----------------------------|----|
| <b>PLANNING</b>                                                   |                             |    |
| PROJECT<br>HORNSEY TOWN HALL                                      |                             |    |
| DRAWING TITLE<br>TEMPORARY CYCLE STORE<br>LOCATION AND BLOCK PLAN |                             |    |
| SCALE<br>1:1250 @ A4                                              | DATE / DRAWN BY<br>23.09.23 | WB |
| DRAWING NUMBER<br>90-0001                                         |                             | P1 |