
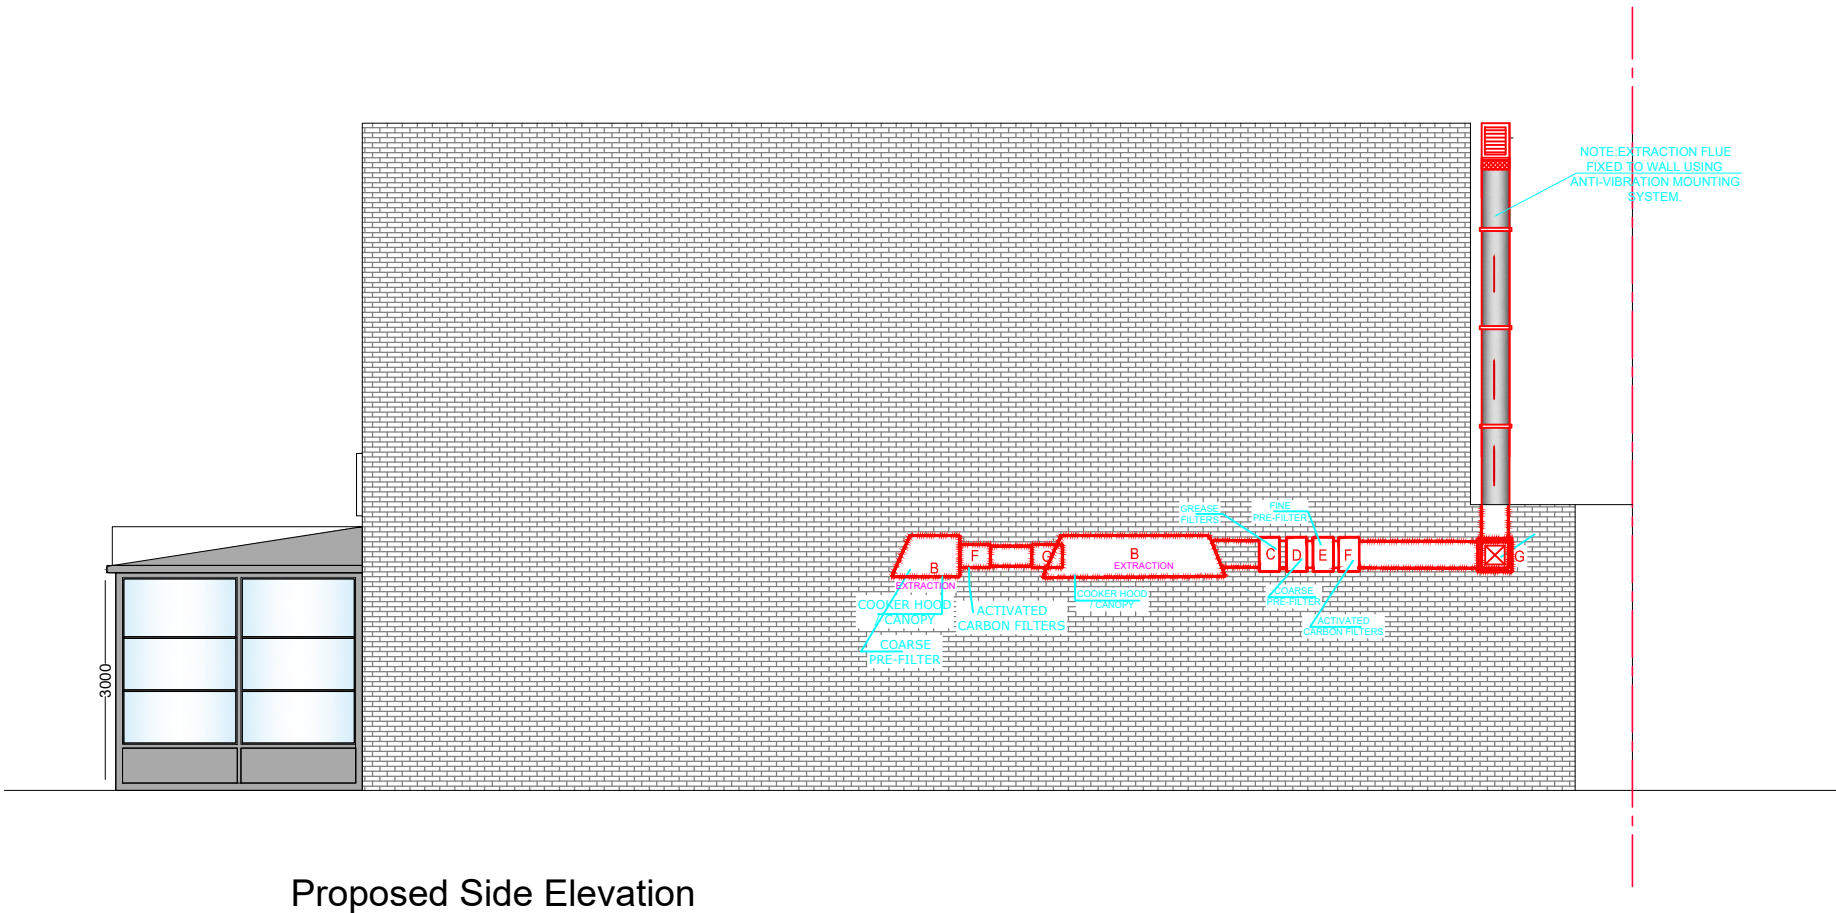


- General Notes
1. This drawing is not for the construction
 2. All dimensions are to be checked on the site.
 3. All works may be subject to revision on site.
 3. All drawings are the copyright of Merve Tay Architecture & Design
 4. This drawing may not be copied without prior permission

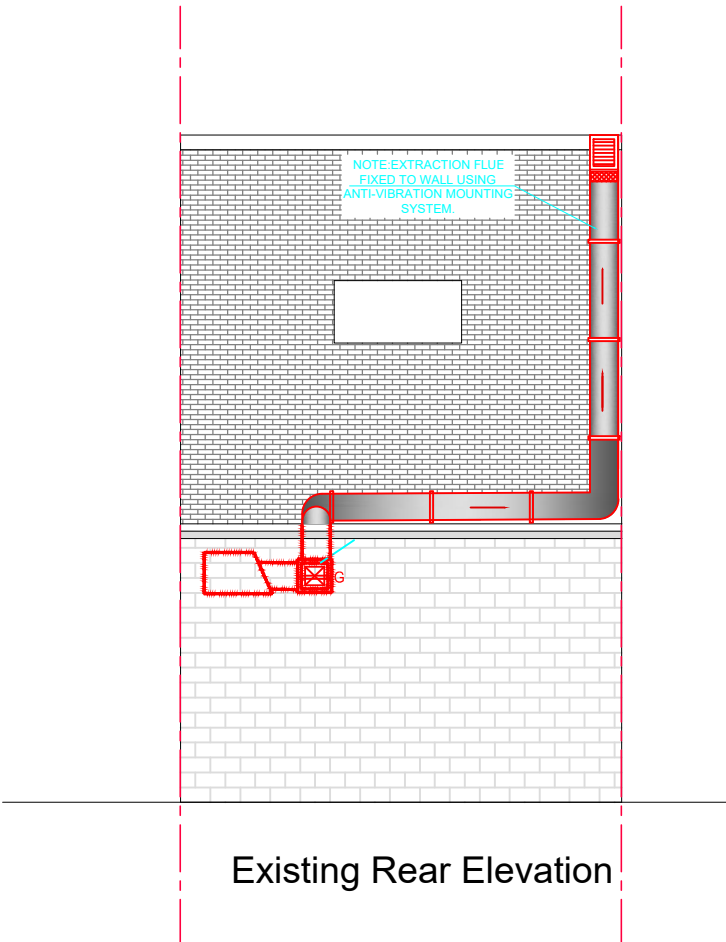

Merve Tay Architecture&Design
+447515 884719
info@mervetay.com

Address	4 Salisbury Promenade, Green Lanes Harringay Ladder, London N8 0RX		
Project	EXTRACTION OF FLUE SYSTEM		
Drawing Title	Proposed Front, Rear and Side Elevations		
Project Number	198	Date	26/04/2023
Drawn by	Merve Tay		
Scale	1:100@A3	Revision	-
Drawing No	P-04		

1:100 0 1 2 3 4 5 Metres