

General Notes

- 1. This drawing is not for the construction
- 2. All dimensions are to be checked on the site.
- 3. All works may be subject to revision on site.
- 3. All drawings are the copyright of Merve Tay Architecture & Design
- 4. This drawing may not be copied without prior permission

LEGEND & NOTICES

- A. COOKING AREA
- B. EXTRACTION
- C. GREASE FILTERS
- D. COARSE PRE-FILTER
- E. FINE PRE-FILTER
- F. ACTIVATED CARBON FILTERS
- G. FAN/ MOTOR UNIT

NOTES

- AN ACCOUSTIC TEST CERTIFICATE WILL BE ISSUED TO ENVIRONMENTAL HEALTH DEPARTMENT & BUILDING CONTROL UPON COMPLETION OF ALL BUILDING WORKS AND BUILDING REGULATION WORKS. ACCOUSTIC MATERIAL MAY CHANGE IF REQUIRED.
- MOTOR / FAN TO BE PLANED USING ANTI-VIBRATION MOUNTING MATERIAL.

Merve Tay Architecture&Design
+447515 884719
info@mervetay.com

Address
4 Salisbury Promenade, Green Lanes
Harringay Ladder, London N8 0RX

Project
EXTRACTION OF FLUE SYSTEM

Drawing Title
Details

Project Number
198



Date
26/04/2023

Drawn by
Merve Tay

Scale
1:100@A3

Revision
-

Drawing No
P-05

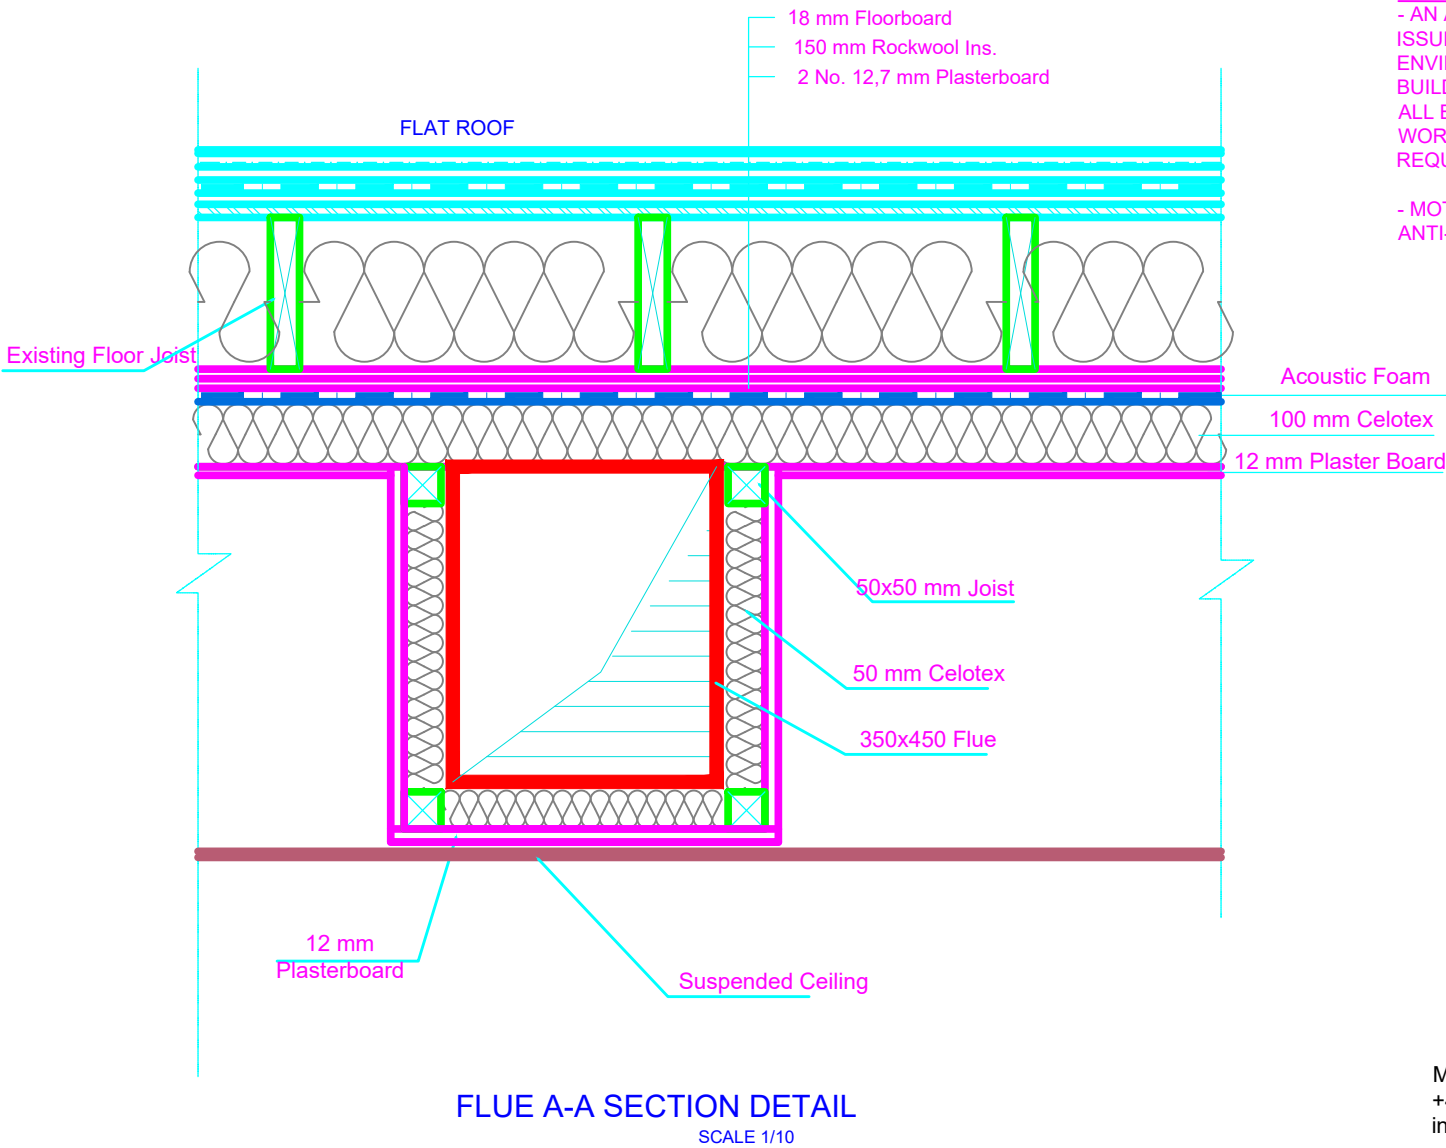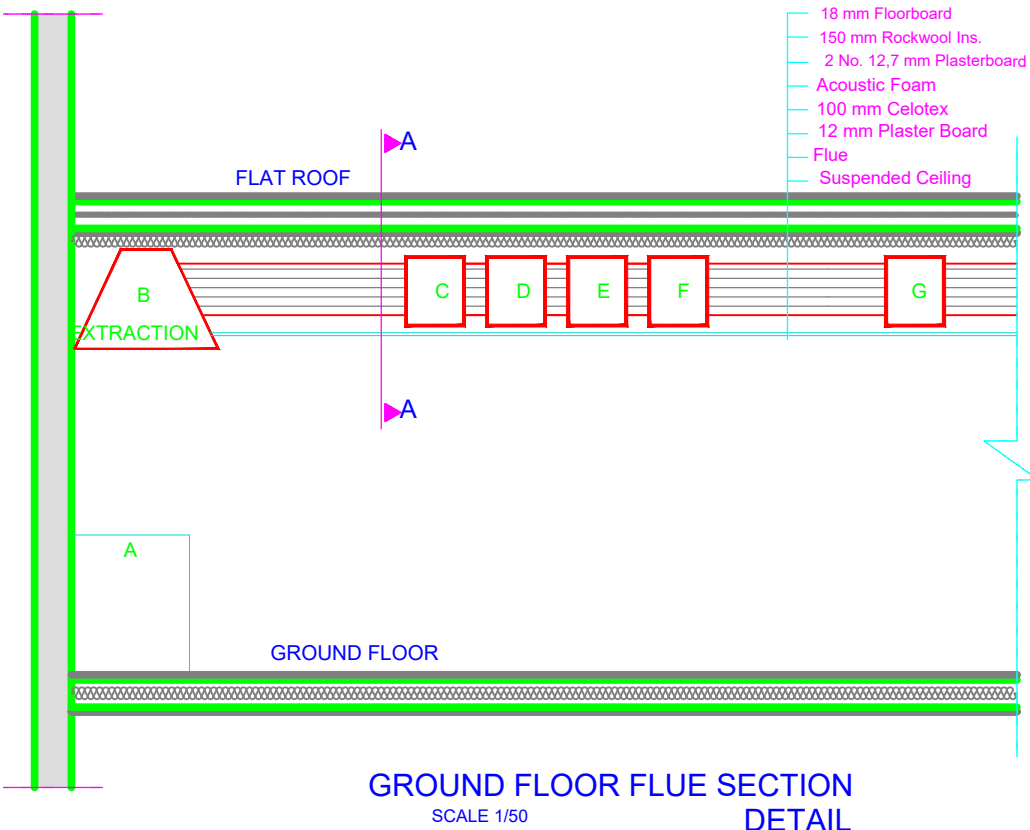

1 : 50

0m 1m 2m 3m 4m 5m

1 : 10

0m 10cm 25cm 50cm

1:100

0 1 2 3 4 5 Metres