




EAST FACING ELEVATION

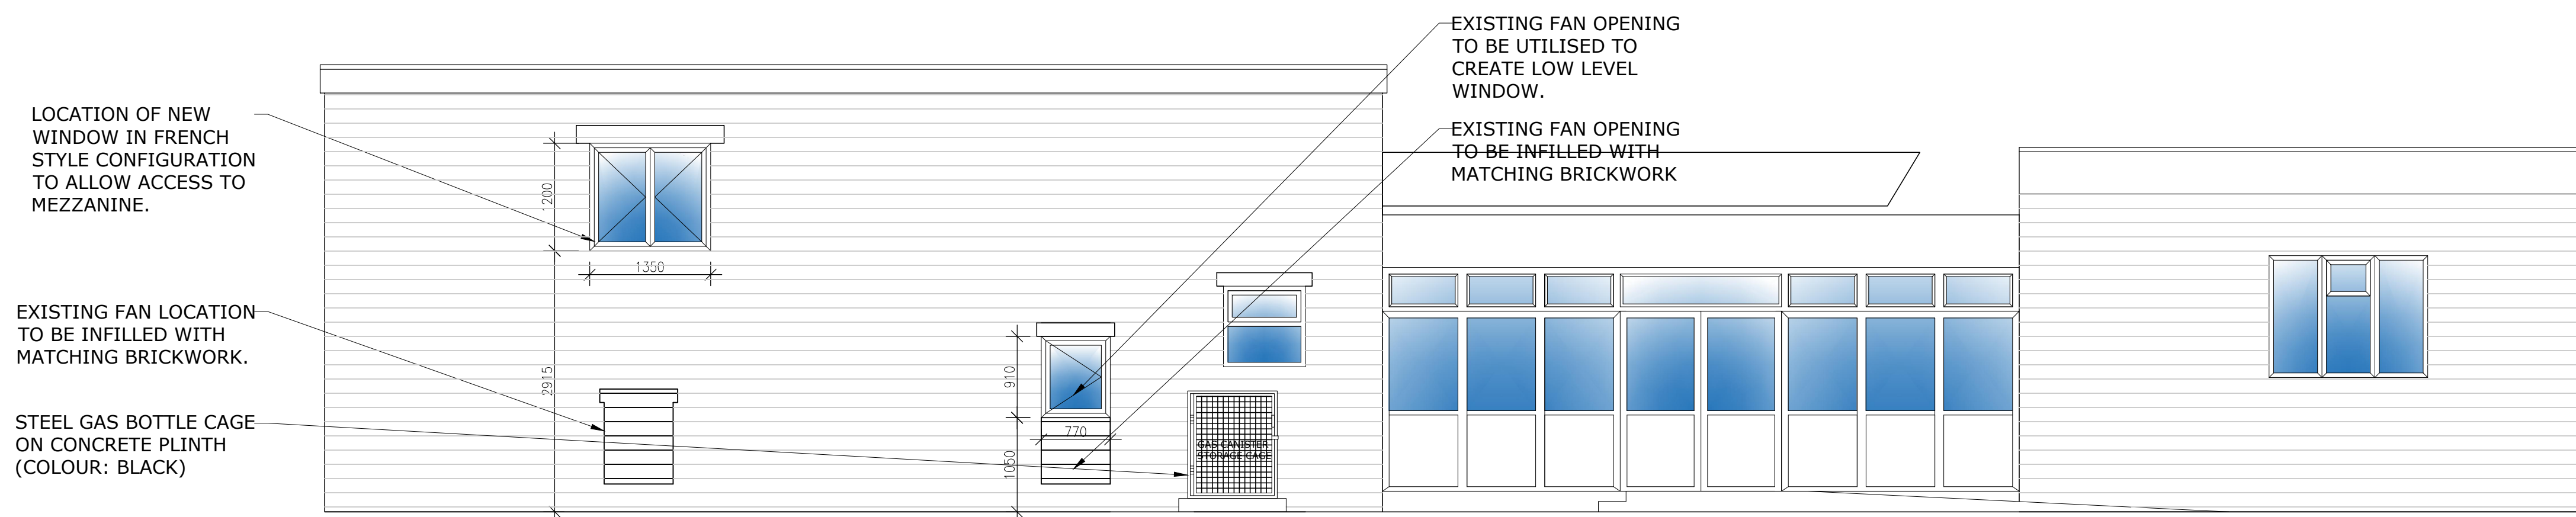


WEST FACING ELEVATION

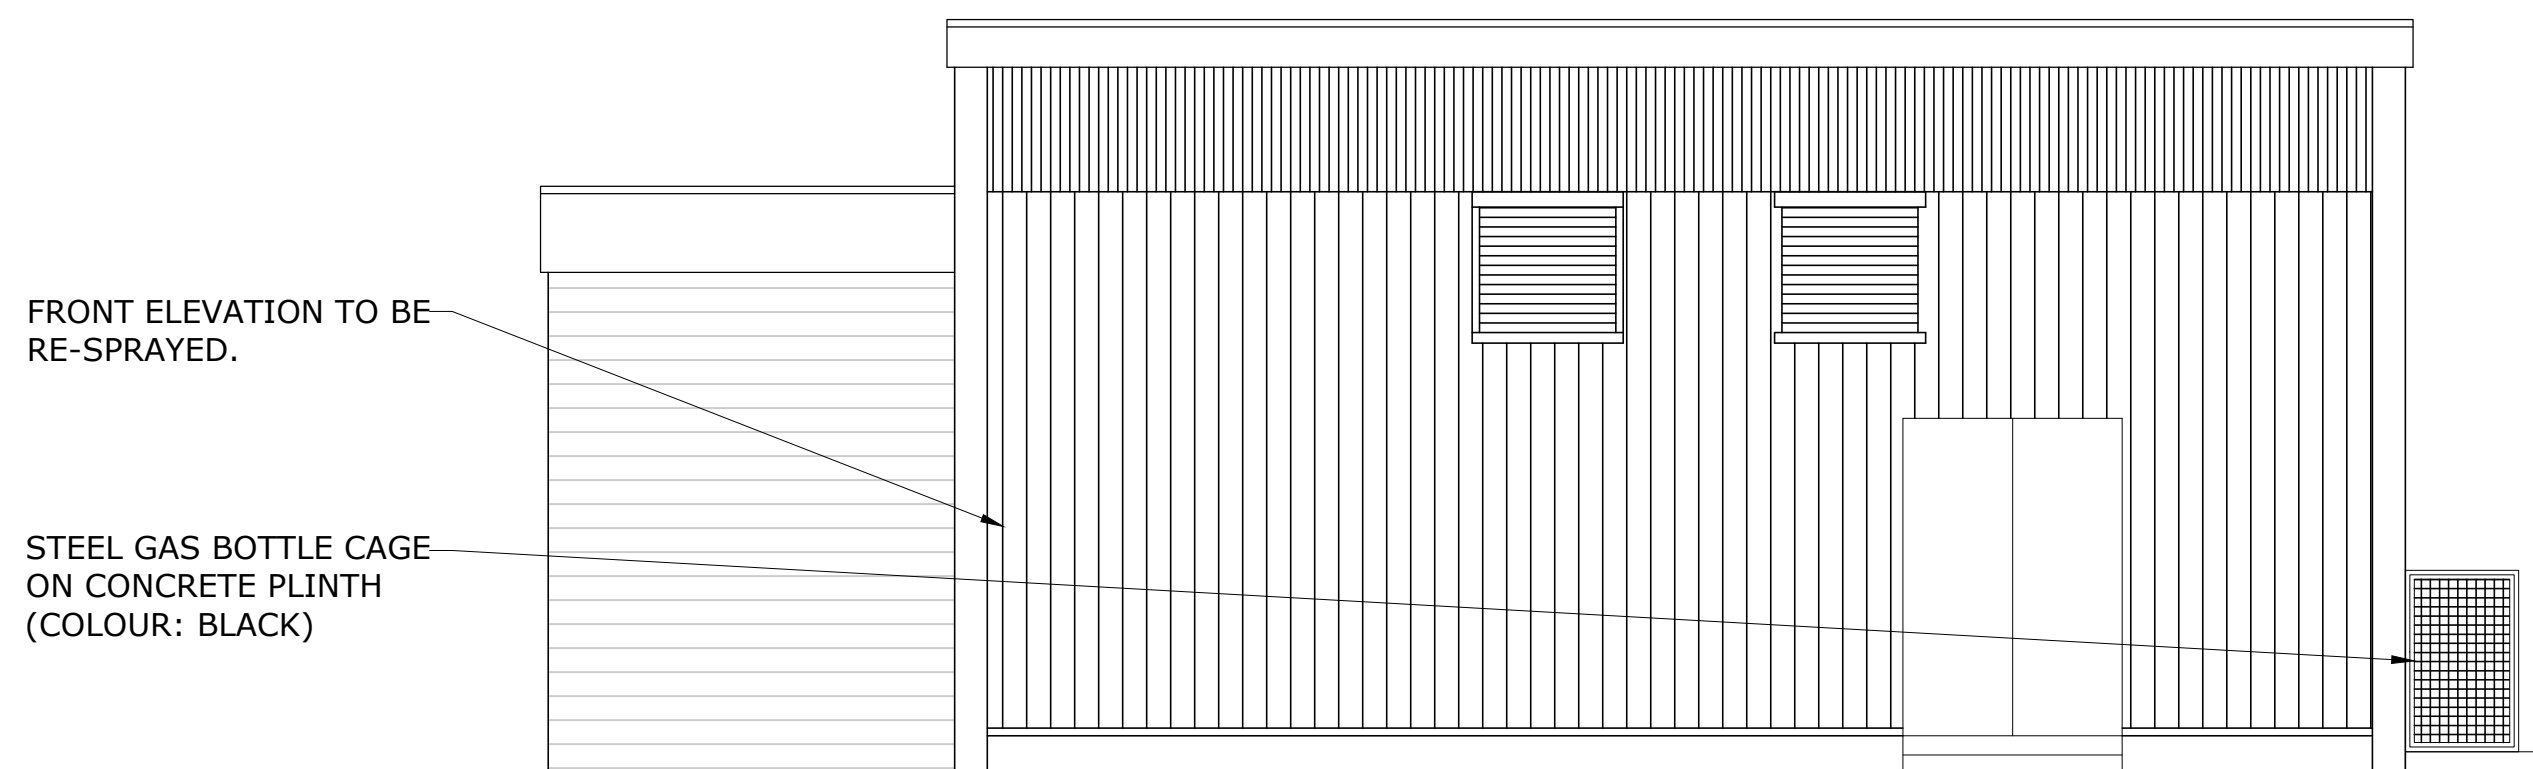

NORTH FACING ELEVATION

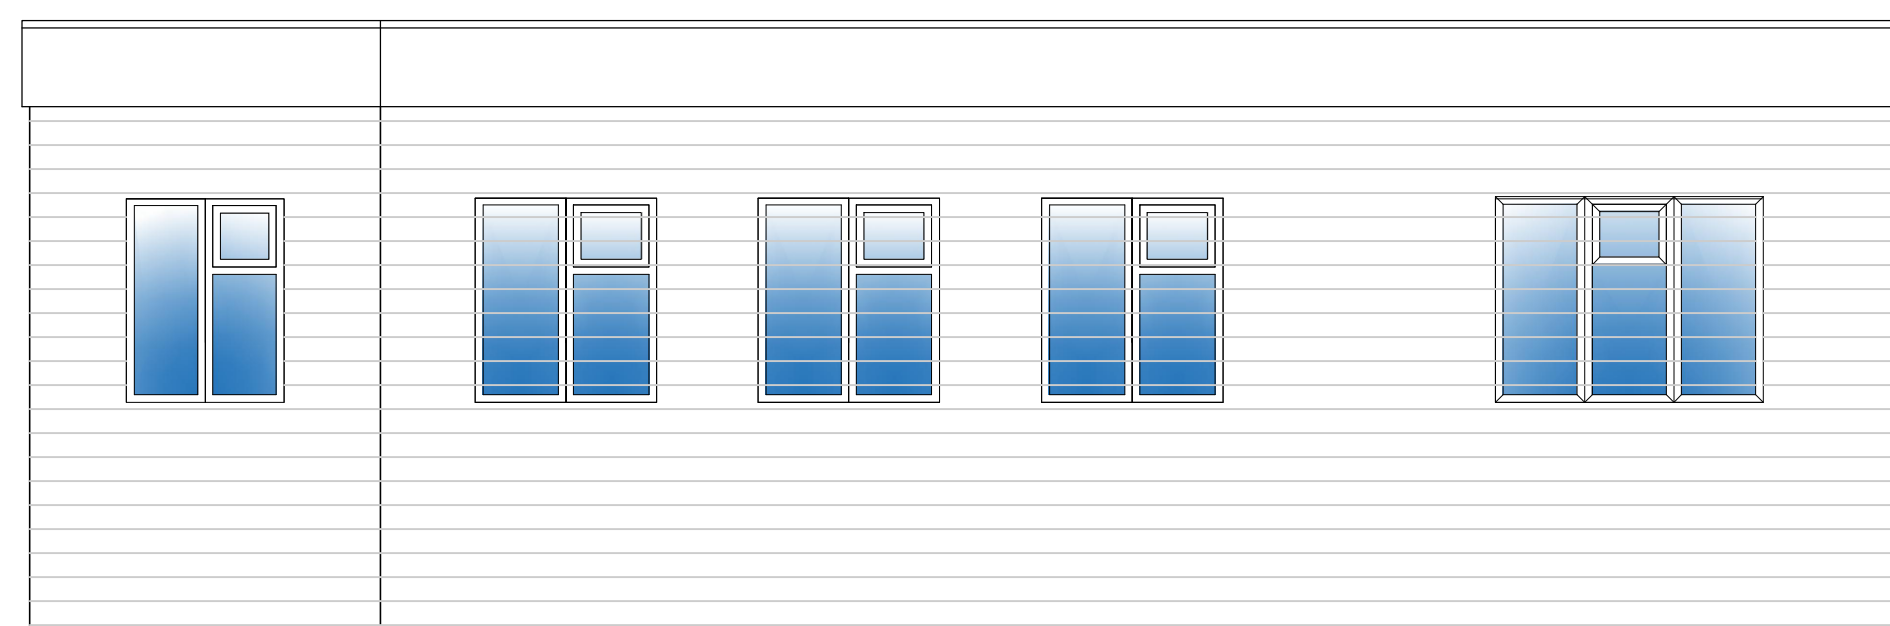

SOUTH FACING ELEVATION

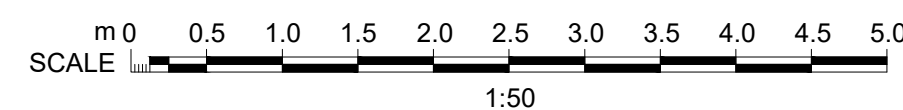

NOTES

ALL DIMENSIONS, LEVELS AND CLEARANCES TO BE CHECKED ON SITE PRIOR TO WORKS COMMENCING

THIS DRAWING SHOULD BE READ IN CONJUNCTION WITH ALL OTHER PROJECT RELATED DRAWINGS, SPECIFICATIONS AND DOCUMENTS AS PART OF A SINGLE PROJECT PACKAGE.

ANY DISCREPANCY BETWEEN THIS DRAWING, OTHER DRAWINGS FORMING PART OF THIS CONTRACT, OR THE SPECIFICATION / BILLS OF QUANTITIES MUST BE CLARIFIED BEFORE COMMENCEMENT OF ANY WORK OR ORDERING OF ANY MATERIALS.

PLEASE CONSULT THE AUTHOR OR PROJECT MANAGER
SHOULD THE READER REQUIRE CLARIFICATION ON
ANY PART OF THIS DRAWING.

THE COPYRIGHT OF THE DRAWING AND DESIGN IS THE PROPERTY OF THE COMPANY. THIS INFORMATION HAS BEEN ISSUED UNDER SPECIFIC TERMS FOR THIS PROJECT AND MAY ONLY BE USED AND REPRODUCED ACCORDINGLY.

[illegible]

BRINGING IDEAS TO LIFE	SID	LOP
------------------------	-----	-----



Project Title:

Tottenham Fire Station
BA Chamber Refurbishment

Drawing Title:

Proposed Elevations, Option 1

Client:

London Fire Brigade

Drawn By: JK	Designed By: JK	Checked By: RB	Approved By: PM
-----------------	--------------------	-------------------	--------------------

Original Issue Date:	13/09/23
----------------------	----------

Status: **PLANNING ISSUE**

Job No/ File Ref	Originator	Zone	Level	Type	Discipline	Number	Suitability	Revision
441623	FCG	B1	EL	DR	B	2202	S4	P02