




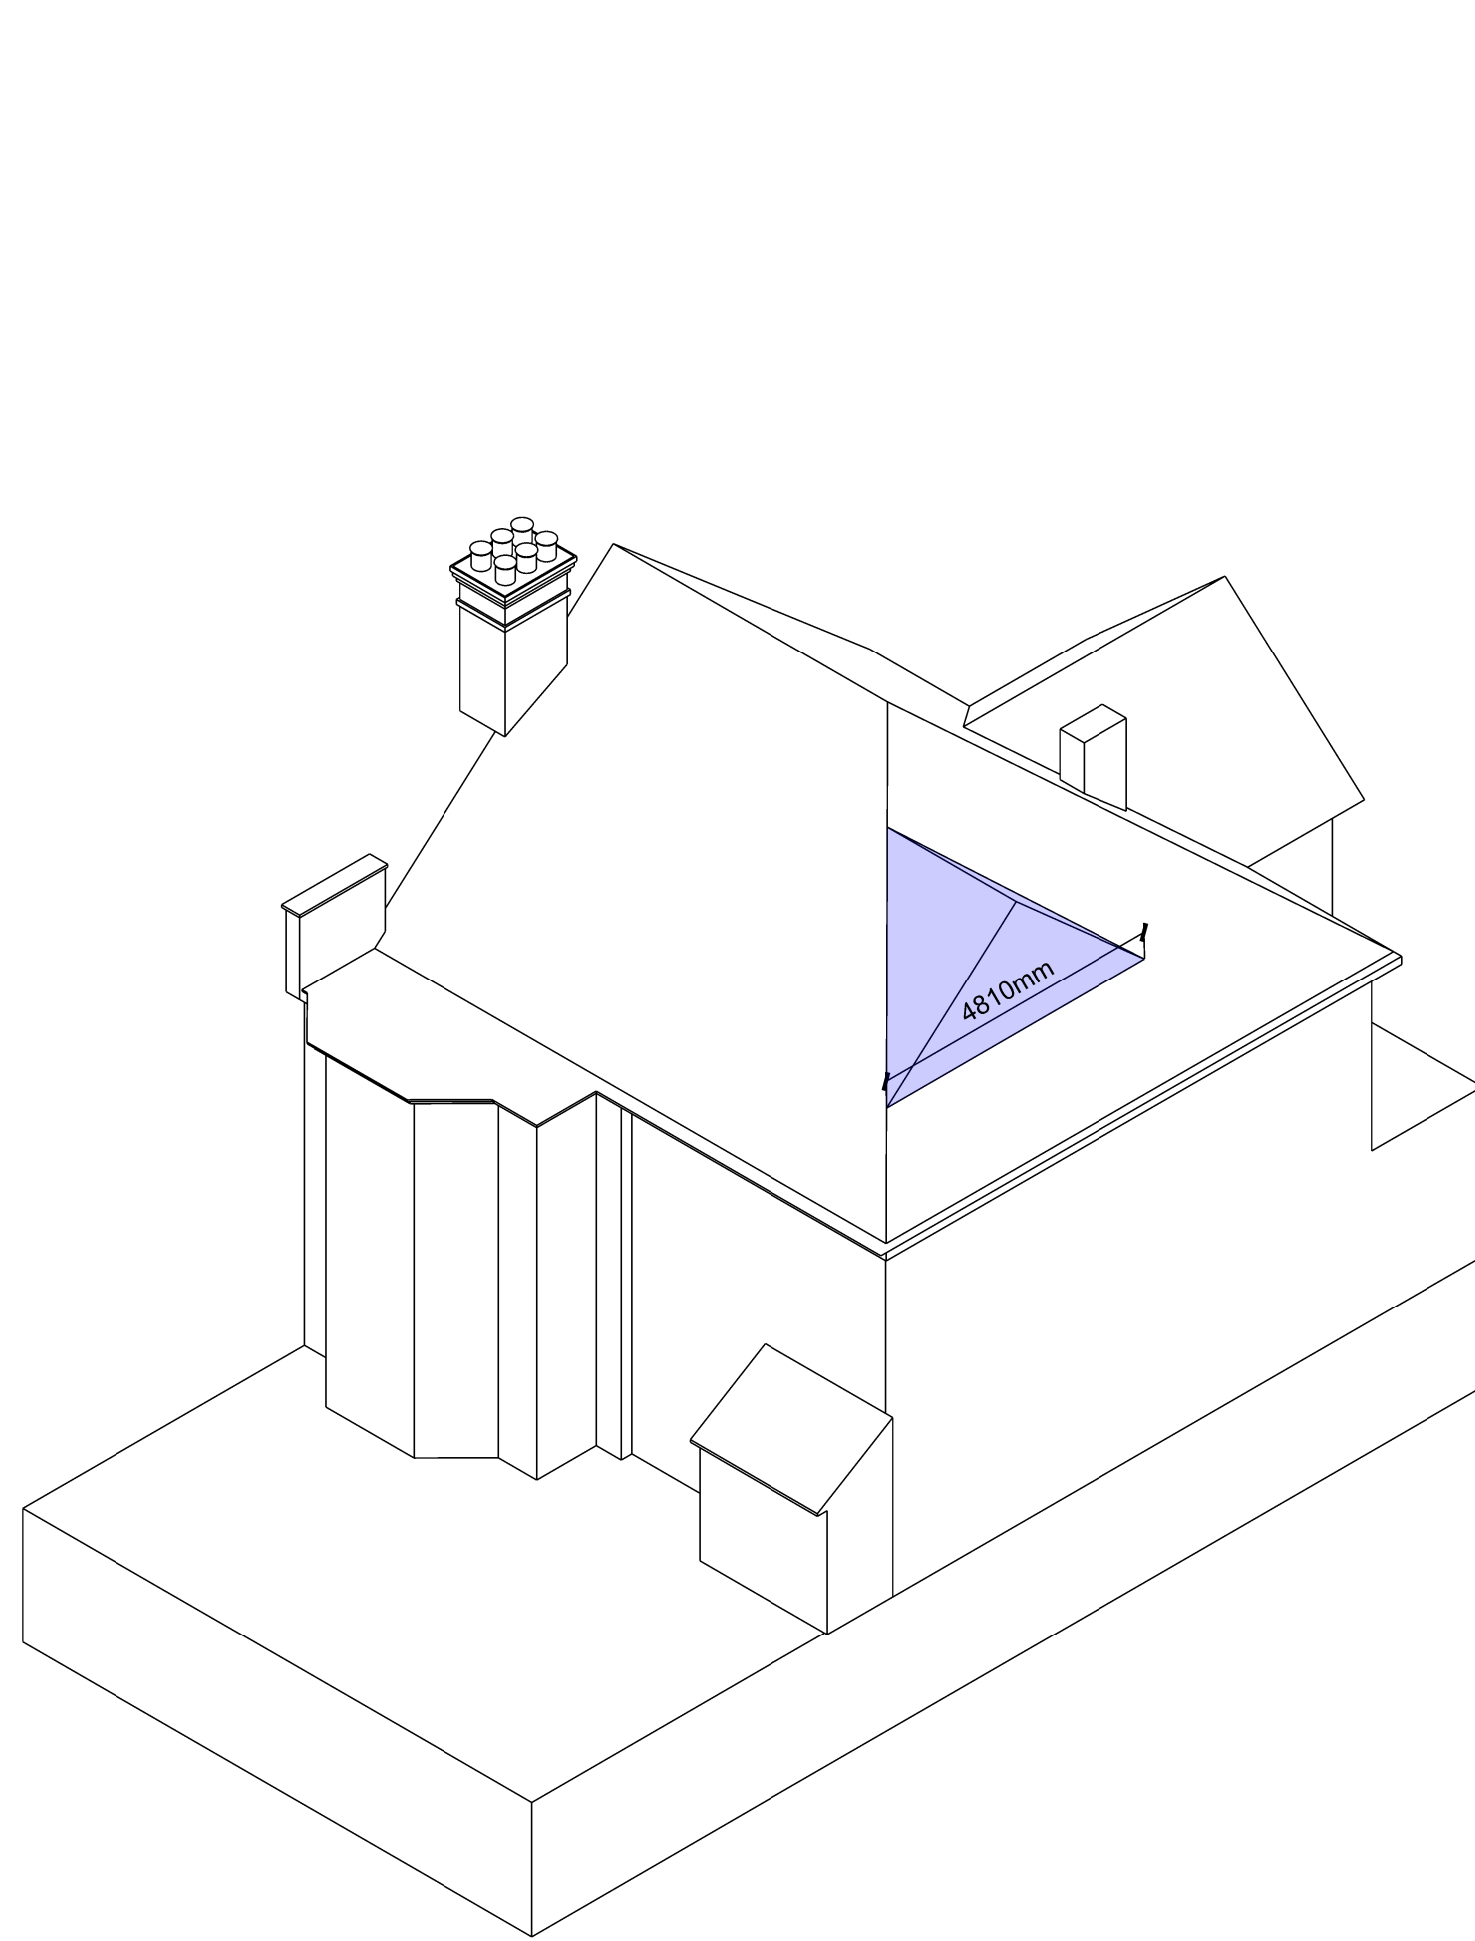


Volume 1: 15.5m3

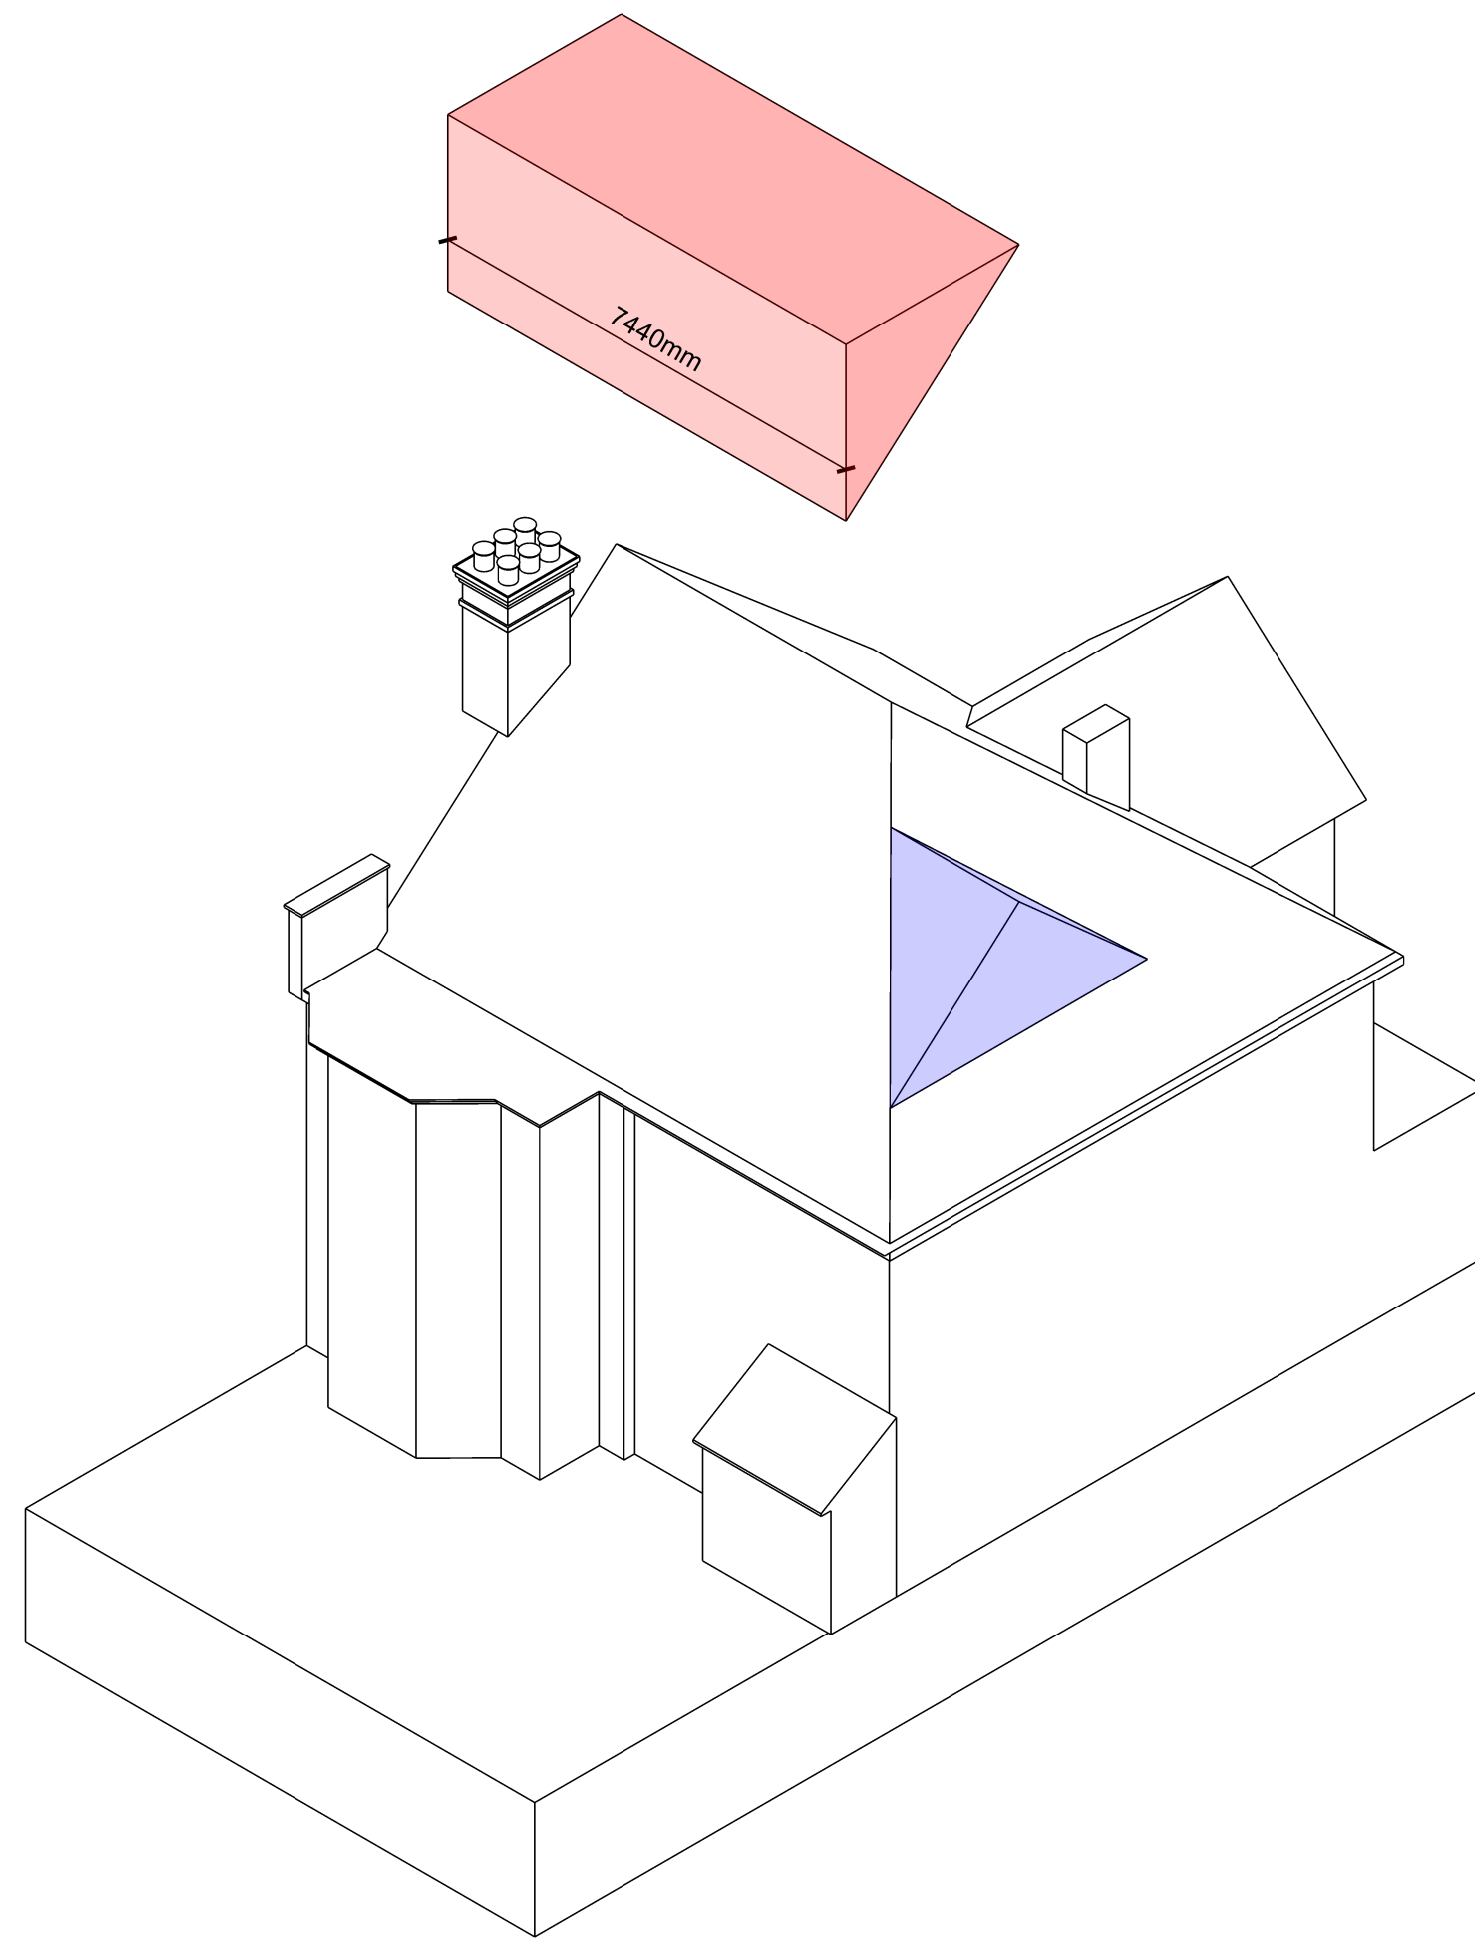

Volume 2: 34.5m3

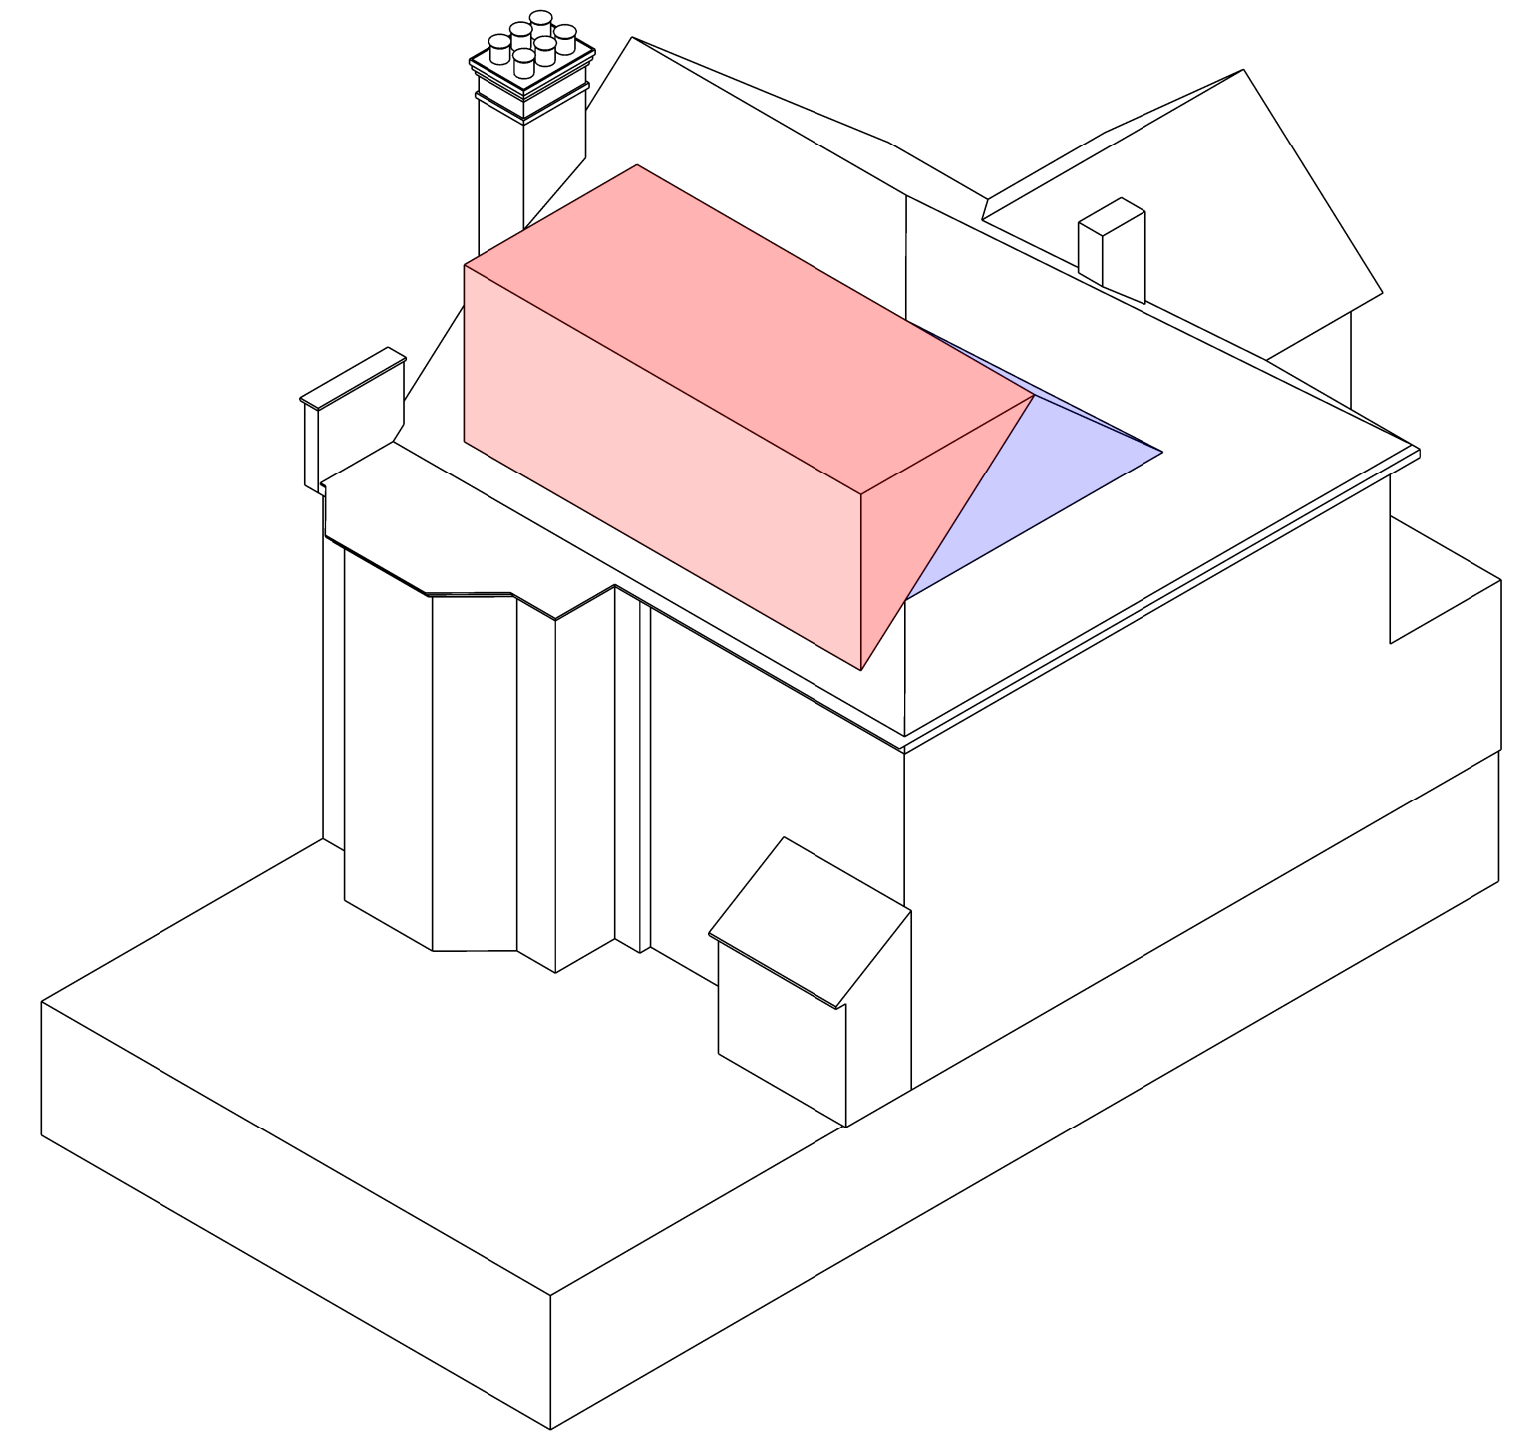

Volume 1 + 2: 50m3

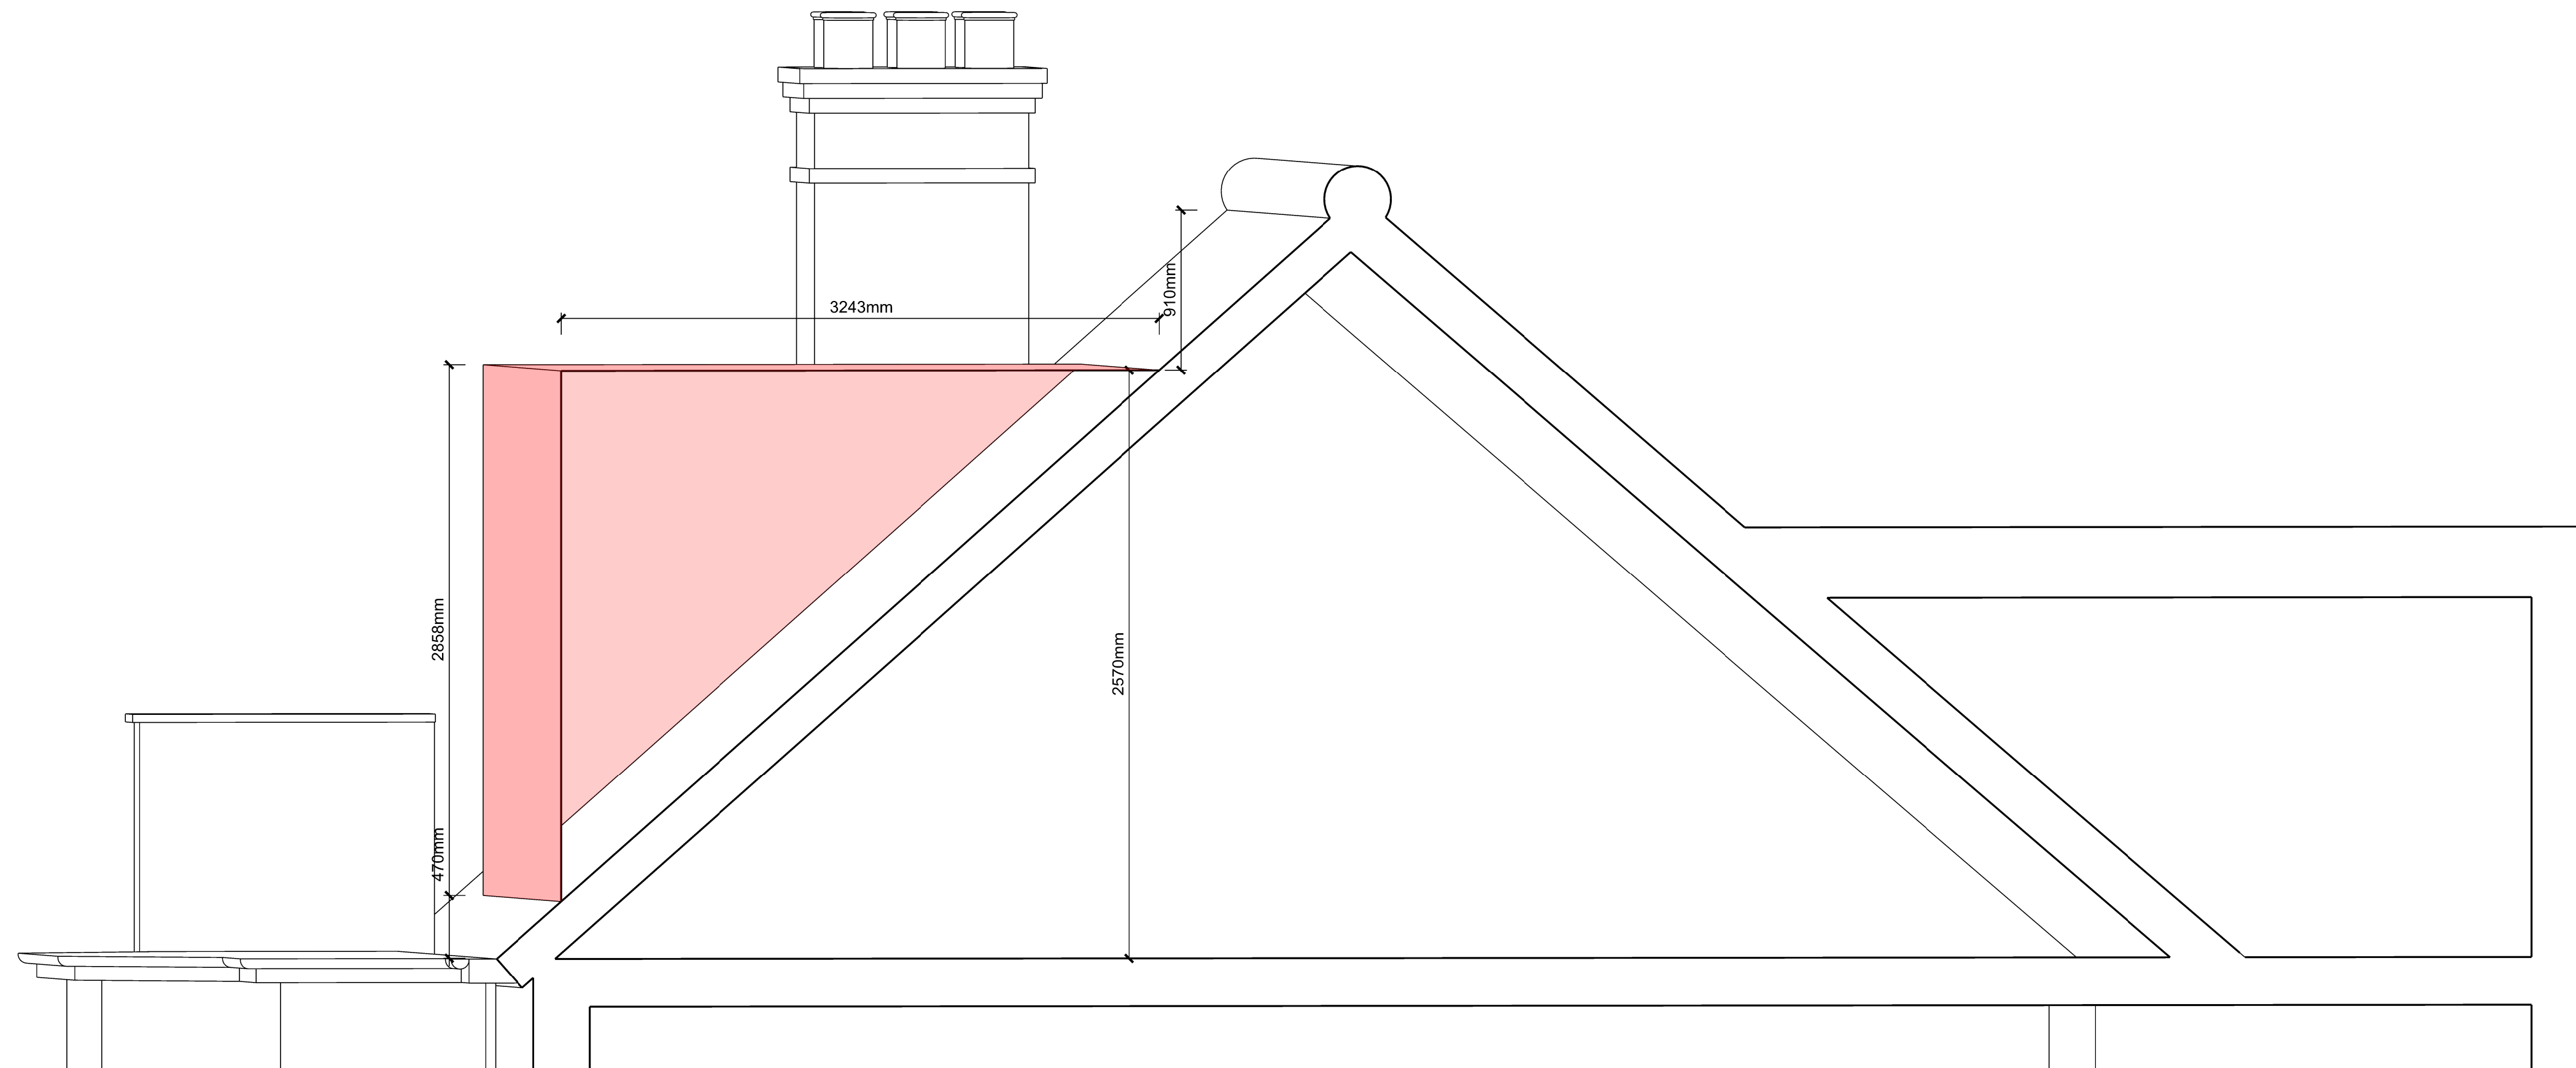

53 Wood Vale, N10 3DL Permitted Development

NOTO Architects
Units 3-5 Croxted Mews
286/288 Croxted Road
London SE24 9DA

Date
12/09/2023

theo@notoarchitects.co.uk

Scale

1700/a

Volume

12/09/2023
Planning

This drawing is prepared solely for design and planning submission purposes. It is not intended for Building Regulations or Construction purposes.
Limited Company Registered in England & Wales
No.11863662 Registered office as above
This drawing is protected by Copyright