


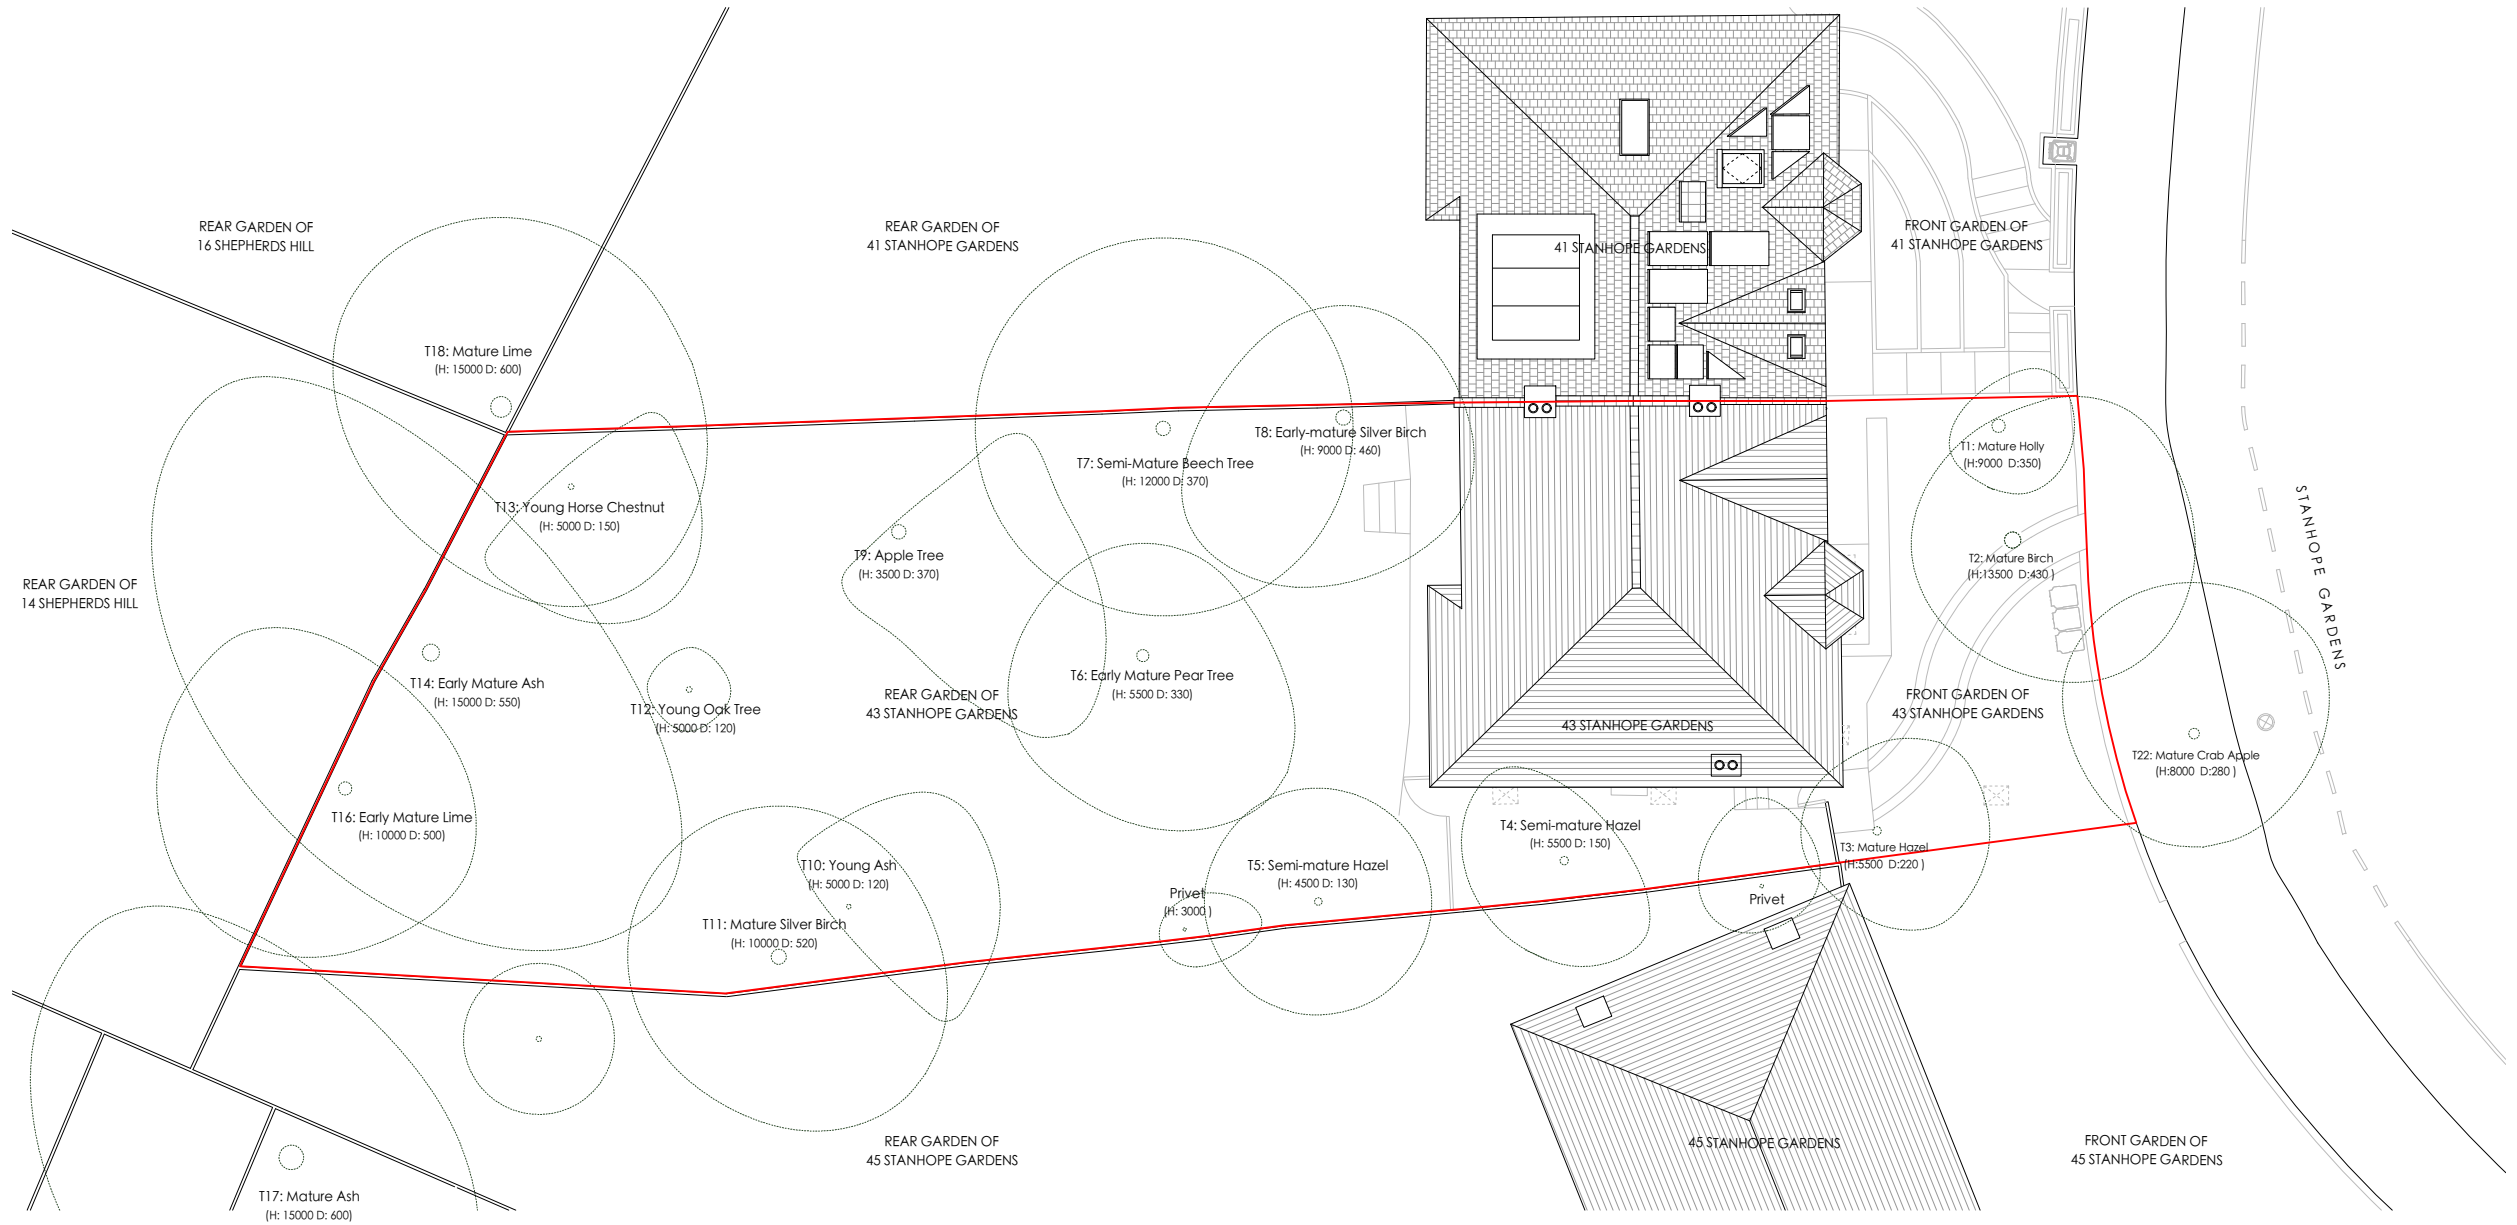

job title	43 Stanhope Gardens, Highgate, N6 5TT
client	Sophia Marinkov Jones and Gideon Simeloff

drawing title	Proposed Block Plan	scale	1:200 at A3
drawing number	1423.03.03.Pl05.002	date	Jun 2023
rev	A	drawn by	ME
		checked by	AB