


31-35 FORTUNE GREEN ROAD,
WEST HAMPSTEAD,
LONDON, NW6 1DU

TEL.02074356231
PROFICIENCYARCHITECT@GMAIL.COM
WWW.PROFICIENCYLTD.CO.UK

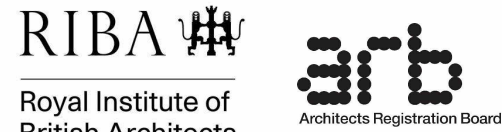

PLEASE NOTE

1. All dimensions to be verified on site.
2. All dimensions are in millimeters.
3. No work shall commence until all approvals and agreements have been obtained.
These include, Planning, Building Regulations, Thames Water and party Wall.
4. The Copyright of this drawing belongs to Proficiency Design & Build.

CLIENT:

Luke Vignali

PROJECT:

Weston Park

ADDRESS:

84 Weston Park,
London, N8 9TB

TITLE:

Existing & Proposed
Sections

DATE:

04/10/23

PROJECT NUM:

P156

SCALE:


1 : 100 (@ A3)

DRAWING NUM:


D304

REV:

STATUS:

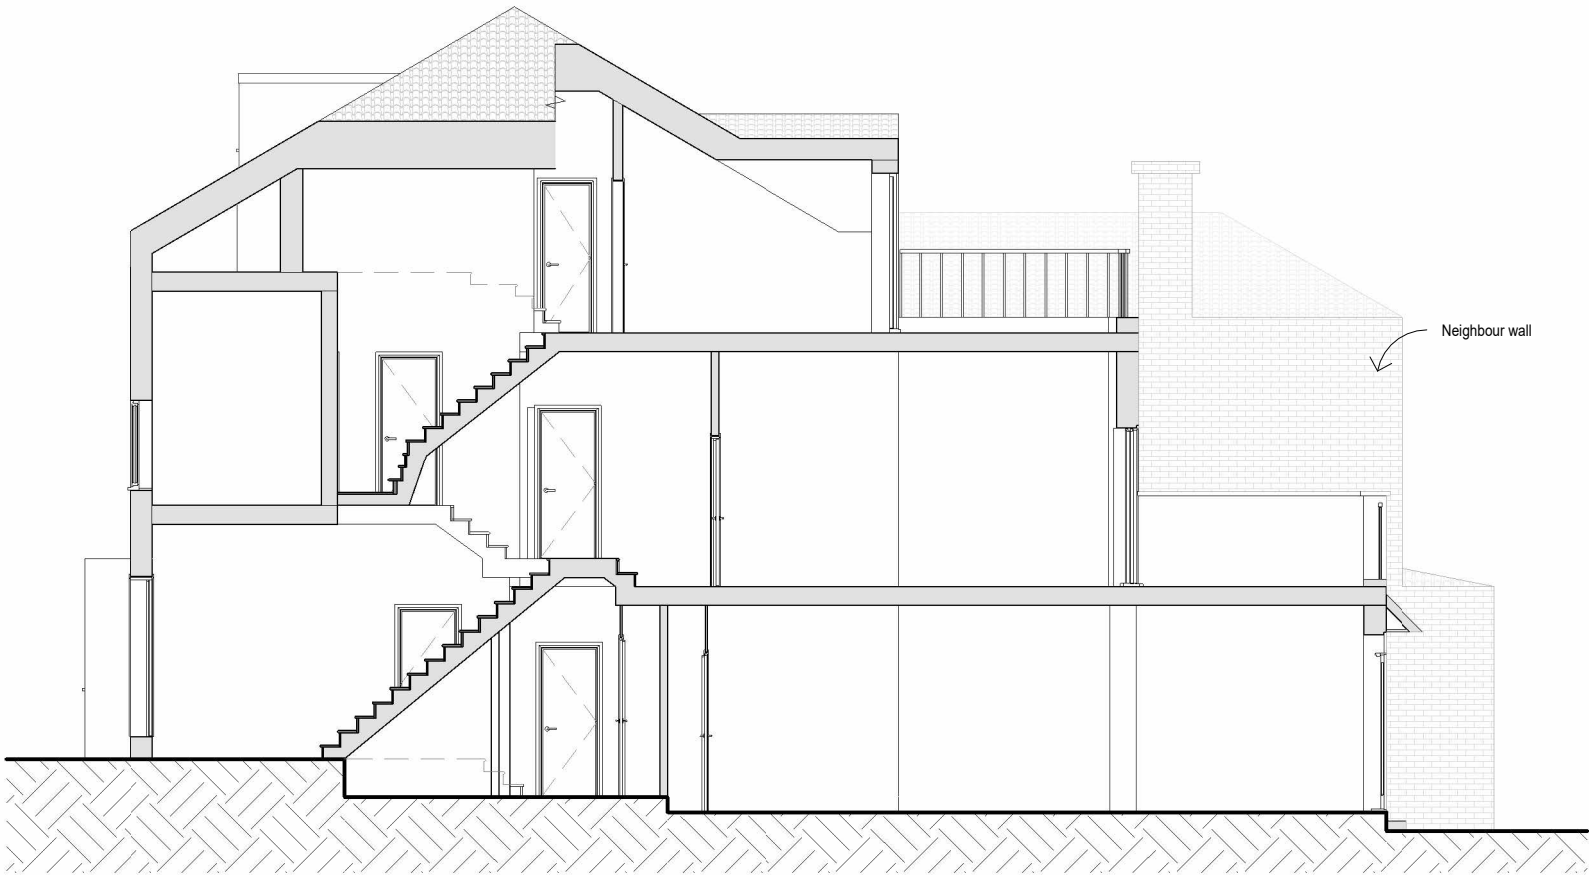

Existing Section

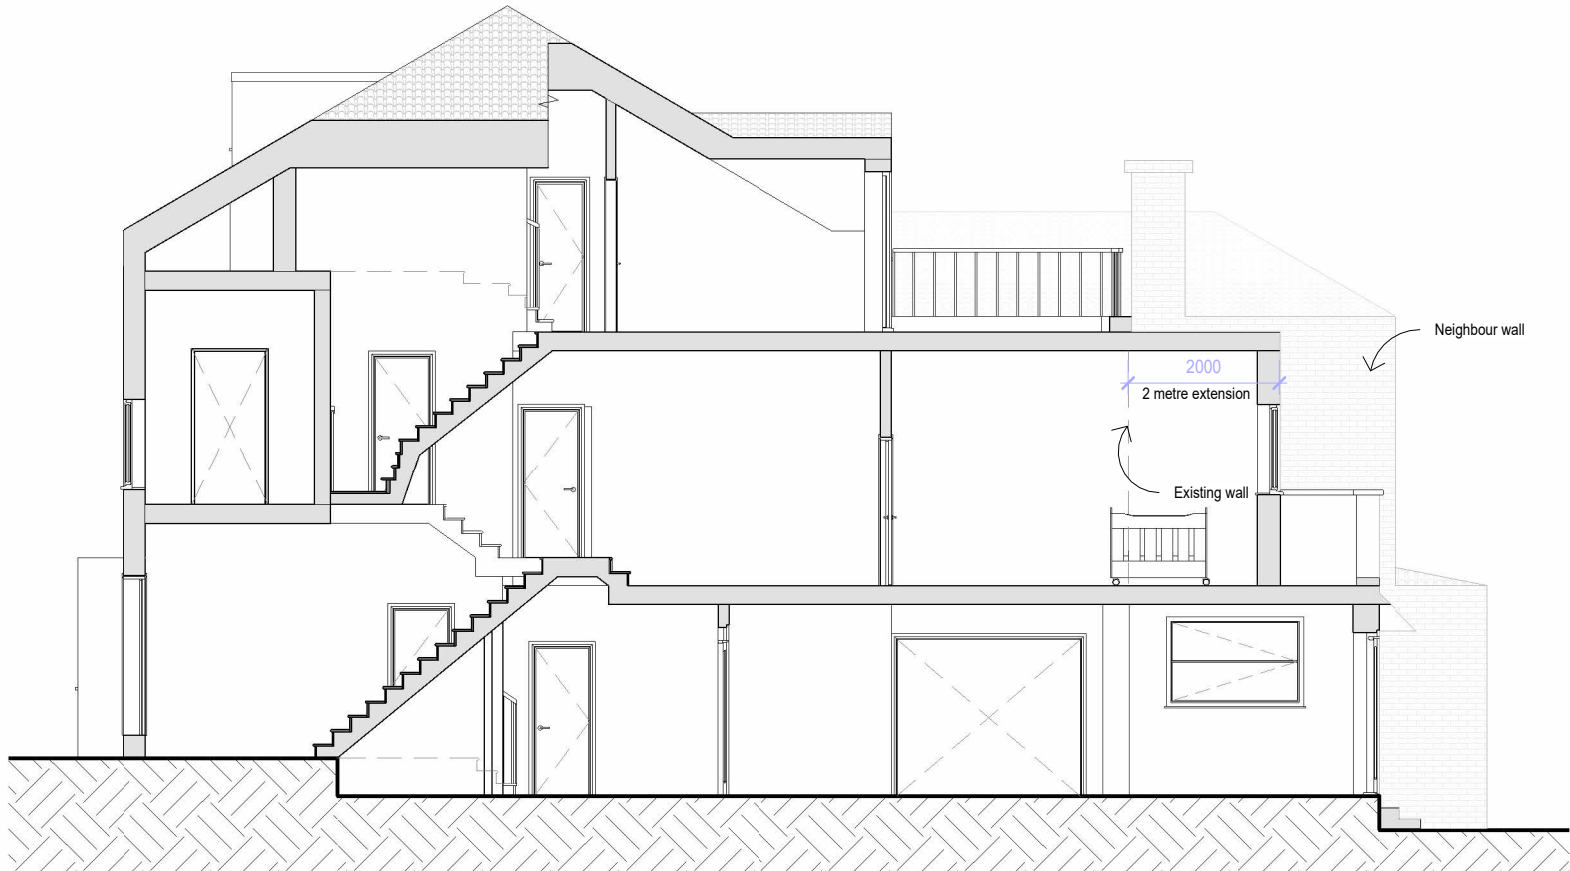

Proposed Section

